



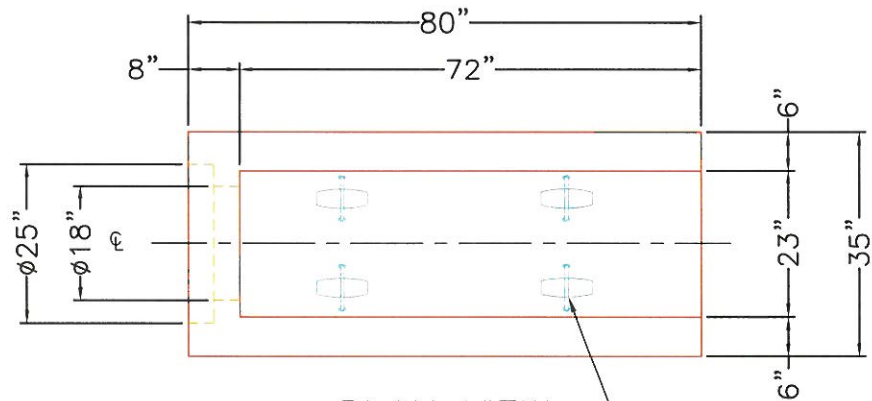

PLAN VIEW


4 EA. CONAC 4CA14 ANCHORS
CAST IN EACH SECTION AS
SHOWN FOR PLANT & FIELD
HANDLING.

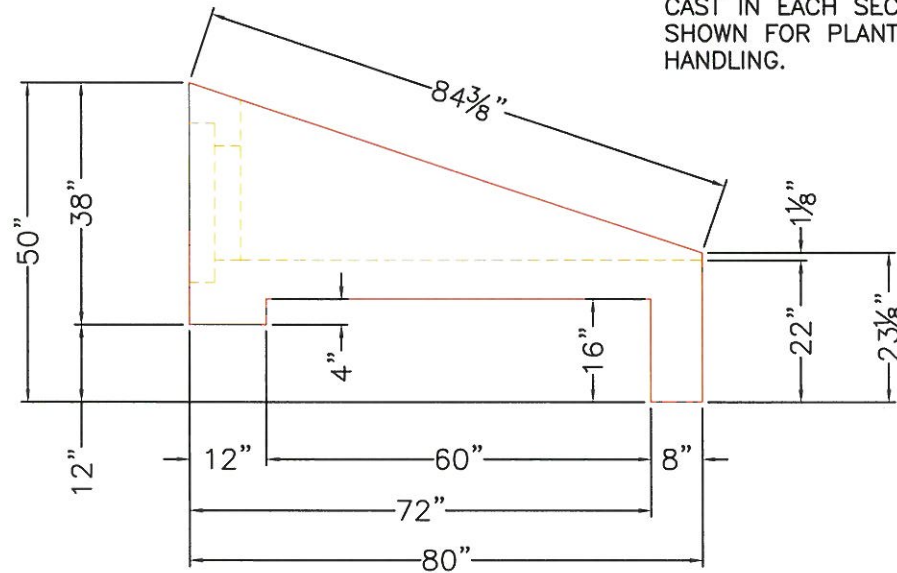

SIDE ELEVATION

GENERAL NOTES:

1. MANUFACTURED TO ASTM C-913 (LATEST REVISION).
2. CONCRETE: 5,000 PSI AT 28 DAYS.
3. WEIGHT: 3,470 LBS EACH
4. CONTRACTOR TO VERIFY ALL DIMENSIONS BEFORE MANUFACTURE.

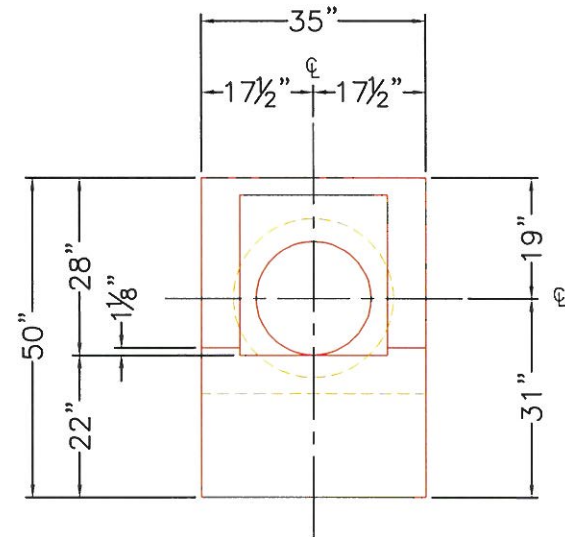

FRONT ELEVATION

REVISION INFORMATION

REV. DATE:	NO REVISIONS TO DATE



SUBMITTAL DRAWING: TDOT TYPE U CROSS DRAIN 18" 3:1		
CUSTOMER: MADDEN PHILLIPS CONSTRUCTION		
PROJECT: AIRLINE ROAD INTERSECTION		
STRUCTURE: HW-1		
QUOTE/SALES ORDER NO: 26-1580		
PC: T. LEWIS	DRAWN BY: J. COPPAGE	
DATE: 3/20/26	SCALE: NTS	PG. 1 of 1