



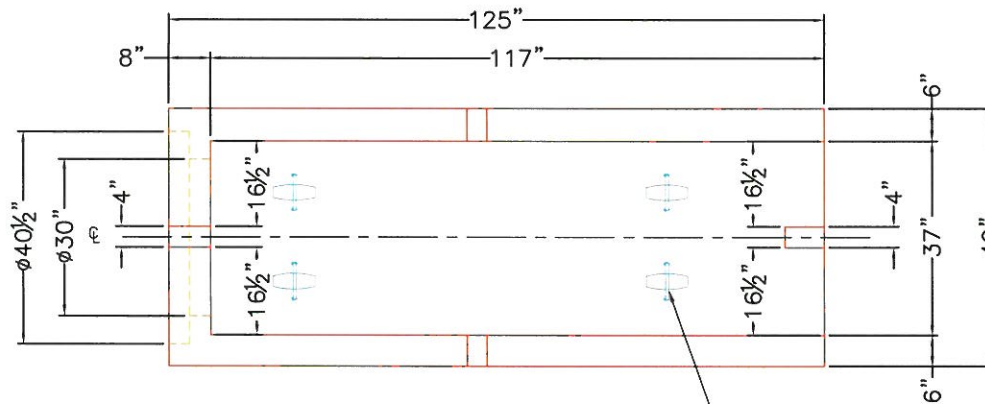


PLAN VIEW

4 EA. CONAC 4CA14 ANCHORS
CAST IN EACH SECTION AS
SHOWN FOR PLANT & FIELD
HANDLING.

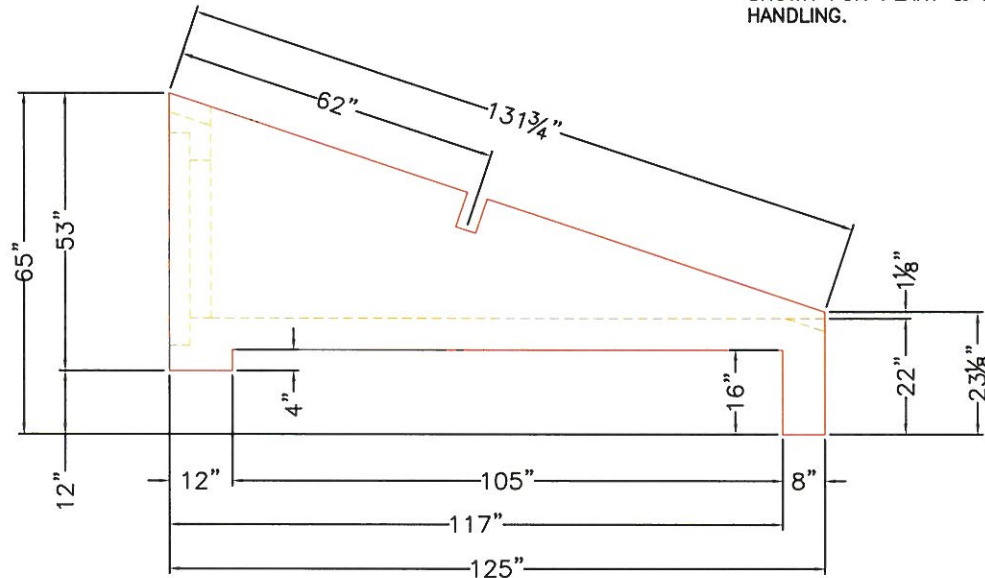

SIDE ELEVATION

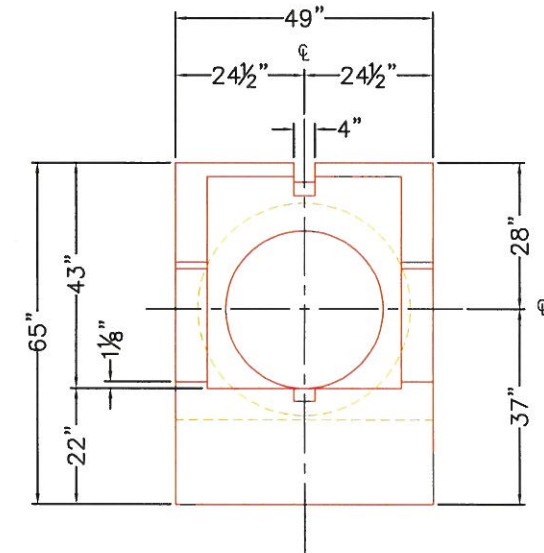

FRONT ELEVATION

GENERAL NOTES:

1. MANUFACTURED TO ASTM C-913 (LATEST REVISION).
2. CONCRETE: 5,000 PSI AT 28 DAYS.
3. WEIGHT: 7,380 LBS
4. CONTRACTOR TO VERIFY ALL DIMENSIONS BEFORE MANUFACTURE.

REVISION INFORMATION

REV.	DATE	NO REVISIONS TO DATE



SUBMITTAL DRAWING: TDOT TYPE U CROSS DRAIN 30" 3:1

CUSTOMER: MADDEN PHILLIPS CONSTRUCTION

PROJECT: AIRLINE ROAD INTERSECTION

STRUCTURE: HW-2

QUOTE/SALES ORDER NO: 26-1580

PC: T. LEWIS

DRAWN BY: J. COPPAGE

DATE: 3/20/26

SCALE: NTS

PG. 1 of 1