

Job Name: 26-2946 450 Jordan Drive
Job Location: Paducah, KY
Contractor: Ainsworth Land Development, LLC

Plant: Beaver Dam
9/28/2026 1:49:00 PM

Tech: S. Felletter
PC: T. Lewis






Structure ID: QL6 HW

15" - SLOPED & FLARED HEADWALL F/F

DIMENSIONS							
PPE #	A	B	C	D	E	F	WEIGHT
15"	2'-0"	3'-6"	2'-0"	1'-6"	4'-0"	3"	3,181 LBS.

"A"-ANCHOR LIFTING SYSTEM
FOR PLANT & FIELD HANDLING.

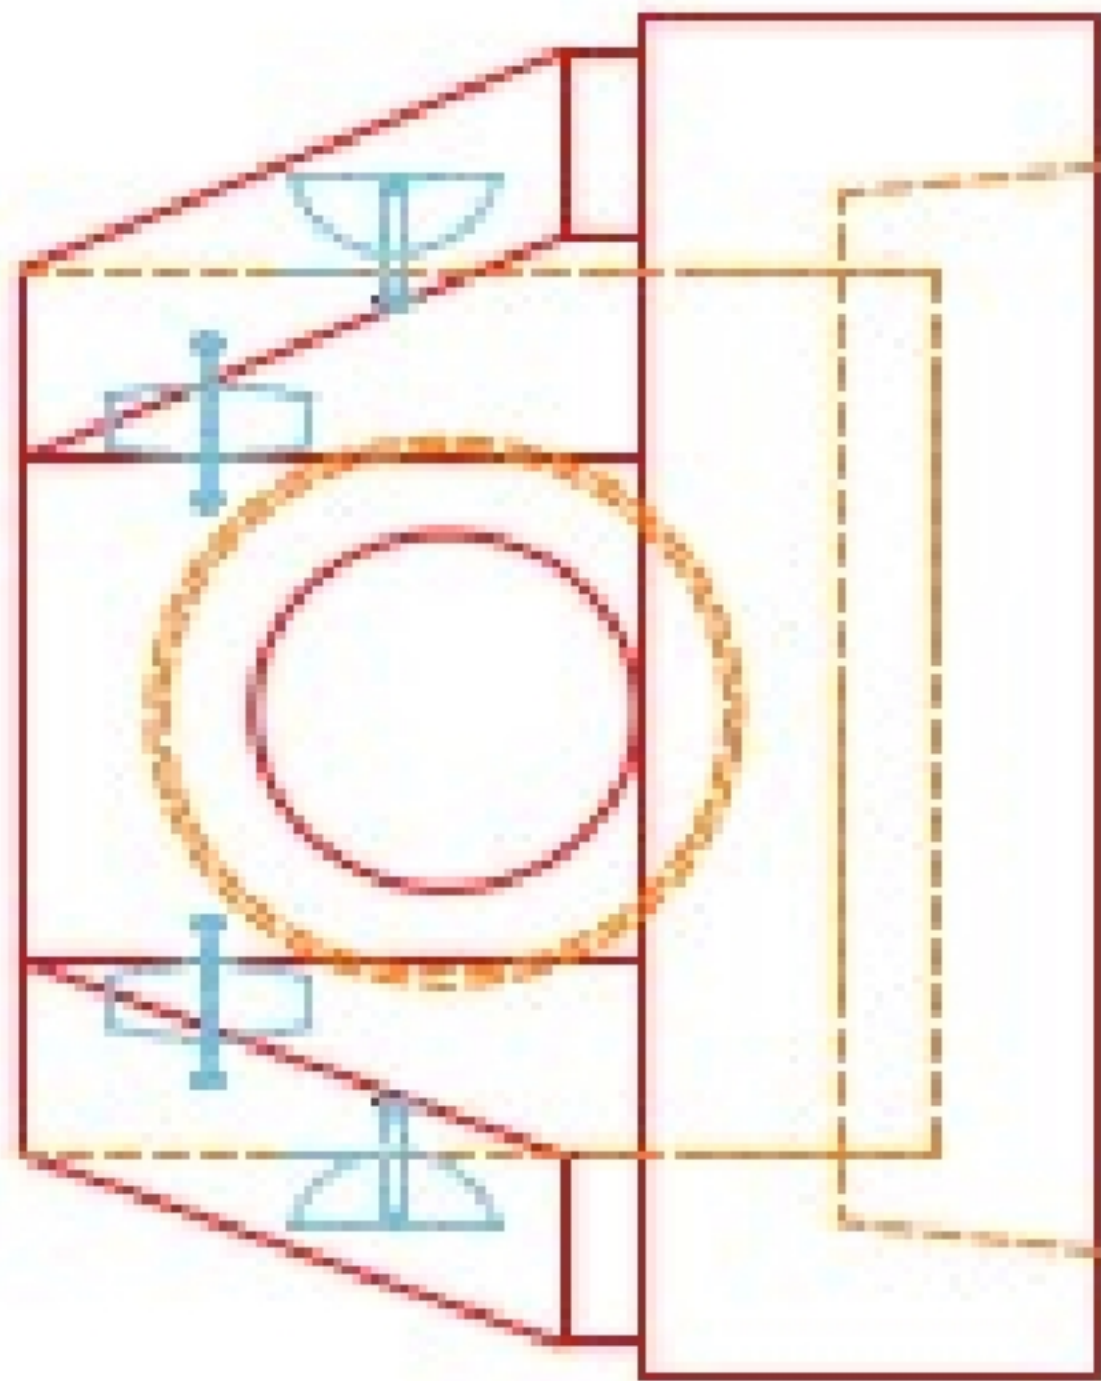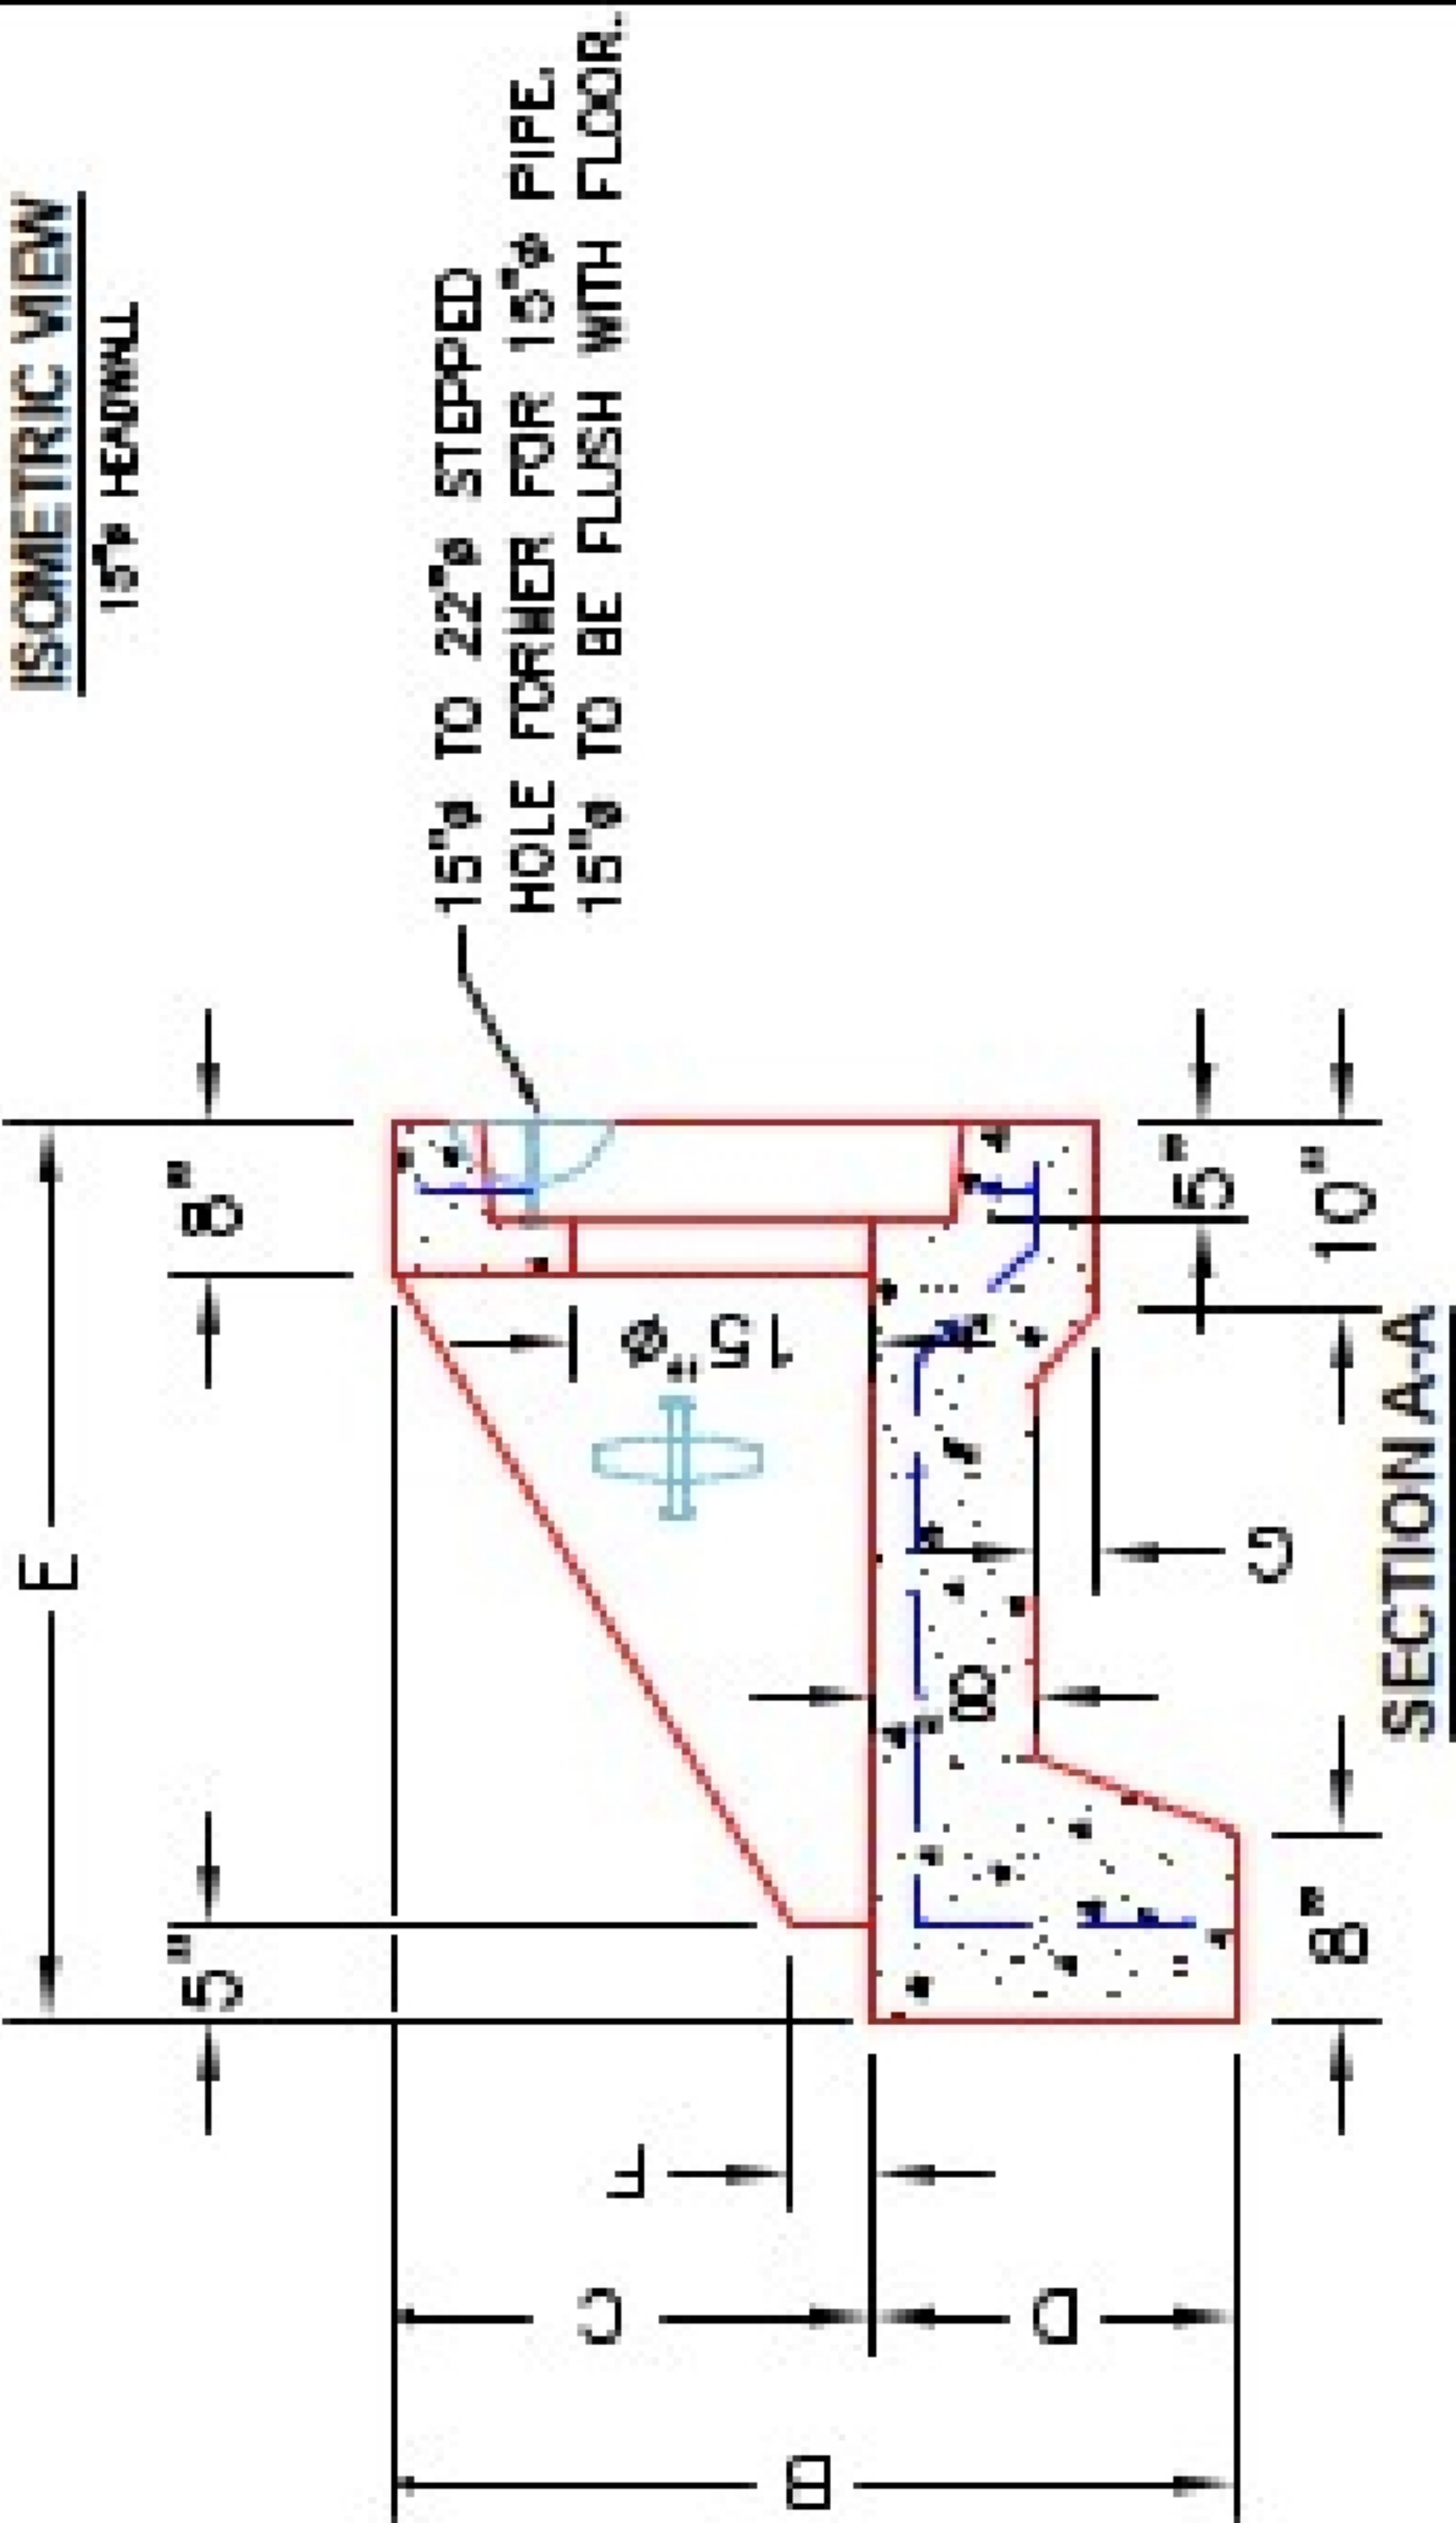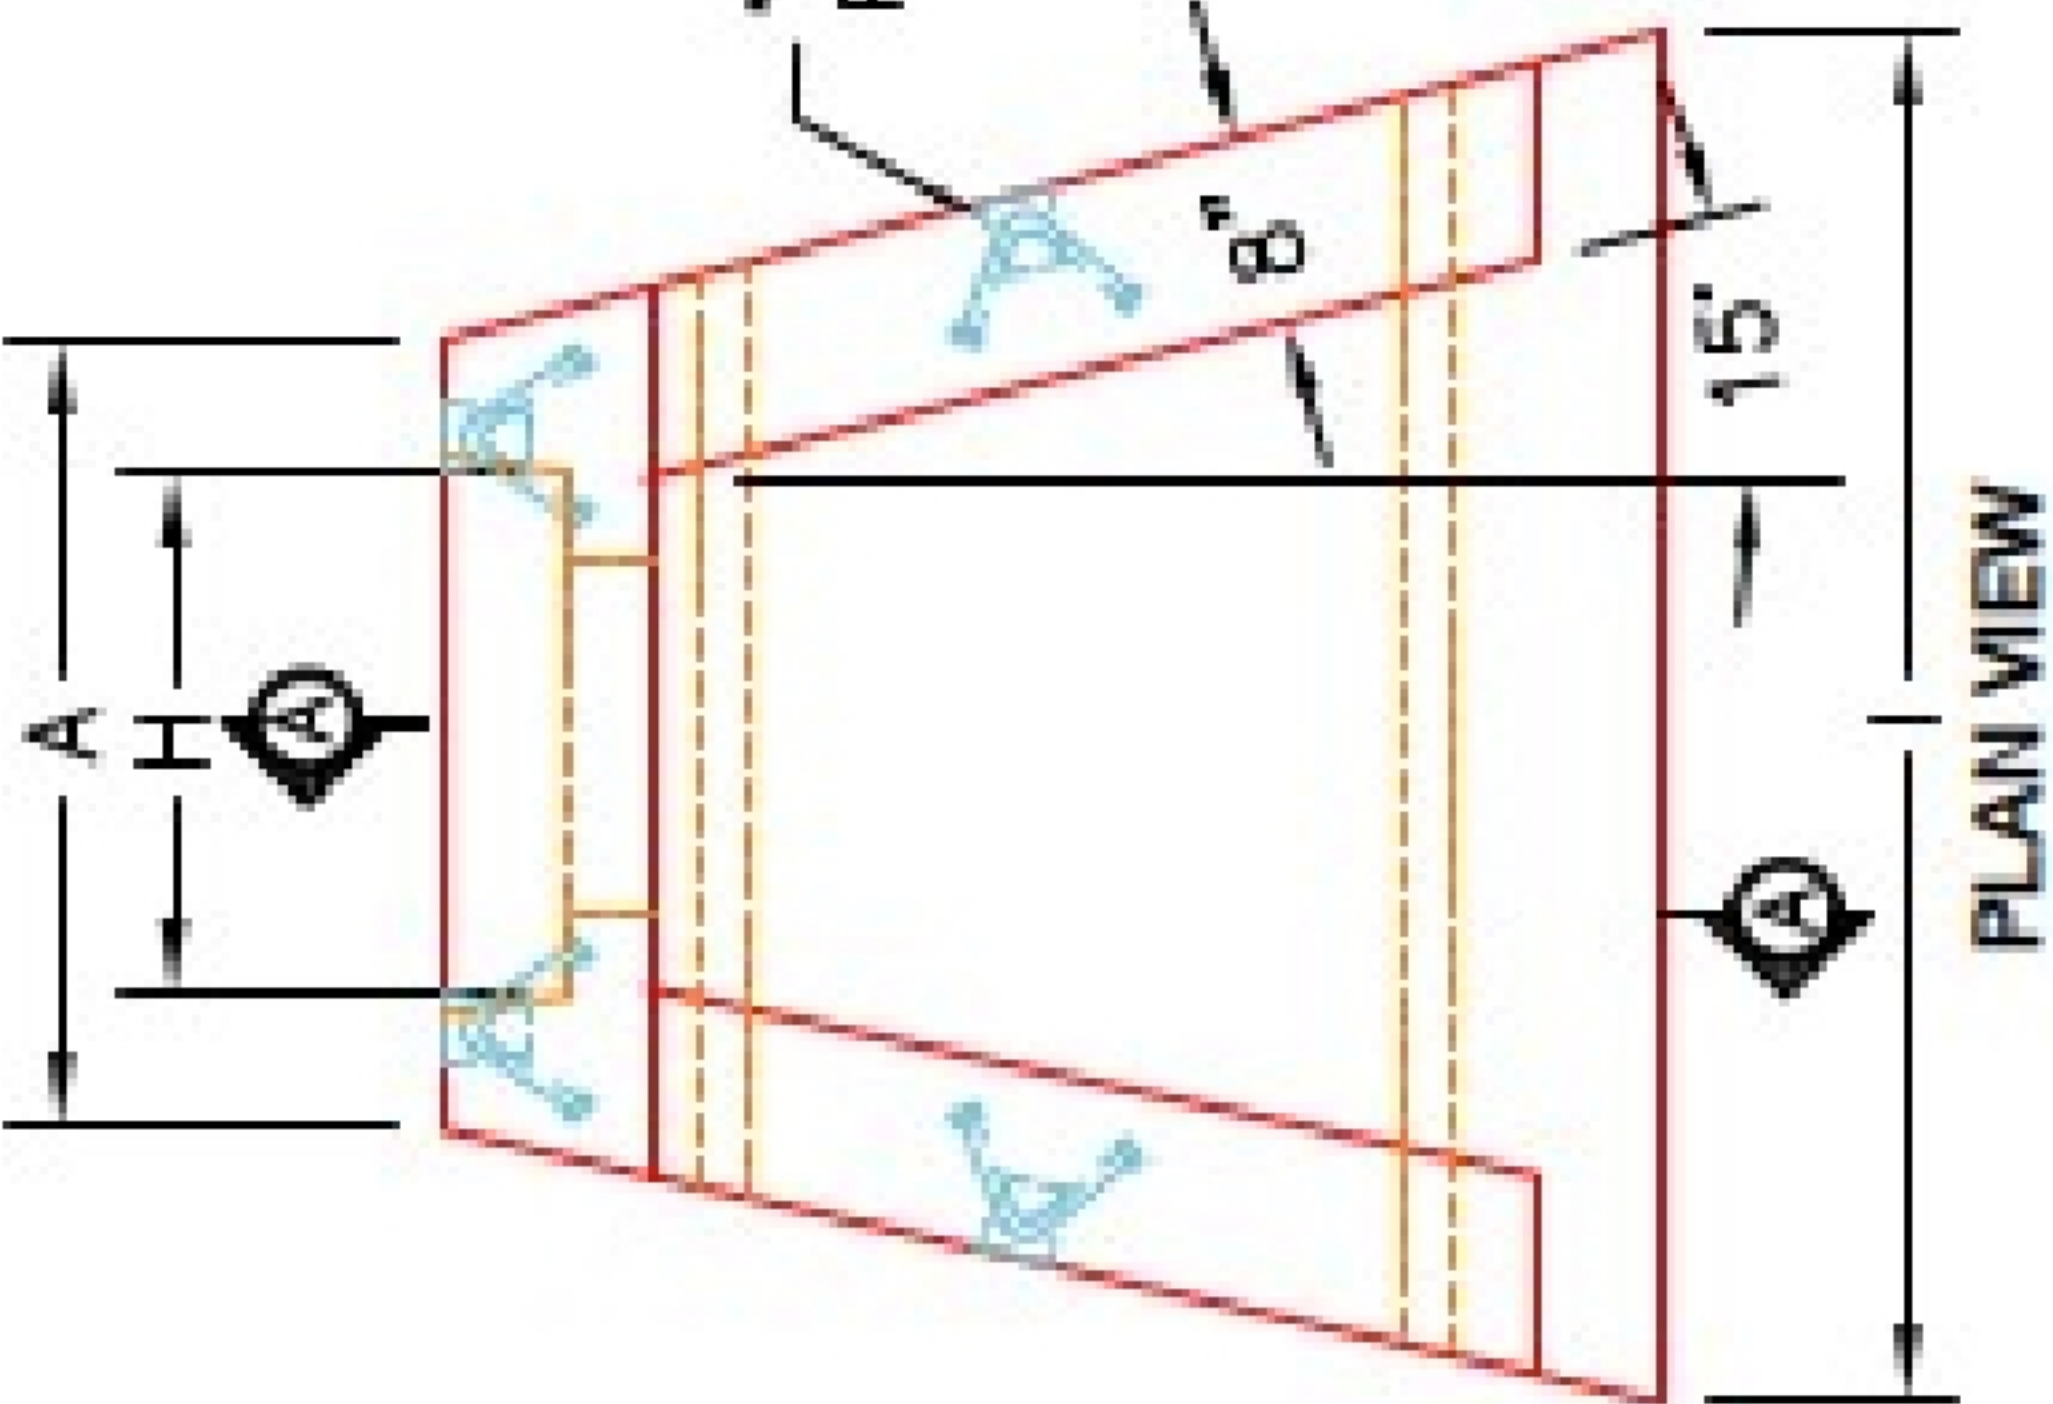

FRONT ELEVATION

- NOTES:
1. CONCRETE: 4500 PSI @ 28 DAYS.
 2. REINFORCING: #4 BAR @ 12" C/C E.W.-GRADE 60, (WITH 2" CONCRETE COVER MINIMUM)
 3. REINFORCING BARS TO BE TACK WELDED OR TIED.
 4. DRAWING TO BE USED IN CONJUNCTION WITH KYTC STD. DRAWING RDH-020-03 AND THE STANDARD SPECIFICATIONS FOR ROAD AND BRIDGE CONSTRUCTION.
 5. 1/4" CHAMFER ON ALL EXPOSED EDGES.

PRODUCTION WORK ORDER



- QUALITY CONTROL CHECKLIST
- ☐ ALL DIMENSIONS CORRECT.
 - ☐ LIFTERS INSTALLED.
 - ☐ STEPPED IF CORRECT SIZE.
 - ☐ REINFORCING CORRECT.
 - ☐ DISSIPATOR BLOCK INSTALLED.
 - ☐ EDGES CHAMFERED.
 - ☐ ALL PATCHWORK ACCEPTABLE.

PRODUCT I.D.: HWSF15	DESCRIPTION: KYTC 15" SLOPED & FLARED HEADWALL
PRODUCT VIEW: RIGHT SIDE UP	CUSTOMER: STOCK
PLANT: BEAVER DAM, KY.	PROJECT: STOCK INVENTORY
WEIGHT: 3,181 LBS.	STRUCTURE ID: N/A
TOP SECTION JOINT: N/A	QUOTE/SALES ORDER NO: N/A
BASE SECTION JOINT: N/A	CHECK: J.H. ROSS, PE DRAWING: N. RICHARDS
QC CHECK INITIALS:	DATE: 09/15/22 SCALE: NTS PG. 1 of 1

THIS DRAWING IS THE PROPERTY OF INFRASTRUCTURE PRECAST, INC. ANY USE OR DUPLICATION OF THIS DRAWING WITHOUT PRIOR AUTHORIZATION IS STRICTLY PROHIBITED.