

Job Name: 26-2485 855358 Fuqua Development
Job Location: Nicholasville, KY
Contractor: Contech Engineering Solutions

Plant: Beaver Dam

6/5/2026 8:56:50 AM

Tech: S. Felletter

PC: C. Goff



Structure ID: 15-CS-12

P5 MH144LD18SP

MH FLAT TOP SPEC. (2 - 24"Ø HOLES) F/G

- P6) 24" - CASTING HEIGHT - 4"
P5) 144" - MH FLAT TOP SPEC. (2 - 24"Ø HOLES) F/G - 18"
P4) 144" - MH RISER T/G - 36"
P3) 144" - MH RISER T/G - 78"
P2) 144" - MH RISER T/G - 54"
P1) 144" - MH MONOBASE 14F, Custom Ht T/n - 24"
1) ASSEMBLY REQUIRED - BRACKETS ONLY
1) CVSTENCILING
4) 144" - Conseal CS-102 1.00"
1) 24" - Conseal CS-102 1.00"
2) Hole - 48

- 0 lb
23623 lb
19370 lb
37954 lb
29054 lb
39578 lb
0 lb
0 lb
0 lb
0 lb
0 lb
0 lb
- Structure Notes:**
1. PER ASTM C478 SPECIFICATIONS.
2. CONCRETE = 4,000 PSI AT 28 DAYS.
3. 4" CASTING BY OTHERS
4. LIFTING ANCHORS TO BE INSTALLED ON THE OUTSIDE OF THE STRUCTURE
5. ICAST TO INSTALL BRACKETS ONLY
6. CONTECH'S LOGO AS WELL AS THE INLET AND OUTLET MUST BE STENCILED ONTO THE STRUCTURE



Structure Total:

149579 lb

REINFORCING PER ASTM A615 (GRADE 60).
- TOP SLAB (As .62) #5 BARS AT 6" C.C.E.W.
- RISER/WALLS (As .36)
- FLOOR (As .47) #5 BARS AT 8" C.C.E.W.

GENERAL NOTES:

1. MANUFACTURED TO ASTM C-478 (LATEST REVISION).
2. CONCRETE 5,000 PSI AT 28 DAYS.
3. REINFORCING: #4 & #6 BAR AS SHOWN (GRADE 60).
4. WEIGHT: 23,626 LBS.

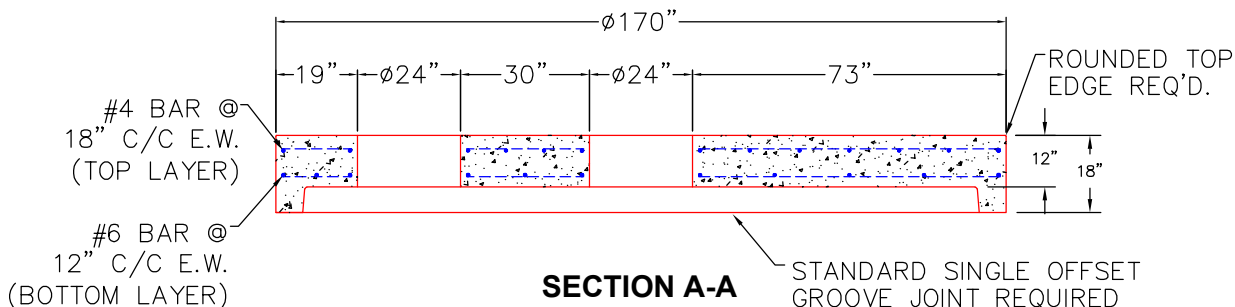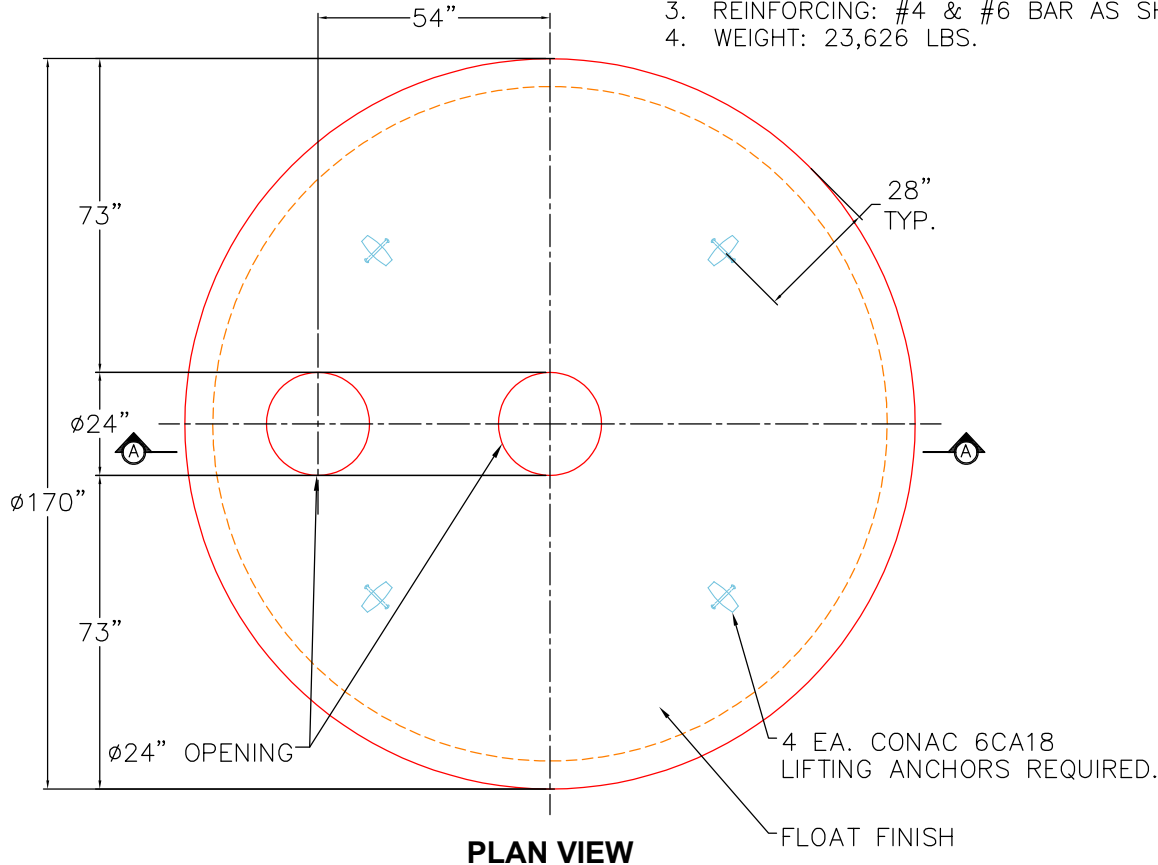

Coating (Int):
Coating (Ext):

Seam Up: Flat
Seam Dn: Groove

Wall Thickness: 13"

Height (Ext): 18"

Weight (Net): 23623 lb
Volume (Net): 6.03cu.yd

Job Name: 25-1401 Irwin Landing Ph. 1

Job Location: Murfreesboro, TN

Contractor: Bear Construction LLC

Plant: Beaver Dam

6/9/2026 10:46:23 AM

Tech: S. Felletter

PC: Erica Bradley



Structure ID: R16

P2 MH048RS48

MH RISER T/G

P4) 28" x 28" - CASTING HEIGHT - 5"

P3) 48" - MH FLAT TOP w/28"x28" Hole F/G - 12"

P2) 48" - MH RISER T/G - 48"

P1) 48" - MH BASE T/n - 42"

1) 48" - STORM INVERT CHANNEL - 1/4 HEIGHT

1) CASTING - JBS 3104-V SINGLE SET

2) 48" - Conseal CS-102 1.00"

1) 28" x 28" - Conseal CS-102 1.00"

3) Hole - 26

7) MH Step ML-10-TDS-NCR - 10"

0 lb

1368 lb

3120 lb

3798 lb

1075 lb

250 lb

0 lb

0 lb

0 lb

0 lb

Structure Total: 9611 lb

Structure Notes:

1. PER ASTM C478 SPECIFICATIONS.

2. CONCRETE = 4,000 PSI AT 28 DAYS.

3. CASTING BY ICAST (JBS-3104 SINGLE SET).

REINFORCING PER ASTM A615 (GRADE 60).

- TOP SLAB (As .62) #5 BARS AT 6" C.C.E.W..

- RISER/WALLS (As .12)

- FLOOR (As .31) #5 BARS AT 12" C.C.E.W.

Rim: 579.25'


Rim to Invert: 8.88'




Slack: 2.06"

Sump: 2.5"

Step Position: 270°

Position	Elev	Angle	Ext. (cw)	Pipe	Pipe OD	Connector	Hole	Horz Size	Up (⌋)	Offset
Invert 1										
Invert 2	575.22'	90°	45.553"	18" RCP B WALL	23"	Hole 26	26"	27.476"	11.95"	0"
Invert 3										
Invert 4										
Invert 5										
Invert 6										
Invert 7										
Invert 8										

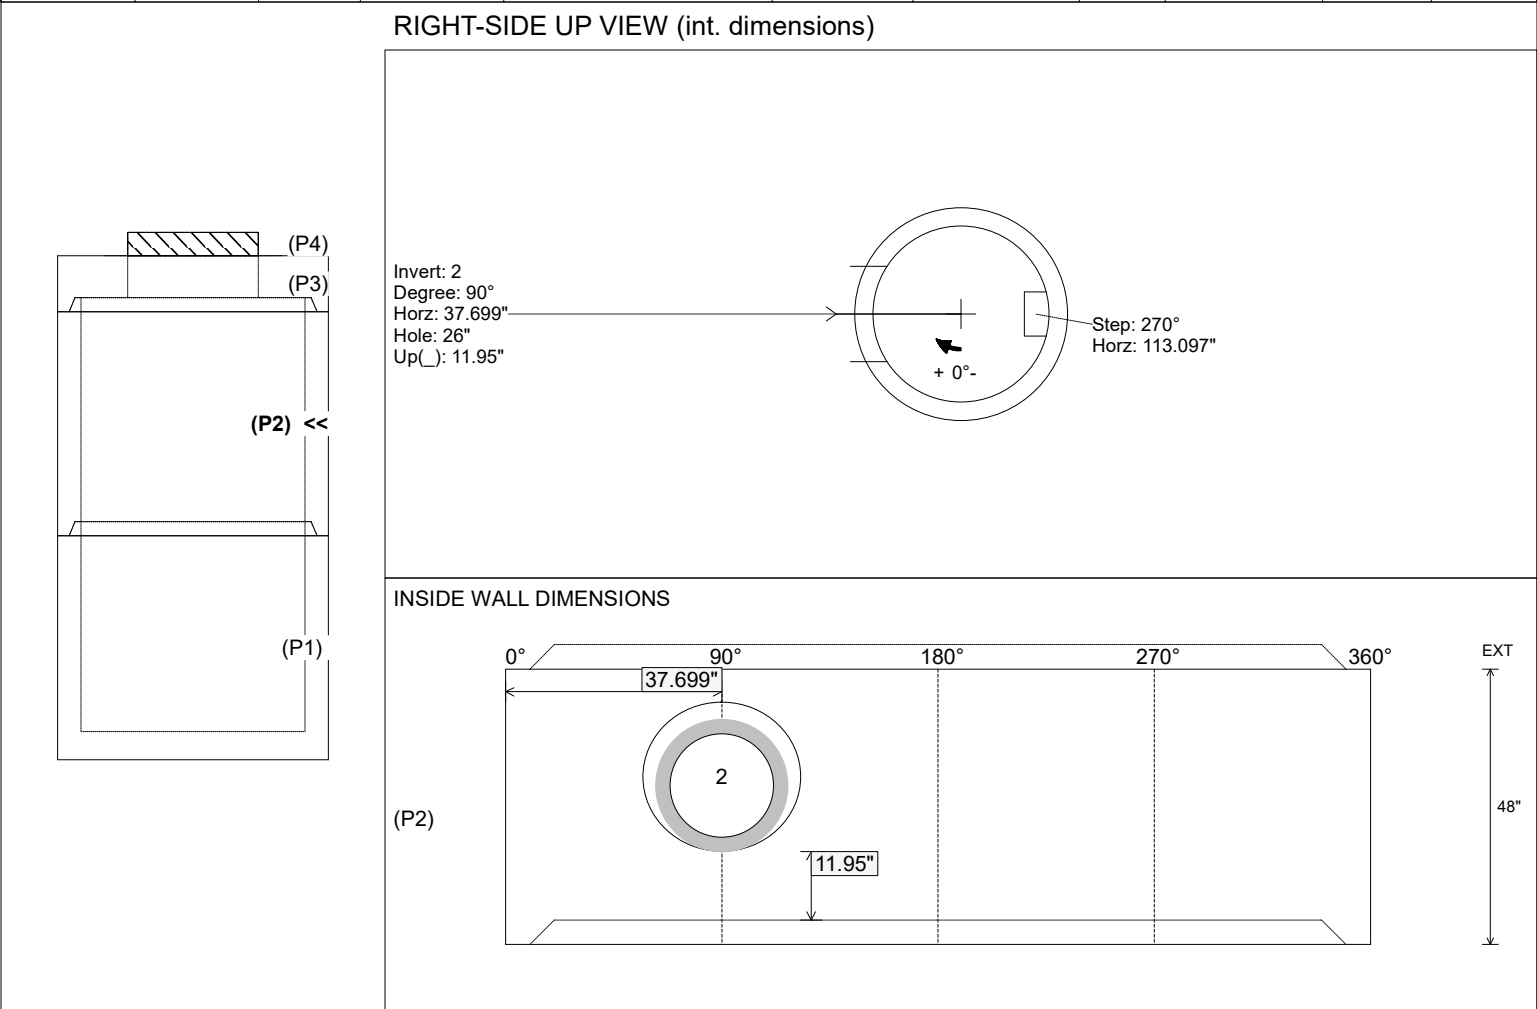

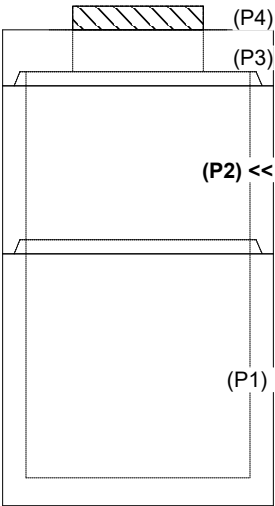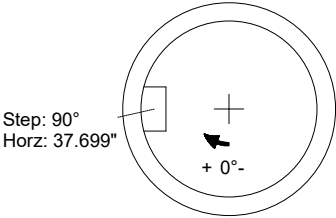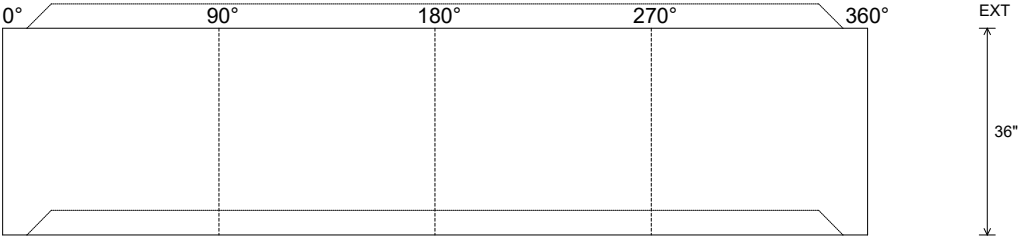Job Name: 25-1401 Irwin Landing Ph. 1 Job Location: Murfreesboro, TN Contractor: Bear Construction LLC					Plant: Beaver Dam 6/9/2026 10:46:21 AM		Tech: S. Felletter PC: Erica Bradley				
Structure ID: R6											
P2		MH048RS36		MH RISER T/G							
P4) 28" x 28" - CASTING HEIGHT - 5" P3) 48" - MH FLAT TOP w/28"x28" Hole F/G - 12" P2) 48" - MH RISER T/G - 36" P1) 48" - MH BASE T/n - 48" 1) 48" - STORM INVERT CHANNEL - 1/4 HEIGHT 1) CASTING - JBS 3104-V SINGLE SET 2) 48" - Conseal CS-102 1.00" 1) 28" x 28" - Conseal CS-102 1.00" 2) Hole - 26 7) MH Step ML-10-TDS-NCR - 10"						0 lb 1368 lb 2515 lb 4217 lb 1075 lb 250 lb 0 lb 0 lb 0 lb 0 lb ----- Structure Total: 9425 lb		Structure Notes: . 1. PER ASTM C478 SPECIFICATIONS. 2. CONCRETE = 4,000 PSI AT 28 DAYS. 3. CASTING BY ICAST (JBS-3104 SINGLE SET). REINFORCING PER ASTM A615 (GRADE 60). - TOP SLAB (As .62) #5 BARS AT 6" C.C.E.W.. - RISER/WALLS (As .12) - FLOOR (As .31) #5 BARS AT 12" C.C.E.W.			
Rim: 569.02' Rim to Invert: 8.45' Slack: 2.9" Sump: 2.5" Step Position: 90											
Position	Elev	Angle	Ext. (cw)	Pipe	Pipe OD	Connector	Hole	Horz Size	Up (_)	Offset	
Invert 1											
Invert 2											
Invert 3											
Invert 4											
Invert 5											
Invert 6											
Invert 7											
Invert 8											
RIGHT-SIDE UP VIEW (int. dimensions)											
											
INSIDE WALL DIMENSIONS											
											
Coating (Int): Coating (Ext):			Seam Up: Tongue Seam Dn: Groove		Wall Thickness: 5" Floor Height: 0"		Height (Int): 36" Height (Ext): 36"		Weight (Net): 2515 lb Volume (Net): 0.64cu.yd		

Job Name: 26-2080 - The Cumberland
Job Location: Bowling Green, KY
Contractor: J & J Concrete & Excavating, LLC

Plant: 100

6/22/2026 6:26:02 PM

Tech: Jared - A

PC: E. Bradley



Structure ID: C4 ST-CI

P2 MH048LD12-24X36RECT

MH FLAT TOP w/24"x36" Hole F/G



- P3) 24" x 36" - CASTING HEIGHT - 6"
P2) 48" - MH FLAT TOP w/24"x36" Hole F/G - 12"
P1) 48" - MH BASE T/n - 42"
1) CASTING - HOE 525 SET (F/G/H)
1) 48" - Conseal CS-102 1.00"
1) 24" x 36" - Conseal CS-102 1.00"
2) Hole - 30
3) MH Step ML-10-TDS-NCR - 10"

Structure Total:

0 lb
1300 lb
3632 lb
442 lb
0 lb
0 lb
0 lb
0 lb
5374 lb

Structure Notes:

1. PER ASTM C-478 SPECIFICATIONS
2. CONCRETE: 4,000 PSI AT 28 DAYS
3. REINFORCEMENT: #4 BAR @ 10" C.C. E.W. (GRADE 60) - 2" MIN. REBAR CLEARANCE (TYP)
4. HOE 525 FRAME, FLAT GRATE, & CURB HOOD SUPPLIED BY ICAST
5. LIFTERS: 4 EA. WRA016 CONAC WIRE ROPE ANCHORS FOR PLANT & FIELD HANDLING
6. TOP SURFACE TO RECEIVE FLOATED FINISH

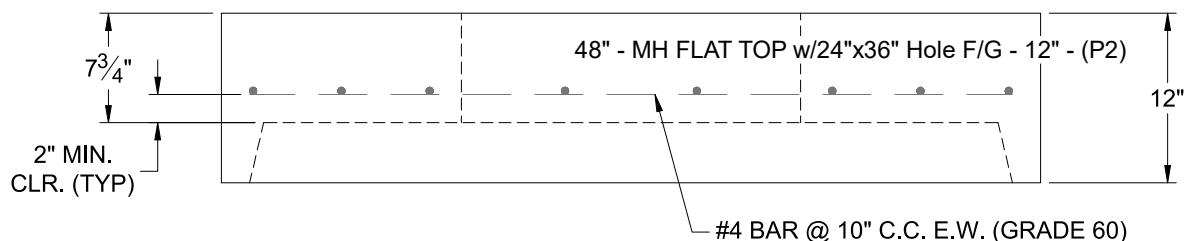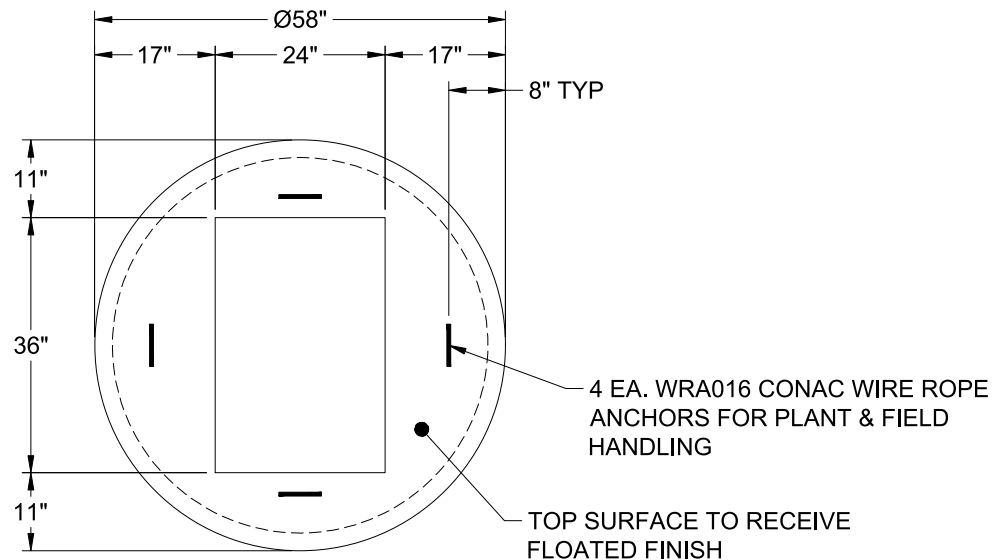

Coating (Int):
Coating (Ext):

Seam Up: Flat
Seam Dn: Groove

Wall Thickness: 5"

Height (Ext): 12"

Weight (Net): 1300 lb
Volume (Net): 0.46cu.yd

Job Name: 26-2080 - The Cumberland
Job Location: Bowling Green, KY
Contractor: J & J Concrete & Excavating, LLC

Plant: 100

6/22/2026 6:26:01 PM

Tech: Jared - A

PC: E. Bradley



Structure ID: C3 ST-CI

P2 MH048LD12-24X36RECT

MH FLAT TOP w/24"x36" Hole F/G



- P3) 24" x 36" - CASTING HEIGHT - 6"
P2) 48" - MH FLAT TOP w/24"x36" Hole F/G - 12"
P1) 48" - MH BASE T/n - 36"
1) CASTING - HOE 525 SET (F/G/H)
1) 48" - Conseal CS-102 1.00"
1) 24" x 36" - Conseal CS-102 1.00"
2) Hole - 30
3) MH Step ML-10-TDS-NCR - 10"

0 lb
1300 lb
3213 lb
442 lb
0 lb
0 lb
0 lb
0 lb

Structure Total: 4955 lb

Structure Notes:

1. PER ASTM C-478 SPECIFICATIONS
2. CONCRETE: 4,000 PSI AT 28 DAYS
3. REINFORCEMENT: #4 BAR @ 10" C.C. E.W. (GRADE 60) - 2" MIN. REBAR CLEARANCE (TYP)
4. HOE 525 FRAME, FLAT GRATE, & CURB HOOD SUPPLIED BY ICAST
5. LIFTERS: 4 EA. WRA016 CONAC WIRE ROPE ANCHORS FOR PLANT & FIELD HANDLING
6. TOP SURFACE TO RECEIVE FLOATED FINISH

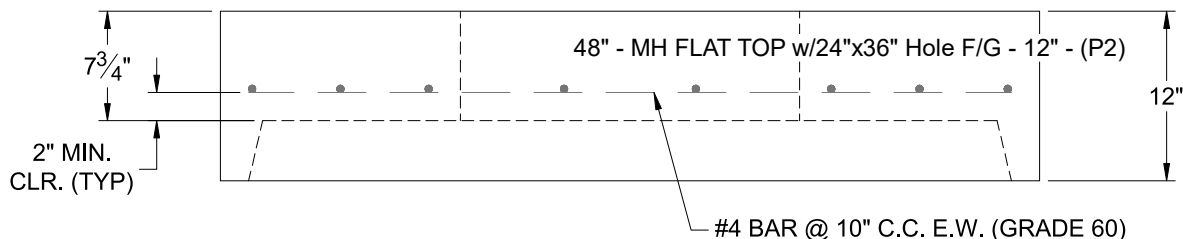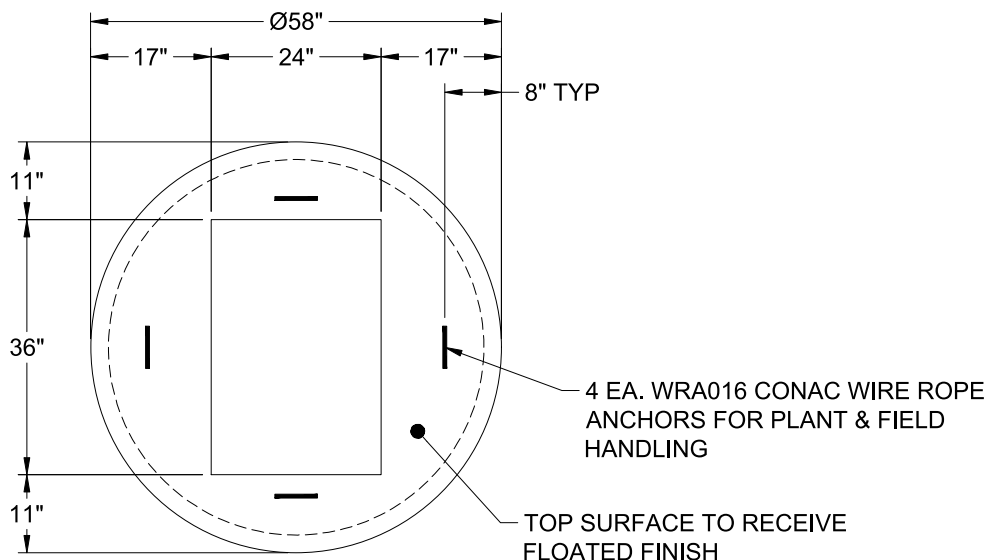

Coating (Int):
Coating (Ext):

Seam Up: Flat
Seam Dn: Groove

Wall Thickness: 5"

Height (Ext): 12"

Weight (Net): 1300 lb
Volume (Net): 0.46cu.yd

Job Name: 26-2080 - The Cumberland
Job Location: Bowling Green, KY
Contractor: J & J Concrete & Excavating, LLC

Plant: 100

6/22/2026 6:26:01 PM

Tech: Jared - A

PC: E. Bradley



Structure ID: C2 ST-CI

P2 MH048LD12-24X36RECT



MH FLAT TOP w/24"x36" Hole F/G

- P3) 24" x 36" - CASTING HEIGHT - 6"
P2) 48" - MH FLAT TOP w/24"x36" Hole F/G - 12"
P1) 48" - MH BASE Custom Ht T/n - 40"
1) CASTING - HOE 525 SET (F/G/H)
1) 48" - Conseal CS-102 1.00"
1) 24" x 36" - Conseal CS-102 1.00"
2) Hole - 30
3) MH Step ML-10-TDS-NCR - 10"

0 lb
1300 lb
3493 lb
442 lb
0 lb
0 lb
0 lb
0 lb
Structure Total: 5235 lb

Structure Notes:

1. PER ASTM C-478 SPECIFICATIONS
2. CONCRETE: 4,000 PSI AT 28 DAYS
3. REINFORCEMENT: #4 BAR @ 10" C.C. E.W. (GRADE 60) - 2" MIN. REBAR CLEARANCE (TYP)
4. HOE 525 FRAME, FLAT GRATE, & CURB HOOD SUPPLIED BY ICAST
5. LIFTERS: 4 EA. WRA016 CONAC WIRE ROPE ANCHORS FOR PLANT & FIELD HANDLING
6. TOP SURFACE TO RECEIVE FLOATED FINISH

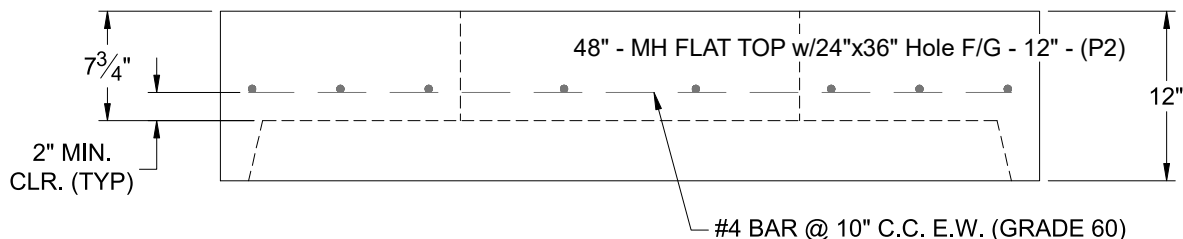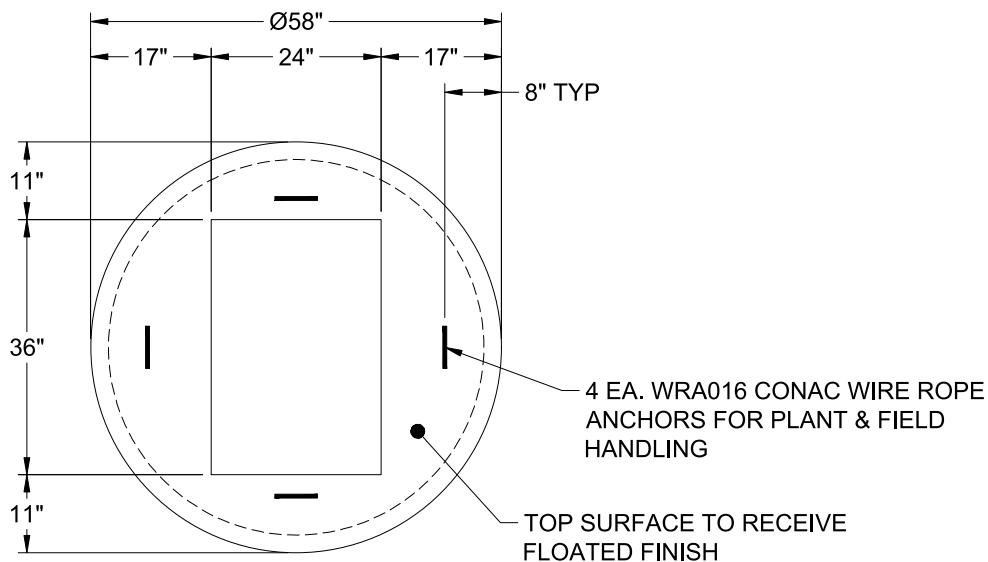

Coating (Int):
Coating (Ext):

Seam Up: Flat
Seam Dn: Groove

Wall Thickness: 5"

Height (Ext): 12"

Weight (Net): 1300 lb
Volume (Net): 0.46cu.yd

Job Name: 26-2080 - The Cumberland
Job Location: Bowling Green, KY
Contractor: J & J Concrete & Excavating, LLC

Plant: 100

6/22/2026 6:26:00 PM

Tech: Jared - A

PC: E. Bradley



Structure ID: B3 ST-CI

P2 MH048LD12-24X36RECT



MH FLAT TOP w/24"x36" Hole F/G

- P3) 24" x 36" - CASTING HEIGHT - 6"
P2) 48" - MH FLAT TOP w/24"x36" Hole F/G - 12"
P1) 48" - MH BASE T/n - 36"
1) CASTING - HOE 525 SET (F/G/H)
1) 48" - Conseal CS-102 1.00"
1) 24" x 36" - Conseal CS-102 1.00"
1) Hole - 20
3) MH Step ML-10-TDS-NCR - 10"

0 lb
1300 lb
3710 lb
442 lb
0 lb
0 lb
0 lb
0 lb
Structure Total: 5452 lb

Structure Notes:

1. PER ASTM C-478 SPECIFICATIONS
2. CONCRETE: 4,000 PSI AT 28 DAYS
3. REINFORCEMENT: #4 BAR @ 10" C.C. E.W. (GRADE 60) - 2" MIN. REBAR CLEARANCE (TYP)
4. HOE 525 FRAME, FLAT GRATE, & CURB HOOD SUPPLIED BY ICAST
5. LIFTERS: 4 EA. WRA016 CONAC WIRE ROPE ANCHORS FOR PLANT & FIELD HANDLING
6. TOP SURFACE TO RECEIVE FLOATED FINISH

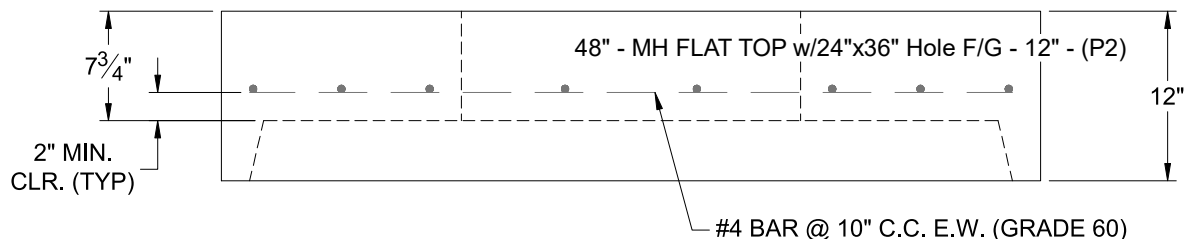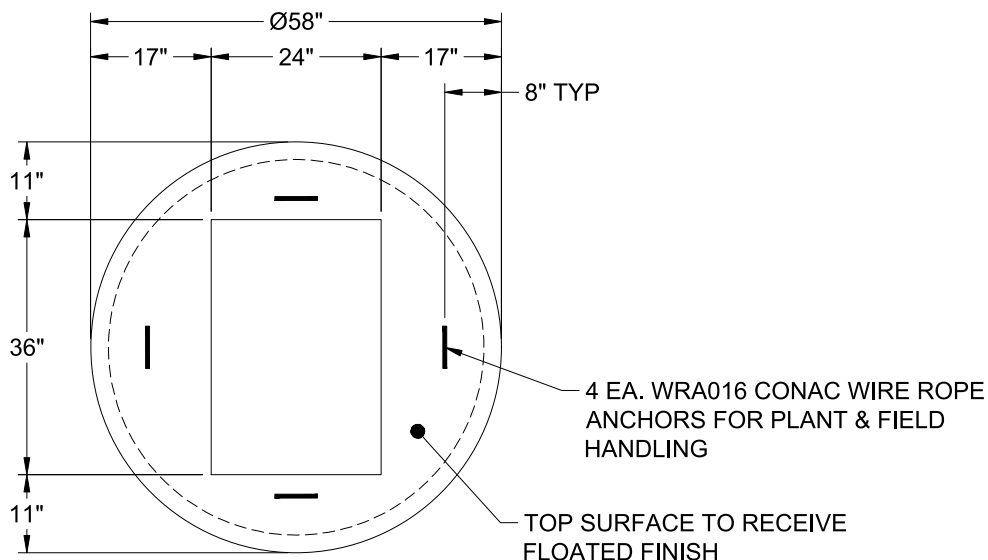

Coating (Int):
Coating (Ext):

Seam Up: Flat
Seam Dn: Groove

Wall Thickness: 5"

Height (Ext): 12"

Weight (Net): 1300 lb
Volume (Net): 0.46cu.yd

Job Name: 26-2080 - The Cumberland
Job Location: Bowling Green, KY
Contractor: J & J Concrete & Excavating, LLC

Plant: 100

6/22/2026 6:26:00 PM

Tech: Jared - A

PC: E. Bradley



Structure ID: B2 ST-CI

P2 MH048LD12-24X36RECT

MH FLAT TOP w/24"x36" Hole F/G



- P4) 24" x 36" - CASTING HEIGHT - 6"
P3) 24" x 36" - GRADE RING F/F - 3"
P2) 48" - MH FLAT TOP w/24"x36" Hole F/G - 12"
P1) 48" - MH BASE T/n - 36"
1) CASTING - HOE 525 SET (F/G/H)
1) 48" - Conseal CS-102 1.00"
2) 24" x 36" - Conseal CS-102 1.00"
2) Hole - 20
3) MH Step ML-10-TDS-NCR - 10"

0 lb
306 lb
1300 lb
3575 lb
442 lb
0 lb
0 lb
0 lb
0 lb

Structure Total: 5623 lb

Structure Notes:

1. PER ASTM C-478 SPECIFICATIONS
2. CONCRETE: 4,000 PSI AT 28 DAYS
3. REINFORCEMENT: #4 BAR @ 10" C.C. E.W. (GRADE 60) - 2" MIN. REBAR CLEARANCE (TYP)
4. HOE 525 FRAME, FLAT GRATE, & CURB HOOD SUPPLIED BY ICAST
5. LIFTERS: 4 EA. WRA016 CONAC WIRE ROPE ANCHORS FOR PLANT & FIELD HANDLING
6. TOP SURFACE TO RECEIVE FLOATED FINISH

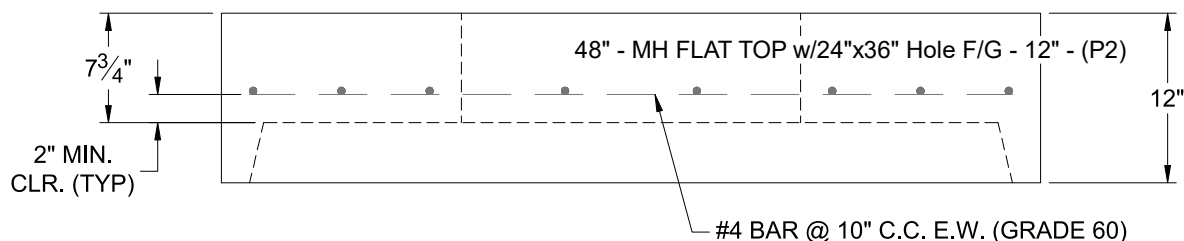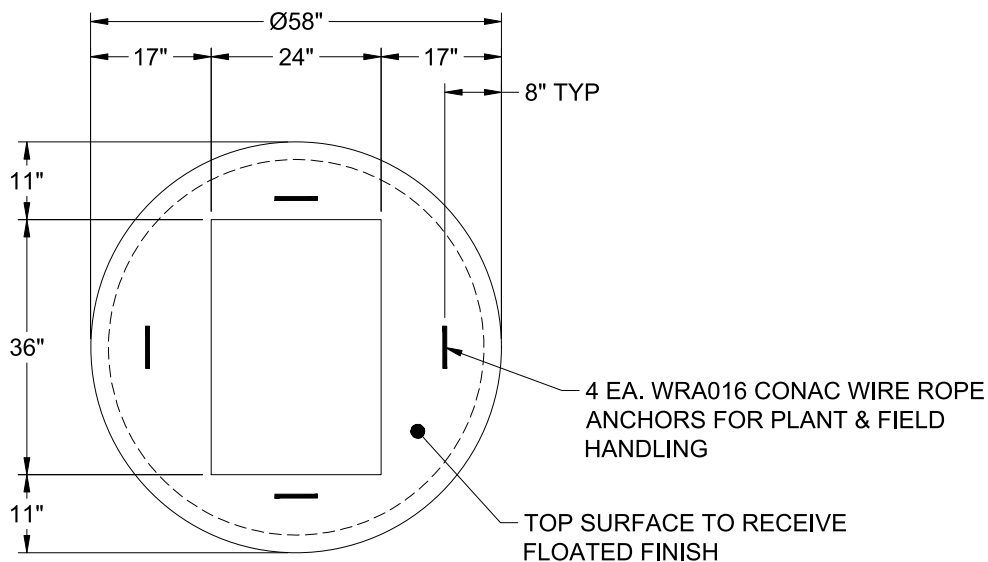

Coating (Int):
Coating (Ext):

Seam Up: Flat
Seam Dn: Groove

Wall Thickness: 5"


Height (Ext): 12"

Weight (Net): 1300 lb
Volume (Net): 0.46cu.yd

Job Name: 26-2424 Fifth Third Mt. Juliet Central
Job Location: Mount Juliet, TN 37122
Contractor: Hayes Pipe Supply

Plant: 100
6/30/2026 11:38:20 AM

Tech: Jared - A
PC: Erica Bradley

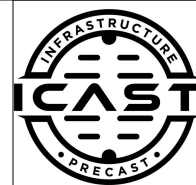

Structure ID: ST-14 ST-MH

P1 MH048BA36

MH BASE

- P3) 24" - CASTING HEIGHT - 7"
P2) 48" - MH FLAT TOP w/ 24" ECC Hole - 12"
P1) 48" - MH BASE - 36"
1) 48" - Conseal CS-102 1.00"
1) 24" - Conseal CS-102 1.00"
2) Hole - 30
1) Hole - 20
3) MH Step ML-10-TDS-NCR - 10"

Structure Total: 4639 lb



- Structure Notes:
1. HOE MC-375 F/C STORM PROVIDED BY OTHERS
 2. PER ASTM C478 SPECIFICATIONS.
 3. CONCRETE = 4,000 PSI AT 28 DAYS.
 4. REINFORCING PER ASTM A615 (GRADE 60).
 - TOP SLAB (As .62) #5 BARS AT 6" C.C.E.W..
 - RISER/WALLS (As .12)
 - FLOOR (As .31) #5 BARS AT 12" C.C.E.W.

Rim: 540.25' Rim to Invert: 4.65' Slack: 2.7' Sump: 1.9' Step Position: 163.5'


Position	Elev	Angle	Ext. (cw)	Pipe	Pipe OD	Connector	Hole	Horz Size	Up ()	Offset
Invert 1	535.6'	0°	0"	24" HDPE	27.8"	Hole 30	30"	32.406"	0"	0"
Invert 2	535.6'	90°	45.553"	24" HDPE	27.8"	Hole 30	30"	32.406"	0"	0"
Invert 3	536.6'	237°	119.956"	15" HDPE	17.6"	Hole 20	20"	20.629"	12.6"	0"
Invert 4										
Invert 5										
Invert 6										
Invert 7										
Invert 8										

RIGHT-SIDE UP VIEW (int. dimensions)

UPSIDE-DOWN VIEW (int. dimensions)

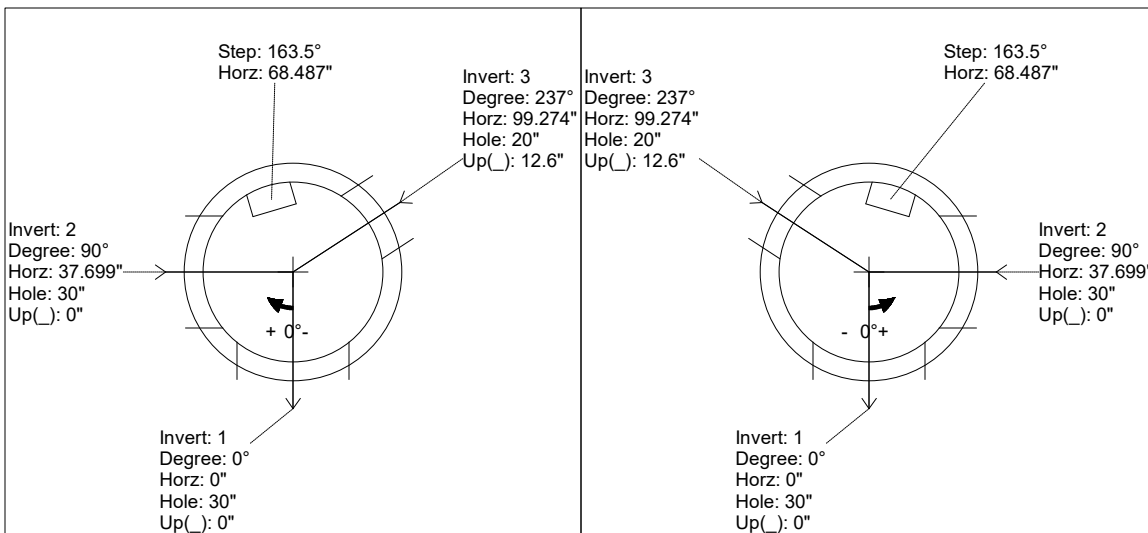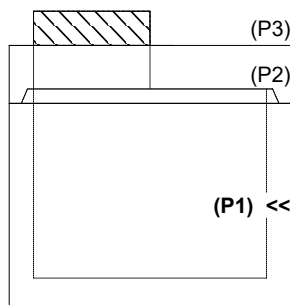

INSIDE WALL DIMENSIONS

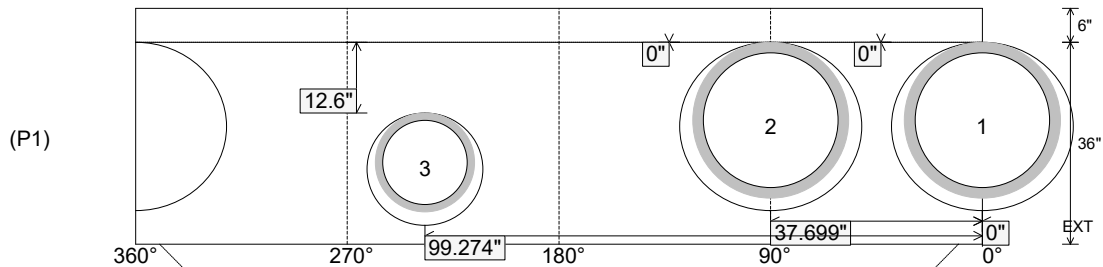

Coating (Int):
Coating (Ext):

Seam Up: Tongue
Seam Dn: n/a

Wall Thickness: 5"
Floor Height: 6"


Height (Int): 36"
Height (Ext): 42"

Weight (Net): 3078 lb
Volume (Net): 0.79cu.yd

Job Name: 26-2424 Fifth Third Mt. Juliet Central
Job Location: Mount Juliet, TN 37122
Contractor: Hayes Pipe Supply

Plant: 100
6/30/2026 11:38:13 AM

Tech: Jared - A
PC: Erica Bradley

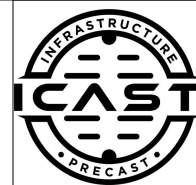

Structure ID: ST-3 ST-MH

P1 MH048BA30

MH BASE

- P3) 24" - CASTING HEIGHT - 7"
P2) 48" - MH FLAT TOP w/ 24" ECC Hole - 12"
P1) 48" - MH BASE - 30"
1) 48" - Conseal CS-102 1.00"
1) 24" - Conseal CS-102 1.00"
2) Hole - 20
2) MH Step ML-10-TDS-NCR - 10"

Structure Total: 4716 lb



- Structure Notes:**
1. HOE MC-375 F/C STORM PROVIDED BY OTHERS
 2. PER ASTM C478 SPECIFICATIONS.
 3. CONCRETE = 4,000 PSI AT 28 DAYS.
 4. REINFORCING PER ASTM A615 (GRADE 60).
 - TOP SLAB (As .62) #5 BARS AT 6" C.C.E.W..
 - RISER/WALLS (As .12)
 - FLOOR (As .31) #5 BARS AT 12" C.C.E.W.

Rim: 541.35' Rim to Invert: 4.1' Slack: 1.5" Sump: 1.3" Step Position: 222.5°


Position	Elev	Angle	Ext. (cw)	Pipe	Pipe OD	Connector	Hole	Horz Size	Up ()	Offset
Invert 1	537.25'	0°	0"	15" HDPE	17.6"	Hole 20	20"	20.629"	0"	0"
Invert 2	537.25'	85°	43.022"	15" HDPE	17.6"	Hole 20	20"	20.629"	0"	0"
Invert 3										
Invert 4										
Invert 5										
Invert 6										
Invert 7										
Invert 8										

RIGHT-SIDE UP VIEW (int. dimensions)

UPSIDE-DOWN VIEW (int. dimensions)

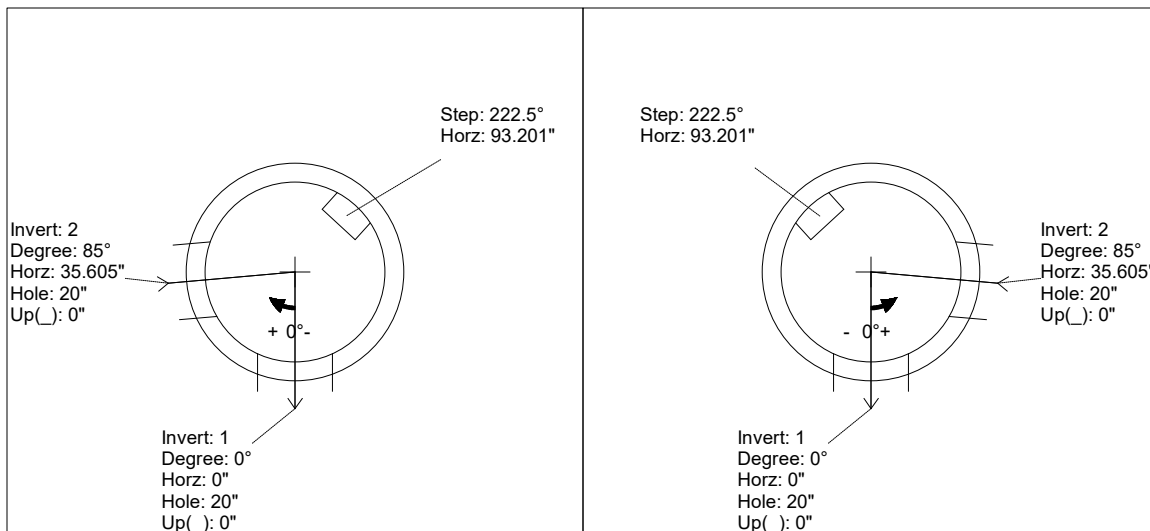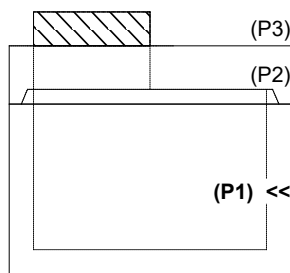

INSIDE WALL DIMENSIONS

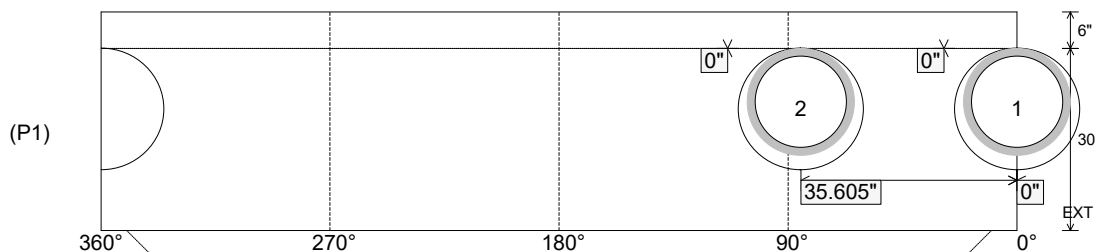

Coating (Int):
Coating (Ext):

Seam Up: Tongue
Seam Dn: n/a

Wall Thickness: 5"
Floor Height: 6"

Height (Int): 30"
Height (Ext): 36"

Weight (Net): 3155 lb
Volume (Net): 0.81cu.yd

Job Name: 26-2801 900640 QuikTrip No. 0680
Job Location: CPU
Contractor: Contech Engineering Solutions

Plant: Beaver Dam

Tech: S. Felletter

6/25/2026 11:00:46 AM

PC: C. Goff



Structure ID: 10-CS-4

P4 MH048LD12-30

MH FLAT LID w/30in ECC Hole F/G

- P5) 30" - CASTING HEIGHT - 4"
P4) 48" - MH FLAT LID w/30in ECC Hole F/G - 12"
P3) 48" - MH RISER T/G - 30"
P2) 48" - MH RISER SPECIAL T/G - 72"
P1) 48" - MH BASE T/h - 18"
1) ASSEMBLY REQUIRED
1) CVSTENCILING
3) 48" - Conseal CS-102 1.00"
2) PSX - 12-08 NYLO



Structure Total:

0 lb
1413 lb
2096 lb
4934 lb
2588 lb
0 lb
0 lb
0 lb
16 lb

11047 lb

Structure Notes:

- 4" CASTING BY OTHERS
- LIFTING ANCHORS TO BE INSTALLED ON THE OUTSIDE OF THE STRUCTURE
- ICAST TO INSTALL THE INTERNALS
- CONTECH'S LOGO AS WELL AS THE INLET AND OUTLET MUST BE STENCILED ONTO THE STRUCTURE

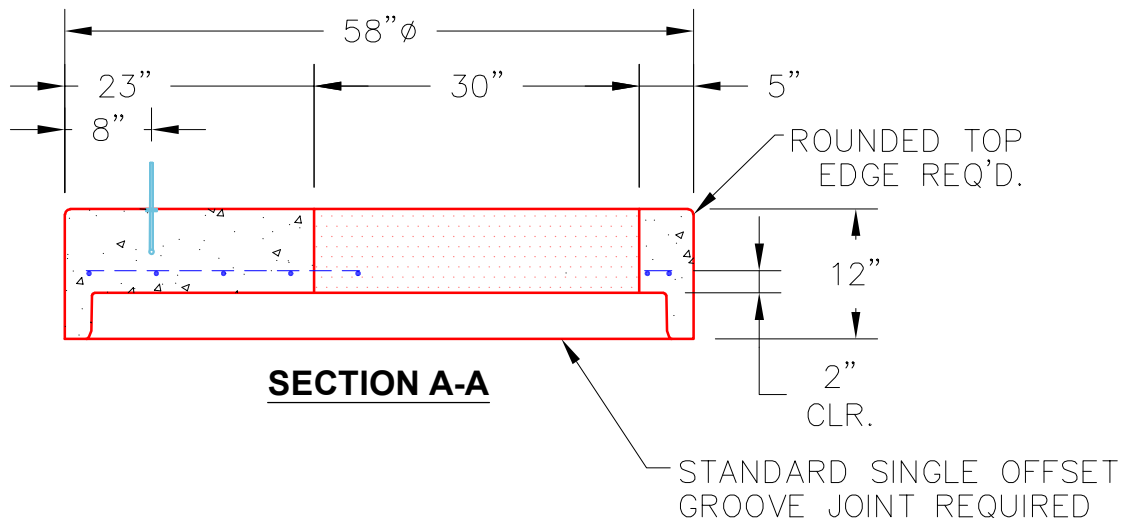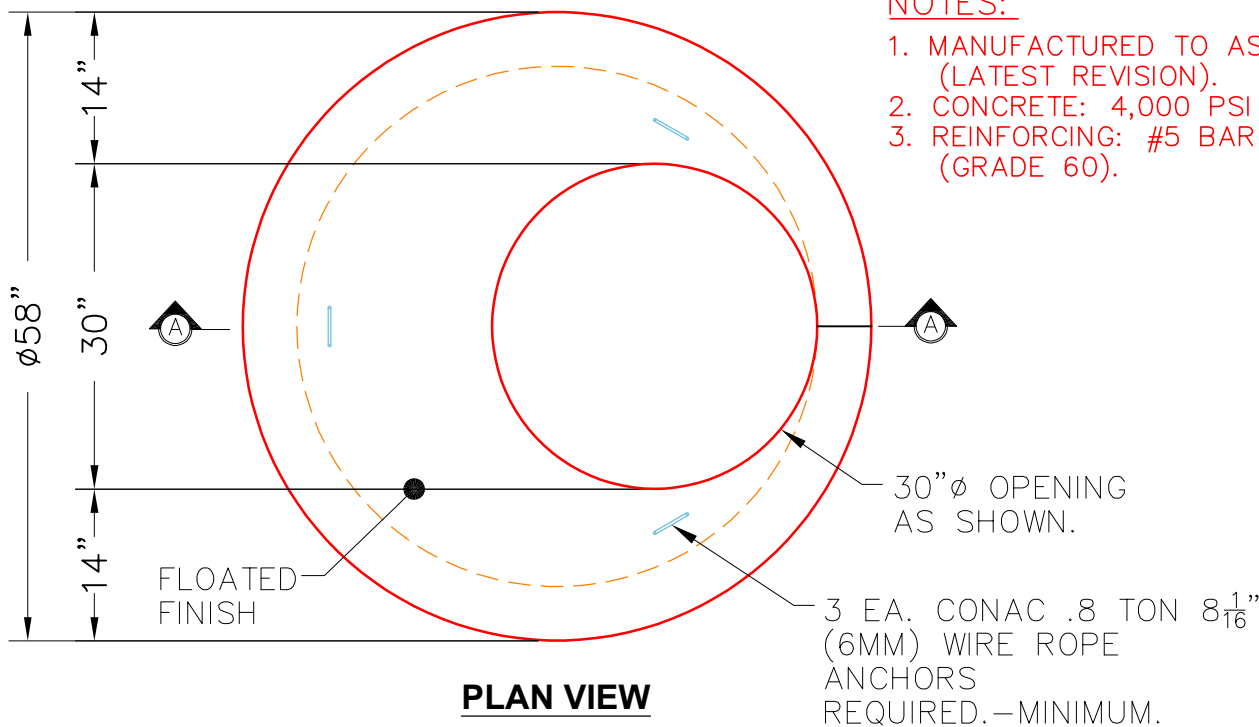

Coating (Int):
Coating (Ext):

Seam Up: Flat
Seam Dn: Groove

Wall Thickness: 5"

Height (Ext): 12"

Weight (Net): 1413 lb
Volume (Net): 0.36cu.yd

Job Name: 26-2080 - The Cumberland

Job Location: Bowling Green, KY

Contractor: J & J Concrete & Excavating, LLC

Plant: 100

6/22/2026 6:23:34 PM

Tech: Jared - A

PC: E. Bradley



Structure ID: C1 SS-MH

P1 MH048BA24

MH BASE T/n

P3) 24" - CASTING HEIGHT - 7"

P2) 48" - ECC CONE w/ 24" HOLE F/G - 30"

P1) 48" - MH BASE T/n - 24"

1) JOINT WRAP - 12" WD x 048" MAC WRAP

1) 48" - MH INVERT CHANNEL - FULL HEIGHT

1) CASTING - HOE MC-375 F/C Sanitary

1) 48" - Conseal CS-102 1.00" (Double)

1) 24" - Conseal CS-102 1.00" (Double)

1) A-Lok - 0285

2) A-Lok - 0200

4) MH Step ML-10-TDS-NCR - 10"

0 lb

2050 lb

2943 lb

0 lb

1440 lb

271 lb

0 lb

0 lb

1 lb

2 lb

0 lb

Structure Total: 6707 lb

Structure Notes:

1. PER ASTM C-478 SPECIFICATIONS

2. CONCRETE: 4,000 PSI AT 28 DAYS

3. REINFORCEMENT: PER ASTM A615

4. INVERT CHANNEL REQUIRED

5. STEPS AT 0 DEGREES

6. HOE MC-375 FRAME & COVER "SANITARY" SUPPLIED BY ICAST

Rim: 530.91'

Rim to Invert: 5.1'


Slack: 2.2"

Sump: 2"


Step Position: 0°

Position	Elev	Angle	Ext. (cw)	Pipe	Pipe OD	Connector	Hole	Horz Size	Up ()	Offset
Invert 1	525.81'	0°	0"	8" PVC SDR35	8.5"	A-Lok 0285	9.75"	9.818"	1.125"	0"
Invert 2	525.91'	180°	91.125"	6" PVC SDR35	6.25"	A-Lok 0200	7"	7.025"	2.75"	0"
Invert 3	525.91'	270°	136.625"	6" PVC SDR35	6.25"	A-Lok 0200	7"	7.025"	2.75"	0"
Invert 4										
Invert 5										
Invert 6										
Invert 7										
Invert 8										


RIGHT-SIDE UP VIEW (int. dimensions)

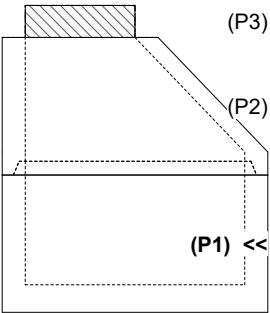

UPSIDE-DOWN VIEW (int. dimensions)

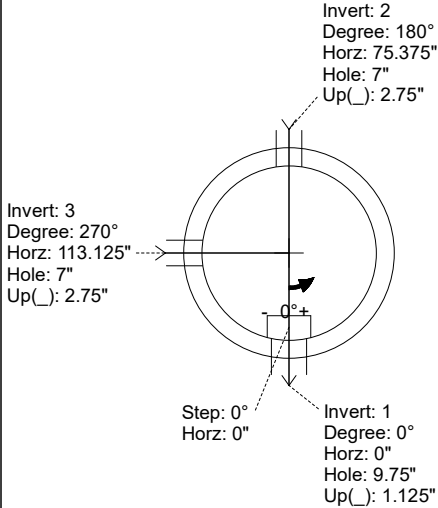

INSIDE WALL DIMENSIONS

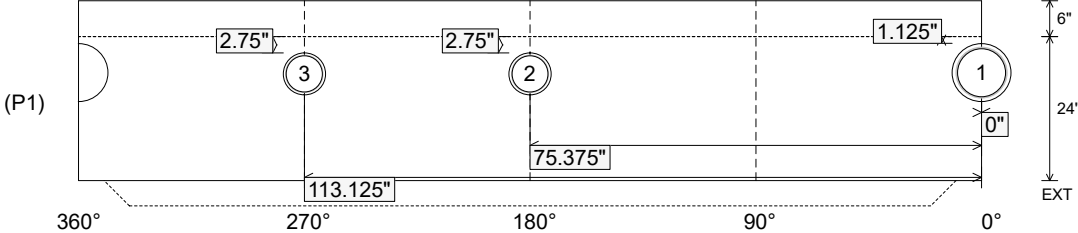

Coating (Int):

Coating (Ext):

Seam Up: Tongue

Seam Dn: n/a

Wall Thickness: 5"

Floor Height: 6"

Height (Int): 24"

Height (Ext): 30"

Weight (Net): 2943 lb

Volume (Net): 0.75cu.yd



Weight (Net): 2943 lb
Volume (Net): 0.75cu.yd

Job Name: 26-2080 - The Cumberland

Job Location: Bowling Green, KY

Contractor: J & J Concrete & Excavating, LLC

Plant: 100

6/22/2026 6:23:33 PM

Tech: Jared - A

PC: E. Bradley



Structure ID: B3 SS-MH

P1 MH048BAVF

MH BASE Custom Ht T/n

P3) 24" - CASTING HEIGHT - 7"

P2) 48" - ECC CONE w/ 24" HOLE F/G - 42"

P1) 48" - MH BASE Custom Ht T/n - 28"

1) JOINT WRAP - 12" WD x 048" MAC WRAP

1) 48" - MH INVERT CHANNEL - FULL HEIGHT

1) CASTING - HOE MC-375 F/C Sanitary

1) 48" - Conseal CS-102 1.00" (Double)

1) 24" - Conseal CS-102 1.00" (Double)

1) A-Lok - 0285

5) MH Step ML-10-TDS-NCR - 10"

0 lb

3200 lb

3255 lb

0 lb

1440 lb

271 lb

0 lb

0 lb

0 lb

1 lb

0 lb

Structure Total: 8167 lb

Structure Notes:

1. PER ASTM C-478 SPECIFICATIONS

2. CONCRETE: 4,000 PSI AT 28 DAYS

3. REINFORCEMENT: PER ASTM A615

4. INVERT CHANNEL REQUIRED

5. STEPS AT 0 DEGREES

6. HOE MC-375 FRAME & COVER "SANITARY" SUPPLIED BY ICAST

Rim: 536.35'

Rim to Invert: 6.42'


Slack: 2.04"

Sump: 2"


Step Position: 0°

Position	Elev	Angle	Ext. (cw)	Pipe	Pipe OD	Connector	Hole	Horz Size	Up (°)	Offset
Invert 1	529.93'	0°	0"	8" PVC SDR35	8.5"	A-Lok 0285	9.75"	9.818"	1.125"	0"
Invert 2										
Invert 3										
Invert 4										
Invert 5										
Invert 6										
Invert 7										
Invert 8										


RIGHT-SIDE UP VIEW (int. dimensions)

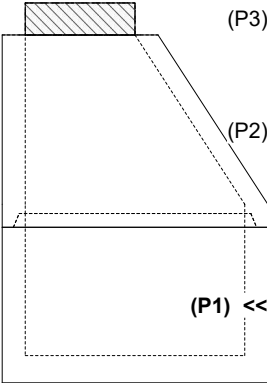

UPSIDE-DOWN VIEW (int. dimensions)

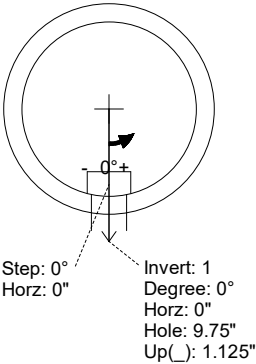

INSIDE WALL DIMENSIONS

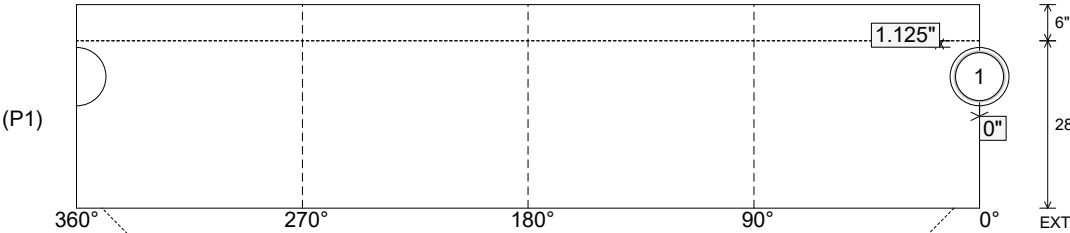

Coating (Int):

Coating (Ext):

Seam Up: Tongue

Seam Dn: n/a

Wall Thickness: 5"

Floor Height: 6"


Height (Int): 28"

Height (Ext): 34"


Weight (Net): 3255 lb

Volume (Net): 0.83cu.yd

Job Name: 26-2080 - The Cumberland Job Location: Bowling Green, KY Contractor: J & J Concrete & Excavating, LLC					Plant: 100 6/22/2026 6:23:33 PM		Tech: Jared - A PC: E. Bradley				
Structure ID: B3 SS-MH											
P1 MH048BAVF		MH BASE Custom Ht T/n									
P3) 24" - CASTING HEIGHT - 7" P2) 48" - ECC CONE w/ 24" HOLE F/G - 42" P1) 48" - MH BASE Custom Ht T/n - 28" 1) JOINT WRAP - 12" WD x 048" MAC WRAP 1) 48" - MH INVERT CHANNEL - FULL HEIGHT 1) CASTING - HOE MC-375 F/C Sanitary 1) 48" - Conseal CS-102 1.00" (Double) 1) 24" - Conseal CS-102 1.00" (Double) 1) A-Lok - 0285 5) MH Step ML-10-TDS-NCR - 10"					0 lb 3200 lb 3255 lb 0 lb 1440 lb 271 lb 0 lb 0 lb 0 lb 1 lb 0 lb Structure Total: 8167 lb		Structure Notes: 1. PER ASTM C-478 SPECIFICATIONS 2. CONCRETE: 4,000 PSI AT 28 DAYS 3. REINFORCEMENT: PER ASTM A615 4. INVERT CHANNEL REQUIRED 5. STEPS AT 0 DEGREES 6. HOE MC-375 FRAME & COVER "SANITARY" SUPPLIED BY ICAST				
Rim: 536.35' Rim to Invert: 6.42' Slack: 2.04' Sump: 2" Step Position: 0°											
Position	Elev	Angle	Ext. (cw)	Pipe	Pipe OD	Connector	Hole	Horz Size	Up ()	Offset	
Invert 1	529.93'	0°	0"	8" PVC SDR35	8.5"	A-Lok 0285	9.75"	9.818"	1.125"	0"	
Invert 2											
Invert 3											
Invert 4											
Invert 5											
Invert 6											
Invert 7											
Invert 8											

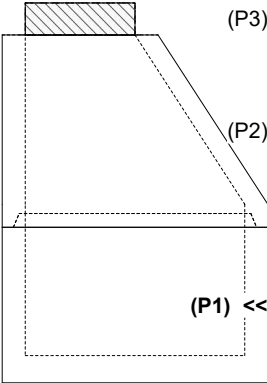

RIGHT-SIDE UP VIEW (int. dimensions)

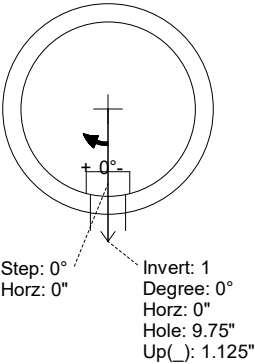


UPSIDE-DOWN VIEW (int. dimensions)

**INVERT CHANNEL
DRAWING**

**(0° TO 180° STRAIGHT
THROUGH)**


INSIDE WALL DIMENSIONS

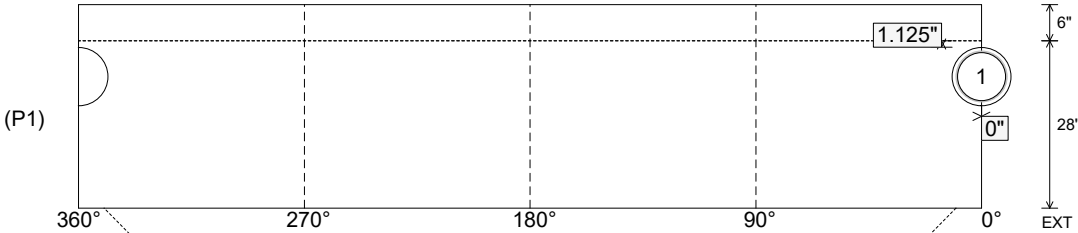


Coating (Int): Coating (Ext):	Seam Up: Tongue Seam Dn: n/a	Wall Thickness: 5" Floor Height: 6"	Height (Int): 28" Height (Ext): 34"	Weight (Net): 3255 lb Volume (Net): 0.83cu.yd
----------------------------------	---------------------------------	--	--	--

Job Name: 26-2080 - The Cumberland Job Location: Bowling Green, KY Contractor: J & J Concrete & Excavating, LLC					Plant: 100 6/22/2026 6:23:33 PM		Tech: Jared - A PC: E. Bradley			
Structure ID: B2 SS-MH										
P1 MH048BAVF		MH BASE Custom Ht T/n								
P4) 24" - CASTING HEIGHT - 7" P3) 48" - ECC CONE w/ 24" HOLE F/G - 30" P2) 48" - MH RISER T/G - 24" P1) 48" - MH BASE Custom Ht T/n - 45" 2) JOINT WRAP - 12" WD x 048" MAC WRAP 1) 48" - MH INVERT CHANNEL - FULL HEIGHT 1) CASTING - HOE MC-375 F/C Sanitary 1) 48" - Conseal CS-102 1.00" (Double) 1) 24" - Conseal CS-102 1.00" (Double) 3) A-Lok - 0285 8) MH Step ML-10-TDS-NCR - 10"					0 lb 2050 lb 1677 lb 4379 lb 0 lb 1440 lb 271 lb 0 lb 0 lb 0 lb 3 lb 0 lb ----- Structure Total: 9820 lb		Structure Notes: 1. PER ASTM C-478 SPECIFICATIONS 2. CONCRETE: 4,000 PSI AT 28 DAYS 3. REINFORCEMENT: PER ASTM A615 4. INVERT CHANNEL REQUIRED 5. STEPS AT 0 DEGREES 6. HOE MC-375 FRAME & COVER "SANITARY" SUPPLIED BY ICAST			
Rim: 533.35' Rim to Invert: 8.82' Slack: 1.84" Sump: 2" Step Position: 0°										
Position	Elev	Angle	Ext. (cw)	Pipe	Pipe OD	Connector	Hole	Horz Size	Up ()	Offset
Invert 1	524.53'	0°	0"	8" PVC SDR35	8.5"	A-Lok 0285	9.75"	9.818"	1.125"	0"
Invert 2	524.63'	90°	45.5"	8" PVC SDR35	8.5"	A-Lok 0285	9.75"	9.818"	2.375"	0"
Invert 3	526.43'	270°	136.625"	8" PVC SDR35	8.5"	A-Lok 0285	9.75"	9.818"	23.875"	0"
Invert 4										
Invert 5										
Invert 6										
Invert 7										
Invert 8										


RIGHT-SIDE UP VIEW (int. dimensions)

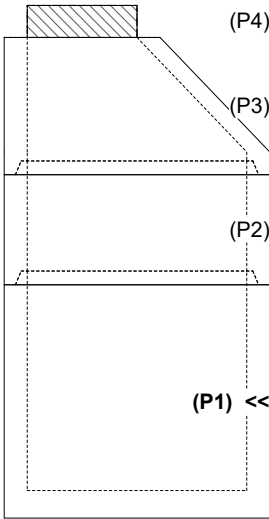

UPSIDE-DOWN VIEW (int. dimensions)

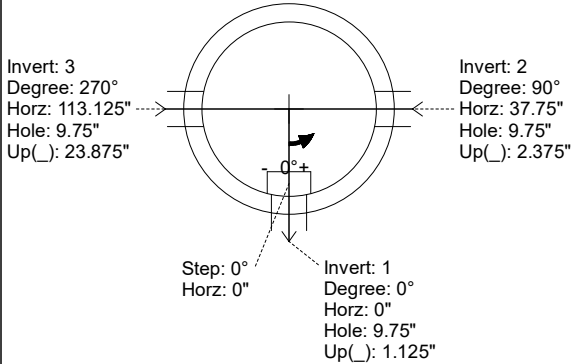


INSIDE WALL DIMENSIONS

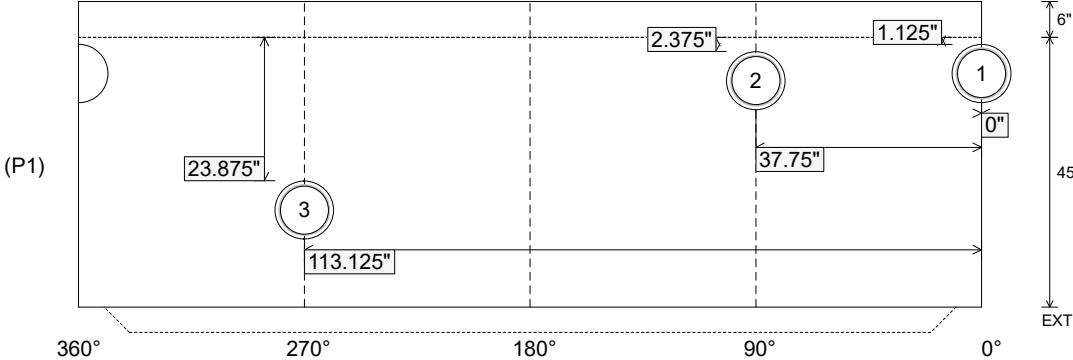

Coating (Int): Coating (Ext):	Seam Up: Tongue Seam Dn: n/a	Wall Thickness: 5" Floor Height: 6"	Height (Int): 45" Height (Ext): 51"	Weight (Net): 4379 lb Volume (Net): 1.12cu.yd
----------------------------------	---------------------------------	--	--	--

Job Name: 26-2080 - The Cumberland Job Location: Bowling Green, KY Contractor: J & J Concrete & Excavating, LLC					Plant: 100 6/22/2026 6:23:33 PM		Tech: Jared - A PC: E. Bradley				
Structure ID: B2 SS-MH											
P1 MH048BAVF		MH BASE Custom Ht T/n									
P4) 24" - CASTING HEIGHT - 7" P3) 48" - ECC CONE w/ 24" HOLE F/G - 30" P2) 48" - MH RISER T/G - 24" P1) 48" - MH BASE Custom Ht T/n - 45" 2) JOINT WRAP - 12" WD x 048" MAC WRAP 1) 48" - MH INVERT CHANNEL - FULL HEIGHT 1) CASTING - HOE MC-375 F/C Sanitary 1) 48" - Conseal CS-102 1.00" (Double) 1) 24" - Conseal CS-102 1.00" (Double) 3) A-Lok - 0285 8) MH Step ML-10-TDS-NCR - 10"					0 lb 2050 lb 1677 lb 4379 lb 0 lb 1440 lb 271 lb 0 lb 0 lb 3 lb 0 lb		Structure Notes: 1. PER ASTM C-478 SPECIFICATIONS 2. CONCRETE: 4,000 PSI AT 28 DAYS 3. REINFORCEMENT: PER ASTM A615 4. INVERT CHANNEL REQUIRED 5. STEPS AT 0 DEGREES 6. HOE MC-375 FRAME & COVER "SANITARY" SUPPLIED BY ICAST				
Structure Total: 9820 lb											
Rim: 533.35' Rim to Invert: 8.82' Slack: 1.84' Sump: 2' Step Position: 0°											
Position	Elev	Angle	Ext. (cw)	Pipe	Pipe OD	Connector	Hole	Horz Size	Up ()	Offset	
Invert 1	524.53'	0°	0"	8" PVC SDR35	8.5"	A-Lok 0285	9.75"	9.818"	1.125"	0"	
Invert 2	524.63'	90°	45.5"	8" PVC SDR35	8.5"	A-Lok 0285	9.75"	9.818"	2.375"	0"	
Invert 3	526.43'	270°	136.625"	8" PVC SDR35	8.5"	A-Lok 0285	9.75"	9.818"	23.875"	0"	
Invert 4											
Invert 5											
Invert 6											
Invert 7											
Invert 8											


RIGHT-SIDE UP VIEW (int. dimensions)

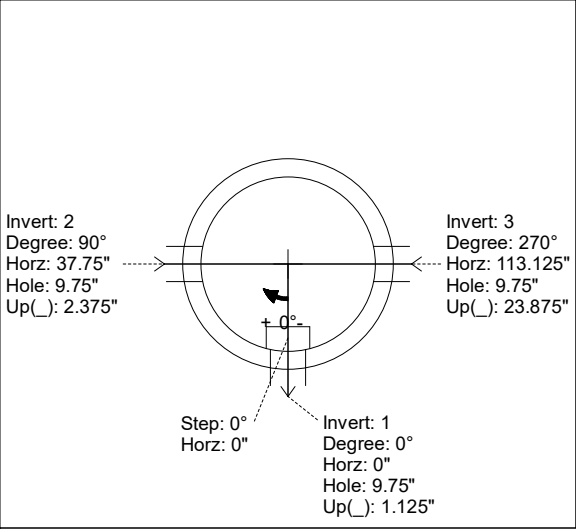

UPSIDE-DOWN VIEW (int. dimensions)

INVERT CHANNEL DRAWING

INSIDE WALL DIMENSIONS

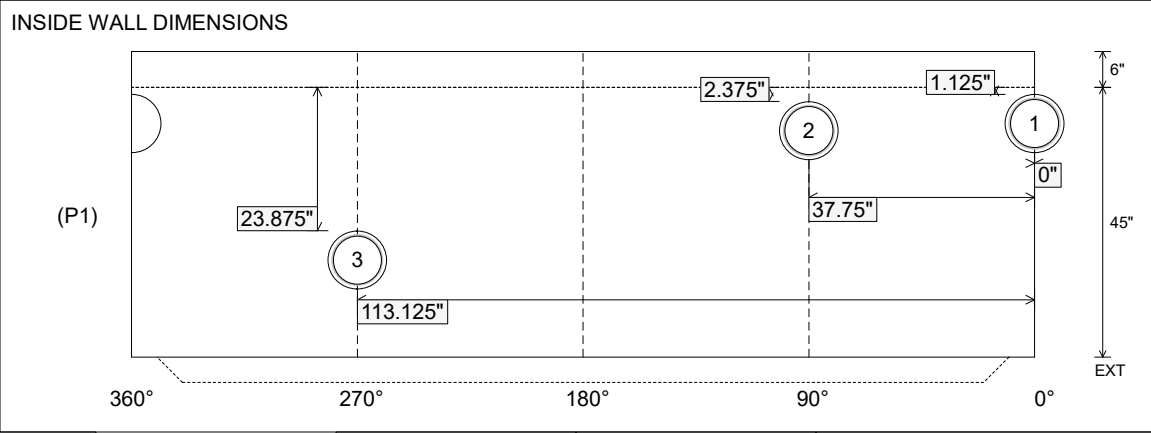

Coating (Int): Coating (Ext):	Seam Up: Tongue Seam Dn: n/a	Wall Thickness: 5" Floor Height: 6"	Height (Int): 45" Height (Ext): 51"	Weight (Net): 4379 lb Volume (Net): 1.12cu.yd
----------------------------------	---------------------------------	--	--	--

Job Name: 26-2080 - The Cumberland Job Location: Bowling Green, KY Contractor: J & J Concrete & Excavating, LLC					Plant: 100 6/22/2026 6:23:32 PM		Tech: Jared - A PC: E. Bradley				
Structure ID: B1 SS-MH											
P1 MH048BAVF		MH BASE Custom Ht T/n									
P4) 24" - CASTING HEIGHT - 7" P3) 48" - ECC CONE w/ 24" HOLE F/G - 24" P2) 48" - MH RISER T/G - 48" P1) 48" - MH BASE Custom Ht T/n - 22" 2) JOINT WRAP - 12" WD x 048" MAC WRAP 1) 48" - MH INVERT CHANNEL - FULL HEIGHT 1) CASTING - HOE MC-375 F/C Sanitary 1) 48" - Conseal CS-102 1.00" (Double) 1) 24" - Conseal CS-102 1.00" (Double) 2) A-Lok - 0285 7) MH Step ML-10-TDS-NCR - 10"					0 lb 1550 lb 3353 lb 2804 lb 0 lb 1440 lb 271 lb 0 lb 0 lb 0 lb 2 lb 0 lb		Structure Notes: 1. PER ASTM C-478 SPECIFICATIONS 2. CONCRETE: 4,000 PSI AT 28 DAYS 3. REINFORCEMENT: PER ASTM A615 4. INVERT CHANNEL REQUIRED 5. STEPS AT 0 DEGREES 6. HOE MC-375 FRAME & COVER "SANITARY" SUPPLIED BY ICAST				
Structure Total: 9420 lb											
Rim: 531.9' Rim to Invert: 8.46' Slack: 2.52' Sump: 2" Step Position: 0°											
Position	Elev	Angle	Ext. (cw)	Pipe	Pipe OD	Connector	Hole	Horz Size	Up ()	Offset	
Invert 1	523.44'	0°	0"	8" PVC SDR35	8.5"	A-Lok 0285	9.75"	9.818"	1.125"	0"	
Invert 2	523.54'	211°	106.75"	8" PVC SDR35	8.5"	A-Lok 0285	9.75"	9.818"	2.375"	0"	
Invert 3											
Invert 4											
Invert 5											
Invert 6											
Invert 7											
Invert 8											

(P4)

(P3)

(P2)

(P1) <<

Invert: 2
Degree: 211°
Horz: 88.375"
Hole: 9.75"
Up(): 2.375"

INSIDE WALL DIMENSIONS

Coating (Int):
Coating (Ext):


Seam Up: Tongue
Seam Dn: n/a

Wall Thickness: 5"
Floor Height: 6"


Height (Int): 22"
Height (Ext): 28"

Weight (Net): 2804 lb
Volume (Net): 0.72cu.yd

Job Name: 26-2080 - The Cumberland Job Location: Bowling Green, KY Contractor: J & J Concrete & Excavating, LLC					Plant: 100 6/22/2026 6:23:32 PM		Tech: Jared - A PC: E. Bradley				
Structure ID: B1 SS-MH											
P1 MH048BAVF		MH BASE Custom Ht T/n									
P4) 24" - CASTING HEIGHT - 7" P3) 48" - ECC CONE w/ 24" HOLE F/G - 24" P2) 48" - MH RISER T/G - 48" P1) 48" - MH BASE Custom Ht T/n - 22" 2) JOINT WRAP - 12" WD x 048" MAC WRAP 1) 48" - MH INVERT CHANNEL - FULL HEIGHT 1) CASTING - HOE MC-375 F/C Sanitary 1) 48" - Conseal CS-102 1.00" (Double) 1) 24" - Conseal CS-102 1.00" (Double) 2) A-Lok - 0285 7) MH Step ML-10-TDS-NCR - 10"					0 lb 1550 lb 3353 lb 2804 lb 0 lb 1440 lb 271 lb 0 lb 0 lb 0 lb 2 lb 0 lb		Structure Notes: 1. PER ASTM C-478 SPECIFICATIONS 2. CONCRETE: 4,000 PSI AT 28 DAYS 3. REINFORCEMENT: PER ASTM A615 4. INVERT CHANNEL REQUIRED 5. STEPS AT 0 DEGREES 6. HOE MC-375 FRAME & COVER "SANITARY" SUPPLIED BY ICAST				
Structure Total: 9420 lb											
Rim: 531.9' Rim to Invert: 8.46' Slack: 2.52' Sump: 2" Step Position: 0°											
Position	Elev	Angle	Ext. (cw)	Pipe	Pipe OD	Connector	Hole	Horz Size	Up ()	Offset	
Invert 1	523.44'	0°	0"	8" PVC SDR35	8.5"	A-Lok 0285	9.75"	9.818"	1.125"	0"	
Invert 2	523.54'	211°	106.75"	8" PVC SDR35	8.5"	A-Lok 0285	9.75"	9.818"	2.375"	0"	
Invert 3											
Invert 4											
Invert 5											
Invert 6											
Invert 7											
Invert 8											

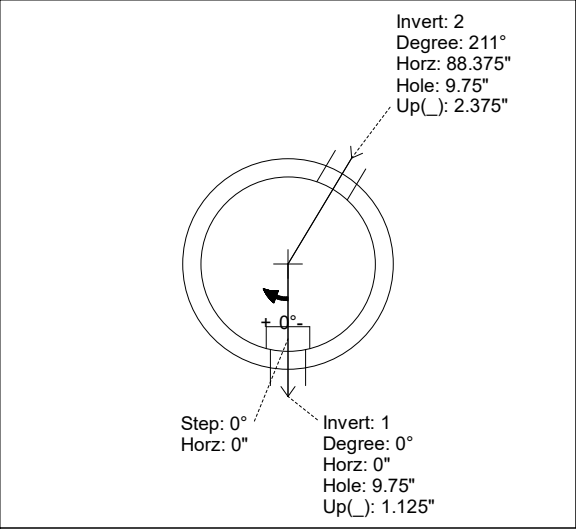


RIGHT-SIDE UP VIEW (int. dimensions)

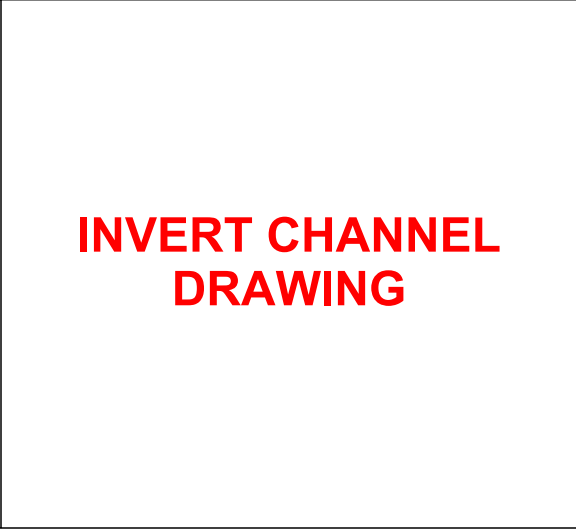

UPSIDE-DOWN VIEW (int. dimensions)




INVERT CHANNEL
DRAWING

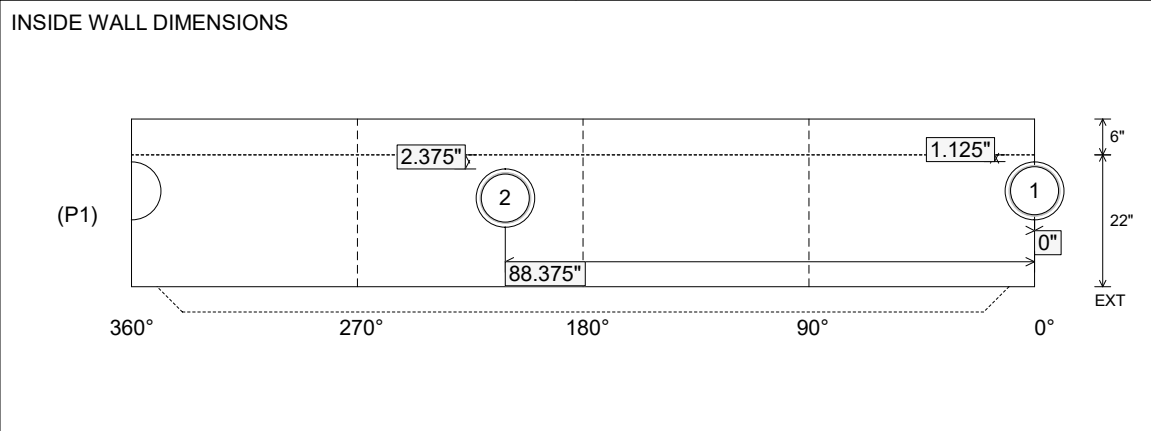

INSIDE WALL DIMENSIONS

Coating (Int): Coating (Ext):	Seam Up: Tongue Seam Dn: n/a	Wall Thickness: 5" Floor Height: 6"	Height (Int): 22" Height (Ext): 28"	Weight (Net): 2804 lb Volume (Net): 0.72cu.yd
----------------------------------	---------------------------------	--	--	--


Job Name: 26-2080 - The Cumberland Job Location: Bowling Green, KY Contractor: J & J Concrete & Excavating, LLC					Plant: 100 6/22/2026 6:23:32 PM		Tech: Jared - A PC: E. Bradley				
Structure ID: A4 SS-MH											
P1 MH048BAVF		MH BASE Custom Ht T/n									
P3) 24" - CASTING HEIGHT - 7" P2) 48" - ECC CONE w/ 24" HOLE F/G - 24" P1) 48" - MH BASE Custom Ht T/n - 34" 1) JOINT WRAP - 12" WD x 048" MAC WRAP 1) 48" - MH INVERT CHANNEL - FULL HEIGHT 1) CASTING - HOE MC-375 F/C Sanitary 1) 48" - Conseal CS-102 1.00" (Double) 1) 24" - Conseal CS-102 1.00" (Double) 1) A-Lok - 0285 1) A-Lok - 0200 4) MH Step ML-10-TDS-NCR - 10"					0 lb 1550 lb 3658 lb 0 lb 1440 lb 271 lb 0 lb 0 lb 1 lb 1 lb 0 lb		Structure Notes: 1. PER ASTM C-478 SPECIFICATIONS 2. CONCRETE: 4,000 PSI AT 28 DAYS 3. REINFORCEMENT: PER ASTM A615 4. INVERT CHANNEL REQUIRED 5. STEPS AT 0 DEGREES 6. HOE MC-375 FRAME & COVER "SANITARY" SUPPLIED BY ICAST				
Structure Total: 6921 lb											
Rim: 533.1' Rim to Invert: 5.47' Slack: 2.64" Sump: 2" Step Position: 0°											
Position	Elev	Angle	Ext. (cw)	Pipe	Pipe OD	Connector	Hole	Horz Size	Up (°)	Offset	
Invert 1	527.63'	0°	0"	8" PVC SDR35	8.5"	A-Lok 0285	9.75"	9.818"	1.125"	0"	
Invert 2	527.73'	270°	136.625"	6" PVC SDR35	6.25"	A-Lok 0200	7"	7.025"	2.75"	0"	
Invert 3											
Invert 4											
Invert 5											
Invert 6											
Invert 7											
Invert 8											

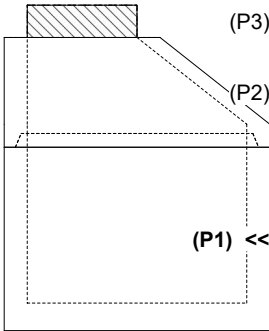

RIGHT-SIDE UP VIEW (int. dimensions)


UPSIDE-DOWN VIEW (int. dimenions)

INSIDE WALL DIMENSIONS

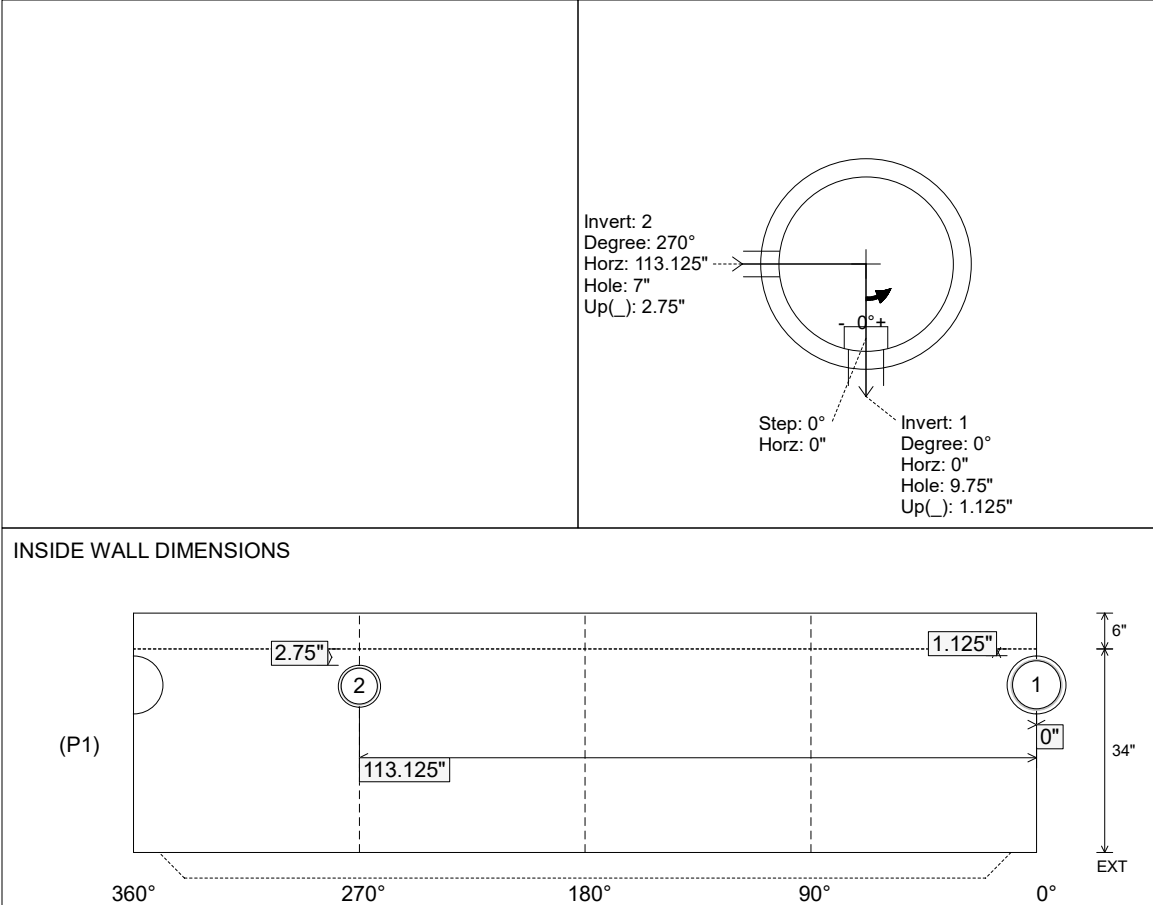


Coating (Int): Coating (Ext):	Seam Up: Tongue Seam Dn: n/a	Wall Thickness: 5" Floor Height: 6"	Height (Int): 34" Height (Ext): 40"	Weight (Net): 3658 lb Volume (Net): 0.93cu.yd
----------------------------------	---------------------------------	--	--	--

Job Name: 26-2080 - The Cumberland Job Location: Bowling Green, KY Contractor: J & J Concrete & Excavating, LLC					Plant: 100 6/22/2026 6:23:32 PM		Tech: Jared - A PC: E. Bradley				
Structure ID: A4 SS-MH											
P1 MH048BAVF		MH BASE Custom Ht T/n									
P3) 24" - CASTING HEIGHT - 7" P2) 48" - ECC CONE w/ 24" HOLE F/G - 24" P1) 48" - MH BASE Custom Ht T/n - 34" 1) JOINT WRAP - 12" WD x 048" MAC WRAP 1) 48" - MH INVERT CHANNEL - FULL HEIGHT 1) CASTING - HOE MC-375 F/C Sanitary 1) 48" - Conseal CS-102 1.00" (Double) 1) 24" - Conseal CS-102 1.00" (Double) 1) A-Lok - 0285 1) A-Lok - 0200 4) MH Step ML-10-TDS-NCR - 10"					0 lb 1550 lb 3658 lb 0 lb 1440 lb 271 lb 0 lb 0 lb 1 lb 1 lb 0 lb		Structure Notes: 1. PER ASTM C-478 SPECIFICATIONS 2. CONCRETE: 4,000 PSI AT 28 DAYS 3. REINFORCEMENT: PER ASTM A615 4. INVERT CHANNEL REQUIRED 5. STEPS AT 0 DEGREES 6. HOE MC-375 FRAME & COVER "SANITARY" SUPPLIED BY ICAST				
Structure Total: 6921 lb											
Rim: 533.1' Rim to Invert: 5.47' Slack: 2.64" Sump: 2" Step Position: 0°											
Position	Elev	Angle	Ext. (cw)	Pipe	Pipe OD	Connector	Hole	Horz Size	Up ()	Offset	
Invert 1	527.63'	0°	0"	8" PVC SDR35	8.5"	A-Lok 0285	9.75"	9.818"	1.125"	0"	
Invert 2	527.73'	270°	136.625"	6" PVC SDR35	6.25"	A-Lok 0200	7"	7.025"	2.75"	0"	
Invert 3											
Invert 4											
Invert 5											
Invert 6											
Invert 7											
Invert 8											

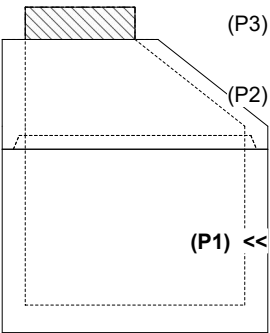


RIGHT-SIDE UP VIEW (int. dimensions)

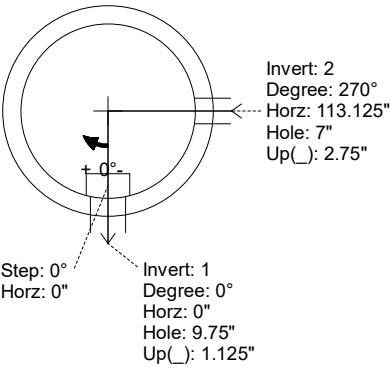

UPSIDE-DOWN VIEW (int. dimensions)

INVERT CHANNEL
DRAWING


INSIDE WALL DIMENSIONS

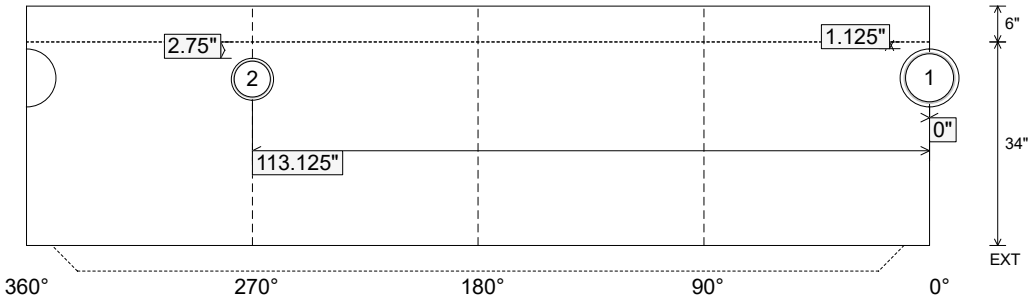


Coating (Int): Coating (Ext):	Seam Up: Tongue Seam Dn: n/a	Wall Thickness: 5" Floor Height: 6"	Height (Int): 34" Height (Ext): 40"	Weight (Net): 3658 lb Volume (Net): 0.93cu.yd
----------------------------------	---------------------------------	--	--	--

Job Name: 25-1401 Irwin Landing Ph. 1 Job Location: Murfreesboro, TN Contractor: Bear Construction LLC					Plant: Beaver Dam 6/9/2026 10:37:06 AM		Tech: S. Felletter PC: Erica Bradley				
Structure ID: R18											
P1 MH048BA60		MH BASE T/n									
P4) 28" x 28" - CASTING HEIGHT - 5" P3) 28" x 28" - GRADE RING F/F - 3" P2) 48" - MH FLAT TOP w/28"x28" Hole F/G - 12" P1) 48" - MH BASE T/n - 60" 1) 48" - STORM INVERT CHANNEL - 1/4 HEIGHT 1) CASTING - JBS 3104-V SINGLE SET 1) 48" - Conseal CS-102 1.00" 2) 28" x 28" - Conseal CS-102 1.00" 3) Hole - 26" 5) MH Step ML-10-TDS-NCR - 10"						0 lb 290 lb 1368 lb 4822 lb 1075 lb 250 lb 0 lb 0 lb 0 lb 0 lb		Structure Notes: 1. PER ASTM C478 SPECIFICATIONS. 2. CONCRETE = 4,000 PSI AT 28 DAYS. 3. CASTING BY ICAST (JBS-3104 SINGLE SET). REINFORCING PER ASTM A615 (GRADE 60). - TOP SLAB (As .62) #5 BARS AT 6" C.C.E.W.. - RISER/WALLS (As .12) - FLOOR (As .31) #5 BARS AT 12" C.C.E.W.			
Structure Total: 7805 lb											
Rim: 578.27' Rim to Invert: 6.46' Slack: 0.02" Sump: 2.5" Step Position: 270°											
Position	Elev	Angle	Ext. (cw)	Pipe	Pipe OD	Connector	Hole	Horz Size	Up ()	Offset	
Invert 1	571.81'	0°	0"	18" RCP B WALL	23"	Hole 26	26"	27.476"	0"	0"	
Invert 2	573.5'	90°	45.553"	18" RCP B WALL	23"	Hole 26	26"	27.476"	20.28"	0"	
Invert 3	571.81'	180°	91.106"	18" RCP B WALL	23"	Hole 26	26"	27.476"	0"	0"	
Invert 4											
Invert 5											
Invert 6											
Invert 7											
Invert 8											


RIGHT-SIDE UP VIEW (int. dimensions)

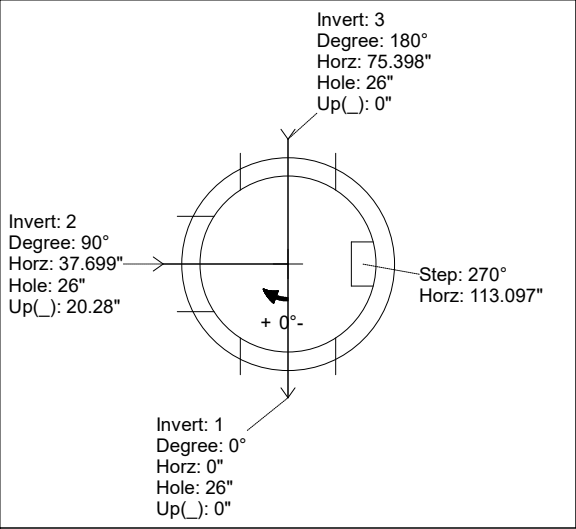

UPSIDE-DOWN VIEW (int. dimensions)

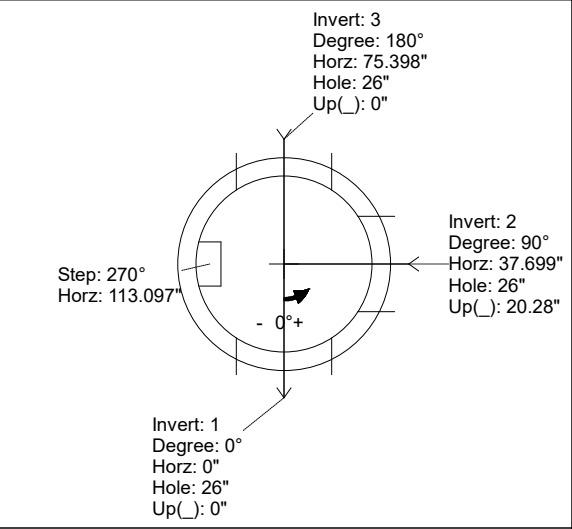

INSIDE WALL DIMENSIONS

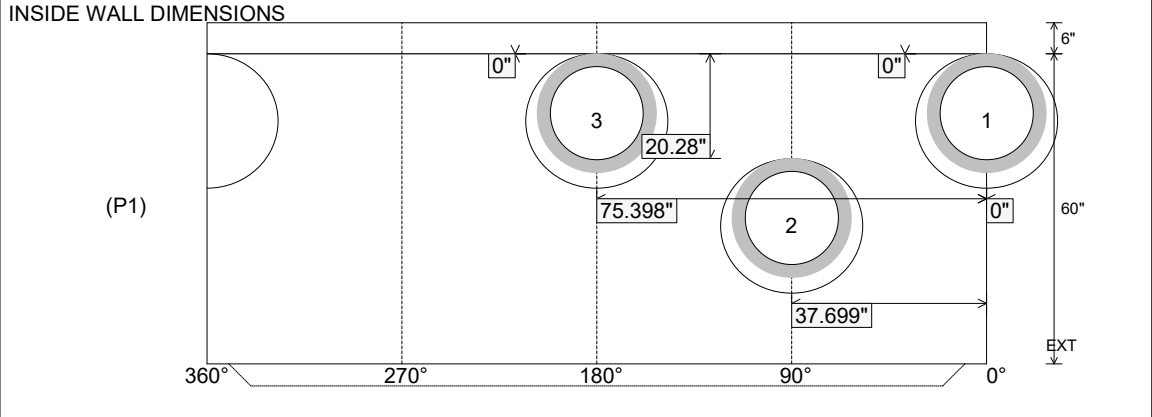

Coating (Int): Coating (Ext):	Seam Up: Tongue Seam Dn: n/a	Wall Thickness: 5" Floor Height: 6"	Height (Int): 60" Height (Ext): 66"	Weight (Net): 4822 lb Volume (Net): 1.23cu.yd
----------------------------------	---------------------------------	--	--	--

Job Name: 25-1401 Irwin Landing Ph. 1

Job Location: Murfreesboro, TN

Contractor: Bear Construction LLC

Plant: Beaver Dam

6/9/2026 10:37:06 AM

Tech: S. Felletter

PC: Erica Bradley



Structure ID: R18

P1 MH048BA60

MH BASE T/n

P4) 28" x 28" - CASTING HEIGHT - 5"

P3) 28" x 28" - GRADE RING F/F - 3"

P2) 48" - MH FLAT TOP w/28"x28" Hole F/G - 12"

P1) 48" - MH BASE T/n - 60"

1) 48" - STORM INVERT CHANNEL - 1/4 HEIGHT

1) CASTING - JBS 3104-V SINGLE SET

1) 48" - Conseal CS-102 1.00"

2) 28" x 28" - Conseal CS-102 1.00"

3) Hole - 26

5) MH Step ML-10-TDS-NCR - 10"

0 lb

290 lb

1368 lb

4822 lb

1075 lb

250 lb

0 lb

0 lb

0 lb

0 lb

Structure Total: 7805 lb

Structure Notes:

1. PER ASTM C478 SPECIFICATIONS.

2. CONCRETE = 4,000 PSI AT 28 DAYS.

3. CASTING BY ICAST (JBS-3104 SINGLE SET).

REINFORCING PER ASTM A615 (GRADE 60).

- TOP SLAB (As .62) #5 BARS AT 6" C.C.E.W..

- RISER/WALLS (As .12)

- FLOOR (As .31) #5 BARS AT 12" C.C.E.W.

Invert channel drawing

1/4 Height storm invert

Rim: 578.27'


Rim to Invert: 6.46'

Slack: 0.02"

Sump: 2.5"

Step Position: 270°

Position	Elev	Angle	Ext. (cw)	Pipe	Pipe OD	Connector	Hole	Horz Size	Up ()	Offset
Invert 1	571.81'	0°	0"	18" RCP B WALL	23"	Hole 26	26"	27.476"	0"	0"
Invert 2	573.5'	90°	45.553"	18" RCP B WALL	23"	Hole 26	26"	27.476"	20.28"	0"
Invert 3	571.81'	180°	91.106"	18" RCP B WALL	23"	Hole 26	26"	27.476"	0"	0"
Invert 4										
Invert 5										
Invert 6										
Invert 7										
Invert 8										

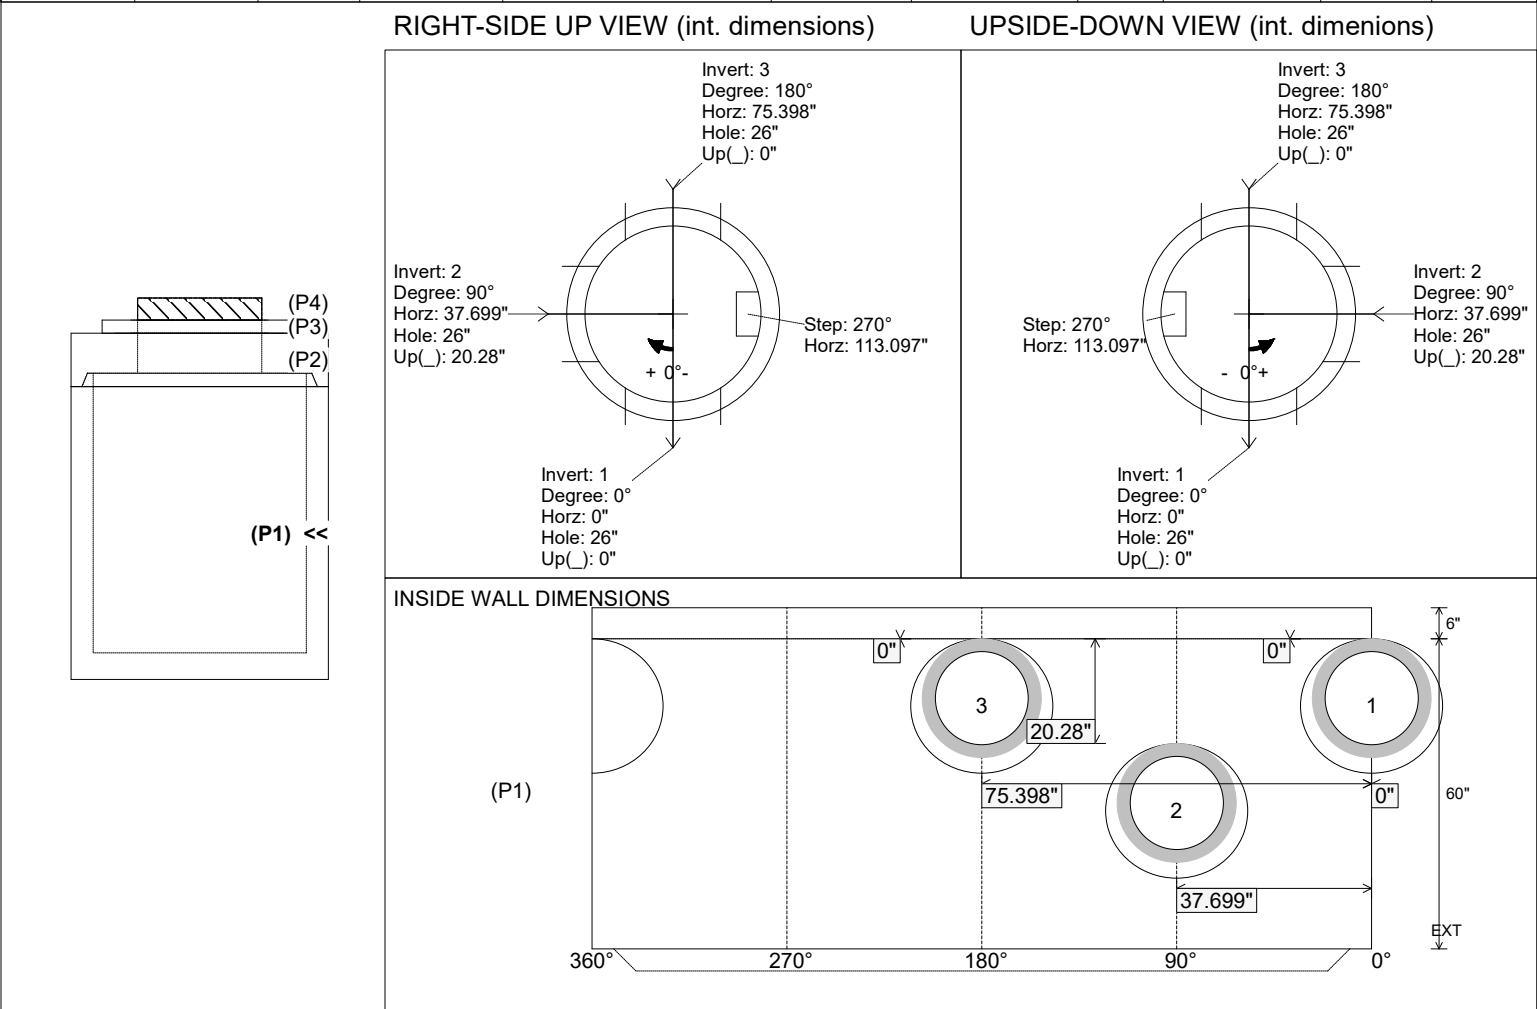

Coating (Int):

Coating (Ext):

Seam Up: Tongue

Seam Dn: n/a

Wall Thickness: 5"

Floor Height: 6"


Height (Int): 60"

Height (Ext): 66"


Weight (Net): 4822 lb

Volume (Net): 1.23cu.yd


Job Name: 25-1401 Irwin Landing Ph. 1 Job Location: Murfreesboro, TN Contractor: Bear Construction LLC					Plant: Beaver Dam 6/9/2026 10:37:07 AM		Tech: S. Felletter PC: Erica Bradley				
Structure ID: R19											
P1		MH048BA42		MH BASE T/n							
P3) 28" x 28" - CASTING HEIGHT - 5" P2) 48" - MH FLAT TOP w/28"x28" Hole F/G - 12" P1) 48" - MH BASE T/n - 42" 1) 48" - STORM INVERT CHANNEL - 1/4 HEIGHT 1) CASTING - JBS 3104-V SINGLE SET 1) 48" - Conseal CS-102 1.00" 1) 28" x 28" - Conseal CS-102 1.00" 3) Hole - 26" 3) MH Step ML-10-TDS-NCR - 10"						0 lb 1368 lb 3565 lb 1075 lb 250 lb 0 lb 0 lb 0 lb 0 lb ----- Structure Total: 6258 lb		Structure Notes: 1. PER ASTM C478 SPECIFICATIONS. 2. CONCRETE = 4,000 PSI AT 28 DAYS. 3. CASTING BY ICAST (JBS-3104 SINGLE SET). REINFORCING PER ASTM A615 (GRADE 60). - TOP SLAB (As .62) #5 BARS AT 6" C.C.E.W.. - RISER/WALLS (As .12) - FLOOR (As .31) #5 BARS AT 12" C.C.E.W.			
Rim: 581.76' Rim to Invert: 4.72' Slack: 0.14" Sump: 2.5" Step Position: 270°											
Position	Elev	Angle	Ext. (cw)	Pipe	Pipe OD	Connector	Hole	Horz Size	Up ()	Offset	
Invert 1	577.04'	0°	0"	18" RCP B WALL	23"	Hole 26	26"	27.476"	0"	0"	
Invert 2	577.85'	90°	45.553"	18" RCP B WALL	23"	Hole 26	26"	27.476"	9.72"	0"	
Invert 3	577.04'	180°	91.106"	18" RCP B WALL	23"	Hole 26	26"	27.476"	0"	0"	
Invert 4											
Invert 5											
Invert 6											
Invert 7											
Invert 8											

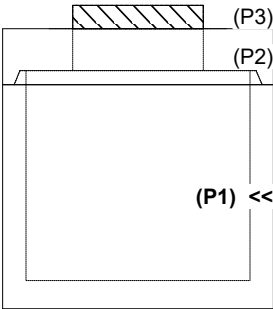


RIGHT-SIDE UP VIEW (int. dimensions)

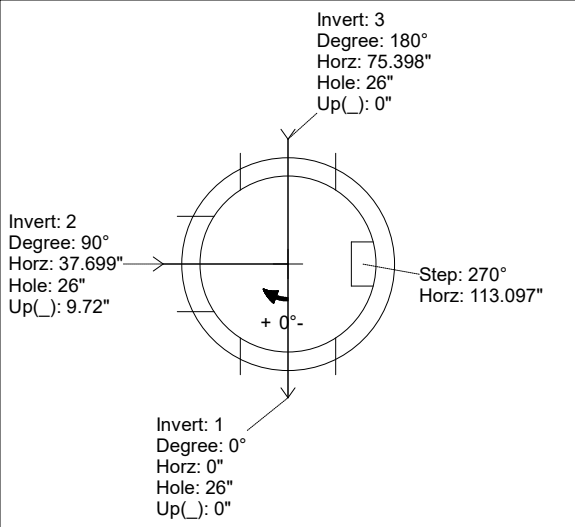

UPSIDE-DOWN VIEW (int. dimensions)

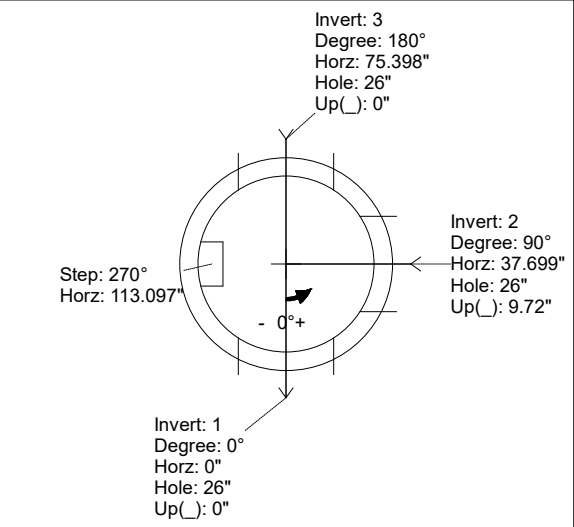

INSIDE WALL DIMENSIONS

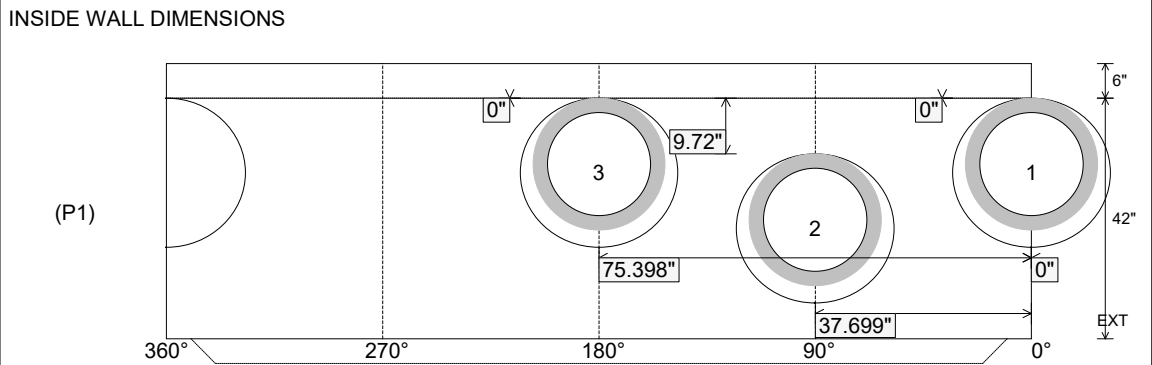

Coating (Int): Coating (Ext):	Seam Up: Tongue Seam Dn: n/a	Wall Thickness: 5" Floor Height: 6"	Height (Int): 42" Height (Ext): 48"	Weight (Net): 3565 lb Volume (Net): 0.91cu.yd
----------------------------------	---------------------------------	--	--	--

Job Name: 25-1401 Irwin Landing Ph. 1

Job Location: Murfreesboro, TN

Contractor: Bear Construction LLC

Plant: Beaver Dam

6/9/2026 10:37:07 AM

Tech: S. Felletter

PC: Erica Bradley



Structure ID: R19

P1 MH048BA42

MH BASE T/n

P3) 28" x 28" - CASTING HEIGHT - 5"

P2) 48" - MH FLAT TOP w/28"x28" Hole F/G - 12"

P1) 48" - MH BASE T/n - 42"

1) 48" - STORM INVERT CHANNEL - 1/4 HEIGHT

1) CASTING - JBS 3104-V SINGLE SET

1) 48" - Conseal CS-102 1.00"

1) 28" x 28" - Conseal CS-102 1.00"

3) Hole - 26

3) MH Step ML-10-TDS-NCR - 10"

0 lb

1368 lb

3565 lb

1075 lb

250 lb

0 lb

0 lb

0 lb

0 lb

Structure Total: 6258 lb

Structure Notes:

1. PER ASTM C478 SPECIFICATIONS.

2. CONCRETE = 4,000 PSI AT 28 DAYS.

3. CASTING BY ICAST (JBS-3104 SINGLE SET).

REINFORCING PER ASTM A615 (GRADE 60).

- TOP SLAB (As .62) #5 BARS AT 6" C.C.E.W..

- RISER/WALLS (As .12)

- FLOOR (As .31) #5 BARS AT 12" C.C.E.W.

Invert channel drawing

1/4 Height storm invert

Rim: 581.76'	Rim to Invert: 4.72'	Slack: 0.14"	Sump: 2.5"	Step Position: 270°
--------------	----------------------	--------------	------------	---------------------

Position	Elev	Angle	Ext. (cw)	Pipe	Pipe OD	Connector	Hole	Horz Size	Up ()	Offset
Invert 1	577.04'	0°	0"	18" RCP B WALL	23"	Hole 26	26"	27.476"	0"	0"
Invert 2	577.85'	90°	45.553"	18" RCP B WALL	23"	Hole 26	26"	27.476"	9.72"	0"
Invert 3	577.04'	180°	91.106"	18" RCP B WALL	23"	Hole 26	26"	27.476"	0"	0"
Invert 4										
Invert 5										
Invert 6										
Invert 7										
Invert 8										

RIGHT-SIDE UP VIEW (int. dimensions)

UPSIDE-DOWN VIEW (int. dimensions)


Invert: 3
Degree: 180°
Horz: 75.398"
Hole: 26"
Up(): 0"

Invert: 2
Degree: 90°
Horz: 37.699"
Hole: 26"
Up(): 9.72"

Invert: 1
Degree: 0°
Horz: 0"
Hole: 26"
Up(): 0"

Step: 270°
Horz: 113.097"

+ 0°-

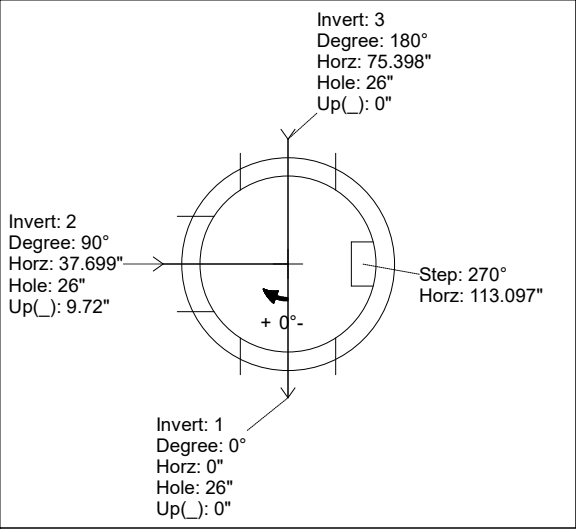


Invert: 3
Degree: 180°
Horz: 75.398"
Hole: 26"
Up(): 0"

Invert: 2
Degree: 90°
Horz: 37.699"
Hole: 26"
Up(): 9.72"

Invert: 1
Degree: 0°
Horz: 0"
Hole: 26"
Up(): 0"

Step: 270°
Horz: 113.097"

- 0°+

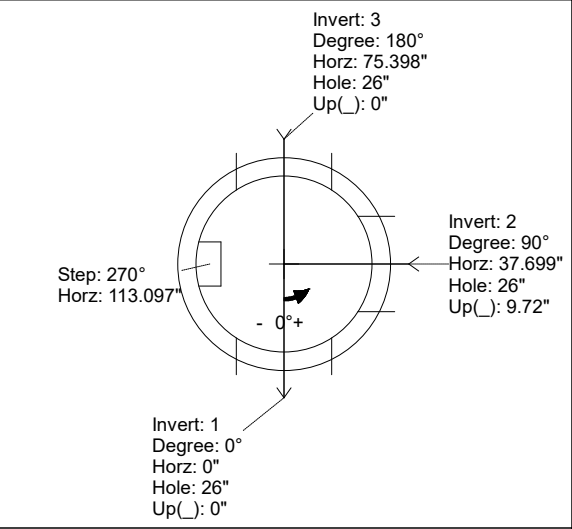

INSIDE WALL DIMENSIONS

0"

9.72"

75.398"

37.699"

0"

3

2

1

360°

270°

180°

90°

0°

6"

42"

EXT

(P1)

Coating (Int):

Coating (Ext):

Seam Up: Tongue

Seam Dn: n/a

Wall Thickness: 5"

Floor Height: 6"


Height (Int): 42"

Height (Ext): 48"


Weight (Net): 3565 lb

Volume (Net): 0.91cu.yd

Job Name: 26-1899 - Gateway 65 Industrial Road Job Location: Franklin, KY Contractor: RD Sitework LLC					Plant: 100 6/4/2026 4:34:30 PM		Tech: Jared - F PC: E. Bardley				
Structure ID: 70 ST-CI											
P1 MH048BA36			MH BASE T/n								
P3) 24" x 36" - CASTING HEIGHT - 6" P2) 48" - MH FLAT TOP w/24"x36" Hole F/G - 12" P1) 48" - MH BASE T/n - 36" 1) CASTING - HOE 525 SET FLAT GRATE (F/G/H) 1) 48" - Conseal CS-102 1.00" 1) 24" x 36" - Conseal CS-102 1.00" 1) Hole - 22"						0 lb 1300 lb 3680 lb 442 lb 0 lb 0 lb 0 lb ----- 5422 lb		Structure Notes: . 1. PER ASTM C478 SPECIFICATIONS. 2. CONCRETE = 4,000 PSI AT 28 DAYS. 3. NO STEPS AND NO INVERT CHANNEL. 4. CASTING BY ICAST (HOE 525 SET FLAT GRATE (F/G/H)). 5. CITY OF BGKY-CBI TYPE F. REINFORCING PER ASTM A615 (GRADE 60). - TOP SLAB (As .62) #5 BARS AT 6" C.C.E.W.. - RISER/WALLS (As .12) - FLOOR (As .31) #5 BARS AT 12" C.C.E.W.			
Rim: 708.26' Rim to Invert: 4.54' Slack: 0.48" Sump: 0" Step Position:											
Position	Elev	Angle	Ext. (cw)	Pipe	Pipe OD	Connector	Hole	Horz Size	Up ()	Offset	
Invert 1	703.72'	0°	0"	15" RCP B WALL	19.5"	Hole 22	22"	22.854"	-2.25"	0"	
Invert 2											
Invert 3											
Invert 4											
Invert 5											
Invert 6											
Invert 7											
Invert 8											

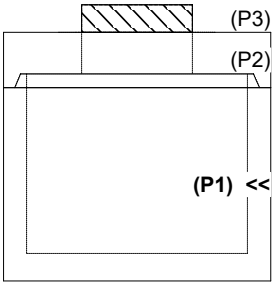


RIGHT-SIDE UP VIEW (int. dimensions)

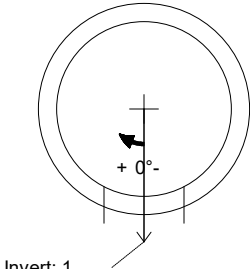


Invert: 1
Degree: 0°
Horz: 0"
Hole: 22"
Up(): -2.25"

UPSIDE-DOWN VIEW (int. dimenions)

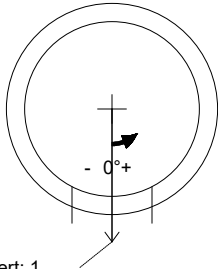


Invert: 1
Degree: 0°
Horz: 0"
Hole: 22"
Up(): -2.25"

INSIDE WALL DIMENSIONS

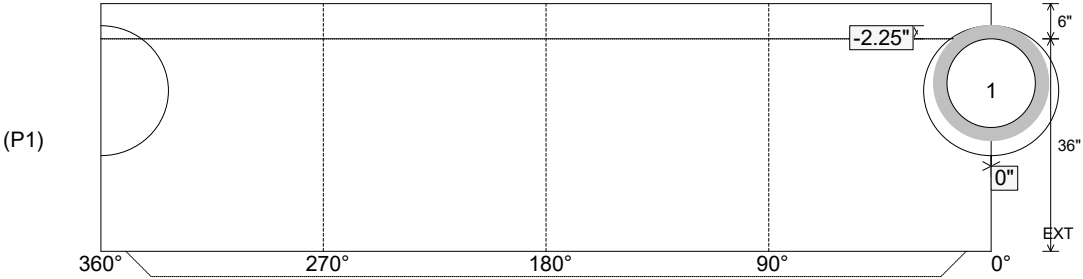


Coating (Int): Coating (Ext):	Seam Up: Tongue Seam Dn: n/a	Wall Thickness: 5" Floor Height: 6"	Height (Int): 36" Height (Ext): 42"	Weight (Net): 3680 lb Volume (Net): 0.94cu.yd
----------------------------------	---------------------------------	--	--	--


Job Name: 26-1899 - Gateway 65 Industrial Road Job Location: Franklin, KY Contractor: RD Sitework LLC					Plant: 100 6/4/2026 4:34:25 PM		Tech: Jared - F PC: E. Bardley				
Structure ID: 63 ST-CI											
P1 MH048BA42		MH BASE T/n									
P3) 24" x 36" - CASTING HEIGHT - 6" P2) 48" - MH FLAT TOP w/24"x36" Hole F/G - 12" P1) 48" - MH BASE T/n - 42" 1) CASTING - HOE 525 SET FLAT GRATE (F/G/H) 1) 48" - Conseal CS-102 1.00" 1) 24" x 36" - Conseal CS-102 1.00" 2) Hole - 26 1) Hole - 22						0 lb 1300 lb 3633 lb 442 lb 0 lb 0 lb 0 lb 0 lb 0 lb ----- 5375 lb		Structure Notes: . 1. PER ASTM C478 SPECIFICATIONS. 2. CONCRETE = 4,000 PSI AT 28 DAYS. 3. NO STEPS AND NO INVERT CHANNEL. 4. CASTING BY ICAST (HOE 525 SET FLAT GRATE (F/G/H)). 5. CITY OF BGKY-CBI TYPE F. REINFORCING PER ASTM A615 (GRADE 60). - TOP SLAB (As .62) #5 BARS AT 6" C.C.E.W.. - RISER/WALLS (As .12) - FLOOR (As .31) #5 BARS AT 12" C.C.E.W.			
Rim: 708.26' Rim to Invert: 5' Slack: 0" Sump: 0" Step Position:											
Position	Elev	Angle	Ext. (cw)	Pipe	Pipe OD	Connector	Hole	Horz Size	Up (_)	Offset	
Invert 1	703.26'	0°	0"	18" RCP B WALL	23"	Hole 26	26"	27.476"	-2.5"	0"	
Invert 2	703.26'	180°	91.125"	18" RCP B WALL	23"	Hole 26	26"	27.476"	-2.5"	0"	
Invert 3	703.26'	270°	136.625"	15" RCP B WALL	19.5"	Hole 22	22"	22.854"	-2.25"	0"	
Invert 4											
Invert 5											
Invert 6											
Invert 7											
Invert 8											

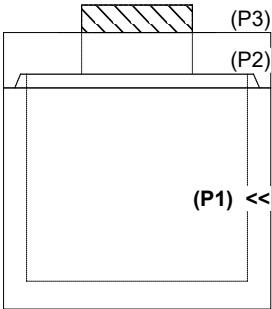


RIGHT-SIDE UP VIEW (int. dimensions)

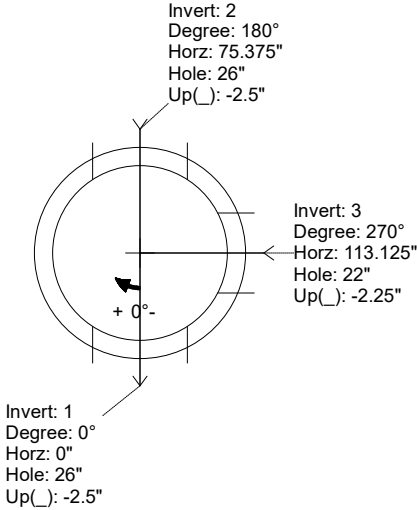

UPSIDE-DOWN VIEW (int. dimensions)

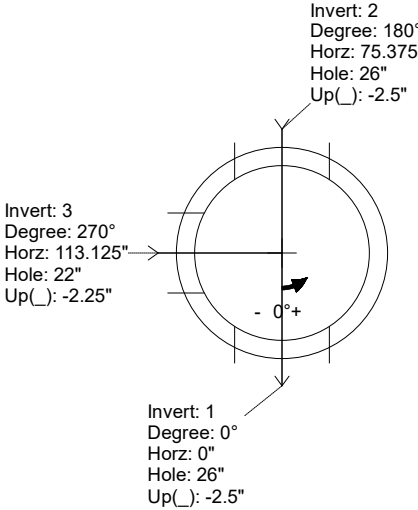


INSIDE WALL DIMENSIONS

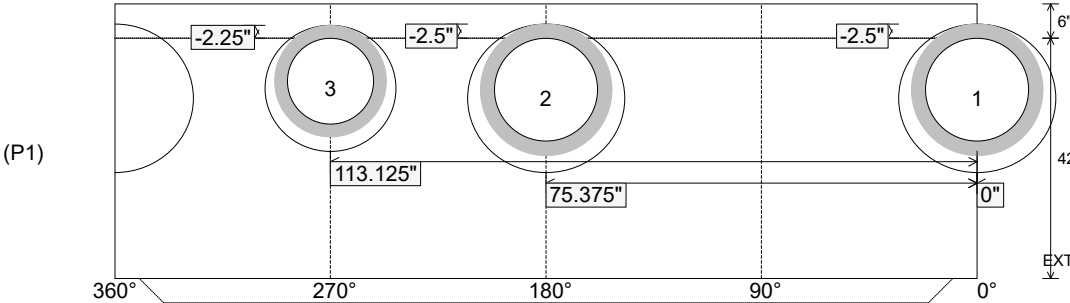


Coating (Int): Coating (Ext):	Seam Up: Tongue Seam Dn: n/a	Wall Thickness: 5" Floor Height: 6"	Height (Int): 42" Height (Ext): 48"	Weight (Net): 3633 lb Volume (Net): 0.93cu.yd
----------------------------------	---------------------------------	--	--	--


Job Name: 26-1899 - Gateway 65 Industrial Road Job Location: Franklin, KY Contractor: RD Sitework LLC					Plant: 100 6/4/2026 4:34:25 PM		Tech: Jared - F PC: E. Bardley				
Structure ID: 62 ST-CI											
P1 MH048BA42		MH BASE T/n									
P3) 24" x 36" - CASTING HEIGHT - 6" P2) 48" - MH FLAT TOP w/24"x36" Hole F/G - 12" P1) 48" - MH BASE T/n - 42" 1) CASTING - HOE 525 SET FLAT GRATE (F/G/H) 1) 48" - Conseal CS-102 1.00" 1) 24" x 36" - Conseal CS-102 1.00" 2) Hole - 26"						0 lb 1300 lb 3798 lb 442 lb 0 lb 0 lb 0 lb ----- 5540 lb		Structure Notes: . 1. PER ASTM C478 SPECIFICATIONS. 2. CONCRETE = 4,000 PSI AT 28 DAYS. 3. NO STEPS AND NO INVERT CHANNEL. 4. CASTING BY ICAST (HOE 525 SET FLAT GRATE (F/G/H)). 5. CITY OF BGKY-CBI TYPE F. REINFORCING PER ASTM A615 (GRADE 60). - TOP SLAB (As .62) #5 BARS AT 6" C.C.E.W.. - RISER/WALLS (As .12) - FLOOR (As .31) #5 BARS AT 12" C.C.E.W.			
Rim: 707.58' Rim to Invert: 5' Slack: 0" Sump: 0" Step Position:											
Position	Elev	Angle	Ext. (cw)	Pipe	Pipe OD	Connector	Hole	Horz Size	Up (_)	Offset	
Invert 1	702.58'	0°	0"	18" RCP B WALL	23"	Hole 26	26"	27.476"	-2.5"	0"	
Invert 2	702.58'	180°	91.125"	18" RCP B WALL	23"	Hole 26	26"	27.476"	-2.5"	0"	
Invert 3											
Invert 4											
Invert 5											
Invert 6											
Invert 7											
Invert 8											

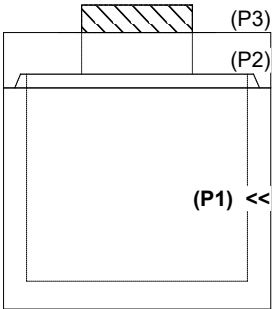


RIGHT-SIDE UP VIEW (int. dimensions)

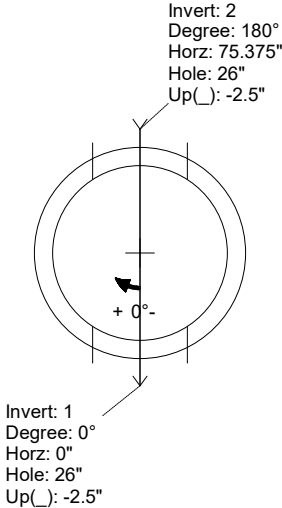

UPSIDE-DOWN VIEW (int. dimensions)

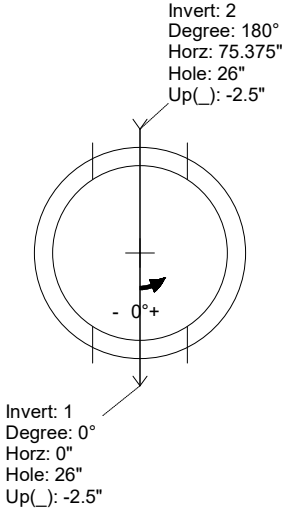


INSIDE WALL DIMENSIONS

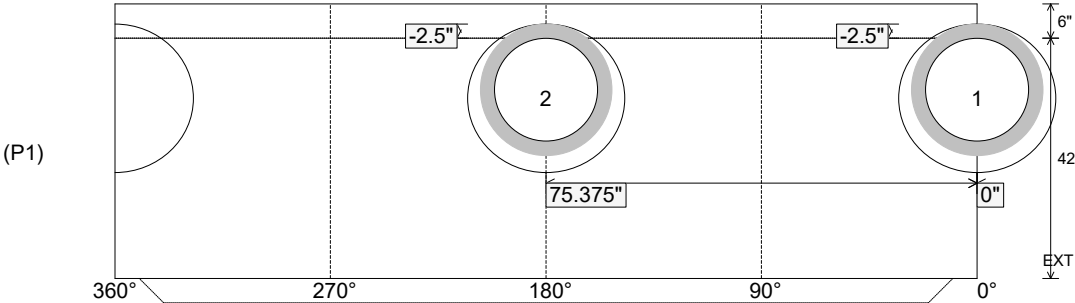


Coating (Int): Coating (Ext):	Seam Up: Tongue Seam Dn: n/a	Wall Thickness: 5" Floor Height: 6"	Height (Int): 42" Height (Ext): 48"	Weight (Net): 3798 lb Volume (Net): 0.97cu.yd
----------------------------------	---------------------------------	--	--	--


Job Name: 26-1899 - Gateway 65 Industrial Road Job Location: Franklin, KY Contractor: RD Sitework LLC					Plant: 100 6/4/2026 4:34:24 PM		Tech: Jared - F PC: E. Bardley				
Structure ID: 61 ST-CI											
P1 MH048BA42		MH BASE T/n									
P3) 24" x 36" - CASTING HEIGHT - 6" P2) 48" - MH FLAT TOP w/24"x36" Hole F/G - 12" P1) 48" - MH BASE T/n - 42" 1) CASTING - HOE 525 SET FLAT GRATE (F/G/H) 1) 48" - Conseal CS-102 1.00" 1) 24" x 36" - Conseal CS-102 1.00" 2) Hole - 26"						0 lb 1300 lb 3798 lb 442 lb 0 lb 0 lb 0 lb ----- 5540 lb		Structure Notes: . 1. PER ASTM C478 SPECIFICATIONS. 2. CONCRETE = 4,000 PSI AT 28 DAYS. 3. NO STEPS AND NO INVERT CHANNEL. 4. CASTING BY ICAST (HOE 525 SET FLAT GRATE (F/G/H)). 5. CITY OF BGKY-CBI TYPE F. REINFORCING PER ASTM A615 (GRADE 60). - TOP SLAB (As .62) #5 BARS AT 6" C.C.E.W.. - RISER/WALLS (As .12) - FLOOR (As .31) #5 BARS AT 12" C.C.E.W.			
Rim: 706.93'		Rim to Invert: 5'		Slack: 0"		Sump: 0"		Step Position:			
Position	Elev	Angle	Ext. (cw)	Pipe	Pipe OD	Connector	Hole	Horz Size	Up ()	Offset	
Invert 1	701.93'	0°	0"	18" RCP B WALL	23"	Hole 26	26"	27.476"	-2.5"	0"	
Invert 2	701.93'	180°	91.125"	18" RCP B WALL	23"	Hole 26	26"	27.476"	-2.5"	0"	
Invert 3											
Invert 4											
Invert 5											
Invert 6											
Invert 7											
Invert 8											

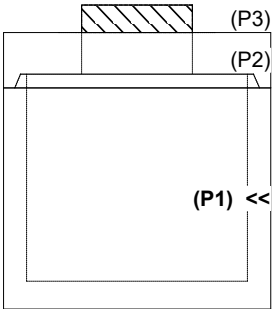


RIGHT-SIDE UP VIEW (int. dimensions)

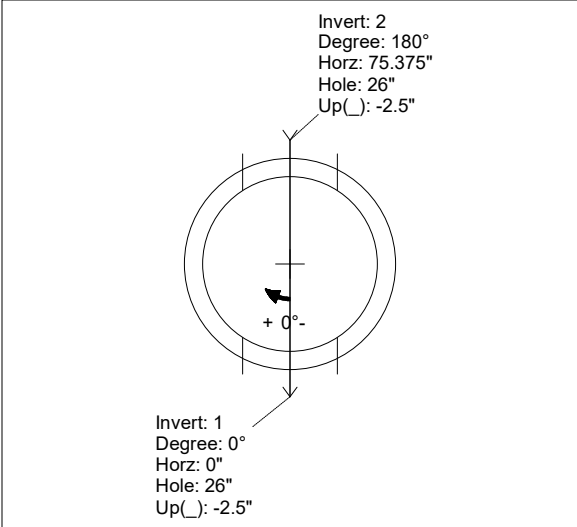

UPSIDE-DOWN VIEW (int. dimensions)

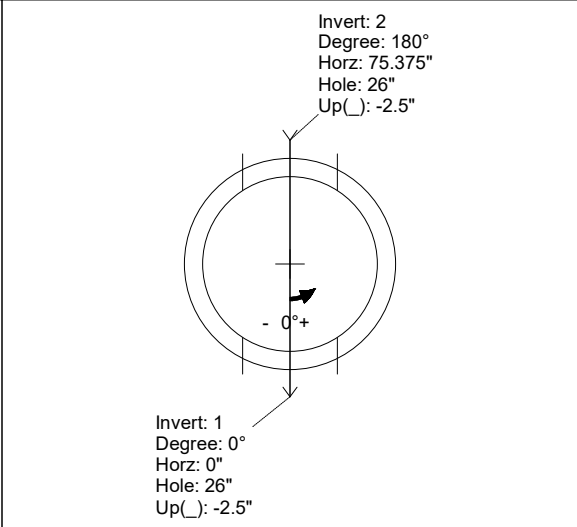


INSIDE WALL DIMENSIONS

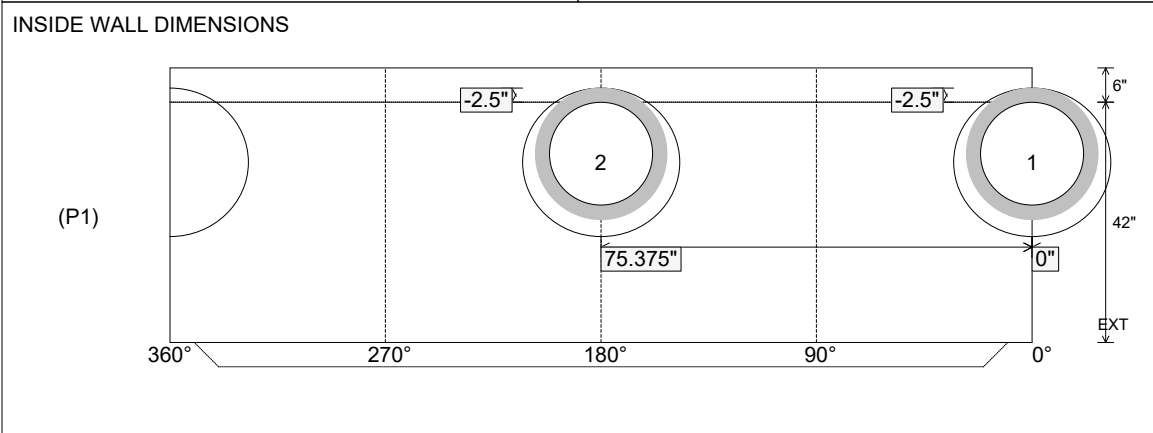


Coating (Int): Coating (Ext):	Seam Up: Tongue Seam Dn: n/a	Wall Thickness: 5" Floor Height: 6"	Height (Int): 42" Height (Ext): 48"	Weight (Net): 3798 lb Volume (Net): 0.97cu.yd
----------------------------------	---------------------------------	--	--	--

Job Name: 26-1899 - Gateway 65 Industrial Road Job Location: Franklin, KY Contractor: RD Sitework LLC					Plant: 100 6/4/2026 4:34:24 PM		Tech: Jared - F PC: E. Bardley				
Structure ID: 60 ST-CI											
P1 MH048BAVF		MH BASE Custom Ht T/n									
P3) 24" x 36" - CASTING HEIGHT - 6" P2) 48" - MH FLAT TOP w/24"x36" Hole F/G - 12" P1) 48" - MH BASE Custom Ht T/n - 34" 1) CASTING - HOE 525 SET FLAT GRATE (F/G/H) 1) 48" - Conseal CS-102 1.00" 1) 24" x 36" - Conseal CS-102 1.00" 1) Hole - 22"						0 lb 1300 lb 3541 lb 442 lb 0 lb 0 lb 0 lb ----- 5283 lb		Structure Notes: . 1. PER ASTM C478 SPECIFICATIONS. 2. CONCRETE = 4,000 PSI AT 28 DAYS. 3. NO STEPS AND NO INVERT CHANNEL. 4. CASTING BY ICAST (HOE 525 SET FLAT GRATE (F/G/H)). 5. CITY OF BGKY-CBI TYPE F. REINFORCING PER ASTM A615 (GRADE 60). - TOP SLAB (As .62) #5 BARS AT 6" C.C.E.W.. - RISER/WALLS (As .12) - FLOOR (As .31) #5 BARS AT 12" C.C.E.W.			
Rim: 706.42' Rim to Invert: 4.35' Slack: 0.2" Sump: 0" Step Position:											
Position	Elev	Angle	Ext. (cw)	Pipe	Pipe OD	Connector	Hole	Horz Size	Up ()	Offset	
Invert 1	702.07'	0°	0"	15" RCP B WALL	19.5"	Hole 22	22"	22.854"	-2.25"	0"	
Invert 2											
Invert 3											
Invert 4											
Invert 5											
Invert 6											
Invert 7											
Invert 8											

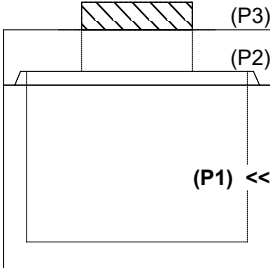


RIGHT-SIDE UP VIEW (int. dimensions)

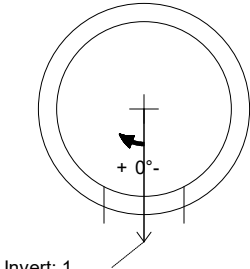


Invert: 1
Degree: 0°
Horz: 0"
Hole: 22"
Up(): -2.25"

UPSIDE-DOWN VIEW (int. dimenions)

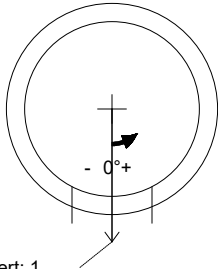


Invert: 1
Degree: 0°
Horz: 0"
Hole: 22"
Up(): -2.25"

INSIDE WALL DIMENSIONS

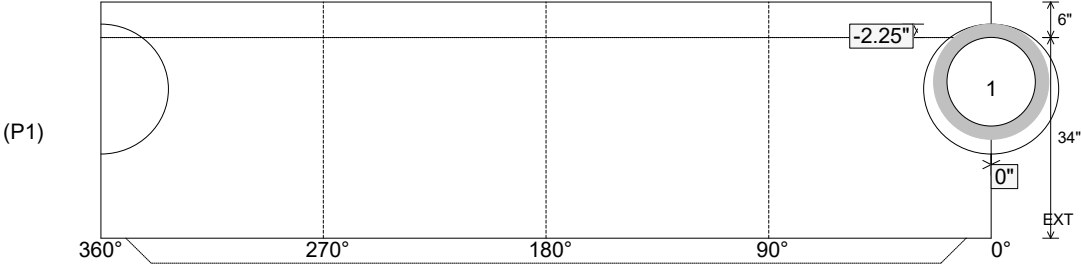


Coating (Int): Coating (Ext):	Seam Up: Tongue Seam Dn: n/a	Wall Thickness: 5" Floor Height: 6"	Height (Int): 34" Height (Ext): 40"	Weight (Net): 3541 lb Volume (Net): 0.9cu.yd
----------------------------------	---------------------------------	--	--	---


Job Name: 26-1899 - Gateway 65 Industrial Road Job Location: Franklin, KY Contractor: RD Sitework LLC					Plant: 100 6/4/2026 4:34:22 PM		Tech: Jared - F PC: E. Bardley				
Structure ID: 56 ST-CI											
P1 MH048BAVF		MH BASE Custom Ht T/n									
P3) 24" x 36" - CASTING HEIGHT - 6" P2) 48" - MH FLAT TOP w/24"x36" Hole F/G - 12" P1) 48" - MH BASE Custom Ht T/n - 32" 1) CASTING - HOE 525 SET FLAT GRATE (F/G/H) 1) 48" - Conseal CS-102 1.00" 1) 24" x 36" - Conseal CS-102 1.00" 2) Hole - 22"						0 lb 1300 lb 3236 lb 442 lb 0 lb 0 lb 0 lb ----- 4978 lb		Structure Notes: . 1. PER ASTM C478 SPECIFICATIONS. 2. CONCRETE = 4,000 PSI AT 28 DAYS. 3. NO STEPS AND NO INVERT CHANNEL. 4. CASTING BY ICAST (HOE 525 SET FLAT GRATE (F/G/H)). 5. CITY OF BGKY-CBI TYPE F. REINFORCING PER ASTM A615 (GRADE 60). - TOP SLAB (As .62) #5 BARS AT 6" C.C.E.W.. - RISER/WALLS (As .12) - FLOOR (As .31) #5 BARS AT 12" C.C.E.W.			
Rim: 704.85' Rim to Invert: 4.2' Slack: 0.4" Sump: 0" Step Position:											
Position	Elev	Angle	Ext. (cw)	Pipe	Pipe OD	Connector	Hole	Horz Size	Up ()	Offset	
Invert 1	700.65'	0°	0"	15" RCP B WALL	19.5"	Hole 22	22"	22.854"	-2.25"	0"	
Invert 2	700.65'	180°	91.125"	15" RCP B WALL	19.5"	Hole 22	22"	22.854"	-2.25"	0"	
Invert 3											
Invert 4											
Invert 5											
Invert 6											
Invert 7											
Invert 8											

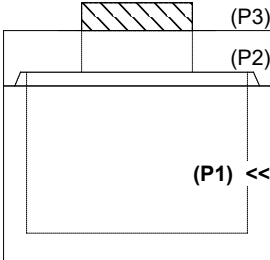


RIGHT-SIDE UP VIEW (int. dimensions)

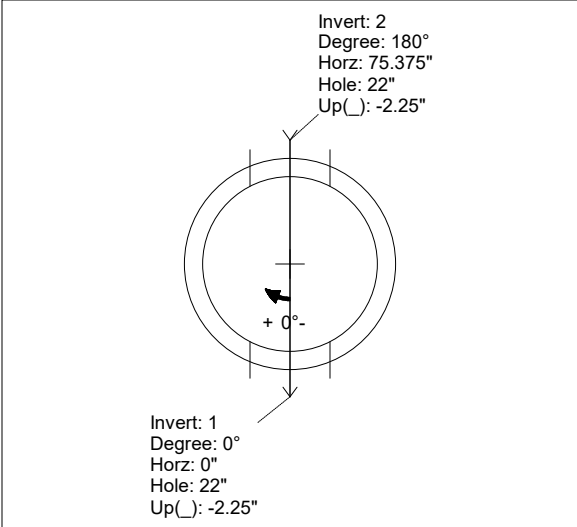

UPSIDE-DOWN VIEW (int. dimensions)

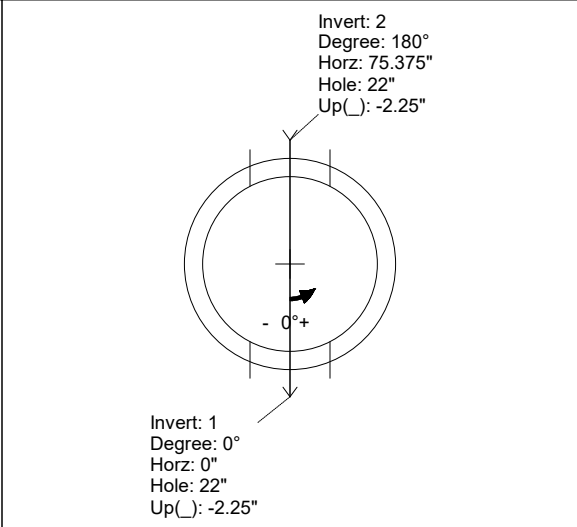

INSIDE WALL DIMENSIONS

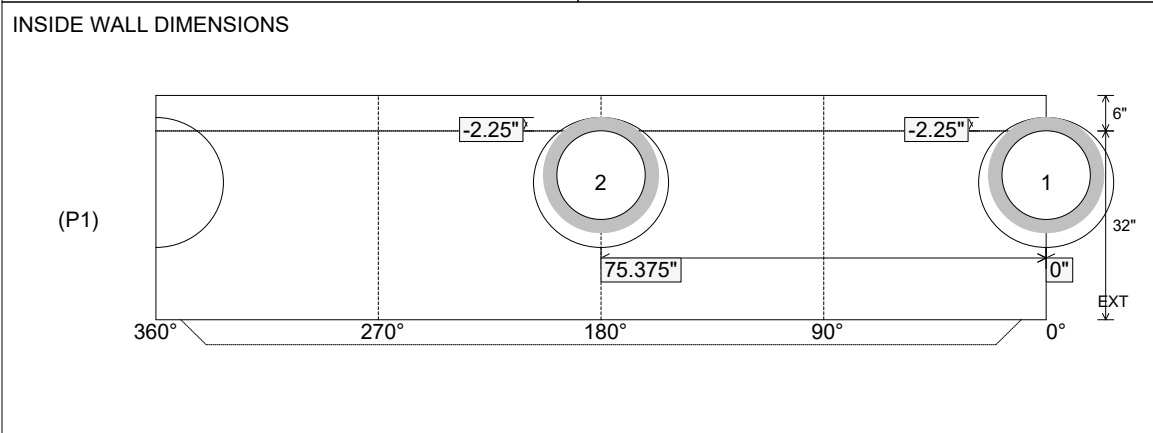

Coating (Int): Coating (Ext):	Seam Up: Tongue Seam Dn: n/a	Wall Thickness: 5" Floor Height: 6"	Height (Int): 32" Height (Ext): 38"	Weight (Net): 3236 lb Volume (Net): 0.83cu.yd
----------------------------------	---------------------------------	--	--	--

Job Name: 25-4547 - WWTP Improvements & Hydraulic Expansion Job Location: Shepherdsville, KY Contractor: Pace Contracting, LLC					Plant: 100 5/29/2026 3:21:11 PM		Tech: Jared - F PC: J Jarvis				
Structure ID: MH-6											
P1 MH048BA24		MH BASE T/n									
P3) 24" - CASTING HEIGHT - 7" P2) 48" - ECC CONE w/ 24" HOLE F/G - 24" P1) 48" - MH BASE T/n - 24" 1) Chimney Seal - Cretex Chimney Seal 1) 48" - MH INVERT CHANNEL - FULL HEIGHT 1) JOINT WRAP - 0.065"x6"x50' CONSEAL CS212 1) JOINT WRAP PRIMER - CONSEAL CS-75 (1 gal.) 1) CASTING - HOE MC-375-WT F/C Sanitary 1) 48" - Conseal CS-102 1.00" (Double) 1) 24" - Conseal CS-102 1.00" (Double) 1) PSX - 12M NYLO 2) PSX - 12-06 NYLO 1) PSX - 8QRS-S NYLO 3) MH Step ML-10-TDS-NCR - 10"					0 lb 1550 lb 2842 lb 10 lb 1440 lb 0 lb 0 lb 271 lb 0 lb 0 lb 8 lb 16 lb 6 lb 0 lb ----- 6144 lb		Structure Notes: 1. PER ASTM C478 SPECIFICATIONS. 2. CONCRETE = 4,000 PSI AT 28 DAYS. 3. CASTING SUPPLIED BY I-CAST (HOE MC-375-WT F/C SANITARY). 4. 8.5" EXTERNAL CHIMNEY SEAL BY I-CAST. REINFORCING PER ASTM A615 (GRADE 60). - CONE (As .12) - RISER/WALLS (As .12) - FLOOR (As .31) #5 BARS AT 12" C.C.E.W.				
Rim: 446.9' Rim to Invert: 4.5' Slack: 1" Sump: 2" Step Position: 270°					Structure Total: 6144 lb						
Position	Elev	Angle	Ext. (cw)	Pipe	Pipe OD	Connector	Hole	Horz Size	Up ()	Offset	
Invert 1	442.4'	0°	0"	8" DI	9"	PSX 12M NYLO	12"	12.129"	0"	0"	
Invert 2	442.5'	90°	45.5"	6" DI	6.875"	PSX 12-06 NYLO	12"	12.129"	0.25"	0"	
Invert 3	442.5'	177°	89.625"	6" DI	6.875"	PSX 12-06 NYLO	12"	12.129"	0.25"	0"	
Invert 4	442.75'	318°	161"	4" DI	4.75"	PSX 8QRS-S NYLO	8"	8.038"	4.25"	0"	
Invert 5											
Invert 6											
Invert 7											
Invert 8											

RIGHT-SIDE UP VIEW (int. dimensions)

UPSIDE-DOWN VIEW (int. dimensions)

INSIDE WALL DIMENSIONS

Coating (Int): Coating (Ext):	Seam Up: Tongue Seam Dn: n/a	Wall Thickness: 5" Floor Height: 6"	Height (Int): 24" Height (Ext): 30"	Weight (Net): 2842 lb Volume (Net): 0.73cu.yd
----------------------------------	---------------------------------	--	--	--

Job Name: 25-4547 - WWTP Improvements & Hydraulic Expansion
Job Location: Shepherdsville, KY
Contractor: Pace Contracting, LLC

Plant: 100

5/29/2026 3:21:11 PM

Tech: Jared - F

PC: J Jarvis



Structure ID: MH-6

P1 MH048BA24

MH BASE T/n

P3) 24" - CASTING HEIGHT - 7"
P2) 48" - ECC CONE w/ 24" HOLE F/G - 24"
P1) 48" - MH BASE T/n - 24"

1) Chimney Seal - Cretex Chimney Seal

1) 48" - MH INVERT CHANNEL - FULL HEIGHT

1) JOINT WRAP - 0.065"x6"x50' CONSEAL CS212

1) JOINT WRAP PRIMER - CONSEAL CS-75 (1 gal.)

1) CASTING - HOE MC-375-WT F/C Sanitary

1) 48" - Conseal CS-102 1.00" (Double)

1) 24" - Conseal CS-102 1.00" (Double)

1) PSX - 12M NYLO

2) PSX - 12-06 NYLO

1) PSX - 8QRS-S NYLO

3) MH Step ML-10-TDS-NCR - 10"

0 lb
1550 lb
2842 lb
10 lb
1440 lb
0 lb
0 lb
271 lb
0 lb
0 lb
8 lb
16 lb
6 lb
0 lb

Structure Total: 6144 lb

Structure Notes:

1. PER ASTM C478 SPECIFICATIONS.
2. CONCRETE = 4,000 PSI AT 28 DAYS.
3. CASTING SUPPLIED BY I-CAST (HOE MC-375-WT F/C SANITARY).
4. 8.5" EXTERNAL CHIMNEY SEAL BY I-CAST.

REINFORCING PER ASTM A615 (GRADE 60).

- CONE (As .12)

- RISER/WALLS (As .12)

- FLOOR (As .31) #5 BARS AT 12" C.C.E.W.




Structure Total: 6144 lb

Rim: 446.9' Rim to Invert: 4.5' Slack: 1" Sump: 2" Step Position: 270°


Position	Elev	Angle	Ext. (cw)	Pipe	Pipe OD	Connector	Hole	Horz Size	Up ()	Offset
Invert 1	442.4'	0°	0"	8" DI	9"	PSX 12M NYLO	12"	12.129"	0"	0"
Invert 2	442.5'	90°	45.5"	6" DI	6.875"	PSX 12-06 NYLO	12"	12.129"	0.25"	0"
Invert 3	442.5'	177°	89.625"	6" DI	6.875"	PSX 12-06 NYLO	12"	12.129"	0.25"	0"
Invert 4	442.75'	318°	161"	4" DI	4.75"	PSX 8QRS-S NYLO	8"	8.038"	4.25"	0"
Invert 5										
Invert 6										
Invert 7										
Invert 8										

RIGHT-SIDE UP VIEW (int. dimensions)

UPSIDE-DOWN VIEW (int. dimensions)

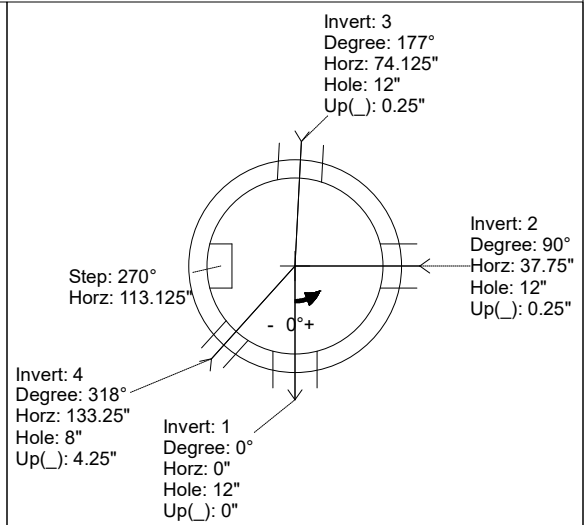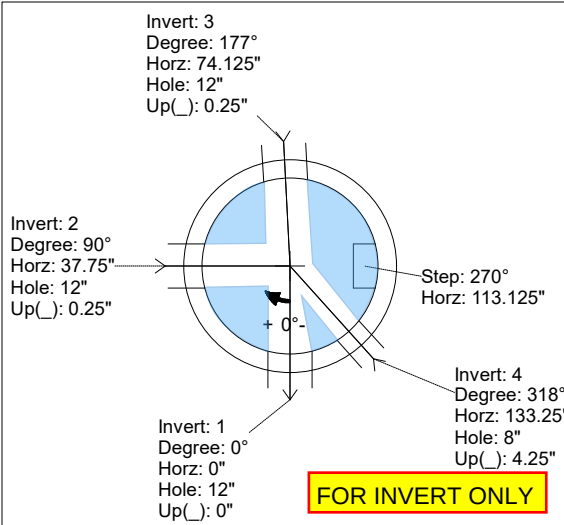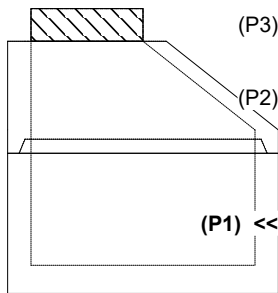

INSIDE WALL DIMENSIONS

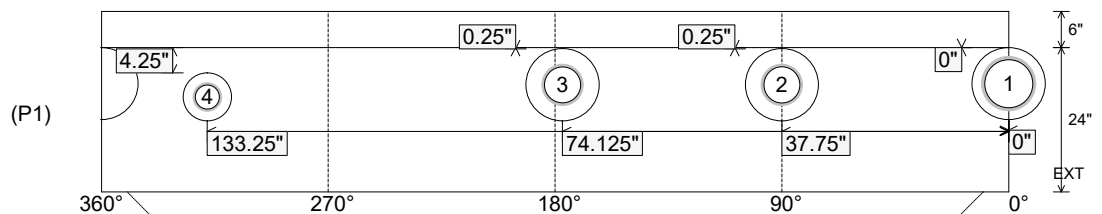

Coating (Int):
Coating (Ext):


Seam Up: Tongue
Seam Dn: n/a

Wall Thickness: 5"
Floor Height: 6"


Height (Int): 24"
Height (Ext): 30"

Weight (Net): 2842 lb
Volume (Net): 0.73cu.yd


Job Name: 26-1355 Sinking Creek Rd Sanitary Sewer Ext. Ph. 2					Plant: Beaver Dam		Tech: S. Felletter			
Job Location: London, KY					6/2/2026 2:57:49 PM		PC: E. Bradley			
Contractor: Endesol, Inc.										
Structure ID: B-4-7 SS-MH										
P1 MH048BA30CDARED MH BASE w/ConBlock-CDA Red T/n										
P4) 24" - CASTING HEIGHT - 7" P3) 48" - ECC CONE w/ 24" HOLE, w/ConBlock-CDA Red F/G - 30" P2) 48" - MH RISER w/ConBlock-CDA Red T/G - 36" P1) 48" - MH BASE w/ConBlock-CDA Red T/n - 30" 1) JOINT WRAP - 0.065"x6"x50' CONSEAL CS212 1) JOINT WRAP PRIMER - CONSEAL CS-75 (1 gal.) 1) 48" - MH INVERT CHANNEL w/XYPEX - FULL HEIGHT 1) CASTING - HOE MC-350 F/C Sanitary 2) 48" - Conseal CS-102 1.00" (Double) 1) 24" - Conseal CS-102 1.00" (Double) 2) PSX - 12-08 NYLO 8) MH Step ML-10-TDS-NCR - 10"					0 lb 1961 lb 2515 lb 3330 lb 0 lb 0 lb 1440 lb 305 lb 0 lb 0 lb 16 lb 0 lb ----- Structure Total: 9568 lb		Structure Notes: 1. PER ASTM C478 SPECIFICATIONS. 2. CONCRETE = 4,000 PSI AT 28 DAYS. 3. ADMIXTURE = CONBLOCK CDA RED. 4. CASTING BY ICAST (HOE MC-350 F/C "SANITARY"). REINFORCING PER ASTM A615 (GRADE 60). - CONE (As .12) - RISER/WALLS (As .12) - FLOOR (As .31) #5 BARS AT 12" C.C.E.W.			
Rim: 1232.5' Rim to Invert: 8.6' Slack: 2.2' Sump: 2' Step Position: 0°										
Position	Elev	Angle	Ext. (cw)	Pipe	Pipe OD	Connector	Hole	Horz Size	Up ()	Offset
Invert 1	1223.9'	0°	0"	8" PVC SDR35	8.5"	PSX 12-08 NYLO	12"	12.129"	0"	0"
Invert 2	1224'	98°	49.602"	8" PVC SDR35	8.5"	PSX 12-08 NYLO	12"	12.129"	1.2"	0"
Invert 3										
Invert 4										
Invert 5										
Invert 6										
Invert 7										
Invert 8										

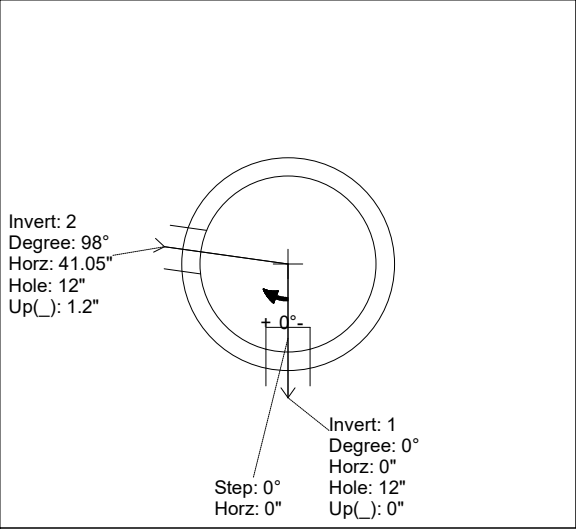


RIGHT-SIDE UP VIEW (int. dimensions)

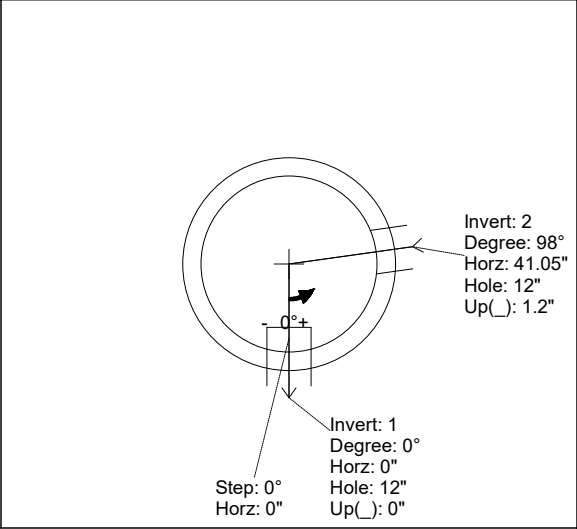

UPSIDE-DOWN VIEW (int. dimensions)

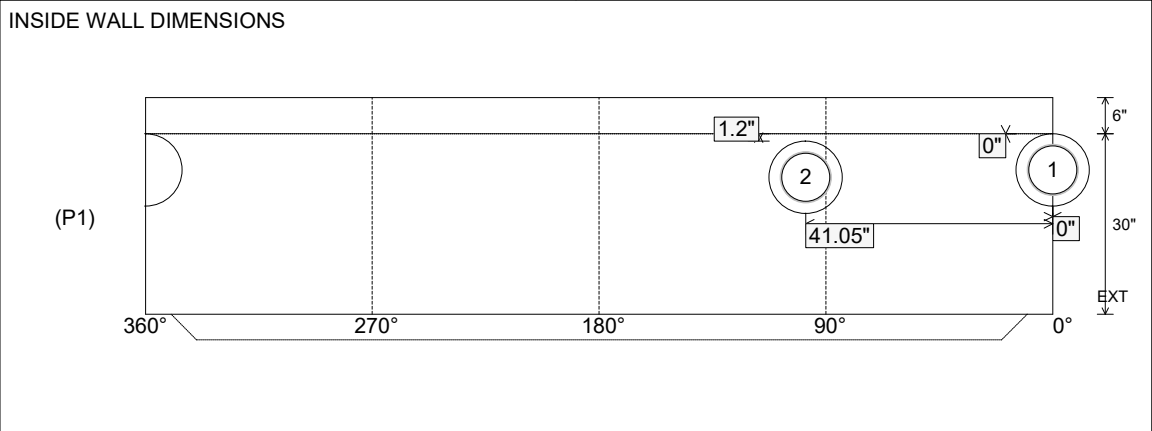

INSIDE WALL DIMENSIONS

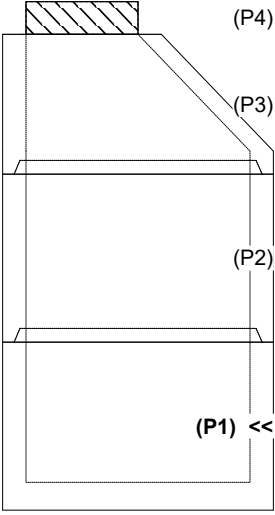




(P4)

(P3)

(P2)

(P1) <<

Coating (Int):	Seam Up: Tongue	Wall Thickness: 5"	Height (Int): 30"	Weight (Net): 3330 lb
Coating (Ext):	Seam Dn: n/a	Floor Height: 6"	Height (Ext): 36"	Volume (Net): 0.85cu.yd

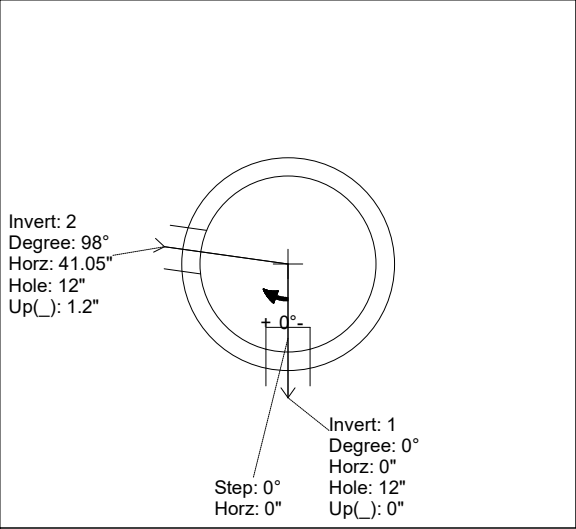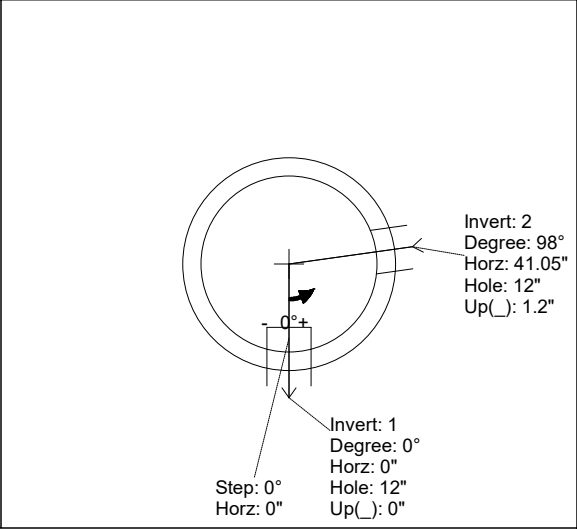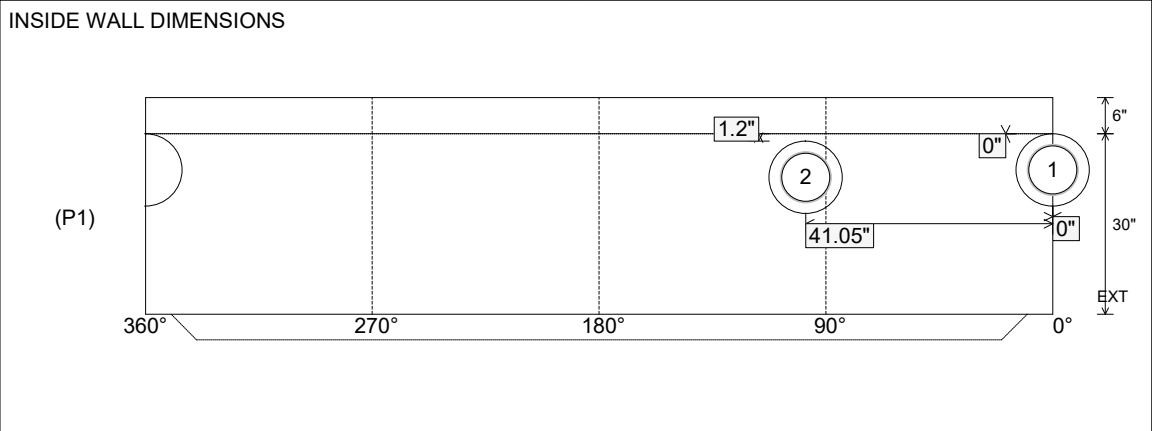Job Name: 26-1355 Sinking Creek Rd Sanitary Sewer Ext. Ph. 2					Plant: Beaver Dam		Tech: S. Felletter														
Job Location: London, KY					6/2/2026 2:57:49 PM		PC: E. Bradley														
Contractor: Endesol, Inc.																					
Structure ID: B-4-7 SS-MH																					
P1 MH048BA30CDARED					MH BASE w/ConBlock-CDA Red T/n																
P4) 24" - CASTING HEIGHT - 7" P3) 48" - ECC CONE w/ 24" HOLE, w/ConBlock-CDA Red F/G - 30" P2) 48" - MH RISER w/ConBlock-CDA Red T/G - 36" P1) 48" - MH BASE w/ConBlock-CDA Red T/n - 30" 1) JOINT WRAP - 0.065"x6"x50' CONSEAL CS212 1) JOINT WRAP PRIMER - CONSEAL CS-75 (1 gal.) 1) 48" - MH INVERT CHANNEL w/XYPEX - FULL HEIGHT 1) CASTING - HOE MC-350 F/C Sanitary 2) 48" - Conseal CS-102 1.00" (Double) 1) 24" - Conseal CS-102 1.00" (Double) 2) PSX - 12-08 NYLO 8) MH Step ML-10-TDS-NCR - 10"					0 lb 1961 lb 2515 lb 3330 lb 0 lb 0 lb 1440 lb 305 lb 0 lb 0 lb 16 lb 0 lb ----- Structure Total: 9568 lb		Structure Notes: 1. PER ASTM C478 SPECIFICATIONS. 2. CONCRETE = 4,000 PSI AT 28 DAYS. 3. ADMIXTURE = CONBLOCK CDA RED. 4. CASTING BY ICAST (HOE MC-350 F/C "SANITARY"). REINFORCING PER ASTM A615 (GRADE 60). - CONE (As .12) - RISER/WALLS (As .12) - FLOOR (As .31) #5 BARS AT 12" C.C.E.W.														
Rim: 1232.5' Rim to Invert: 8.6' Slack: 2.2' Sump: 2' Step Position: 0°					Invert channel drawing Full height invert																
Position	Elev	Angle	Ext. (cw)	Pipe	Pipe OD	Connector	Hole	Horz Size	Up ()	Offset											
Invert 1	1223.9'	0°	0"	8" PVC SDR35	8.5"	PSX 12-08 NYLO	12"	12.129"	0"	0"											
Invert 2	1224'	98°	49.602"	8" PVC SDR35	8.5"	PSX 12-08 NYLO	12"	12.129"	1.2"	0"											
Invert 3																					
Invert 4																					
Invert 5																					
Invert 6																					
Invert 7																					
Invert 8																					
RIGHT-SIDE UP VIEW (int. dimensions)											UPSIDE-DOWN VIEW (int. dimensions)										
																					
INSIDE WALL DIMENSIONS																					
																					
Coating (Int): Coating (Ext):					Seam Up: Tongue Seam Dn: n/a		Wall Thickness: 5" Floor Height: 6"		Height (Int): 30" Height (Ext): 36"		Weight (Net): 3330 lb Volume (Net): 0.85cu.yd										





Job Name: 25-4299 - Seneca High School Job Location: Louisville, KY Contractor: Dan Cristiani Excavating Co. Inc.					Plant: 100		Tech: J. Horsley			
					2/16/2026 8:19:43 AM		PC: J. Jarvis			
Structure ID: C2										
P1 MH048BA30			MH BASE T/n							
P3) 24" x 24" - CASTING HEIGHT - 4" P2) 48" - MH FLAT TOP w/24"x24" Hole LOU-MSD F/G - 12" P1) 48" - MH BASE T/n - 30" 1) 48" - Conseal CS-102 1.00" 1) 24" x 24" - Conseal CS-102 1.00" 2) Hole - 24 3) MH Step ML-10-TDS-NCR - 10"					0 lb 1500 lb 3032 lb 0 lb 0 lb 0 lb 0 lb ----- Structure Total: 4532 lb		Structure Notes: 1. PER LOUISVILLE MSD / ASTM C-478 SPECIFICATIONS 2. CONCRETE: 4,000 PSI AT 28 DAYS 3. REINFORCEMENT: PER ASTM A615 4. NO STORM INVERT 5. STEPS AT 108 DEGREES 6. HOE 280T FRAME & GRATE SUPPLIED BY OTHERS			
Rim: 485.1' Rim to Invert: 4' Slack: 2" Sump: 0" Step Position: 108°										
Position	Elev	Angle	Ext. (cw)	Pipe	Pipe OD	Connector	Hole	Horz Size	Up ()	Offset
Invert 1	481.1'	0°	0"	18" HDPE	21.2"	Hole 24	24"	25.133"	-1.6"	0"
Invert 2	481.1'	216°	109.327"	18" HDPE	21.2"	Hole 24	24"	25.133"	-1.6"	0"
Invert 3										
Invert 4										
Invert 5										
Invert 6										
Invert 7										
Invert 8										

RIGHT-SIDE UP VIEW (int. dimensions)


UPSIDE-DOWN VIEW (int. dimensions)

INSIDE WALL DIMENSIONS


Coating (Int): Coating (Ext):	Seam Up: Tongue Seam Dn: n/a	Wall Thickness: 5" Floor Height: 6"	Height (Int): 30" Height (Ext): 36"	Weight (Net): 3032 lb Volume (Net): 0.77cu.yd
----------------------------------	---------------------------------	--	--	--

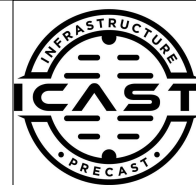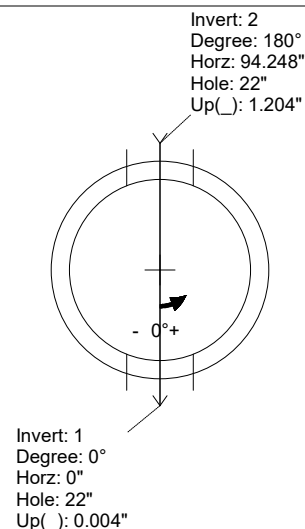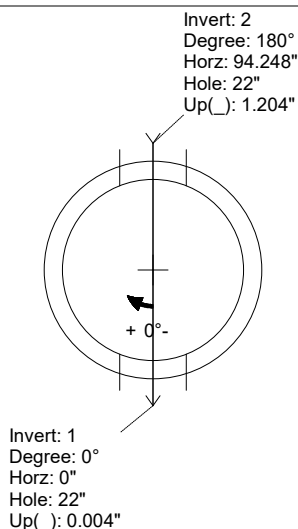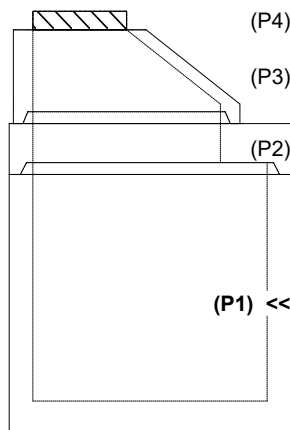[illegible]

INSIDE WALL DIMENSIONS

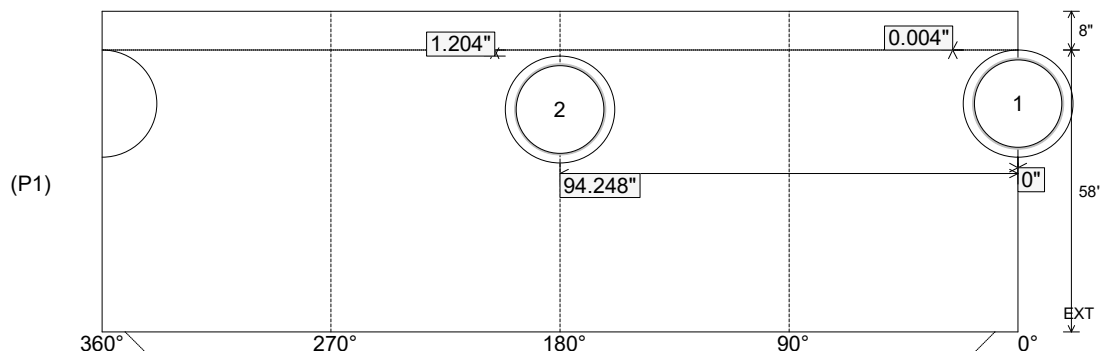

Weight (Net): 8397 lb
Volume (Net): 2.14cu.yd

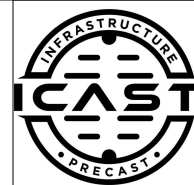

Weight (Net): 8397 lb
Volume (Net): 2.14cu.yd

Job Name: 25-4212 - Greentree Lane Sewer
Job Location: Mt. Washington, KY
Contractor: Citgo Waterworks

Plant: 100

6/30/2026 12:37:55 PM

Tech: J. Horsley - F

PC: C. Goff



Structure ID: A10 REV.A

P2 MH060TS13-48ECC


MH Transition Slab 48" Hole

- P4) 24" - CASTING HEIGHT - 4.75"
P3) 48" - ECC CONE w/ 24" HOLE NO STEP - 24"
P2) 60" - MH Transition Slab 48" Hole - 13"
P1) 60" - MH BASE Custom Ht - 58"
1) JOINT WRAP - 0.065"x6"x50' CONSEAL CS212
1) JOINT WRAP PRIMER - CONSEAL CS-75 (1 gal.)
1) 60" - MH INVERT CHANNEL - FULL HEIGHT
1) SPECIAL EXTERNAL COATING - CARBOLINE 300M
1) 60" - Conseal CS-102 1.00" (Double)
1) 48" - Conseal CS-102 1.00" (Double)
1) 24" - Conseal CS-102 1.00" (Double)
2) Kor-N-Seal2 - S206-22
179.3 SqFt) Carboline Bitumastic 300M [EXT]


- 0 lb
1550 lb
1928 lb
8397 lb
0 lb
0 lb
2692 lb
0 lb
0 lb
0 lb
0 lb
13 lb
0 lb
- Structure Notes:**
1. PER ASTM C478 SPECIFICATIONS.
2. CONCRETE = 4,000 PSI AT 28 DAYS.
3. NO STEPS.
4. CASTING SUPPLIED BY OTHERS.
5. CARBOLINE 300M >>EXTERIOR COATING ONLY<<
REINFORCING PER ASTM A615 (GRADE 60).
- CONE (As .12)
- RISER/WALLS (As .12)
- TRANSITION SLAB (As .31) #5 BARS AT 6" C.C.E.W.
- RISER/WALLS (As .18)
- FLOOR (As .37) #5 BARS AT 10" C.C.E.W.

Structure Total:

14580 lb

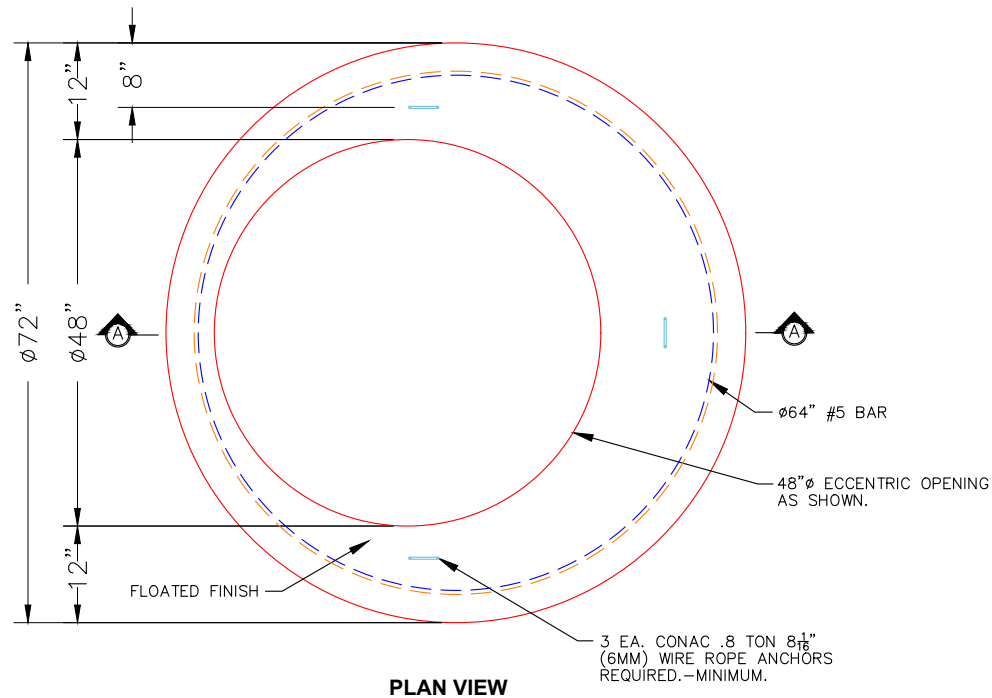

PLAN VIEW

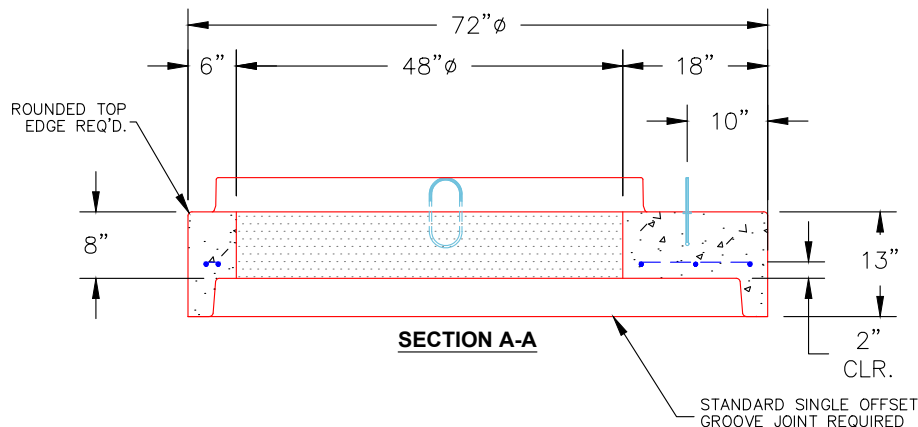

SECTION A-A

NOTES:

1. MANUFACTURED TO ASTM C-478 (LATEST REVISION).
2. CONCRETE: 4,000 PSI AT 28 DAYS.
3. REINFORCING: #5 BAR @ 6" O.C. E.W. (GRADE 60).

Coating (Int):
Coating (Ext): Carboline Bitumastic 300M

Seam Up: Tongue
Seam Dn: Groove

Wall Thickness: 6"

Height (Ext): 13"

Weight (Net): 1928 lb
Volume (Net): 0.49cu.yd

Job Name: 25-3535 - LFCU Boonville Job Location: Boonville, IN 47601 Contractor: Hahn Excavating, Inc.					Plant: 100 6/24/2026 12:45:45 PM		Tech: J. Horsley - A PC: E. Bradley				
Structure ID: MH106											
P1 MH060BAVF		MH BASE Custom Ht F/n									
P3) 24" - CASTING HEIGHT - 7" P2) 60" - MH FLAT TOP w/ 24" ECC Hole F/F - 8" P1) 60" - MH BASE Custom Ht F/n - 57" 1) CASTING - HOE MC-315 F/C Storm 1) 60" - Conseal CS-102 1.00" 1) 24" - Conseal CS-102 1.00" 1) Hole - 44 1) Hole - 12 1) Hole - 6 5) MH Step ML-10-TDS-NCR - 10"					0 lb 2429 lb 7771 lb 258 lb 0 lb 0 lb 0 lb 0 lb 0 lb 0 lb 0 lb ----- 10458 lb Structure Total:		Structure Notes: 1. PER ASTM C-478 SPECIFICATIONS 2. CONCRETE: 4,000 PSI AT 28 DAYS 3. REINFORCEMENT: PER ASTM A615 4. STORM INVERT BY OTHERS 5. STEPS 90 DEGREES 6. HOE MC-315 FRAME & COVER "STORM" SUPPLIED BY ICAST				
Rim: 421.47' Rim to Invert: 5.78' Slack: 0.21" Sump: 2.85" Step Position: 90°											
Position	Elev	Angle	Ext. (cw)	Pipe	Pipe OD	Connector	Hole	Horz Size	Up ()	Offset	
Invert 1	415.69'	0°	0"	36" HDPE	41.7"	Hole 44	44"	49.393"	0"	0"	
Invert 2	417.96'	270°	169.625"	8" HDPE	9.1"	Hole 12	12"	12.081"	29.5"	0"	
Invert 3	419.25'	180°	113.125"	3" PVC SDR35	3.25"	Hole 6	6"	6.01"	45.5"	0"	
Invert 4											
Invert 5											
Invert 6											
Invert 7											
Invert 8											

RIGHT-SIDE UP VIEW (int. dimensions)

UPSIDE-DOWN VIEW (int. dimensions)

Invert: 3
Degree: 180°
Horz: 94.25"
Hole: 6"
Up(): 45.5"

Invert: 2
Degree: 270°
Horz: 141.375"
Hole: 12"
Up(): 29.5"

Invert: 1
Degree: 0°
Horz: 0"
Hole: 44"
Up(): 0"

Step: 90°
Horz: 47.125"

INSIDE WALL DIMENSIONS

Coating (Int): Coating (Ext):	Seam Up: Flat Seam Dn: n/a	Wall Thickness: 6" Floor Height: 8"	Height (Int): 57" Height (Ext): 65"	Weight (Net): 7771 lb Volume (Net): 1.98cu.yd
----------------------------------	-------------------------------	--	--	--

Job Name: 25-3062 Portland Bypass
Job Location: Portland, TN
Contractor: Scotty's Contracting & Stone, LLC

Plant: Beaver Dam
6/1/2026 8:24:15 AM

Tech: J. Coppage
PC: C. Goff



Structure ID: CB-21

P3 MH060LD10SP

MH FLAT TOP - TDOT NO 12 (28"x34" Hole)


- P4) 28" x 34" - CASTING HEIGHT - 7"
P3) 60" - MH FLAT TOP - TDOT NO 12 (28"x34" Hole) - 10"
P2) 60" - MH RISER SPECIAL/CUST. HT - 26"
P1) 60" - MH BASE Custom Ht - 50"
1) CASTING - JBS-3123 MODIFIED SET
2) 60" - Con Seal CS-102 1.00"
1) 28" x 34" - Con Seal CS-102 1.00"
1) Hole - 40
1) Hole - 39
1) Hole - 6

- 0 lb
3417 lb
2385 lb
6941 lb
250 lb
0 lb
0 lb
0 lb
0 lb
0 lb
0 lb
- Structure Notes:**
1. PER TDOT D-CB-12RB / ASTM C478 SPEC'S.
2. CONCRETE = 4,000 PSI AT 28 DAYS.
3. NO INVERT CHANNEL.
4. JBS 3123 MOD SINGLE SET BY ICAST
5. REINFORCING PER ASTM A615 (GRADE 60).
** PER TDOT STD DRAWING D-CB-12RB **
- TOP SLAB - DBL MAT #5 BARS.
- RISER (As .18)
- FLOOR (As .62) #5 BARS AT 6" C.C.E.W.

Structure Total: 12993 lb

NOTES:

1. MANUFACTURED TO ASTM C-478 (LATEST REVISION).
2. CONCRETE: 4,000 PSI AT 28 DAYS.
3. REINFORCING: PER TDOT DRAWING D-CB-12RA OR D-RL-1 FOR WWM OPTION.

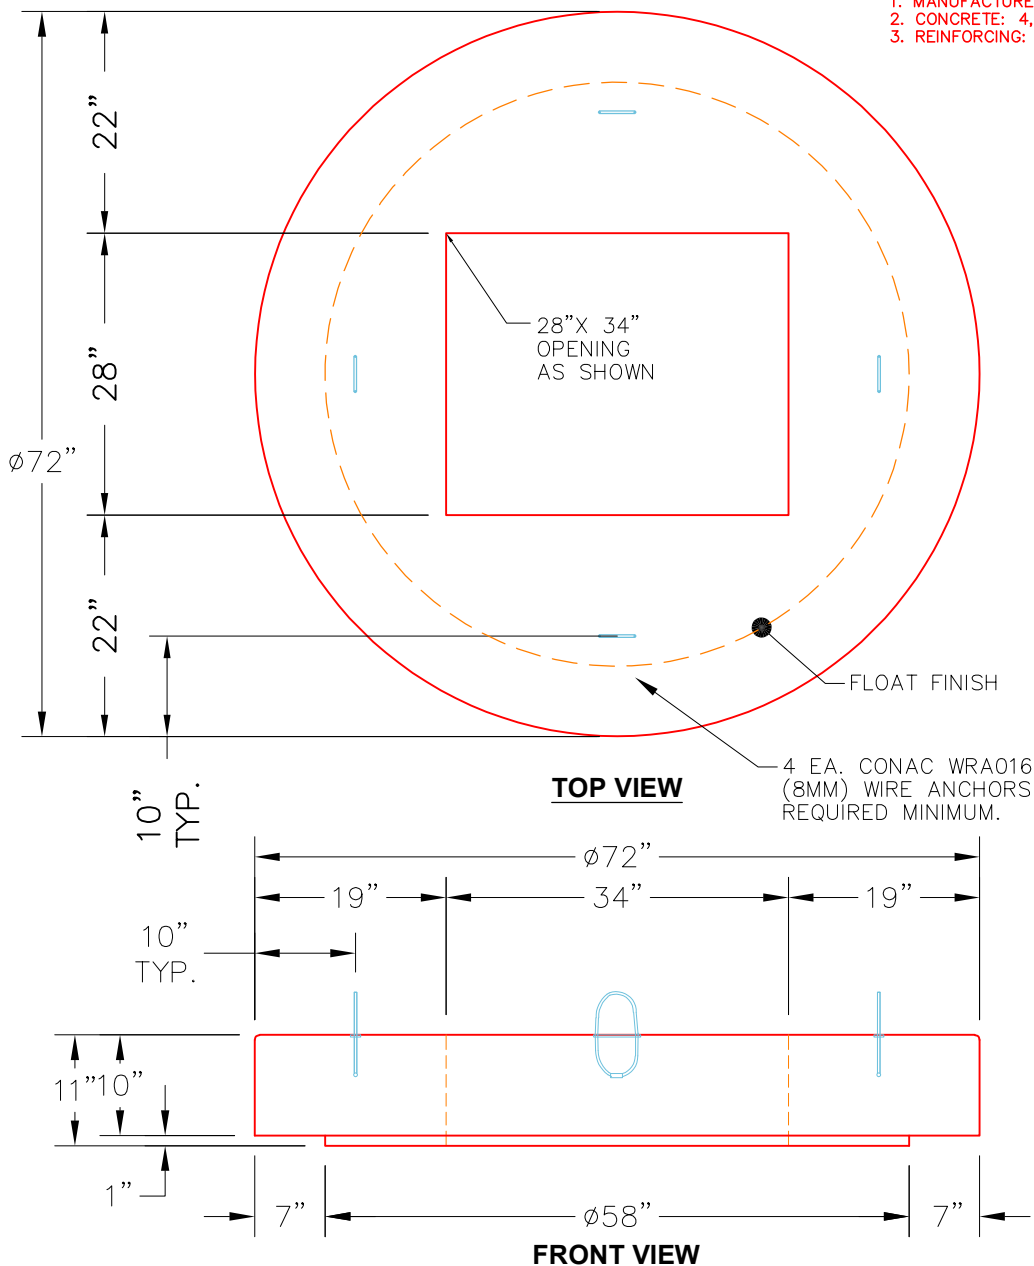

Coating (Int):
Coating (Ext):

Seam Up: Flat
Seam Dn: Flat

Wall Thickness: 6"

Height (Ext): 10"

Weight (Net): 3417 lb
Volume (Net): 0.87cu.yd

Job Name: 25-3118 - W6 Ph 2-C Force Main Improvements

Job Location: Fort Mitchell, KY 41017

Contractor: Lykins Contracting

Plant: 100

3/20/2026 1:21:53 PM

Tech: J. Horsley - A

PC: Celina Goff

Structure ID: 2301565

P1 MH060DPVF

MH BASE w/DROP Custom Ht T/n

P6) 24" - CASTING HEIGHT - 7"

P5) 24" - GRADE RING F/F - 3"

P4) 48" - CON CONE w/24" HOLE F/G - 36"

P3) 48" - MH RISER T/G - 48"

P2) 60" - MH Transition Slab 48" Hole T/G - 15"

P1) 60" - MH BASE w/DROP Custom Ht T/n - 72"

1) 60" - MH INVERT CHANNEL - FULL HEIGHT

1) SECONDARY POUR - Add Exterior Drop to Base (P1)

1) 60" - Conseal CS-102 1.00" (Double)

2) 48" - Conseal CS-102 1.00" (Double)

2) A-Lok - 1235

1) Drop Tee - 8" PVC

1) Drop Elbow - 8" PVC

13) MH Step ML-10-TDS-NCR - 10"

0 lb

202 lb

2252 lb

3353 lb

2204 lb

8838 lb

2692 lb

3440 lb

0 lb

0 lb

2 lb

0 lb

0 lb

0 lb

0 lb

Structure Total: 22984 lb

Structure Notes:

1. PER ASTM C-478 SPECIFICATIONS

2. CONCRETE: 4,000 PSI AT 28 DAYS

3. REINFORCEMENT:

- WALLS: PER ASTM A615 - DOUBLE MAT

- FLOOR: #5 BAR @ 12" C.C. E.W. (GRADE 60) - 2" MIN. REBAR CLEARANCE (TYP)

4. INVERT CHANNEL REQUIRED

5. STEPS AT 75 DEGREES

6. 7" CASTING SUPPLIED BY OTHERS

7. EXTERIOR DROP AT INVERTS 2 & 4 SUPPLIED BY ICAST

First Pour (Base): 8,838 LBS

Second Pour (Drop): 3,440 LBS

Rim: 760.2'

Rim to Invert: 14.96'

Slack: 1.52"

Sump: 3"

Step Position: 75°

Position	Elev	Angle	Ext. (cw)	Pipe	Pipe OD	Connector	Hole	Horz Size	Up ()	Offset
Invert 1	745.24'	0°	0"	36" PVC SDR35/F679	38.3"	A-Lok 1235	39.88"	43.623"	1.125"	0"
Invert 2	749.69'	128°	80.375"	8" PVC SDR35	8.5"	Drop Tee 8" PVC	8.5"	8.529"	56.125"	0"
Invert 3	745.34'	216°	135.75"	36" PVC SDR35/F679	38.3"	A-Lok 1235	39.88"	43.623"	2.25"	0"
Invert 4	747.04'	128°	80.375"	8" PVC SDR35	8.5"	Drop Elbow 8" PVC	8.5"	8.529"	24.375"	0"
Invert 5										
Invert 6										
Invert 7										
Invert 8										

RIGHT-SIDE UP VIEW (int. dimensions)

UPSIDE-DOWN VIEW (int. dimensions)

INSIDE WALL DIMENSIONS

Coating (Int):

Coating (Ext):

Seam Up: Tongue

Seam Dn: n/a

Wall Thickness: 6"

Floor Height: 8"

Height (Int): 72"

Height (Ext): 80"

Weight (Net): 8838 lb

Volume (Net): 2.26cu.yd



Weight (Net): 8838 lb
Volume (Net): 2.26cu.yd

Job Name: 25-3118 - W6 Ph 2-C Force Main Improvements

Job Location: Fort Mitchell, KY 41017

Contractor: Lykins Contracting

Plant: 100

3/20/2026 1:21:53 PM

Tech: J. Horsley - A

PC: Celina Goff



Structure ID: 2301565

P1 MH060DPVF

MH BASE w/DROP Custom Ht T/n

P6) 24" - CASTING HEIGHT - 7"

P5) 24" - GRADE RING F/F - 3"

P4) 48" - CON CONE w/24" HOLE F/G - 36"

P3) 48" - MH RISER T/G - 48"

P2) 60" - MH Transition Slab 48" Hole T/G - 15"

P1) 60" - MH BASE w/DROP Custom Ht T/n - 72"

1) 60" - MH INVERT CHANNEL - FULL HEIGHT

1) SECONDARY POUR - Add Exterior Drop to Base (P1)

1) 60" - Conseal CS-102 1.00" (Double)

2) 48" - Conseal CS-102 1.00" (Double)

2) A-Lok - 1235

1) Drop Tee - 8" PVC

1) Drop Elbow - 8" PVC

13) MH Step ML-10-TDS-NCR - 10"

0 lb

202 lb

2252 lb

3353 lb

2204 lb

8838 lb

2692 lb

3440 lb

0 lb

0 lb

2 lb

0 lb

0 lb

0 lb

0 lb

Structure Notes:

1. PER ASTM C-478 SPECIFICATIONS

2. CONCRETE: 4,000 PSI AT 28 DAYS

3. REINFORCEMENT:

- WALLS: PER ASTM A615 - DOUBLE MAT

- FLOOR: #5 BAR @ 12" C.C. E.W. (GRADE 60) - 2" MIN. REBAR CLEARANCE (TYP)

4. INVERT CHANNEL REQUIRED

5. STEPS AT 75 DEGREES

6. 7" CASTING SUPPLIED BY OTHERS

7. EXTERIOR DROP AT INVERTS 2 & 4 SUPPLIED BY ICAST

Structure Total: 22984 lb

Rim: 760.2'


Rim to Invert: 14.96'

Slack: 1.52"

Sump: 3"

Step Position: 75°

Position	Elev	Angle	Ext. (cw)	Pipe	Pipe OD	Connector	Hole	Horz Size	Up ()	Offset
Invert 1	745.24'	0°	0"	36" PVC SDR35/F679	38.3"	A-Lok 1235	39.88"	43.623"	1.125"	0"
Invert 2	749.69'	128°	80.375"	8" PVC SDR35	8.5"	Drop Tee 8" PVC	8.5"	8.529"	56.125"	0"
Invert 3	745.34'	216°	135.75"	36" PVC SDR35/F679	38.3"	A-Lok 1235	39.88"	43.623"	2.25"	0"
Invert 4	747.04'	128°	80.375"	8" PVC SDR35	8.5"	Drop Elbow 8" PVC	8.5"	8.529"	24.375"	0"
Invert 5										
Invert 6										
Invert 7										
Invert 8										

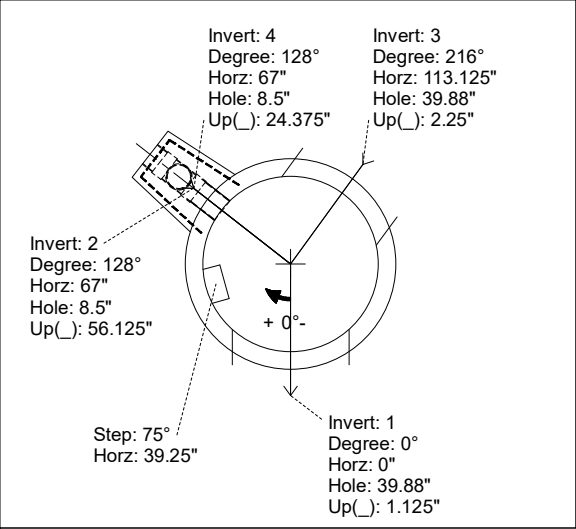

Upside-down view diagram showing invert details for Inverts 1, 2, 3, and 4 with their respective angles, horizontal distances, hole sizes, and offsets.

INVERT CHANNEL DRAWING

Inside wall dimensions diagram showing the layout of the invert channel with dimensions for wall thickness, floor height, and offsets.

Coating (Int):

Coating (Ext):

Seam Up: Tongue

Seam Dn: n/a

Wall Thickness: 6"





Floor Height: 8"

Height (Int): 72"

Height (Ext): 80"

Weight (Net): 8838 lb

Volume (Net): 2.26cu.yd

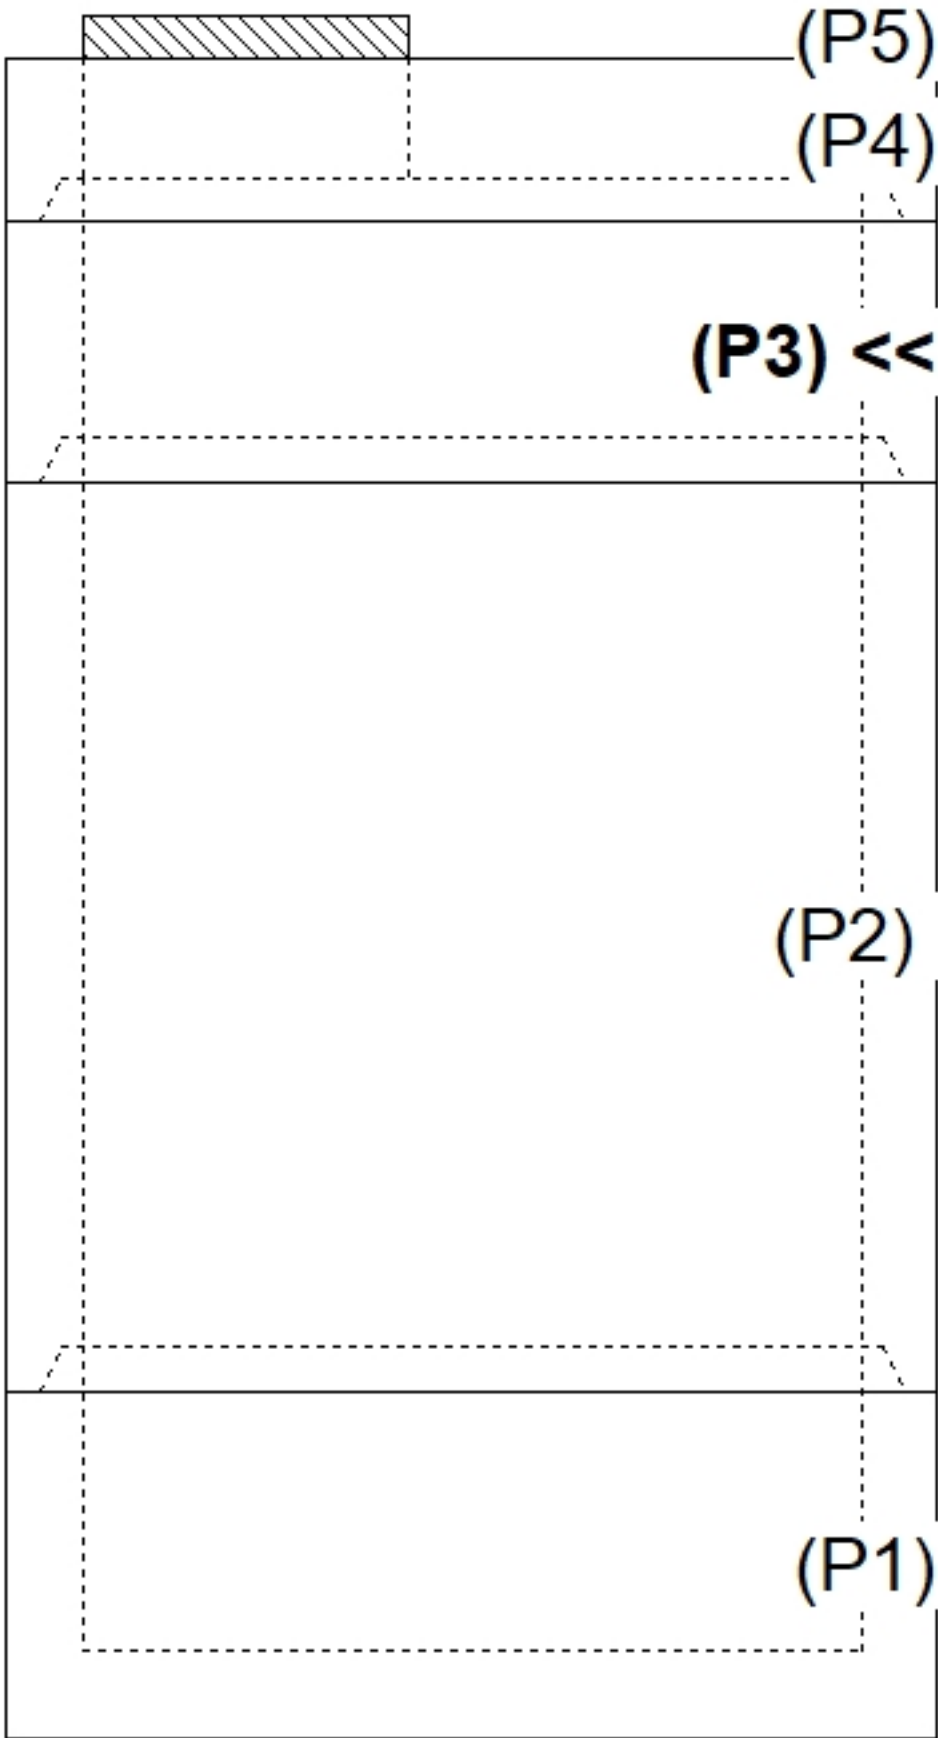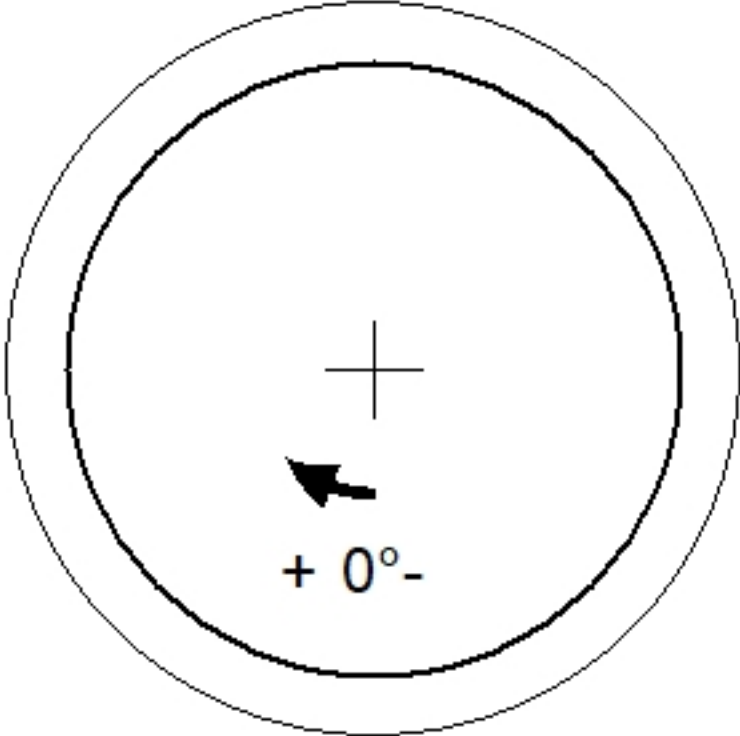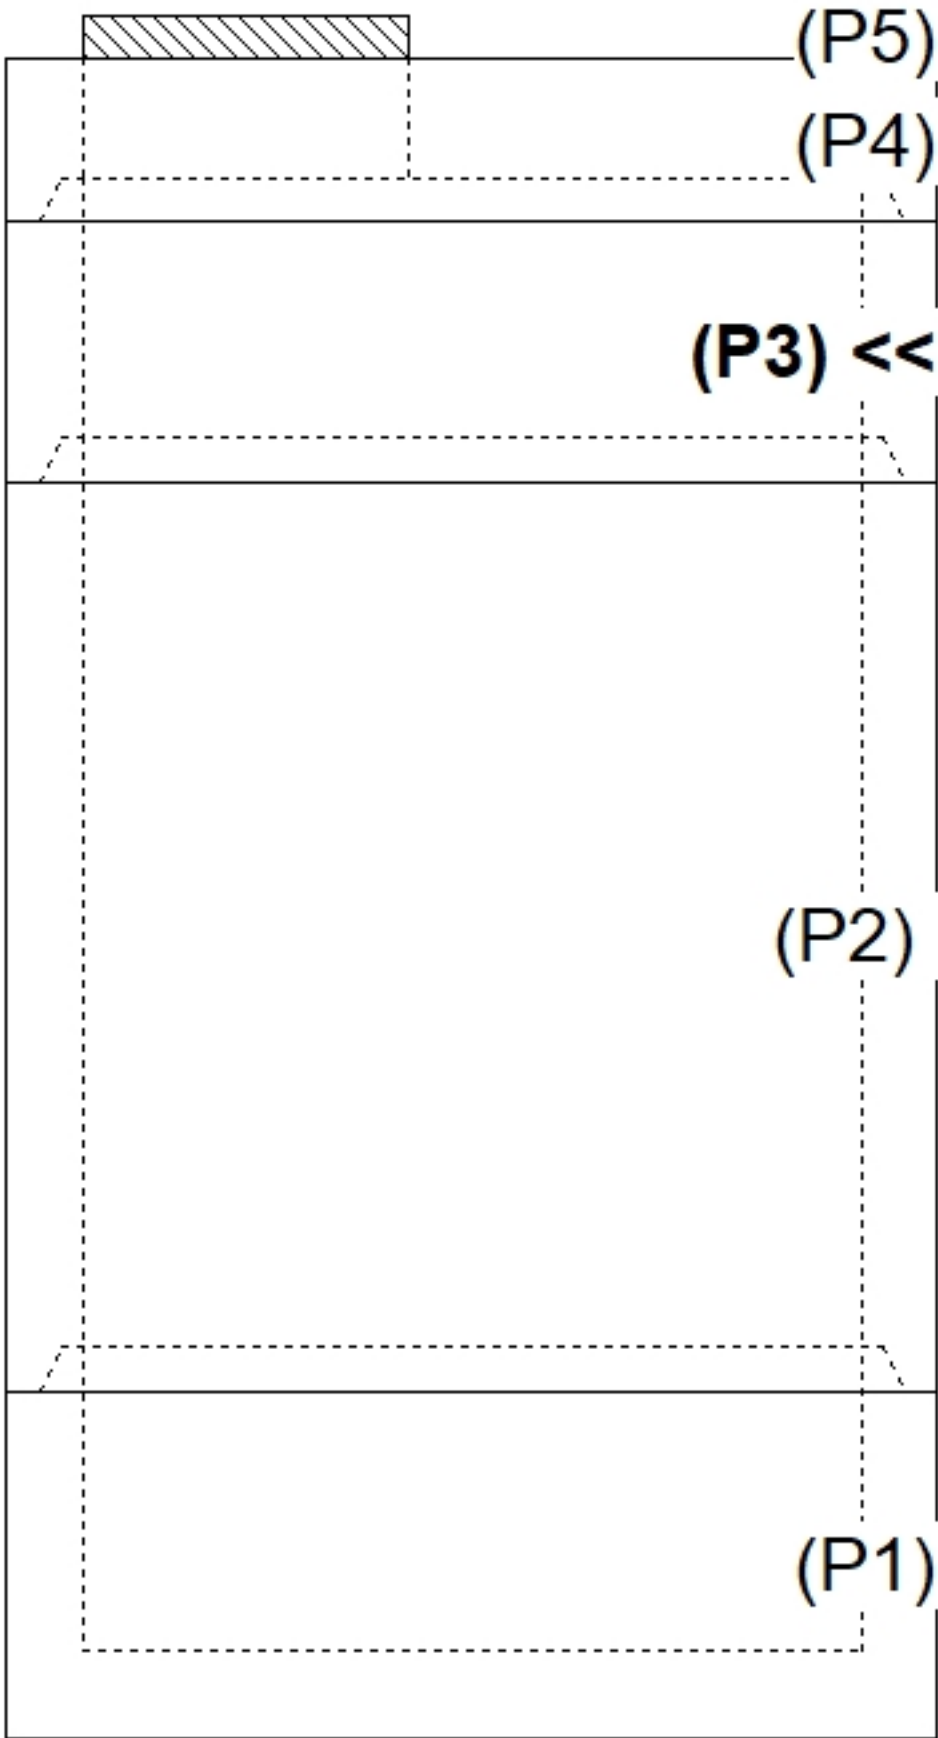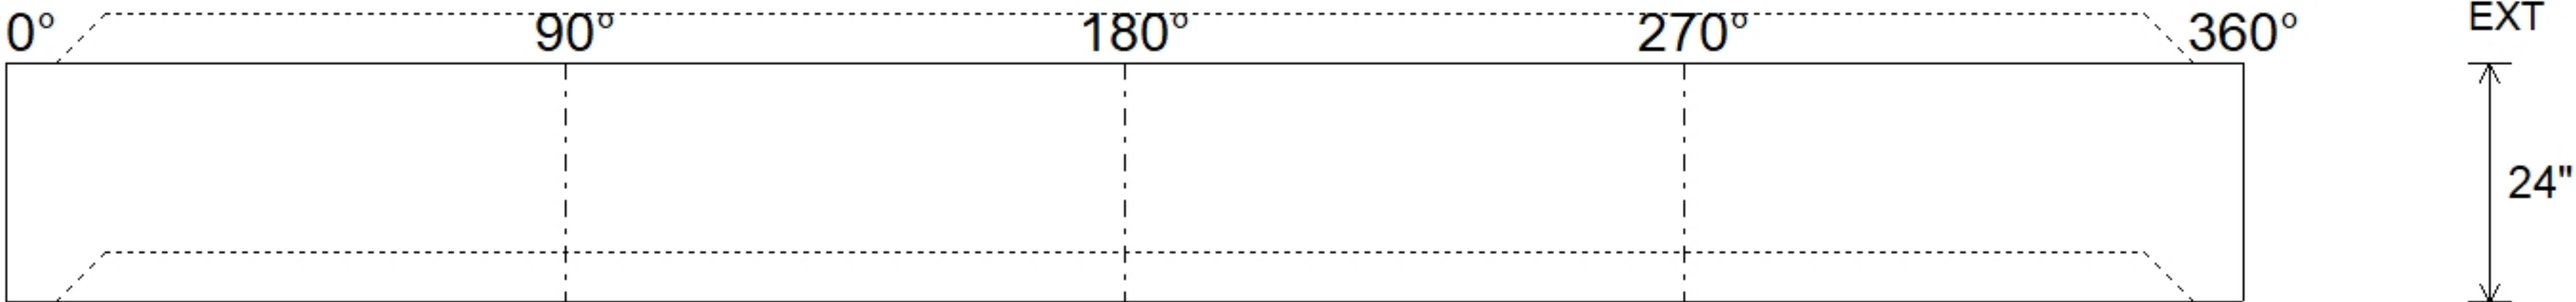Job Name: 26-2799 892503 Regent Crt Condo Unit 5 Job Location: Dearborn, MI Contractor: Contech Engineering Solutions					Plant: Beaver Dam 6/25/2026 10:44:08 AM		Tech: S. Felletter PC: C. Goff						
Structure ID: 10-CS-6													
P3			MH072RS24			MH RISER T/G							
P5) 30" - CASTING HEIGHT - 4" P4) 72" - MH FLAT TOP SPEC. (30" ECC HOLE) F/G - 15" P3) 72" - MH RISER T/G - 24" P2) 72" - MH RISER T/G - 84" P1) 72" - MH BASE T/n - 24" 1) ASSEMBLY REQUIRED 1) CVSTENCILING 3) 72" - Conseal CS-102 1.00" 1) Hole - 24 1) Hole - 28						0 lb 4661 lb 3499 lb 11606 lb 7398 lb 0 lb 0 lb 0 lb 0 lb 0 lb ----- 27163 lb		Structure Notes: 4" CASTING BY OTHERS LIFTING ANCHORS TO BE INSTALLED ON THE OUTSIDE OF THE STRUCTURE ICAST TO INSTALL THE INTERNALS CONTECH'S LOGO AS WELL AS THE INLET AND OUTLET MUST BE STENCILED ONTO THE STRUCTURE					
Rim: 602.5'		Rim to Invert: 7.1'		Slack: 3.236"		Sump: 69.036"		Step Position: 0°					
Position	Elev	Angle	Ext. (cw)	Pipe	Pipe OD	Connector	Hole	Horz Size	Up (┘)	Offset			
Invert 1													
Invert 2													
Invert 3													
Invert 4													
Invert 5													
Invert 6													
Invert 7													
Invert 8													
RIGHT-SIDE UP VIEW (int. dimensions)													
													
INSIDE WALL DIMENSIONS													
													
Coating (Int): Coating (Ext):				Seam Up: Tongue Seam Dn: Groove		Wall Thickness: 7" Floor Height: 0"		Height (Int): 24" Height (Ext): 24"		Weight (Net): 3499 lb Volume (Net): 0.89cu.yd			

Job Name: 26-2800 901652 13635 Telegraph Road
Job Location: CPU
Contractor: Contech Engineering Solutions

Plant: Beaver Dam
6/30/2026 1:03:46 PM

Tech: S. Felletter
PC: C. Goff



Structure ID: 15-CS-6

P3 MH072LD15SP

MH FLAT TOP w/ 30" CASTING CAST IN F/G



- P4) 30" - CASTING HEIGHT - 0"
P3) 72" - MH FLAT TOP w/ 30" CASTING CAST IN F/G - 15"
P2) 72" - MH RISER Custom Ht T/G - 70"
P1) 72" - MH BASE (09"F) Custom Ht T/n - 24"
1) ASSEMBLY REQUIRED
1) CVSTENCILING
2) 72" - Conseal CS-102 1.00"
2) Hole - 16

0 lb
4663 lb
9967 lb
7886 lb
0 lb
0 lb
0 lb
0 lb
Structure Total: 22515 lb

Structure Notes:
4" CASTING BY OTHERS
LIFTING ANCHORS TO BE INSTALLED
ON THE OUTSIDE OF THE STRUCTURE
ICAST TO INSTALL THE INTERNALS
CONTECH'S LOGO AS WELL AS THE
INLET AND OUTLET MUST BE
STENCILED ONTO THE STRUCTURE

NOTES:

1. MANUFACTURED TO ASTM C-478 (LATEST REVISION).
2. CONCRETE: 4,000 PSI AT 28 DAYS.
3. REINFORCING: #5 BAR @ 6" C.C. E.W. (GRADE 60).

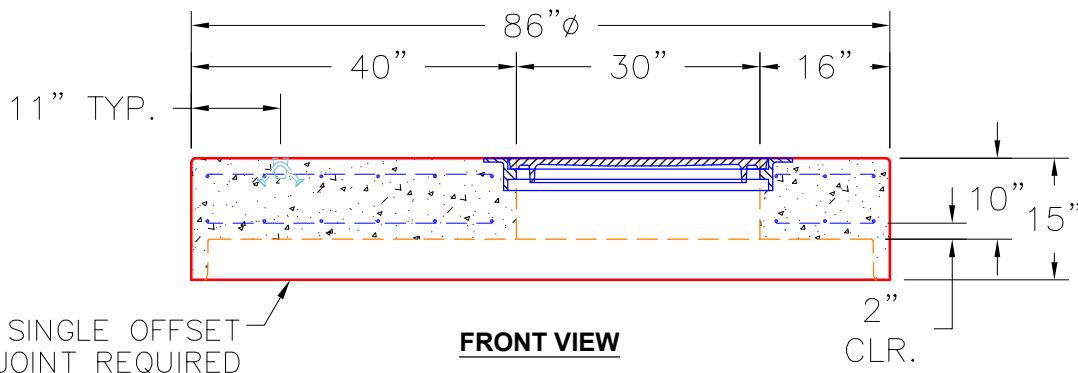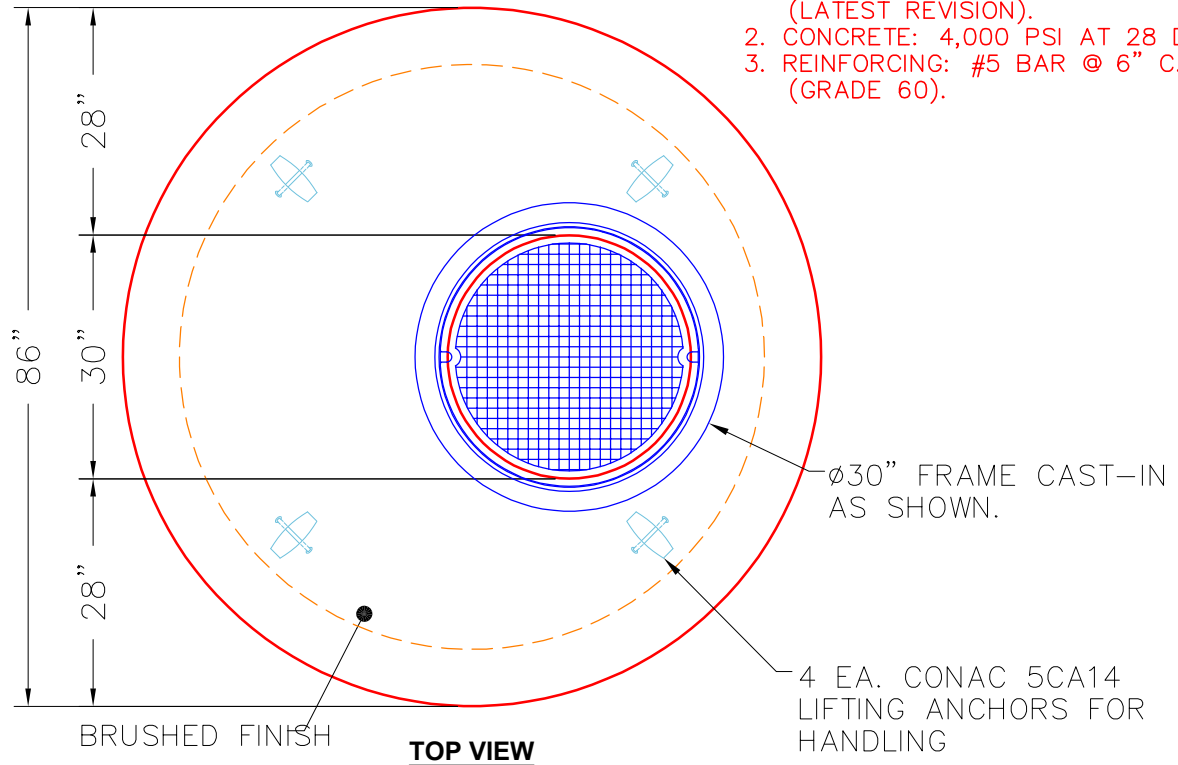

Coating (Int):
Coating (Ext):

Seam Up: Flat
Seam Dn: Groove

Wall Thickness: 7"

Height (Ext): 15"

Weight (Net): 4663 lb
Volume (Net): 1.19cu.yd

Job Name: 26-1066 - Gunning Pump Station & Force Main
Job Location: Bardstown, KY
Contractor: Connhurst, LLC

Plant: 100

6/2/2026 10:56:16 AM

Tech: Jared - F
PC: E. Bradley



Structure ID: V V (16)

P2 MH096LD17S

MH FLAT TOP w/48"x48" Hatch F/G


P3) 48" x 48" - CASTING HEIGHT - 0"
P2) 96" - MH FLAT TOP w/48"x48" Hatch F/G - 17"
P1) 96" - MH BASE EF Cust. Ht. 08"F (14"EF = 142"OD) T/n - 73"
1) JOINT WRAP - 0.065"x6"x50' CONSEAL CS212
1) JOINT WRAP PRIMER - CONSEAL CS-75 (1 gal.)
1) 96" - Conseal CS-102 1.00" (Double)
1) 48" x 48" - Conseal CS-102 1.00" (Double)
3) Hole - 12
1) PSX - 8QRS DD

0 lb
8607 lb
28510 lb
0 lb
0 lb
0 lb
0 lb
0 lb
0 lb
6 lb
Structure Total: 37124 lb

Structure Notes:


1. PER ASTM C478 SPECIFICATIONS.
2. CONCRETE = 4,000 PSI AT 28 DAYS.
3. NO STEPS.
4. HATCH SUPPLIED BY OTHERS.

REINFORCING PER ASTM A615 (GRADE 60).
- TOP SLAB (As .31) #5 BARS AT 6" C.C.E.W.
- RISER/WALLS (As .18)
- FLOOR (As .37) #5 BARS AT 10" C.C.E.W.(DOUBLE MAT)

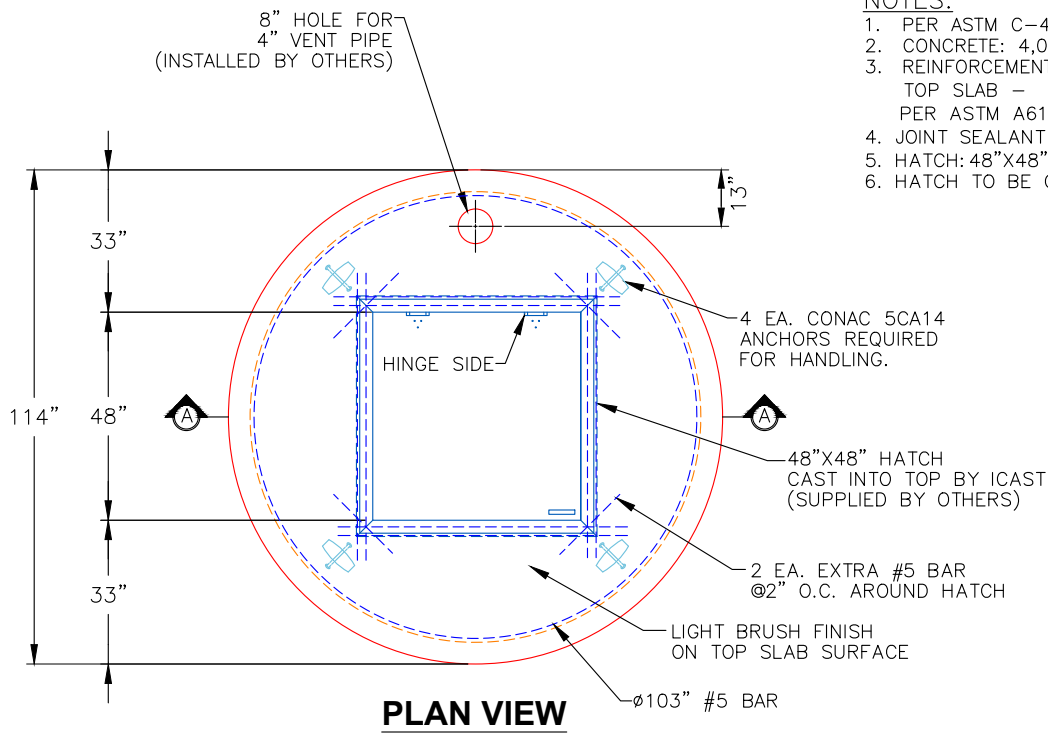

NOTES:

1. PER ASTM C-478 LATEST REVISION
2. CONCRETE: 4,000 PSI AT 28 DAYS.
3. REINFORCEMENT:
TOP SLAB - #5 BAR @ 6" C.C.E.W.
PER ASTM A615 (GRADE 60)
4. JOINT SEALANT - 1" CS-102-DOUBLE
5. HATCH: 48"X48" HATCH SUPPLIED BY OTHERS.
6. HATCH TO BE CAST INTO TOP SLAB BY ICAST

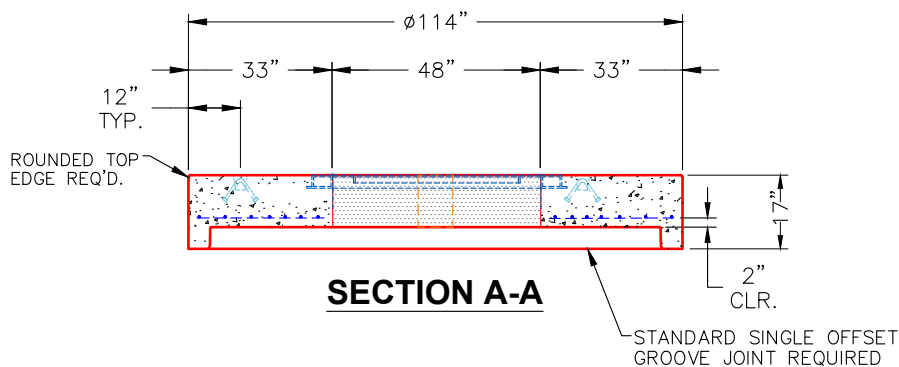

Coating (Int):
Coating (Ext):

Seam Up: Flat
Seam Dn: Groove


Wall Thickness: 9"

Height (Ext): 17"


Weight (Net): 8607 lb
Volume (Net): 2.2cu.yd

Job Name: 26-1066 - Gunning Pump Station & Force Main Job Location: Bardstown, KY Contractor: Connhurst, LLC					Plant: 100 6/2/2026 10:56:58 AM		Tech: Jared - F PC: E. Bradley						
Structure ID: W W (15)													
P3		MH096RS96											
MH RISER T/G													
P6) 36" x 72" - HATCH (CAST FLUSH) - 0" P5) 96" - MH FLAT TOP w/36"x72" Hatch F/G - 17" P4) 96" - MH RISER T/G - 36" P3) 96" - MH RISER T/G - 96" P2) 96" - MH RISER T/G - 84" P1) 96" - MH BASE EF Cust. Ht. 12"F (14"EF =142"OD) T/n - 79" 1) JOINT WRAP - 12" WD x 096" MAC WRAP 1) SPECIAL Internal Coating 4) 96" - Conseal CS-231 1.00" (Double) 1) 36" x 72" - Conseal CS-231 1.00" (Double) 2) Hole - 12 1) PSX - 8QRS DD 1) PSX - 16M DD 1) PSX - 12M DD						100 lb 8315 lb 8968 lb 23694 lb 20688 lb 35627 lb 0 lb 0 lb 0 lb 0 lb 0 lb 6 lb 8 lb 8 lb		Structure Notes: . 1. PER ASTM C478 SPECIFICATIONS. 2. CONCRETE = 4,000 PSI AT 28 DAYS. 3. NO STEPS AND NO INVERT CHANNEL. 4. HATCH SUPPLIED BY OTHERS. 5. INSIDE OF STRUCTURE TO BE SANDBLASTED, THEN A COATING OF TNE MEC 218 TO BE APPLIED, FOLLOWED BY A COATING OF TNE MEC 434, FOLLOWED BY A COATING OF TNE MEC 435. REINFORCING PER ASTM A615 (GRADE 60). - TOP SLAB (As .31) #5 BARS AT 6" C.C.E.W. - RISER/WALLS (As .18) - FLOOR (As .37) #5 BARS AT 10" C.C.E.W. (DOUBLE MAT)					
Rim: 559'		Rim to Invert: 17.3'		Slack: 0"		Sump: 104.4"		Step Position:					
Position	Elev	Angle	Ext. (cw)	Pipe	Pipe OD	Connector	Hole	Horz Size	Up ()	Offset			
Invert 1	553.25'	0°	-18.5"	8" DI	9"	Hole 12	12"	13.019"	73"	-18.125"			
Invert 2	553.25'	0°	18.5"	8" DI	9"	Hole 12	12"	13.019"	73"	18.125"			
Invert 3	551.3'	0°	0"	3" PVC SDR35	3.25"	PSX 8QRS DD	8"	8.009"	49.125"	0"			
Invert 4													
Invert 5													
Invert 6													
Invert 7													
Invert 8													

RIGHT-SIDE UP VIEW (int. dimensions)

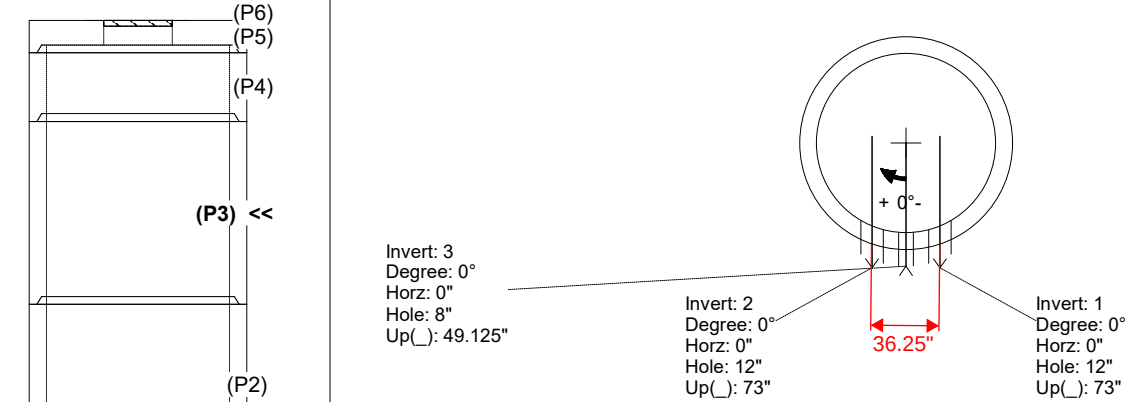

INSIDE WALL DIMENSIONS

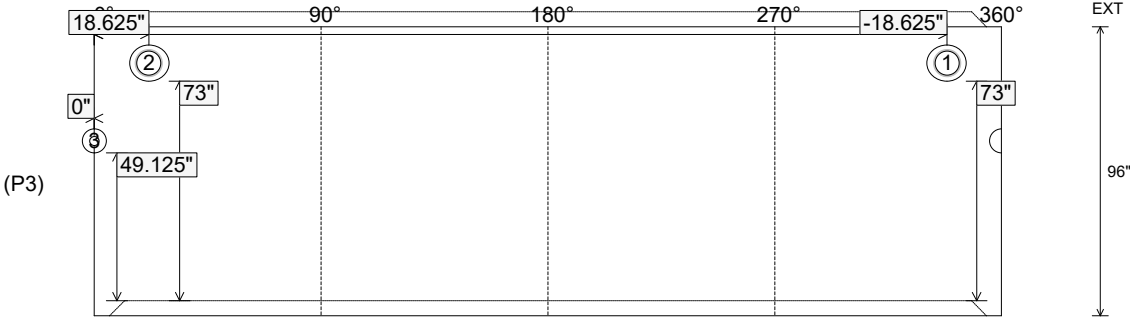


Coating (Int): Coating (Ext):	Seam Up: Tongue Seam Dn: Groove	Wall Thickness: 9" Floor Height: 0"	Height (Int): 96" Height (Ext): 96"	Weight (Net): 23694 lb Volume (Net): 6.05cu.yd
----------------------------------	------------------------------------	--	--	---

BOX CULVERT (08W/08F/08T) G/T

PC 17
(UPRIGHT IN MOLD)

THIS DRAWING IS THE PROPERTY OF INFRASTRUCTURE PRECAST, INC. ANY USE OR DUPLICATION OF THIS DRAWING WITHOUT PRIOR AUTHORIZATION IS STRICTLY PROHIBITED.

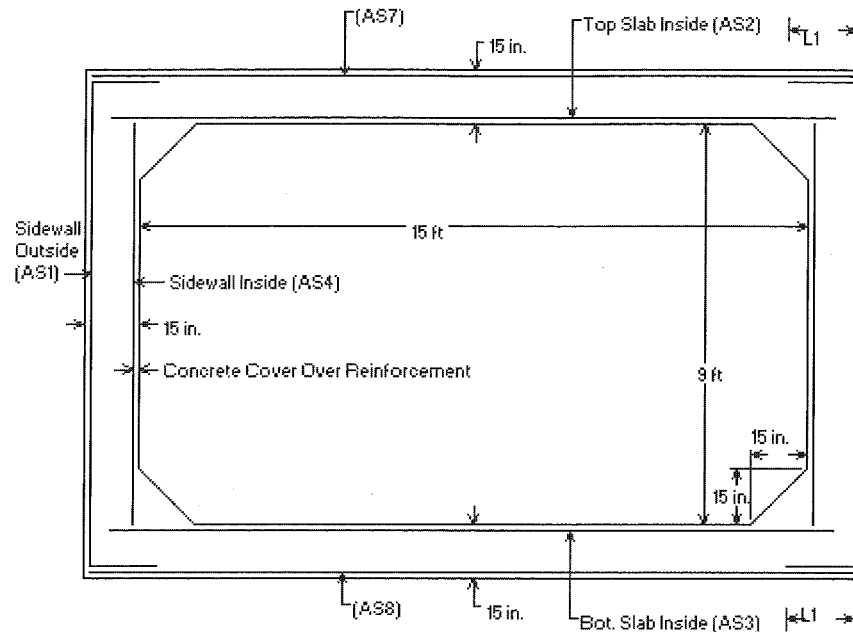

- * <L1> is Splice Length
- * (AS7) is Top Slab Outside
- * (AS8) is Bottom Slab Outside
- * See Box Culvert Design Summary Sheet for transverse and distribution reinforcement, as required.
- * For sidewall thicknesses of 6 in. and above, extend AS2 and AS3 a min. of 4 in. beyond the inside face of the sidewall. For thicknesses less than 6 in., extend AS2 and AS3 at least to within 1-1/2 in. of the outside face of the sidewall.

Notes:

- 1) Other reinforcement schemes that provide the required reinforcement areas at all locations identified in the program output are acceptable.
- 2) Longitudinal reinforcement is not shown for clarity, see AASHTO M259 for longitudinal reinforcement and for additional requirements.

KY Table 1

Precast Culvert KYHL-93 Design Table

Design Earth Cover, ft		As1	As2	As3	As4	As7	As8	As5	As6
8x6x8	0<2	0.267	0.536	0.382	0.192	0.192	0.192	0.192	0.192
	2<3	0.266	0.458	0.382	0.192	0.192	0.192	0.192	0.192
	3-5	0.237	0.392	0.359	0.192	0.192	0.192		
	10	0.244	0.365	0.38	0.192	0.192	0.192		
	15	0.321	0.489	0.505	0.192	0.192	0.192		
	20	0.408	0.627	0.644	0.192	0.192	0.192		
	25	0.502	0.774	0.791	0.192	0.192	0.192		
	30	0.602	0.928	0.946	0.192	0.192	0.192		
	35	0.708	1.089	1.108	0.192	0.192	0.192		

Design Earth Cover, ft		As1	As2	As3	As4	As7	As8	As5	As6
8x7x8	0<2	0.245	0.557	0.403	0.192	0.192	0.192	0.197	0.192
	2<3	0.243	0.479	0.403	0.192	0.192	0.192	0.192	0.192
	3-5	0.215	0.409	0.378	0.192	0.192	0.192		
	10	0.225	0.378	0.396	0.192	0.192	0.192		
	15	0.295	0.507	0.526	0.192	0.192	0.192		
	20	0.374	0.651	0.671	0.192	0.192	0.192		
	25	0.459	0.804	0.825	0.192	0.192	0.192		
	30	0.549	0.965	0.987	0.192	0.192	0.192		
	35	0.644	1.134	1.157	0.192	0.192	0.192		

Design Earth Cover, ft		As1	As2	As3	As4	As7	As8	As5	As6
8x8x8	0<2	0.226	0.575	0.42	0.192	0.192	0.192	0.203	0.192
	2<3	0.224	0.494	0.42	0.192	0.192	0.192	0.192	0.192
	3-5	0.201	0.423	0.393	0.192	0.192	0.192		
	10	0.211	0.386	0.407	0.192	0.192	0.192		
	15	0.276	0.518	0.54	0.192	0.192	0.192		
	20	0.349	0.665	0.688	0.192	0.192	0.192		
	25	0.427	0.822	0.846	0.192	0.192	0.192		
	30	0.51	0.988	1.013	0.192	0.192	0.192		

Default Configuration Image

?

Design Code: 2450110-LL110

Strength Reduction Factors: Design Code: 1, Flexure: 0.9, Shear: 0.25

Axial Thrust Load Factor: User Specified

Crack Width (CHBDC Only): 0.25 mm

Reinforcement Diameter: 1

Maximum Spacing: 4 in.

Soil Load Data: Soil Unit Weight: 120 pcf, Minimum Lateral Pressure Coefficient: 0.25, Maximum Lateral Pressure Coefficient: 0.5, Vertical Arching Factor: Embankment/Compacted

Reinforcement Details: Sidewall Outside (AS1) to Bottom Outside (AS8) with diameters and thicknesses.

Return to Main Menu

Jeremiah Littlejohn Documents 3052483

?

SPAN < / ft: 12, 12, 12, 12

SPAN > / ft: 12, 12, 12, 12

MINIMUM DEPTH OF FILL < 2 ft: 2, 1, 1, 1

MINIMUM DEPTH OF FILL >= 2 ft: 1, 1, 1, 1

Reinforcement Type: Welded Wire

Restore Default Settings

Return to Main Menu

Material Properties

Main Reinforcement Yield Strength: 65000 psi

Design Concrete Strength: 5000 psi

Concrete Unit Weight: 150 pcf

Stirrup Reinforcement Developable Yield Stress: 60000 psi

Total Service Stress Limit: 100 %

Boxcar - Default (page 3) - Intermodal

?

Live Load Data: HS-Series, Interstate/Tandem, Cooper Series, CHBDC Truck, Tandem/Tandem, Other, None

Magnitude (k): 25, 25, 80, 140, 140, 15

Direction of Traffic: Parallel, To Span

Impact Factor Options: Design Code: 1

Impact Factor (User Def): 1

Lane Load: 0 lb/ft

Live Load Distribution Factor (LLDF): 1.15

Fluid Loads: Depth of Fluid: 1, Fluid Unit Weight: 62.5 pcf

Surcharge Loads: Uniform Vertical: 90 lb/ft, Lateral - Top of Culvert (LLTC): 90 lb/ft, Lateral - Bottom of Culvert (LLBC): 90 lb/ft

Return to Main Menu

Interstate/Tandem Truck Wheel Layout

Diagram showing truck wheel spacing: 14 ft, 5 ft, 0.5 ft, 0.5 ft, 4 ft

A=Axle Load

Job Name: 26-1645 East Bank Regional ARV's
Job Location: Nashville, TN
Contractor: Garney Companies, Inc.

Plant: Beaver Dam

Tech: S. Felletter

6/26/2026 12:31:54 PM


PC: J. Jarvis



Structure ID: 3 - ARV FOOTER 18" x 18" X 4"

P9 BLKCSTM

FOOTING SLAB 18"x18"x4" - 4" - 18" x 18"

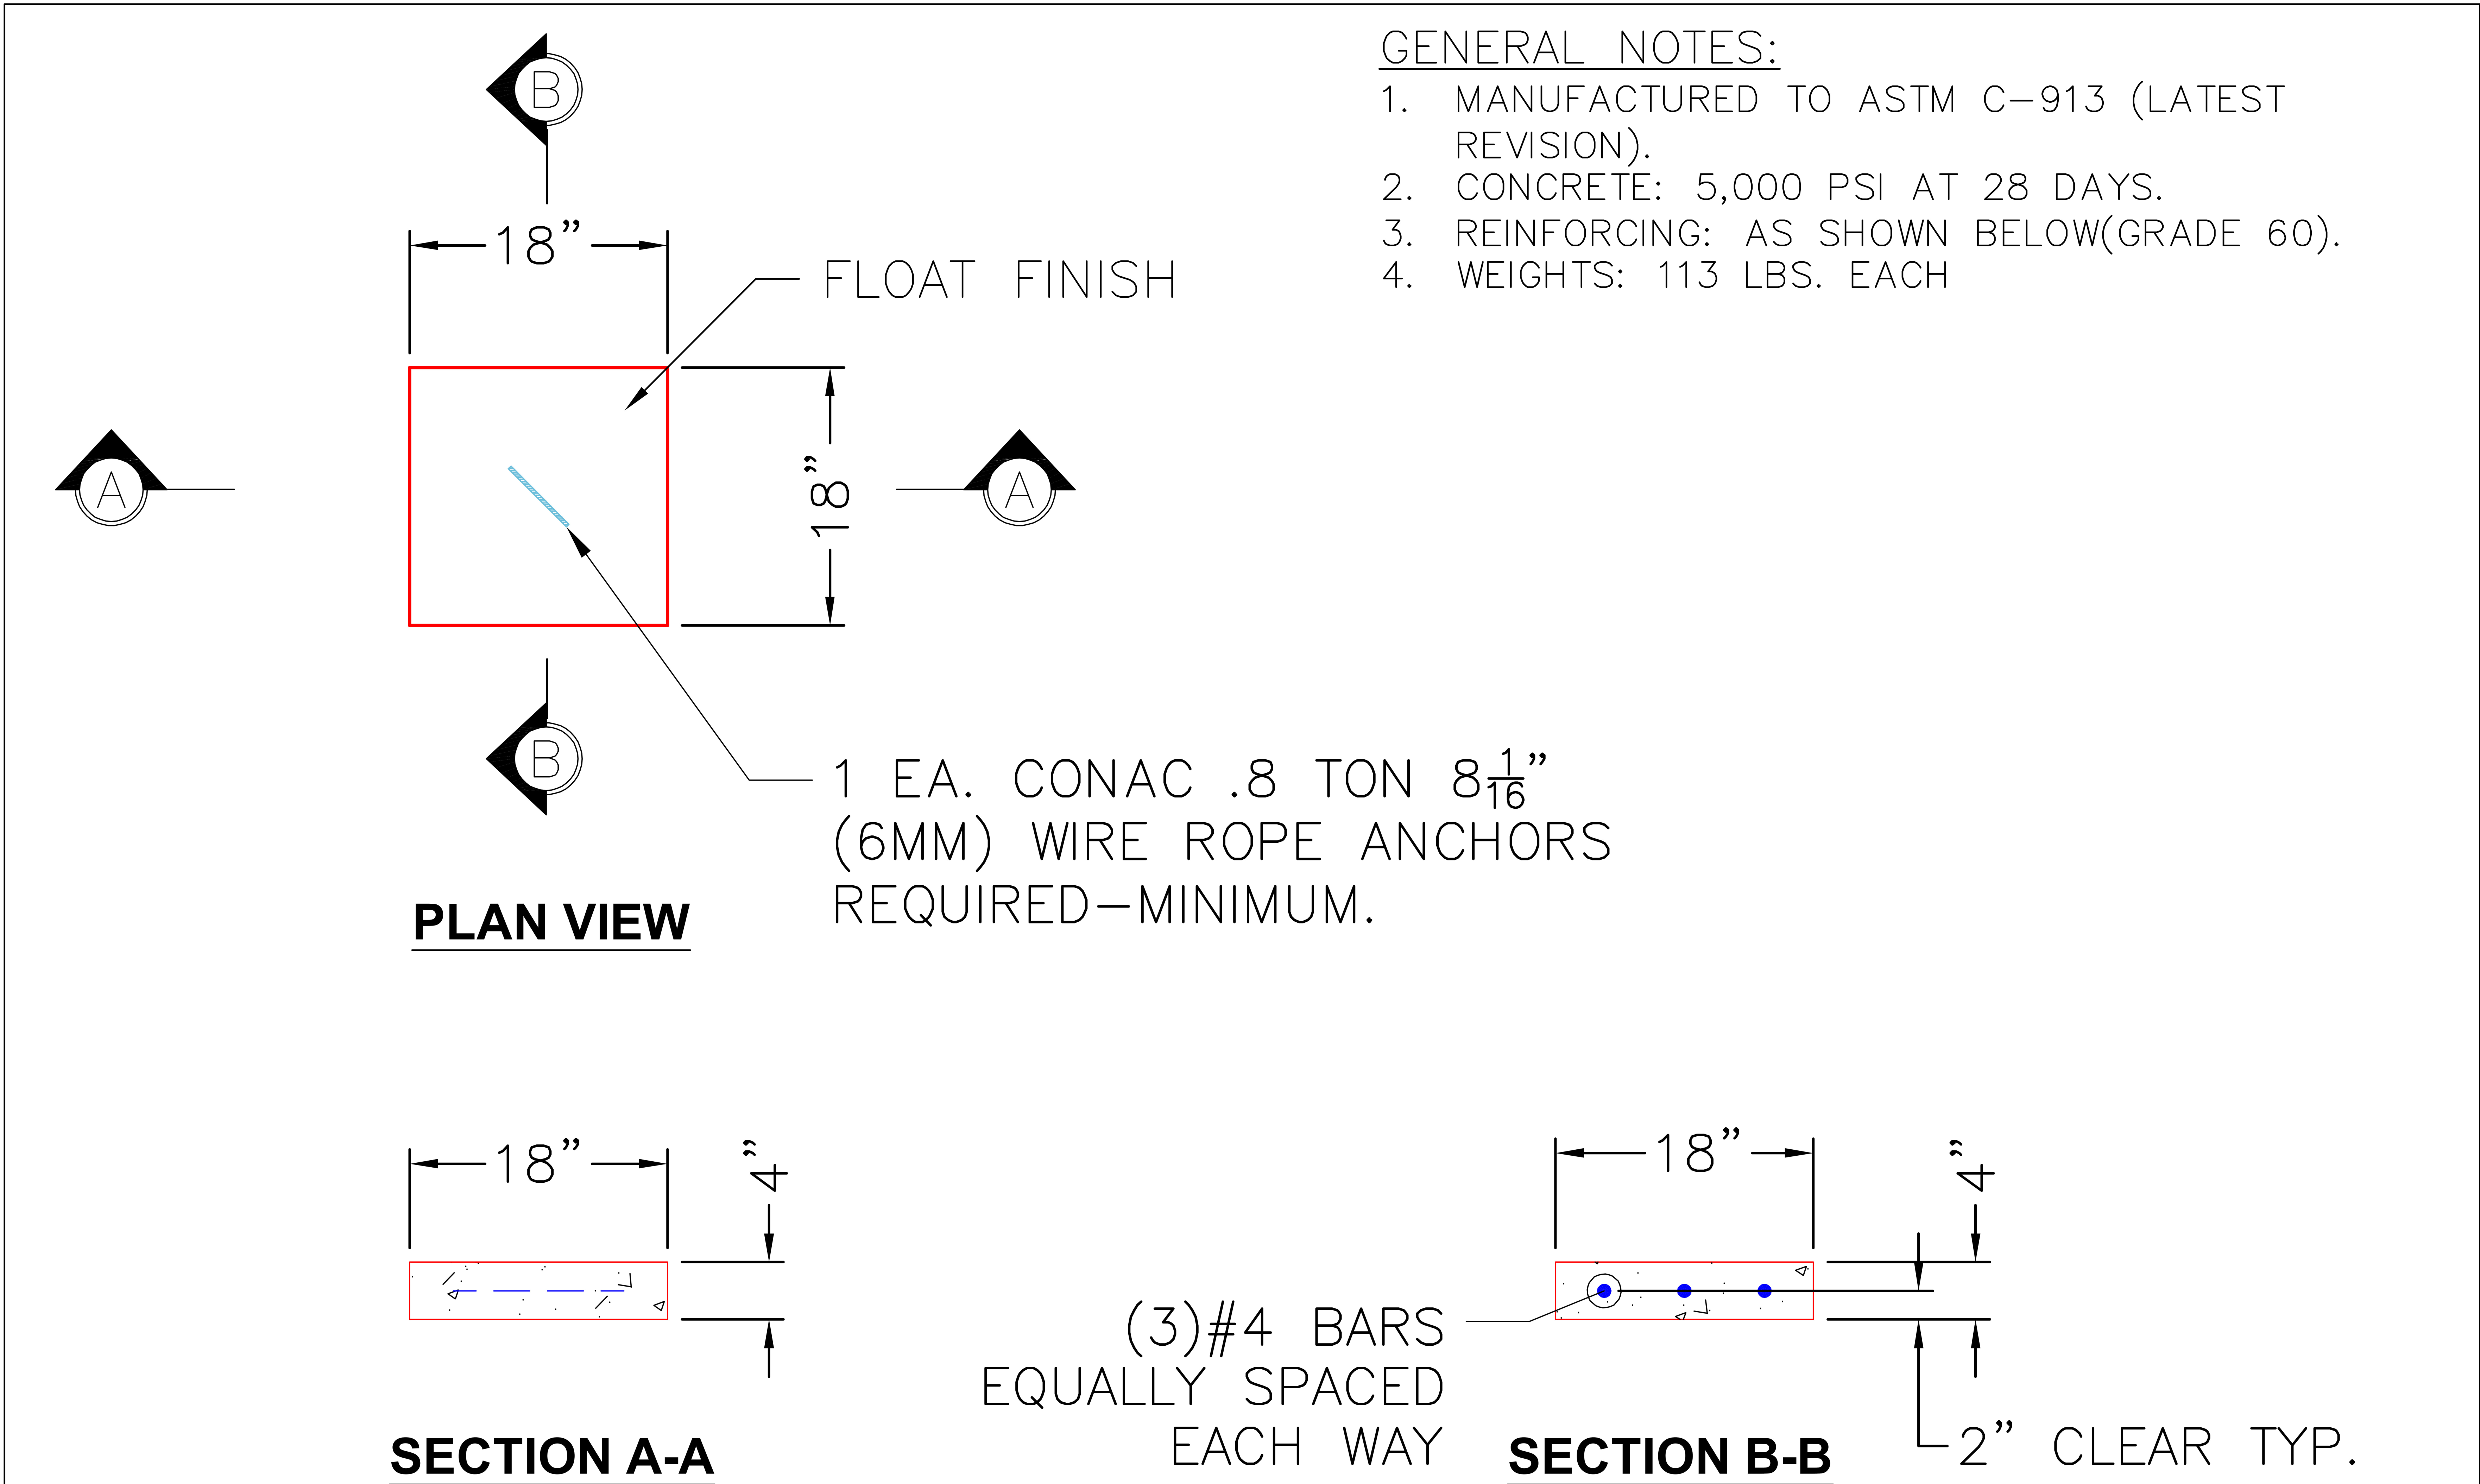

PRODUCTION WORK ORDER		PRODUCT I.D.: BLKCSTM	DESCRIPTION: FOOTING SLAB 18" X 18" X 4"		
	QUALITY CONTROL CHECKLIST		PRODUCT VIEW: RIGHT SIDE UP	CUSTOMER: GARNEY COMPANIES INC	
	☐ ALL DIMENSIONS CORRECT.		PLANT: BEAVER DAM, KY.	PROJECT: EAST BANK REGIONAL ARV'S	
	☐ LIFTERS INSTALLED.		WEIGHT: 113 LBS.	STRUCTURE: ARV FOOTER	
	☐ HATCH CORRECT LOCATION.		TOP SECTION JOINT: N/A	ORDER NO: 26-2640	
	☐ REINFORCING CORRECT.		BASE SECTION JOINT: N/A	PC: T. RYAN	DRAWING: S. FELLETTER
	☐ SURFACE QUALITY ACCEPTABLE.		QC CHECK INITIALS:	DATE: 06/25/26	SCALE: NTS PG. 1 of 1
☐ EDGES CHAMFERED.					
☐ ALL PATCHWORK ACCEPTABLE.					

THIS DRAWING IS THE PROPERTY OF INFRASTRUCTURE PRECAST, INC. ANY USE OR DUPLICATION OF THIS DRAWING WITHOUT PRIOR AUTHORIZATION IS STRICTLY PROHIBITED.

Job Name: 26-1645 East Bank Regional ARV's
Job Location: Nashville, TN
Contractor: Garney Companies, Inc.

Plant: Beaver Dam

Tech: S. Felletter

6/26/2026 12:31:54 PM


PC: J. Jarvis



Structure ID: 3 - ARV FOOTER 18" x 18" X 4"

P8 BLKCSTM

FOOTING SLAB 18"x18"x4" - 4" - 18" x 18"

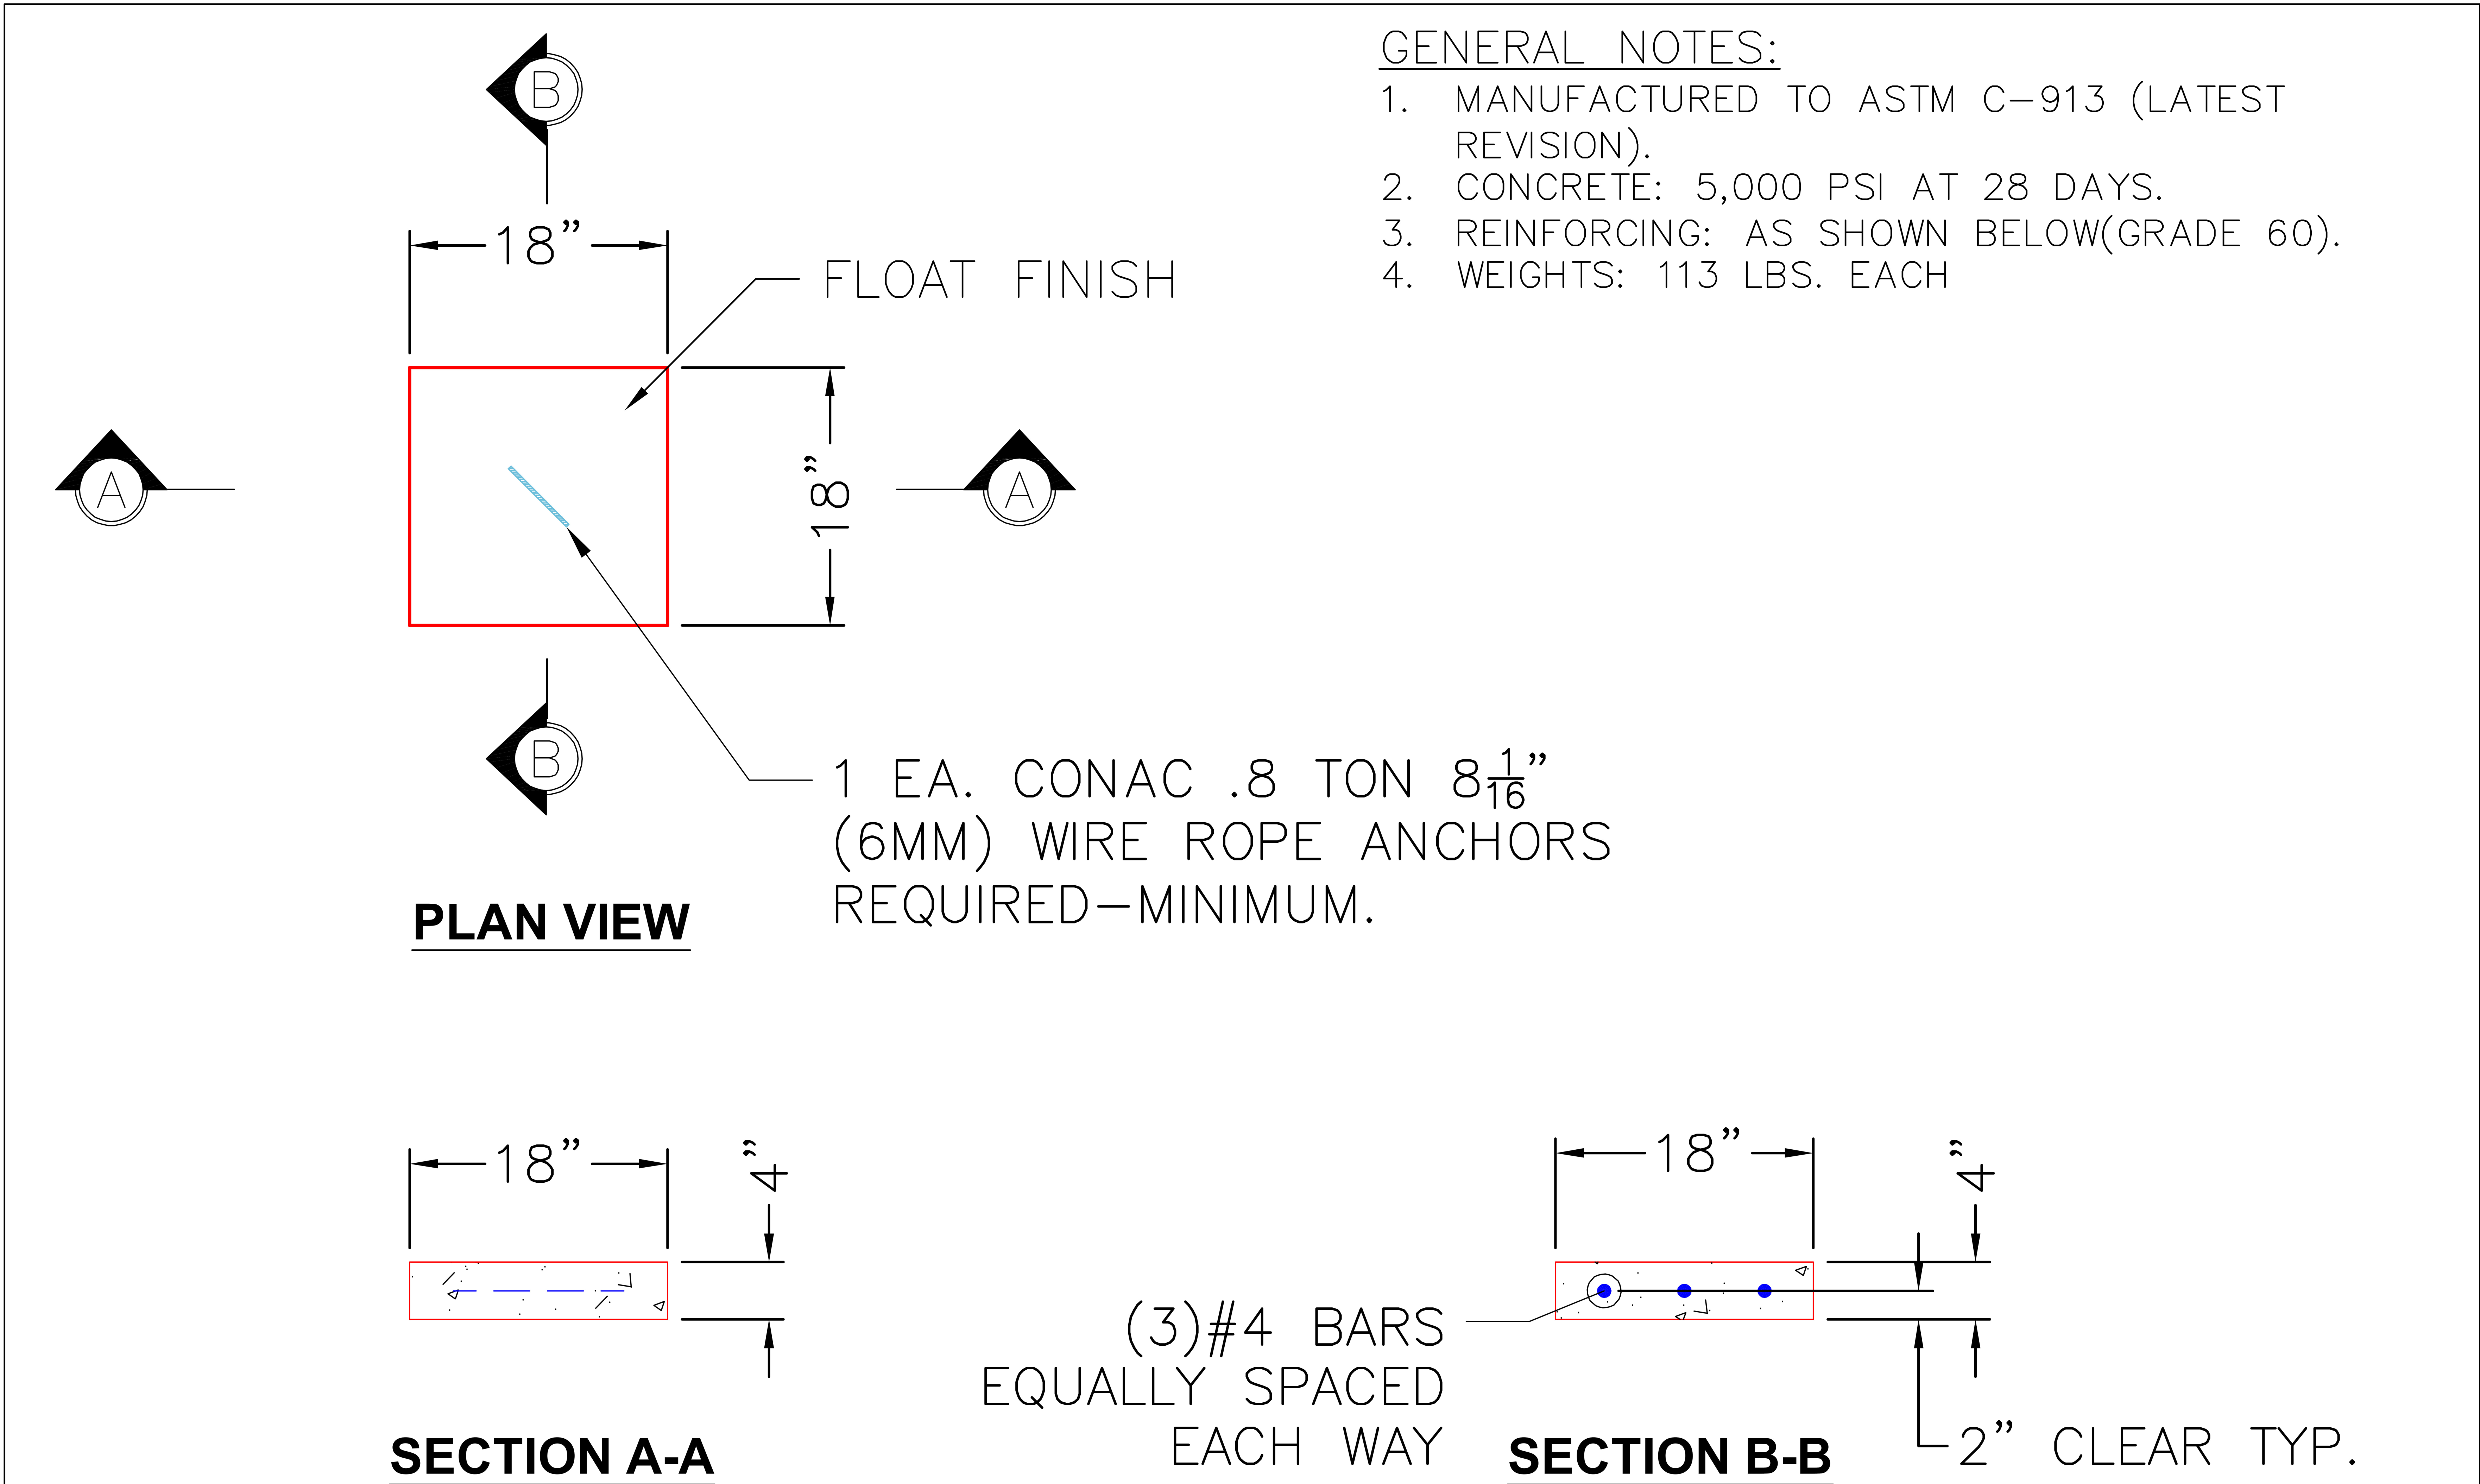

PRODUCTION WORK ORDER		PRODUCT I.D.: BLKCSTM	DESCRIPTION: FOOTING SLAB 18" X 18" X 4"		
	QUALITY CONTROL CHECKLIST		PRODUCT VIEW: RIGHT SIDE UP	CUSTOMER: GARNEY COMPANIES INC	
	☐ ALL DIMENSIONS CORRECT.		PLANT: BEAVER DAM, KY.	PROJECT: EAST BANK REGIONAL ARV'S	
	☐ LIFTERS INSTALLED.		WEIGHT: 113 LBS.	STRUCTURE: ARV FOOTER	
	☐ HATCH CORRECT LOCATION.		TOP SECTION JOINT: N/A	ORDER NO: 26-2640	
	☐ REINFORCING CORRECT.		BASE SECTION JOINT: N/A	PC: T. RYAN	DRAWING: S. FELLETTER
	☐ SURFACE QUALITY ACCEPTABLE.		QC CHECK INITIALS:	DATE: 06/25/26	SCALE: NTS PG. 1 of 1
☐ EDGES CHAMFERED.					
☐ ALL PATCHWORK ACCEPTABLE.					

THIS DRAWING IS THE PROPERTY OF INFRASTRUCTURE PRECAST, INC. ANY USE OR DUPLICATION OF THIS DRAWING WITHOUT PRIOR AUTHORIZATION IS STRICTLY PROHIBITED.

Job Name: 26-1645 East Bank Regional ARV's
Job Location: Nashville, TN
Contractor: Garney Companies, Inc.

Plant: Beaver Dam

Tech: S. Felletter

6/26/2026 12:31:53 PM


PC: J. Jarvis



Structure ID: 3 - ARV FOOTER 18" x 18" X 4"

P7 BLKCSTM

FOOTING SLAB 18"x18"x4" - 4" - 18" x 18"

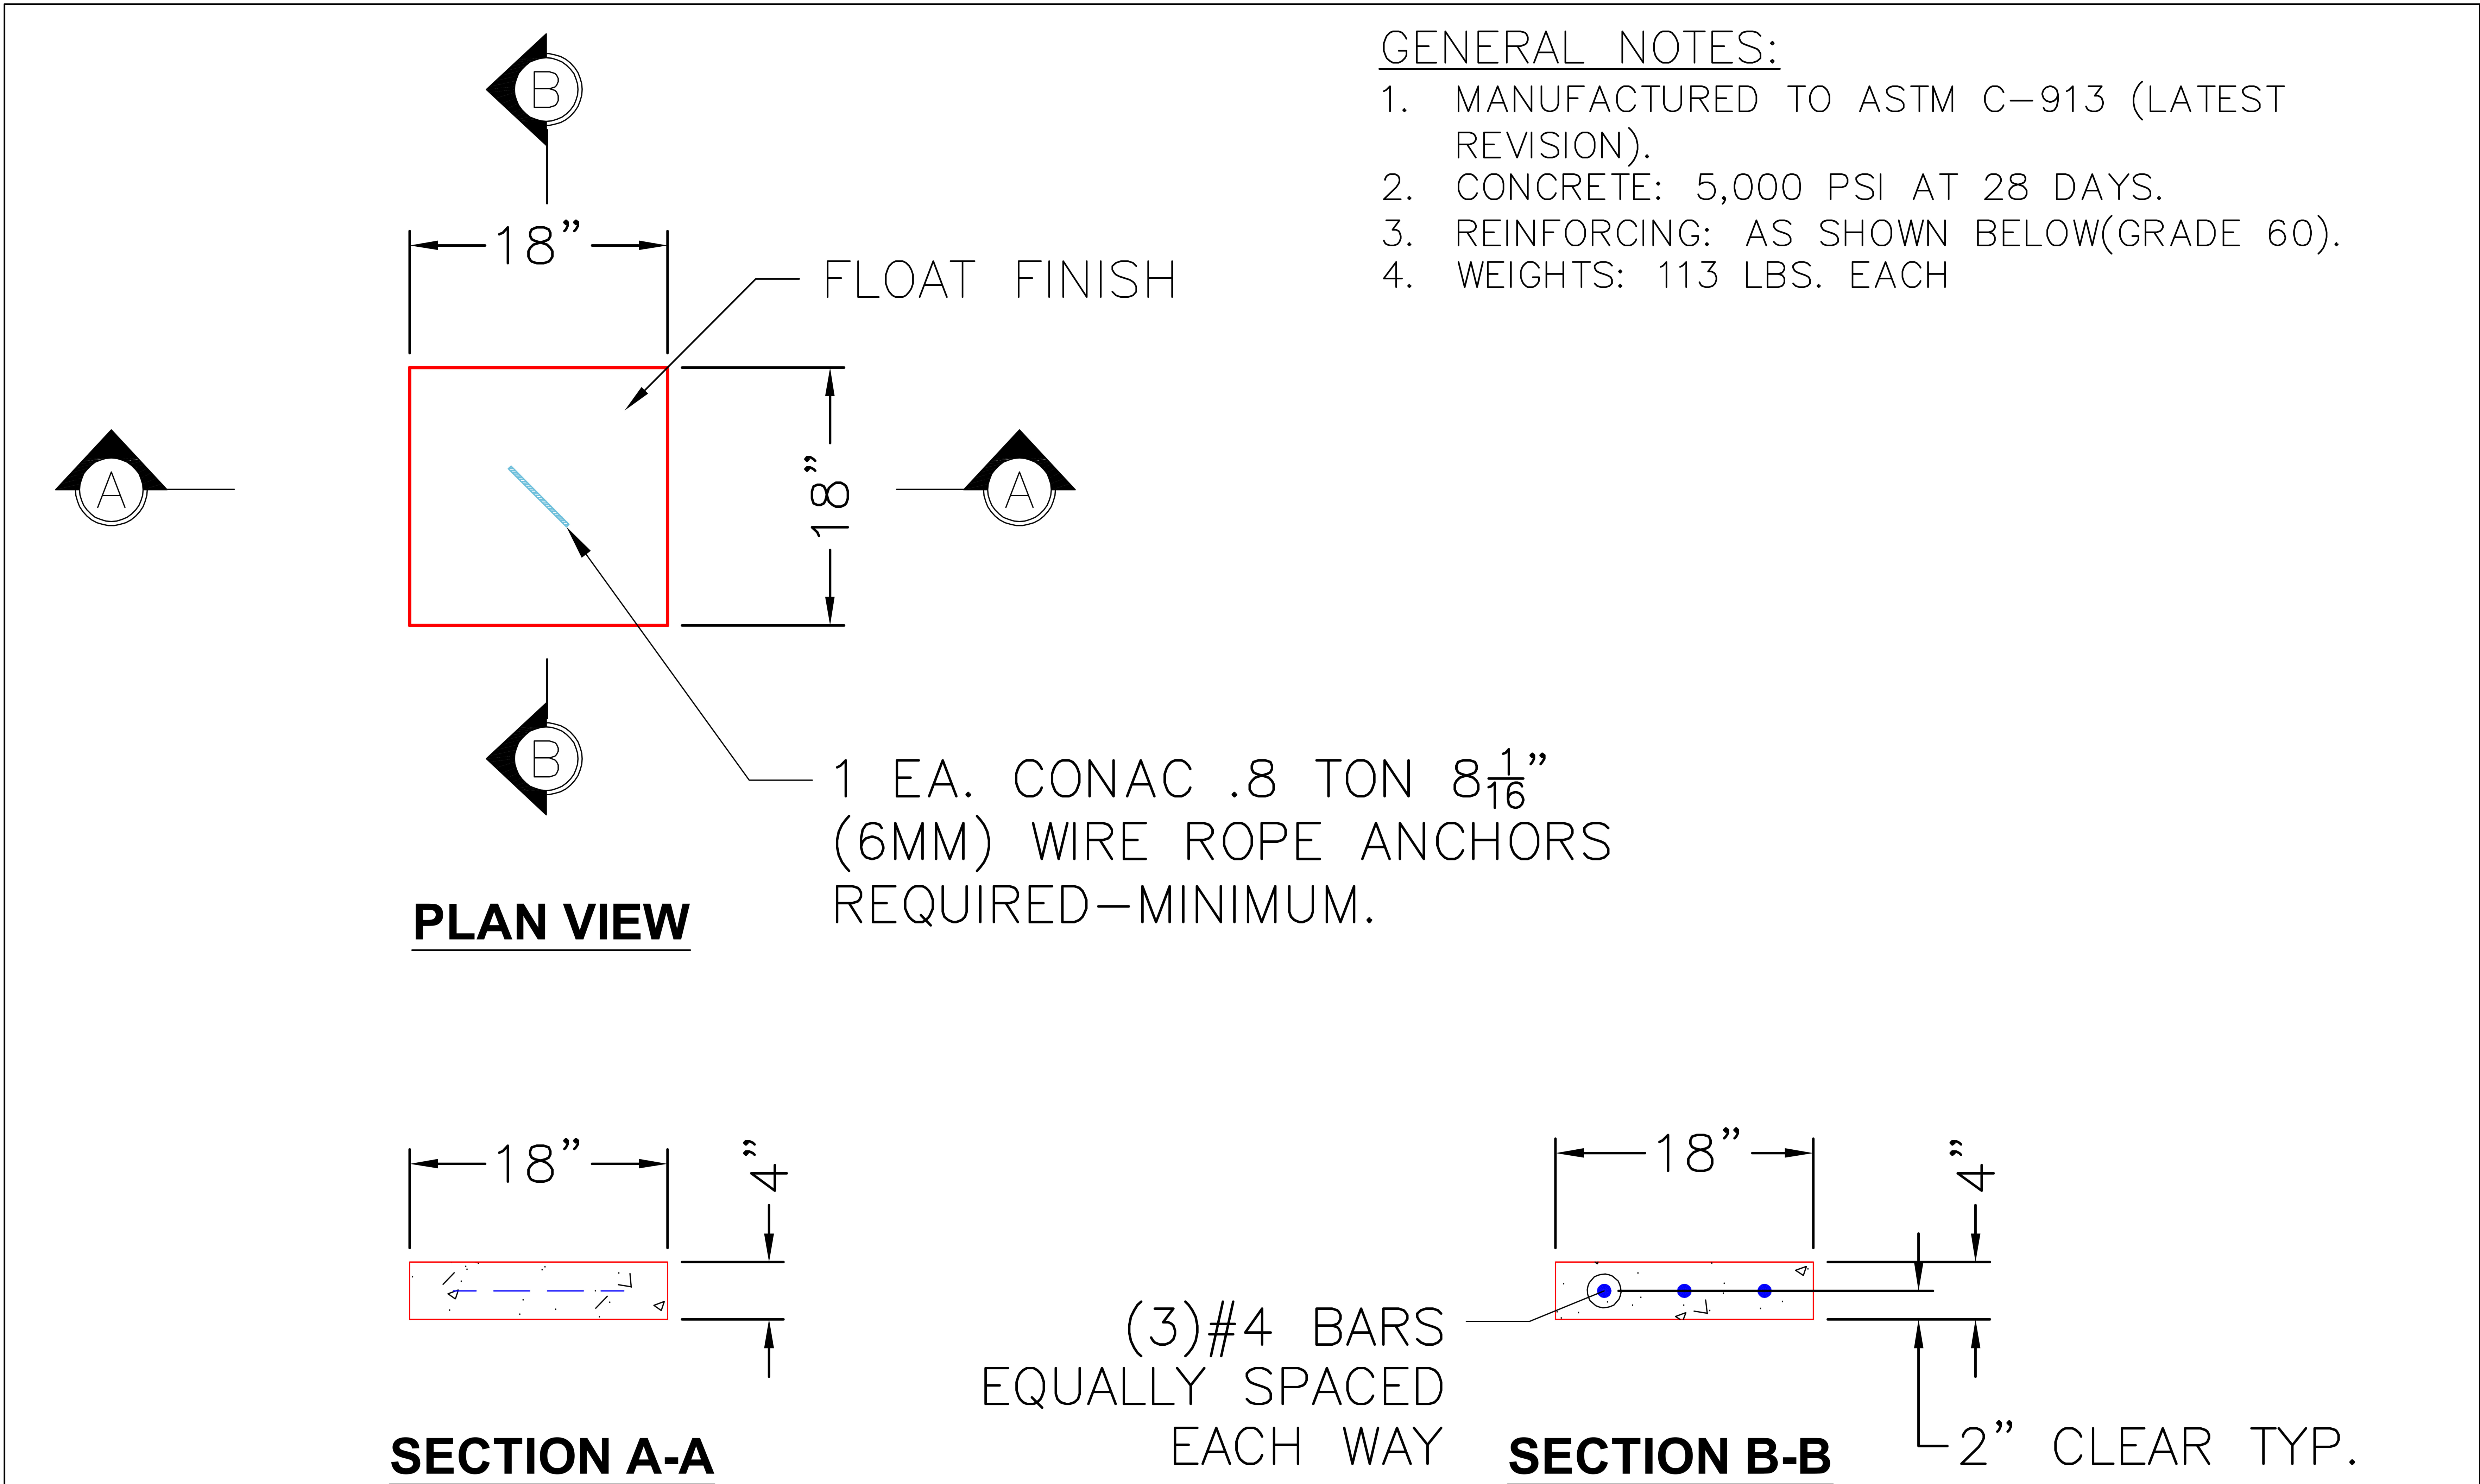

PRODUCTION WORK ORDER		PRODUCT I.D.: BLKCSTM	DESCRIPTION: FOOTING SLAB 18" X 18" X 4"		
	QUALITY CONTROL CHECKLIST		PRODUCT VIEW: RIGHT SIDE UP	CUSTOMER: GARNEY COMPANIES INC	
	☐ ALL DIMENSIONS CORRECT.		PLANT: BEAVER DAM, KY.	PROJECT: EAST BANK REGIONAL ARV'S	
	☐ LIFTERS INSTALLED.		WEIGHT: 113 LBS.	STRUCTURE: ARV FOOTER	
	☐ HATCH CORRECT LOCATION.		TOP SECTION JOINT: N/A	ORDER NO: 26-2640	
	☐ REINFORCING CORRECT.		BASE SECTION JOINT: N/A	PC: T. RYAN DRAWING: S. FELLETER	
☐ SURFACE QUALITY ACCEPTABLE.		QC CHECK INITIALS:		DATE: 06/25/26	SCALE: NTS PG. 1 of 1
☐ EDGES CHAMFERED.					
☐ ALL PATCHWORK ACCEPTABLE.					

THIS DRAWING IS THE PROPERTY OF INFRASTRUCTURE PRECAST, INC. ANY USE OR DUPLICATION OF THIS DRAWING WITHOUT PRIOR AUTHORIZATION IS STRICTLY PROHIBITED.

Job Name: 26-1645 East Bank Regional ARV's
Job Location: Nashville, TN
Contractor: Garney Companies, Inc.

Plant: Beaver Dam

Tech: S. Felletter

6/26/2026 12:31:53 PM


PC: J. Jarvis



Structure ID: 3 - ARV FOOTER 18" x 18" X 4"

P6 BLKCSTM

FOOTING SLAB 18"x18"x4" - 4" - 18" x 18"

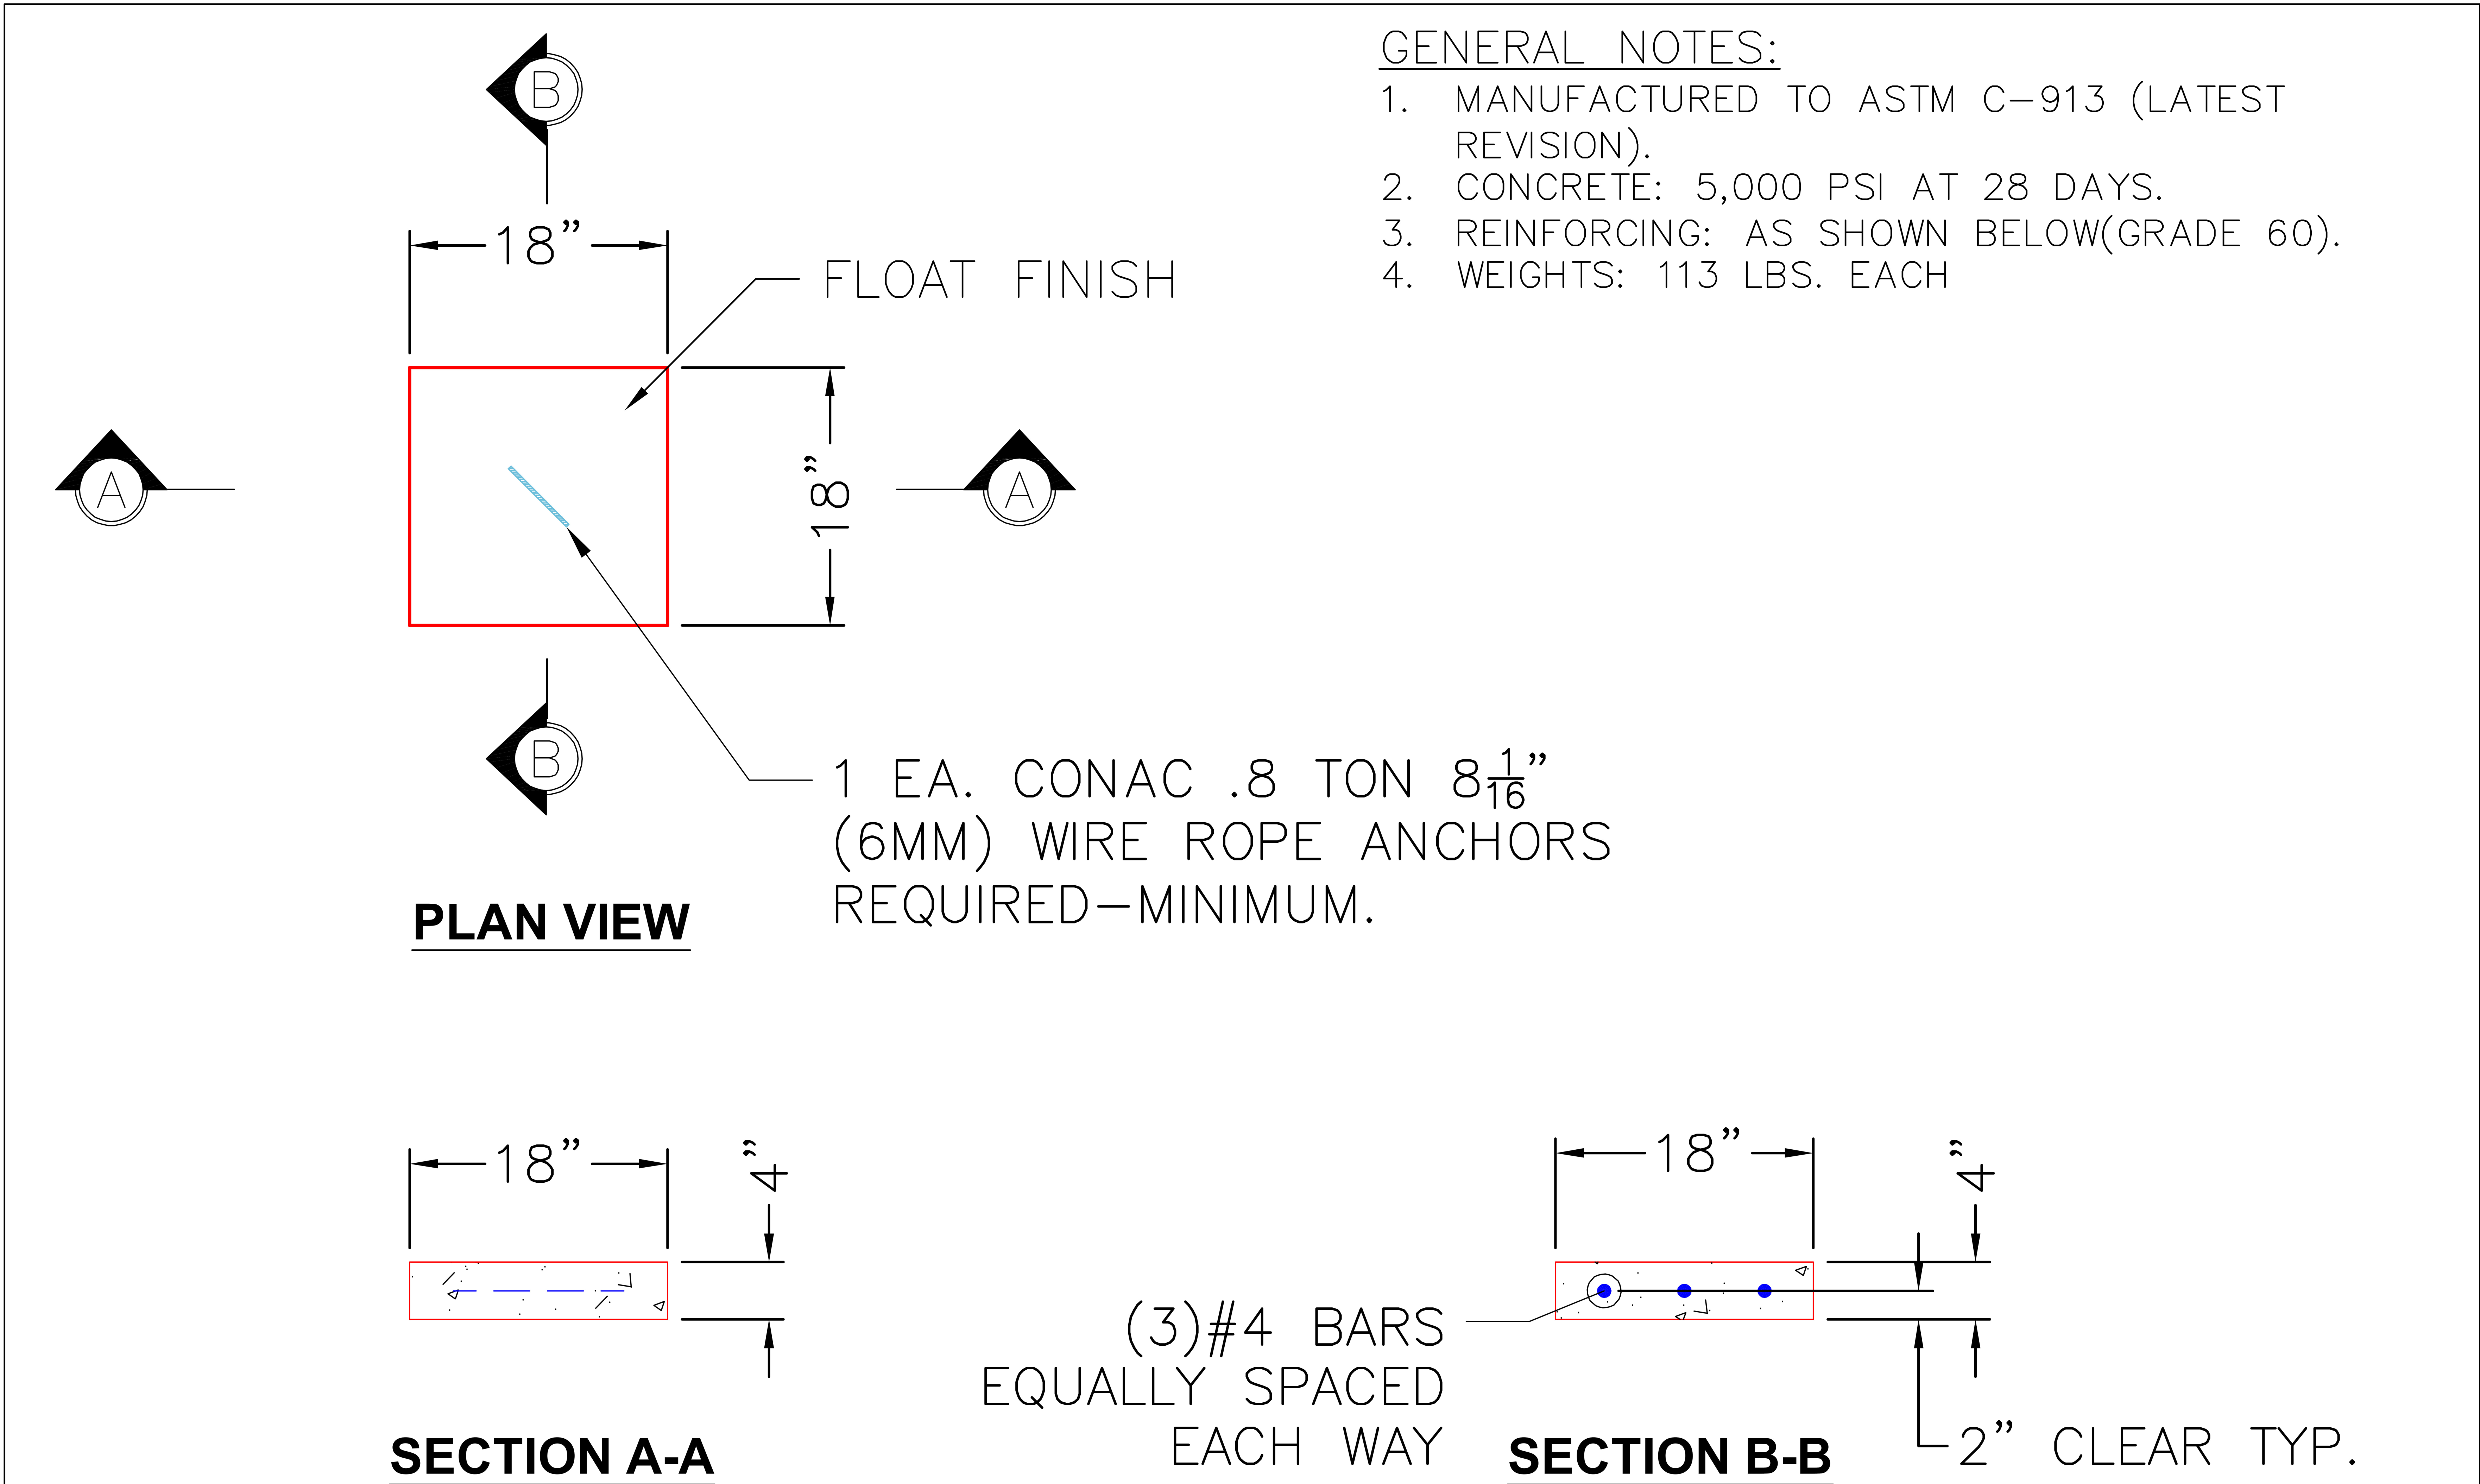

PRODUCTION WORK ORDER		PRODUCT I.D.: BLKCSTM	DESCRIPTION: FOOTING SLAB 18" X 18" X 4"		
	QUALITY CONTROL CHECKLIST		PRODUCT VIEW: RIGHT SIDE UP	CUSTOMER: GARNEY COMPANIES INC	
	☐ ALL DIMENSIONS CORRECT.		PLANT: BEAVER DAM, KY.	PROJECT: EAST BANK REGIONAL ARV'S	
	☐ LIFTERS INSTALLED.		WEIGHT: 113 LBS.	STRUCTURE: ARV FOOTER	
	☐ HATCH CORRECT LOCATION.		TOP SECTION JOINT: N/A	ORDER NO: 26-2640	
	☐ REINFORCING CORRECT.		BASE SECTION JOINT: N/A	PC: T. RYAN	DRAWING: S. FELLETTER
	☐ SURFACE QUALITY ACCEPTABLE.		QC CHECK INITIALS:	DATE: 06/25/26	SCALE: NTS PG. 1 of 1
☐ EDGES CHAMFERED.					
☐ ALL PATCHWORK ACCEPTABLE.					

THIS DRAWING IS THE PROPERTY OF INFRASTRUCTURE PRECAST, INC. ANY USE OR DUPLICATION OF THIS DRAWING WITHOUT PRIOR AUTHORIZATION IS STRICTLY PROHIBITED.

Job Name: 26-1645 East Bank Regional ARV's
Job Location: Nashville, TN
Contractor: Garney Companies, Inc.

Plant: Beaver Dam

Tech: S. Felletter

6/26/2026 12:31:53 PM


PC: J. Jarvis



Structure ID: 3 - ARV FOOTER 18" x 18" X 4"

P5 BLKCSTM

FOOTING SLAB 18"x18"x4" - 4" - 18" x 18"

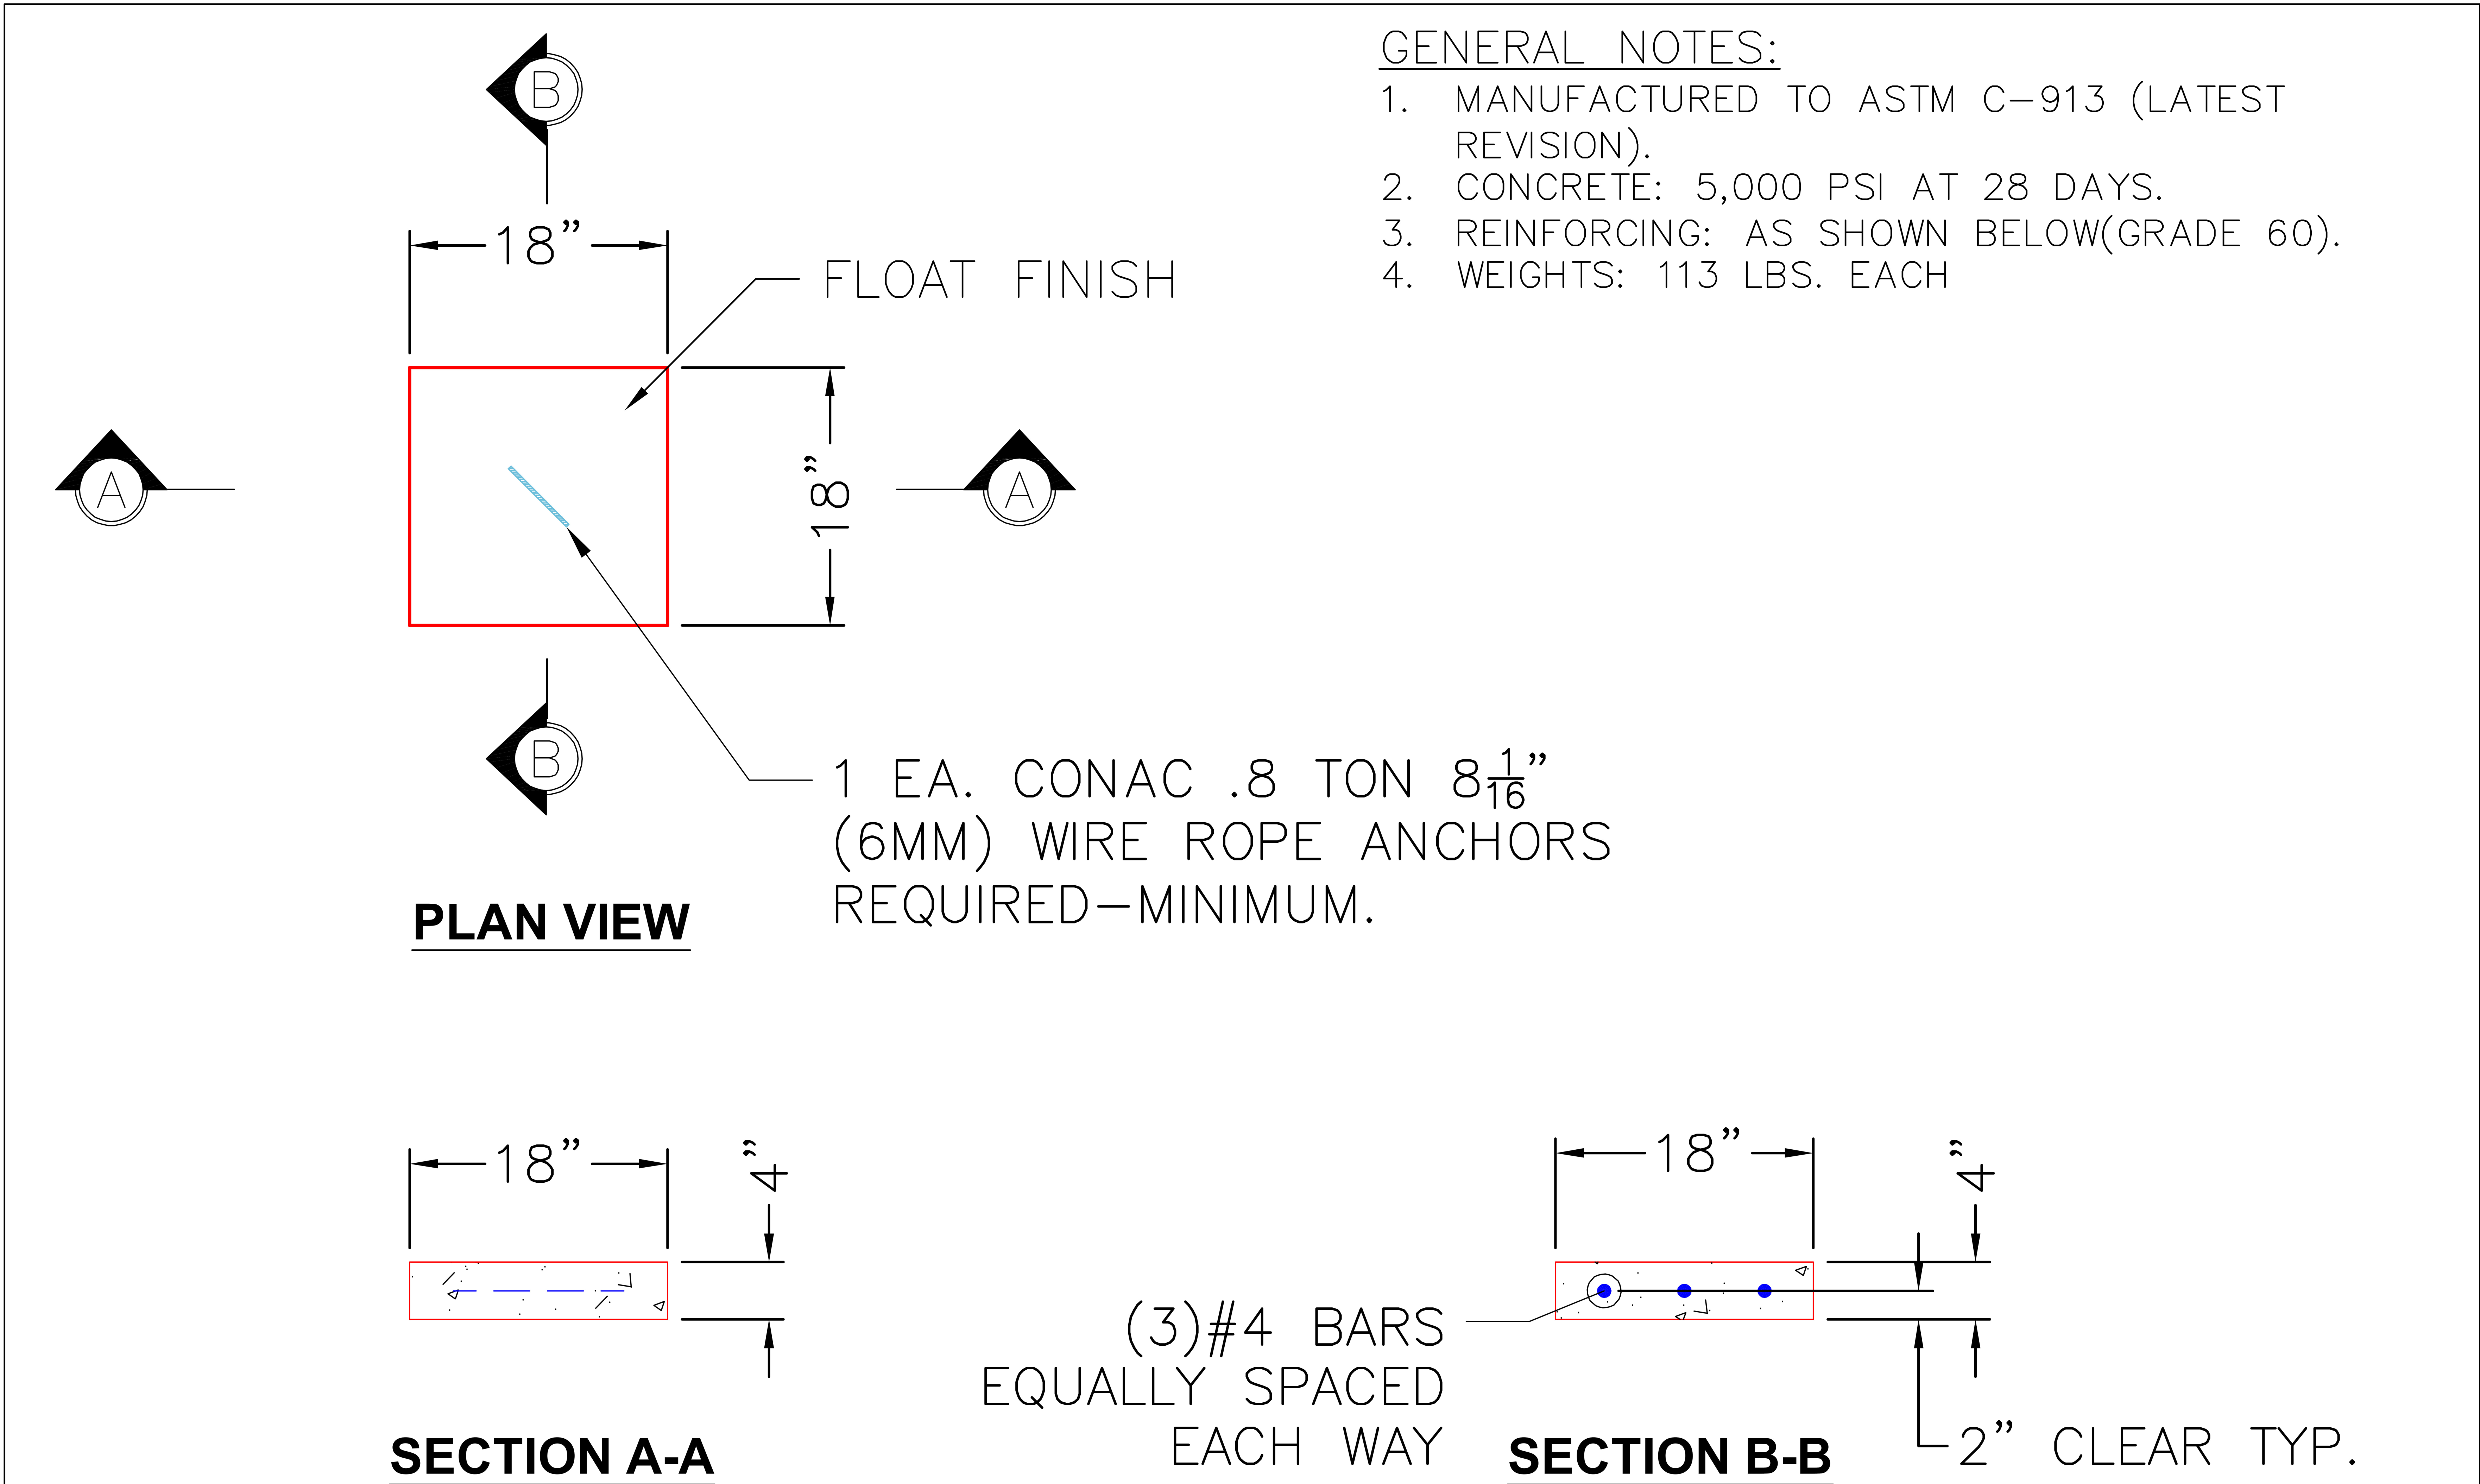

PRODUCTION WORK ORDER		PRODUCT I.D.: BLKCSTM	DESCRIPTION: FOOTING SLAB 18" X 18" X 4"		
	QUALITY CONTROL CHECKLIST		PRODUCT VIEW: RIGHT SIDE UP	CUSTOMER: GARNEY COMPANIES INC	
	☐ ALL DIMENSIONS CORRECT.		PLANT: BEAVER DAM, KY.	PROJECT: EAST BANK REGIONAL ARV'S	
	☐ LIFTERS INSTALLED.		WEIGHT: 113 LBS.	STRUCTURE: ARV FOOTER	
	☐ HATCH CORRECT LOCATION.		TOP SECTION JOINT: N/A	ORDER NO: 26-2640	
	☐ REINFORCING CORRECT.		BASE SECTION JOINT: N/A	PC: T. RYAN	DRAWING: S. FELLETTER
	☐ SURFACE QUALITY ACCEPTABLE.		QC CHECK INITIALS:	DATE: 06/25/26	SCALE: NTS PG. 1 of 1
☐ EDGES CHAMFERED.					
☐ ALL PATCHWORK ACCEPTABLE.					

THIS DRAWING IS THE PROPERTY OF INFRASTRUCTURE PRECAST, INC. ANY USE OR DUPLICATION OF THIS DRAWING WITHOUT PRIOR AUTHORIZATION IS STRICTLY PROHIBITED.

Job Name: 26-1645 East Bank Regional ARV's
Job Location: Nashville, TN
Contractor: Garney Companies, Inc.

Plant: Beaver Dam

Tech: S. Felletter

6/26/2026 12:31:52 PM


PC: J. Jarvis



Structure ID: 3 - ARV FOOTER 18" x 18" X 4"

P4 BLKCSTM

FOOTING SLAB 18"x18"x4" - 4" - 18" x 18"

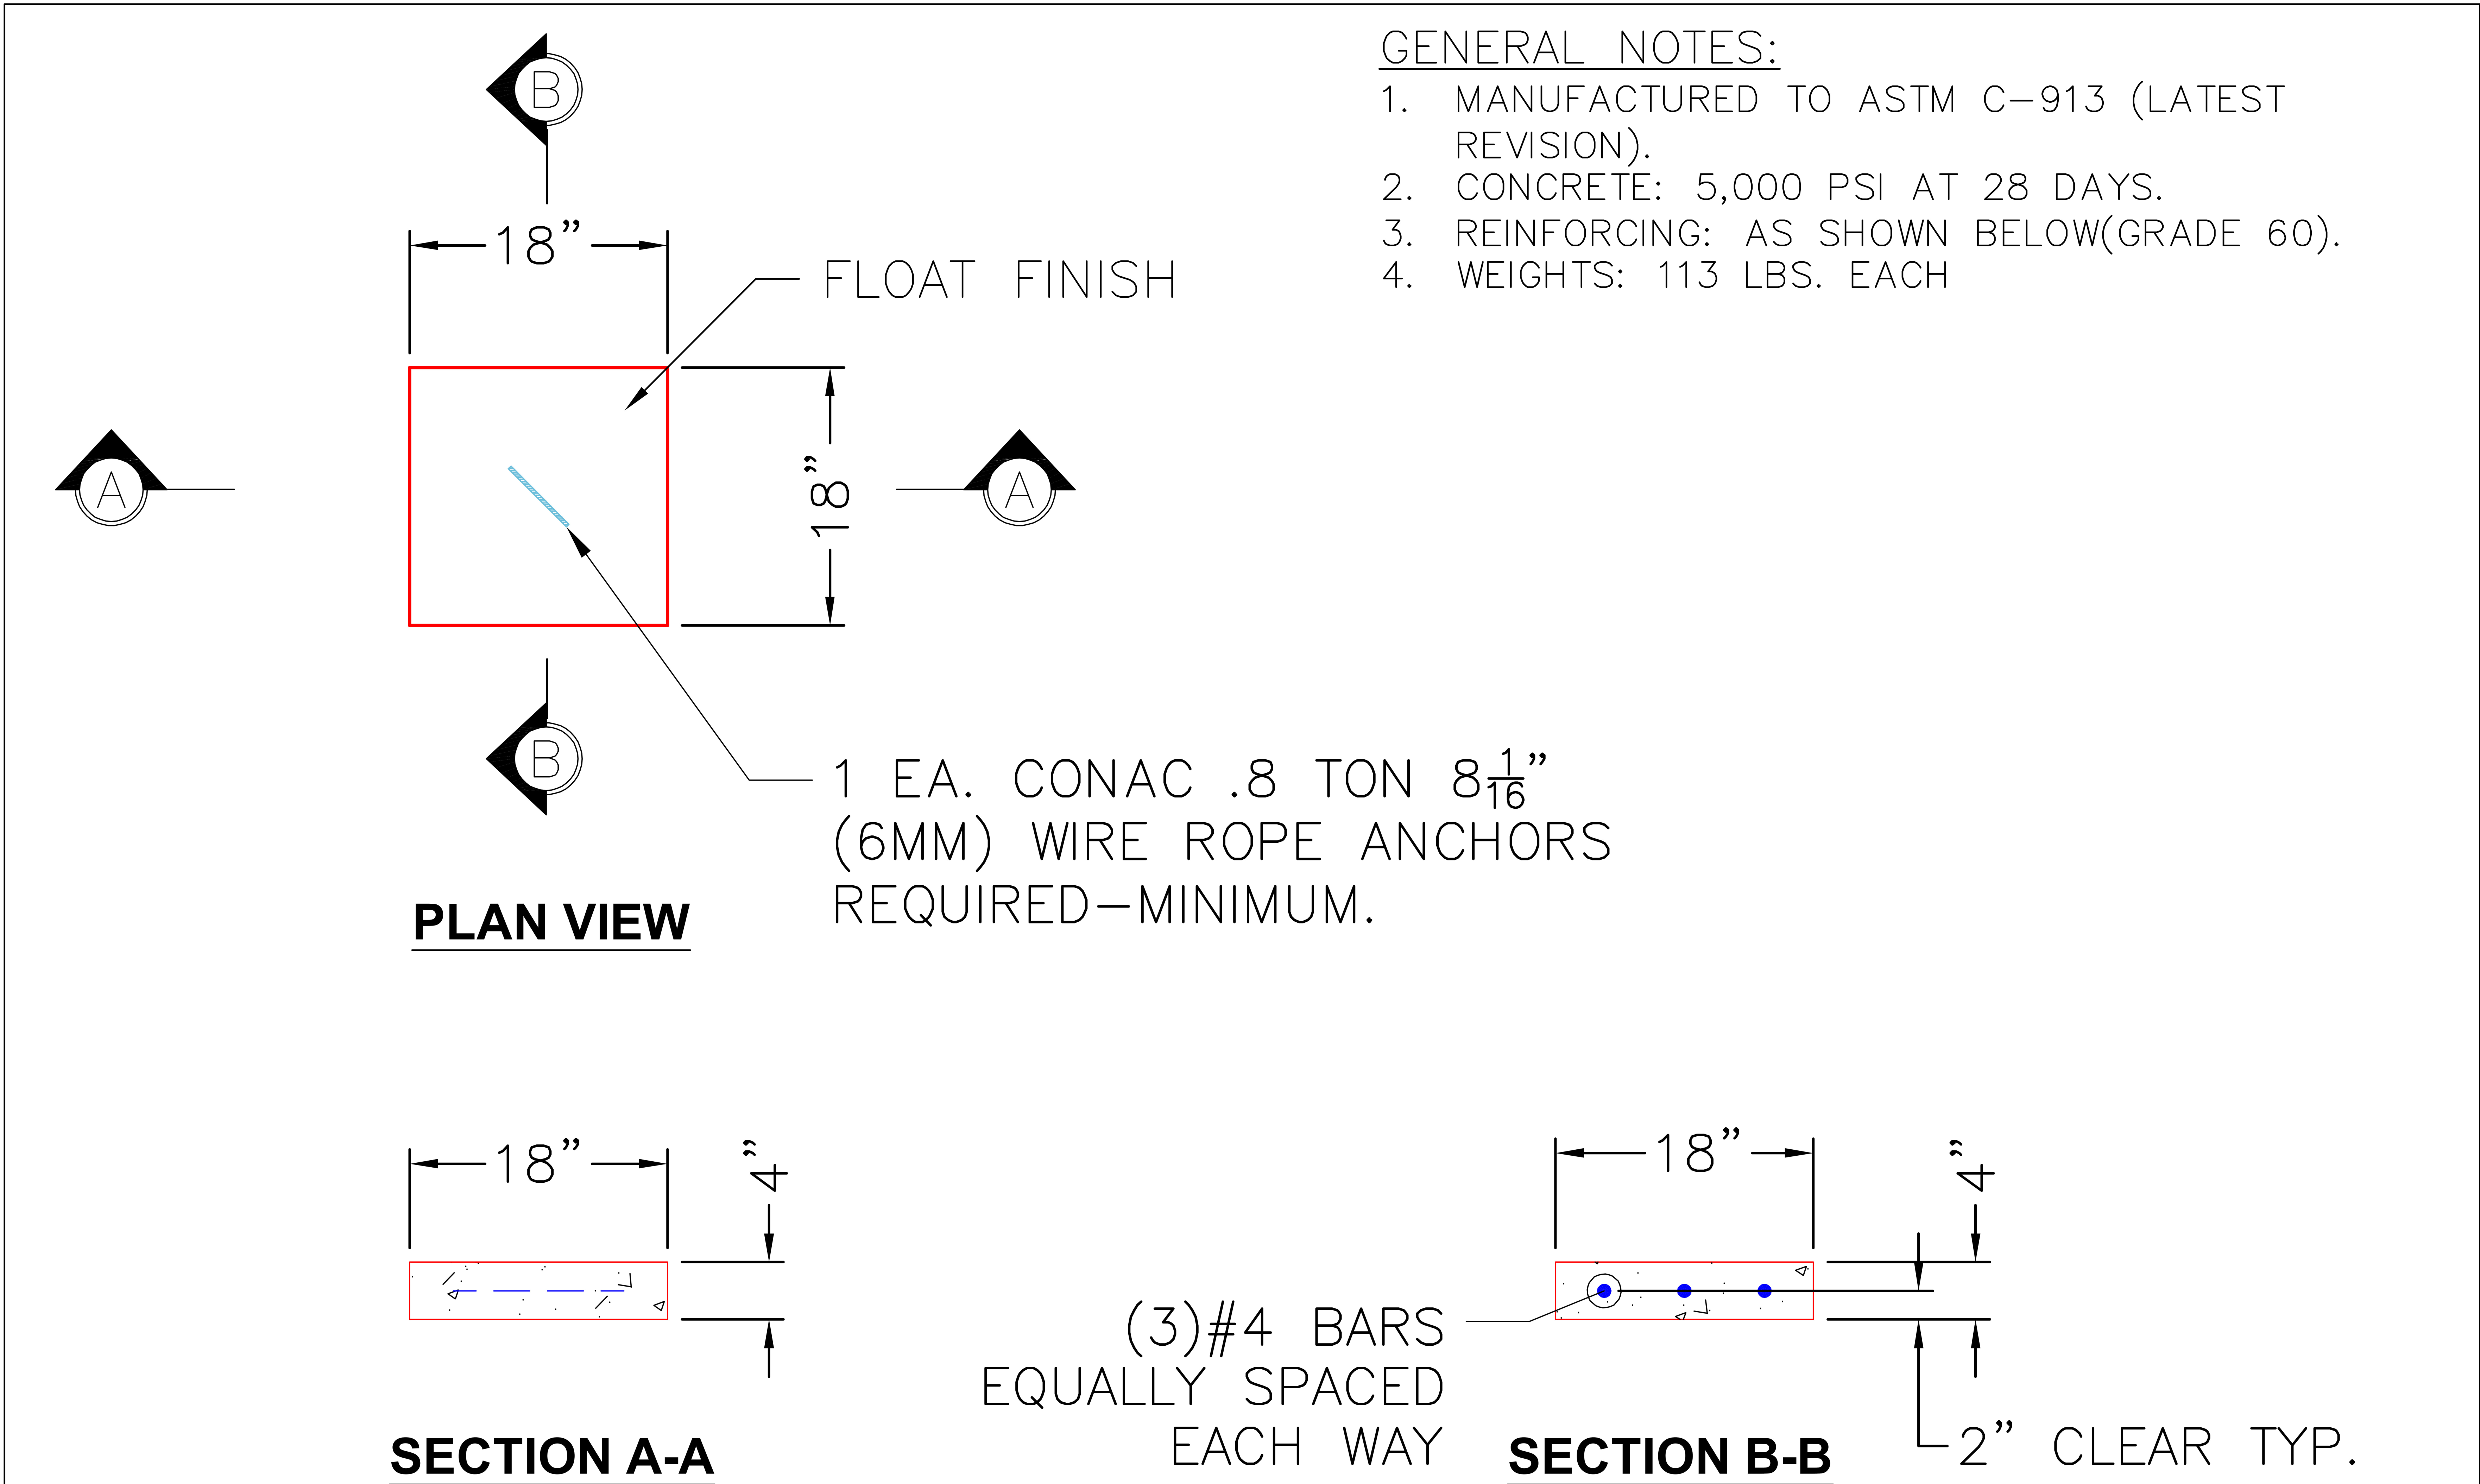

PRODUCTION WORK ORDER		PRODUCT I.D.: BLKCSTM	DESCRIPTION: FOOTING SLAB 18" X 18" X 4"		
	QUALITY CONTROL CHECKLIST		PRODUCT VIEW: RIGHT SIDE UP	CUSTOMER: GARNEY COMPANIES INC	
	☐ ALL DIMENSIONS CORRECT.		PLANT: BEAVER DAM, KY.	PROJECT: EAST BANK REGIONAL ARV'S	
	☐ LIFTERS INSTALLED.		WEIGHT: 113 LBS.	STRUCTURE: ARV FOOTER	
	☐ HATCH CORRECT LOCATION.		TOP SECTION JOINT: N/A	ORDER NO: 26-2640	
	☐ REINFORCING CORRECT.		BASE SECTION JOINT: N/A	PC: T. RYAN	DRAWING: S. FELLETTTER
	☐ SURFACE QUALITY ACCEPTABLE.		QC CHECK INITIALS:	DATE: 06/25/26	SCALE: NTS PG. 1 of 1
☐ EDGES CHAMFERED.					
☐ ALL PATCHWORK ACCEPTABLE.					

THIS DRAWING IS THE PROPERTY OF INFRASTRUCTURE PRECAST, INC. ANY USE OR DUPLICATION OF THIS DRAWING WITHOUT PRIOR AUTHORIZATION IS STRICTLY PROHIBITED.

Job Name: 26-1645 East Bank Regional ARV's
Job Location: Nashville, TN
Contractor: Garney Companies, Inc.

Plant: Beaver Dam

Tech: S. Felletter

6/26/2026 12:31:52 PM


PC: J. Jarvis



Structure ID: 3 - ARV FOOTER 18" x 18" X 4"

P3 BLKCSTM

FOOTING SLAB 18"x18"x4" - 4" - 18" x 18"

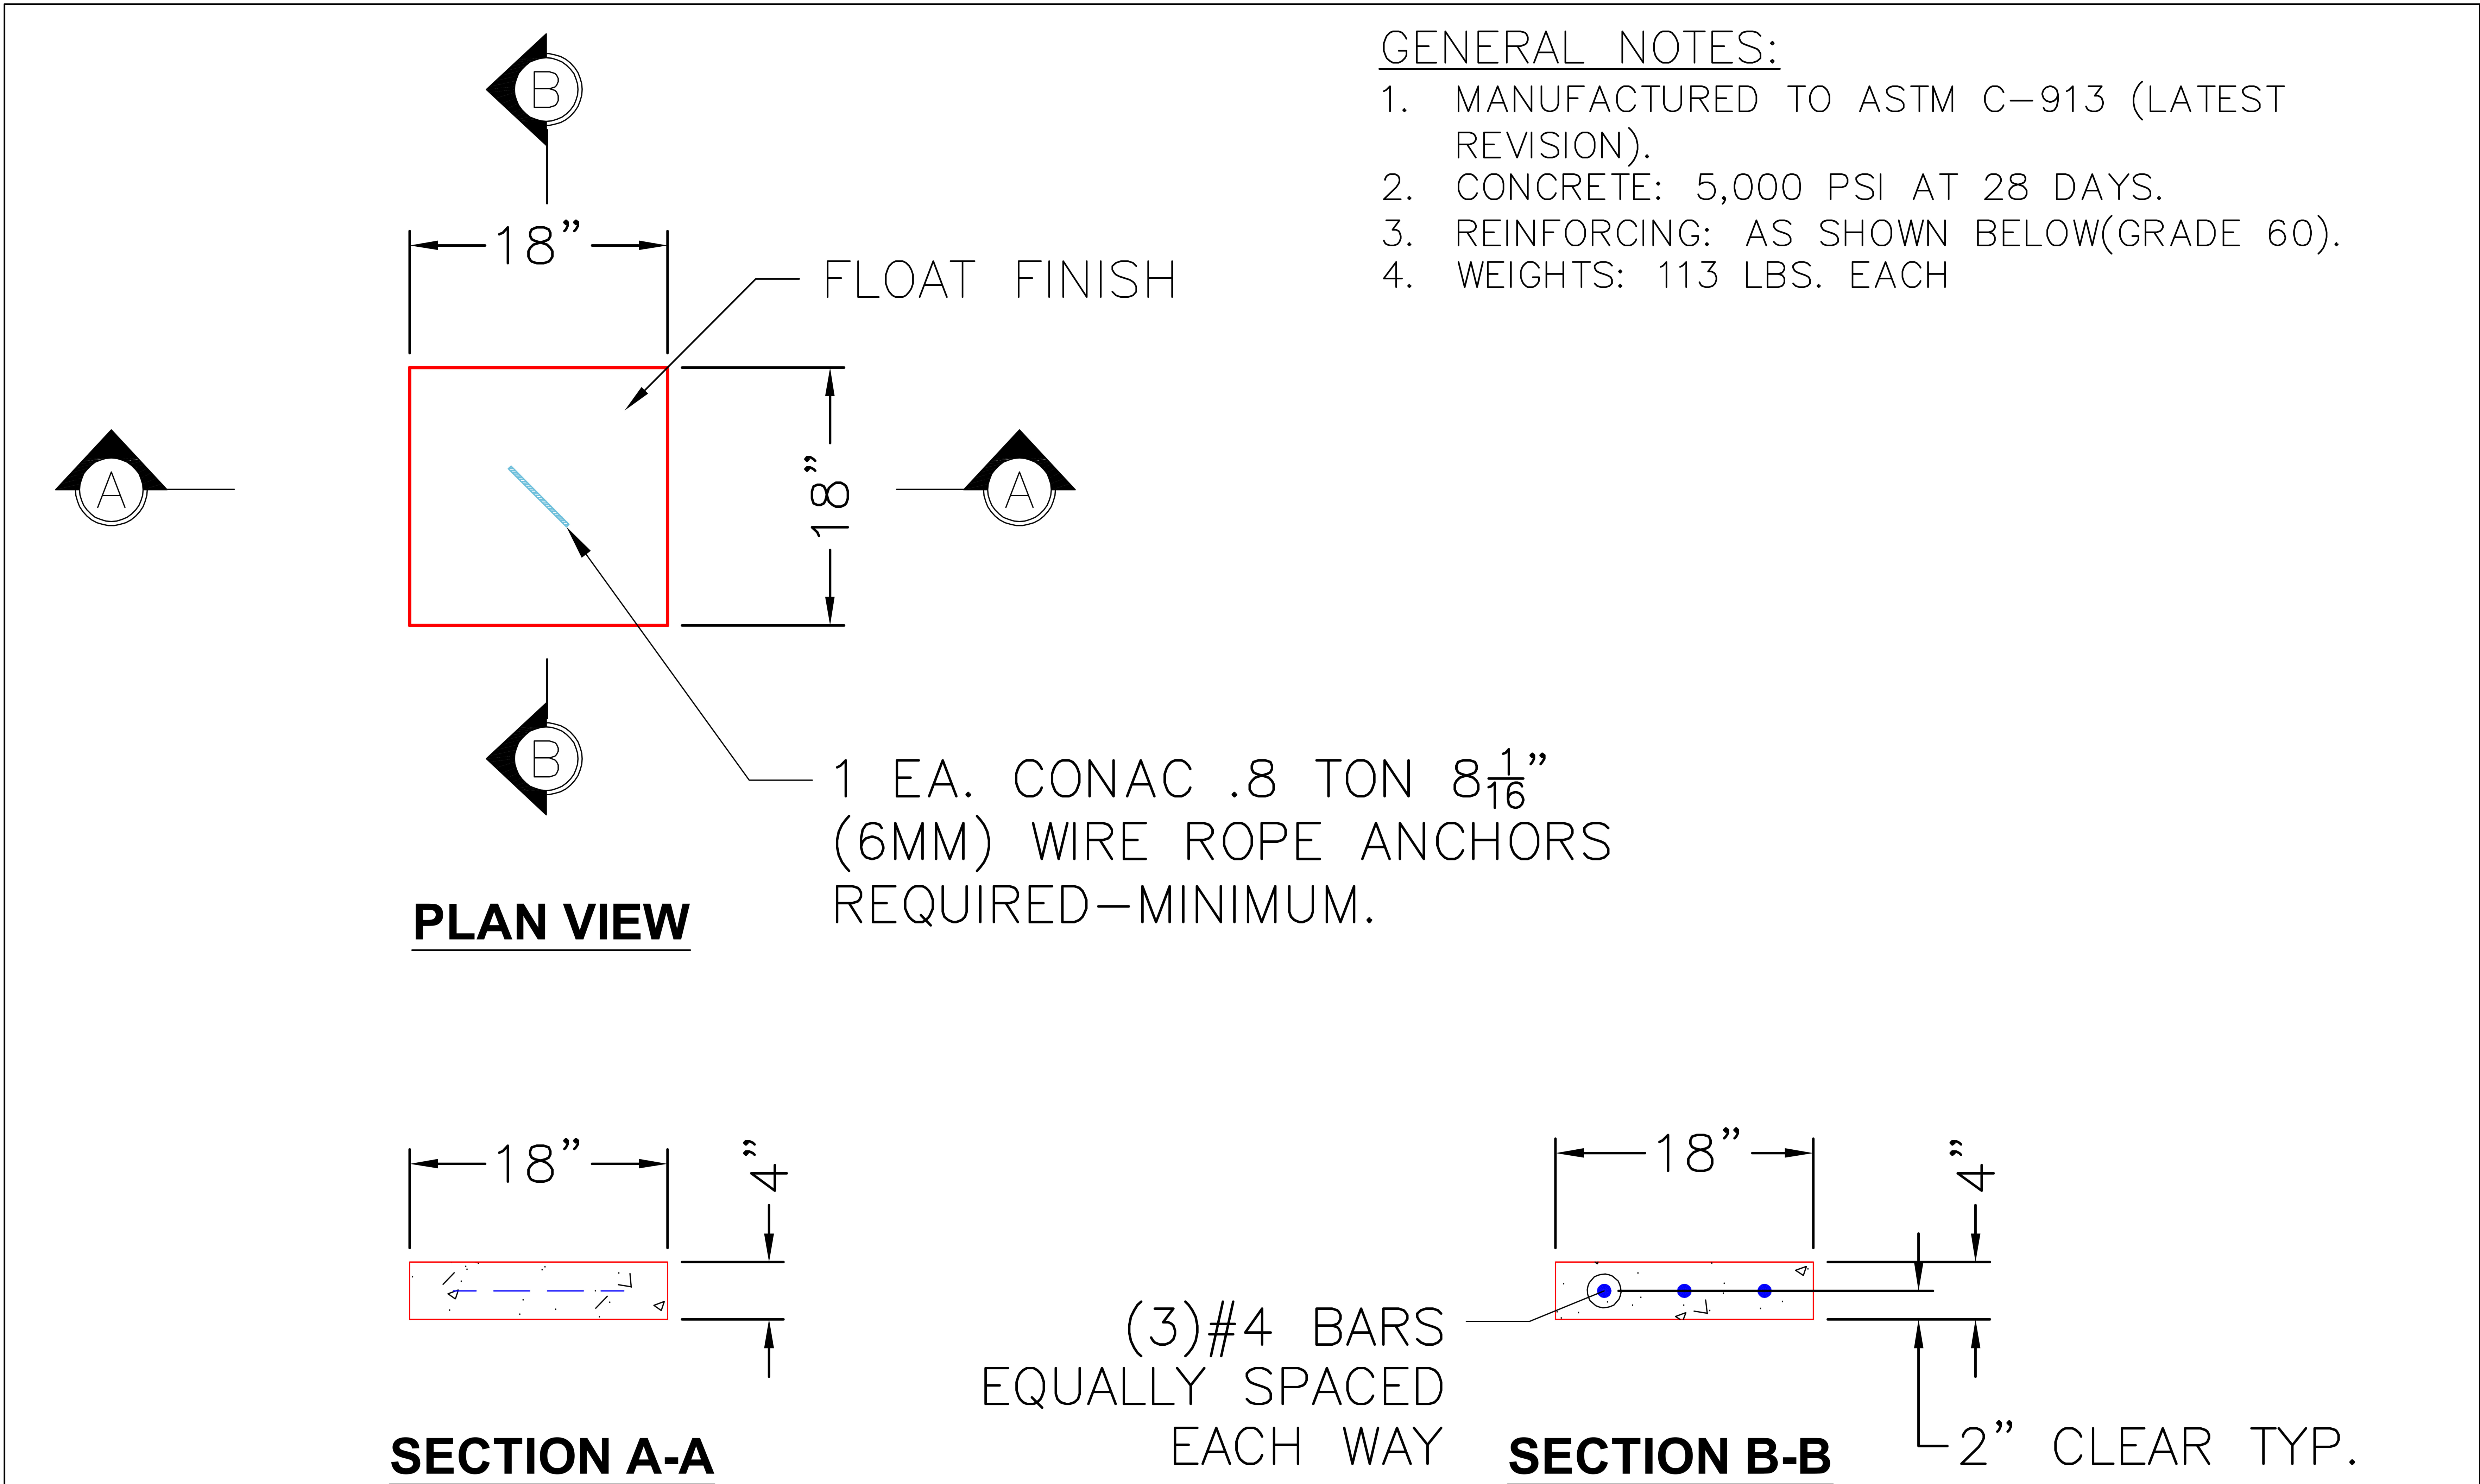

PRODUCTION WORK ORDER		PRODUCT I.D.: BLKCSTM	DESCRIPTION: FOOTING SLAB 18" X 18" X 4"		
	QUALITY CONTROL CHECKLIST		PRODUCT VIEW: RIGHT SIDE UP	CUSTOMER: GARNEY COMPANIES INC	
	☐ ALL DIMENSIONS CORRECT.		PLANT: BEAVER DAM, KY.	PROJECT: EAST BANK REGIONAL ARV'S	
	☐ LIFTERS INSTALLED.		WEIGHT: 113 LBS.	STRUCTURE: ARV FOOTER	
	☐ HATCH CORRECT LOCATION.		TOP SECTION JOINT: N/A	ORDER NO: 26-2640	
	☐ REINFORCING CORRECT.		BASE SECTION JOINT: N/A	PC: T. RYAN	DRAWING: S. FELLETTER
	☐ SURFACE QUALITY ACCEPTABLE.		QC CHECK INITIALS:	DATE: 06/25/26	SCALE: NTS PG. 1 of 1
☐ EDGES CHAMFERED.					
☐ ALL PATCHWORK ACCEPTABLE.					


THIS DRAWING IS THE PROPERTY OF INFRASTRUCTURE PRECAST, INC. ANY USE OR DUPLICATION OF THIS DRAWING WITHOUT PRIOR AUTHORIZATION IS STRICTLY PROHIBITED.



Structure ID: 3 - ARV FOOTER 18" x 18" X 4"


P2 BLKCSTM

FOOTING SLAB 18"x18"x4" - 4" - 18" x 18"

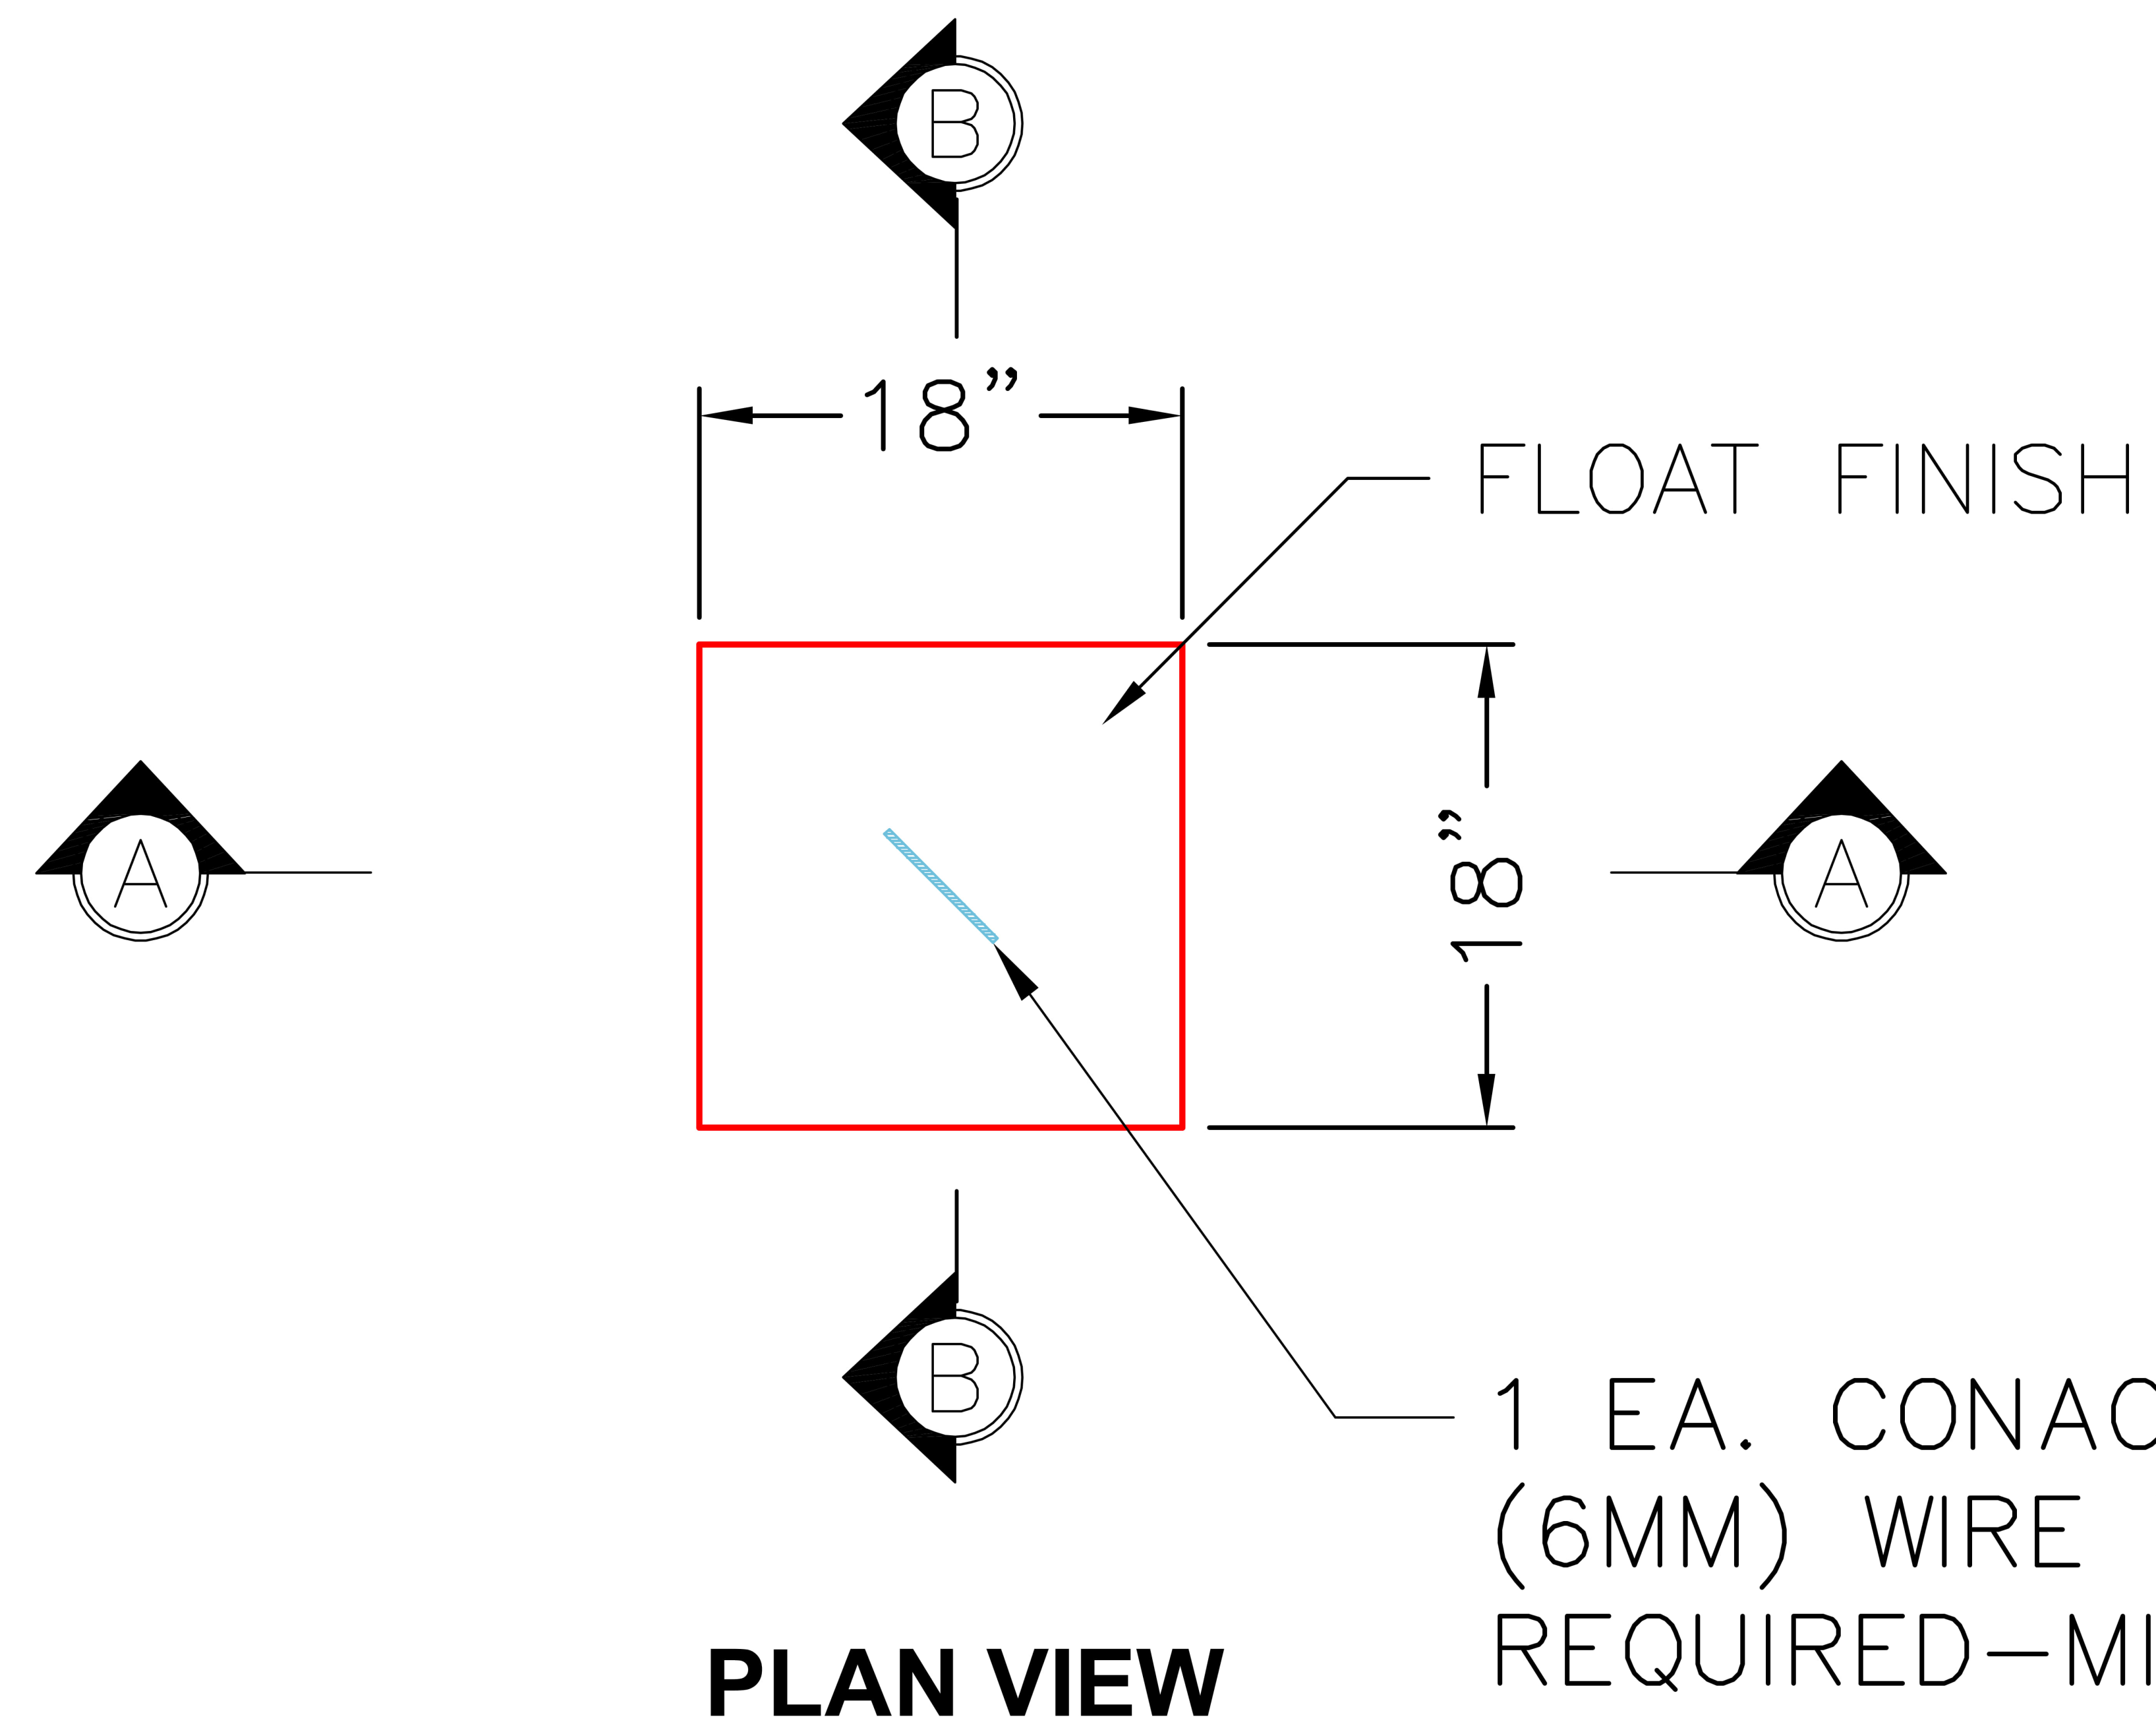


GENERAL NOTES:

1. MANUFACTURED TO ASTM C-913 (LATEST REVISION).
2. CONCRETE: 5,000 PSI AT 28 DAYS.
3. REINFORCING: AS SHOWN BELOW(GRADE 60).
4. WEIGHTS: 113 LBS. EACH

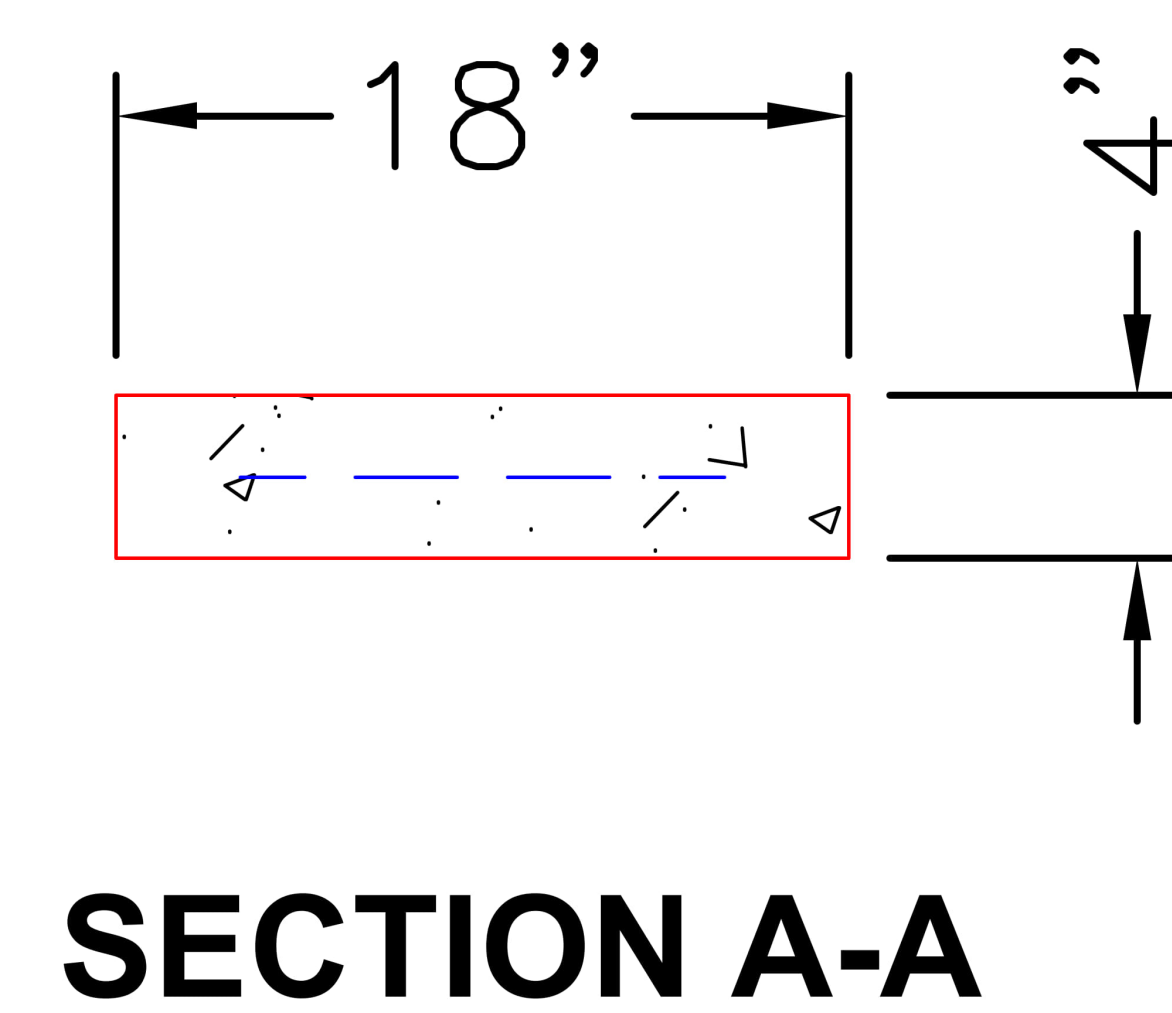

(3)#4 BARS
EQUALLY SPACED
EACH WAY

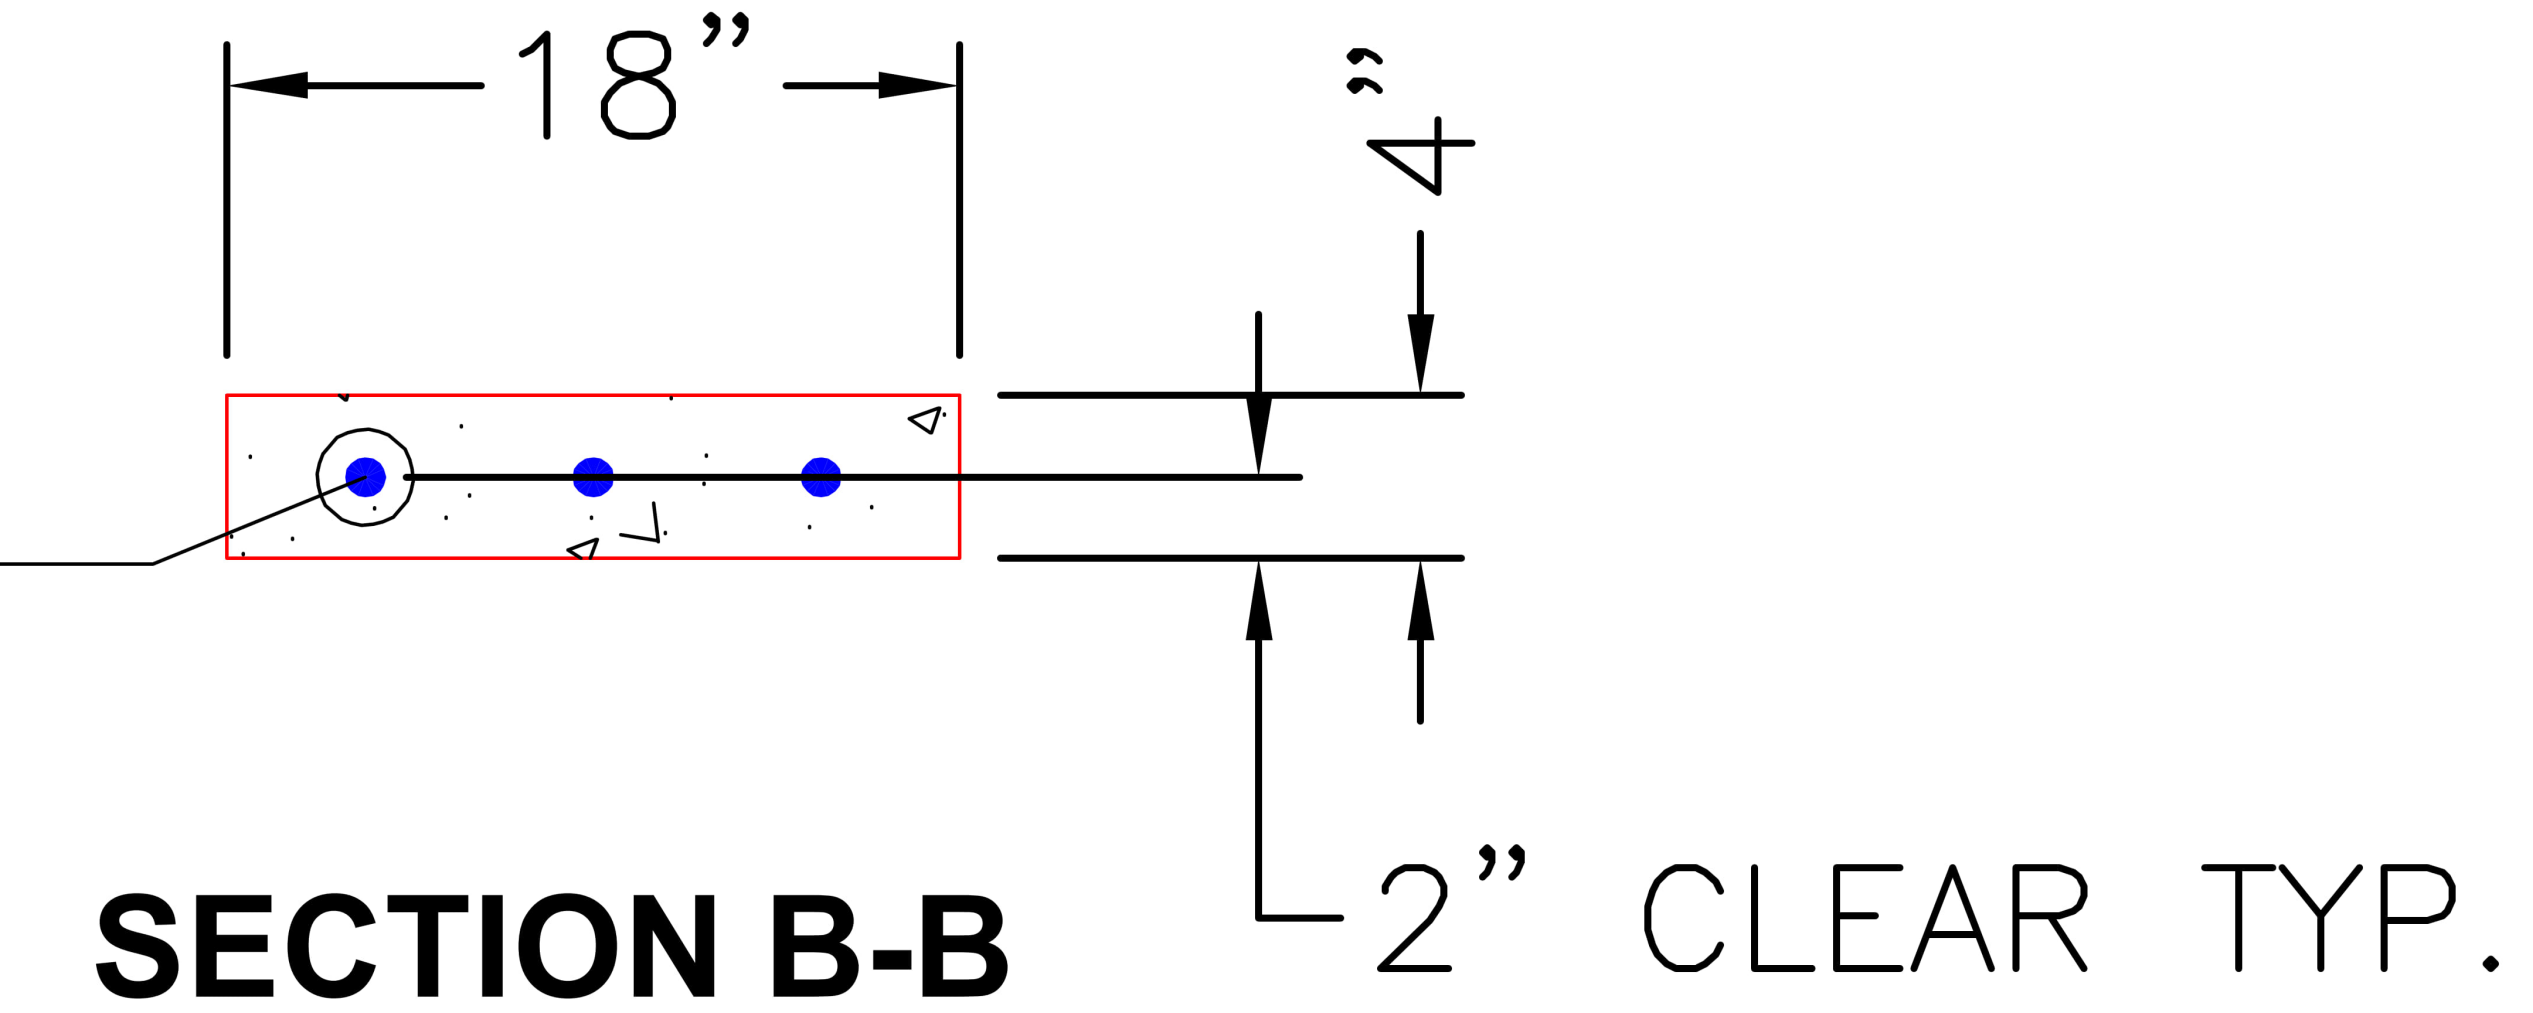

PRODUCTION WORK ORDER		PRODUCT I.D.: BLKCSTM	DESCRIPTION: FOOTING SLAB 18" X 18" X 4"		
	QUALITY CONTROL CHECKLIST	PRODUCT VIEW: RIGHT SIDE UP	CUSTOMER: GARNEY COMPANIES INC		
	☐ ALL DIMENSIONS CORRECT. ☐ LIFTERS INSTALLED. ☐ HATCH CORRECT LOCATION. ☐ REINFORCING CORRECT. ☐ SURFACE QUALITY ACCEPTABLE. ☐ EDGES CHAMFERED. ☐ ALL PATCHWORK ACCEPTABLE.	PLANT: BEAVER DAM, KY.	PROJECT: EAST BANK REGIONAL ARV'S		
		WEIGHT: 113 LBS.	STRUCTURE: ARV FOOTER		
		TOP SECTION JOINT: N/A	ORDER NO: 26-2640		
		BASE SECTION JOINT: N/A	PC: T. RYAN	DRAWING: S. FELLETTTER	
		QC CHECK INITIALS:	DATE: 06/25/26	SCALE: NTS	PG. 1 of 1

THIS DRAWING IS THE PROPERTY OF INFRASTRUCTURE PRECAST, INC. ANY USE OR DUPLICATION OF THIS DRAWING WITHOUT PRIOR AUTHORIZATION IS STRICTLY PROHIBITED.

Job Name: 26-1645 East Bank Regional ARV's
Job Location: Nashville, TN
Contractor: Garney Companies, Inc.

Plant: Beaver Dam

Tech: S. Felletter

6/26/2026 12:28:03 PM


PC: J. Jarvis



Structure ID: 3 - ARV FOOTER 18" x 18" X 4"

P1 BLKCSTM

FOOTING SLAB 18"x18"x4" - 4" - 18" x 18"

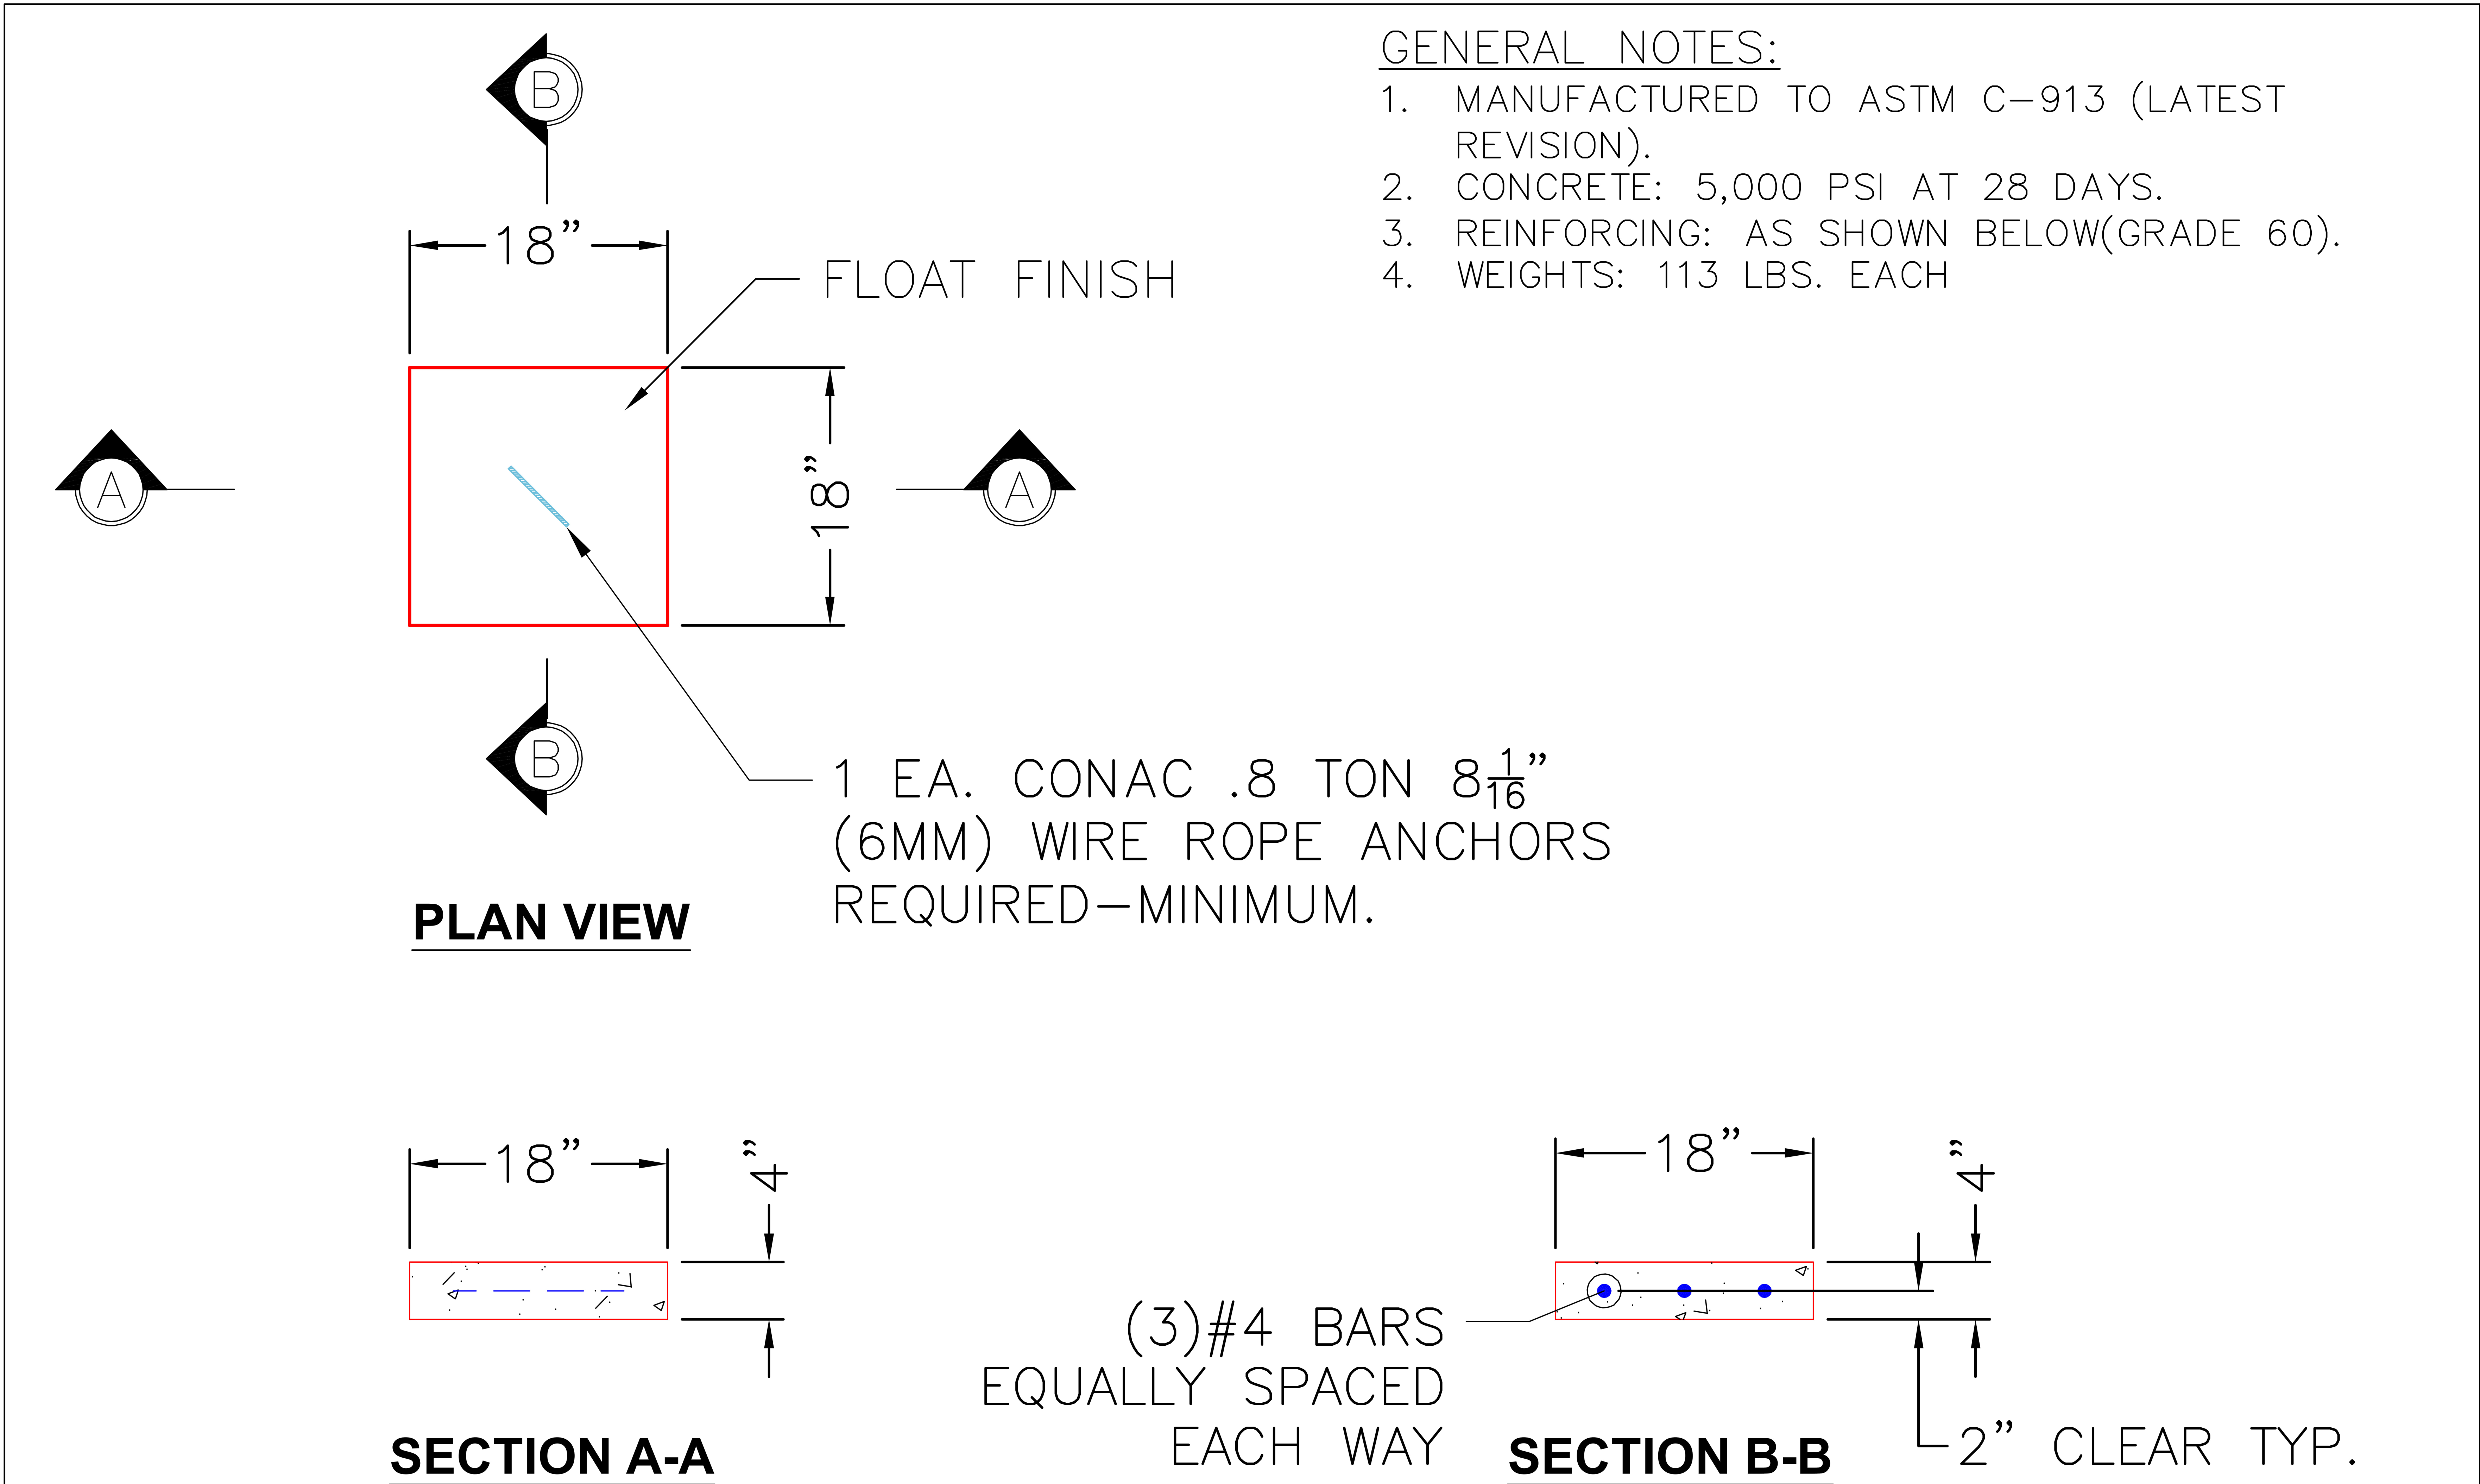

PRODUCTION WORK ORDER		PRODUCT I.D.: BLKCSTM	DESCRIPTION: FOOTING SLAB 18" X 18" X 4"		
	QUALITY CONTROL CHECKLIST		PRODUCT VIEW: RIGHT SIDE UP	CUSTOMER: GARNEY COMPANIES INC	
	☐ ALL DIMENSIONS CORRECT.		PLANT: BEAVER DAM, KY.	PROJECT: EAST BANK REGIONAL ARV'S	
	☐ LIFTERS INSTALLED.		WEIGHT: 113 LBS.	STRUCTURE: ARV FOOTER	
	☐ HATCH CORRECT LOCATION.		TOP SECTION JOINT: N/A	ORDER NO: 26-2640	
	☐ REINFORCING CORRECT.		BASE SECTION JOINT: N/A	PC: T. RYAN	DRAWING: S. FELLETTER
	☐ SURFACE QUALITY ACCEPTABLE.		QC CHECK INITIALS:	DATE: 06/25/26	SCALE: NTS PG. 1 of 1
☐ EDGES CHAMFERED.					
☐ ALL PATCHWORK ACCEPTABLE.					

THIS DRAWING IS THE PROPERTY OF INFRASTRUCTURE PRECAST, INC. ANY USE OR DUPLICATION OF THIS DRAWING WITHOUT PRIOR AUTHORIZATION IS STRICTLY PROHIBITED.

Job Name: 26-2424 Fifth Third Mt. Juliet Central
Job Location: Mount Juliet, TN 37122
Contractor: Hayes Pipe Supply

Plant: 100
6/30/2026 11:38:12 AM

Tech: Jared - A
PC: Erica Bradley



Structure ID: ST-1 ST-CI

P1 BX28280606VH

BOX BASE 6inW, 6inF, Variable Ht

P2) 28" x 28" - CASTING HEIGHT - 6"

P1) 28" x 28" - BOX BASE 6inW, 6inF, Variable Ht - 26"

1) 28" x 28" - Conseal CS-102 1.00"

1) Hole - 20

1) Hole - 8

0 lb
2367 lb
0 lb
0 lb
0 lb

2367 lb

Structure Notes:

1. JBS-3101 PROVIDED BY OTHERS

2. PER ASTM C913 SPECIFICATIONS.

3. CONCRETE = 4,000 PSI AT 28 DAYS.

4. NO INVERT CHANNEL.

5. REINFORCING PER ASTM A615 (GRADE 60).

- WALLS (As .12) #5 BARS AT 12" C.C.E.W.

- FLOOR (As .12) #5 BARS AT 12" C.C.E.W.



Structure Total: 2367 lb

Rim: 540.2' Rim to Invert: 2.6' Slack: 0.5" Sump: 1.3" Step Position:


Position	Elev	Angle	Ext. (cw)	Pipe	Pipe OD	Connector	Hole	Horz Size	Up ()	Offset
Invert 1	537.6'	305°	24.238"	15" HDPE	17.6"	Hole 20	20"	24.415"	0"	-8"
Invert 2	537.6'	0°	20"	6" PVC SCH80	6.625"	Hole 8	8"	8"	0.842"	0"
Invert 3										
Invert 4										
Invert 5										
Invert 6										
Invert 7										
Invert 8										

RIGHT-SIDE UP VIEW (int. dimensions)

UPSIDE-DOWN VIEW (int. dimensions)

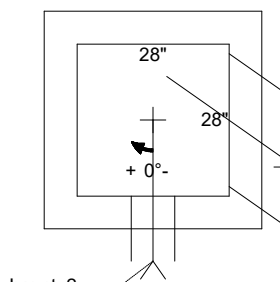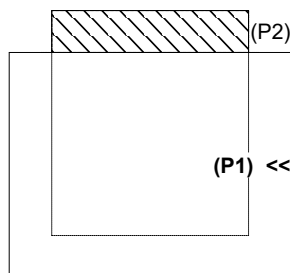


Invert: 1
Degree: 305°
Horz: 14.037"
Hole: 20"
Up(): 0"

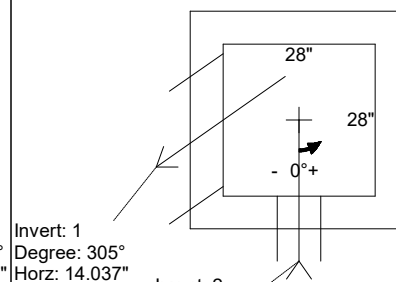

Invert: 2
Degree: 0°
Horz: 14"
Hole: 8"
Up(): 0.842"

INSIDE WALL DIMENSIONS

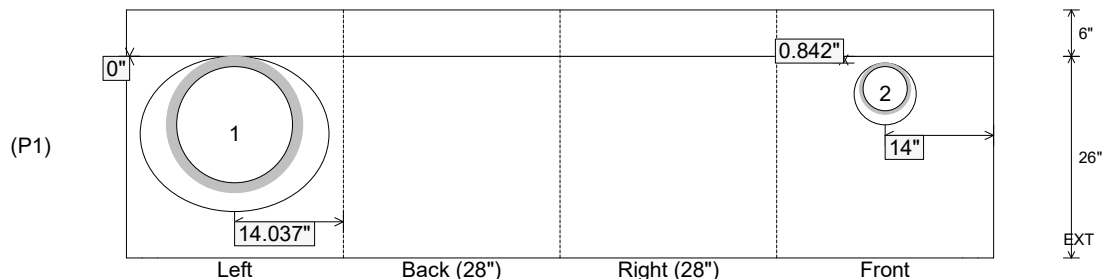

Coating (Int):
Coating (Ext):

Seam Up: Flat
Seam Dn: n/a

Wall Thickness: 6"
Floor Height: 6"

Height (Int): 26"
Height (Ext): 32"

Weight (Net): 2367 lb
Volume (Net): 0.6cu.yd

Job Name: 25-2952 - KYTC Jefferson Co Call 106 (251315)

Job Location: Indiana, KY

Contractor: Louisville Paving and Construction

Plant: 100

6/17/2026 5:41:14 PM

Tech: J. Horsley - A

PC: J. Jarvis



Structure ID: 45

P2 BX1818-06R12

BOX RISER 6inW F/G

P3) 18" x 18" - CASTING HEIGHT - 4"

P2) 18" x 18" - BOX RISER 6inW F/G - 12"

P1) 18" x 18" - BOX BASE 6inW, 6inF, Variable Ht T/n - 20"

2) 18" x 18" - Conseal CS-102 1.00"

1) Hole - 18

0 lb

580 lb

1324 lb

0 lb

0 lb

Structure Total: 1904 lb

Structure Notes:

1. PER MSD YARD DRAIN / ASTM C-913 SPECS

2. CONCRETE: 4,000 PSI AT 28 DAYS

3. REINFORCEMENT: #4 BAR @ 12" C.C. E.W. (GRADE 60) - 2" MIN. REBAR CLEARANCE (TYP)

4. HOE 165-A FRAME & GRATE SUPPLIED BY OTHERS

Rim: 551.73'

Rim to Invert: 3'

Slack: 0"

Sump: 0"

Step Position:

Position	Elev	Angle	Ext. (cw)	Pipe	Pipe OD	Connector	Hole	Horz Size	Up (_)	Offset
Invert 1										
Invert 2										
Invert 3										
Invert 4										
Invert 5										
Invert 6										
Invert 7										
Invert 8										

(P3)

(P2) <<

(P1)

RIGHT-SIDE UP VIEW (int. dimensions)

18"

+

18"

+ 0°-

INSIDE WALL DIMENSIONS

Front

Right (18")

Back (18")

Left

(P2)

EXT

12"

Coating (Int):

Coating (Ext):

Seam Up: Flat

Seam Dn: Groove

Wall Thickness: 6"

Floor Height: 0"

Height (Int): 12"

Height (Ext): 12"

Weight (Net): 580 lb

Volume (Net): 0.15cu.yd

Job Name: 26-2080 - The Cumberland Job Location: Bowling Green, KY Contractor: J & J Concrete & Excavating, LLC					Plant: 100 6/22/2026 6:23:29 PM		Tech: Jared - A PC: E. Bradley				
Structure ID: C5-1 ST-CI											
P1 BX2436-08BVF		BOX BASE 8inW, 8inF, Variable Ht F/n									
P2) 24" x 36" - CASTING HEIGHT - 6" P1) 24" x 36" - BOX BASE 8inW, 8inF, Variable Ht F/n - 50" 1) CASTING - HOE 525 SET (F/G/H) 1) 24" x 36" - Conseal CS-102 1.00" 1) Hole - 16					0 lb 6363 lb 442 lb 0 lb 0 lb ----- Structure Total: 6805 lb		Structure Notes: 1. PER ASTM C-913 SPECIFICATIONS 2. CONCRETE: 4,000 PSI AT 28 DAYS 3. REINFORCEMENT: #5 BAR @ 12" C.C. E.W. (GRADE 60) - 2" MIN. REBAR CLEARANCE (TYP) 4. HOE 525 FRAME, FLAT GRATE, & CURB HOOD SUPPLIED BY ICAST				
Rim: 532.75' Rim to Invert: 4.88' Slack: 2.56" Sump: 0" Step Position: 90°											
Position	Elev	Angle	Ext. (cw)	Pipe	Pipe OD	Connector	Hole	Horz Size	Up ()	Offset	
Invert 1	527.87'	270°	26"	12" HDPE	14.5"	Hole 16	16"	16"	-1.25"	0"	
Invert 2											
Invert 3											
Invert 4											
Invert 5											
Invert 6											
Invert 7											
Invert 8											

(P2)

(P1) <<

RIGHT-SIDE UP VIEW (int. dimensions)

UPSIDE-DOWN VIEW (int. dimenions)

INSIDE WALL DIMENSIONS

1

18"

-1.25"

50"

EXT

Left

Back (24")

Right (36")

Front

Coating (Int): Coating (Ext):	Seam Up: Flat Seam Dn: n/a	Wall Thickness: 8" Floor Height: 8"	Height (Int): 50" Height (Ext): 58"	Weight (Net): 6363 lb Volume (Net): 1.62cu.yd
----------------------------------	-------------------------------	--	--	--

Job Name: 25-3193 - KYTC Kenton Co Call 328 (251320) Job Location: Independence, KY Contractor: Eaton Asphalt					Plant: 100 6/4/2026 4:51:43 PM		Tech: Jared - A PC: J. Jarvis				
Structure ID: 504											
P1		BX2436-08BVF		BOX BASE 8inW, 8inF, Variable Ht T/n							
P3) 24" x 120" - CB INLET KY A 10' TOP LEFT F/G - 10" P2) 24" x 120" - CB INLET KY A 10' BOTTOM LEFT T/G - 18" P1) 24" x 36" - BOX BASE 8inW, 8inF, Variable Ht T/n - 29" 1) CASTING - HOE KY-206 F/C (KY TY1) 1) This Structure Includes a Cast-in Item - KY-206 Frame (Supplied by iCast) 1) 24" x 36" - Conseal CS-102 1.00" 2) Hole - 24 2) Hole - 8					3400 lb 5270 lb 3967 lb 206 lb 0 lb 0 lb 0 lb 0 lb ----- Structure Total: 12843 lb		Structure Notes: ** KYTC STATE PROJECT ** 1. PER KYTC CBI TY A / ASTM C-913 SPECS 2. CONCRETE: 4,000 PSI AT 28 DAYS 3. REINFORCEMENT: #5 BAR @ 12" C.C. E.W. (GRADE 60) - 2" MIN. REBAR CLEARANCE (TYP) 4. NO STORM INVERT 5. NO STEPS 6. KY-206 FRAME & COVER "STORM" SUPPLIED BY ICAST - FRAME TO BE CAST INTO TOP PHASE TOP FLANGE SIDE UP 7. INVERTS 3 & 4 OFFSET 14" FROM CENTER OF WALL				
Rim: 884'		Rim to Invert: 4.77'		Slack: 0.24"		Sump: 0"		Step Position:			
Position	Elev	Angle	Ext. (cw)	Pipe	Pipe OD	Connector	Hole	Horz Size	Up ()	Offset	
Invert 1	879.23'	0°	20"	18" ADS N-12	22"	Hole 24	24"	24"	-3"	0"	
Invert 2	879.23'	180°	20"	18" ADS N-12	22"	Hole 24	24"	24"	-3"	0"	
Invert 3	880.81'	90°	12"	4" HDPE (perf pipe)	4.8"	Hole 8	8"	8"	17"	-14"	
Invert 4	880.81'	270°	12"	4" HDPE (perf pipe)	4.8"	Hole 8	8"	8"	17"	-14"	
Invert 5											
Invert 6											
Invert 7											
Invert 8											

(P3)

(P2)

(P1) <<

RIGHT-SIDE UP VIEW (int. dimensions)

UPSIDE-DOWN VIEW (int. dimensions)

INSIDE WALL DIMENSIONS

(P1)

2

4

12"

17"

-3"

Left

Back (24")

1

3

12"

17"

-3"

Right (36")

Front

8"

29"

EXT

Coating (Int):
Coating (Ext):

Seam Up: Tongue
Seam Dn: n/a

Wall Thickness: 8"
Floor Height: 8"

Height (Int): 29"
Height (Ext): 37"

Weight (Net): 3967 lb
Volume (Net): 1.01cu.yd

Job Name: 25-3193 - KYTC Kenton Co Call 328 (251320)

Job Location: Independence, KY

Contractor: Eaton Asphalt

Plant: 100

6/4/2026 4:51:40 PM

Tech: Jared - A

PC: J. Jarvis



Structure ID: 506

P1 BX2436-08BVF

BOX BASE 8inW, 8inF, Variable Ht T/n

P3) 24" x 120" - CB INLET KY A 10' TOP LEFT F/G - 10"

P2) 24" x 120" - CB INLET KY A 10' BOTTOM LEFT T/G - 18"

P1) 24" x 36" - BOX BASE 8inW, 8inF, Variable Ht T/n - 33"

1) CASTING - HOE KY-206 F/C (KY TY1)

1) This Structure Includes a Cast-in Item - KY-206 Frame (Supplied by iCast)

1) 24" x 36" - Conseal CS-102 1.00"

3) Hole - 24

2) Hole - 8

3400 lb

5270 lb

3928 lb

206 lb

0 lb

0 lb

0 lb

0 lb

Structure Total: 12804 lb

Structure Notes:

** KYTC STATE PROJECT **

1. PER KYTC CBI TY A / ASTM C-913 SPECS

2. CONCRETE: 4,000 PSI AT 28 DAYS

3. REINFORCEMENT: #5 BAR @ 12" C.C. E.W. (GRADE 60) - 2" MIN. REBAR CLEARANCE (TYP)

4. NO STORM INVERT

5. NO STEPS

6. KY-206 FRAME & COVER "STORM" SUPPLIED BY ICAST - FRAME TO BE CAST INTO TOP PHASE TOP FLANGE SIDE UP

7. INVERT 5 OFFSET 14" FROM CENTER OF WALL

Rim: 868.22'

Rim to Invert: 5.09'


Slack: 0.08"

Sump: 0"


Step Position:

Position	Elev	Angle	Ext. (cw)	Pipe	Pipe OD	Connector	Hole	Horz Size	Up (_)	Offset
Invert 1	863.13'	90°	26"	18" ADS N-12	22"	Hole 24	24"	24"	-3"	0"
Invert 2	863.13'	180°	20"	18" ADS N-12	22"	Hole 24	24"	24"	-3"	0"
Invert 3	863.13'	270°	26"	18" ADS N-12	22"	Hole 24	24"	24"	-3"	0"
Invert 4	865.05'	0°	20"	4" HDPE (perf pipe)	4.8"	Hole 8	8"	8"	21"	0"
Invert 5	865.05'	270°	12"	4" HDPE (perf pipe)	4.8"	Hole 8	8"	8"	21"	-14"
Invert 6										
Invert 7										
Invert 8										


RIGHT-SIDE UP VIEW (int. dimensions)

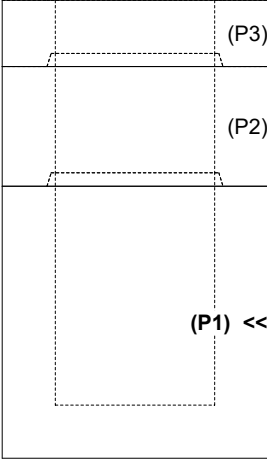

UPSIDE-DOWN VIEW (int. dimensions)

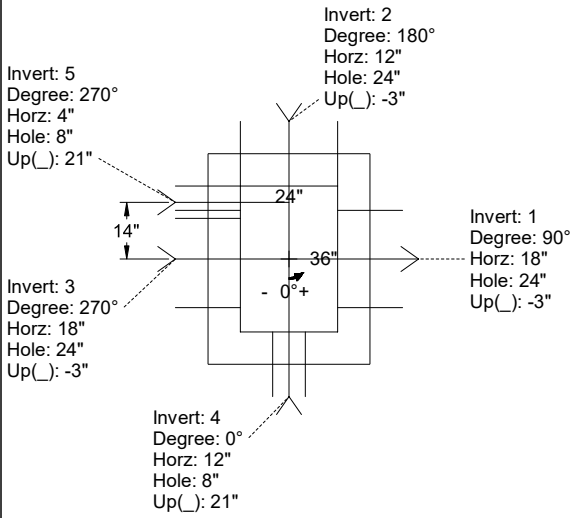

INSIDE WALL DIMENSIONS

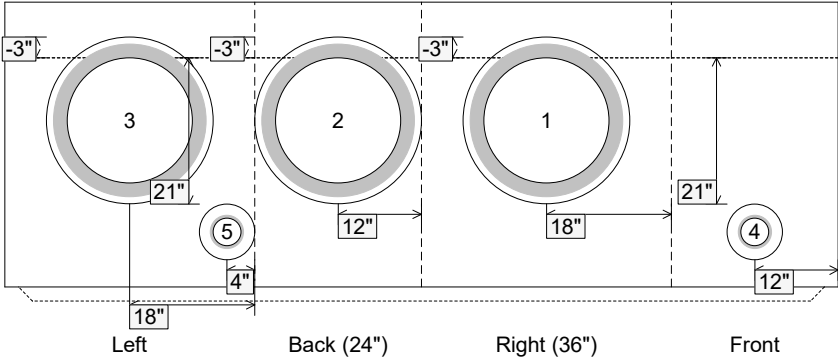

Coating (Int):

Coating (Ext):

Seam Up: Tongue

Seam Dn: n/a

Wall Thickness: 8"

Floor Height: 8"

Height (Int): 33"

Height (Ext): 41"

Weight (Net): 3928 lb

Volume (Net): 1cu.yd

Job Name: 25-3193 - KYTC Kenton Co Call 328 (251320)

Job Location: Independence, KY

Contractor: Eaton Asphalt

Plant: 100

6/4/2026 4:51:38 PM

Tech: Jared - A

PC: J. Jarvis



Structure ID: 505

P1 BX2436-08BVF

BOX BASE 8inW, 8inF, Variable Ht T/n

P3) 24" x 120" - CB INLET KY A 10' TOP LEFT F/G - 10"

P2) 24" x 120" - CB INLET KY A 10' BOTTOM LEFT T/G - 18"

P1) 24" x 36" - BOX BASE 8inW, 8inF, Variable Ht T/n - 29"

1) CASTING - HOE KY-206 F/C (KY TY1)

1) This Structure Includes a Cast-in Item - KY-206 Frame (Supplied by iCast)

1) 24" x 36" - Conseal CS-102 1.00"

2) Hole - 24

2) Hole - 8

3400 lb

5270 lb

3967 lb

206 lb

0 lb

0 lb

0 lb

0 lb

Structure Total: 12843 lb

Structure Notes:

** KYTC STATE PROJECT **

1. PER KYTC CBI TY A / ASTM C-913 SPECS

2. CONCRETE: 4,000 PSI AT 28 DAYS

3. REINFORCEMENT: #5 BAR @ 12" C.C. E.W. (GRADE 60) - 2" MIN. REBAR CLEARANCE (TYP)

4. NO STORM INVERT

5. NO STEPS

6. KY-206 FRAME & COVER "STORM" SUPPLIED BY ICAST - FRAME TO BE CAST INTO TOP PHASE TOP FLANGE SIDE UP

7. INVERTS 3 & 4 OFFSET 14" FROM CENTER OF WALL

Rim: 871.83'

Rim to Invert: 4.77'


Slack: 0.24"

Sump: 0"


Step Position:

Position	Elev	Angle	Ext. (cw)	Pipe	Pipe OD	Connector	Hole	Horz Size	Up ()	Offset
Invert 1	867.06'	0°	20"	18" ADS N-12	22"	Hole 24	24"	24"	-3"	0"
Invert 2	867.06'	180°	20"	18" ADS N-12	22"	Hole 24	24"	24"	-3"	0"
Invert 3	868.64'	90°	12"	4" HDPE (perf pipe)	4.8"	Hole 8	8"	8"	17"	-14"
Invert 4	868.64'	270°	12"	4" HDPE (perf pipe)	4.8"	Hole 8	8"	8"	17"	-14"
Invert 5										
Invert 6										
Invert 7										
Invert 8										


RIGHT-SIDE UP VIEW (int. dimensions)

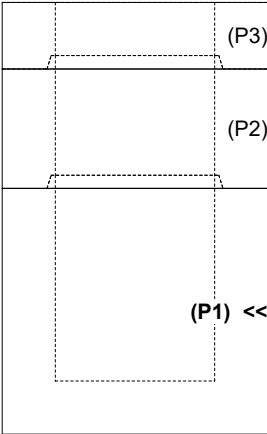

UPSIDE-DOWN VIEW (int. dimensions)

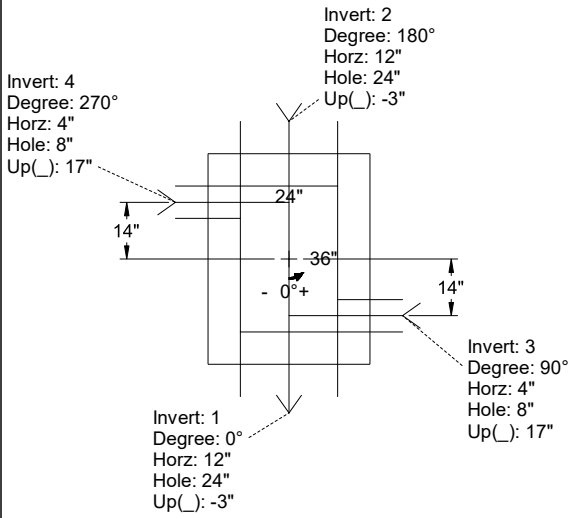

INSIDE WALL DIMENSIONS

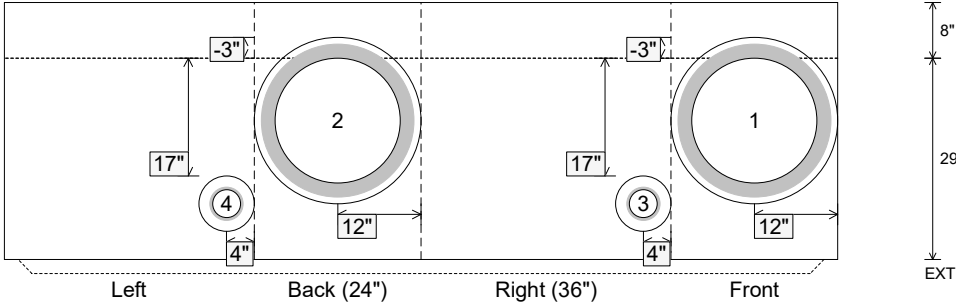

Coating (Int):

Coating (Ext):

Seam Up: Tongue

Seam Dn: n/a

Wall Thickness: 8"

Floor Height: 8"

Height (Int): 29"

Height (Ext): 37"


Weight (Net): 3967 lb

Volume (Net): 1.01cu.yd

Job Name: 25-3062 Portland Bypass
Job Location: Portland, TN
Contractor: Scotty's Contracting & Stone, LLC

Plant: Beaver Dam
6/1/2026 8:22:52 AM

Tech: J. Coppage
PC: C. Goff

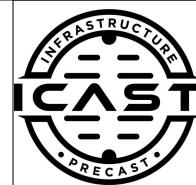

Structure ID: CB-18

P1 BX4848-08BAVF

BOX BASE 8inW, 8inF, Variable Ht

- P3) 28" x 34" - CASTING HEIGHT - 7"
P2) 48" x 48" - BX FLAT LID 8"W - TDOT 12SB (28"x34" Hole) - 10"
P1) 48" x 48" - BOX BASE 8inW, 8inF, Variable Ht - 39"
1) CASTING - JBS-3123 MODIFIED SET
1) 48" x 48" - Conseal CS-102 1.00"
1) 28" x 34" - Conseal CS-102 1.00"
1) Hole - 40 x 28
1) Hole - 32
1) Hole - 6

- Structure Notes:
1. PER TDOT D-CB-12SB / ASTM C913 SPEC'S.
2. CONCRETE = 4,000 PSI AT 28 DAYS.
3. NO INVERT CHANNEL.
4. JBS 3123 MOD SINGLE SET BY ICAST
5. REINFORCING PER ASTM A615 (GRADE 60).
** SEE TDOT STD DRAWING D-CB-12SB **
- TOP SLAB - DBL MAT #5 BARS.
- WALLS (As .47) #5 BARS AT 8" C.C.E.W.
- FLOOR (As .47) #5 BARS AT 8" C.C.E.W.




Structure Total: 10631 lb

Rim: 785.88' Rim to Invert: 4.44' Slack: 0.905' Sump: 3.625' Step Position:


Position	Elev	Angle	Ext. (cw)	Pipe	Pipe OD	Connector	Hole	Horz Size	Up ()	Offset
Invert 1	781.44'	0°	28"	30" x 19" ELL RCP	37.375" x 26.438"	Hole 40 x 28	40" x 28"	40"	0"	-4"
Invert 2	781.61'	180°	36"	24" RCP B WALL	30"	Hole 32	32"	32"	2.665"	4"
Invert 3	782.88'	180°	11"	4" HDPE (perf pipe)	4.8"	Hole 6	6"	6"	20.505"	-21"
Invert 4										
Invert 5										
Invert 6										
Invert 7										
Invert 8										

RIGHT-SIDE UP VIEW (int. dimensions)

UPSIDE-DOWN VIEW (int. dimensions)

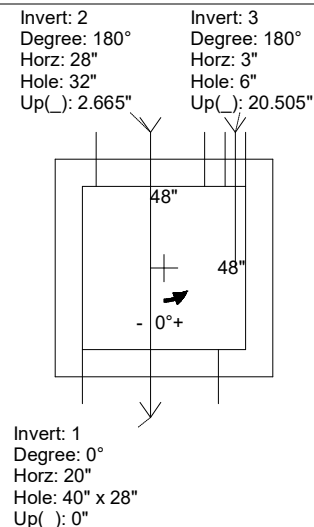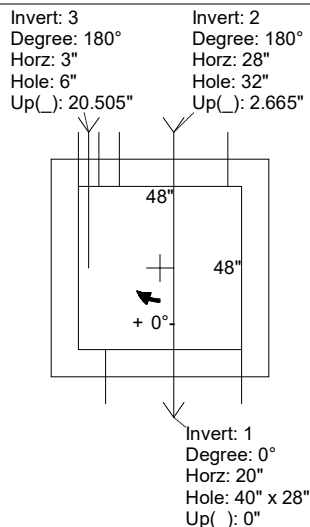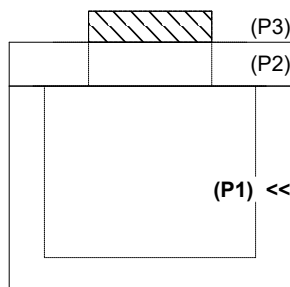

INSIDE WALL DIMENSIONS

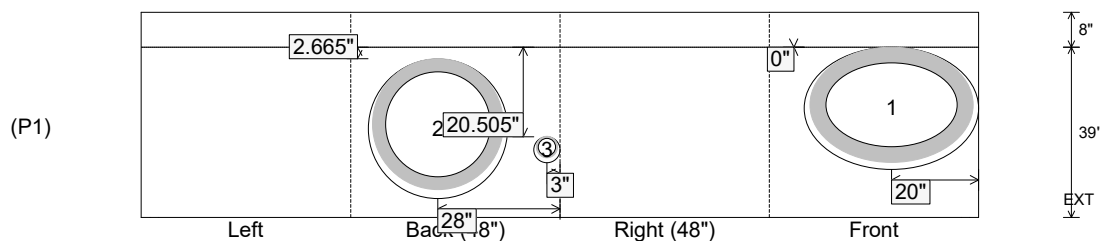

Coating (Int):
Coating (Ext):

Seam Up: Flat
Seam Dn: n/a


Wall Thickness: 8"
Floor Height: 8"

Height (Int): 39"
Height (Ext): 47"

Weight (Net): 7743 lb
Volume (Net): 1.98cu.yd


Job Name: 25-2952 - KYTC Jefferson Co Call 106 (251315) Job Location: Indiana, KY Contractor: Louisville Paving and Construction					Plant: 100 6/12/2026 3:09:32 PM		Tech: J. Horsley - A PC: J. Jarvis				
Structure ID: 26											
P1 BX2424-08BAVF BOX BASE 8inW, 8inF, Variable Ht F/n											
P3) 19.5" - CASTING (cast in) - 2.75" P2) 24" x 24" - CB FLAT TOP 8"W (HOE KY-210) F/F - 8" P1) 24" x 24" - BOX BASE 8inW, 8inF, Variable Ht F/n - 31" 1) This Structure Includes a Cast-in Item - HOE KY-210 Frame (Supplied By Others) 1) 24" x 24" - Conseal CS-102 1.00" 2) Hole - 20"						0 lb 943 lb 3316 lb 0 lb 0 lb 0 lb ----- 0 lb Structure Total: 4259 lb		Structure Notes: ** KYTC STATE PROJECT ** 1. PER KYTC DBI TYPE 14 / ASTM C-913 SPECS 2. CONCRETE: 4,000 PSI AT 28 DAYS 3. REINFORCEMENT: #5 BAR @ 12" C.C. E.W. (GRADE 60) - 2" MIN. REBAR CLEARANCE (TYP) 4. HOE KY-210 FRAME & GRATE SUPPLIED BY OTHERS - FRAME TO BE CAST INTO FLAT LID			
Rim: 558.6' Rim to Invert: 3.25' Slack: 0" Sump: 0" Step Position:											
Position	Elev	Angle	Ext. (cw)	Pipe	Pipe OD	Connector	Hole	Horz Size	Up ()	Offset	
Invert 1	555.35'	90°	20"	15" HDPE	17.6"	Hole 20	20"	20"	-2.5"	0"	
Invert 2	555.35'	270°	20"	15" HDPE	17.6"	Hole 20	20"	20"	-2.5"	0"	
Invert 3											
Invert 4											
Invert 5											
Invert 6											
Invert 7											
Invert 8											
RIGHT-SIDE UP VIEW (int. dimensions) UPSIDE-DOWN VIEW (int. dimensions) INSIDE WALL DIMENSIONS											
Coating (Int): Coating (Ext):			Seam Up: Flat Seam Dn: n/a		Wall Thickness: 8" Floor Height: 8"		Height (Int): 31" Height (Ext): 39"		Weight (Net): 3316 lb Volume (Net): 0.85cu.yd		

Job Name: 25-2952 - KYTC Jefferson Co Call 106 (251315) Job Location: Indiana, KY Contractor: Louisville Paving and Construction					Plant: 100 6/12/2026 3:09:30 PM		Tech: J. Horsley - A PC: J. Jarvis				
Structure ID: 27											
P1 BX2424-08BAVF BOX BASE 8inW, 8inF, Variable Ht F/n											
P3) 19.5" - CASTING (cast in) - 2.75" P2) 24" x 24" - CB FLAT TOP 8"W (HOE KY-210) F/F - 8" P1) 24" x 24" - BOX BASE 8inW, 8inF, Variable Ht F/n - 31" 1) This Structure Includes a Cast-in Item - HOE KY-210 Frame (Supplied By Others) 1) 24" x 24" - Conseal CS-102 1.00" 2) Hole - 20"						0 lb 943 lb 3316 lb 0 lb 0 lb 0 lb ----- 0 lb Structure Total: 4259 lb		Structure Notes: ** KYTC STATE PROJECT ** 1. PER KYTC DBI TYPE 14 / ASTM C-913 SPECS 2. CONCRETE: 4,000 PSI AT 28 DAYS 3. REINFORCEMENT: #5 BAR @ 12" C.C. E.W. (GRADE 60) - 2" MIN. REBAR CLEARANCE (TYP) 4. HOE KY-210 FRAME & GRATE SUPPLIED BY OTHERS - FRAME TO BE CAST INTO FLAT LID			
Rim: 557.2' Rim to Invert: 3.25' Slack: 0" Sump: 0" Step Position:											
Position	Elev	Angle	Ext. (cw)	Pipe	Pipe OD	Connector	Hole	Horz Size	Up ()	Offset	
Invert 1	553.95'	90°	20"	15" HDPE	17.6"	Hole 20	20"	20"	-2.5"	0"	
Invert 2	553.95'	270°	20"	15" HDPE	17.6"	Hole 20	20"	20"	-2.5"	0"	
Invert 3											
Invert 4											
Invert 5											
Invert 6											
Invert 7											
Invert 8											

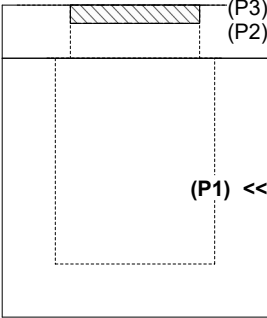


RIGHT-SIDE UP VIEW (int. dimensions)

UPSIDE-DOWN VIEW (int. dimenions)

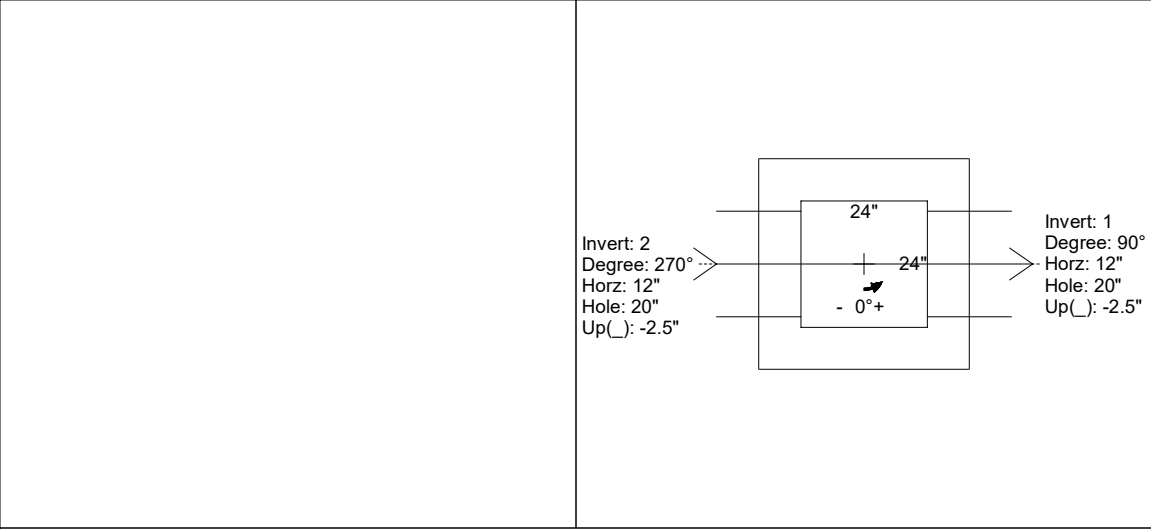

INSIDE WALL DIMENSIONS

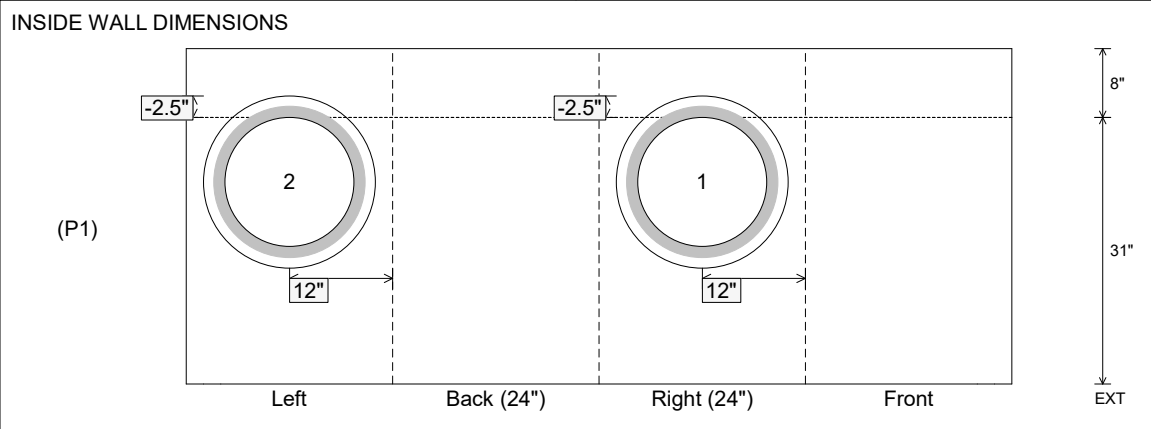

Coating (Int): Coating (Ext):	Seam Up: Flat Seam Dn: n/a	Wall Thickness: 8" Floor Height: 8"	Height (Int): 31" Height (Ext): 39"	Weight (Net): 3316 lb Volume (Net): 0.85cu.yd
----------------------------------	-------------------------------	--	--	--



Weight (Net): 4398 lb
Volume (Net): 1.12cu.yd

Job Name: 26-2080 - The Cumberland
Job Location: Bowling Green, KY
Contractor: J & J Concrete & Excavating, LLC

Plant: 100

6/22/2026 6:26:03 PM

Tech: Jared - A

PC: E. Bradley



Structure ID: D3 ST-CI

P3 GR24x36x8x3

GRADE RING F/F


- P4) 24" x 36" - CASTING HEIGHT - 6"
P3) 24" x 36" - GRADE RING F/F - 3"
P2) 48" - MH FLAT TOP w/24"x36" Hole F/G - 12"
P1) 48" - MH BASE T/n - 42"
1) CASTING - HOE 525 SET (F/G/H)
1) 48" - Conseal CS-102 1.00"
2) 24" x 36" - Conseal CS-102 1.00"
1) Hole - 20
4) MH Step ML-10-TDS-NCR - 10"

0 lb
306 lb
1300 lb
4129 lb
442 lb
0 lb
0 lb
0 lb
0 lb

Structure Total: 6177 lb

Structure Notes:

1. PER ASTM C-913 SPECIFICATIONS
2. CONCRETE: 4,000 PSI AT 28 DAYS
3. REINFORCEMENT: #4 BAR AS SHOWN (GRADE 60)
4. LIFTERS: 2 EA. WRA016 CONAC WIRE ROPE ANCHORS FOR PLANT & FIELD HANDLING

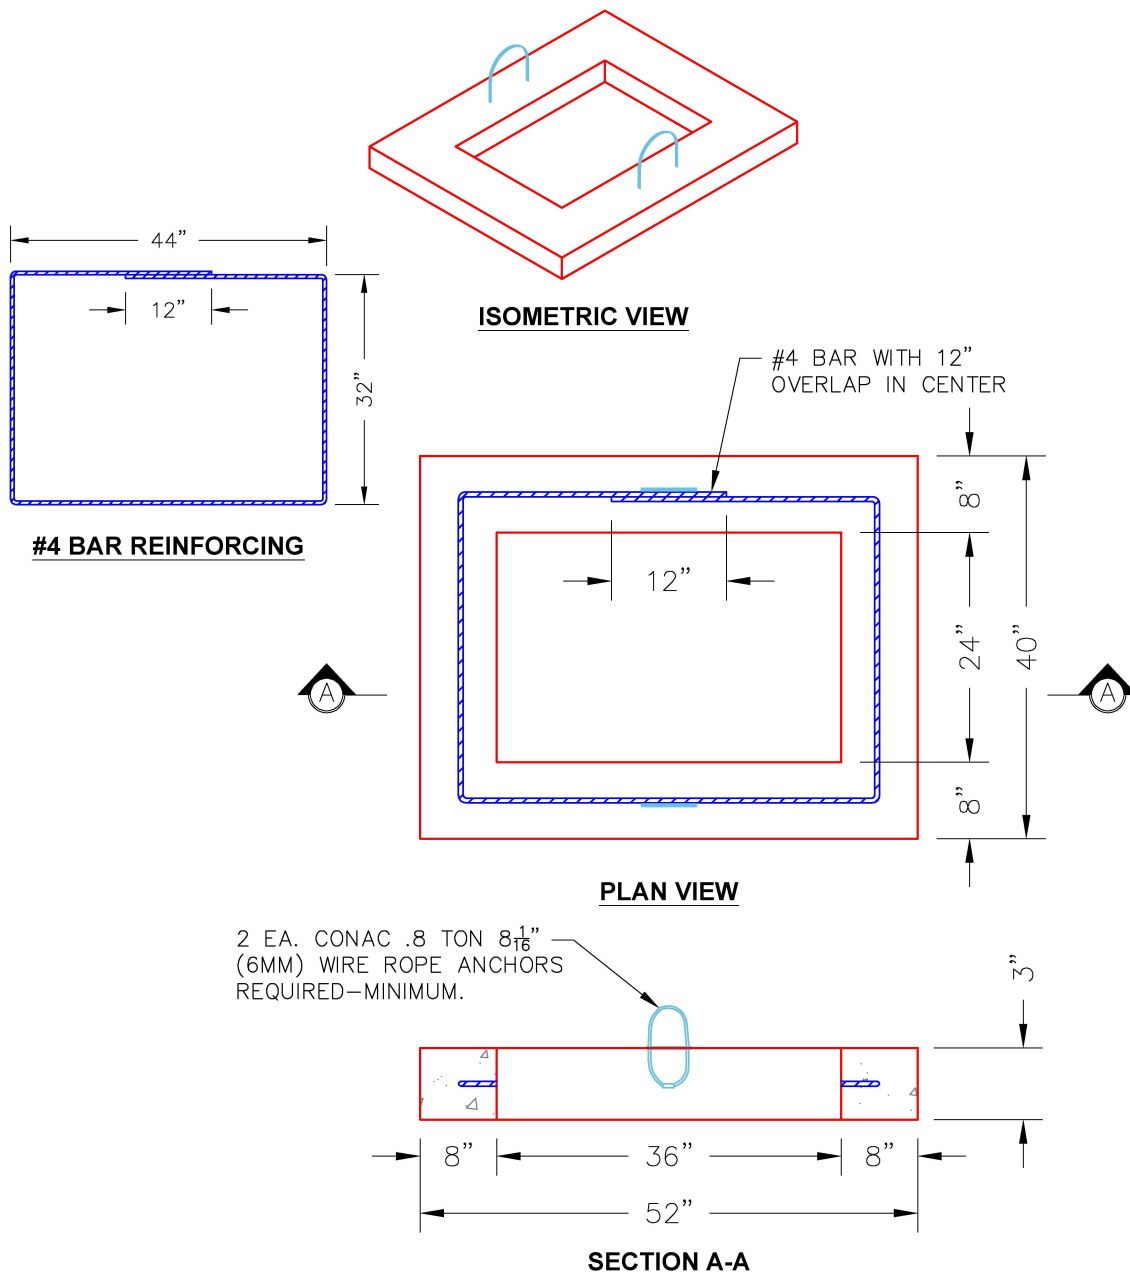

Coating (Int):
Coating (Ext):

Seam Up: Flat
Seam Dn: Flat

Wall Thickness: 8"

Height (Ext): 3"

Weight (Net): 306 lb
Volume (Net): 0.08cu.yd

Job Name: 26-2080 - The Cumberland
Job Location: Bowling Green, KY
Contractor: J & J Concrete & Excavating, LLC

Plant: 100

6/22/2026 6:26:00 PM

Tech: Jared - A

PC: E. Bradley



Structure ID: B2 ST-CI

P3 GR24x36x8x3

GRADE RING F/F


- P4) 24" x 36" - CASTING HEIGHT - 6"
P3) 24" x 36" - GRADE RING F/F - 3"
P2) 48" - MH FLAT TOP w/24"x36" Hole F/G - 12"
P1) 48" - MH BASE T/n - 36"
1) CASTING - HOE 525 SET (F/G/H)
1) 48" - Conseal CS-102 1.00"
2) 24" x 36" - Conseal CS-102 1.00"
2) Hole - 20
3) MH Step ML-10-TDS-NCR - 10"

0 lb
306 lb
1300 lb
3575 lb
442 lb
0 lb
0 lb
0 lb
0 lb

Structure Total: 5623 lb

Structure Notes:

1. PER ASTM C-913 SPECIFICATIONS
2. CONCRETE: 4,000 PSI AT 28 DAYS
3. REINFORCEMENT: #4 BAR AS SHOWN (GRADE 60)
4. LIFTERS: 2 EA. WRA016 CONAC WIRE ROPE ANCHORS FOR PLANT & FIELD HANDLING

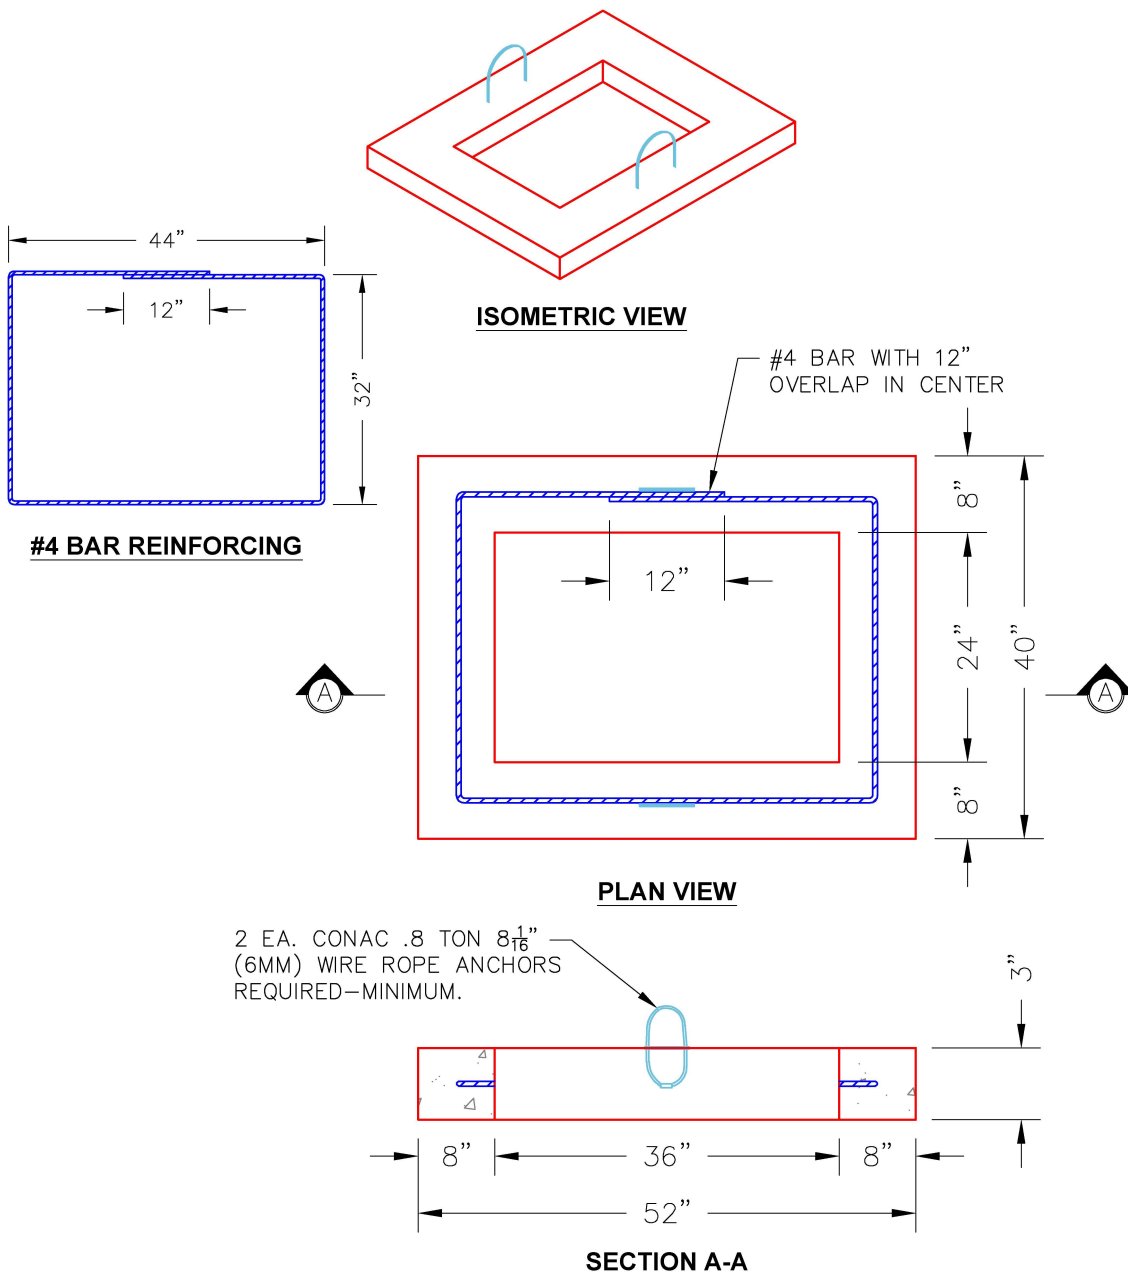

Coating (Int):
Coating (Ext):

Seam Up: Flat
Seam Dn: Flat



Wall Thickness: 8"

Height (Ext): 3"


Weight (Net): 306 lb
Volume (Net): 0.08cu.yd

26-2801 900640 QwikTrip No. 1

1810B4 V1600-4 Assembly

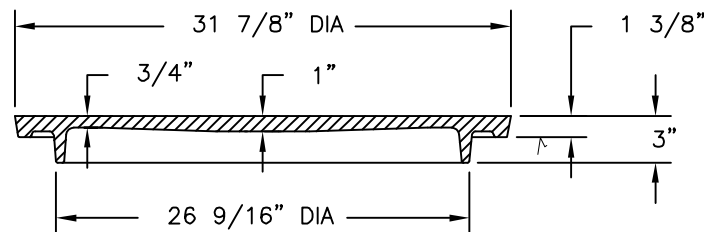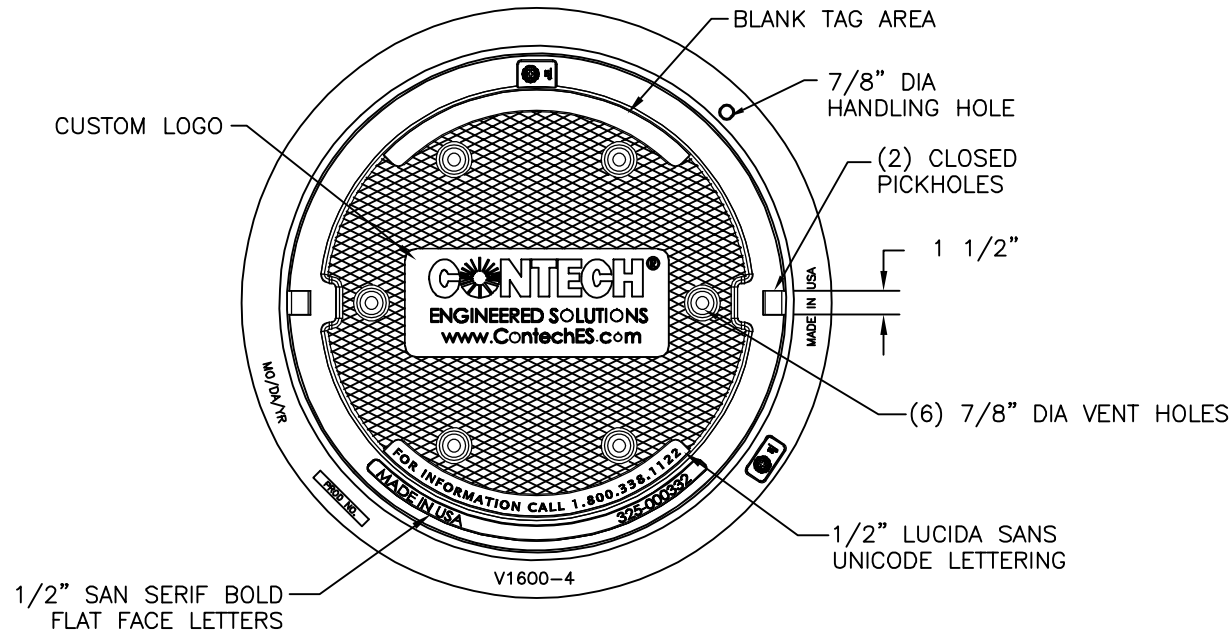

COVER SECTION

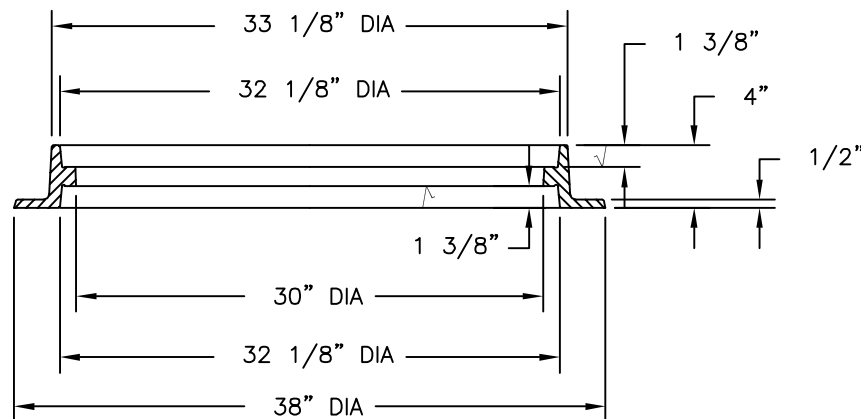

FRAME SECTION

Product Number

41600483

Design Features

- Materials
 - Cover
 - Gray Iron (CL35B)
 - Frame
 - Gray Iron (CL35B)
- Design Load
 - Heavy Duty
- Open Area
 - n/a
- Coating
 - Undipped
- √ Designates Machined Surface

Certification

- ASTM A48
- H25
- Country of Origin: USA

Major Components

00180783
41600410

Drawing Revision

5/9/2007 Designer: SMH
2/14/2022 Revised By: DAE





Disclaimer

Weights (lbs./kg) dimensions (inches/mm) and drawings provided for your guidance. We reserve the right to modify specifications without prior notice.

CONFIDENTIAL: This drawing is the property of EJ GROUP, Inc., and embodies confidential information, registered marks, patents, trade secret information, and/or know how that is the property of EJ GROUP, Inc. Copyright © 2012 EJ GROUP, Inc. All rights reserved.

Contact

800 626 4653
ejco.com

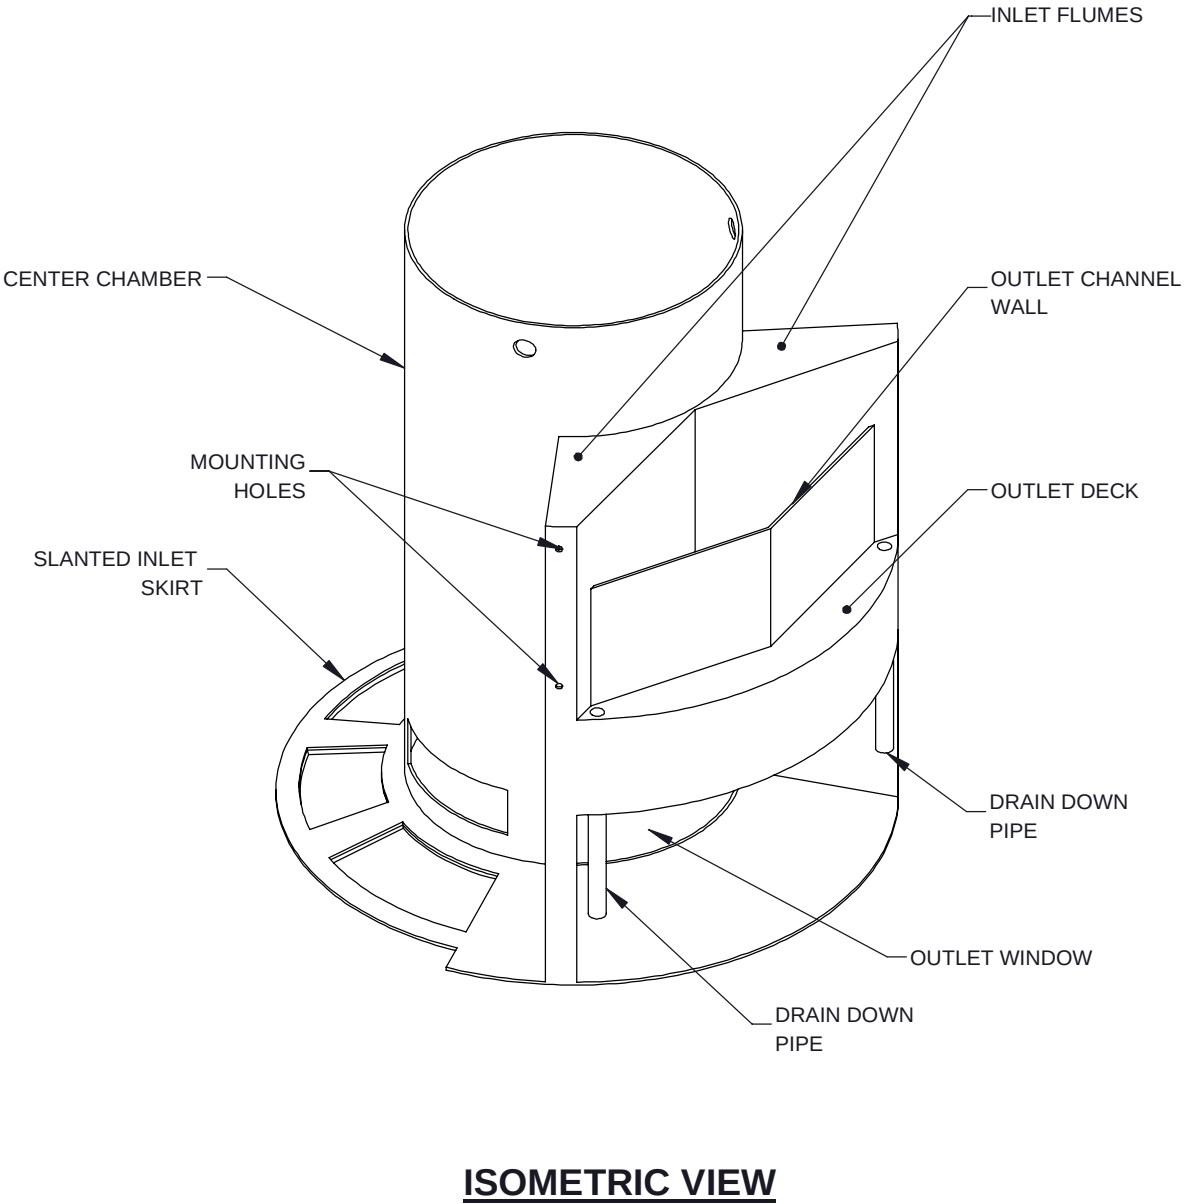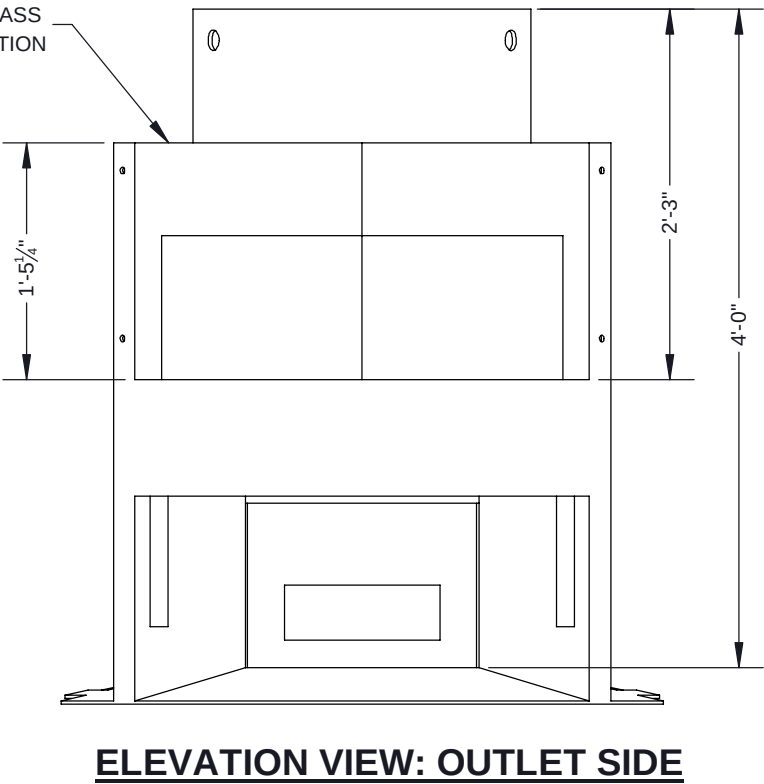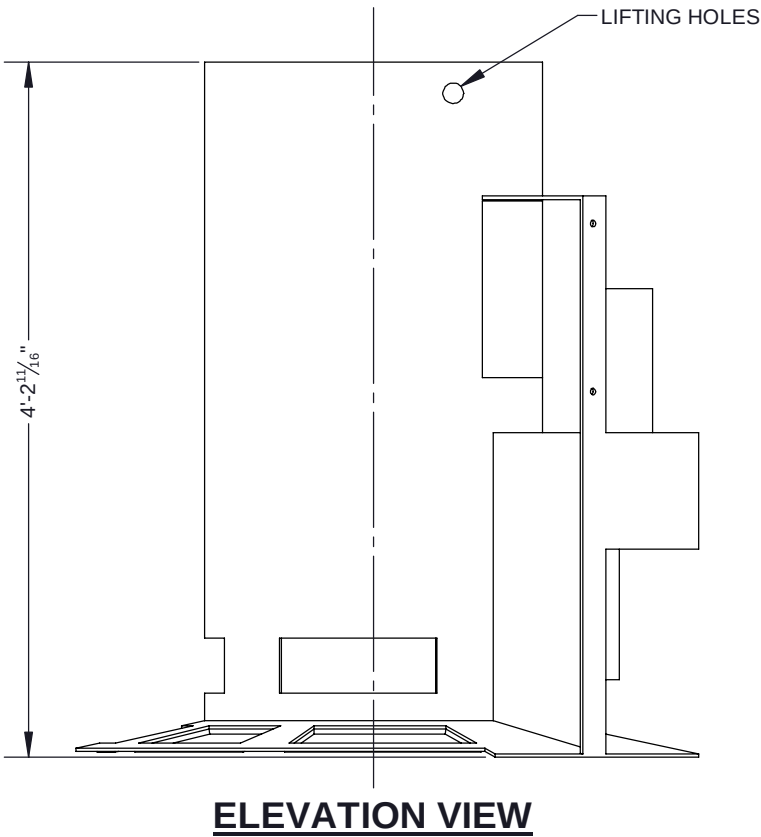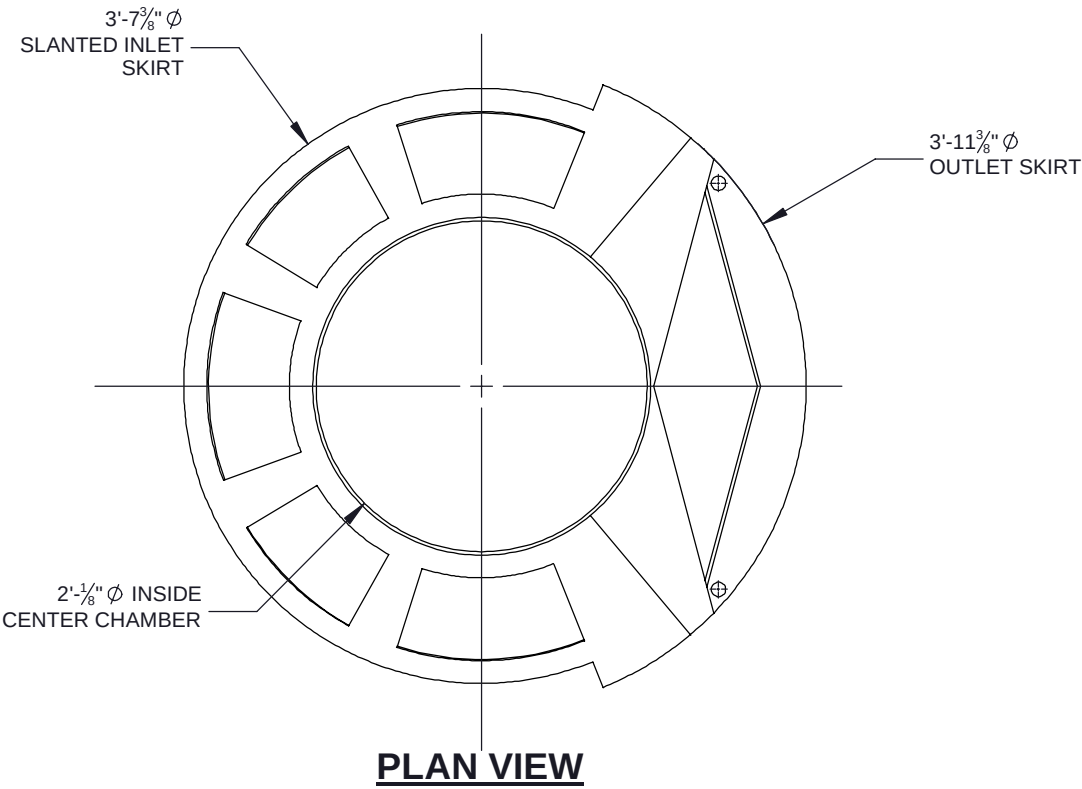

NOTES:
1. SEE CASCADE SEPARATOR INSTALLATION GUIDE FOR ADDITIONAL INFORMATION

The design and information shown on this drawing is provided as a service to the project owner, engineer and contractor by Contech Engineered Solutions LLC, or one of its affiliated companies ("Contech"). Neither this drawing, nor any part thereof, may be used, reproduced or modified in any manner without the prior written consent of Contech. Failure to comply is done at the user's own risk and Contech expressly disclaims any liability or responsibility for such use.

If discrepancies between the supplied information upon which the drawing is based and actual field conditions are encountered as site work progresses, these discrepancies must be reported to Contech immediately for re-evaluation of the design. Contech accepts no liability for designs based on missing, incomplete or inaccurate information supplied by others.

CASCADE
separator™

CONTECH
ENGINEERED SOLUTIONS LLC

www.ContechES.com

9025 Centre Pointe Dr., Suite 400, West Chester, OH 45069
800-338-1122 513-645-7000 513-645-7993 FAX

REFERENCE DETAIL
INTERNALS CS-4
CASCADE SEPARATOR

THIRD ANGLE PROJECTION

UNLESS OTHERWISE SPECIFIED
DIMENSIONS ARE IN INCHES

TOLERANCES:
FRACTIONAL $\pm 1/16$
ANGLES ± 1 DEGREE
TWO PLACE DECIMAL ± 0.06
THREE PLACE DECIMAL ± 0.030

PART NUMBER: 325-003949		
APPROVED BY: M. BROOKS	DRAWN BY: M. BROOKS	
APPROVED BY DATE: 2021.10.21	DRAWN BY DATE: 2021.09.14	REV: B
SCALE: N/A	SHEET 1 OF 1	

C:\USERS\LUKE.KAINION\DRIVE - THE QUIKRETE COMPANIES\DYNAMICS365 - CONTECH - PROJECTS\900640\PRODUCTS\10-CASCADE 4\DRAWINGS\900640-10-CS-4-CONFAB.DWG 6/4/2026 12:42 PM



ICAST
5888 / 757440
LAYOUT 1A
5.80TS

COUNT	DESCRIPTION	PART NUMBER	PROVIDED BY	INSTALLED BY
1	CS-4 CYLINDER INSERT, STD.	325-003949	CONTECH	PRECASTER
4	CS-4 ALUMINUM INSTALLATION BRACKETS	325-003956	CONTECH	PRECASTER
1	CS-4 HARDWARE KIT	325-003955	CONTECH	PRECASTER
2	BOOT FOR 8"Ø PVC PIPE		PRECASTER	PRECASTER
1	SEALANT FOR JOINTS		PRECASTER	CONTRACTOR
1	30"Ø X 4" FRAME AND COVER, EJ #41600483, OR EQUIV.	325-000332	CONTECH	CONTRACTOR

1. DESIGN LOADING - AASHTO HS-20
2. ALL PRECAST CONCRETE MANUFACTURED PARTS SHALL CONFORM TO ASTM C-478, WITH MINIMUM CONCRETE STRENGTH OF 4000 PSI AT 28 DAYS
3. JOINT SEALANT SHALL CONFORM TO ASTM C-990 OR ASTM C-443
4. GROUND WATER ELEVATION ASSUMED AT OUTLET INVERT
5. MANUFACTURING TOLERANCE = +/- 1/2-INCH
6. SOME HIDDEN LINES MAY BE OMITTED FOR CLARITY

- A. PRECASTER TO SHIP ACCESS CASTINGS WITH STRUCTURE
- B. REFER TO CONTECH ASSEMBLY INSTRUCTIONS FOR ADDITIONAL INFORMATION.
- C. PRECASTER TO INSTALL INTERNAL COMPONENTS PRIOR TO SHIPPING UNLESS INSTRUCTED OTHERWISE BY CONTECH
- D. PIPE OPENINGS SHALL BE STENCILED "INLET" OR "OUTLET" AS APPROPRIATE
- E. APPLYING ALIGNMENT MARKS ON ALL PIECES OF MULTIPLE PIECE ASSEMBLIES IS ENCOURAGED
- F. IF STRUCTURE IS DELIVERED IN MULTIPLE SECTIONS, EACH PIECE SHALL BE LABELED WITH THE CONTECH PROJECT NUMBER, SEQUENCE NUMBER AND SITE DESIGNATION

RIM ELEV. = 609.6+/-
TOP OF STRUCTURE = 608.77
INLET PIPE 1 INVERT ELEV. = 602.00
INLET PIPE 1 DIAMETER AND MATERIAL = 8"Ø PVC
OUTLET PIPE INVERT ELEV. = 602.00
OUTLET PIPE DIAMETER AND MATERIAL = 8"Ø PVC
OUTSIDE BOTTOM OF STRUCTURE ELEV. = 597.25

APPROXIMATE HEAVIEST PICK = 5500 LBS.
STRUCTURE IS DELIVERED IN 4 PIECES

TOP SLAB = 2000 LBS.
RISER 2 = 2500 LBS. LBS.
CONTROL RISER = 5500 LBS.
BASE SECTION = 3000 LBS.

[illegible]



CS-4 - 900640-010
QUIKTRIP NO. 0680
SAINT LOUIS, MO
SITE DESIGNATION: HDS A10

CONTECH
ENGINEERED SOLUTIONS LLC
A **CONTECH** COMPANY
9100 Centre Pointe Dr., Suite 400, West Chester, OH 45069
800-338-1122 513-645-7000 513-645-7993 FAX
CASCADE
separator[®]
FOR PATENT INFORMATION, GO TO www.conteches.com/IP


DATE:		05/22/26	
DESIGNED:	LRP	DRAWN:	LRP
CHECKED:	LJK	APPROVED:	LJK
PROJECT No.:	900640	SEQUENCE No.:	010
SHEET:		1	OF 1

26-2801 900640 QwikTrip No. 1

1810B4 V1600-4 Assembly

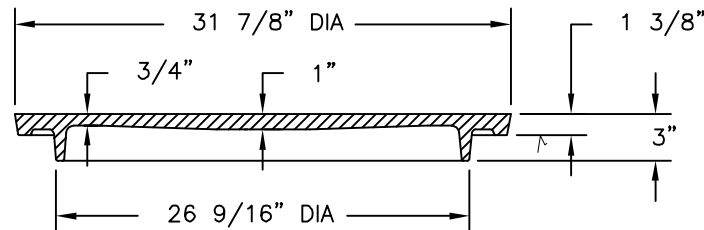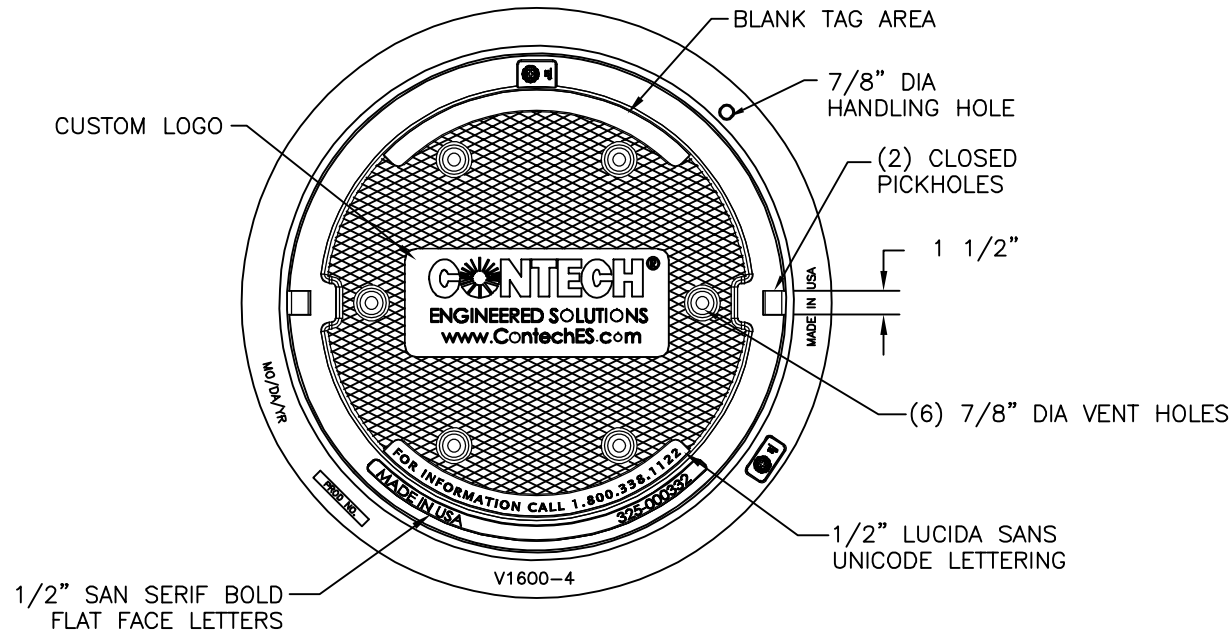

COVER SECTION

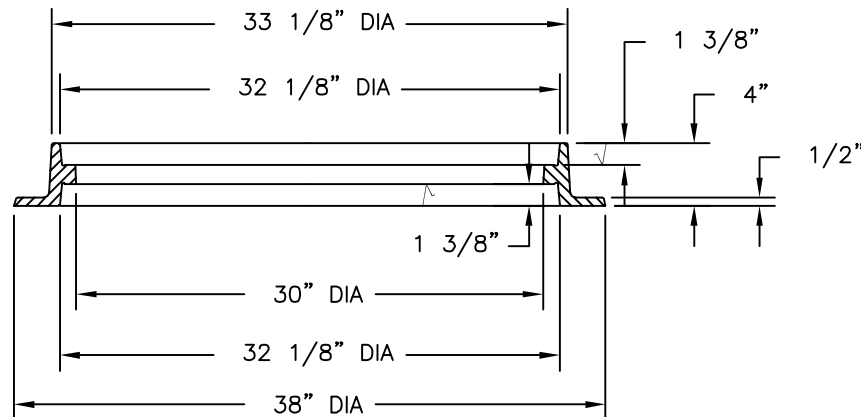

FRAME SECTION

Product Number

41600483

Design Features

- Materials
 - Cover
 - Gray Iron (CL35B)
 - Frame
 - Gray Iron (CL35B)
- Design Load
 - Heavy Duty
- Open Area
 - n/a
- Coating
 - Undipped
- √ Designates Machined Surface

Certification

- ASTM A48
- H25
- Country of Origin: USA

Major Components

00180783
41600410

Drawing Revision

5/9/2007 Designer: SMH
2/14/2022 Revised By: DAE





Disclaimer

Weights (lbs./kg) dimensions (inches/mm) and drawings provided for your guidance. We reserve the right to modify specifications without prior notice.

CONFIDENTIAL: This drawing is the property of EJ GROUP, Inc., and embodies confidential information, registered marks, patents, trade secret information, and/or know how that is the property of EJ GROUP, Inc. Copyright © 2012 EJ GROUP, Inc. All rights reserved.

Contact

800 626 4653
ejco.com

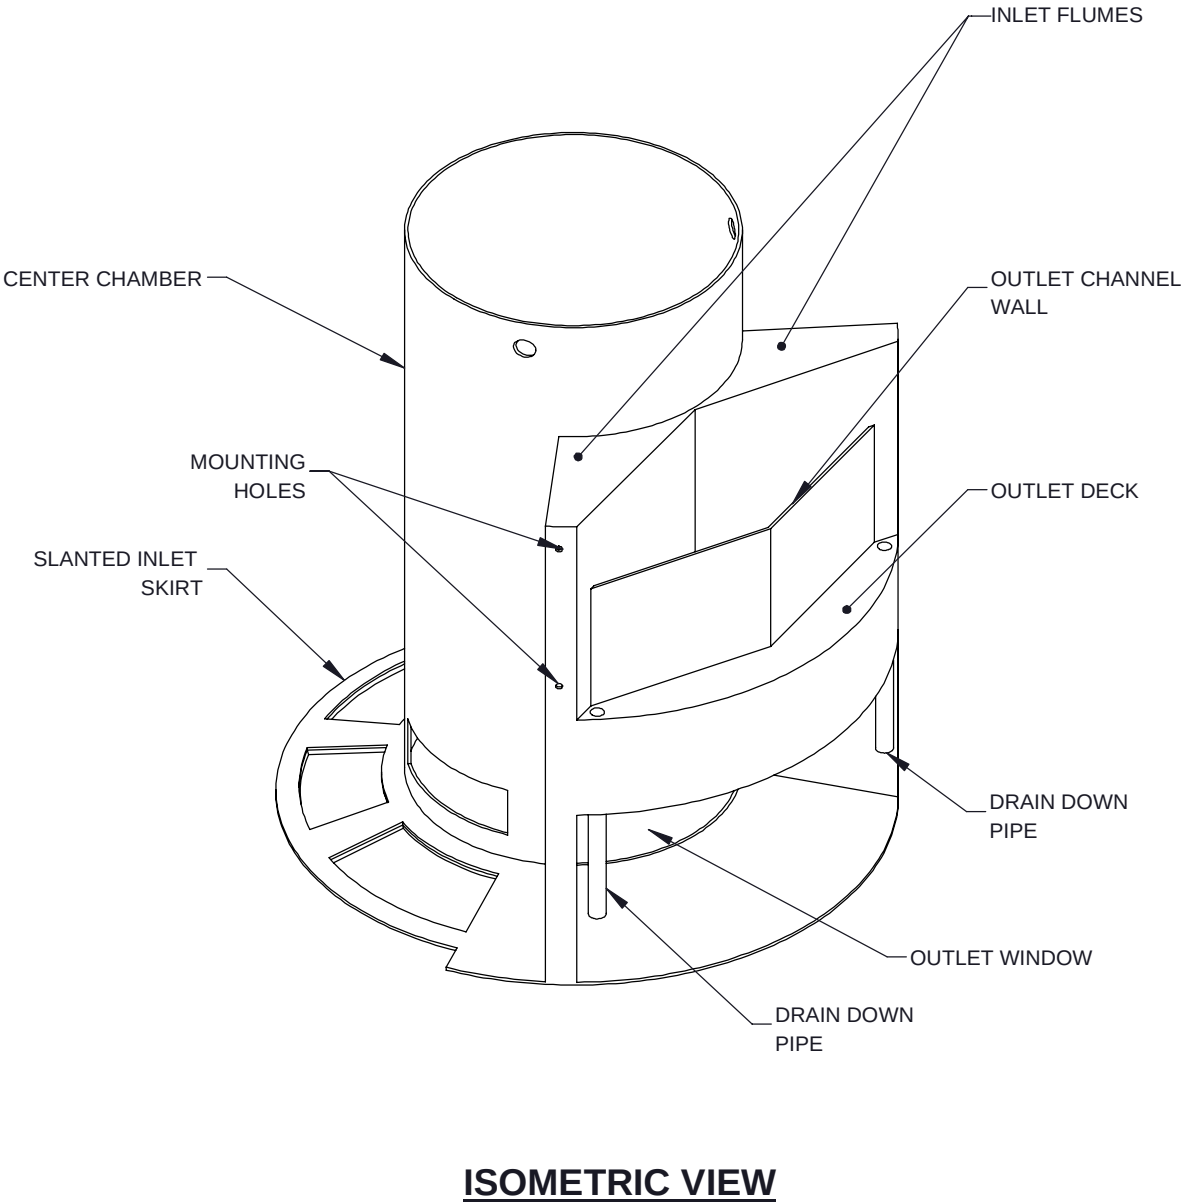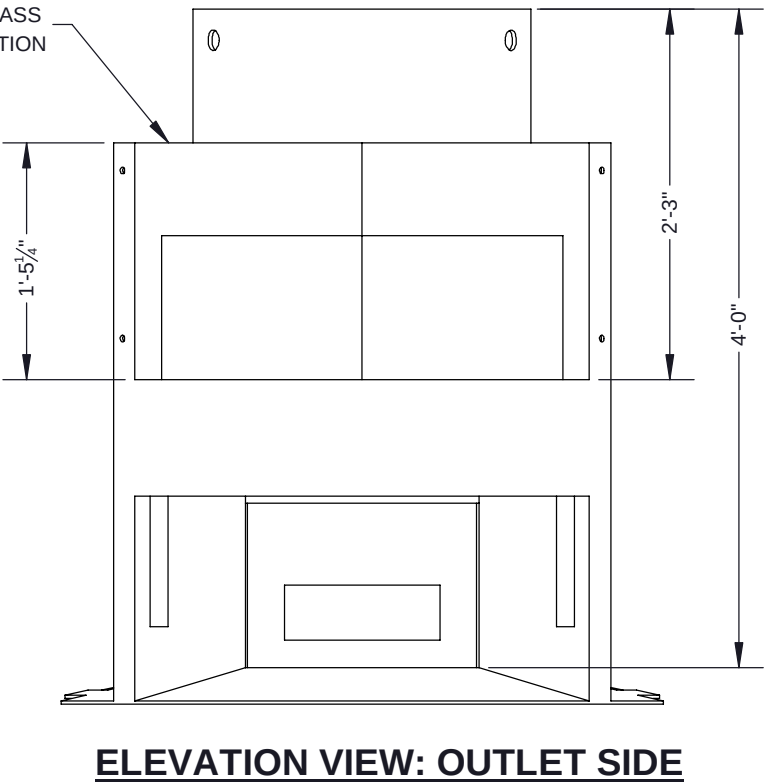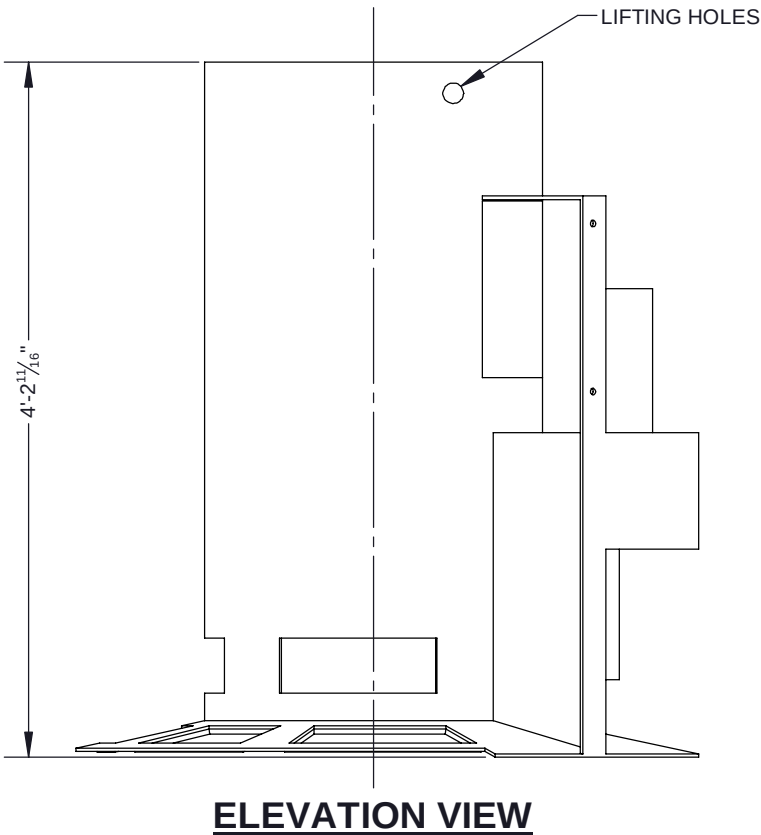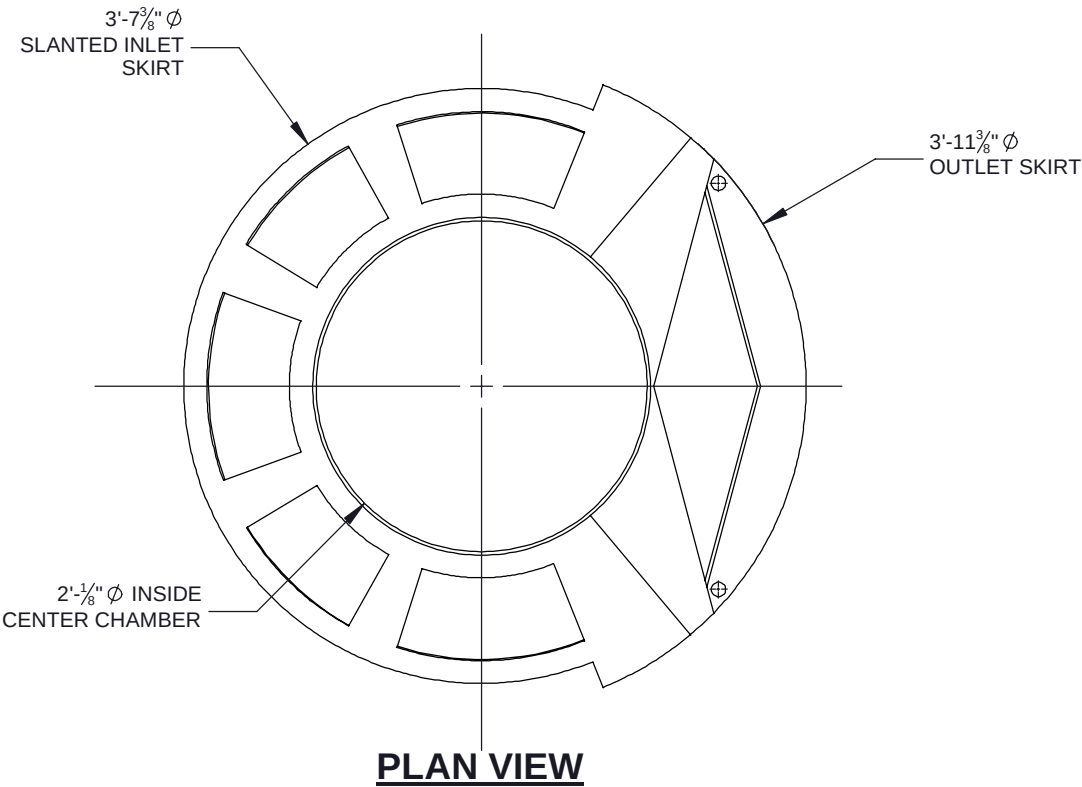

- NOTES:
1. SEE CASCADE SEPARATOR INSTALLATION GUIDE FOR ADDITIONAL INFORMATION

The design and information shown on this drawing is provided as a service to the project owner, engineer and contractor by Contech Engineered Solutions LLC, or one of its affiliated companies ("Contech"). Neither this drawing, nor any part thereof, may be used, reproduced or modified in any manner without the prior written consent of Contech. Failure to comply is done at the user's own risk and Contech expressly disclaims any liability or responsibility for such use.

If discrepancies between the supplied information upon which the drawing is based and actual field conditions are encountered as site work progresses, these discrepancies must be reported to Contech immediately for re-evaluation of the design. Contech accepts no liability for designs based on missing, incomplete or inaccurate information supplied by others.

CASCADE
separator™

CONTECH
ENGINEERED SOLUTIONS LLC

www.ContechES.com

9025 Centre Pointe Dr., Suite 400, West Chester, OH 45069
800-338-1122 513-645-7000 513-645-7993 FAX

REFERENCE DETAIL
INTERNALS CS-4
CASCADE SEPARATOR

THIRD ANGLE PROJECTION

UNLESS OTHERWISE SPECIFIED
DIMENSIONS ARE IN INCHES

TOLERANCES:
FRACTIONAL $\pm 1/16$
ANGLES ± 1 DEGREE
TWO PLACE DECIMAL ± 0.06
THREE PLACE DECIMAL ± 0.030

PART NUMBER: 325-003949		
APPROVED BY: M. BROOKS	DRAWN BY: M. BROOKS	
APPROVED BY DATE: 2021.10.21	DRAWN BY DATE: 2021.09.14	REV: B
SCALE: N/A	SHEET 1 OF 1	

Job Name: 26-1645 East Bank Regional ARV's

Job Location: Nashville, TN

Contractor: Garney Companies, Inc.

Plant: Beaver Dam

6/26/2026 12:58:18 PM

Tech: S. Felletter

PC: J. Jarvis

INFRASTRUCTURE

ICAST

PRECAST

Structure ID: ARV 8+22

P2 BX048096-06RVFX

BOX RISER 6inW, Variable Ht w/ XYPEX F/F

P4) 30" - CASTING HEIGHT - 4"

P3) 48" x 96" - CB FLAT TOP 8"W w/30"Hole w/ XYPEX F/F - 8"

P2) 48" x 96" - BOX RISER 6inW, Variable Ht w/ XYPEX F/F - 74"

P1) 48" x 96" - P.I.P. BY OTHERS - BTM SLAB F/n - 0"

1) CASTING - JBS 2220 F/G

2) 48" x 96" - Conseal CS-102 1.00" (Double)

4) DOGHOUSE - 20"x22"

0 lb

3875 lb

10793 lb

0 lb

250 lb

0 lb

0 lb

Structure Total: 14918 lb

Structure Notes:

1. PER ASTM C913 SPECIFICATIONS.

2. CONCRETE = 5,000 PSI AT 28 DAYS.

3. NO INVERT CHANNEL.

4. CASTING BY ICAST (JBS 2220 F/G).

5. TOP SLAB TO HAVE A FLAT TOP & FLOATED FINISH.

6. PE STAMPED DRAWINGS & CALC'S TO BE PROVIDED AFTER RECEIPT OF GENERAL DESIGN APPROVAL.

REINFORCING PER ASTM A615 (GRADE 60).

- TOP SLAB (As .62) #5 BARS AT 6" C.C.E.W.

- WALLS (As .31) #5 BARS AT 12" C.C.E.W.

Rim: 419.625'

Rim to Invert: 6.865'

Slack: 0.38"

Sump: 4"

Step Position:

Position	Elev	Angle	Ext. (cw)	Pipe	Pipe OD	Connector	Hole	Horz Size	Up ()	Offset
Invert 1	412.76'	90°	78"	16" DI	17.5"	DOGHOUSE 20"x22"	20" x 22"	20"	1"	24"
Invert 2	412.76'	90°	30"	16" DI	17.5"	DOGHOUSE 20"x22"	20" x 22"	20"	1"	-24"
Invert 3	412.76'	270°	78"	16" DI	17.5"	DOGHOUSE 20"x22"	20" x 22"	20"	1"	24"
Invert 4	412.76'	270°	30"	16" DI	17.5"	DOGHOUSE 20"x22"	20" x 22"	20"	1"	-24"
Invert 5										
Invert 6										
Invert 7										
Invert 8										

RIGHT-SIDE UP VIEW (int. dimensions)

Invert: 1

Degree: 90°

Horz: 72"

Hole: 20" x 22"

Up(): 1"

Invert: 2

Degree: 90°

Horz: 24"

Hole: 20" x 22"

Up(): 1"

Invert: 3

Degree: 270°

Horz: 72"

Hole: 20" x 22"

Up(): 1"

Invert: 4

Degree: 270°

Horz: 24"

Hole: 20" x 22"

Up(): 1"

48"

+ 96"

+ 0°

INSIDE WALL DIMENSIONS

Front

Right (96")

Back (48")

Left

24"

72"

2

1

1"

1"

24"

72"

4

3

1"

1"

EXT

74"

Coating (Int):

Coating (Ext):

Seam Up: Flat

Seam Dn: Flat

Wall Thickness: 6"

Floor Height: 0"

Height (Int): 74"

Height (Ext): 74"

Weight (Net): 10793 lb

Volume (Net): 2.76cu.yd

Job Name: 26-1645 East Bank Regional ARV's
Job Location: Nashville, TN
Contractor: Garney Companies, Inc.

Plant: Beaver Dam
6/24/2026 3:06:53 PM

Tech: S. Felletter
PC: J. Jarvis



Structure ID: ARV 8+22

P3 BX048096-06LD08SX

CB FLAT TOP 8"W w/30"Hole w/ XYPEX F/F

- P4) 30" - CASTING HEIGHT - 4"
P3) 48" x 96" - CB FLAT TOP 8"W w/30"Hole w/ XYPEX F/F - 8"
P2) 48" x 96" - BOX RISER 6inW, Variable Ht w/ XYPEX F/F - 74"
P1) 48" x 96" - P.I.P. BY OTHERS - BTM SLAB F/n - 0"
1) CASTING - JBS 2220 F/G
2) 48" x 96" - Conseal CS-102 1.00" (Double)
4) DOGHOUSE - 20"x22"

Structure Total:

0 lb
3875 lb
10793 lb
0 lb
250 lb
0 lb
0 lb



14918 lb

Structure Notes:

1. PER ASTM C913 SPECIFICATIONS.
 2. CONCRETE = 5,000 PSI AT 28 DAYS.
 3. NO INVERT CHANNEL.
 4. CASTING BY ICAST (JBS 2220 F/G).
 5. TOP SLAB TO HAVE A FLAT TOP & FLOATED FINISH.
 6. PE STAMPED DRAWINGS & CALC'S TO BE PROVIDED AFTER RECEIPT OF GENERAL DESIGN APPROVAL.
- REINFORCING PER ASTM A615 (GRADE 60).
- TOP SLAB (As .62) #5 BARS AT 6" C.C.E.W.
- WALLS (As .31) #5 BARS AT 12" C.C.E.W.

NOTES:

1. MANUFACTURED TO ASTM C-931 (LATEST REVISION).
2. CONCRETE: 5,000 PSI AT 28 DAYS.
3. REINFORCING: #5 BAR @ 6" C.C.E.W. (GRADE 60).
4. XYPEX ADMIXTURE.

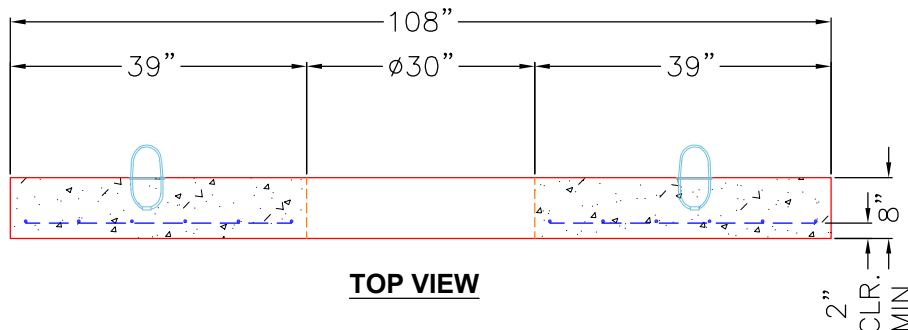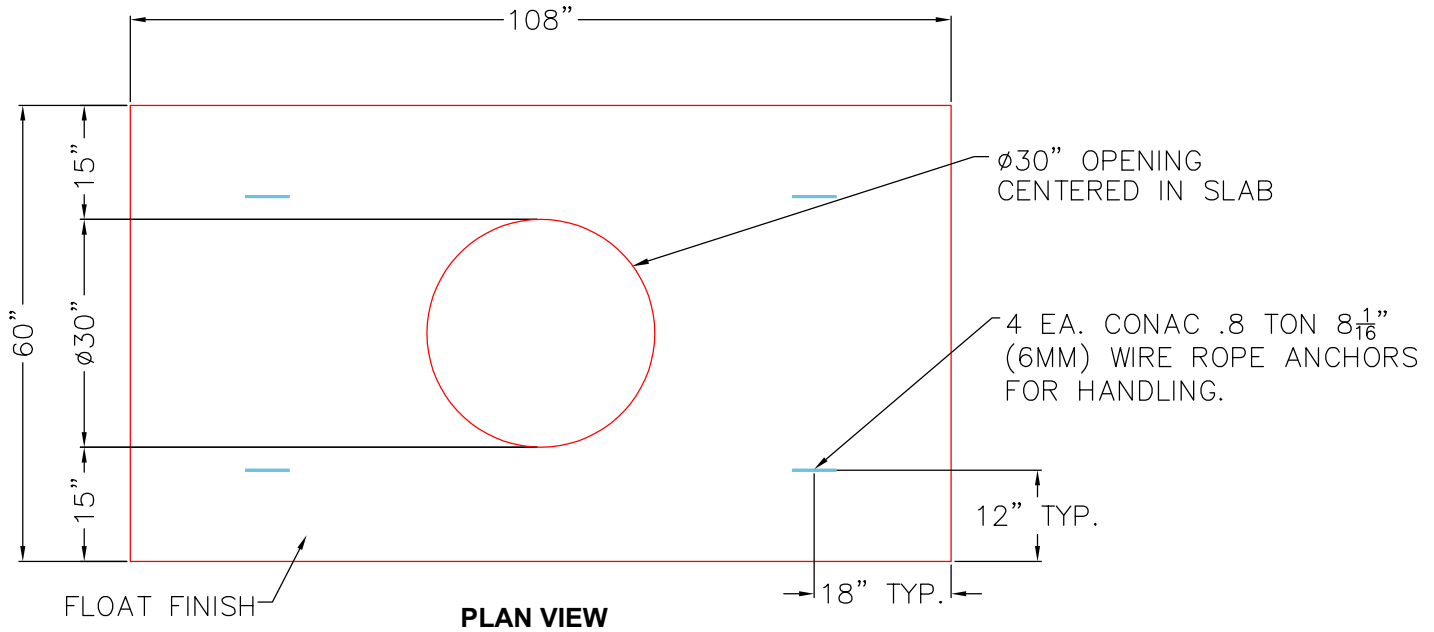

Coating (Int):
Coating (Ext):

Seam Up: Flat
Seam Dn: Flat

Wall Thickness: 6"

Height (Ext): 8"

Weight (Net): 3875 lb
Volume (Net): 0.99cu.yd

Job Name: 26-1645 East Bank Regional ARV's
Job Location: Nashville, TN
Contractor: Garney Companies, Inc.

Plant: Beaver Dam
6/24/2026 3:06:52 PM

Tech: S. Felletter
PC: J. Jarvis



Structure ID: ARV 4+84

P3 BX048096-06LD08SX

CB FLAT TOP 8"W w/30"Hole w/ XYPEX F/F

- P4) 30" - CASTING HEIGHT - 4"
P3) 48" x 96" - CB FLAT TOP 8"W w/30"Hole w/ XYPEX F/F - 8"
P2) 48" x 96" - BOX RISER 6inW, Variable Ht w/ XYPEX F/F - 68"
P1) 48" x 96" - P.I.P. BY OTHERS - BTM SLAB F/n - 0"
1) CASTING - JBS 2220 F/G
2) 48" x 96" - Conseal CS-102 1.00" (Double)
4) DOGHOUSE - 20"x22"

Structure Total:

0 lb
3875 lb
9850 lb
0 lb
250 lb
0 lb
0 lb



13976 lb

Structure Notes:

1. PER ASTM C913 SPECIFICATIONS.
 2. CONCRETE = 5,000 PSI AT 28 DAYS.
 3. NO INVERT CHANNEL.
 4. CASTING BY ICAST (JBS 2220 F/G).
 5. TOP SLAB TO HAVE A FLAT TOP & FLOATED FINISH.
 6. PE STAMPED DRAWINGS & CALC'S TO BE PROVIDED AFTER RECEIPT OF GENERAL DESIGN APPROVAL.
- REINFORCING PER ASTM A615 (GRADE 60).
- TOP SLAB (As .62) #5 BARS AT 6" C.C.E.W.
- WALLS (As .31) #5 BARS AT 12" C.C.E.W.

NOTES:

1. MANUFACTURED TO ASTM C-931 (LATEST REVISION).
2. CONCRETE: 5,000 PSI AT 28 DAYS.
3. REINFORCING: #5 BAR @ 6" C.C.E.W. (GRADE 60).
4. XYPEX ADMIXTURE.

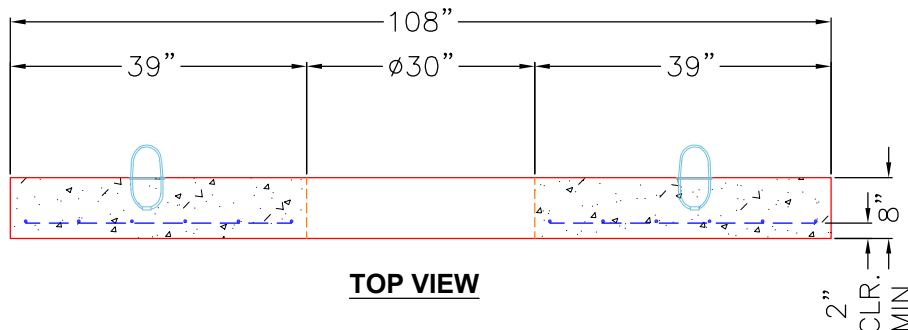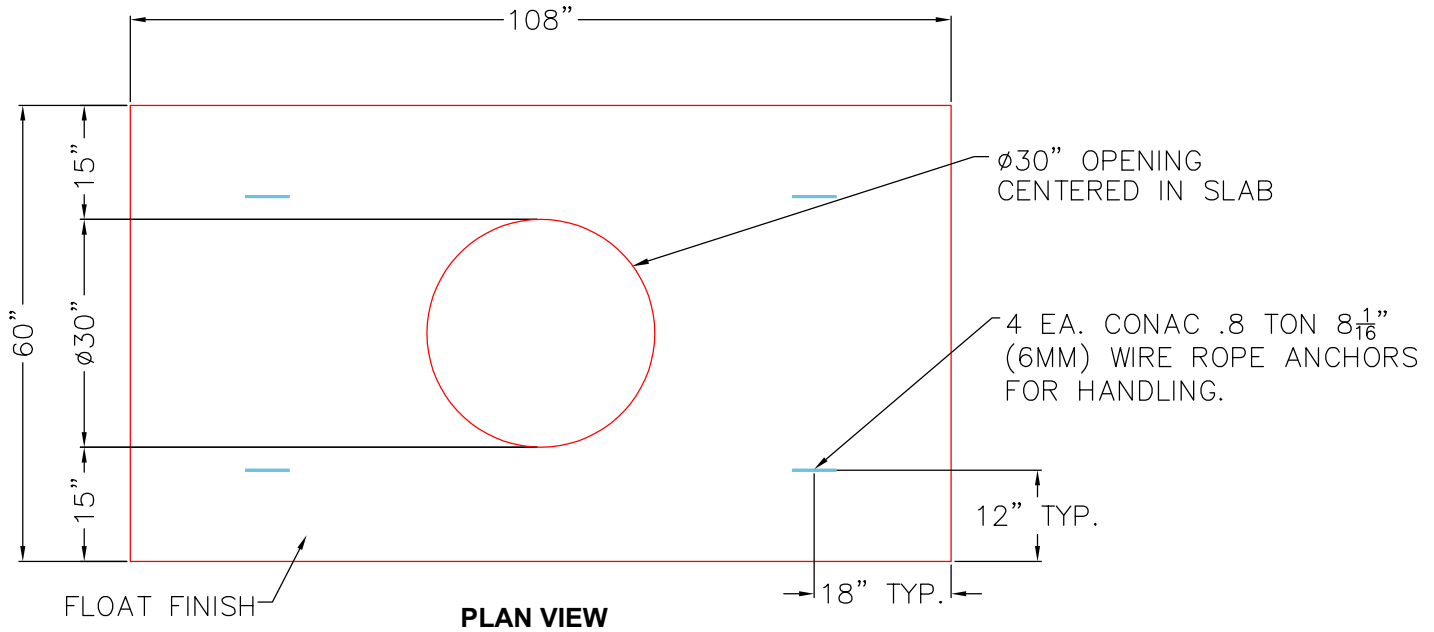

Coating (Int):
Coating (Ext):

Seam Up: Flat
Seam Dn: Flat

Wall Thickness: 6"

Height (Ext): 8"

Weight (Net): 3875 lb
Volume (Net): 0.99cu.yd

Job Name: 26-1645 East Bank Regional ARV's

Job Location: Nashville, TN

Contractor: Garney Companies, Inc.

Plant: Beaver Dam

6/26/2026 12:58:16 PM

Tech: S. Felletter

PC: J. Jarvis

INFRASTRUCTURE

ICAST

PRECAST

Structure ID: ARV 4+84

P2 BX048096-06RVFX

BOX RISER 6inW, Variable Ht w/ XYPEX F/F

P4) 30" - CASTING HEIGHT - 4"

P3) 48" x 96" - CB FLAT TOP 8"W w/30"Hole w/ XYPEX F/F - 8"

P2) 48" x 96" - BOX RISER 6inW, Variable Ht w/ XYPEX F/F - 68"

P1) 48" x 96" - P.I.P. BY OTHERS - BTM SLAB F/n - 0"

1) CASTING - JBS 2220 F/G

2) 48" x 96" - Conseal CS-102 1.00" (Double)

4) DOGHOUSE - 20"x22"

0 lb

3875 lb

9850 lb

0 lb

250 lb

0 lb

0 lb

Structure Total: 13976 lb

Structure Notes:

1. PER ASTM C913 SPECIFICATIONS.

2. CONCRETE = 5,000 PSI AT 28 DAYS.

3. NO INVERT CHANNEL.

4. CASTING BY ICAST (JBS 2220 F/G).

5. TOP SLAB TO HAVE A FLAT TOP & FLOATED FINISH.

6. PE STAMPED DRAWINGS & CALC'S TO BE PROVIDED AFTER RECEIPT OF GENERAL DESIGN APPROVAL.

REINFORCING PER ASTM A615 (GRADE 60).

- TOP SLAB (As .62) #5 BARS AT 6" C.C.E.W.

- WALLS (As .31) #5 BARS AT 12" C.C.E.W.

Rim: 421.65'

Rim to Invert: 6.35'

Slack: 0.2"

Sump: 4"

Step Position:

Position	Elev	Angle	Ext. (cw)	Pipe	Pipe OD	Connector	Hole	Horz Size	Up ()	Offset
Invert 1	415.3'	90°	72"	16" DI	17.5"	DOGHOUSE 20"x22"	20" x 22"	20"	1"	18"
Invert 2	415.3'	90°	36"	16" DI	17.5"	DOGHOUSE 20"x22"	20" x 22"	20"	1"	-18"
Invert 3	415.3'	270°	72"	16" DI	17.5"	DOGHOUSE 20"x22"	20" x 22"	20"	1"	18"
Invert 4	415.3'	270°	36"	16" DI	17.5"	DOGHOUSE 20"x22"	20" x 22"	20"	1"	-18"
Invert 5										
Invert 6										
Invert 7										
Invert 8										

RIGHT-SIDE UP VIEW (int. dimensions)

Invert: 1

Degree: 90°

Horz: 66"

Hole: 20" x 22"

Up(): 1"

Invert: 2

Degree: 90°

Horz: 30"

Hole: 20" x 22"

Up(): 1"

Invert: 3

Degree: 270°

Horz: 66"

Hole: 20" x 22"

Up(): 1"

Invert: 4

Degree: 270°

Horz: 30"

Hole: 20" x 22"

Up(): 1"

48"

+ 96"

+ 0°

INSIDE WALL DIMENSIONS

Front

Right (96")

Back (48")

Left

30"

66"

30"

66"

2

1

4

3

1"

1"

1"

1"

EXT

68"

Coating (Int):

Coating (Ext):

Seam Up: Flat

Seam Dn: Flat

Wall Thickness: 6"

Floor Height: 0"

Height (Int): 68"

Height (Ext): 68"

Weight (Net): 9850 lb

Volume (Net): 2.52cu.yd

Job Name: 25-1684P12 KYTC Jefferson Co. Call 200 (251007)
Job Location: I-264 Louisville, Ky.
Contractor: Cleary Construction, Inc.

Plant: Beaver Dam, Ky.
6/24/2026 1:33:49 PM

Tech: J. Coppage
PC: T. Ryan



Structure ID: 1021+10 LT CBIB INLET 20

P2 BX024036-08TS024024

CB FT REDUCER 24"X24" HOLE


- P4) 8" x 120" - CB INLET KY B 10' TOP - 9"
P3) 24" x 120" - CB INLET KY B 10' BOTTOM LEFT - 17"
P2) 24" x 36" - CB FT REDUCER 24"X24" HOLE - 8"
P1) 24" x 36" - BOX BASE 8inW, 8inF - 24"
1) 24" x 36" - Conseal CS-102 1.00"
1) 24" x 24" - Conseal CS-102 1.00"
2) Hole - 22

1660 lb
2650 lb
1010 lb
3318 lb
0 lb
0 lb
0 lb


Structure Total: 8638 lb

Structure Notes:

- KYTC STATE PROJECT 251007
- REINFORCING: #5 BAR @ 12" C/C E.W. (TYP.)
- CS-102 BUTYL REQUIRED (SUPPLIED BY ICAST).
- KYTC CERTIFICATIONS REQUIRED.

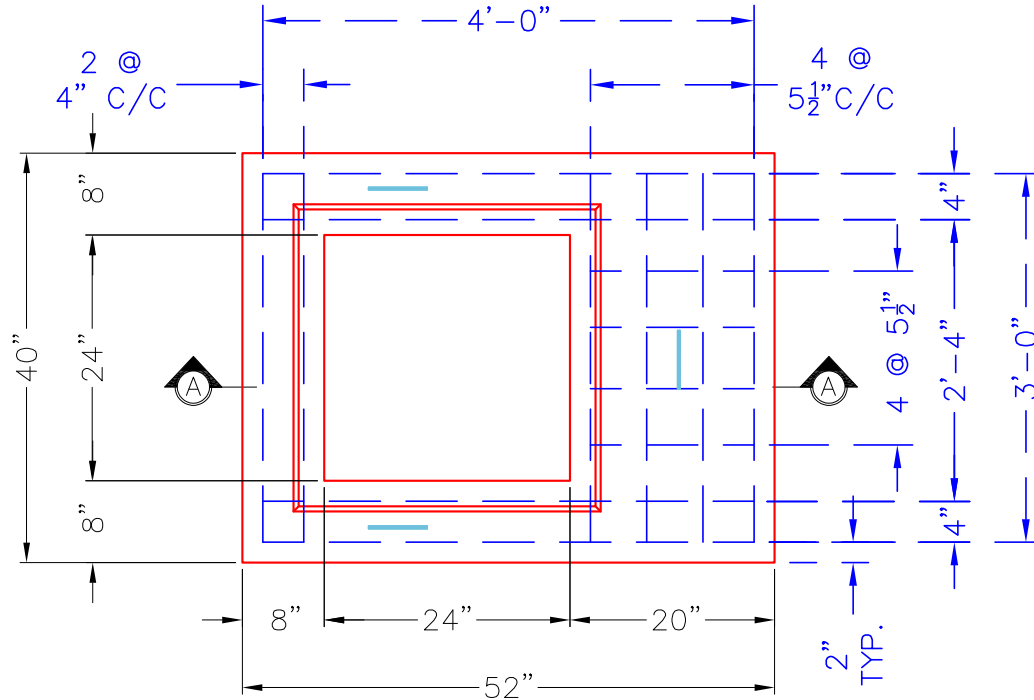

PLAN VIEW

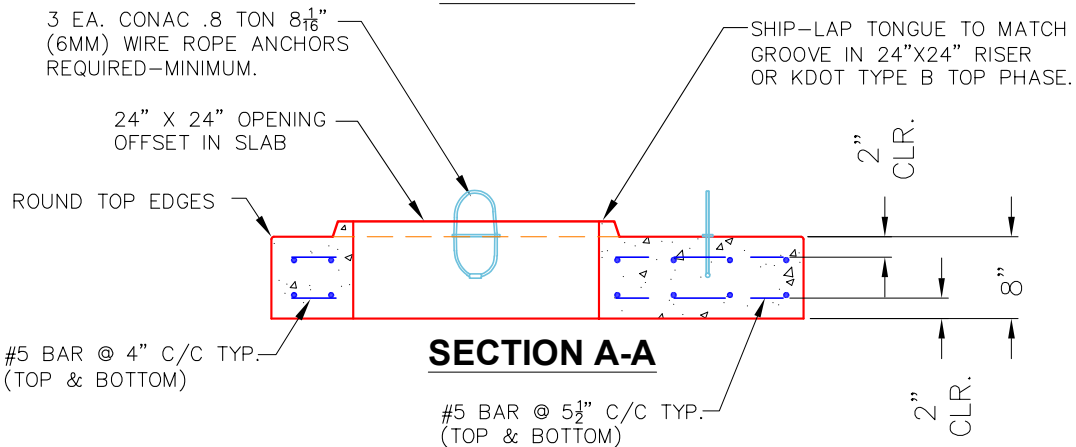

NOTES:

- CONCRETE: 4500 PSI @ 28 DAYS.
- MANUFACTURED TO KYTC & ASTM C-913 SPECIFICATIONS.
- REINFORCING: #5 BAR AS SHOWN-GRADE 60. (T&B LAYER)
- KYTC STATE CERTIFICATIONS REQUIRED.
- 3 EA. CONAC WIRE LIFTING LOOPS REQUIRED (MIN.)

#5 BAR CUT LIST

- 8 EA. @ 48" LG.
- 12 EA. @ 36" LG.
- 8 EA. @ 16" LG.

Coating (Int):
Coating (Ext):




Seam Up: Tongue
Seam Dn: Flat

Wall Thickness: 8"

Height (Ext): 8"

Weight (Net): 1010 lb
Volume (Net): 0.26cu.yd

Job Name: 26-1333 - Mitchell Hill Road Project Job Location: Louisville, KY 40118 Contractor: Hall Contracting of Kentucky Inc					Plant: 100 6/16/2026 1:22:03 PM		Tech: J. Horsley PC: J. Jarvis				
Structure ID: WALL P2-P3											
P1 CUSTOM WALL				WALL PANEL 6" THICK F/F							
P3) 77" x 6" - WALL PANEL 6" THICK F/F - 2.00' HT x 6.42' LONG P2) 77" x 6" - WALL PANEL 6" THICK F/F - 3.00' HT x 6.42' LONG P1) 77" x 6" - WALL PANEL 6" THICK F/F - 3.00' HT x 6.42' LONG 1) Hole - 2					932 lb 1398 lb 1398 lb0 lb Structure Total: 3727 lb		Structure Notes: . 1. PER ASTM C913 SPECIFICATIONS. 2. CONCRETER = 4,000 PSI AT 28" DAYS. 3. SMOOTH FORM FINISH ON THE FRONT SURFACE. 4. 3/4" CHAMFER ON ALL LONG EDGES. REINFORCING PER ASTM A615 (GRADE 60). -VERTICAL BARS = #4 BARS AT 12" C/C -HORIZONTAL BARS = #6 BARS EQUALLY SPACED (10" MAX.)				
Rim: 701'		Rim to Invert: 3'		Slack: 0"		Sump: 60"		Step Position:			
Position	Elev	Angle	Ext. (cw)	Pipe	Pipe OD	Connector	Hole	Horz Size	Up ()	Offset	
Invert 1											
Invert 2											
Invert 3											
Invert 4											
Invert 5											
Invert 6											
Invert 7											
Invert 8											
(P3) (P2) (P1) << 6" RIGHT-SIDE UP VIEW (int. dimensions) Note: See attached typical drawing for reinforcing and lifting details. UPSIDE-DOWN VIEW (int. dimensions) (P1) INSIDE WALL DIMENSIONS 6'-5" (77") 36" EXT Coating (Int): Coating (Ext): Seam Up: Flat Seam Dn: Flat Wall Thickness: 0" Floor Height: 0" Height (Int): 36" Height (Ext): 36" Weight (Net): 1398 lb Volume (Net): 0.36cu.yd											

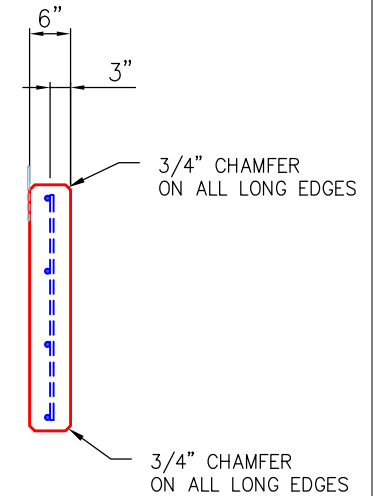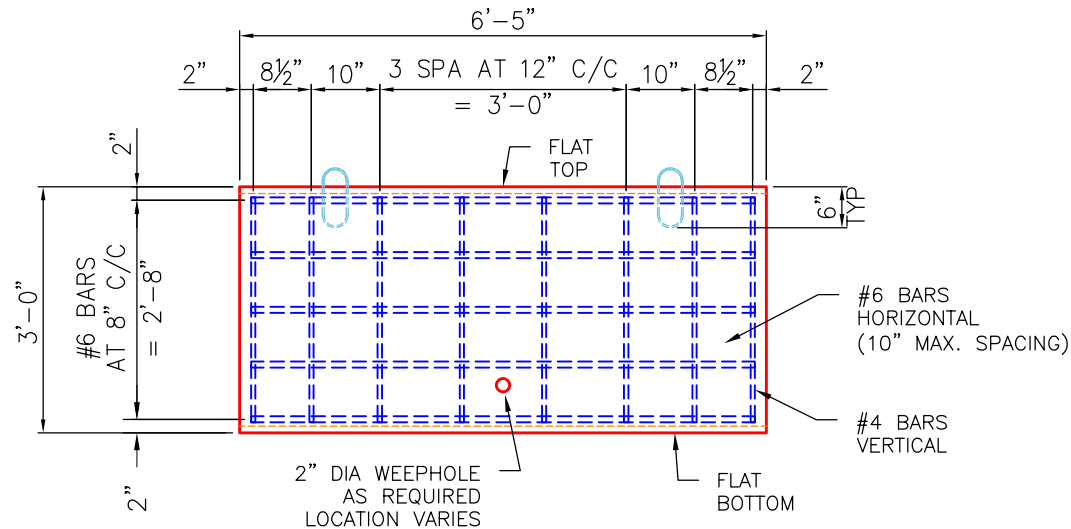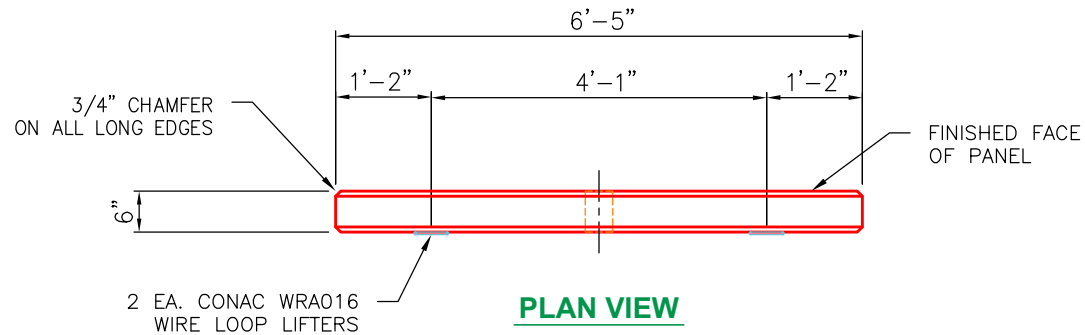

GENERAL NOTES:

1. MANUFACTURED ASTM C913 SPECIFICATIONS.
2. CONCRETE: 4,000 PSI MINIMUM AT 28 DAYS.
3. REINFORCING: AS PER PLAN DESIGN (GRADE 60).
4. CONAC 5CA14 ANCHORS CAST IN FOR HANDLING.
5. WEIGHT = 1,413 LBS
6. 68 REQUIRED.

SIDE VIEW

END VIEW

REVISION INFORMATION				SUBMITTAL DESCRIPTION: WALL PANEL 6.50' LG x 6" THK.	
REV. 	DATE:	NO REVISIONS TO DATE		CUSTOMER: HALL CONTRACTING OF KY INC.	
				PROJECT: MITCHELL HILL ROAD PROJECT	
				STRUCTURE ID.: WALL PANEL 6" THK (78" LG x 36" HT)	
				SALES ORDER NO: 26-1333	
				CHECK: B. SMITH	DRAWN BY: J. HORSLEY
				DATE: 04/20/26	SCALE: NTS PG. 1 of 1

Job Name: 26-1333 - Mitchell Hill Road Project

Job Location: Louisville, KY 40118

Contractor: Hall Contracting of Kentucky Inc

Plant: 100

6/16/2026 1:23:18 PM

Tech: J. Horsley

PC: J. Jarvis



Structure ID: WALL P2-P3

P2 CUSTOM WALL

WALL PANEL 6" THICK F/F

P3) 77" x 6" - WALL PANEL 6" THICK F/F - 2.00' HT x 6.42' LONG

P2) 77" x 6" - WALL PANEL 6" THICK F/F - 3.00' HT x 6.42' LONG

P1) 77" x 6" - WALL PANEL 6" THICK F/F - 3.00' HT x 6.42' LONG

1) Hole - 2

932 lb

1398 lb

1398 lb

0 lb

Structure Total: 3727 lb

Structure Notes: .

1. PER ASTM C913 SPECIFICATIONS.

2. CONCRETE = 4,000 PSI AT 28" DAYS.

3. SMOOTH FORM FINISH ON THE FRONT SURFACE.

4. 3/4" CHAMFER ON ALL LONG EDGES.

. REINFORCING PER ASTM A615 (GRADE 60).

-VERTICAL BARS = #4 BARS AT 12" C/C

-HORIZONTAL BARS = #6 BARS EQUALLY SPACED (10" MAX.)

Rim: 701'


Rim to Invert: 3'

Slack: 0"

Sump: 60"

Step Position:

Position	Elev	Angle	Ext. (cw)	Pipe	Pipe OD	Connector	Hole	Horz Size	Up ()	Offset
Invert 1	698'	0°	38.5"	2" WEEP HOLE	2"	Hole 2	2"	2"	24"	0"
Invert 2										
Invert 3										
Invert 4										
Invert 5										
Invert 6										
Invert 7										
Invert 8										

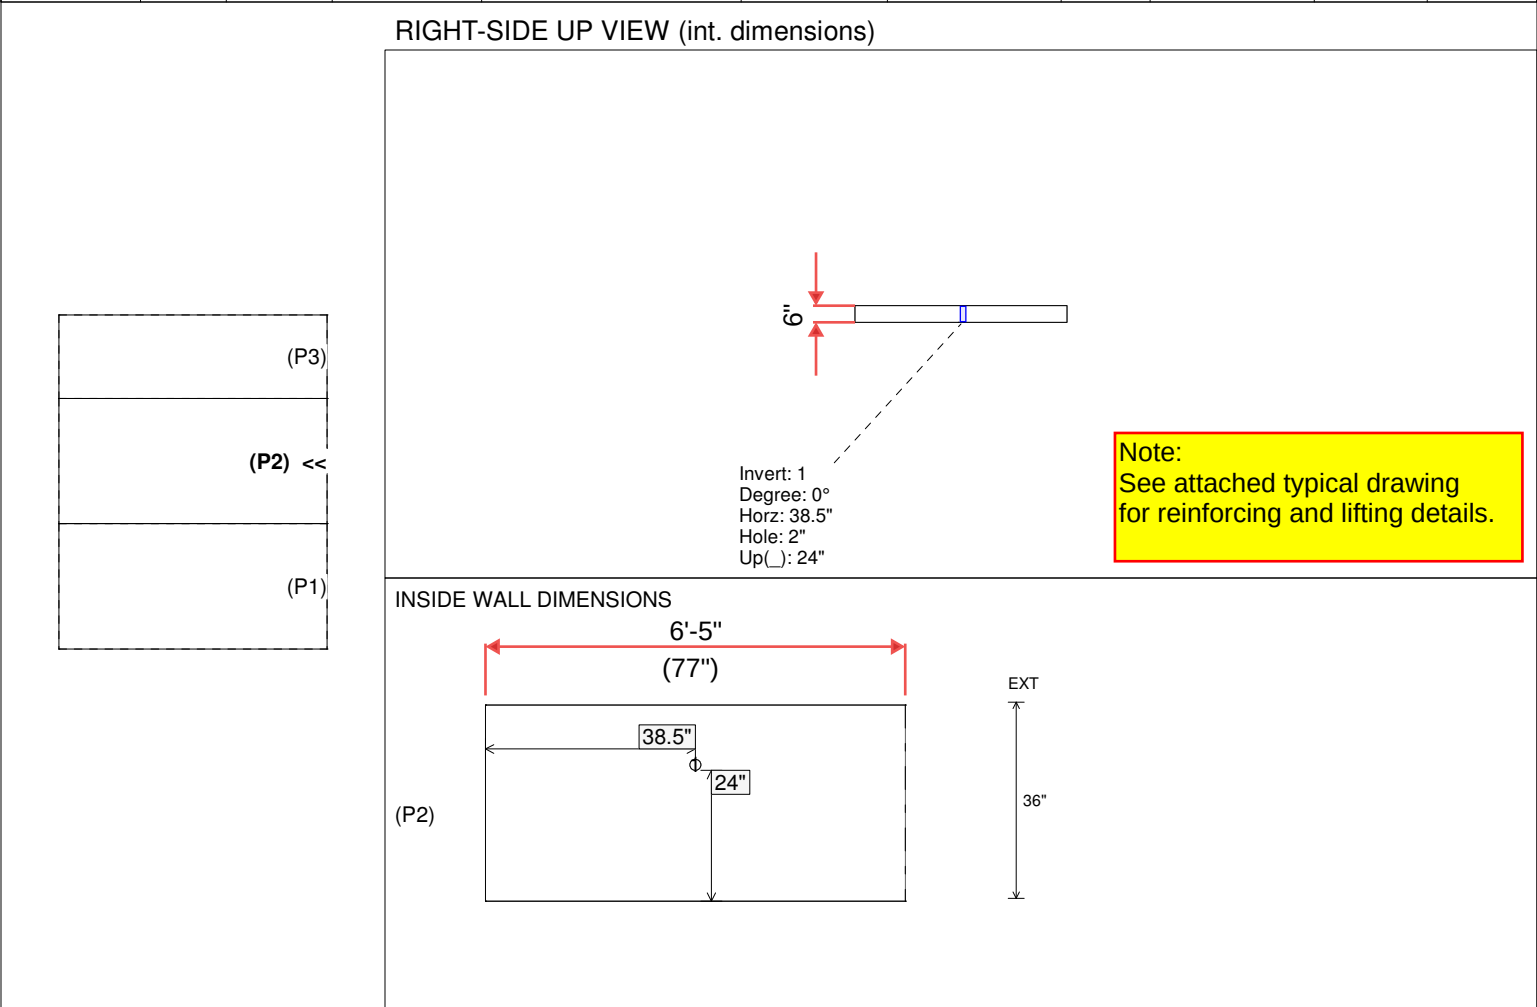

Coating (Int):

Coating (Ext):

Seam Up: Flat

Seam Dn: Flat

Wall Thickness: 0"




Floor Height: 0"

Height (Int): 36"

Height (Ext): 36"

Weight (Net): 1398 lb

Volume (Net): 0.36cu.yd

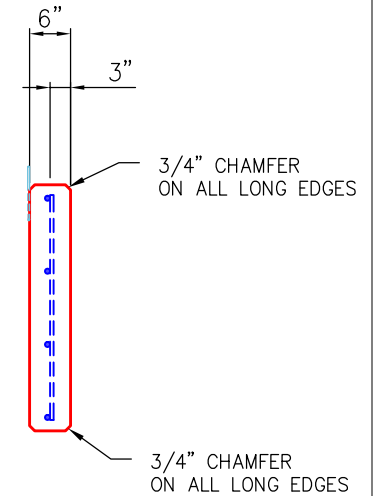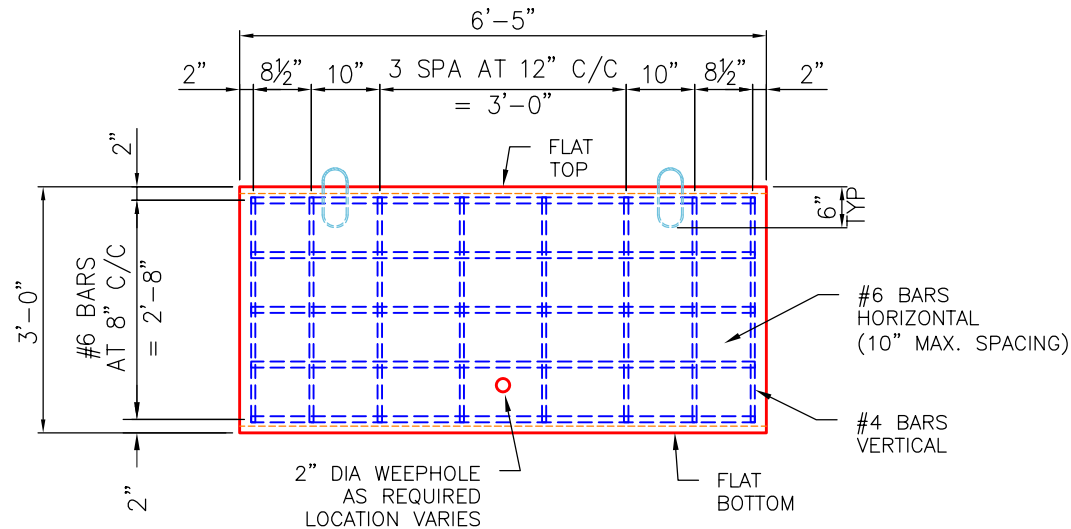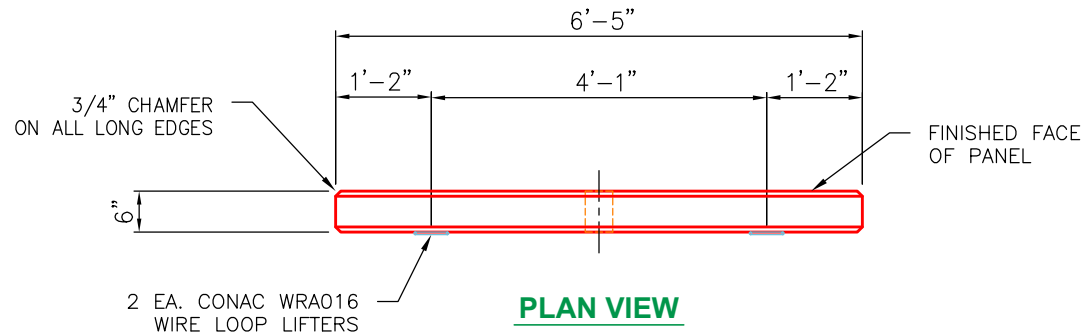

GENERAL NOTES:

1. MANUFACTURED ASTM C913 SPECIFICATIONS.
2. CONCRETE: 4,000 PSI MINIMUM AT 28 DAYS.
3. REINFORCING: AS PER PLAN DESIGN (GRADE 60).
4. CONAC 5CA14 ANCHORS CAST IN FOR HANDLING.
5. WEIGHT = 1,413 LBS
6. 68 REQUIRED.

REVISION INFORMATION

REV.  DATE: NO REVISIONS TO DATE



SUBMITTAL DESCRIPTION: WALL PANEL 6.50' LG x 6" THK.

CUSTOMER: HALL CONTRACTING OF KY INC.

PROJECT: MITCHELL HILL ROAD PROJECT

STRUCTURE ID.: WALL PANEL 6" THK (78" LG x 36" HT)

SALES ORDER NO: 26-1333


CHECK: B. SMITH



DRAWN BY: J. HORSLEY

DATE: 04/20/26


SCALE: NTS

PG. 1 of 1

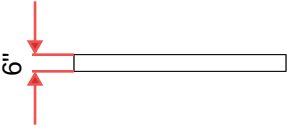Job Name: 26-1333 - Mitchell Hill Road Project Job Location: Louisville, KY 40118 Contractor: Hall Contracting of Kentucky Inc					Plant: 100 6/16/2026 1:23:18 PM		Tech: J. Horsley PC: J. Jarvis														
Structure ID: WALL P2-P3																					
P3 CUSTOM WALL				WALL PANEL 6" THICK F/F																	
P3) 77" x 6" - WALL PANEL 6" THICK F/F - 2.00' HT x 6.42' LONG P2) 77" x 6" - WALL PANEL 6" THICK F/F - 3.00' HT x 6.42' LONG P1) 77" x 6" - WALL PANEL 6" THICK F/F - 3.00' HT x 6.42' LONG 1) Hole - 2						932 lb 1398 lb 1398 lb 0 lb ----- Structure Total: 3727 lb		Structure Notes: . 1. PER ASTM C913 SPECIFICATIONS. 2. CONCRETE = 4,000 PSI AT 28" DAYS. 3. SMOOTH FORM FINISH ON THE FRONT SURFACE. 4. 3/4" CHAMFER ON ALL LONG EDGES. REINFORCING PER ASTM A615 (GRADE 60). -VERTICAL BARS = #4 BARS AT 12" C/C -HORIZONTAL BARS = #6 BARS EQUALLY SPACED (10" MAX.)													
Rim: 701'		Rim to Invert: 3'		Slack: 0"		Sump: 60"		Step Position:													
Position	Elev	Angle	Ext. (cw)	Pipe	Pipe OD	Connector	Hole	Horz Size	Up ()	Offset											
Invert 1																					
Invert 2																					
Invert 3																					
Invert 4																					
Invert 5																					
Invert 6																					
Invert 7																					
Invert 8																					
(P3) << (P2) (P1) RIGHT-SIDE UP VIEW (int. dimensions)  Note: See attached typical drawing for reinforcing and lifting details. INSIDE WALL DIMENSIONS (P3) 6'-5" (77") 24" <table><tr><td colspan="2">Coating (Int): Coating (Ext):</td><td colspan="2">Seam Up: Flat Seam Dn: Flat</td><td colspan="2">Wall Thickness: 0" Floor Height: 0"</td><td colspan="2">Height (Int): 24" Height (Ext): 24"</td><td colspan="2">Weight (Net): 932 lb Volume (Net): 0.24cu.yd</td></tr></table>												Coating (Int): Coating (Ext):		Seam Up: Flat Seam Dn: Flat		Wall Thickness: 0" Floor Height: 0"		Height (Int): 24" Height (Ext): 24"		Weight (Net): 932 lb Volume (Net): 0.24cu.yd	
Coating (Int): Coating (Ext):		Seam Up: Flat Seam Dn: Flat		Wall Thickness: 0" Floor Height: 0"		Height (Int): 24" Height (Ext): 24"		Weight (Net): 932 lb Volume (Net): 0.24cu.yd													

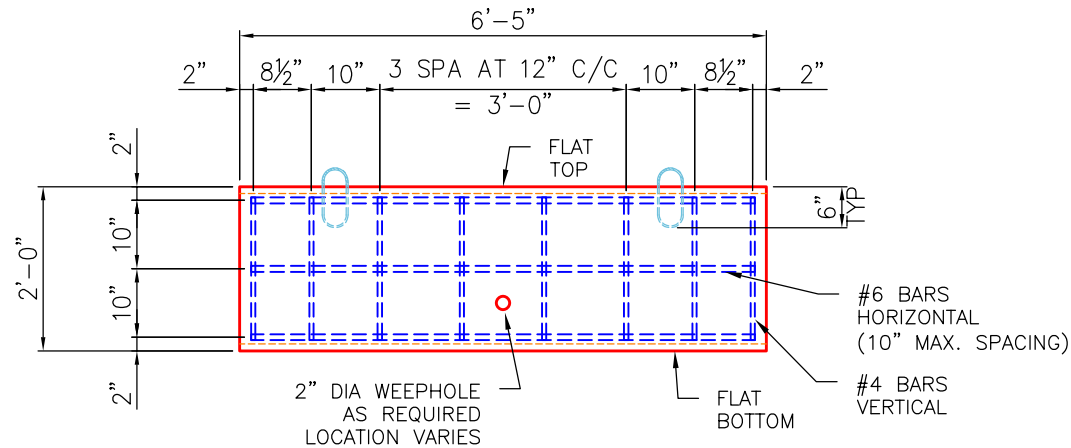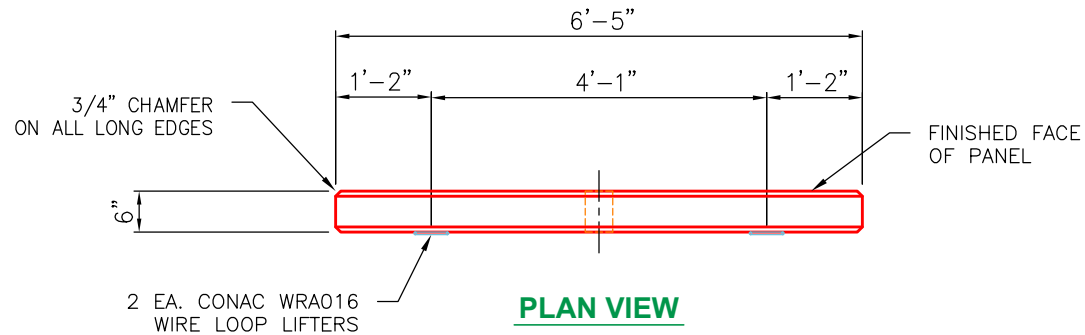

SIDE VIEW

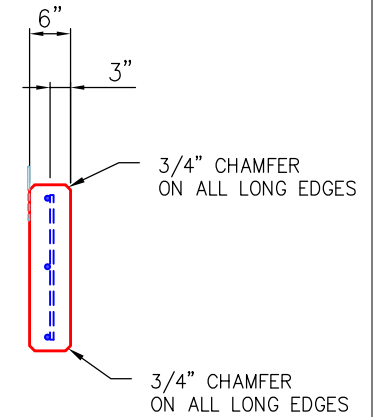

END VIEW

GENERAL NOTES:

1. MANUFACTURED ASTM C913 SPECIFICATIONS.
2. CONCRETE: 4,000 PSI MINIMUM AT 28 DAYS.
3. REINFORCING: AS PER PLAN DESIGN (GRADE 60).
4. CONAC 5CA14 ANCHORS CAST IN FOR HANDLING.
5. WEIGHT = 914 LBS
6. 21 REQUIRED.

REVISION INFORMATION				SUBMITTAL DESCRIPTION: WALL PANEL 6.50' LG x 6" THK.	
REV. 	DATE:	NO REVISIONS TO DATE		CUSTOMER: HALL CONTRACTING OF KY INC.	
				PROJECT: MITCHELL HILL ROAD PROJECT	
				STRUCTURE ID.: WALL PANEL 6" THK (78" LG x 24" HT)	
				SALES ORDER NO: 26-1333	
				CHECK: B. SMITH	DRAWN BY: J. HORSLEY
				DATE: 04/20/26	SCALE: NTS PG. 1 of 1

Job Name: 25-3062 Portland Bypass
Job Location: Portland, TN
Contractor: Scotty's Contracting & Stone, LLC

Plant: Beaver Dam
6/1/2026 8:22:47 AM

Tech: J. Coppage
PC: C. Goff



Structure ID: CB-13

P1 BX3232-08BAVF

BOX BASE 8inW, 8inF, Variable Ht

P2) 32" x 32" - CASTING HEIGHT - 7"
P1) 32" x 32" - BOX BASE 8inW, 8inF, Variable Ht - 45"
1) CASTING - JBS-3123 MODIFIED SET
1) 32" x 32" - Conseal CS-102 1.00"
2) Hole - 26
1) Hole - 6

Structure Notes:
1. PER TDOT D-CB-12LP / ASTM C913 SPEC'S.
2. CONCRETE = 4,000 PSI AT 28 DAYS.
3. NO INVERT CHANNEL.
4. JBS 3123 MOD SINGLE SET BY ICAST
5. REINFORCING PER ASTM A615 (GRADE 60).
- WALLS (As .62) #5 BARS AT 6" C.C.E.W.
- FLOOR (As .62) #5 BARS AT 6" C.C.E.W.



Structure Total: 6122 lb

Rim: 809.05' Rim to Invert: 4.19' Slack: 0.78" Sump: 2.5" Step Position:


Position	Elev	Angle	Ext. (cw)	Pipe	Pipe OD	Connector	Hole	Horz Size	Up ()	Offset
Invert 1	804.86'	0°	27"	18" RCP B WALL	23"	Hole 26	26"	26"	0"	3"
Invert 2	805.15'	180°	21"	18" RCP B WALL	23"	Hole 26	26"	26"	3.48"	-3"
Invert 3	806.55'	180°	37"	4" HDPE (perf pipe)	4.8"	Hole 6	6"	6"	22.38"	13"
Invert 4										
Invert 5										
Invert 6										
Invert 7										
Invert 8										

RIGHT-SIDE UP VIEW (int. dimensions)

UPSIDE-DOWN VIEW (int. dimensions)

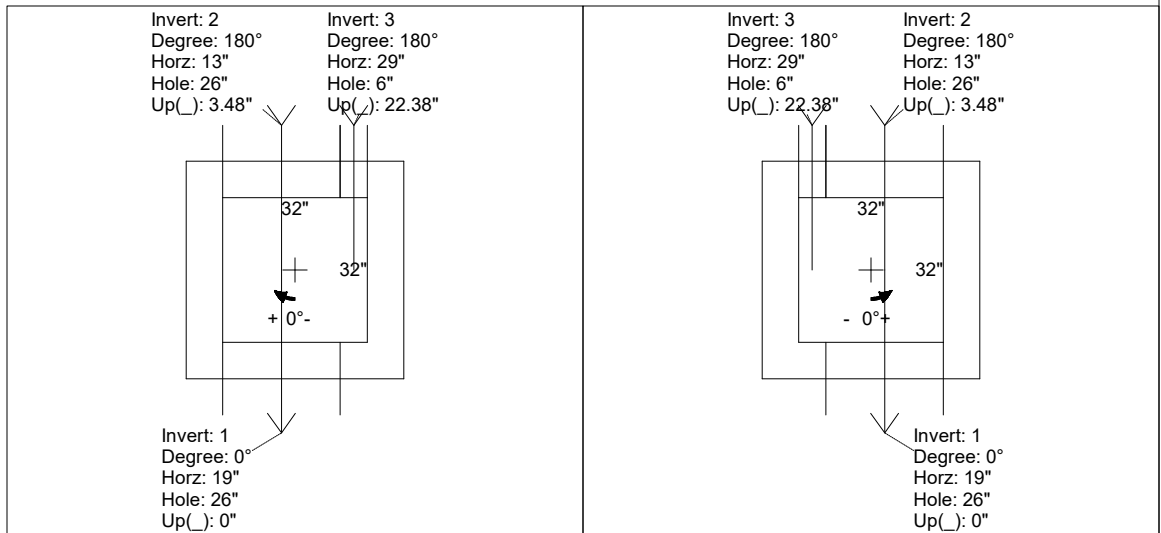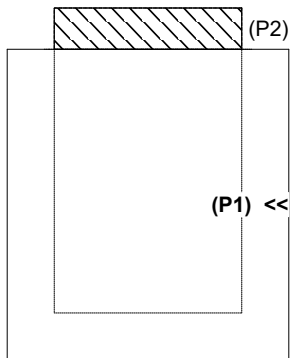

INSIDE WALL DIMENSIONS

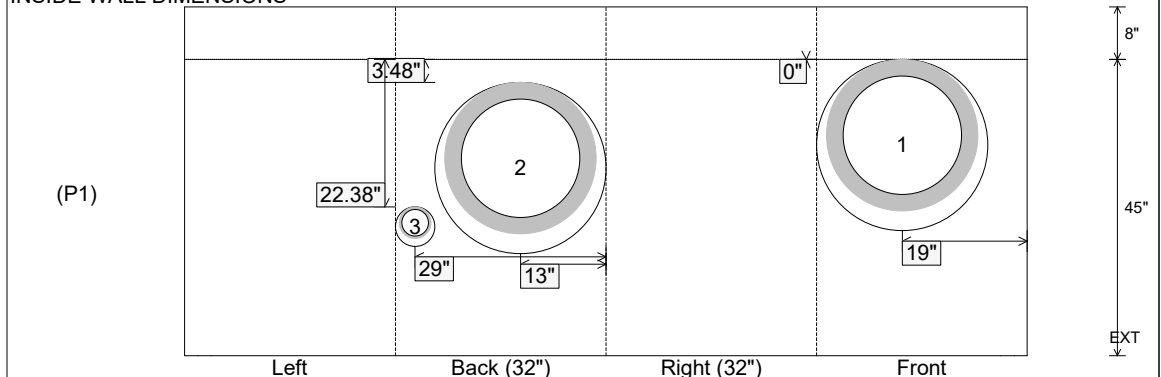

Coating (Int):
Coating (Ext):

Seam Up: Flat
Seam Dn: n/a

Wall Thickness: 8"
Floor Height: 8"

Height (Int): 45"
Height (Ext): 53"

Weight (Net): 5872 lb
Volume (Net): 1.5cu.yd

Job Number:

25-2952

Job Name:

KYTC Jefferson Co Call 106
(251315)

Structure:

144

Note:

HOE KY-215 Frame Supplied By
Others To Be Cast Into Flat Lid

Job Name: 25-2952 - KYTC Jefferson Co Call 106 (251315)		Plant: 100	Tech: J. Horsley - A	
Job Location: Indiana, KY		6/12/2026 3:12:19 PM	PC: J. Jarvis	
Contractor: Louisville Paving and Construction				

Structure ID: 24

P2 BX024024-08LD08-14CB FLAT TOP 8"W (HOE KY-210) F/F

P3) 19.5" - CASTING (cast in) - 2.75"

P2) 24" x 24" - CB FLAT TOP 8"W (HOE KY-210) F/F - 8"

P1) 24" x 24" - BOX BASE 8inW, 8inF, Variable Ht F/n - 31"

1) This Structure Includes a Cast-in Item - HOE KY-210 Frame (Supplied By Others)

1) 24" x 24" - Conseal CS-102 1.00"

2) Hole - 20

0 lb

943 lb

3316 lb

0 lb

0 lb

0 lb

Structure Total: 4259 lb

Structure Notes:

** KYTC STATE PROJECT **

1. PER KYTC DBI TYPE 14 / ASTM C-913 SPECS

2. CONCRETE: 4,000 PSI AT 28 DAYS

3. REINFORCEMENT: #5 BAR @ 6" C.C. E.W. (GRADE 60) - 2" MIN. REBAR CLEARANCE (TYP)

4. HOE KY-210 FRAME & GRATE SUPPLIED BY OTHERS - FRAME TO BE CAST INTO FLAT LID

5. LIFTERS: 2 EA. 5CA14 CONAC A-ANCHORS FOR PLANT & FIELD HANDLING - INSTALLED AS SHOWN

6. TOP SURFACE TO RECEIVE LIGHT BRUSH FINISH

40"

20"

20"

6" TYP

6"

TYP

40"

20"

20"

TOP SURFACE TO RECEIVE LIGHT BRUSH FINISH

HOE KY-210 FRAME & GRATE SUPPLIED BY OTHERS - FRAME TO BE CAST INTO FLAT LID

2 EA. 5CA14 CONAC A-ANCHORS FOR PLANT & FIELD HANDLING

PLAN VIEW
(RIGHT SIDE UP)

8"

2" MIN. CLR. (TYP)

10¼"

Ø19½"

10¼"

40"

#5 BAR @ 6" C.C. E.W. (GRADE 60)

FRONT VIEW
(RIGHT SIDE UP)

Coating (Int): Coating (Ext):	Seam Up: Flat Seam Dn: Flat	Wall Thickness: 8"	Height (Ext): 8"	Weight (Net): 943 lb Volume (Net): 0.24cu.yd
----------------------------------	--------------------------------	--------------------	------------------	---

Job Number:

25-2952

Job Name:

KYTC Jefferson Co Call 106
(251315)

Structure:

24

Note:


HOE KY-210 Frame Supplied By
Others To Be Cast Into Flat Lid

Structure ID: St. 45+00 HW (2)


P1 HWCUSTOM

48" x 48" - BOX CULVERT HEADWALL F/F


- GENERAL NOTES:**
- DRAWING TO BE USED IN CONJUNCTION WITH KYTC STANDARD DRAWINGS RDH-1000-02, RDH-1100-02, RDH-1200-02, & RDH-1300-03
 - REINFORCEMENT PER ATTACHED KYTC STANDARD DRAWINGS RDH-1000-02, RDH-1200-02, & RDH-1300-03 - 2" MIN. REBAR CLEARANCE (TYP)
 - CONCRETE: 5,000 PSI AT 28 DAYS
 - TOTAL WEIGHT: 13,810 LBS
- FIRST POUR: 8,262 LBS
- SECOND POUR: 5,548 LBS

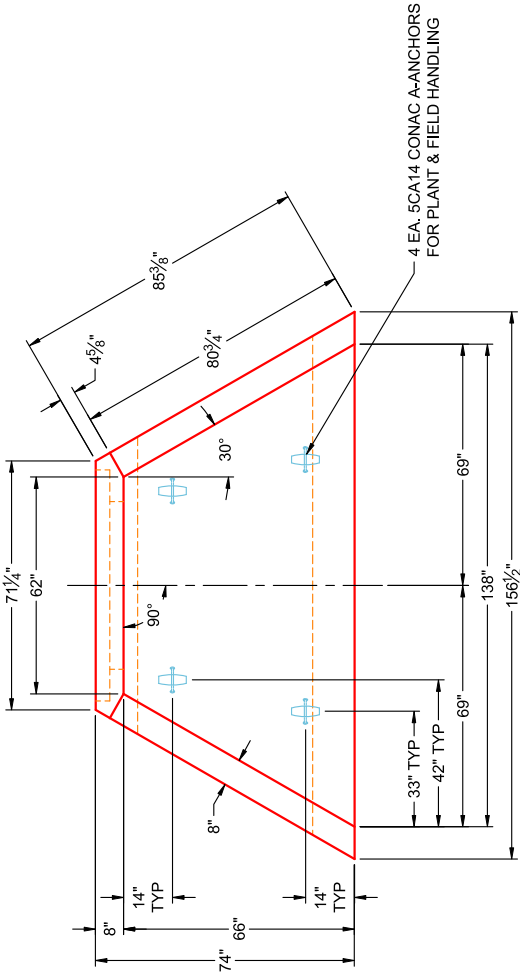

PLAN VIEW
(RIGHT SIDE UP)

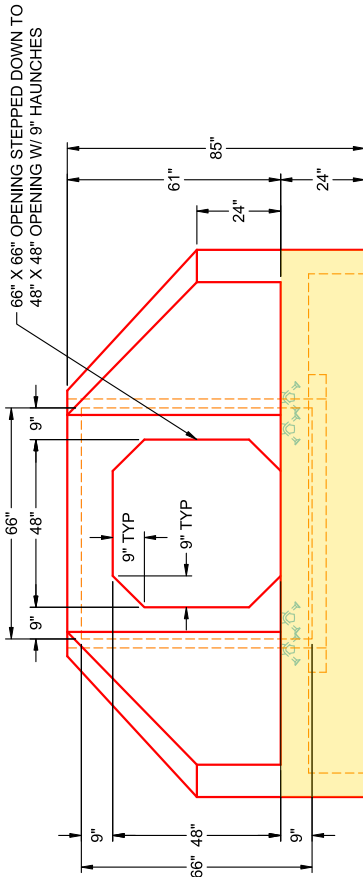

FRONT VIEW
(RIGHT SIDE UP)

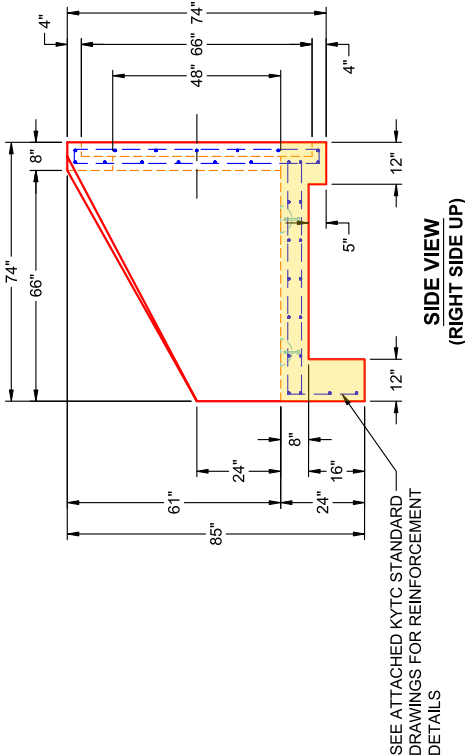

SIDE VIEW
(RIGHT SIDE UP)

PRODUCTION WORK ORDER		PRODUCT I.D.: HWCUSTOM	DESCRIPTION: 48" X 48" BOX CULVERT HEADWALL - 0° SKEW
ICAST INFRASTRUCTURE PRECAST	QUALITY CONTROL CHECKLIST		CUSTOMER: JIM SMITH CONTRACTING
	☐ ALL DIMENSIONS CORRECT.		PROJECT: KYTC MCCracken CO. CALL 200 (ID 241301)
	☐ LIFTERS INSTALLED		STRUCTURE: ST. 45+00 HW (2)
	☐ OPENING CENTERED.		ORDER NO: 24-1643B
	☐ REINFORCING CORRECT.		PE: J.H. ROSS
☐ SURFACE QUALITY ACCEPTABLE.		BASE SECTION JOINT: N / A	DRAWING: K. CARDWELL
☐ EDGES CHAMFERED.		QC CHECK INITIALS:	DATE: 05/28/26
☐ ALL PATCHWORK ACCEPTABLE.		SCALE: NTS	PG. 1 OF 1

Structure ID: St. 45+00 HW (2)

P1 HWCUSTOM


48" x 48" - BOX CULVERT HEADWALL F/F

- GENERAL NOTES:
1. DRAWING TO BE USED IN CONJUNCTION WITH KYTC STANDARD DRAWINGS RDH-1000-02, RDH-1100-02, RDH-1200-02, & RDH-1300-03


2. REINFORCEMENT PER ATTACHED KYTC STANDARD DRAWINGS RDH-1000-02, RDH-1200-02, & RDH-1300-03 - 2" MIN. REBAR CLEARANCE (TYP)

3. CONCRETE: 5,000 PSI AT 28 DAYS


4. TOTAL WEIGHT: 13,810 LBS
- FIRST POUR: 8,262 LBS
- SECOND POUR: 5,548 LBS

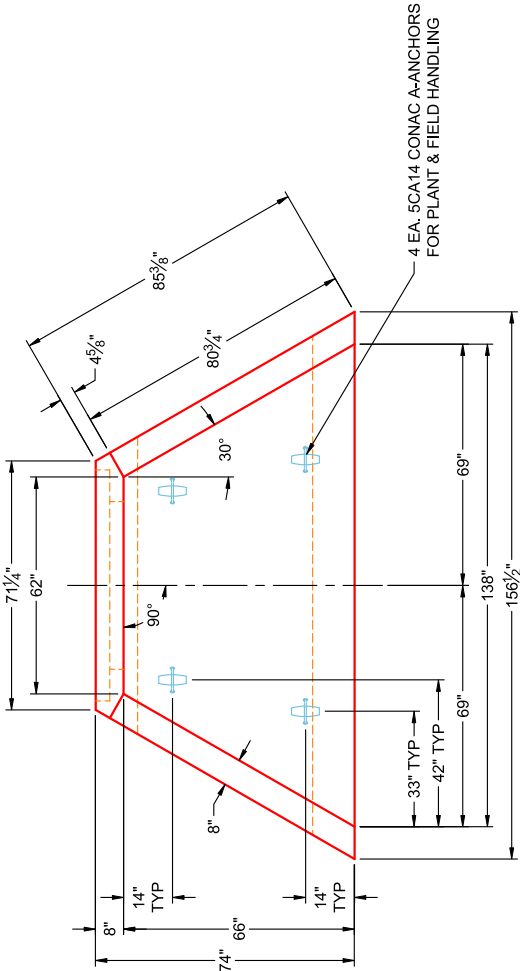

PLAN VIEW
(RIGHT SIDE UP)

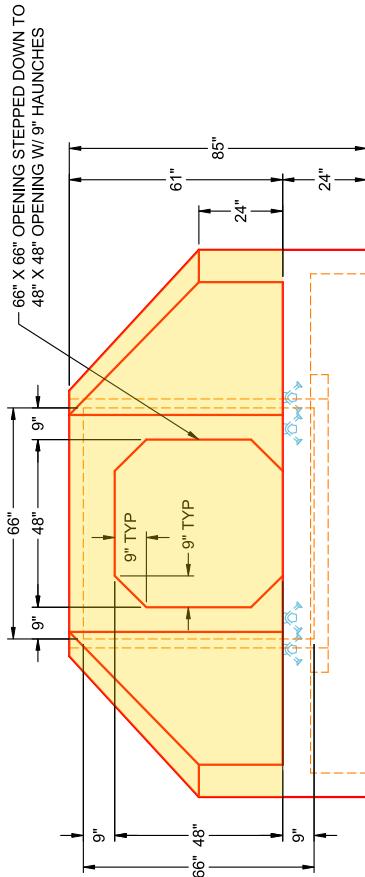


FRONT VIEW
(RIGHT SIDE UP)

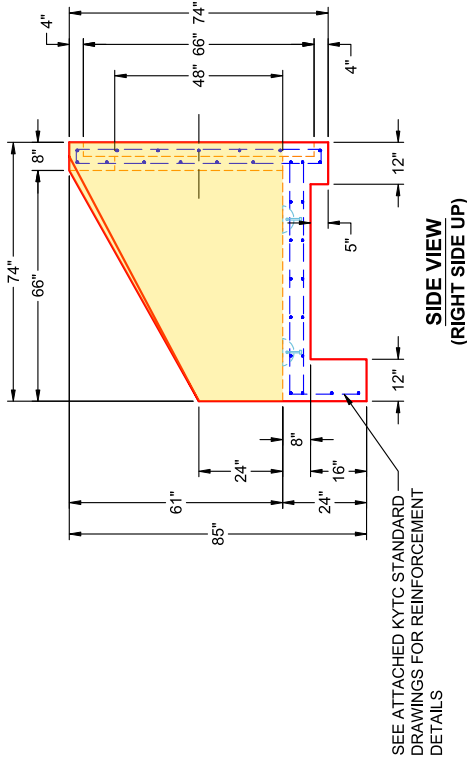


SIDE VIEW
(RIGHT SIDE UP)

PRODUCTION WORK ORDER		PRODUCT I.D.: HWCUSTOM	DESCRIPTION: 48" X 48" BOX CULVERT HEADWALL - 0° SKEW	
QUALITY CONTROL CHECKLIST ☐ ALL DIMENSIONS CORRECT. ☐ LIFTERS INSTALLED ☐ OPENING CENTERED. ☐ REINFORCING CORRECT. ☐ SURFACE QUALITY ACCEPTABLE. ☐ EDGES CHAMFERED. ☐ ALL PATCHWORK ACCEPTABLE.	PRODUCT VIEW: RIGHT SIDE UP	CUSTOMER: JIM SMITH CONTRACTING	CUSTOMER: JIM SMITH CONTRACTING	
	PLANT: BEAVER DAM, KY	PROJECT: KYTC MCCracken CO. CALL 200 (ID 241301)	PROJECT: KYTC MCCracken CO. CALL 200 (ID 241301)	
	WEIGHT: 13,810 LBS	STRUCTURE: ST. 45+00 HW (2)	STRUCTURE: ST. 45+00 HW (2)	
	TOP SECTION JOINT: N / A	ORDER NO: 24-1643B	ORDER NO: 24-1643B	
	BASE SECTION JOINT: N / A	PE: J.H. ROSS	DRAWING: K. CARDWELL	
QC CHECK INITIALS:		DATE: 05/28/26	SCALE: NTS	PG. 1 OF 1


DRAWING SCALE:
1/2" = 1'

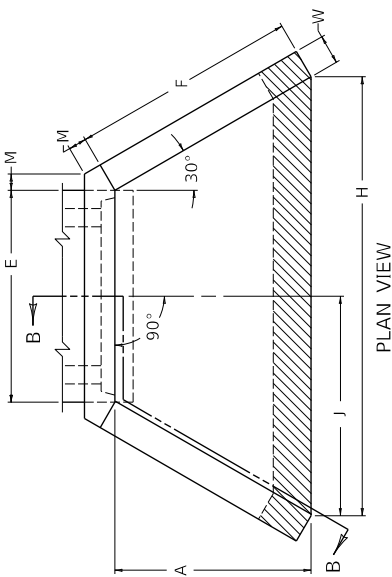


PLAN VIEW

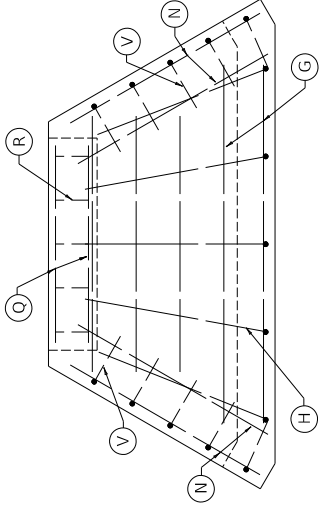


SECTION A-A

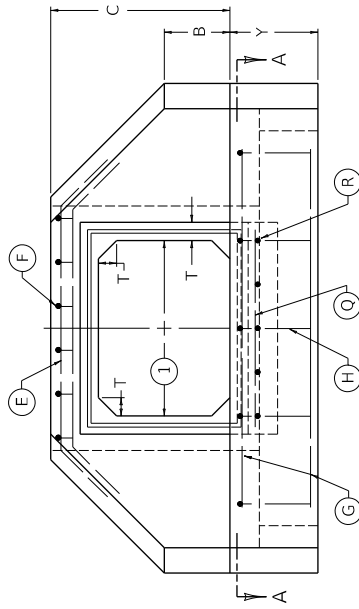

FRONT ELEVATION

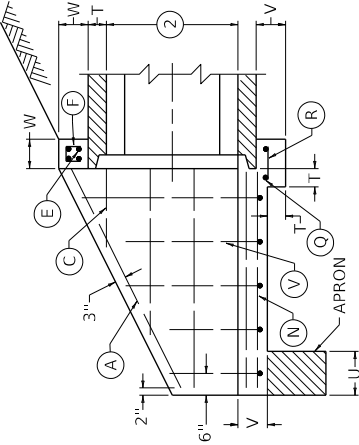

SECTION B-B

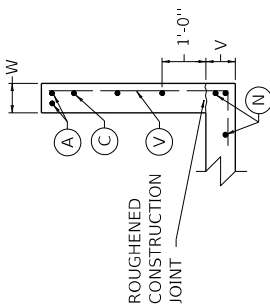

WING SECTION

NOTES

1. SPAN OF BOX CULVERT
2. RISE OF BOX CULVERT
3. FOR DIMENSIONS, QUANTITIES, AND BILL OF REINFORCEMENT SEE CUR. STD. DWGS. RDH-1100, RDH-1200 AND RDH-1300 SERIES.
4. DIMENSIONS FROM FACE OF CONCRETE TO STEEL SHALL BE 2" CLEAR DISTANCE.
5. ENCIRCLED LETTERS, (), INDICATE STEEL BAR LOCATIONS.
6. BARS (), (), AND () ARE SPACED 1'-0" O.C. ALL OTHER BARS SHALL BE EVENLY SPACED.
7. BARS () ARE PLACED IN ORDER OF INCREASING LENGTHS, BEGINNING AT THE END OF EACH WING.
8. BARS () ARE PLACED IN ORDER OF INCREASING LENGTHS, BEGINNING AT THE TOP OF EACH WING.
9. HEADWALLS LOCATED AT SHOULDER EDGE SHALL BE PARALLEL TO CENTERLINE OF ROAD.
10. () LIMITS OF APRON.
11. PAVING SHALL BE REQUIRED AND SHALL BE SLOPED IN DIRECTION OF FLOW EQUAL TO SLOPE OF BOX. FRONT FACE OF HEADWALL AND ENDS OF WINGS SHALL REMAIN VERTICAL.

(LAYOUT AND STEEL PATTERN)	
KENTUCKY DEPARTMENT OF HIGHWAYS	
PRECAST BOX CULVERT HEADWALLS - 0° SKEW (BOX RISE LESS THAN 6'-0")	
STANDARD DRAWING NO. RDH-1000-02	
SUBMITTED	DIRECTOR
APPROVED	STATE HIGHWAY ENGINEER
DATE	DATE

DIMENSION	PRECAST BOX CULVERT												DIMENSION
	3'x2'	3'x3'	4'x2'	4'x3'	4'x4'	5'x3'	5'x4'	5'x5'	6'x3'	6'x4'	6'x5'	6'x6'	
A	3'-4"	4'-4"	3'-6"	4'-6"	5'-6"	4'-8"	5'-8"	6'-8"	4'-10"	5'-10"	6'-10"	8'-0"	A
B	1'-0"	1'-6"	1'-0"	1'-6"	2'-0"	1'-6"	2'-0"	2'-6"	1'-6"	2'-0"	2'-6"	3'-0"	B
C	3'-0"	4'-0"	3'-1"	4'-1"	5'-1"	4'-2"	5'-2"	6'-2"	4'-3"	5'-3"	6'-3"	7'-5"	C
E	3'-8"		4'-10"			6'-0"			7'-2"				E
F	3'-10"	5'-0"	4'-0"	5'-2"	6'-4"	5'-5"	6'-7"	7'-8"	5'-7"	6'-9"	7'-11"	9'-3"	F
H	7'-6"	8'-8"	8'-10"	10'-0"	11'-2"	11'-5"	12'-7"	13'-8"	12'-9"	13'-11"	15'-1"	16'-5"	H
J	3'-9"	4'-4"	4'-5"	5'-0"	5'-7"	5'-8"	6'-3"	6'-10"	6'-4"	6'-11"	7'-6"	8'-2"	J
M	0'-5"												M
T	0'-4"		0'-5"			0'-6"			0'-7"				T
U	1'-0"												U
V	0'-8"												V
W	0'-8"												W
X	----												X
Y	2'-0"												Y
Z	----												Z

BOX SIZE ①	CONCRETE 2 HEADWALLS						REINFORCEMENT 2 HEADWALLS	
	②	③	④	⑤	⑥	⑦	⑧	
3 X 2	3.17	0.82	—	—	—	271	—	
3 X 3	4.39	0.94	—	—	—	365	—	
4 X 2	3.74	0.96	—	—	—	311	—	
4 X 3	5.06	1.07	—	—	—	389	—	
4 X 4	6.60	1.18	—	—	—	497	—	
5 X 3	5.76	1.20	—	—	—	430	—	
5 X 4	7.39	1.32	—	—	—	576	—	
5 X 5	9.24	1.43	—	—	—	681	—	
6 X 3	6.51	1.34	—	—	—	483	—	
6 X 4	8.22	1.45	—	—	—	603	—	
6 X 5	10.16	1.57	—	—	—	738	—	
6 X 6	19.81	2.39	2.24	3.26	18.43	1619	273	
7 X 4	9.10	1.59	—	—	—	652	—	
7 X 5	11.13	1.70	—	—	—	796	—	
7 X 6	21.08	2.54	2.56	3.43	19.40	1678	292	
7 X 7	24.13	2.67	3.00	3.69	22.15	2092	353	
8 X 4	9.59	1.68	—	—	—	693	—	
8 X 5	11.67	1.80	—	—	—	805	—	
8 X 6	21.80	2.65	2.78	3.54	19.90	1736	325	
8 X 7	24.88	2.78	3.25	3.80	22.64	2117	350	
8 X 8	31.42	4.03	3.34	5.47	29.52	2749	427	

BOX SIZE ①	CONCRETE 2 HEADWALLS						REINFORCEMENT 2 HEADWALLS	
	②	③	④	⑤	⑥	⑦	⑧	
9 X 5	12.70	1.93	—	—	—	877	—	
9 X 6	23.13	2.81	3.12	3.71	20.91	1791	327	
9 X 7	26.26	2.93	3.62	3.97	23.68	2204	397	
9 X 8	33.01	4.23	3.73	5.70	30.75	2846	479	
9 X 9	36.81	4.40	4.25	6.04	34.20	3431	509	
10 X 5	13.79	2.07	—	—	—	971	—	
10 X 6	24.50	2.96	3.47	3.89	21.96	1972	376	
10 X 7	27.69	3.09	4.00	4.14	24.75	2419	444	
10 X 8	34.64	4.43	4.12	5.93	32.01	3081	482	
10 X 9	38.50	4.60	4.68	6.27	35.49	3539	565	
10 X 10	53.89	7.29	5.40	9.95	51.16	4748	674	
11 X 4	12.60	2.09	—	—	—	870	—	
11 X 6	25.92	3.11	3.83	4.06	23.04	2049	413	
11 X 8	36.32	4.63	4.53	6.16	33.32	3180	534	
11 X 10	56.04	7.59	5.89	10.29	52.85	4801	677	
11 X 11	69.84	7.77	6.93	10.66	65.81	5688	778	
12 X 4	13.72	2.22	—	—	—	903	—	
12 X 6	27.39	3.26	4.19	4.23	24.17	2134	457	
12 X 8	38.05	4.84	4.94	6.39	34.66	3424	587	
12 X 10	60.16	7.88	6.38	10.62	56.52	5075	740	
12 X 12	92.85	8.01	8.83	10.98	86.98	6916	929	

① PRECAST CONCRETE BOX CULVERT SECTIONS EQUALS THE INTERIOR SPAN (S) BY THE INTERIOR RISE (R) IN FEET.

② CU. YDS. OF CONCRETE IN TWO HEADWALLS WITH PAVING.

③ CU. YDS. OF CONCRETE IN TWO APRONS (HEADWALLS WITH PAVING).

④ CU. YDS. OF CONCRETE IN TWO PAVED AREAS OF THE HEADWALLS.

⑤ CU. YDS. OF CONCRETE IN TWO APRONS (HEADWALLS WITHOUT PAVING).

⑥ CU. YDS. OF CONCRETE IN TWO HEADWALLS WITHOUT PAVING.

⑦ POUNDS OF REINFORCING STEEL IN TWO HEADWALLS WITH PAVING.

⑧ POUNDS OF REINFORCING STEEL TO DEDUCT WHEN PAVING FOR TWO HEADWALLS IS ELIMINATED.

KENTUCKY DEPARTMENT OF HIGHWAYS	
QUANTITIES 3' x 2' - 12' x 12' H-WALLS PRECAST BOX CULVERTS 0° SKEW	
STANDARD DRAWING NO. RDH-1200-02	
SUBMITTED _____	DIRECTOR DIVISION OF DESIGN _____ DATE _____
APPROVED _____	STATE HIGHWAY ENGINEER _____ DATE _____

