

Job Name: 25-4665 - Buckhorn WTP

Job Location: Hazard, KY

Contractor: Smith Contractors, Inc.

Plant: 100

4/9/2026 3:44:44 PM

Tech: J. Horsley

PC: E. Bradley



Structure ID: 54665 (4)

P3 MH144RSVF

MH RISER Custom Ht T/G

P10) 48" x 36" - HATCH (CAST FLUSH) - 0"

P9) 144" - MH FLAT TOP w/(2) 48"x36" & (1) 30"x30" Hatches F/G - 18"

P8) 144" - MH RISER Custom Ht T/G - 81"

P7) 144" - MH RISER Custom Ht T/G - 81"

P6) 144" - MH RISER Custom Ht T/G - 81"

P5) 144" - MH RISER Custom Ht T/G - 81"

P4) 144" - MH RISER Custom Ht T/G - 74"

P3) 144" - MH RISER Custom Ht T/G - 74"

P2) 144" - MH RISER Custom Ht T/F - 74"

P1) 144" - P.I.P. BY OTHERS - BTM SLAB F/n - 0"

7) JOINT WRAP - 12" WD x 144" MAC WRAP

1) SECONDARY POUR - Intermediate Slab (In Riser P5)

1) This Structure Includes a Cast-in Item - Hatches (Supplied by Others)

4) Stainless Steel Strap - 3"W x 24"L Stainless Steel Strap

8) 144" - Conseal CS-231 1.00" (Double)

1) A-Lok - 0630

0 lb

19644 lb

43581 lb

43581 lb

43581 lb

43581 lb

39815 lb

39815 lb

39815 lb

39445 lb

0 lb

0 lb

13500 lb

0 lb

0 lb

0 lb

0 lb

1 lb

Structure Total: 326544 lb

Structure Notes:

1. PER ASTM C-478 SPECIFICATIONS

2. CONCRETE: 4,500 PSI AT 28 DAYS

3. REINFORCEMENT: PER ASTM A615

4. NO STEPS

5. 2 EA. HALLIDAY W1R 48" X 36" HATCHES & 1 EA. HALLIDAY W1R 30" X 30" HATCH SUPPLIED BY OTHERS - TO BE CAST INTO FLAT LID

6. LADDER SUPPLIED BY OTHERS

7. 4 EA. 3"W X 24"L STAINLESS STEEL STRAPS SUPPLIED BY ICAST

Rim: 755'

Rim to Invert: 46'

Slack: 0"

Sump: 12"

Step Position:

| Position | Elev | Angle | Ext. (cw) | Pipe | Pipe OD | Connector | Hole | Horz Size | Up ( _ ) | Offset |
|----------|------|-------|-----------|------|---------|-----------|------|-----------|----------|--------|
| Invert 1 |      |       |           |      |         |           |      |           |          |        |
| Invert 2 |      |       |           |      |         |           |      |           |          |        |
| Invert 3 |      |       |           |      |         |           |      |           |          |        |
| Invert 4 |      |       |           |      |         |           |      |           |          |        |
| Invert 5 |      |       |           |      |         |           |      |           |          |        |
| Invert 6 |      |       |           |      |         |           |      |           |          |        |
| Invert 7 |      |       |           |      |         |           |      |           |          |        |
| Invert 8 |      |       |           |      |         |           |      |           |          |        |

RIGHT-SIDE UP VIEW (int. dimensions)

(P10)

(P9)

(P8)

(P7)

(P6)


(P5)

(P4)

(P3) <<


(P2)

(P1)

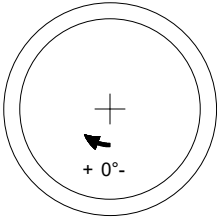

INSIDE WALL DIMENSIONS

(P3)

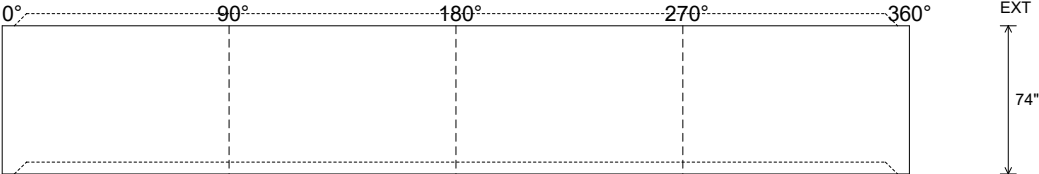

Coating (Int):

Coating (Ext):

Seam Up: Tongue

Seam Dn: Groove

Wall Thickness: 13"




Floor Height: 0"

Height (Int): 74"

Height (Ext): 74"

Weight (Net): 39815 lb

Volume (Net): 10.17cu.yd
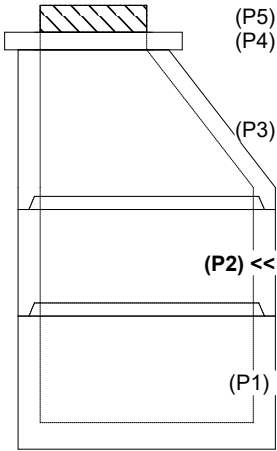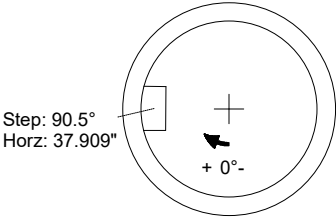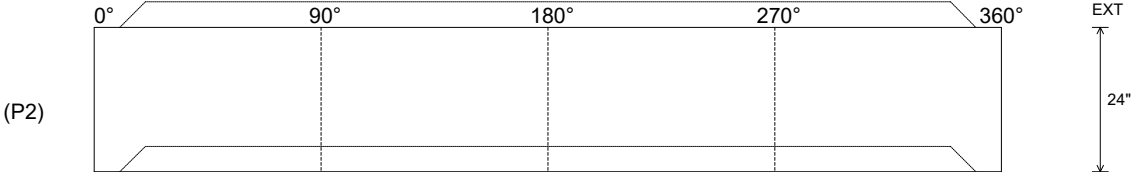
|   |      |                                                                                      |                                    |      |                                        |   |                                        |   |                                                                                    |        |  |  |  |
|---|------|--------------------------------------------------------------------------------------|------------------------------------|------|----------------------------------------|---|----------------------------------------|---|------------------------------------------------------------------------------------|--------|--|--|--|
| Job Name: 23-2309 - Richland Estates Subdivision<br>Job Location: Portland, TN<br>Contractor: Core & Main LP (BG)   |      |                                                                                      |                                    |      | Plant: 100<br>6/30/2026 8:54:34 AM     |   | Tech: J. Horsley<br>PC: T. Lewis       |   |  |        |  |  |  |
| Structure ID: 02 SS-MH   |      |                                                                                      |                                    |      |                                        |   |                                        |   |                                                                                    |        |  |  |  |
| P2 MH048RS24X   |      |                                                                                      | MH RISER w/XYPEX                   |      |                                        |   |                                        |   |                                                                                    |        |  |  |  |
| <p>P5) 24" - CASTING HEIGHT - 6"<br/>P4) 24" - XYPEX GRADE RING - 4"<br/>P3) 48" - ECC XYPEX CONE w/ 24" HOLE - 36"<br/>P2) 48" - MH RISER w/XYPEX - 24"<br/>P1) 48" - MH BASE w/XYPEX - 24"</p> <p>1) JOINT WRAP - 0.065"x12"x50' CONSEAL CS212<br/>1) JOINT WRAP PRIMER - CONSEAL CS-75 (1 gal.)<br/>1) 48" - MH INVERT CHANNEL w/ConBlock-CDA Red - FULL HEIGHT<br/>1) 48" - Conseal CS-102 1.00" (Double)<br/>1) 48" - Conseal CS-231 1.00" (Double)<br/>1) 24" - Conseal CS-102 1.00" (Double)<br/>2) PSX - 12-08 NYLO<br/>7) MH Step ML-10-TDS-NCR - 10"</p> |      |                                                                                      |                                    |      |                                        | <p>0 lb<br/>270 lb<br/>2251 lb<br/>1677 lb<br/>2911 lb<br/>0 lb<br/>0 lb<br/>1440 lb<br/>0 lb<br/>0 lb<br/>0 lb<br/>16 lb<br/>0 lb<br/>-----<br/>8565 lb</p> |                                        | <p>Structure Notes: .<br/>1. PER ASTM C478 SPECIFICATIONS.<br/>2. CONCRETE = 4,000 PSI AT 28 DAYS.<br/>3. ADMIXTURE = XYPEX C-500 NF RED<br/>4. CASTING BY OTHERS (JBS 1155 F/C SANITARY).<br/>.<br/>REINFORCING PER ASTM A615 (GRADE 60).<br/>- CONE (As .12)<br/>- RISER (As .12)<br/>- FLOOR (As .31) #5 BARS AT 12" C.C.E.W.</p> |                                                                                    |        |  |  |  |
| Rim: 807.54' Rim to Invert: 7.73' Slack: 0.76" Sump: 2" Step Position: 90.5°   |      |                                                                                      |                                    |      |                                        |   |                                        |   |                                                                                    |        |  |  |  |
| Position   | Elev | Angle                                                                                | Ext. (cw)                          | Pipe | Pipe OD                                | Connector   | Hole                                   | Horz Size   | Up ( _ )                                                                           | Offset |  |  |  |
| Invert 1   |      |                                                                                      |                                    |      |                                        |   |                                        |   |                                                                                    |        |  |  |  |
| Invert 2   |      |                                                                                      |                                    |      |                                        |   |                                        |   |                                                                                    |        |  |  |  |
| Invert 3   |      |                                                                                      |                                    |      |                                        |   |                                        |   |                                                                                    |        |  |  |  |
| Invert 4   |      |                                                                                      |                                    |      |                                        |   |                                        |   |                                                                                    |        |  |  |  |
| Invert 5   |      |                                                                                      |                                    |      |                                        |   |                                        |   |                                                                                    |        |  |  |  |
| Invert 6   |      |                                                                                      |                                    |      |                                        |   |                                        |   |                                                                                    |        |  |  |  |
| Invert 7   |      |                                                                                      |                                    |      |                                        |   |                                        |   |                                                                                    |        |  |  |  |
| Invert 8   |      |                                                                                      |                                    |      |                                        |   |                                        |   |                                                                                    |        |  |  |  |
| RIGHT-SIDE UP VIEW (int. dimensions)   |      |                                                                                      |                                    |      |                                        |   |                                        |   |                                                                                    |        |  |  |  |
|   |      |  |                                    |      |                                        |   |                                        |   |                                                                                    |        |  |  |  |
| INSIDE WALL DIMENSIONS   |      |                                                                                      |                                    |      |                                        |   |                                        |   |                                                                                    |        |  |  |  |
|   |      |                                                                                      |                                    |      |                                        |   |                                        |   |                                                                                    |        |  |  |  |
| Coating (Int):<br>Coating (Ext):   |      |                                                                                      | Seam Up: Tongue<br>Seam Dn: Groove |      | Wall Thickness: 5"<br>Floor Height: 0" |   | Height (Int): 24"<br>Height (Ext): 24" |   | Weight (Net): 1677 lb<br>Volume (Net): 0.43cu.yd                                   |        |  |  |  |

Job Name: 23-2309 - Richland Estates Subdivision

Job Location: Portland, TN

Contractor: Core & Main LP (BG)

Plant: 100

6/30/2026 8:52:23 AM

Tech: J. Horsley

PC: T. Lewis

Structure ID: 02 SS-MH

P1 MH048BA24X

MH BASE w/XYPEX

P5) 24" - CASTING HEIGHT - 6"

P4) 24" - XYPEX GRADE RING - 4"

P3) 48" - ECC XYPEX CONE w/ 24" HOLE - 36"

P2) 48" - MH RISER w/XYPEX - 24"

P1) 48" - MH BASE w/XYPEX - 24"

1) JOINT WRAP - 0.065"x12"x50' CONSEAL CS212

1) JOINT WRAP PRIMER - CONSEAL CS-75 (1 gal.)

1) 48" - MH INVERT CHANNEL w/ConBlock-CDA Red - FULL HEIGHT

1) 48" - Conseal CS-102 1.00" (Double)

1) 48" - Conseal CS-231 1.00" (Double)

1) 24" - Conseal CS-102 1.00" (Double)

2) PSX - 12-08 NYLO

7) MH Step ML-10-TDS-NCR - 10"

0 lb

270 lb

2251 lb

1677 lb

2911 lb

0 lb

0 lb

1440 lb

0 lb

0 lb

0 lb

16 lb

0 lb

-----

8565 lb

Structure Notes:

1. PER ASTM C478 SPECIFICATIONS.

2. CONCRETE = 4,000 PSI AT 28 DAYS.

3. ADMIXTURE = XYPEX C-500 NF RED

4. CASTING BY OTHERS (JBS 1155 F/C SANITARY).

REINFORCING PER ASTM A615 (GRADE 60).

- CONE (As .12)

- RISER (As .12)

- FLOOR (As .31) #5 BARS AT 12" C.C.E.W.

Structure Total:

8565 lb

Rim: 807.54'

Rim to Invert: 7.73'

Slack: 0.76"

Sump: 2"

Step Position: 90.5°

| Position | Elev    | Angle | Ext. (cw) | Pipe         | Pipe OD | Connector      | Hole | Horz Size | Up ( ) | Offset |
|----------|---------|-------|-----------|--------------|---------|----------------|------|-----------|--------|--------|
| Invert 1 | 799.81' | 0°    | 0"        | 8" PVC SDR26 | 8.5"    | PSX 12-08 NYLO | 12"  | 12.129"   | 0"     | 0"     |
| Invert 2 | 800.01' | 181°  | 91.612"   | 8" PVC SDR26 | 8.5"    | PSX 12-08 NYLO | 12"  | 12.129"   | 2.4"   | 0"     |
| Invert 3 |         |       |           |              |         |                |      |           |        |        |
| Invert 4 |         |       |           |              |         |                |      |           |        |        |
| Invert 5 |         |       |           |              |         |                |      |           |        |        |
| Invert 6 |         |       |           |              |         |                |      |           |        |        |
| Invert 7 |         |       |           |              |         |                |      |           |        |        |
| Invert 8 |         |       |           |              |         |                |      |           |        |        |

RIGHT-SIDE UP VIEW (int. dimensions)

UPSIDE-DOWN VIEW (int. dimensions)

INSIDE WALL DIMENSIONS

Coating (Int):

Coating (Ext):

Seam Up: Tongue

Seam Dn: n/a

Wall Thickness: 5"

Floor Height: 6"


Height (Int): 24"

Height (Ext): 30"

Weight (Net): 2911 lb


Volume (Net): 0.74cu.yd

|   |         |                 |           |              |   |                |   |           |                                                                                    |        |  |
|---|---------|-----------------|-----------|--------------|---|----------------|---|-----------|------------------------------------------------------------------------------------|--------|--|
| Job Name: 23-2309 - Richland Estates Subdivision<br>Job Location: Portland, TN<br>Contractor: Core & Main LP (BG)   |         |                 |           |              | Plant: 100<br>6/30/2026 8:52:23 AM   |                | Tech: J. Horsley<br>PC: T. Lewis   |           |  |        |  |
| Structure ID: 02 SS-MH   |         |                 |           |              |   |                |   |           |                                                                                    |        |  |
| P1 MH048BA24X   |         | MH BASE w/XYPEX |           |              |   |                |   |           |                                                                                    |        |  |
| <p>P5) 24" - CASTING HEIGHT - 6"<br/>P4) 24" - XYPEX GRADE RING - 4"<br/>P3) 48" - ECC XYPEX CONE w/ 24" HOLE - 36"<br/>P2) 48" - MH RISER w/XYPEX - 24"<br/>P1) 48" - MH BASE w/XYPEX - 24"</p> <p>1) JOINT WRAP - 0.065"x12"x50' CONSEAL CS212<br/>1) JOINT WRAP PRIMER - CONSEAL CS-75 (1 gal.)<br/>1) 48" - MH INVERT CHANNEL w/ConBlock-CDA Red - FULL HEIGHT<br/>1) 48" - Conseal CS-102 1.00" (Double)<br/>1) 48" - Conseal CS-231 1.00" (Double)<br/>1) 24" - Conseal CS-102 1.00" (Double)<br/>2) PSX - 12-08 NYLO<br/>7) MH Step ML-10-TDS-NCR - 10"</p> |         |                 |           |              | <p>0 lb<br/>270 lb<br/>2251 lb<br/>1677 lb<br/>2911 lb<br/>0 lb<br/>0 lb<br/>1440 lb<br/>0 lb<br/>0 lb<br/>0 lb<br/>16 lb<br/>0 lb<br/>-----<br/>8565 lb</p> |                | <p>Structure Notes:</p> <p>1. PER ASTM C478 SPECIFICATIONS.<br/>2. CONCRETE = 4,000 PSI AT 28 DAYS.<br/>3. ADMIXTURE = XYPEX C-500 NF RED<br/>4. CASTING BY OTHERS (JBS 1155 F/C SANITARY).</p> <p>REINFORCING PER ASTM A615 (GRADE 60).<br/>- CONE (As .12)<br/>- RISER (As .12)<br/>- FLOOR (As .31) #5 BARS AT 12" C.C.E.W.</p> <p><b>INVERT CHANNEL DRAWING<br/>FULL HEIGHT INVERT</b></p> |           |                                                                                    |        |  |
| Rim: 807.54' Rim to Invert: 7.73' Slack: 0.76" Sump: 2" Step Position: 90.5°   |         |                 |           |              |   |                |   |           |                                                                                    |        |  |
| Position   | Elev    | Angle           | Ext. (cw) | Pipe         | Pipe OD   | Connector      | Hole   | Horz Size | Up ( )                                                                             | Offset |  |
| Invert 1   | 799.81' | 0°              | 0"        | 8" PVC SDR26 | 8.5"   | PSX 12-08 NYLO | 12"   | 12.129"   | 0"                                                                                 | 0"     |  |
| Invert 2   | 800.01' | 181°            | 91.612"   | 8" PVC SDR26 | 8.5"   | PSX 12-08 NYLO | 12"   | 12.129"   | 2.4"                                                                               | 0"     |  |
| Invert 3   |         |                 |           |              |   |                |   |           |                                                                                    |        |  |
| Invert 4   |         |                 |           |              |   |                |   |           |                                                                                    |        |  |
| Invert 5   |         |                 |           |              |   |                |   |           |                                                                                    |        |  |
| Invert 6   |         |                 |           |              |   |                |   |           |                                                                                    |        |  |
| Invert 7   |         |                 |           |              |   |                |   |           |                                                                                    |        |  |
| Invert 8   |         |                 |           |              |   |                |   |           |                                                                                    |        |  |

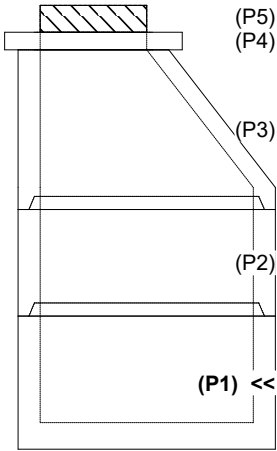

(P5)  
(P4)  
(P3)  
(P2)  
(P1) <<

RIGHT-SIDE UP VIEW (int. dimensions)

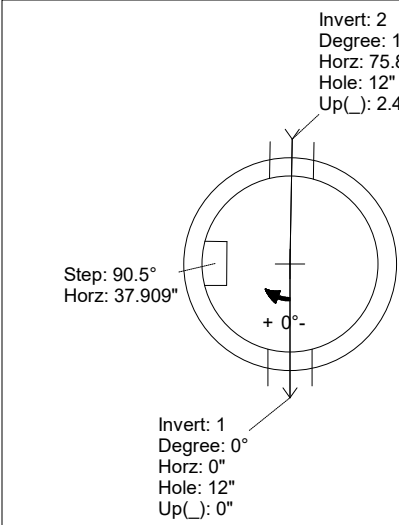


Invert: 2  
Degree: 181°  
Horz: 75.817"  
Hole: 12"  
Up( ): 2.4"

Step: 90.5°  
Horz: 37.909"

Invert: 1  
Degree: 0°  
Horz: 0"  
Hole: 12"  
Up( ): 0"

UPSIDE-DOWN VIEW (int. dimensions)

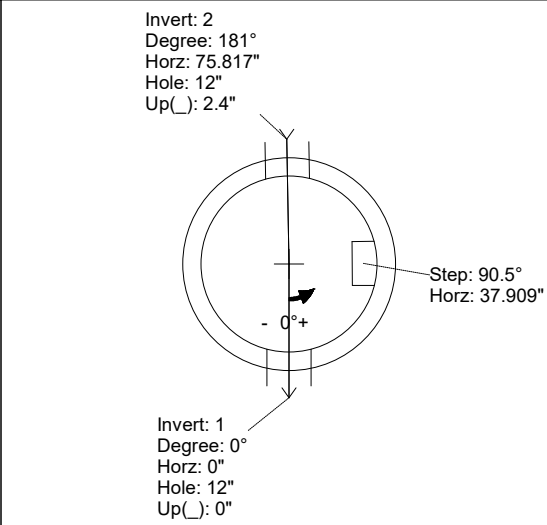


Invert: 2  
Degree: 181°  
Horz: 75.817"  
Hole: 12"  
Up( ): 2.4"

Step: 90.5°  
Horz: 37.909"

Invert: 1  
Degree: 0°  
Horz: 0"  
Hole: 12"  
Up( ): 0"

INSIDE WALL DIMENSIONS

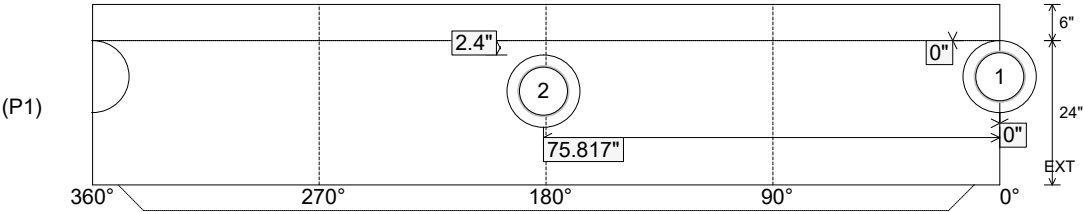

(P1)

360° 270° 180° 90° 0°


2.4" 0" 0" 75.817" 6" 24" EXT

|                                  |                                 |                                        |                                        |                                                  |
|----------------------------------|---------------------------------|----------------------------------------|----------------------------------------|--------------------------------------------------|
| Coating (Int):<br>Coating (Ext): | Seam Up: Tongue<br>Seam Dn: n/a | Wall Thickness: 5"<br>Floor Height: 6" | Height (Int): 24"<br>Height (Ext): 30" | Weight (Net): 2911 lb<br>Volume (Net): 0.74cu.yd |
|----------------------------------|---------------------------------|----------------------------------------|----------------------------------------|--------------------------------------------------|




|   |         |              |           |                     |   |                  |   |           |                                                                                    |        |  |
|---|---------|--------------|-----------|---------------------|---|------------------|---|-----------|------------------------------------------------------------------------------------|--------|--|
| Job Name: 23-2309 - Richland Estates Subdivision<br>Job Location: Portland, TN<br>Contractor: Core & Main LP (BG)   |         |              |           |                     | Plant: 100<br>6/30/2026 8:52:23 AM   |                  | Tech: J. Horsley<br>PC: T. Lewis   |           |  |        |  |
| Structure ID: 01 SS-MH   |         |              |           |                     |   |                  |   |           |                                                                                    |        |  |
| P1   |         | MH048DHRS30X |           | MH DH RISER w/XYPEX |   |                  |   |           |                                                                                    |        |  |
| <p>P3) 24" - CASTING HEIGHT - 6"<br/>P2) 48" - XYPEX MH FLAT TOP w/24" ECC Hole - 12"<br/>P1) 48" - MH DH RISER w/XYPEX - 30"<br/>1) JOINT WRAP - 0.065"x12"x50' CONSEAL CS212<br/>1) JOINT WRAP PRIMER - CONSEAL CS-75 (1 gal.)<br/>1) 48" - Conseal CS-102 1.00" (Double)<br/>2) DOGHOUSE - 12"x12"<br/>1) PSX - 12-08 NYLO<br/>2) MH Step ML-10-TDS-NCR - 10"</p> |         |              |           |                     | <p>0 lb<br/>2205 lb<br/>1904 lb<br/>0 lb<br/>0 lb<br/>0 lb<br/>0 lb<br/>8 lb<br/>8 lb<br/>0 lb<br/>-----<br/>Structure Total: 5556 lb</p> |                  | <p>Structure Notes:<br/>1. PER ASTM C478 SPECIFICATIONS.<br/>2. CONCRETE = 4,000 PSI AT 28 DAYS.<br/>3. ADMIXTURE = XYPEX C-500 NF RED<br/>4. CASTING BY OTHERS (JBS 1155 F/C SANITARY).<br/>REINFORCING PER ASTM A615 (GRADE 60).<br/>- CONE (As .12)<br/>- RISER (As .12)<br/>- FLOOR (As .31) #5 BARS AT 12" C.C.E.W.</p> |           |                                                                                    |        |  |
| Rim: 802.14' Rim to Invert: 3.58' Slack: 0.456" Sump: 5.496" Step Position: 270°   |         |              |           |                     |   |                  |   |           |                                                                                    |        |  |
| Position   | Elev    | Angle        | Ext. (cw) | Pipe                | Pipe OD   | Connector        | Hole   | Horz Size | Up ( _ )                                                                           | Offset |  |
| Invert 1   | 798.56' | 0°           | 0"        | 8" PVC SDR26        | 8.5"   | DOGHOUSE 12"x12" | 12" x 12"   | 12.129"   | 3.496"                                                                             | 0"     |  |
| Invert 2   | 798.61' | 86°          | 43.529"   | 8" PVC SDR26        | 8.5"   | PSX 12-08 NYLO   | 12"   | 12.129"   | 4.096"                                                                             | 0"     |  |
| Invert 3   | 798.56' | 180°         | 91.106"   | 8" PVC SDR26        | 8.5"   | DOGHOUSE 12"x12" | 12" x 12"   | 12.129"   | 3.496"                                                                             | 0"     |  |
| Invert 4   |         |              |           |                     |   |                  |   |           |                                                                                    |        |  |
| Invert 5   |         |              |           |                     |   |                  |   |           |                                                                                    |        |  |
| Invert 6   |         |              |           |                     |   |                  |   |           |                                                                                    |        |  |
| Invert 7   |         |              |           |                     |   |                  |   |           |                                                                                    |        |  |
| Invert 8   |         |              |           |                     |   |                  |   |           |                                                                                    |        |  |


RIGHT-SIDE UP VIEW (int. dimensions)

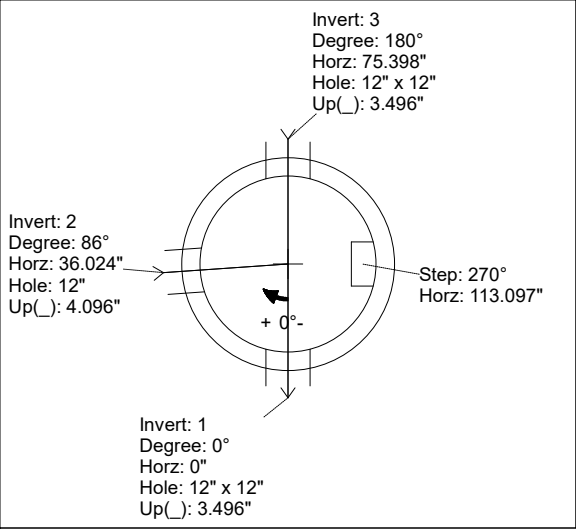

UPSIDE-DOWN VIEW (int. dimensions)

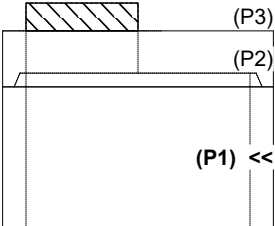



INSIDE WALL DIMENSIONS

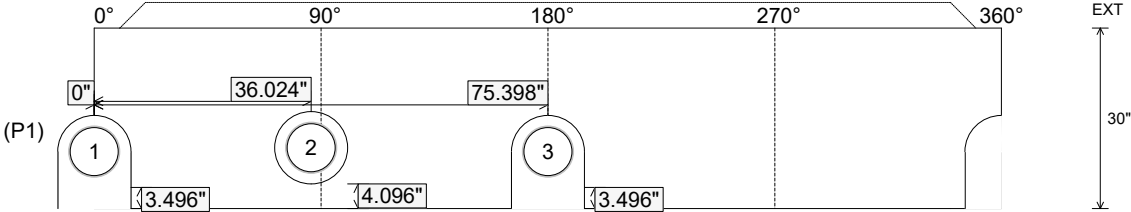


|                                  |                                  |                                        |                                        |                                                  |
|----------------------------------|----------------------------------|----------------------------------------|----------------------------------------|--------------------------------------------------|
| Coating (Int):<br>Coating (Ext): | Seam Up: Tongue<br>Seam Dn: Flat | Wall Thickness: 5"<br>Floor Height: 0" | Height (Int): 30"<br>Height (Ext): 30" | Weight (Net): 1904 lb<br>Volume (Net): 0.49cu.yd |
|----------------------------------|----------------------------------|----------------------------------------|----------------------------------------|--------------------------------------------------|





|   |      |                   |           |          |   |           |   |           |                                                                                    |        |  |
|---|------|-------------------|-----------|----------|---|-----------|---|-----------|------------------------------------------------------------------------------------|--------|--|
| Job Name: 23-2309 - Richland Estates Subdivision<br>Job Location: Portland, TN<br>Contractor: Core & Main LP (BG)   |      |                   |           |          | Plant: 100<br>6/30/2026 8:52:22 AM                                                                                        |           | Tech: J. Horsley<br>PC: T. Lewis   |           |  |        |  |
| Structure ID: 27 ST-JB   |      |                   |           |          |   |           |   |           |                                                                                    |        |  |
| P1 MH048BA36   |      | MH BASE Custom Ht |           |          |   |           |   |           |                                                                                    |        |  |
| <p>P4) 24" - CASTING HEIGHT - 7"<br/>P3) 24" - GRADE RING - 3"<br/>P2) 48" - MH FLAT TOP w/ 24" ECC Hole - 12"<br/>P1) 48" - MH BASE Custom Ht - 36"<br/>1) 48" - Conseal CS-102 1.00"<br/>1) 24" - Conseal CS-102 1.00"<br/>2) Hole - 30<br/>3) MH Step ML-10-TDS-NCR - 10"</p> |      |                   |           |          | <p>0 lb<br/>202 lb<br/>1561 lb<br/>3213 lb<br/>0 lb<br/>0 lb<br/>0 lb<br/>0 lb<br/>-----<br/>Structure Total: 4977 lb</p> |           | <p>Structure Notes:</p> <ol style="list-style-type: none"><li>1. PER ASTM C478 SPECIFICATIONS.</li><li>2. CONCRETE = 4,000 PSI AT 28 DAYS.</li><li>3. NO INVERT CHANNEL.</li><li>4. CASTING BY OTHERS (JBS 1150 F/C).</li></ol> <p>REINFORCING PER ASTM A615 (GRADE 60).</p> <ul style="list-style-type: none"><li>- TOP SLAB =H20 LOADING.</li><li>- RISER (As .12)</li><li>- FLOOR (As .31) #5 BARS AT 12" C.C.E.W.</li></ul> |           |                                                                                    |        |  |
| Rim: 794.88' Rim to Invert: 4.88' Slack: 2.46" Sump: 1.9" Step Position: 269°   |      |                   |           |          |   |           |   |           |                                                                                    |        |  |
| Position   | Elev | Angle             | Ext. (cw) | Pipe     | Pipe OD   | Connector | Hole   | Horz Size | Up ( _ )                                                                           | Offset |  |
| Invert 1   | 790' | 0°                | 0"        | 24" HDPE | 27.8"   | Hole 30   | 30"   | 32.406"   | 0"                                                                                 | 0"     |  |
| Invert 2   | 790' | 178°              | 90.094"   | 24" HDPE | 27.8"   | Hole 30   | 30"   | 32.406"   | 0"                                                                                 | 0"     |  |
| Invert 3   |      |                   |           |          |   |           |   |           |                                                                                    |        |  |
| Invert 4   |      |                   |           |          |   |           |   |           |                                                                                    |        |  |
| Invert 5   |      |                   |           |          |   |           |   |           |                                                                                    |        |  |
| Invert 6   |      |                   |           |          |   |           |   |           |                                                                                    |        |  |
| Invert 7   |      |                   |           |          |   |           |   |           |                                                                                    |        |  |
| Invert 8   |      |                   |           |          |   |           |   |           |                                                                                    |        |  |

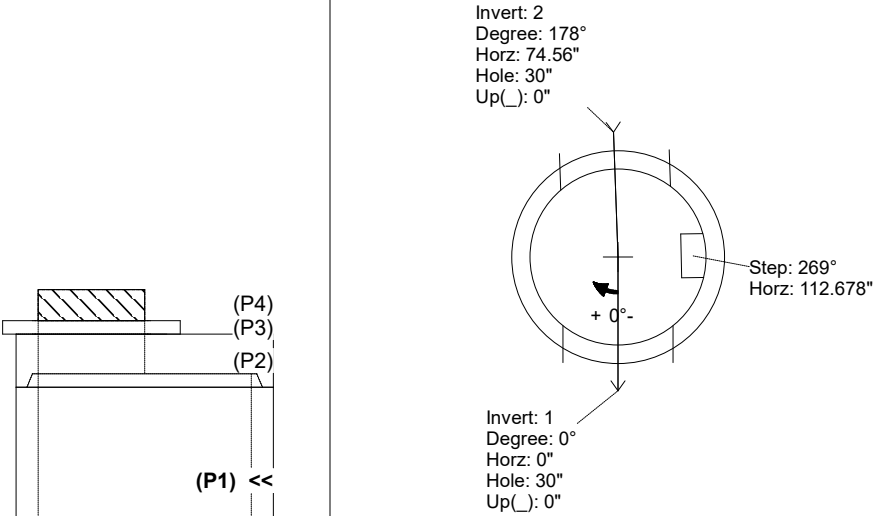

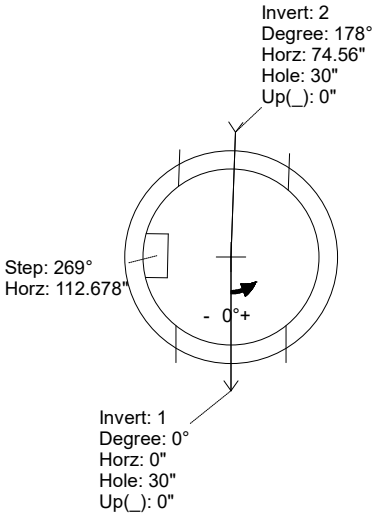

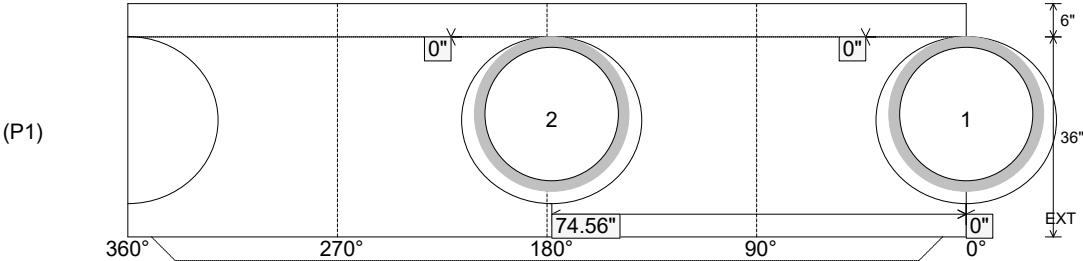

|                                  |                                 |                                        |                                        |                                                  |
|----------------------------------|---------------------------------|----------------------------------------|----------------------------------------|--------------------------------------------------|
| Coating (Int):<br>Coating (Ext): | Seam Up: Tongue<br>Seam Dn: n/a | Wall Thickness: 5"<br>Floor Height: 6" | Height (Int): 36"<br>Height (Ext): 42" | Weight (Net): 3213 lb<br>Volume (Net): 0.82cu.yd |
|----------------------------------|---------------------------------|----------------------------------------|----------------------------------------|--------------------------------------------------|
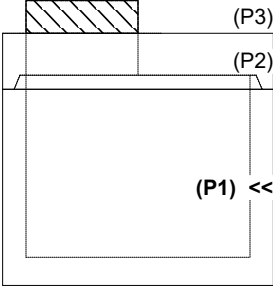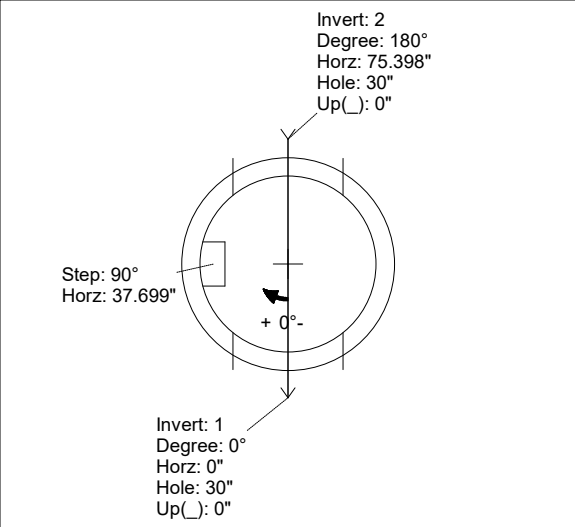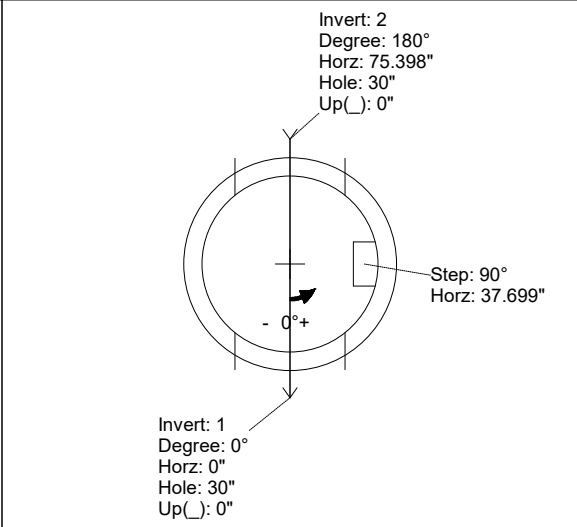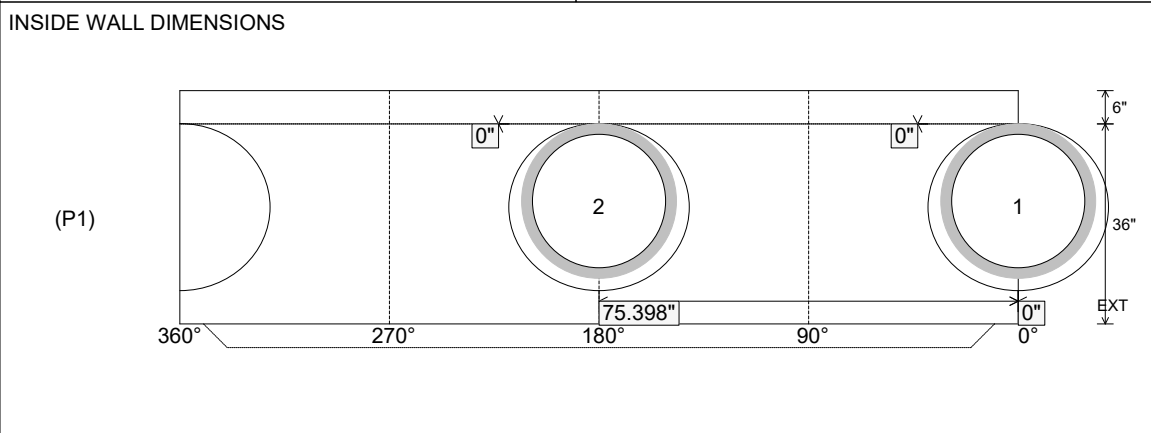
|   |         |                      |                                 |              |                                        |   |                                        |   |                                                                                    |        |  |
|---|---------|----------------------|---------------------------------|--------------|----------------------------------------|---|----------------------------------------|---|------------------------------------------------------------------------------------|--------|--|
| Job Name: 23-2309 - Richland Estates Subdivision<br>Job Location: Portland, TN<br>Contractor: Core & Main LP (BG)   |         |                      |                                 |              | Plant: 100<br>6/30/2026 8:52:21 AM     |   | Tech: J. Horsley<br>PC: T. Lewis       |   |  |        |  |
| Structure ID: 26 ST-JB   |         |                      |                                 |              |                                        |   |                                        |   |                                                                                    |        |  |
| P1 MH048BA36   |         | MH BASE              |                                 |              |                                        |   |                                        |   |                                                                                    |        |  |
| <p>P3) 24" - CASTING HEIGHT - 7"<br/>P2) 48" - MH FLAT TOP w/ 24" ECC Hole - 12"<br/>P1) 48" - MH BASE - 36"<br/>1) 48" - Conseal CS-102 1.00"<br/>2) Hole - 30<br/>3) MH Step ML-10-TDS-NCR - 10"</p>   |         |                      |                                 |              |                                        | <p>0 lb<br/>1561 lb<br/>3213 lb<br/>0 lb<br/>0 lb<br/>0 lb<br/>-----<br/>Structure Total: 4774 lb</p> |                                        | <p>Structure Notes: .<br/>1. PER ASTM C478 SPECIFICATIONS.<br/>2. CONCRETE = 4,000 PSI AT 28 DAYS.<br/>3. NO INVERT CHANNEL.<br/>4. CASTING BY OTHERS (JBS 1150 F/C).<br/><br/>REINFORCING PER ASTM A615 (GRADE 60).<br/>- TOP SLAB =H20 LOADING.<br/>- RISER (As .12)<br/>- FLOOR (As .31) #5 BARS AT 12" C.C.E.W.</p> |                                                                                    |        |  |
| Rim: 799.99'   |         | Rim to Invert: 4.52' |                                 | Slack: 1.14" |                                        | Sump: 1.9"                                                                                            |                                        | Step Position: 90°   |                                                                                    |        |  |
| Position   | Elev    | Angle                | Ext. (cw)                       | Pipe         | Pipe OD                                | Connector                                                                                             | Hole                                   | Horz Size   | Up ( )                                                                             | Offset |  |
| Invert 1   | 795.47' | 0°                   | 0"                              | 24" HDPE     | 27.8"                                  | Hole 30                                                                                               | 30"                                    | 32.406"   | 0"                                                                                 | 0"     |  |
| Invert 2   | 795.47' | 180°                 | 91.106"                         | 24" HDPE     | 27.8"                                  | Hole 30                                                                                               | 30"                                    | 32.406"   | 0"                                                                                 | 0"     |  |
| Invert 3   |         |                      |                                 |              |                                        |   |                                        |   |                                                                                    |        |  |
| Invert 4   |         |                      |                                 |              |                                        |   |                                        |   |                                                                                    |        |  |
| Invert 5   |         |                      |                                 |              |                                        |   |                                        |   |                                                                                    |        |  |
| Invert 6   |         |                      |                                 |              |                                        |   |                                        |   |                                                                                    |        |  |
| Invert 7   |         |                      |                                 |              |                                        |   |                                        |   |                                                                                    |        |  |
| Invert 8   |         |                      |                                 |              |                                        |   |                                        |   |                                                                                    |        |  |
| <div>RIGHT-SIDE UP VIEW (int. dimensions)</div> <div>UPSIDE-DOWN VIEW (int. dimensions)</div> <div>INSIDE WALL DIMENSIONS</div>   |         |                      |                                 |              |                                        |   |                                        |   |                                                                                    |        |  |
| <div></div> <div></div> <div></div> <div></div> |         |                      |                                 |              |                                        |   |                                        |   |                                                                                    |        |  |
| Coating (Int):<br>Coating (Ext):   |         |                      | Seam Up: Tongue<br>Seam Dn: n/a |              | Wall Thickness: 5"<br>Floor Height: 6" |   | Height (Int): 36"<br>Height (Ext): 42" |   | Weight (Net): 3213 lb<br>Volume (Net): 0.82cu.yd                                   |        |  |

|   |         |                      |                |              |                      |   |                  |   |          |        |
|---|---------|----------------------|----------------|--------------|----------------------|---|------------------|---|----------|--------|
| Job Name: 23-2309 - Richland Estates Subdivision<br>Job Location: Portland, TN<br>Contractor: Core & Main LP (BG)   |         |                      |                |              | Plant: 100           |   | Tech: J. Horsley |   |          |        |
|   |         |                      |                |              | 6/30/2026 8:52:20 AM |   | PC: T. Lewis     |   |          |        |
| <b>Structure ID: 25 ST-JB</b>   |         |                      |                |              |                      |   |                  |   |          |        |
| <b>P1 MH048BA36</b>   |         |                      | <b>MH BASE</b> |              |                      |   |                  |   |          |        |
| P4) 24" - CASTING HEIGHT - 7"<br>P3) 24" - GRADE RING - 3"<br>P2) 48" - MH FLAT TOP w/ 24" ECC Hole - 12"<br>P1) 48" - MH BASE - 36"<br>1) 48" - Conseal CS-102 1.00"<br>2) Hole - 20<br>3) MH Step ML-10-TDS-NCR - 10" |         |                      |                |              |                      | 0 lb<br>202 lb<br>1561 lb<br>3575 lb<br>0 lb<br>0 lb<br>0 lb<br>-----<br><b>Structure Total: 5338 lb</b> |                  | <b>Structure Notes:</b><br>1. PER ASTM C478 SPECIFICATIONS.<br>2. CONCRETE = 4,000 PSI AT 28 DAYS.<br>3. NO INVERT CHANNEL.<br>4. CASTING BY OTHERS (JBS 1150 F/C).<br>REINFORCING PER ASTM A615 (GRADE 60).<br>- TOP SLAB =H20 LOADING.<br>- RISER (As .12)<br>- FLOOR (As .31) #5 BARS AT 12" C.C.E.W. |          |        |
| Rim: 806'   |         | Rim to Invert: 4.99' |                | Slack: 1.88" |                      | Sump: 0"                                                                                                 |                  | Step Position: 98°   |          |        |
| Position   | Elev    | Angle                | Ext. (cw)      | Pipe         | Pipe OD              | Connector                                                                                                | Hole             | Horz Size   | Up ( _ ) | Offset |
| Invert 1   | 801.01' | 0°                   | 0"             | 15" HDPE     | 17.6"                | Hole 20                                                                                                  | 20"              | 20.629"   | -1.3"    | 0"     |
| Invert 2   | 801.01' | 196°                 | 99.205"        | 15" HDPE     | 17.6"                | Hole 20                                                                                                  | 20"              | 20.629"   | -1.3"    | 0"     |
| Invert 3   |         |                      |                |              |                      |   |                  |   |          |        |
| Invert 4   |         |                      |                |              |                      |   |                  |   |          |        |
| Invert 5   |         |                      |                |              |                      |   |                  |   |          |        |
| Invert 6   |         |                      |                |              |                      |   |                  |   |          |        |
| Invert 7   |         |                      |                |              |                      |   |                  |   |          |        |
| Invert 8   |         |                      |                |              |                      |   |                  |   |          |        |

**RIGHT-SIDE UP VIEW (int. dimensions)**

**UPSIDE-DOWN VIEW (int. dimensions)**


(P4)  
(P3)  
(P2)  
  
(P1) <<

**INSIDE WALL DIMENSIONS**


|                                  |                                 |                                        |                                        |                                                  |
|----------------------------------|---------------------------------|----------------------------------------|----------------------------------------|--------------------------------------------------|
| Coating (Int):<br>Coating (Ext): | Seam Up: Tongue<br>Seam Dn: n/a | Wall Thickness: 5"<br>Floor Height: 6" | Height (Int): 36"<br>Height (Ext): 42" | Weight (Net): 3575 lb<br>Volume (Net): 0.91cu.yd |
|----------------------------------|---------------------------------|----------------------------------------|----------------------------------------|--------------------------------------------------|


|   |         |       |                        |              |   |                |   |           |                                                                                    |        |
|---|---------|-------|------------------------|--------------|---|----------------|---|-----------|------------------------------------------------------------------------------------|--------|
| Job Name: 23-2309 - Richland Estates Subdivision<br>Job Location: Portland, TN<br>Contractor: Core & Main LP (BG)   |         |       |                        |              | Plant: 100<br>6/30/2026 8:52:24 AM   |                | Tech: J. Horsley<br>PC: T. Lewis   |           |  |        |
| <b>Structure ID: 03 SS-MH</b>   |         |       |                        |              |   |                |   |           |                                                                                    |        |
| <b>P1 MH048BA24X</b>   |         |       | <b>MH BASE w/XYPEX</b> |              |   |                |   |           |                                                                                    |        |
| P4) 24" - CASTING HEIGHT - 6"<br>P3) 24" - XYPEX GRADE RING - 3"<br>P2) 48" - ECC XYPEX CONE w/ 24" HOLE - 30"<br>P1) 48" - MH BASE w/XYPEX - 24"<br>1) JOINT WRAP - 0.065"x12"x50' CONSEAL CS212<br>1) JOINT WRAP PRIMER - CONSEAL CS-75 (1 gal.)<br>1) 48" - MH INVERT CHANNEL w/ConBlock-CDA Red - FULL HEIGHT<br>1) 48" - Conseal CS-231 1.00" (Double)<br>1) 24" - Conseal CS-102 1.00" (Double)<br>2) PSX - 12-08 NYLO<br>2) MH Step ML-10-TDS-NCR - 10" |         |       |                        |              | 0 lb<br>202 lb<br>1981 lb<br>2911 lb<br>0 lb<br>0 lb<br>1440 lb<br>0 lb<br>0 lb<br>0 lb<br>16 lb<br>0 lb<br>-----<br>Structure Total: 6551 lb |                | <b>Structure Notes:</b><br>1. PER ASTM C478 SPECIFICATIONS.<br>2. CONCRETE = 4,000 PSI AT 28 DAYS.<br>3. ADMIXTURE = XYPEX C-500 NF RED<br>4. CASTING BY OTHERS (JBS 1155 F/C SANITARY).<br>.<br>REINFORCING PER ASTM A615 (GRADE 60).<br>- CONE (As .12)<br>- RISER (As .12)<br>- FLOOR (As .31) #5 BARS AT 12" C.C.E.W. |           |                                                                                    |        |
| Rim: 805.87'    Rim to Invert: 5.14'    Slack: 0.68"    Sump: 2"    Step Position: 108.5°   |         |       |                        |              |   |                |   |           |                                                                                    |        |
| Position   | Elev    | Angle | Ext. (cw)              | Pipe         | Pipe OD   | Connector      | Hole   | Horz Size | Up ( )                                                                             | Offset |
| Invert 1   | 800.73' | 0°    | 0"                     | 8" PVC SDR26 | 8.5"   | PSX 12-08 NYLO | 12"   | 12.129"   | 0"                                                                                 | 0"     |
| Invert 2   | 800.93' | 217°  | 109.834"               | 8" PVC SDR26 | 8.5"   | PSX 12-08 NYLO | 12"   | 12.129"   | 2.4"                                                                               | 0"     |
| Invert 3   |         |       |                        |              |   |                |   |           |                                                                                    |        |
| Invert 4   |         |       |                        |              |   |                |   |           |                                                                                    |        |
| Invert 5   |         |       |                        |              |   |                |   |           |                                                                                    |        |
| Invert 6   |         |       |                        |              |   |                |   |           |                                                                                    |        |
| Invert 7   |         |       |                        |              |   |                |   |           |                                                                                    |        |
| Invert 8   |         |       |                        |              |   |                |   |           |                                                                                    |        |

**RIGHT-SIDE UP VIEW (int. dimensions)**

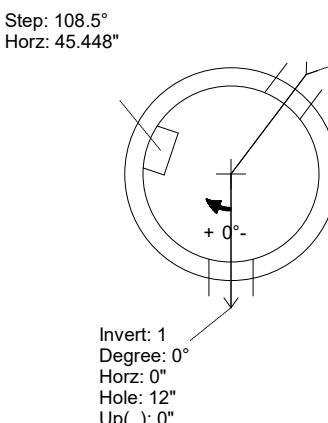


**UPSIDE-DOWN VIEW (int. dimensions)**

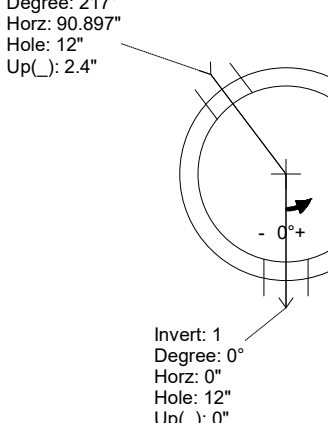

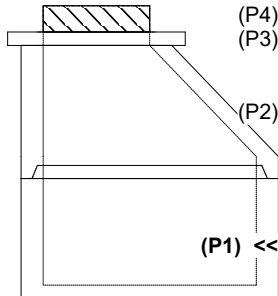


**INSIDE WALL DIMENSIONS**

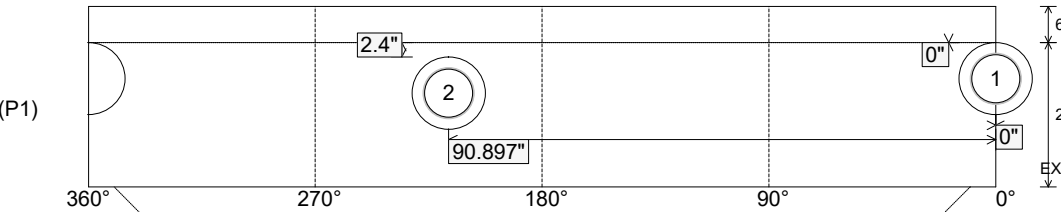


|                                  |                                 |                                        |                                        |                                                  |
|----------------------------------|---------------------------------|----------------------------------------|----------------------------------------|--------------------------------------------------|
| Coating (Int):<br>Coating (Ext): | Seam Up: Tongue<br>Seam Dn: n/a | Wall Thickness: 5"<br>Floor Height: 6" | Height (Int): 24"<br>Height (Ext): 30" | Weight (Net): 2911 lb<br>Volume (Net): 0.74cu.yd |
|----------------------------------|---------------------------------|----------------------------------------|----------------------------------------|--------------------------------------------------|


|   |         |       |           |                                    |         |   |      |   |        |        |  |  |
|---|---------|-------|-----------|------------------------------------|---------|---|------|---|--------|--------|--|--|
| Job Name: 23-2309 - Richland Estates Subdivision<br>Job Location: Portland, TN<br>Contractor: Core & Main LP (BG)   |         |       |           | Plant: 100<br>6/30/2026 8:52:24 AM |         | Tech: J. Horsley<br>PC: T. Lewis   |      |   |        |        |  |  |
| Structure ID: 03 SS-MH   |         |       |           |                                    |         |   |      |   |        |        |  |  |
| P1 MH048BA24X   |         |       |           | MH BASE w/XYPEX                    |         |   |      |   |        |        |  |  |
| <p>P4) 24" - CASTING HEIGHT - 6"<br/>P3) 24" - XYPEX GRADE RING - 3"<br/>P2) 48" - ECC XYPEX CONE w/ 24" HOLE - 30"<br/>P1) 48" - MH BASE w/XYPEX - 24"<br/>1) JOINT WRAP - 0.065"x12"x50' CONSEAL CS212<br/>1) JOINT WRAP PRIMER - CONSEAL CS-75 (1 gal.)<br/>1) 48" - MH INVERT CHANNEL w/ConBlock-CDA Red - FULL HEIGHT<br/>1) 48" - Conseal CS-231 1.00" (Double)<br/>1) 24" - Conseal CS-102 1.00" (Double)<br/>2) PSX - 12-08 NYLO<br/>2) MH Step ML-10-TDS-NCR - 10"</p> |         |       |           |                                    |         | <p>0 lb<br/>202 lb<br/>1981 lb<br/>2911 lb<br/>0 lb<br/>0 lb<br/>1440 lb<br/>0 lb<br/>0 lb<br/>16 lb<br/>0 lb<br/>-----<br/>Structure Total: 6551 lb</p> |      | <p>Structure Notes: .<br/>1. PER ASTM C478 SPECIFICATIONS.<br/>2. CONCRETE = 4,000 PSI AT 28 DAYS.<br/>3. ADMIXTURE = XYPEX C-500 NF RED<br/>4. CASTING BY OTHERS (JBS 1155 F/C SANITARY).<br/>REINFORCING PER ASTM A615 (GRADE 60).<br/>- CONE (As .12)<br/>- RISER (As .12)<br/>- FLOOR (As .31) #5 BARS AT 12" C.C.E.W.</p> |        |        |  |  |
| Rim: 805.87' Rim to Invert: 5.14' Slack: 0.68" Sump: 2" Step Position: 108.5°   |         |       |           |                                    |         | INVERT CHANNEL DRAWING<br>FULL HEIGHT INVERT   |      |   |        |        |  |  |
| Position   | Elev    | Angle | Ext. (cw) | Pipe                               | Pipe OD | Connector   | Hole | Horz Size   | Up ( ) | Offset |  |  |
| Invert 1   | 800.73' | 0°    | 0"        | 8" PVC SDR26                       | 8.5"    | PSX 12-08 NYLO   | 12"  | 12.129"   | 0"     | 0"     |  |  |
| Invert 2   | 800.93' | 217°  | 109.834"  | 8" PVC SDR26                       | 8.5"    | PSX 12-08 NYLO   | 12"  | 12.129"   | 2.4"   | 0"     |  |  |
| Invert 3   |         |       |           |                                    |         |   |      |   |        |        |  |  |
| Invert 4   |         |       |           |                                    |         |   |      |   |        |        |  |  |
| Invert 5   |         |       |           |                                    |         |   |      |   |        |        |  |  |
| Invert 6   |         |       |           |                                    |         |   |      |   |        |        |  |  |
| Invert 7   |         |       |           |                                    |         |   |      |   |        |        |  |  |
| Invert 8   |         |       |           |                                    |         |   |      |   |        |        |  |  |

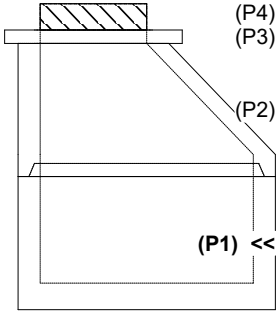


RIGHT-SIDE UP VIEW (int. dimensions)

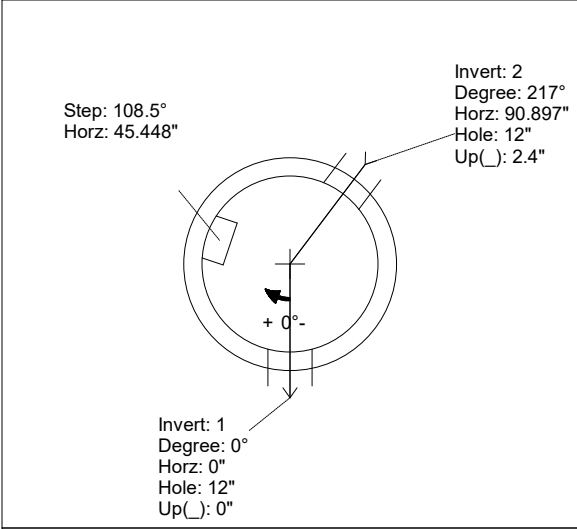

UPSIDE-DOWN VIEW (int. dimensions)

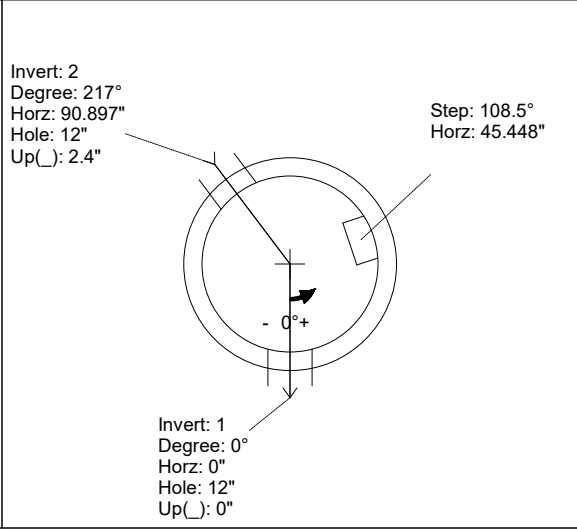

INSIDE WALL DIMENSIONS

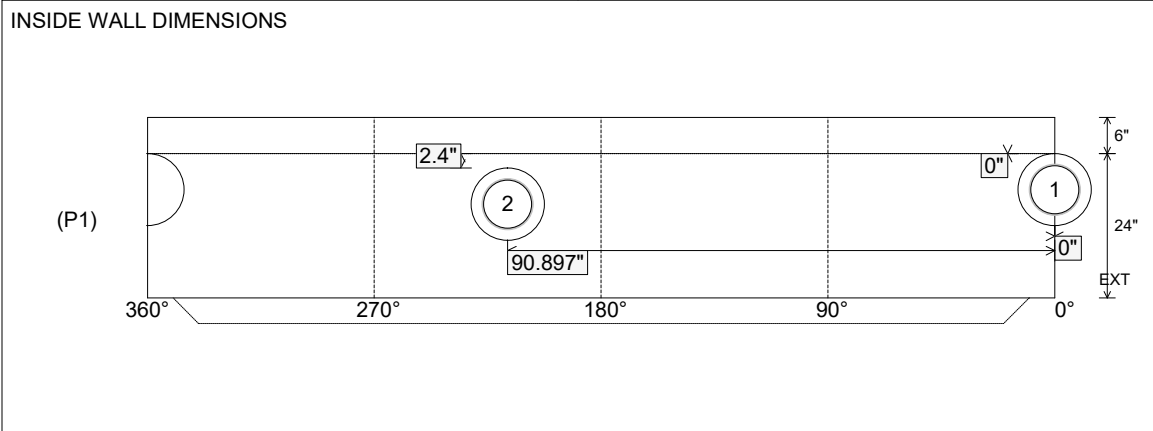

Coating (Int):  
Coating (Ext):

Seam Up: Tongue  
Seam Dn: n/a

Wall Thickness: 5"  
Floor Height: 6"

Height (Int): 24"  
Height (Ext): 30"

Weight (Net): 2911 lb  
Volume (Net): 0.74cu.yd

Job Name: 26-1651B Buffalo Trace  
Job Location: Campbellsville, KY  
Contractor: Buzick Construction

Plant: Beaver Dam  
6/26/2026 2:23:09 PM

Tech: S. Felletter  
PC: E. Bradley



**Structure ID: CB 791.43 - TOP**

**P1 MH048LD07S**

**MH FLAT TOP w/34"x34" Hole F/F**


P2) 34" x 34" - CASTING HEIGHT - 3"  
P1) 48" - MH FLAT TOP w/34"x34" Hole F/F - 7"  
1) CASTING - HOE 595 F/G

0 lb  
873 lb  
376 lb  
Structure Total: 1249 lb


Structure Notes:  
1. PER ASTM C478 SPECIFICATIONS.  
2. CONCRETE = 4,000 PSI AT 28 DAYS.  
3. CASTING BY ICAST (HOE 595 F/C).  
  
REINFORCING PER ASTM A615 (GRADE 60).  
- TOP SLAB (As .62) #5 BARS AT 6" C.C.E.W..  
- RISER/WALLS (As .12)  
- FLOOR (As .31) #5 BARS AT 12" C.C.E.W.

NOTES:

1. MANUFACTURED TO ASTM C-478 (LATEST REVISION).
2. CONCRETE: 4,000 PSI AT 28 DAYS.
3. REINFORCING: #5 BAR @ 6" C.C. E.W. (GRADE 60).

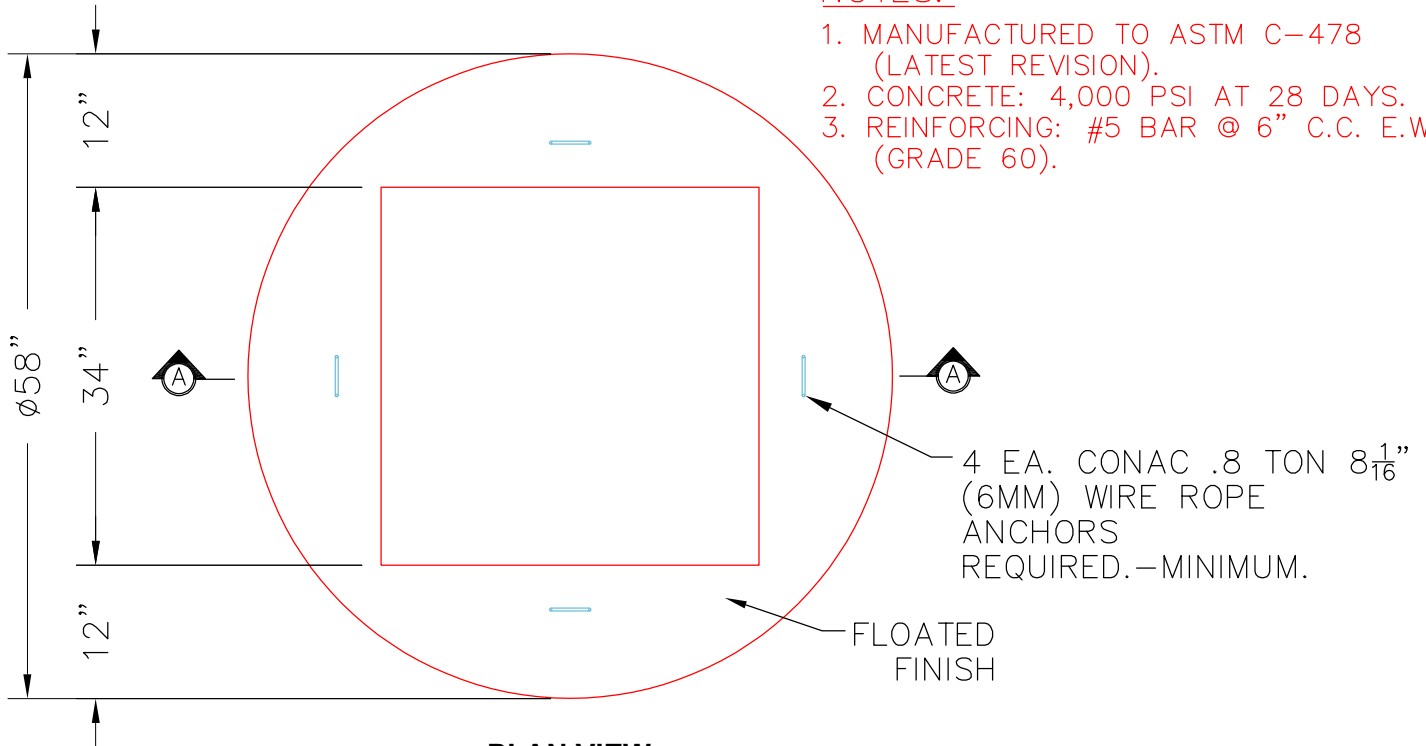

**PLAN VIEW**

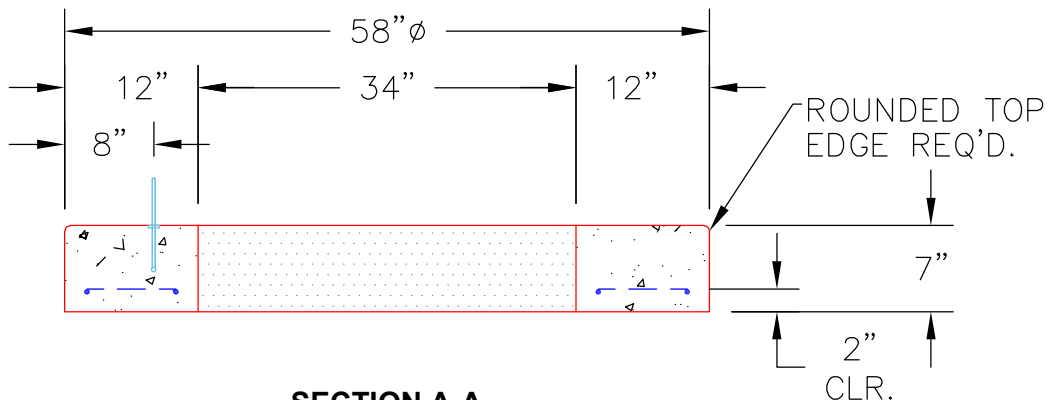

**SECTION A-A**

Coating (Int):  
Coating (Ext):

Seam Up: Flat  
Seam Dn: Flat

Wall Thickness: 5"

Height (Ext): 7"

Weight (Net): 873 lb  
Volume (Net): 0.22cu.yd

Job Name: 25-4547 - WWTP Improvements & Hydraulic Expansion

Job Location: Shepherdsville, KY

Contractor: Pace Contracting, LLC

Plant: 100

5/29/2026 3:21:11 PM

Tech: Jared - F

PC: J Jarvis



Structure ID: MH-7

P1 MH048BA30

MH BASE T/n

P3) 24" - CASTING HEIGHT - 7"

P2) 48" - MH FLAT TOP w/ 24" ECC Hole F/G - 12"

P1) 48" - MH BASE T/n - 30"

1) Chimney Seal - Cretex Chimney Seal

1) 48" - MH INVERT CHANNEL - FULL HEIGHT

1) JOINT WRAP - 0.065"x6"x50' CONSEAL CS212

1) JOINT WRAP PRIMER - CONSEAL CS-75 (1 gal.)

1) CASTING - HOE MC-375-WT F/C Sanitary

1) 48" - Conseal CS-102 1.00" (Double)

2) PSX - 12M NYLO

2) MH Step ML-10-TDS-NCR - 10"

0 lb

1561 lb

3330 lb

10 lb

1440 lb

0 lb

0 lb

271 lb

0 lb

16 lb

0 lb

Structure Total: 6628 lb

Structure Notes:

1. PER ASTM C478 SPECIFICATIONS.

2. CONCRETE = 4,000 PSI AT 28 DAYS.

3. CASTING SUPPLIED BY I-CAST (HOE MC-375-WT F/C SANITARY).

4. 8.5" EXTERNAL CHIMNEY SEAL BY I-CAST.

REINFORCING PER ASTM A615 (GRADE 60).

- TOP SLAB = H20 LOADING.

- RISER/WALLS (As .12)

- FLOOR (As .31) #5 BARS AT 12" C.C.E.W.

Rim: 446'

Rim to Invert: 4'

Slack: 1"

Sump: 2"

Step Position: 270

| Position | Elev   | Angle | Ext. (cw) | Pipe  | Pipe OD | Connector    | Hole | Horz Size | Up ( ) | Offset |
|----------|--------|-------|-----------|-------|---------|--------------|------|-----------|--------|--------|
| Invert 1 | 442'   | 0°    | 0"        | 8" DI | 9"      | PSX 12M NYLO | 12"  | 12.129"   | 0"     | 0"     |
| Invert 2 | 442.1' | 134°  | 67.875"   | 8" DI | 9"      | PSX 12M NYLO | 12"  | 12.129"   | 1.25"  | 0"     |
| Invert 3 |        |       |           |       |         |              |      |           |        |        |
| Invert 4 |        |       |           |       |         |              |      |           |        |        |
| Invert 5 |        |       |           |       |         |              |      |           |        |        |
| Invert 6 |        |       |           |       |         |              |      |           |        |        |
| Invert 7 |        |       |           |       |         |              |      |           |        |        |
| Invert 8 |        |       |           |       |         |              |      |           |        |        |

RIGHT-SIDE UP VIEW (int. dimensions)

Invert: 2  
Degree: 134°  
Horz: 56.125"  
Hole: 12"  
Up( ): 1.25"

Step: 270°  
Horz: 113.125"

Invert: 1  
Degree: 0°  
Horz: 0"  
Hole: 12"  
Up( ): 0"

UPSIDE-DOWN VIEW (int. dimensions)

Invert: 2  
Degree: 134°  
Horz: 56.125"  
Hole: 12"  
Up( ): 1.25"

Step: 270°  
Horz: 113.125"

Invert: 1  
Degree: 0°  
Horz: 0"  
Hole: 12"  
Up( ): 0"

(P3)

(P2)

(P1) <<

INSIDE WALL DIMENSIONS

(P1)

1.25"

0"

56.125"

0"

360°

270°

180°

90°

0°

6"

30"

EXT

Coating (Int):

Coating (Ext):

Seam Up: Tongue  
Seam Dn: n/a

Wall Thickness: 5"  
Floor Height: 6"


Height (Int): 30"  
Height (Ext): 36"

Weight (Net): 3330 lb  
Volume (Net): 0.85cu.yd




|   |        |                   |           |                                    |         |   |      |   |        |        |
|---|--------|-------------------|-----------|------------------------------------|---------|---|------|---|--------|--------|
| Job Name: 25-4547 - WWTP Improvements & Hydraulic Expansion<br>Job Location: Shepherdsville, KY<br>Contractor: Pace Contracting, LLC   |        |                   |           | Plant: 100<br>5/29/2026 3:21:11 PM |         | Tech: Jared - F<br>PC: J Jarvis   |      |   |        |        |
| Structure ID: MH-7   |        |                   |           |                                    |         |   |      |   |        |        |
| P1 MH048BA30   |        | MH BASE T/n       |           |                                    |         |   |      |   |        |        |
| <p>P3) 24" - CASTING HEIGHT - 7"<br/>P2) 48" - MH FLAT TOP w/ 24" ECC Hole F/G - 12"<br/>P1) 48" - MH BASE T/n - 30"<br/>1) Chimney Seal - Cretex Chimney Seal<br/>1) 48" - MH INVERT CHANNEL - FULL HEIGHT<br/>1) JOINT WRAP - 0.065"x6"x50' CONSEAL CS212<br/>1) JOINT WRAP PRIMER - CONSEAL CS-75 (1 gal.)<br/>1) CASTING - HOE MC-375-WT F/C Sanitary<br/>1) 48" - Conseal CS-102 1.00" (Double)<br/>2) PSX - 12M NYLO<br/>2) MH Step ML-10-TDS-NCR - 10"</p> |        |                   |           |                                    |         | <p>0 lb<br/>1561 lb<br/>3330 lb<br/>10 lb<br/>1440 lb<br/>0 lb<br/>0 lb<br/>271 lb<br/>0 lb<br/>16 lb<br/>0 lb<br/>-----<br/>Structure Total: 6628 lb</p> |      | <p>Structure Notes:</p> <ol style="list-style-type: none"><li>1. PER ASTM C478 SPECIFICATIONS.</li><li>2. CONCRETE = 4,000 PSI AT 28 DAYS.</li><li>3. CASTING SUPPLIED BY I-CAST (HOE MC-375-WT F/C SANITARY).</li><li>4. 8.5" EXTERNAL CHIMNEY SEAL BY I-CAST.</li></ol> <p>REINFORCING PER ASTM A615 (GRADE 60).</p> <ul style="list-style-type: none"><li>- TOP SLAB = H20 LOADING.</li><li>- RISER/WALLS (As .12)</li><li>- FLOOR (As .31) #5 BARS AT 12" C.C.E.W.</li></ul> |        |        |
| Rim: 446'   |        | Rim to Invert: 4' |           | Slack: 1"                          |         | Sump: 2"   |      | Step Position: 270   |        |        |
| Position   | Elev   | Angle             | Ext. (cw) | Pipe                               | Pipe OD | Connector   | Hole | Horz Size   | Up ( ) | Offset |
| Invert 1   | 442'   | 0°                | 0"        | 8" DI                              | 9"      | PSX 12M NYLO   | 12"  | 12.129"   | 0"     | 0"     |
| Invert 2   | 442.1' | 134°              | 67.875"   | 8" DI                              | 9"      | PSX 12M NYLO   | 12"  | 12.129"   | 1.25"  | 0"     |
| Invert 3   |        |                   |           |                                    |         |   |      |   |        |        |
| Invert 4   |        |                   |           |                                    |         |   |      |   |        |        |
| Invert 5   |        |                   |           |                                    |         |   |      |   |        |        |
| Invert 6   |        |                   |           |                                    |         |   |      |   |        |        |
| Invert 7   |        |                   |           |                                    |         |   |      |   |        |        |
| Invert 8   |        |                   |           |                                    |         |   |      |   |        |        |


RIGHT-SIDE UP VIEW (int. dimensions)

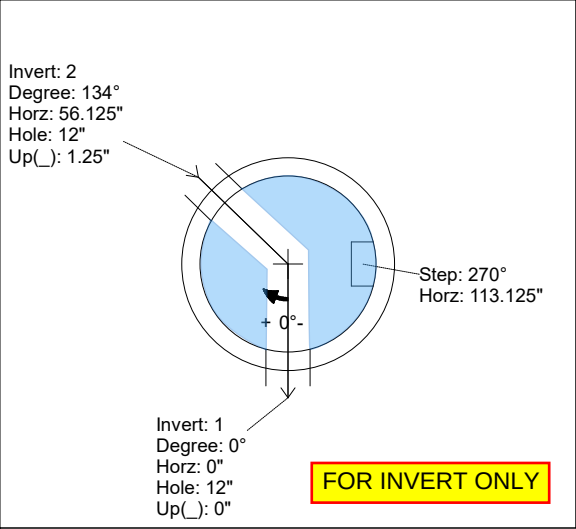

UPSIDE-DOWN VIEW (int. dimensions)

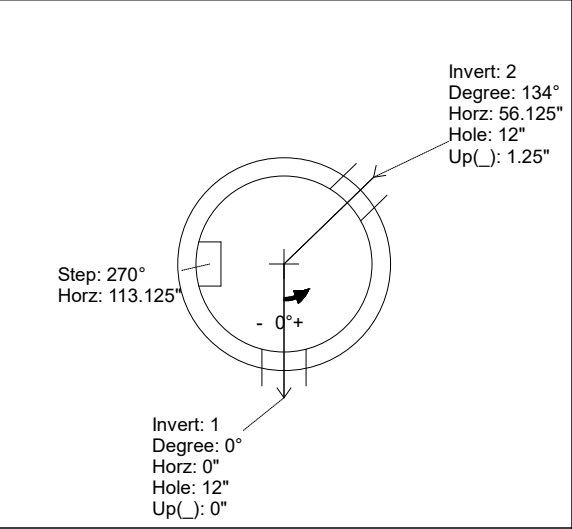


INSIDE WALL DIMENSIONS

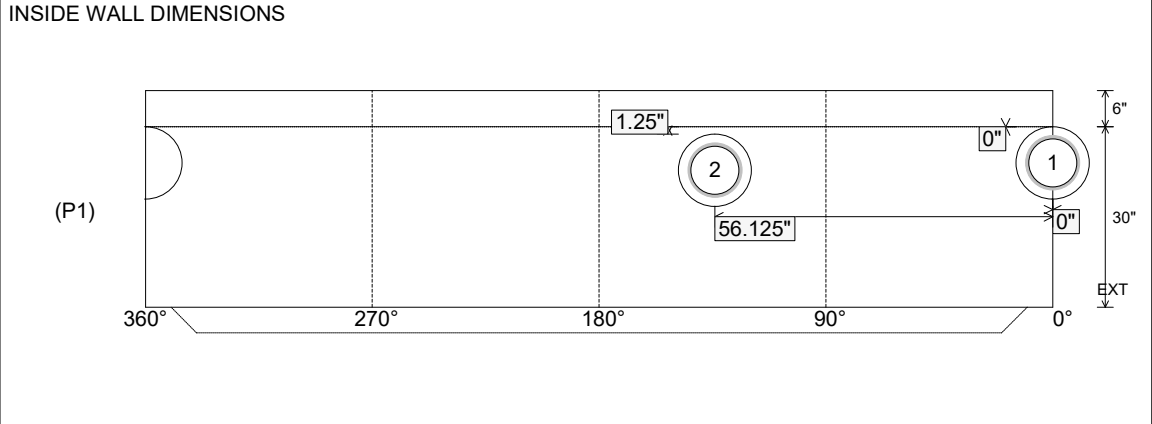


|                                  |                                 |                                        |                                        |                                                  |
|----------------------------------|---------------------------------|----------------------------------------|----------------------------------------|--------------------------------------------------|
| Coating (Int):<br>Coating (Ext): | Seam Up: Tongue<br>Seam Dn: n/a | Wall Thickness: 5"<br>Floor Height: 6" | Height (Int): 30"<br>Height (Ext): 36" | Weight (Net): 3330 lb<br>Volume (Net): 0.85cu.yd |
|----------------------------------|---------------------------------|----------------------------------------|----------------------------------------|--------------------------------------------------|


|   |      |           |           |              |   |           |   |           |                                                                                    |        |  |
|---|------|-----------|-----------|--------------|---|-----------|---|-----------|------------------------------------------------------------------------------------|--------|--|
| Job Name: 25-4488 - WVDOT Wood Co NHPP-0068(192)<br>Job Location: Parkersburg, WV<br>Contractor: Triton Construction   |      |           |           |              | Plant: 100<br>3/26/2026 1:42:34 PM                                                                      |           | Tech: Jared - F<br>PC: E. Bradley   |           |  |        |  |
| Structure ID: MH-07   |      |           |           |              |   |           |   |           |                                                                                    |        |  |
| P2   |      | MH060RS24 |           | MH RISER T/G |   |           |   |           |                                                                                    |        |  |
| <p>P4) 24" - CASTING HEIGHT - 8.85"<br/>P3) 60" - MH FLAT TOP w/ 24" ECC Hole F/G - 13"<br/>P2) 60" - MH RISER T/G - 24"<br/>P1) 60" - MH BASE Custom Ht T/n - 59"<br/>1) CASTING - NEENAH R-1785 (F/C)<br/>2) 60" - Conseal CS-102 1.00"<br/>1) Hole - 40<br/>1) Hole - 38<br/>7) MH Step ML-10-TDS-NCR - 10"</p> |      |           |           |              | <p>0 lb<br/>2869 lb<br/>2505 lb<br/>7601 lb<br/>294 lb<br/>0 lb<br/>0 lb<br/>0 lb<br/>0 lb<br/>0 lb</p> |           | <p>Structure Notes:<br/>**WVDOT STATE PROJECT**<br/>1. PER ASTM C478 SPECIFICATIONS.<br/>2. CONCRETE = 4,000 PSI AT 28 DAYS.<br/>3. INVERT CHANNEL (BY OTHERS).<br/>4. CASTING BY I-CAST (NEENAH R-1785 (F/C)).</p> <p>REINFORCING PER ASTM A615 (GRADE 60).<br/>- TOP SLAB (As .62) #5 BARS AT 6" C.C.E.W..<br/>- RISER/WALLS (As .18)<br/>- FLOOR (As .37) #5 BARS AT 10" C.C.E.W.</p> |           |                                                                                    |        |  |
| Structure Total: 13269 lb   |      |           |           |              |   |           |   |           |                                                                                    |        |  |
| Rim: 602.3' Rim to Invert: 8.8' Slack: 0.75" Sump: 0" Step Position: 180   |      |           |           |              |   |           |   |           |                                                                                    |        |  |
| Position   | Elev | Angle     | Ext. (cw) | Pipe         | Pipe OD                                                                                                 | Connector | Hole   | Horz Size | Up ( _ )                                                                           | Offset |  |
| Invert 1   |      |           |           |              |   |           |   |           |                                                                                    |        |  |
| Invert 2   |      |           |           |              |   |           |   |           |                                                                                    |        |  |
| Invert 3   |      |           |           |              |   |           |   |           |                                                                                    |        |  |
| Invert 4   |      |           |           |              |   |           |   |           |                                                                                    |        |  |
| Invert 5   |      |           |           |              |   |           |   |           |                                                                                    |        |  |
| Invert 6   |      |           |           |              |   |           |   |           |                                                                                    |        |  |
| Invert 7   |      |           |           |              |   |           |   |           |                                                                                    |        |  |
| Invert 8   |      |           |           |              |   |           |   |           |                                                                                    |        |  |

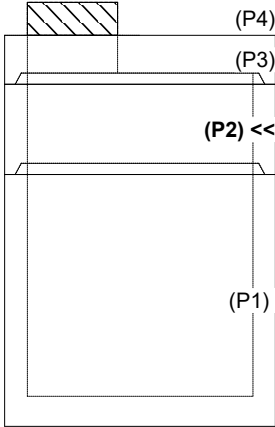

RIGHT-SIDE UP VIEW (int. dimensions)

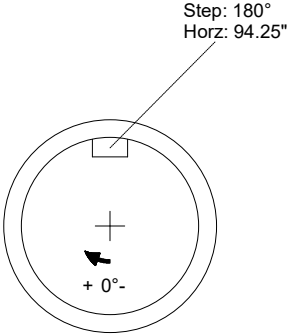

INSIDE WALL DIMENSIONS

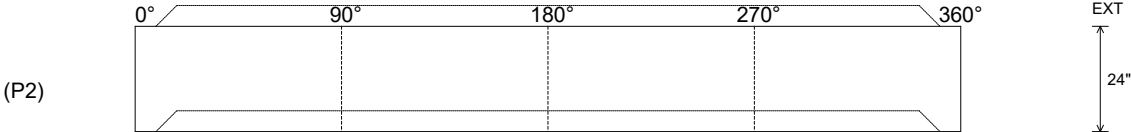

|                                  |                                    |                                        |                                        |                                                  |
|----------------------------------|------------------------------------|----------------------------------------|----------------------------------------|--------------------------------------------------|
| Coating (Int):<br>Coating (Ext): | Seam Up: Tongue<br>Seam Dn: Groove | Wall Thickness: 6"<br>Floor Height: 0" | Height (Int): 24"<br>Height (Ext): 24" | Weight (Net): 2505 lb<br>Volume (Net): 0.64cu.yd |
|----------------------------------|------------------------------------|----------------------------------------|----------------------------------------|--------------------------------------------------|


Job Name: 25-4212 - Greentree Lane Sewer  
Job Location: Mt. Washington, KY  
Contractor: Citgo Waterworks

Plant: 100

6/30/2026 12:38:37 PM

Tech: J. Horsley - F

PC: C. Goff

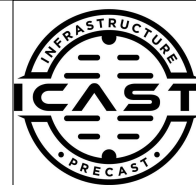

## Structure ID: B1 REV.B

### P2 MH060RSVF

### MH RISER Custom Ht

- P5) 24" - CASTING HEIGHT - 4.75"  
P4) 48" - ECC CONE w/ 24" HOLE NO STEP - 24"  
P3) 60" - MH Transition Slab 48" Hole - 13"  
P2) 60" - MH RISER Custom Ht - 50"  
P1) 60" - P.I.P. BY OTHERS - BTM SLAB - 0"  
1) JOINT WRAP - 0.065"x6"x50' CONSEAL CS212  
1) JOINT WRAP PRIMER - CONSEAL CS-75 (1 gal.)  
1) SPECIAL EXTERNAL COATING - CARBOLINE 300M  
2) 60" - DBL 1"x14.5' Butyl (2x)  
1) 48" - DBL 1"x14.5' Butyl (2x)  
1) PSX - 16M NYLO  
2) DOGHOUSE - 16"x22"  
154.16 SqFt) Carboline Bitumastic 300M [EXT]



- 0 lb  
1550 lb  
1928 lb  
4737 lb  
0 lb  
0 lb  
0 lb  
0 lb  
0 lb  
0 lb  
8 lb  
0 lb  
0 lb  
0 lb
- Structure Notes:**  
1. PER ASTM C478 SPECIFICATIONS.  
2. CONCRETE = 4,000 PSI AT 28 DAYS.  
3. NO STEPS.  
4. CASTING SUPPLIED BY OTHERS.  
5. CARBOLINE 300M >>EXTERIOR COATING ONLY<<  
6. INVERTS 2 & 3 OFFSET 11" FROM CENTER  
REINFORCING PER ASTM A615 (GRADE 60).  
- CONE (As .12)  
- RISER/WALLS (As .12)  
- TRANSITION SLAB (As .31) #5 BARS AT 6" C.C.E.W.  
- RISER/WALLS (As .18)

Structure Total: 8223 lb


Rim: 670.82' Rim to Invert: 7.15' Slack: 0.05' Sump: 6" Step Position:

| Position | Elev    | Angle | Ext. (cw) | Pipe          | Pipe OD | Connector        | Hole      | Horz Size | Up ( ) | Offset |
|----------|---------|-------|-----------|---------------|---------|------------------|-----------|-----------|--------|--------|
| Invert 1 | 663.67' | 0°    | 0"        | 12" PVC SDR35 | 12.5"   | PSX 16M NYLO     | 16"       | 16.196"   | 4"     | 0"     |
| Invert 2 | 663.77' | 26°   | 27.515"   | 12" PVC SDR35 | 12.5"   | DOGHOUSE 16"x22" | 16" x 22" | 17.571"   | 2.2"   | 11"    |
| Invert 3 | 663.77' | 206°  | 118.255"  | 12" PVC SDR35 | 12.5"   | DOGHOUSE 16"x22" | 16" x 22" | 17.571"   | 2.2"   | -11"   |
| Invert 4 |         |       |           |               |         |                  |           |           |        |        |
| Invert 5 |         |       |           |               |         |                  |           |           |        |        |
| Invert 6 |         |       |           |               |         |                  |           |           |        |        |
| Invert 7 |         |       |           |               |         |                  |           |           |        |        |
| Invert 8 |         |       |           |               |         |                  |           |           |        |        |

#### RIGHT-SIDE UP VIEW (int. dimensions)

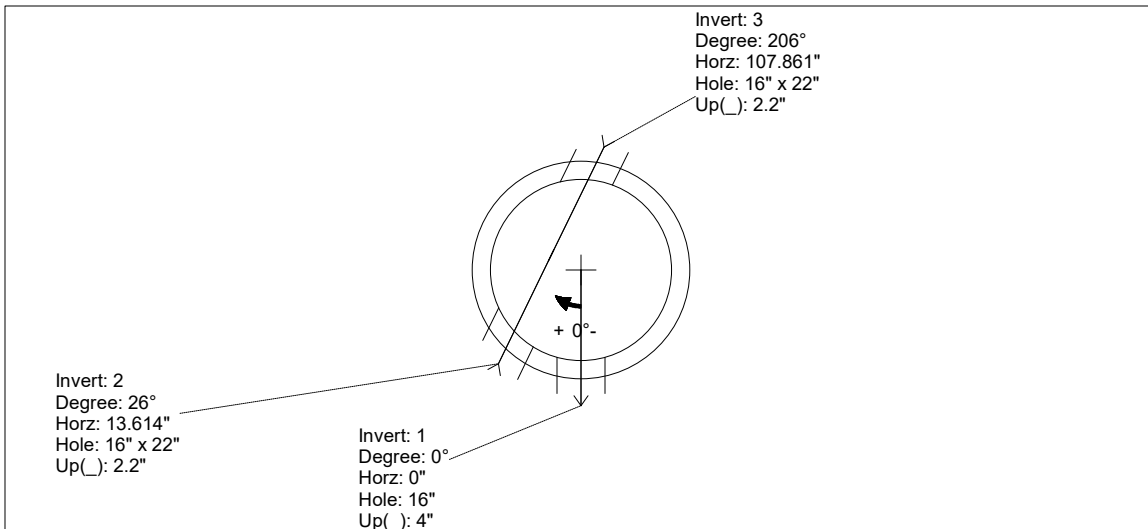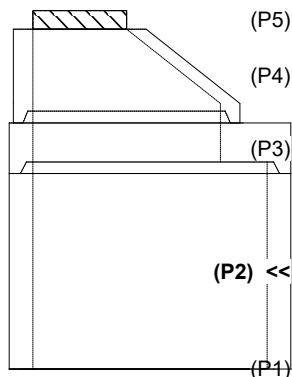

#### INSIDE WALL DIMENSIONS

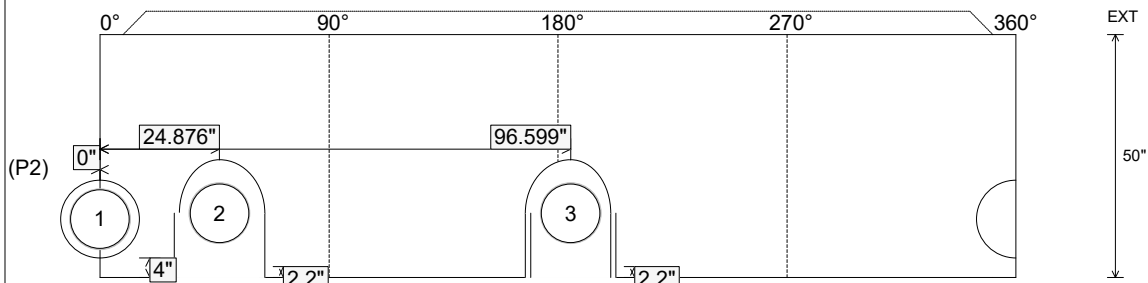

Coating (Int):  
Coating (Ext): Carboline Bitumastic 300M

Seam Up: Tongue  
Seam Dn: Flat

Wall Thickness: 6"  
Floor Height: 0"

Height (Int): 50"  
Height (Ext): 50"

Weight (Net): 4737 lb  
Volume (Net): 1.21cu.yd

Job Name: 25-4212 - Greentree Lane Sewer  
Job Location: Mt. Washington, KY  
Contractor: Citgo Waterworks

Plant: 100

6/30/2026 12:37:20 PM

Tech: J. Horsley - F

PC: C. Goff



## Structure ID: A11 REV.A

### P1 MH060BAVF

### MH BASE Custom Ht

- P4) 24" - CASTING HEIGHT - 4.75"  
P3) 48" - ECC CONE w/ 24" HOLE NO STEP - 24"  
P2) 60" - MH Transition Slab 48" Hole - 13"  
P1) 60" - MH BASE Custom Ht - 48"  
1) JOINT WRAP - 0.065"x6"x50' CONSEAL CS212  
1) JOINT WRAP PRIMER - CONSEAL CS-75 (1 gal.)  
1) 60" - MH INVERT CHANNEL - FULL HEIGHT  
1) SPECIAL EXTERNAL COATING - CARBOLINE 300M  
1) 60" - Conseal CS-102 1.00" (Double)  
1) 48" - Conseal CS-102 1.00" (Double)  
1) 24" - Conseal CS-102 1.00" (Double)  
1) Kor-N-Seal2 - S206-22  
1) PSX - 12-06 NYLO  
1) PSX - 14M DD  
163.59 SqFt) Carboline Bitumastic 300M [EXT]




- 0 lb  
1550 lb  
1928 lb  
7413 lb  
0 lb  
0 lb  
2692 lb  
0 lb  
0 lb  
0 lb  
0 lb  
6 lb  
8 lb  
8 lb  
0 lb
- Structure Notes:**  
1. PER ASTM C478 SPECIFICATIONS.  
2. CONCRETE = 4,000 PSI AT 28 DAYS.  
3. NO STEPS.  
4. CASTING SUPPLIED BY OTHERS.  
5. CARBOLINE 300M >>EXTERIOR COATING ONLY<<  
REINFORCING PER ASTM A615 (GRADE 60).  
- CONE (As .12)  
- RISER/WALLS (As .12)  
- TRANSITION SLAB (As .31) #5 BARS AT 6" C.C.E.W.  
- RISER/WALLS (As .18)  
- FLOOR (As .37) #5 BARS AT 10" C.C.E.W.

Rim: 696.33' Rim to Invert: 7.39' Slack: 0.934' Sump: 2.004' Structure Seal: 12605 lb


| Position | Elev    | Angle | Ext. (cw) | Pipe          | Pipe OD | Connector           | Hole | Horz Size | Up ( ) | Offset |
|----------|---------|-------|-----------|---------------|---------|---------------------|------|-----------|--------|--------|
| Invert 1 | 688.94' | 0°    | 0"        | 18" PVC SDR35 | 18.75"  | Kor-N-Seal2 S206-22 | 22"  | 22.525"   | 0.004" | 0"     |
| Invert 2 | 689.04' | 145°  | 91.106"   | 6" DI         | 6.875"  | PSX 12-06 NYLO      | 12"  | 12.081"   | 0.204" | 0"     |
| Invert 3 | 689.04' | 195°  | 122.522"  | 10" DI        | 11.1"   | PSX 14M DD          | 14"  | 14.13"    | 1.204" | 0"     |
| Invert 4 |         |       |           |               |         |                     |      |           |        |        |
| Invert 5 |         |       |           |               |         |                     |      |           |        |        |
| Invert 6 |         |       |           |               |         |                     |      |           |        |        |
| Invert 7 |         |       |           |               |         |                     |      |           |        |        |
| Invert 8 |         |       |           |               |         |                     |      |           |        |        |

RIGHT-SIDE UP VIEW (int. dimensions)

UPSIDE-DOWN VIEW (int. dimensions)

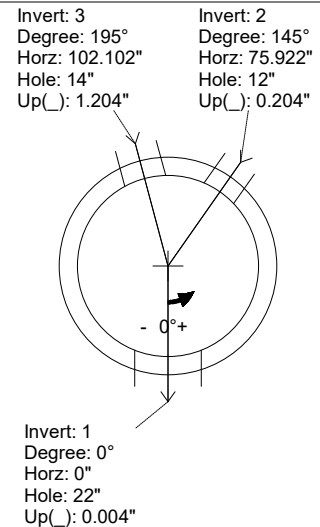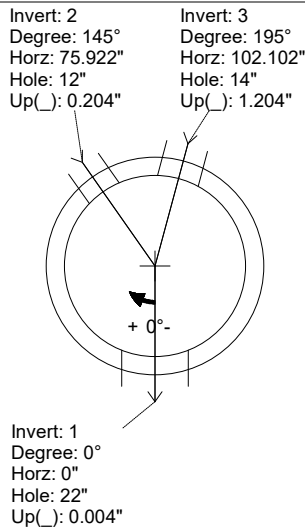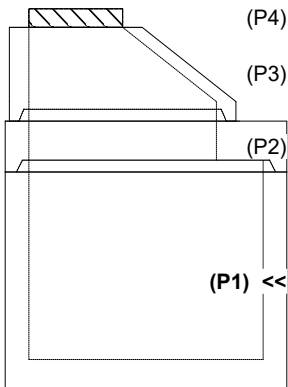

INSIDE WALL DIMENSIONS

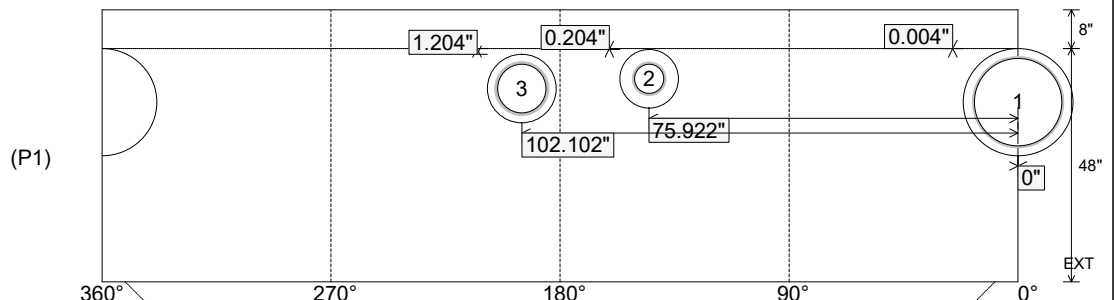

Coating (Int):  
Coating (Ext): Carboline Bitumastic 300M

Seam Up: Tongue  
Seam Dn: n/a

Wall Thickness: 6"  
Floor Height: 8"

Height (Int): 48"  
Height (Ext): 56"

Weight (Net): 7413 lb  
Volume (Net): 1.89cu.yd


Job Name: 25-4212 - Greentree Lane Sewer  
Job Location: Mt. Washington, KY  
Contractor: Citgo Waterworks

Plant: 100

6/30/2026 12:37:20 PM

Tech: J. Horsley - F

PC: C. Goff

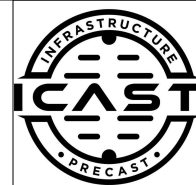

## Structure ID: A11 REV.A

### P1 MH060BAVF

### MH BASE Custom Ht

- P4) 24" - CASTING HEIGHT - 4.75"  
P3) 48" - ECC CONE w/ 24" HOLE NO STEP - 24"  
P2) 60" - MH Transition Slab 48" Hole - 13"  
P1) 60" - MH BASE Custom Ht - 48"  
1) JOINT WRAP - 0.065"x6"x50' CONSEAL CS212  
1) JOINT WRAP PRIMER - CONSEAL CS-75 (1 gal.)  
1) 60" - MH INVERT CHANNEL - FULL HEIGHT  
1) SPECIAL EXTERNAL COATING - CARBOLINE 300M  
1) 60" - Conseal CS-102 1.00" (Double)  
1) 48" - Conseal CS-102 1.00" (Double)  
1) 24" - Conseal CS-102 1.00" (Double)  
1) Kor-N-Seal2 - S206-22  
1) PSX - 12-06 NYLO  
1) PSX - 14M DD  
163.59 SqFt) Carboline Bitumastic 300M [EXT]

- 0 lb  
1550 lb  
1928 lb  
7413 lb  
0 lb  
0 lb  
2692 lb  
0 lb  
0 lb  
0 lb  
0 lb  
6 lb  
8 lb  
8 lb  
0 lb
- Structure Notes:**  
1. PER ASTM C478 SPECIFICATIONS.  
2. CONCRETE = 4,000 PSI AT 28 DAYS.  
3. NO STEPS.  
4. CASTING SUPPLIED BY OTHERS.  
5. CARBOLINE 300M >>EXTERIOR COATING ONLY<<  
REINFORCING PER ASTM A615 (GRADE 60).  
- CONE (As .12)  
- RISER/WALLS (As .12)  
- TRANSITION SLAB (As .31) #5 BARS AT 6" C.C.E.W.  
- RISER/WALLS (As .18)  
- FLOOR (As .37) #5 BARS AT 10" C.C.E.W.




**INVERT CHANNEL DRAWING  
FULL HEIGHT INVERT**

Rim: 696.33' Rim to Invert: 7.39' Slack: 0.934" Sump: 2.004' Structure Seal: 12605 lb


| Position | Elev    | Angle | Ext. (cw) | Pipe          | Pipe OD | Connector           | Hole | Horz Size | Up ( ) | Offset |
|----------|---------|-------|-----------|---------------|---------|---------------------|------|-----------|--------|--------|
| Invert 1 | 688.94' | 0°    | 0"        | 18" PVC SDR35 | 18.75"  | Kor-N-Seal2 S206-22 | 22"  | 22.525"   | 0.004" | 0"     |
| Invert 2 | 689.04' | 145°  | 91.106"   | 6" DI         | 6.875"  | PSX 12-06 NYLO      | 12"  | 12.081"   | 0.204" | 0"     |
| Invert 3 | 689.04' | 195°  | 122.522"  | 10" DI        | 11.1"   | PSX 14M DD          | 14"  | 14.13"    | 1.204" | 0"     |
| Invert 4 |         |       |           |               |         |                     |      |           |        |        |
| Invert 5 |         |       |           |               |         |                     |      |           |        |        |
| Invert 6 |         |       |           |               |         |                     |      |           |        |        |
| Invert 7 |         |       |           |               |         |                     |      |           |        |        |
| Invert 8 |         |       |           |               |         |                     |      |           |        |        |

RIGHT-SIDE UP VIEW (int. dimensions)

UPSIDE-DOWN VIEW (int. dimensions)

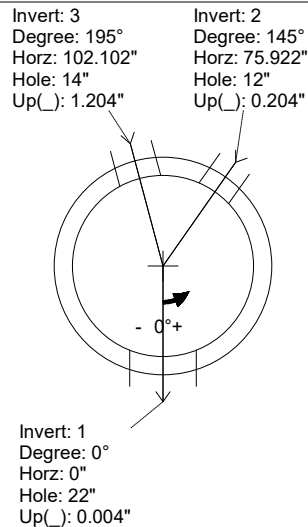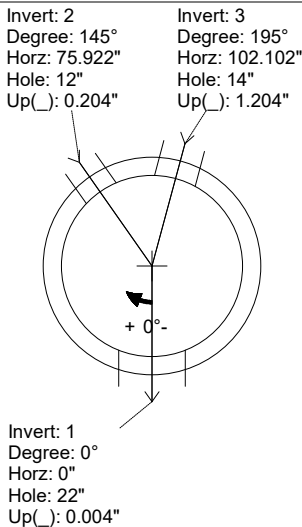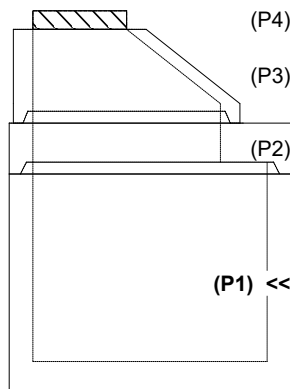

INSIDE WALL DIMENSIONS

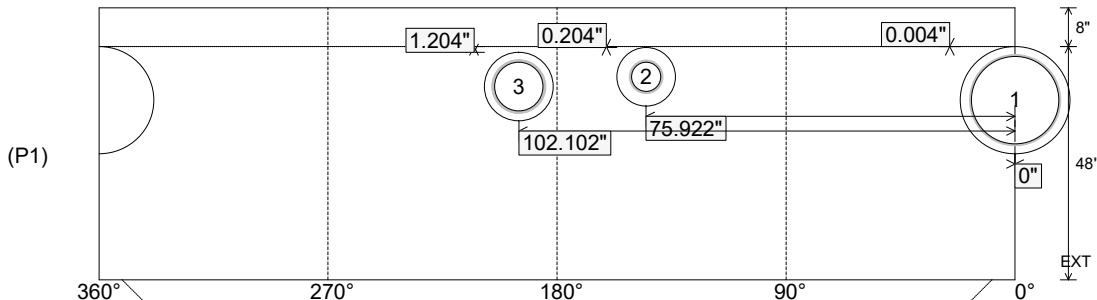

Coating (Int):  
Coating (Ext): Carboline Bitumastic 300M

Seam Up: Tongue  
Seam Dn: n/a

Wall Thickness: 6"  
Floor Height: 8"

Height (Int): 48"  
Height (Ext): 56"

Weight (Net): 7413 lb  
Volume (Net): 1.89cu.yd

Job Name: 25-3062 Portland Bypass  
Job Location: Portland, TN  
Contractor: Scotty's Contracting & Stone, LLC

Plant: Beaver Dam  
6/1/2026 8:24:16 AM

Tech: J. Coppage  
PC: C. Goff



Structure ID: CB-23

P2 MH060LD10SP

MH FLAT TOP - TDOT NO 12 (28"x34" Hole)


- P3) 28" x 34" - CASTING HEIGHT - 7"  
P2) 60" - MH FLAT TOP - TDOT NO 12 (28"x34" Hole) - 10"  
P1) 60" - MH BASE Custom Ht - 44"  
1) CASTING - JBS-3123 MODIFIED SET  
1) 60" - Conseal CS-102 1.00"  
1) 28" x 34" - Conseal CS-102 1.00"  
1) Hole - 39  
1) Hole - 32  
1) Hole - 6

- 0 lb  
3417 lb  
6244 lb  
250 lb  
0 lb  
0 lb  
0 lb  
0 lb  
0 lb  
0 lb  
Structure Notes:  
1. PER TDOT D-CB-12RB / ASTM C478 SPEC'S.  
2. CONCRETE = 4,000 PSI AT 28 DAYS.  
3. JBS 3123 MOD SINGLE SET BY ICAST  
4. REINFORCING PER ASTM A615 (GRADE 60).  
\*\* PER TDOT STD DRAWING D-CB-12RB \*\*  
- TOP SLAB - DBL MAT #5 BARS.  
- RISER (As .18)

Structure Total: 9911 lb

NOTES:

1. MANUFACTURED TO ASTM C-478 (LATEST REVISION).  
2. CONCRETE: 4,000 PSI AT 28 DAYS.  
3. REINFORCING: PER TDOT DRAWING D-CB-12RA  
OR D-RL-1 FOR WWM OPTION.

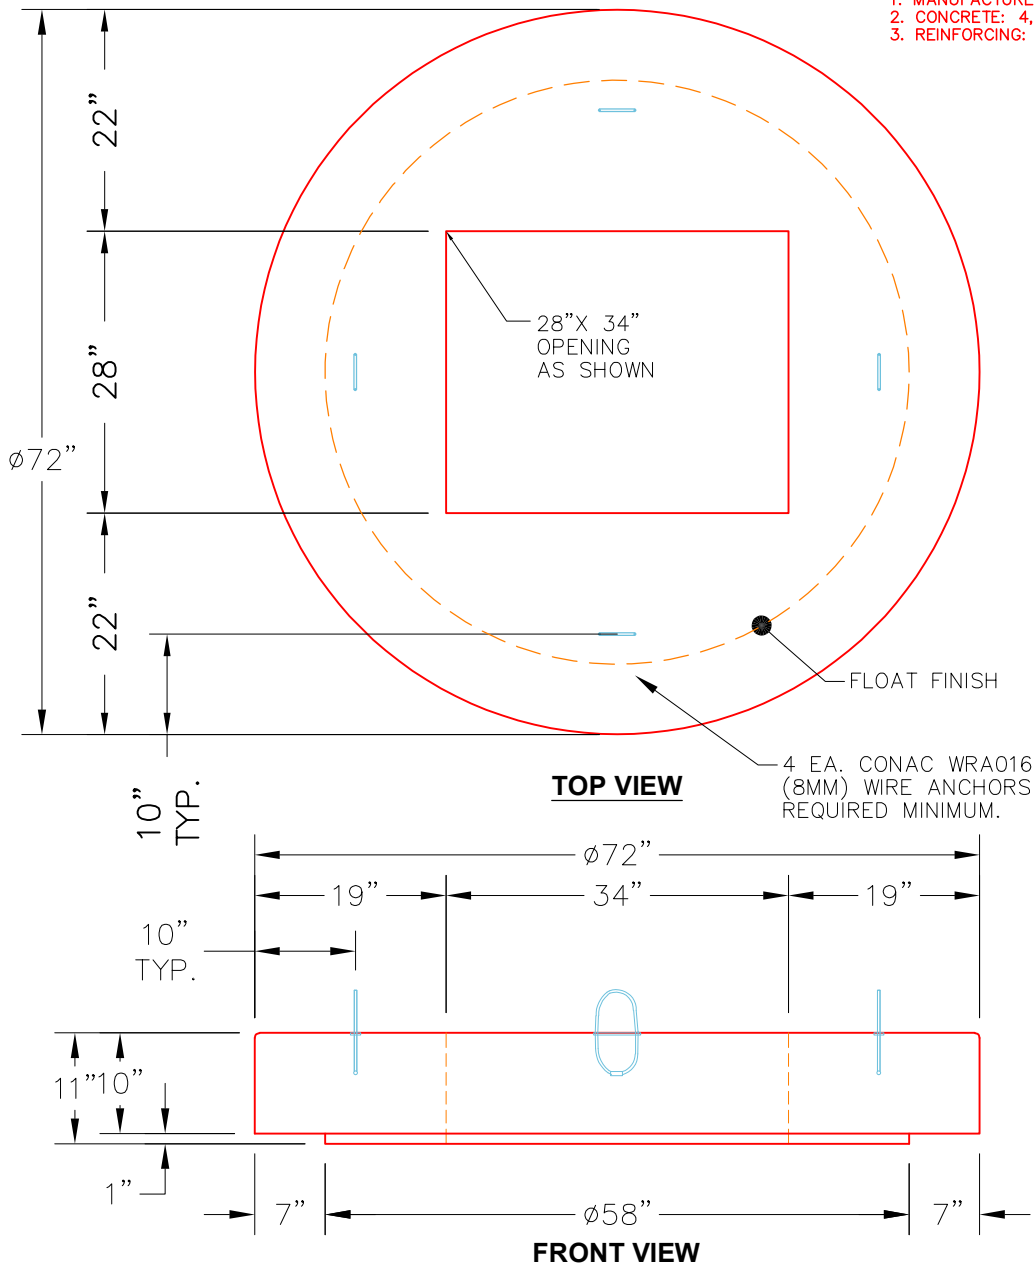

Coating (Int):  
Coating (Ext):

Seam Up: Flat  
Seam Dn: Flat

Wall Thickness: 6"

Height (Ext): 10"

Weight (Net): 3417 lb  
Volume (Net): 0.87cu.yd

Job Name: 25-3062 Portland Bypass  
Job Location: Portland, TN  
Contractor: Scotty's Contracting & Stone, LLC

Plant: Beaver Dam  
6/1/2026 8:23:06 AM

Tech: J. Coppage  
PC: C. Goff



## Structure ID: CB-32

### P1 MH072BAVF

### MH BASE Custom Ht

- P3) 28" x 34" - CASTING HEIGHT - 7"  
P2) 72" - MH FLAT TOP - TDOT NO 12 (28"x34" Hole) - 10"  
P1) 72" - MH BASE Custom Ht - 75"  
1) CASTING - JBS-3123 MODIFIED SET  
1) 72" - Conseal CS-102 1.00"  
1) 28" x 34" - Conseal CS-102 1.00"  
2) Hole - 58 x 42  
1) Hole - 6

- Structure Notes:  
1. PER TDOT D-CB-12RB / ASTM C478 SPEC'S.  
2. CONCRETE = 4,000 PSI AT 28 DAYS.  
3. JBS 3123 MOD SINGLE SET BY ICAST  
4. REINFORCING PER ASTM A615 (GRADE 60).  
\*\* PER TDOT STD DRAWING D-CB-12RB \*\*  
- TOP SLAB - DBL MAT #5 BARS.  
- RISER (As .18)  
- FLOOR (As .62) #5 BARS AT 6" C.C.E.W.



Structure Total: 16932 lb

Rim: 812.49' Rim to Invert: 7.34' Slack: 0.58" Sump: 4.5" Step Position:


| Position | Elev    | Angle | Ext. (cw) | Pipe                | Pipe OD   | Connector    | Hole      | Horz Size | Up ( ) | Offset |
|----------|---------|-------|-----------|---------------------|-----------|--------------|-----------|-----------|--------|--------|
| Invert 1 | 805.15' | 0°    | 0"        | 45" x 29" ELL RCP   | 54" x 38" | Hole 58 x 42 | 58" x 42" | 67.436"   | 0"     | 0"     |
| Invert 2 | 805.15' | 180°  | 135.088"  | 45" x 29" ELL RCP   | 54" x 38" | Hole 58 x 42 | 58" x 42" | 67.436"   | 0"     | 0"     |
| Invert 3 | 809.49' | 270°  | 202.633"  | 4" HDPE (perf pipe) | 4.8"      | Hole 6       | 6"        | 6.007"    | 56.18" | 0"     |
| Invert 4 |         |       |           |                     |           |              |           |           |        |        |
| Invert 5 |         |       |           |                     |           |              |           |           |        |        |
| Invert 6 |         |       |           |                     |           |              |           |           |        |        |
| Invert 7 |         |       |           |                     |           |              |           |           |        |        |
| Invert 8 |         |       |           |                     |           |              |           |           |        |        |

RIGHT-SIDE UP VIEW (int. dimensions)

UPSIDE-DOWN VIEW (int. dimensions)

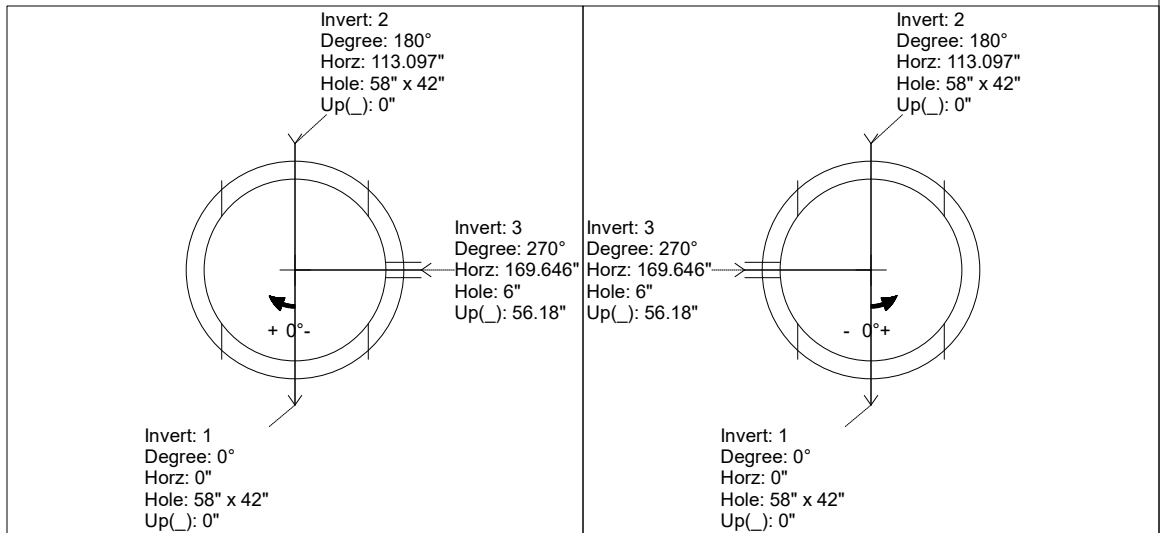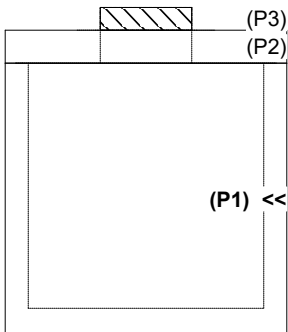

INSIDE WALL DIMENSIONS

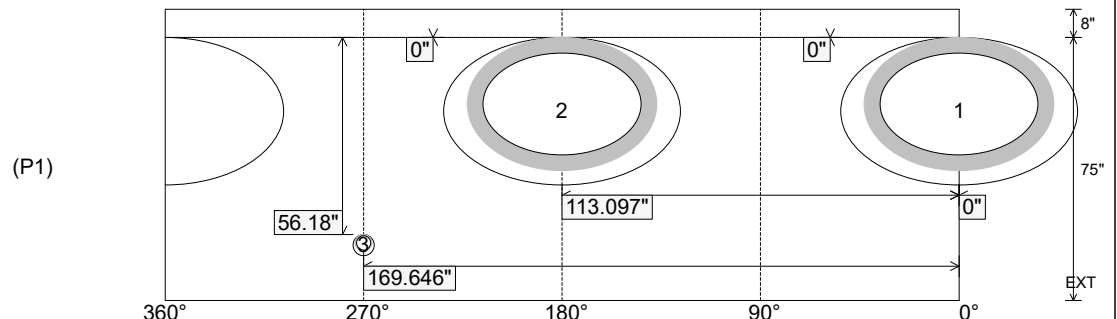

Coating (Int):  
Coating (Ext):

Seam Up: Flat  
Seam Dn: n/a

Wall Thickness: 7"  
Floor Height: 8"

Height (Int): 75"  
Height (Ext): 83"

Weight (Net): 12276 lb  
Volume (Net): 3.14cu.yd

Job Name: 25-3062 Portland Bypass  
Job Location: Portland, TN  
Contractor: Scotty's Contracting & Stone, LLC

Plant: Beaver Dam  
6/1/2026 8:24:17 AM

Tech: J. Coppage  
PC: C. Goff



## Structure ID: CB-32

### P2 MH072LD10SP

### MH FLAT TOP - TDOT NO 12 (28"x34" Hole)



- P3) 28" x 34" - CASTING HEIGHT - 7"  
P2) 72" - MH FLAT TOP - TDOT NO 12 (28"x34" Hole) - 10"  
P1) 72" - MH BASE Custom Ht - 75"  
1) CASTING - JBS-3123 MODIFIED SET  
1) 72" - Conseal CS-102 1.00"  
1) 28" x 34" - Conseal CS-102 1.00"  
2) Hole - 58 x 42  
1) Hole - 6

- 0 lb  
4406 lb  
12276 lb  
250 lb  
0 lb  
0 lb  
0 lb  
0 lb  
-----  
16932 lb
- Structure Notes:  
1. PER TDOT D-CB-12RB / ASTM C478 SPEC'S.  
2. CONCRETE = 4,000 PSI AT 28 DAYS.  
3. JBS 3123 MOD SINGLE SET BY ICAST  
4. REINFORCING PER ASTM A615 (GRADE 60).  
\*\* PER TDOT STD DRAWING D-CB-12RB \*\*  
- TOP SLAB - DBL MAT #5 BARS.  
- RISER (As .18)  
- FLOOR (As .62) #5 BARS AT 6" C.C.E.W.

Structure Total:

#### NOTES:

1. MANUFACTURED TO ASTM C-478 (LATEST REVISION).
2. CONCRETE: 4,000 PSI AT 28 DAYS.
3. REINFORCING: PER TDOT DRAWING D-CB-12RA OR D-RL-1 FOR WWM OPTION.

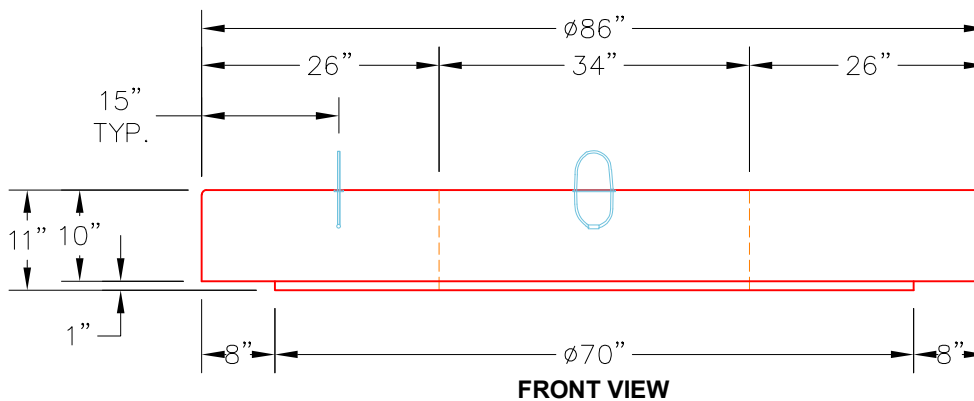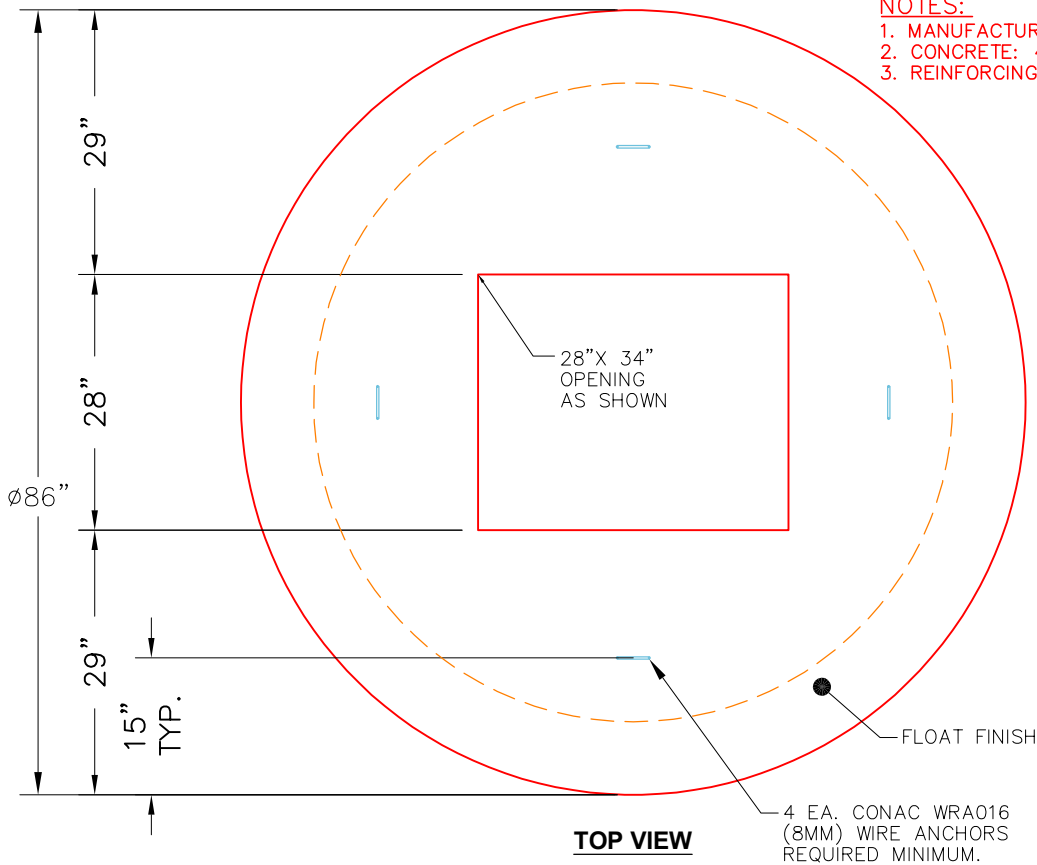

Coating (Int):  
Coating (Ext):

Seam Up: Flat  
Seam Dn: Flat

Wall Thickness: 7"

Height (Ext): 10"

Weight (Net): 4406 lb  
Volume (Net): 1.12cu.yd



Job Name: 26-1038 - Perryville & Junction City WW Improvements  
Job Location: Danville, KY  
Contractor: Connhurst, LLC

Plant: 100

5/6/2026 4:07:11 PM

Tech: Jared - A

PC: E. Bradley



## Structure ID: 61038 (4)

**P5 MH096LD17S**


**MH FLAT TOP w/42"x55" Hatch F/G**

- P6) 42" x 55" - HATCH (CAST FLUSH) - 3"  
P5) 96" - MH FLAT TOP w/42"x55" Hatch F/G - 17"  
P4) 96" - MH RISER Custom Ht T/G - 67"  
P3) 96" - MH RISER T/G - 72"  
P2) 96" - MH RISER T/G - 54"  
P1) 96" - MH SEPARATE BASE-T EXT. 14" (142" OD) T/n - 12"  
1) This Structure Includes a Cast-in Item - 42" x 55" Hatch (Supplied by Others)  
4) JOINT WRAP - 12" WD x 096" MAC WRAP  
4) 96" - Conseal CS-231 1.00" (Double)  
3) PSX - 8QRS-S NYLO  
1) PSX - 12-08 NYLO


|                  |          |
|------------------|----------|
|                  | 0 lb     |
|                  | 8820 lb  |
|                  | 16574 lb |
|                  | 17851 lb |
|                  | 13452 lb |
|                  | 19580 lb |
|                  | 0 lb     |
|                  | 0 lb     |
|                  | 0 lb     |
|                  | 20 lb    |
|                  | 8 lb     |
| Structure Total: | 76305 lb |

### Structure Notes:


- PER ASTM C-478 SPECIFICATIONS
- CONCRETE: 4,500 PSI AT 28 DAYS
- REINFORCEMENT - 2" MIN. REBAR CLEARANCE (TYP):
  - TOP MAT: #4 BAR @ 12" C.C. E.W. (GRADE 60)
  - BOTTOM MAT: #5 BAR @ 10" C.C. E.W. (GRADE 60)
- 42" X 55" (36" X 54" CLEAR OPENING) HATCH SUPPLIED BY OTHERS - TO BE CAST INTO FLAT LID
- 4" VENT PIPE SUPPLIED BY OTHERS
- LIFTERS: 4 EA. 5CA14 CONAC A-ANCHORS FOR PLANT & FIELD HANDLING - INSTALLED AS SHOWN
- TOP SURFACE TO RECEIVE LIGHT BRUSH FINISH

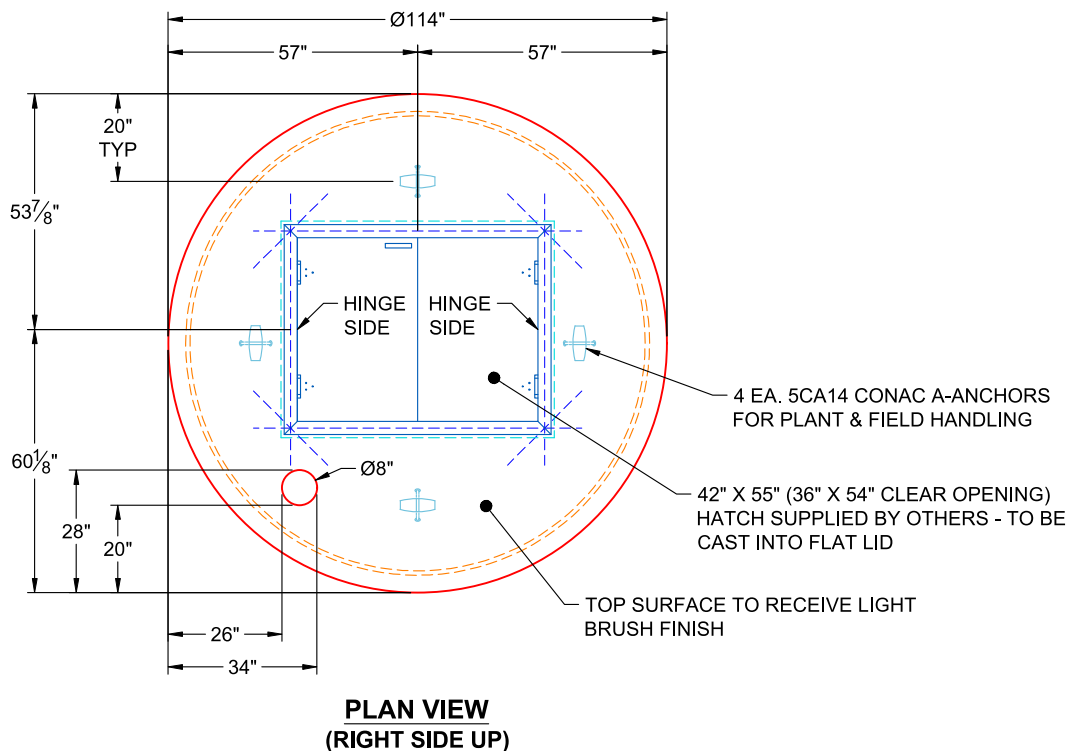

**PLAN VIEW  
(RIGHT SIDE UP)**

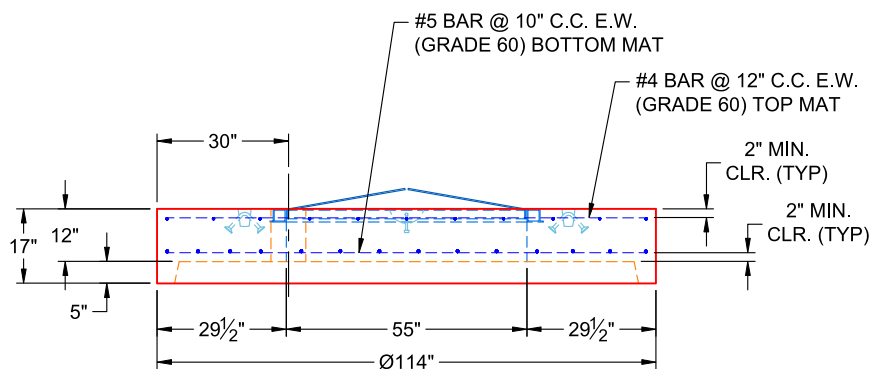

**FRONT VIEW  
(RIGHT SIDE UP)**

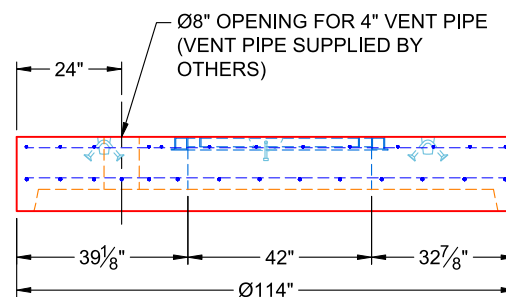

**SIDE VIEW  
(RIGHT SIDE UP)**

Coating (Int):  
Coating (Ext):

Seam Up: Flat  
Seam Dn: Groove

Wall Thickness: 9"

Height (Ext): 17"

Weight (Net): 8820 lb  
Volume (Net): 2.25cu.yd

**Job Number:**

26-1038

**Job Name:**


Perryville & Junction City WW  
Improvements


**Structure:**

61038 (4)

**Note:**

42" x 55" (36" x 54" Clear Opening)  
Hatch Supplied By Others To Be Cast  
Into Flat Lid

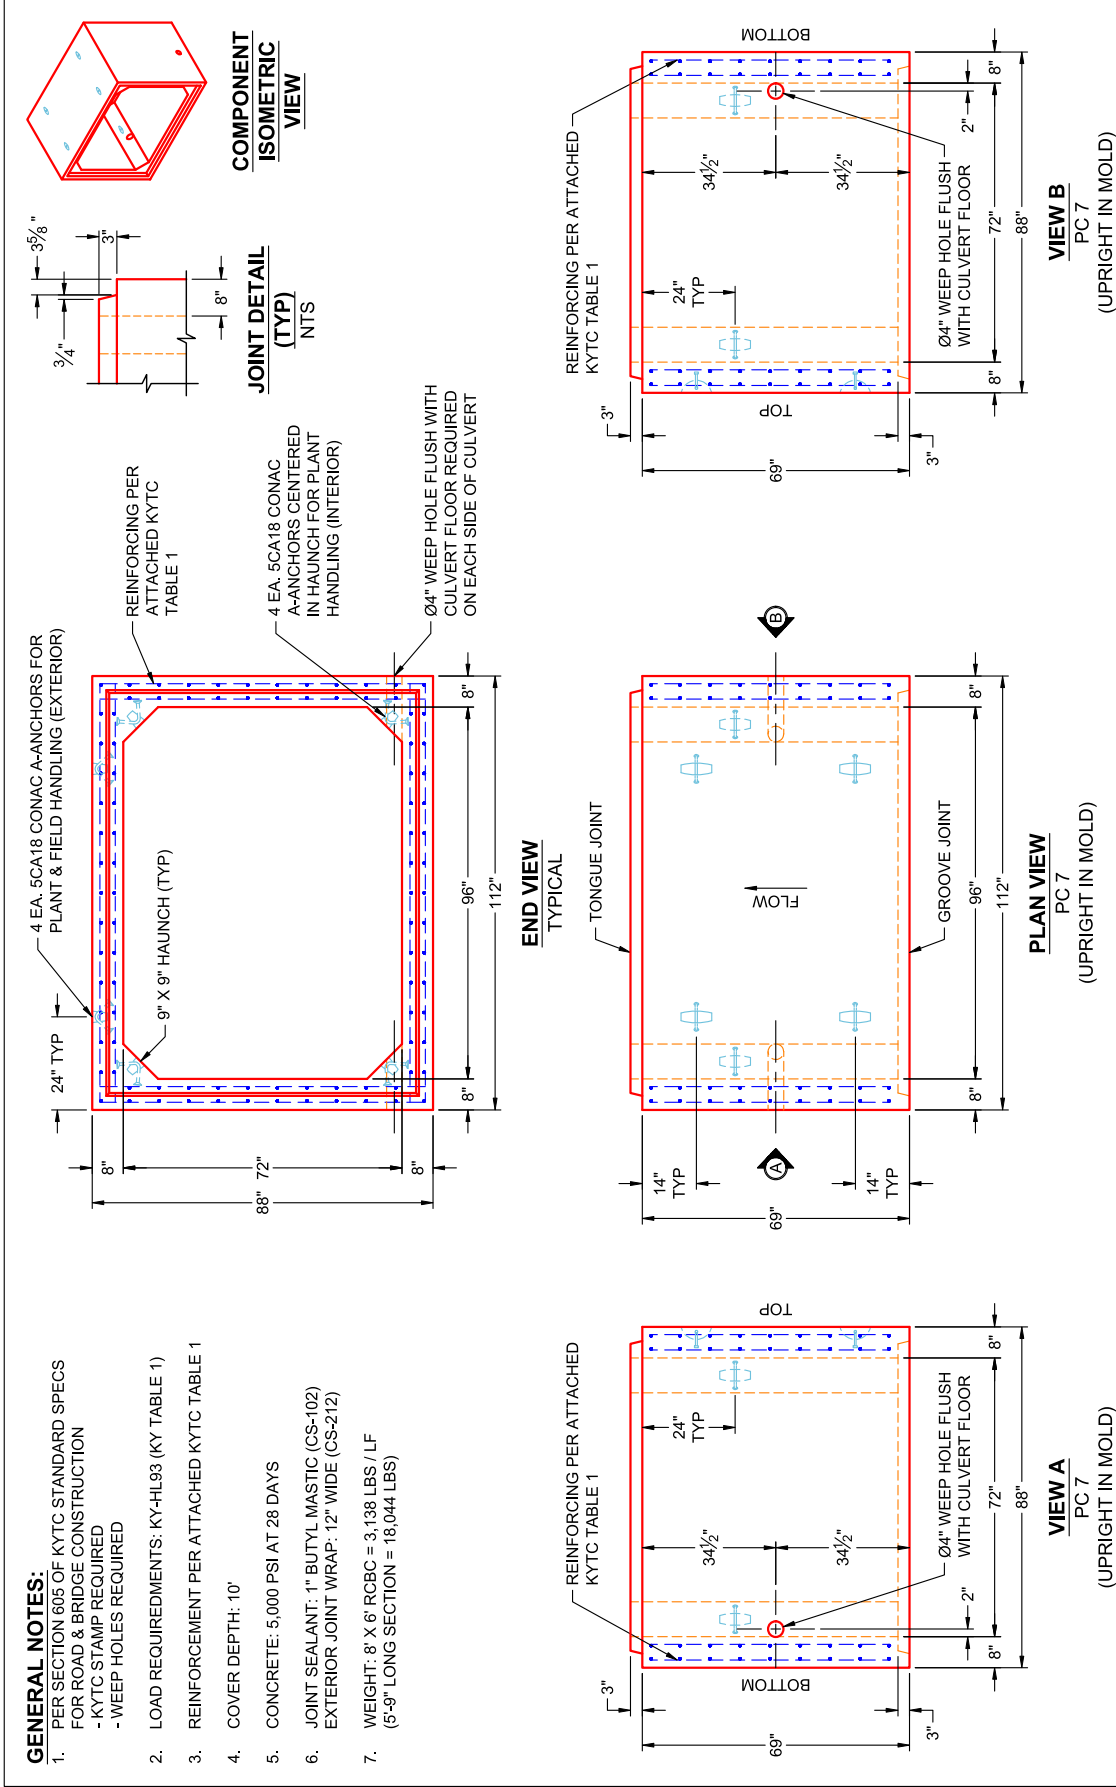

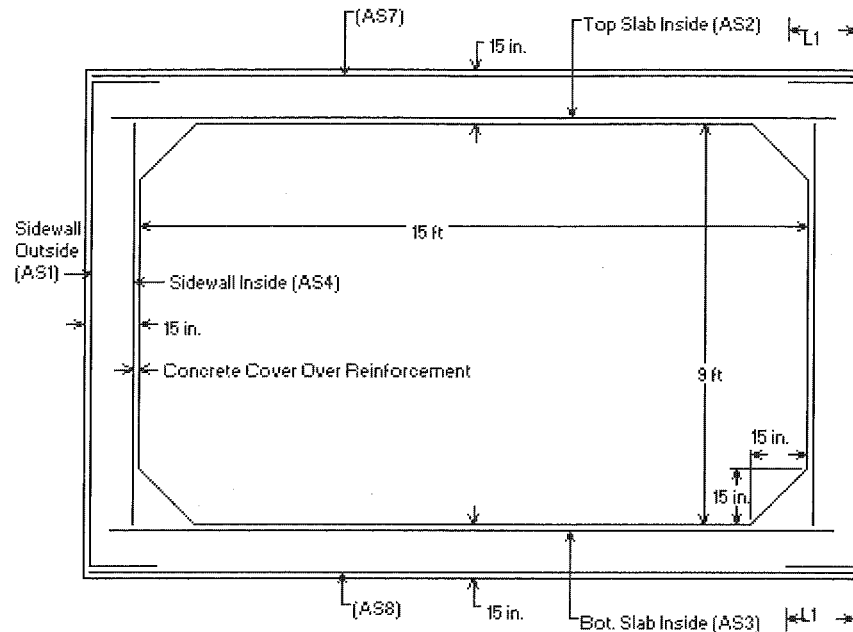

- \* <L1> is Splice Length
- \* (AS7) is Top Slab Outside
- \* (AS8) is Bottom Slab Outside
- \* See Box Culvert Design Summary Sheet for transverse and distribution reinforcement, as required.
- \* For sidewall thicknesses of 6 in. and above, extend AS2 and AS3 a min. of 4 in. beyond the inside face of the sidewall. For thicknesses less than 6 in., extend AS2 and AS3 at least to within 1-1/2 in. of the outside face of the sidewall.

Notes:

- 1) Other reinforcement schemes that provide the required reinforcement areas at all locations identified in the program output are acceptable.
- 2) Longitudinal reinforcement is not shown for clarity, see AASHTO M259 for longitudinal reinforcement and for additional requirements.

**KY Table 1**

*Precast Culvert KYHL-93 Design Table*

| Design Earth Cover, ft |     | As1   | As2   | As3   | As4   | As7   | As8   | As5   | As6   |
|------------------------|-----|-------|-------|-------|-------|-------|-------|-------|-------|
| 8x6x8                  | 0<2 | 0.267 | 0.536 | 0.382 | 0.192 | 0.192 | 0.192 | 0.192 | 0.192 |
|                        | 2<3 | 0.266 | 0.458 | 0.382 | 0.192 | 0.192 | 0.192 | 0.192 | 0.192 |
|                        | 3-5 | 0.237 | 0.392 | 0.359 | 0.192 | 0.192 | 0.192 |       |       |
|                        | 10  | 0.244 | 0.365 | 0.38  | 0.192 | 0.192 | 0.192 |       |       |
|                        | 15  | 0.321 | 0.489 | 0.505 | 0.192 | 0.192 | 0.192 |       |       |
|                        | 20  | 0.408 | 0.627 | 0.644 | 0.192 | 0.192 | 0.192 |       |       |
|                        | 25  | 0.502 | 0.774 | 0.791 | 0.192 | 0.192 | 0.192 |       |       |
|                        | 30  | 0.602 | 0.928 | 0.946 | 0.192 | 0.192 | 0.192 |       |       |
|                        | 35  | 0.708 | 1.089 | 1.108 | 0.192 | 0.192 | 0.192 |       |       |

| Design Earth Cover, ft |     | As1   | As2   | As3   | As4   | As7   | As8   | As5   | As6   |
|------------------------|-----|-------|-------|-------|-------|-------|-------|-------|-------|
| 8x7x8                  | 0<2 | 0.245 | 0.557 | 0.403 | 0.192 | 0.192 | 0.192 | 0.197 | 0.192 |
|                        | 2<3 | 0.243 | 0.479 | 0.403 | 0.192 | 0.192 | 0.192 | 0.192 | 0.192 |
|                        | 3-5 | 0.215 | 0.409 | 0.378 | 0.192 | 0.192 | 0.192 |       |       |
|                        | 10  | 0.225 | 0.378 | 0.396 | 0.192 | 0.192 | 0.192 |       |       |
|                        | 15  | 0.295 | 0.507 | 0.526 | 0.192 | 0.192 | 0.192 |       |       |
|                        | 20  | 0.374 | 0.651 | 0.671 | 0.192 | 0.192 | 0.192 |       |       |
|                        | 25  | 0.459 | 0.804 | 0.825 | 0.192 | 0.192 | 0.192 |       |       |
|                        | 30  | 0.549 | 0.965 | 0.987 | 0.192 | 0.192 | 0.192 |       |       |
|                        | 35  | 0.644 | 1.134 | 1.157 | 0.192 | 0.192 | 0.192 |       |       |

| Design Earth Cover, ft |     | As1   | As2   | As3   | As4   | As7   | As8   | As5   | As6   |
|------------------------|-----|-------|-------|-------|-------|-------|-------|-------|-------|
| 8x8x8                  | 0<2 | 0.226 | 0.575 | 0.42  | 0.192 | 0.192 | 0.192 | 0.203 | 0.192 |
|                        | 2<3 | 0.224 | 0.494 | 0.42  | 0.192 | 0.192 | 0.192 | 0.192 | 0.192 |
|                        | 3-5 | 0.201 | 0.423 | 0.393 | 0.192 | 0.192 | 0.192 |       |       |
|                        | 10  | 0.211 | 0.386 | 0.407 | 0.192 | 0.192 | 0.192 |       |       |
|                        | 15  | 0.276 | 0.518 | 0.54  | 0.192 | 0.192 | 0.192 |       |       |
|                        | 20  | 0.349 | 0.665 | 0.688 | 0.192 | 0.192 | 0.192 |       |       |
|                        | 25  | 0.427 | 0.822 | 0.846 | 0.192 | 0.192 | 0.192 |       |       |
|                        | 30  | 0.51  | 0.988 | 1.013 | 0.192 | 0.192 | 0.192 |       |       |

| |
|---|
| <h2 style="margin: 0;">Default Parameters</h2>   | |
| <p> <input type="radio"/> SI Unit File            <input checked="" type="radio"/> Customary US Unit File       </p> <p>         Data Directory: <span style="border: 1px solid black; padding: 2px;">C:\Program Files\Autodesk\AutoCAD 2004\Sample\Documents</span> </p> <p>         Section Length: <span style="border: 1px solid black; padding: 2px;">10</span> ft       </p> <p> <b>Box Geometry</b> </p> <table style="width: 100%;"> <tr> <td>Top Slab Thickness</td> <td>{Span/12} + 1</td> <td>{Span/12} + 0</td> <td>{Span/12} + 0</td> </tr> <tr> <td>Bottom Slab Thickness</td> <td>{Span/12} + 1</td> <td>{Span/12} + 0</td> <td>{Span/12} + 0</td> </tr> <tr> <td>Sidewall Thickness</td> <td>{Span/12} + 1</td> <td>{Span/12} + 0</td> <td>{Span/12} + 0</td> </tr> <tr> <td>Horizontal Haunch Length</td> <td>{Span/12} + 1</td> <td>{Span/12} + 0</td> <td>{Span/12} + 0</td> </tr> <tr> <td>Vertical Haunch Length</td> <td>{Span/12} + 1</td> <td>{Span/12} + 0</td> <td>{Span/12} + 0</td> </tr> </table> <p> <b>Linear Concrete Covers</b> </p> <table style="width: 100%;"> <tr> <td>Top Slab Outside Face</td> <td>2</td> <td>in.</td> </tr> <tr> <td>Top Slab Outside Face</td> <td>1</td> <td>in.</td> </tr> <tr> <td>Bottom Slab Outside Face</td> <td>1</td> <td>in.</td> </tr> <tr> <td>Sidewall Outside Face</td> <td>1</td> <td>in.</td> </tr> <tr> <td>Top Slab Inside Face</td> <td>1</td> <td>in.</td> </tr> <tr> <td>Bottom Slab Inside Face</td> <td>1</td> <td>in.</td> </tr> <tr> <td>Sidewall Inside Face</td> <td>1</td> <td>in.</td> </tr> </table> <p> <b>Material Properties</b> </p> <table style="width: 100%;"> <tr> <td>Main Reinforcement Yield Strength</td> <td>65000</td> <td>psi</td> </tr> <tr> <td>Design Concrete Strength</td> <td>5000</td> <td>psi</td> </tr> <tr> <td>Concrete Unit Weight</td> <td>150</td> <td>pct</td> </tr> <tr> <td>Stirrup Reinforcement Developable Yield Stress</td> <td>60000</td> <td>psi</td> </tr> <tr> <td>Total Service Stress Limit</td> <td>100</td> <td>%</td> </tr> </table> | Top Slab Thickness | {Span/12} + 1 | {Span/12} + 0 | {Span/12} + 0 | Bottom Slab Thickness | {Span/12} + 1 | {Span/12} + 0 | {Span/12} + 0 | Sidewall Thickness | {Span/12} + 1 | {Span/12} + 0 | {Span/12} + 0 | Horizontal Haunch Length | {Span/12} + 1 | {Span/12} + 0 | {Span/12} + 0 | Vertical Haunch Length | {Span/12} + 1 | {Span/12} + 0 | {Span/12} + 0 | Top Slab Outside Face | 2 | in. | Top Slab Outside Face | 1 | in. | Bottom Slab Outside Face | 1 | in. | Sidewall Outside Face | 1 | in. | Top Slab Inside Face | 1 | in. | Bottom Slab Inside Face | 1 | in. | Sidewall Inside Face | 1 | in. | Main Reinforcement Yield Strength | 65000 | psi | Design Concrete Strength | 5000 | psi | Concrete Unit Weight | 150 | pct | Stirrup Reinforcement Developable Yield Stress | 60000 | psi | Total Service Stress Limit | 100 | % | <p>         Minimum Depth of Fill &lt; 2 ft<br/>         Minimum Depth of Fill &gt;= 2 ft       </p> <p>         Reinforcement Type: <span style="border: 1px solid black; padding: 2px;">Welded Wire</span> </p> <p>         Restore Default Settings       </p> <p> <a href="#">Next Page &gt;&gt;</a>    <a href="#">Return to Main Menu</a> </p> |
| Top Slab Thickness   | {Span/12} + 1      | {Span/12} + 0 | {Span/12} + 0 | |
| Bottom Slab Thickness   | {Span/12} + 1      | {Span/12} + 0 | {Span/12} + 0 | |
| Sidewall Thickness   | {Span/12} + 1      | {Span/12} + 0 | {Span/12} + 0 | |
| Horizontal Haunch Length   | {Span/12} + 1      | {Span/12} + 0 | {Span/12} + 0 | |
| Vertical Haunch Length   | {Span/12} + 1      | {Span/12} + 0 | {Span/12} + 0 | |
| Top Slab Outside Face   | 2                  | in.           | |
| Top Slab Outside Face   | 1                  | in.           | |
| Bottom Slab Outside Face   | 1                  | in.           | |
| Sidewall Outside Face   | 1                  | in.           | |
| Top Slab Inside Face   | 1                  | in.           | |
| Bottom Slab Inside Face   | 1                  | in.           | |
| Sidewall Inside Face   | 1                  | in.           | |
| Main Reinforcement Yield Strength   | 65000              | psi           | |
| Design Concrete Strength   | 5000               | psi           | |
| Concrete Unit Weight   | 150                | pct           | |
| Stirrup Reinforcement Developable Yield Stress   | 60000              | psi           | |
| Total Service Stress Limit   | 100                | %             | |

[illegible]

Buyer - Detail (page 2) - Interstate/ Tandem Truck

# Live Load Data

Live Load Type (Max 2)

☒ H5 Series  
☒ Interstate/Tandem  
☐ Cooper Series  
☐ CHBDC Truck  
☐ Tandem/Tandem  
☐ Other  
☐ None

Magnitude (M)

|     |      |
|-----|------|
| 75  | tons |
| 25  | kips |
| 80  | kips |
| 140 | kips |
| 140 | kips |
| 15  | kips |

Direction of Traffic

Parallel

To Span

Impact Factor Options

Design Code

Impact Factor (User Def) 1

Lane Load

0 lb/ft

Live Load Distribution

Factor (LLDF)

Design Code

1.15

Fluid Loads

Depth of Fluid

Fluid Unit Weight

1

52.5 pcf

Surcharge Loads

Uniform Vertical

Lateral - Top of Culvert (LLTC)

Lateral - Bottom of Culvert (LLBC)

lb/ft

lb/ft

lb/ft

0

90

90

?

Users Specified (Not by Code)

Length

10

in.

Footprint

☒ By Code

☒ By Code

☒ By Code

☒ By Code

☒ By Code

☒ By Code

☒ By Code

Width

20

in.

20

in.

0

in.

24

in.

20

in.

20

in.

Interstate/Tandem Truck

Wheel Layout

14 ft.

A=4 ft. Load

<<Previous Page

NextPage>>

Return to Main Menu

Job Name: 23-2309 - Richland Estates Subdivision

Job Location: Portland, TN

Contractor: Core & Main LP (BG)

Plant: 100

6/30/2026 8:54:33 AM

Tech: J. Horsley

PC: T. Lewis



Structure ID: 03 ST-OCS DTN POND2

P2 BX3636-08R24

BOX RISER 8inW

P3) 36" x 36" - CASTING HEIGHT - 3"

P2) 36" x 36" - BOX RISER 8inW - 24"

P1) 36" x 36" - BOX BASE 8inW, 8inF - 54"

2) 36" x 36" - Conseal CS-102 1.00"

2) Hole - 30

1) Hole - 20

1) Hole - 6

0 lb

2836 lb

6929 lb

0 lb

0 lb

0 lb

0 lb

-----

Structure Total: 9764 lb

Structure Notes:

1. PER ASTM C913 SPECIFICATIONS.

2. CONCRETE = 4,500 PSI AT 28 DAYS.

3. NO INVERT CHANNEL.

4. CASTING BY OTHERS (LFG-48 TRASH RACK).

.

REINFORCING PER ASTM A615 (GRADE 60).

- WALLS = #4 BARS AT 12" C.C.E.W.

- FLOOR = #4 BARS AT 12" C.C.E.W.

Rim: 804.25'

Rim to Invert: 6.75'

Slack: 0"

Sump: 0"

Step Position:

| Position | Elev | Angle | Ext. (cw) | Pipe | Pipe OD | Connector | Hole | Horz Size | Up ( _ ) | Offset |
|----------|------|-------|-----------|------|---------|-----------|------|-----------|----------|--------|
| Invert 1 |      |       |           |      |         |           |      |           |          |        |
| Invert 2 |      |       |           |      |         |           |      |           |          |        |
| Invert 3 |      |       |           |      |         |           |      |           |          |        |
| Invert 4 |      |       |           |      |         |           |      |           |          |        |
| Invert 5 |      |       |           |      |         |           |      |           |          |        |
| Invert 6 |      |       |           |      |         |           |      |           |          |        |
| Invert 7 |      |       |           |      |         |           |      |           |          |        |
| Invert 8 |      |       |           |      |         |           |      |           |          |        |

RIGHT-SIDE UP VIEW (int. dimensions)

(P3)

(P2) <<

(P1)

36"

36"

+ 0°

INSIDE WALL DIMENSIONS

Front

Right (36")

Back (36")

Left

(P2)

24"

Coating (Int):

Coating (Ext):

Seam Up: Flat

Seam Dn: Groove

Wall Thickness: 8"

Floor Height: 0"

Height (Int): 24"

Height (Ext): 24"

Weight (Net): 2836 lb

Volume (Net): 0.72cu.yd

|   |         |       |                            |            |                                    |                                                                                                 |                                  |   |        |        |
|---|---------|-------|----------------------------|------------|------------------------------------|-------------------------------------------------------------------------------------------------|----------------------------------|---|--------|--------|
| Job Name: 23-2309 - Richland Estates Subdivision<br>Job Location: Portland, TN<br>Contractor: Core & Main LP (BG)                                                                                              |         |       |                            |            | Plant: 100<br>6/30/2026 8:52:05 AM |                                                                                                 | Tech: J. Horsley<br>PC: T. Lewis |   |        |        |
| <b>Structure ID: 03 ST-OCS DTN POND2</b>   |         |       |                            |            |                                    |                                                                                                 |                                  |   |        |        |
| <b>P1 BX3636-08BA54</b>   |         |       | <b>BOX BASE 8inW, 8inF</b> |            |                                    |                                                                                                 |                                  |   |        |        |
| P3) 36" x 36" - CASTING HEIGHT - 3"<br>P2) 36" x 36" - BOX RISER 8inW - 24"<br>P1) 36" x 36" - BOX BASE 8inW, 8inF - 54"<br>2) 36" x 36" - Conseal CS-102 1.00"<br>2) Hole - 30<br>1) Hole - 20<br>1) Hole - 6 |         |       |                            |            |                                    | 0 lb<br>2836 lb<br>6929 lb<br>0 lb<br>0 lb<br>0 lb<br>0 lb<br>-----<br>Structure Total: 9764 lb |                                  | <b>Structure Notes:</b><br>1. PER ASTM C913 SPECIFICATIONS.<br>2. CONCRETE = 4,500 PSI AT 28 DAYS.<br>3. NO INVERT CHANNEL.<br>4. CASTING BY OTHERS (LFG-48 TRASH RACK).<br>.<br>REINFORCING PER ASTM A615 (GRADE 60).<br>- WALLS = #4 BARS AT 12" C.C.E.W.<br>- FLOOR = #4 BARS AT 12" C.C.E.W. |        |        |
| Rim: 804.25'      Rim to Invert: 6.75'      Slack: 0"      Sump: 0"      Step Position:   |         |       |                            |            |                                    |                                                                                                 |                                  |   |        |        |
| Position   | Elev    | Angle | Ext. (cw)                  | Pipe       | Pipe OD                            | Connector                                                                                       | Hole                             | Horz Size   | Up ( ) | Offset |
| Invert 1   | 797.5'  | 0°    | 26"                        | 24" HDPE   | 27.8"                              | Hole 30                                                                                         | 30"                              | 30"   | -1.9"  | 0"     |
| Invert 2   | 797.5'  | 135°  | 32.201"                    | 15" HDPE   | 17.6"                              | Hole 20                                                                                         | 20"                              | 28.284"   | -1.3"  | -14"   |
| Invert 3   | 797.5'  | 270°  | 26"                        | 24" HDPE   | 27.8"                              | Hole 30                                                                                         | 30"                              | 30"   | -1.9"  | 0"     |
| Invert 4   | 799.25' | 180°  | 26"                        | 6" Orifice | 6"                                 | Hole 6                                                                                          | 6"                               | 6"   | 21"    | 0"     |
| Invert 5   |         |       |                            |            |                                    |                                                                                                 |                                  |   |        |        |
| Invert 6   |         |       |                            |            |                                    |                                                                                                 |                                  |   |        |        |
| Invert 7   |         |       |                            |            |                                    |                                                                                                 |                                  |   |        |        |
| Invert 8   |         |       |                            |            |                                    |                                                                                                 |                                  |   |        |        |

**RIGHT-SIDE UP VIEW (int. dimensions)**

**UPSIDE-DOWN VIEW (int. dimensions)**

**INSIDE WALL DIMENSIONS**

|                                  |                                 |                                        |                                        |                                                  |
|----------------------------------|---------------------------------|----------------------------------------|----------------------------------------|--------------------------------------------------|
| Coating (Int):<br>Coating (Ext): | Seam Up: Tongue<br>Seam Dn: n/a | Wall Thickness: 8"<br>Floor Height: 8" | Height (Int): 54"<br>Height (Ext): 62" | Weight (Net): 6929 lb<br>Volume (Net): 1.77cu.yd |
|----------------------------------|---------------------------------|----------------------------------------|----------------------------------------|--------------------------------------------------|



Job Name: 26-2424 Fifth Third Mt. Juliet Central  
Job Location: Mount Juliet, TN 37122  
Contractor: Hayes Pipe Supply

Plant: 100  
6/30/2026 11:38:16 AM

Tech: Jared - A  
PC: Erica Bradley



Structure ID: ST-7 ST-CI

P1 BX28280606VH

BOX BASE 6inW, 6inF, Variable Ht

P2) 28" x 28" - CASTING HEIGHT - 6"  
P1) 28" x 28" - BOX BASE 6inW, 6inF, Variable Ht - 45"  
1) 28" x 28" - Conseal CS-102 1.00"  
1) Hole - 20

Structure Total: 3663 lb



Structure Notes: .  
1. JBS-3101 F/G/H PROVIDED BY OTHERS  
2. PER ASTM C913 SPECIFICATIONS.  
3. CONCRETE = 4,000 PSI AT 28 DAYS.  
4. NO INVERT CHANNEL.  
5. REINFORCING PER ASTM A615 (GRADE 60).  
- WALLS (As .12) #5 BARS AT 12" C.C.E.W.  
- FLOOR (As .12) #5 BARS AT 12" C.C.E.W.

Rim: 539.7' Rim to Invert: 4.2' Slack: 0.7" Sump: 1.3" Step Position: 0°


| Position | Elev   | Angle | Ext. (cw) | Pipe     | Pipe OD | Connector | Hole | Horz Size        | Up ( ) | Offset |
|----------|--------|-------|-----------|----------|---------|-----------|------|------------------|--------|--------|
| Invert 1 | 535.5' | 315°  | 0"        | 15" HDPE | 17.6"   | Hole 20   | 20"  | 14.142", 14.142" | 0"     | 0"     |
| Invert 2 |        |       |           |          |         |           |      |                  |        |        |
| Invert 3 |        |       |           |          |         |           |      |                  |        |        |
| Invert 4 |        |       |           |          |         |           |      |                  |        |        |
| Invert 5 |        |       |           |          |         |           |      |                  |        |        |
| Invert 6 |        |       |           |          |         |           |      |                  |        |        |
| Invert 7 |        |       |           |          |         |           |      |                  |        |        |
| Invert 8 |        |       |           |          |         |           |      |                  |        |        |

RIGHT-SIDE UP VIEW (int. dimensions)

UPSIDE-DOWN VIEW (int. dimensions)

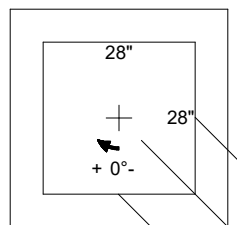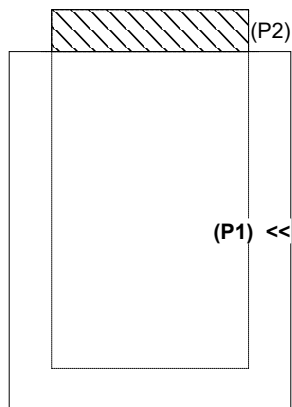


Invert: 1  
Degree: 315°  
Horz: 0°  
Hole: 20°  
Up( ): 0°

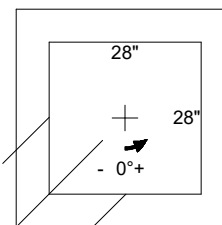

Invert: 1  
Degree: 315°  
Horz: 0°  
Hole: 20°  
Up( ): 0°

INSIDE WALL DIMENSIONS

(P1)

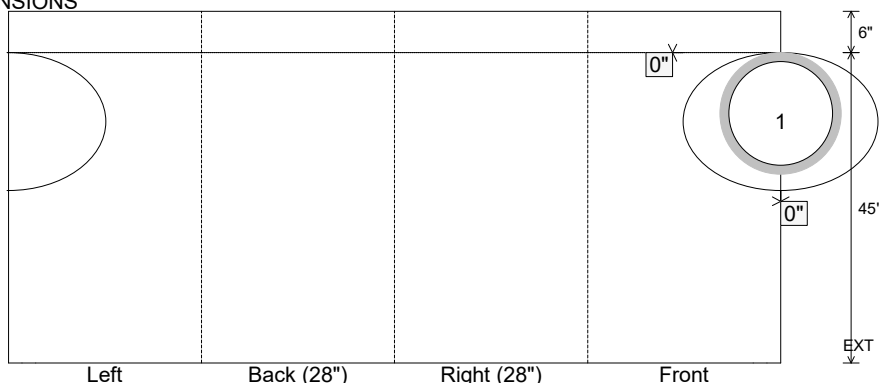




Coating (Int):  
Coating (Ext):




Seam Up: Flat  
Seam Dn: n/a

Wall Thickness: 6"  
Floor Height: 6"

Height (Int): 45"  
Height (Ext): 51"

Weight (Net): 3663 lb  
Volume (Net): 0.94cu.yd
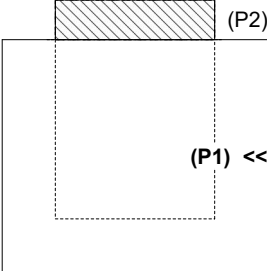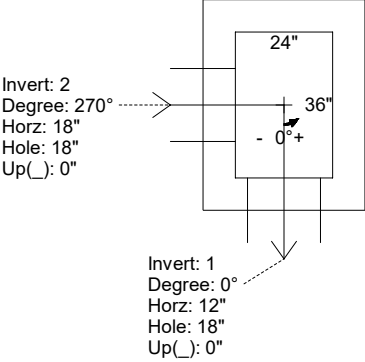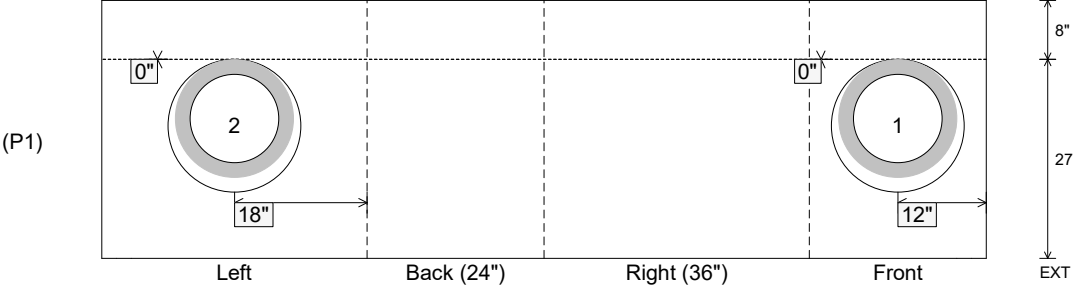
|   |         |                                      |                               |                |                                                                              |           |   |           |                                                                                    |        |  |
|---|---------|--------------------------------------|-------------------------------|----------------|------------------------------------------------------------------------------|-----------|---|-----------|------------------------------------------------------------------------------------|--------|--|
| Job Name: 26-2104 - Jeffersonville High School Parking Lot<br>Job Location: Jeffersonville, IN<br>Contractor: Mac Construction & Excavating, Inc.   |         |                                      |                               |                | Plant: 100<br>6/27/2026 7:12:41 PM                                           |           | Tech: Jared - A<br>PC: T. Lewis   |           |  |        |  |
| Structure ID: 18 ST-CI   |         |                                      |                               |                |                                                                              |           |   |           |                                                                                    |        |  |
| P1 BX2436-08BVF   |         | BOX BASE 8inW, 8inF, Variable Ht F/n |                               |                |                                                                              |           |   |           |                                                                                    |        |  |
| P2) 24" x 36" - CASTING HEIGHT - 6"<br>P1) 24" x 36" - BOX BASE 8inW, 8inF, Variable Ht F/n - 27"<br>1) 24" x 36" - Conseal CS-102 1.00"<br>2) Hole - 18   |         |                                      |                               |                | 0 lb<br>3810 lb<br>0 lb<br>0 lb<br>-----<br>0 lb<br>Structure Total: 3810 lb |           | <u>Structure Notes:</u><br>1. PER ASTM C-913 SPECIFICATIONS<br>2. CONCRETE: 4,000 PSI AT 28 DAYS<br>3. REINFORCEMENT: #5 BAR @ 12" C.C. E.W. (GRADE 60) - 2" MIN. REBAR CLEARANCE (TYP)<br>4. STORM INVERT BY OTHERS<br>5. HOE 525 FRAME, GRATE, & CURB HOOD SUPPLIED BY OTHERS |           |                                                                                    |        |  |
| Rim: 482.41' Rim to Invert: 2.7' Slack: 1.4" Sump: 2" Step Position:   |         |                                      |                               |                |                                                                              |           |   |           |                                                                                    |        |  |
| Position   | Elev    | Angle                                | Ext. (cw)                     | Pipe           | Pipe OD                                                                      | Connector | Hole   | Horz Size | Up ( )                                                                             | Offset |  |
| Invert 1   | 479.71' | 0°                                   | 20"                           | 12" RCP B WALL | 16"                                                                          | Hole 18   | 18"   | 18"       | 0"                                                                                 | 0"     |  |
| Invert 2   | 479.71' | 270°                                 | 26"                           | 12" RCP B WALL | 16"                                                                          | Hole 18   | 18"   | 18"       | 0"                                                                                 | 0"     |  |
| Invert 3   |         |                                      |                               |                |                                                                              |           |   |           |                                                                                    |        |  |
| Invert 4   |         |                                      |                               |                |                                                                              |           |   |           |                                                                                    |        |  |
| Invert 5   |         |                                      |                               |                |                                                                              |           |   |           |                                                                                    |        |  |
| Invert 6   |         |                                      |                               |                |                                                                              |           |   |           |                                                                                    |        |  |
| Invert 7   |         |                                      |                               |                |                                                                              |           |   |           |                                                                                    |        |  |
| Invert 8   |         |                                      |                               |                |                                                                              |           |   |           |                                                                                    |        |  |
| <div>RIGHT-SIDE UP VIEW (int. dimensions)</div> <div>UPSIDE-DOWN VIEW (int. dimenions)</div> <div>INSIDE WALL DIMENSIONS</div>   |         |                                      |                               |                |                                                                              |           |   |           |                                                                                    |        |  |
| <div></div> <div></div> <div></div> |         |                                      |                               |                |                                                                              |           |   |           |                                                                                    |        |  |
| Coating (Int):<br>Coating (Ext):   |         |                                      | Seam Up: Flat<br>Seam Dn: n/a |                | Wall Thickness: 8"<br>Floor Height: 8"                                       |           | Height (Int): 27"<br>Height (Ext): 35"   |           | Weight (Net): 3810 lb<br>Volume (Net): 0.97cu.yd                                   |        |  |
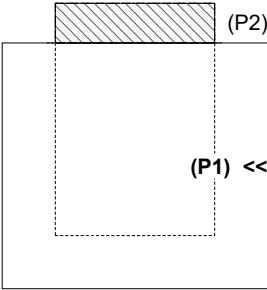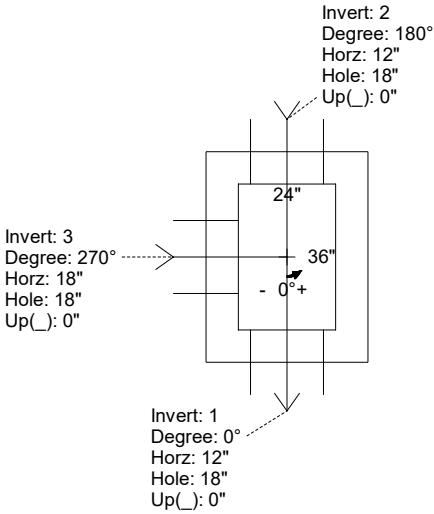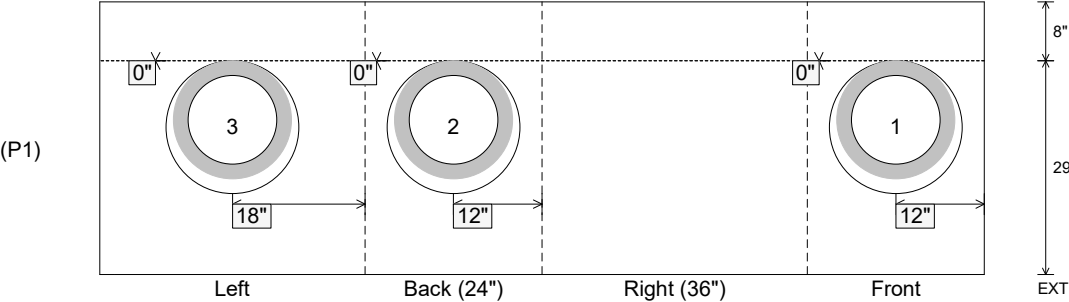
|   |         |                                      |                               |                |                                                                              |           |   |           |                                                                                    |        |  |
|---|---------|--------------------------------------|-------------------------------|----------------|------------------------------------------------------------------------------|-----------|---|-----------|------------------------------------------------------------------------------------|--------|--|
| Job Name: 26-2104 - Jeffersonville High School Parking Lot<br>Job Location: Jeffersonville, IN<br>Contractor: Mac Construction & Excavating, Inc.   |         |                                      |                               |                | Plant: 100<br>6/27/2026 7:12:41 PM                                           |           | Tech: Jared - A<br>PC: T. Lewis   |           |  |        |  |
| Structure ID: 16 ST-CI   |         |                                      |                               |                |                                                                              |           |   |           |                                                                                    |        |  |
| P1 BX2436-08BVF   |         | BOX BASE 8inW, 8inF, Variable Ht F/n |                               |                |                                                                              |           |   |           |                                                                                    |        |  |
| P2) 24" x 36" - CASTING HEIGHT - 6"<br>P1) 24" x 36" - BOX BASE 8inW, 8inF, Variable Ht F/n - 29"<br>1) 24" x 36" - Conseal CS-102 1.00"<br>3) Hole - 18   |         |                                      |                               |                | 0 lb<br>3843 lb<br>0 lb<br>0 lb<br>-----<br>0 lb<br>Structure Total: 3843 lb |           | <u>Structure Notes:</u><br>1. PER ASTM C-913 SPECIFICATIONS<br>2. CONCRETE: 4,000 PSI AT 28 DAYS<br>3. REINFORCEMENT: #5 BAR @ 12" C.C. E.W. (GRADE 60) - 2" MIN. REBAR CLEARANCE (TYP)<br>4. STORM INVERT BY OTHERS<br>5. HOE 525 FRAME, GRATE, & CURB HOOD SUPPLIED BY OTHERS |           |                                                                                    |        |  |
| Rim: 482.39' Rim to Invert: 2.9' Slack: 1.8" Sump: 2" Step Position:   |         |                                      |                               |                |                                                                              |           |   |           |                                                                                    |        |  |
| Position   | Elev    | Angle                                | Ext. (cw)                     | Pipe           | Pipe OD                                                                      | Connector | Hole   | Horz Size | Up ( )                                                                             | Offset |  |
| Invert 1   | 479.49' | 0°                                   | 20"                           | 12" RCP B WALL | 16"                                                                          | Hole 18   | 18"   | 18"       | 0"                                                                                 | 0"     |  |
| Invert 2   | 479.49' | 180°                                 | 20"                           | 12" RCP B WALL | 16"                                                                          | Hole 18   | 18"   | 18"       | 0"                                                                                 | 0"     |  |
| Invert 3   | 479.49' | 270°                                 | 26"                           | 12" RCP B WALL | 16"                                                                          | Hole 18   | 18"   | 18"       | 0"                                                                                 | 0"     |  |
| Invert 4   |         |                                      |                               |                |                                                                              |           |   |           |                                                                                    |        |  |
| Invert 5   |         |                                      |                               |                |                                                                              |           |   |           |                                                                                    |        |  |
| Invert 6   |         |                                      |                               |                |                                                                              |           |   |           |                                                                                    |        |  |
| Invert 7   |         |                                      |                               |                |                                                                              |           |   |           |                                                                                    |        |  |
| Invert 8   |         |                                      |                               |                |                                                                              |           |   |           |                                                                                    |        |  |
| <div><div><div>RIGHT-SIDE UP VIEW (int. dimensions)</div><div></div></div><div><div>UPSIDE-DOWN VIEW (int. dimensions)</div><div></div></div><div><div>INSIDE WALL DIMENSIONS</div><div></div></div></div> |         |                                      |                               |                |                                                                              |           |   |           |                                                                                    |        |  |
| Coating (Int):<br>Coating (Ext):   |         |                                      | Seam Up: Flat<br>Seam Dn: n/a |                | Wall Thickness: 8"<br>Floor Height: 8"                                       |           | Height (Int): 29"<br>Height (Ext): 37"   |           | Weight (Net): 3843 lb<br>Volume (Net): 0.98cu.yd                                   |        |  |

Job Name: 25-2952 - KYTC Jefferson Co Call 106 (251315)

Job Location: Indiana, KY

Contractor: Louisville Paving and Construction

Plant: 100

6/17/2026 5:41:13 PM

Tech: J. Horsley - A

PC: J. Jarvis



Structure ID: 47

P2 BX1818-06R12

BOX RISER 6inW F/G

P3) 18" x 18" - CASTING HEIGHT - 4"

P2) 18" x 18" - BOX RISER 6inW F/G - 12"

P1) 18" x 18" - BOX BASE 6inW, 6inF, Variable Ht T/n - 20"

2) 18" x 18" - Conseal CS-102 1.00"

1) Hole - 18

0 lb

580 lb

1324 lb

0 lb

0 lb

Structure Total: 1904 lb

Structure Notes:

1. PER MSD YARD DRAIN / ASTM C-913 SPECS

2. CONCRETE: 4,000 PSI AT 28 DAYS

3. REINFORCEMENT: #4 BAR @ 12" C.C. E.W. (GRADE 60) - 2" MIN. REBAR CLEARANCE (TYP)

4. HOE 165-A FRAME & GRATE SUPPLIED BY OTHERS

Rim: 551.6' Rim to Invert: 3' Slack: 0" Sump: 0" Step Position:

| Position | Elev | Angle | Ext. (cw) | Pipe | Pipe OD | Connector | Hole | Horz Size | Up ( _ ) | Offset |
|----------|------|-------|-----------|------|---------|-----------|------|-----------|----------|--------|
| Invert 1 |      |       |           |      |         |           |      |           |          |        |
| Invert 2 |      |       |           |      |         |           |      |           |          |        |
| Invert 3 |      |       |           |      |         |           |      |           |          |        |
| Invert 4 |      |       |           |      |         |           |      |           |          |        |
| Invert 5 |      |       |           |      |         |           |      |           |          |        |
| Invert 6 |      |       |           |      |         |           |      |           |          |        |
| Invert 7 |      |       |           |      |         |           |      |           |          |        |
| Invert 8 |      |       |           |      |         |           |      |           |          |        |

(P3)

(P2) <<

(P1)

RIGHT-SIDE UP VIEW (int. dimensions)

18"

18"

+ 0°-

INSIDE WALL DIMENSIONS

Front

Right (18")

Back (18")

Left

(P2)

12"

Coating (Int):

Coating (Ext):

Seam Up: Flat

Seam Dn: Groove

Wall Thickness: 6"

Floor Height: 0"

Height (Int): 12"

Height (Ext): 12"


Weight (Net): 580 lb

Volume (Net): 0.15cu.yd

Job Name: 25-1684P12 KYTC Jefferson Co. Call 200 (251007)  
Job Location: I-264 Louisville, Ky.  
Contractor: Cleary Construction, Inc.

Plant: Beaver Dam, Ky.  
6/24/2026 1:33:12 PM

Tech: J. Coppage  
PC: T. Ryan

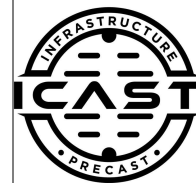

Structure ID: 119+10 LT CBIA INLET 16

P1 BX2436-08BA30

BOX BASE 8inW, 8inF

P3) 24" x 120" - CB INLET KY A 10' TOP LEFT - 10"  
P2) 24" x 120" - CB INLET KY A 10' BOTTOM LEFT - 18"  
P1) 24" x 36" - BOX BASE 8inW, 8inF - 30"  
1) 24" x 36" - Conseal CS-102 1.00"  
1) Hole - 22"

Structure Notes: .  
-KYTC STATE PROJECT 251007  
-REINFORCING: #5 BAR @ 12" C/C E.W. (TYP.)  
-CS-102 BUTYL REQUIRED (SUPPLIED BY ICAST).  
-KYTC CERTIFICATIONS REQUIRED.


Structure Total: 12863 lb

Rim: 591.2' Rim to Invert: 5.18' Slack: 4.16" Sump: 0" Step Position:



| Position | Elev    | Angle | Ext. (cw) | Pipe    | Pipe OD | Connector | Hole | Horz Size | Up ( _ ) | Offset |
|----------|---------|-------|-----------|---------|---------|-----------|------|-----------|----------|--------|
| Invert 1 | 586.02' | 75°   | 24.782"   | 18" CMP | 19"     | Hole 22   | 22"  | 22.776"   | -2"      | 4"     |
| Invert 2 |         |       |           |         |         |           |      |           |          |        |
| Invert 3 |         |       |           |         |         |           |      |           |          |        |
| Invert 4 |         |       |           |         |         |           |      |           |          |        |
| Invert 5 |         |       |           |         |         |           |      |           |          |        |
| Invert 6 |         |       |           |         |         |           |      |           |          |        |
| Invert 7 |         |       |           |         |         |           |      |           |          |        |
| Invert 8 |         |       |           |         |         |           |      |           |          |        |

RIGHT-SIDE UP VIEW (int. dimensions)

UPSIDE-DOWN VIEW (int. dimensions)

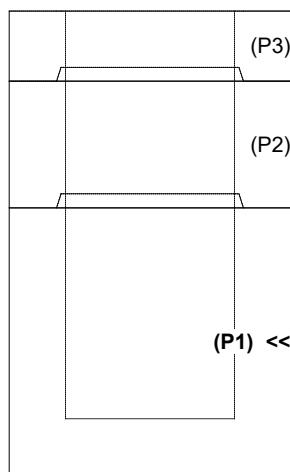


Invert: 1  
Degree: 75°  
Horz: 18.926"  
Hole: 22"  
Up( \_ ): -2"

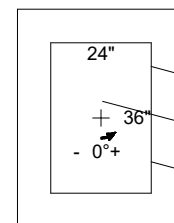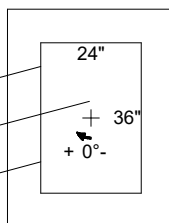

Invert: 1  
Degree: 75°  
Horz: 18.926"  
Hole: 22"  
Up( \_ ): -2"

INSIDE WALL DIMENSIONS

(P1)

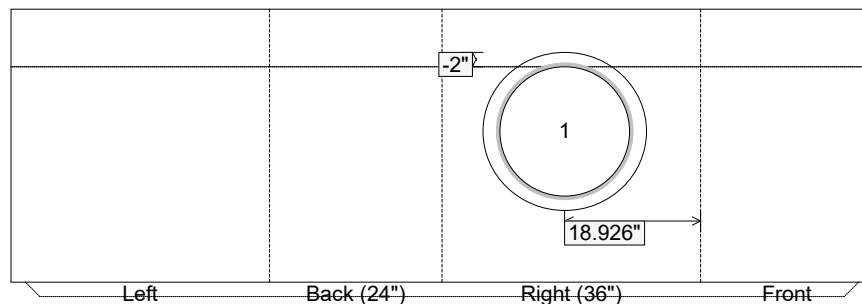

8"  
30"  
EXT

Coating (Int):  
Coating (Ext):

Seam Up: Tongue  
Seam Dn: n/a

Wall Thickness: 8"  
Floor Height: 8"

Height (Int): 30"  
Height (Ext): 38"

Weight (Net): 4193 lb  
Volume (Net): 1.07cu.yd

Job Name: 25-1684P12 KYTC Jefferson Co. Call 200 (251007)  
Job Location: I-264 Louisville, Ky.  
Contractor: Cleary Construction, Inc.

Plant: Beaver Dam, Ky.  
6/24/2026 1:33:06 PM

Tech: J. Coppage  
PC: T. Ryan



Structure ID: 2001+29 RT DBI 5A INLET 26

P1 BX3648-08BAVF

BOX BASE 8inW, 8inF, Variable Ht

P2) 36" x 48" - P.I.P. - BY OTHERS - 8"  
P1) 36" x 48" - BOX BASE 8inW, 8inF, Variable Ht - 40"  
1) 36" x 48" - SGL 1"x14.5' Butyl  
2) Hole - 22

Structure Total:

0 lb  
7016 lb  
0 lb  
0 lb  
-----  
7016 lb



Structure Notes:  
-KYTC STATE PROJECT 251007  
-REINFORCING: #5 BAR @ 12" C/C E.W. (TYP.)  
-CASTING FRAMES & GRATES BY OTHERS.  
-CS-102 BUTYL REQUIRED (SUPPLIED BY ICAST).  
-KYTC CERTIFICATIONS REQUIRED.  
-#5 BAR EXTENDED OUT OF TOP OF BOX 20" AT 12" C/C.

Rim: 588' Rim to Invert: 4.32' Slack: 3.84' Sump: 0" Step Position:


| Position | Elev    | Angle | Ext. (cw) | Pipe    | Pipe OD | Connector | Hole | Horz Size | Up ( ) | Offset |
|----------|---------|-------|-----------|---------|---------|-----------|------|-----------|--------|--------|
| Invert 1 | 583.68' | 90°   | 32"       | 18" CMP | 19"     | Hole 22   | 22"  | 22"       | -2"    | 0"     |
| Invert 2 | 583.68' | 230°  | 25.848"   | 18" CMP | 19"     | Hole 22   | 22"  | 28.719"   | -2"    | 12"    |
| Invert 3 |         |       |           |         |         |           |      |           |        |        |
| Invert 4 |         |       |           |         |         |           |      |           |        |        |
| Invert 5 |         |       |           |         |         |           |      |           |        |        |
| Invert 6 |         |       |           |         |         |           |      |           |        |        |
| Invert 7 |         |       |           |         |         |           |      |           |        |        |
| Invert 8 |         |       |           |         |         |           |      |           |        |        |

RIGHT-SIDE UP VIEW (int. dimensions)

UPSIDE-DOWN VIEW (int. dimensions)

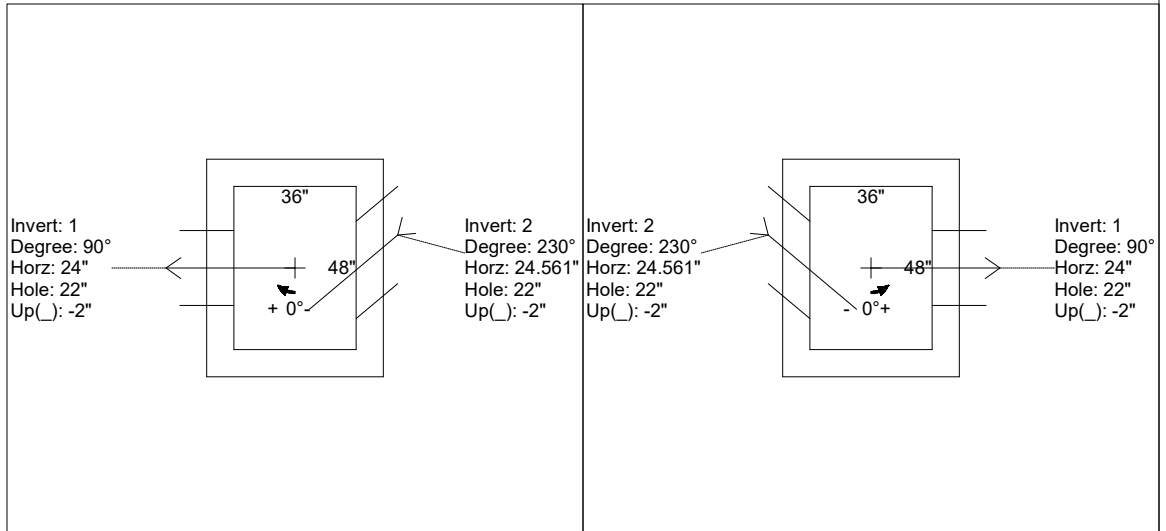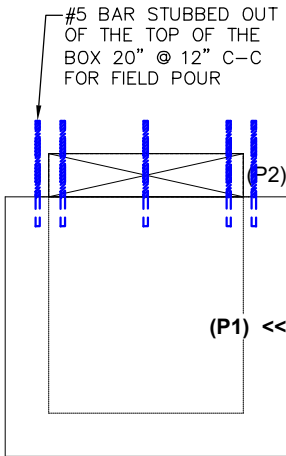

INSIDE WALL DIMENSIONS

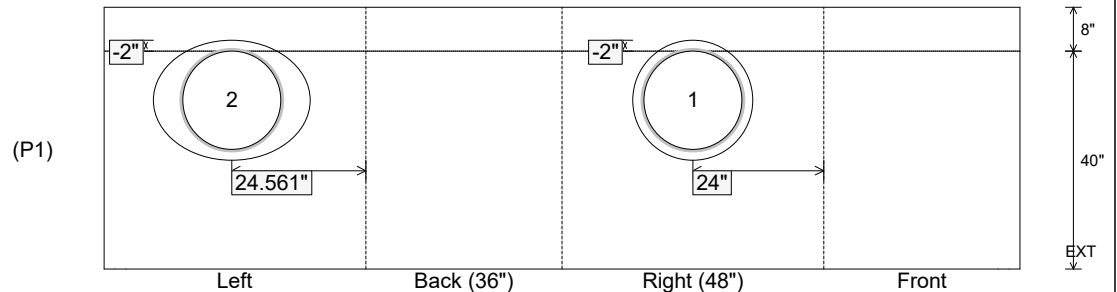

Coating (Int):  
Coating (Ext):

Seam Up: Flat  
Seam Dn: n/a

Wall Thickness: 8"  
Floor Height: 8"

Height (Int): 40"  
Height (Ext): 48"

Weight (Net): 7016 lb  
Volume (Net): 1.79cu.yd

Job Name: 25-3193 - KYTC Kenton Co Call 328 (251320)

Job Location: Independence, KY

Contractor: Eaton Asphalt

Plant: 100

6/4/2026 4:53:03 PM

Tech: Jared - A

PC: J. Jarvis



Structure ID: 514

P1 BX2436-08BVF

BOX BASE 8inW, 8inF, Variable Ht T/n

P3) 24" x 120" - CB INLET KY A 10' TOP LEFT F/G - 10"

P2) 24" x 120" - CB INLET KY A 10' BOTTOM LEFT T/G - 18"

P1) 24" x 36" - BOX BASE 8inW, 8inF, Variable Ht T/n - 33"

1) CASTING - HOE KY-206 F/C (KY TY1)

1) This Structure Includes a Cast-in Item - KY-206 Frame (Supplied by iCast)

1) 24" x 36" - Conseal CS-102 1.00"

1) Hole - 20

2) Hole - 8

3400 lb

5270 lb

4485 lb

206 lb

0 lb

0 lb

0 lb

0 lb

Structure Total: 13361 lb

Structure Notes:

\*\* KYTC STATE PROJECT \*\*

1. PER KYTC CBI TY A / ASTM C-913 SPECS

2. CONCRETE: 4,000 PSI AT 28 DAYS

3. REINFORCEMENT: #5 BAR @ 12" C.C. E.W. (GRADE 60) - 2" MIN. REBAR CLEARANCE (TYP)

4. NO STORM INVERT

5. NO STEPS

6. KY-206 FRAME & COVER "STORM" SUPPLIED BY iCAST - FRAME TO BE CAST INTO TOP PHASE TOP FLANGE SIDE UP

Rim: 837.19'

Rim to Invert: 5.09'


Slack: 0.08"

Sump: 0"


Step Position:

| Position | Elev    | Angle | Ext. (cw) | Pipe                | Pipe OD | Connector | Hole | Horz Size | Up ( _ ) | Offset |
|----------|---------|-------|-----------|---------------------|---------|-----------|------|-----------|----------|--------|
| Invert 1 | 832.1'  | 270°  | 26"       | 15" ADS N-12        | 18"     | Hole 20   | 20"  | 20"       | -2.5"    | 0"     |
| Invert 2 | 834.02' | 0°    | 20"       | 4" HDPE (perf pipe) | 4.8"    | Hole 8    | 8"   | 8"        | 21"      | 0"     |
| Invert 3 | 834.02' | 180°  | 20"       | 4" HDPE (perf pipe) | 4.8"    | Hole 8    | 8"   | 8"        | 21"      | 0"     |
| Invert 4 |         |       |           |                     |         |           |      |           |          |        |
| Invert 5 |         |       |           |                     |         |           |      |           |          |        |
| Invert 6 |         |       |           |                     |         |           |      |           |          |        |
| Invert 7 |         |       |           |                     |         |           |      |           |          |        |
| Invert 8 |         |       |           |                     |         |           |      |           |          |        |


RIGHT-SIDE UP VIEW (int. dimensions)

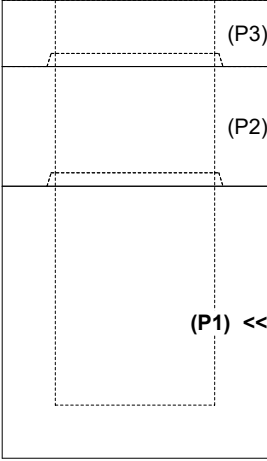

UPSIDE-DOWN VIEW (int. dimensions)

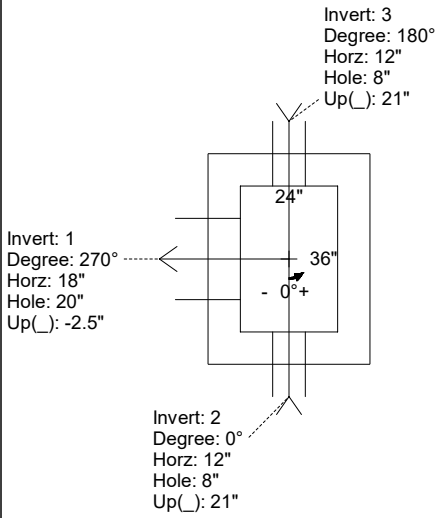

INSIDE WALL DIMENSIONS

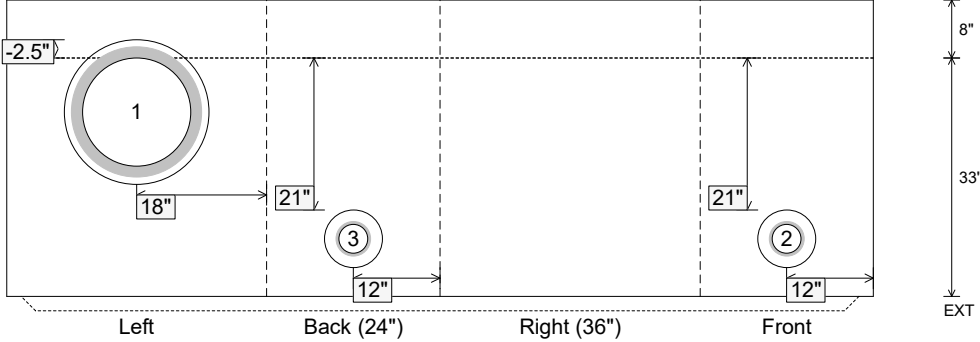

Coating (Int):

Coating (Ext):

Seam Up: Tongue

Seam Dn: n/a

Wall Thickness: 8"

Floor Height: 8"

Height (Int): 33"


Height (Ext): 41"

Weight (Net): 4485 lb


Volume (Net): 1.15cu.yd

|   |         |       |           |                     |                                   |   |                                  |   |                                                                                    |        |  |
|---|---------|-------|-----------|---------------------|-----------------------------------|---|----------------------------------|---|------------------------------------------------------------------------------------|--------|--|
| Job Name: 25-3193 - KYTC Kenton Co Call 328 (251320)<br>Job Location: Independence, KY<br>Contractor: Eaton Asphalt   |         |       |           |                     | Plant: 100<br>6/4/2026 4:53:02 PM |   | Tech: Jared - A<br>PC: J. Jarvis |   |  |        |  |
| Structure ID: 512   |         |       |           |                     |                                   |   |                                  |   |                                                                                    |        |  |
| P1 BX2436-08BVF BOX BASE 8inW, 8inF, Variable Ht T/n   |         |       |           |                     |                                   |   |                                  |   |                                                                                    |        |  |
| <p>P3) 24" x 120" - CB INLET KY A 10' TOP LEFT F/G - 10"<br/>P2) 24" x 120" - CB INLET KY A 10' BOTTOM LEFT T/G - 18"<br/>P1) 24" x 36" - BOX BASE 8inW, 8inF, Variable Ht T/n - 29"</p> <p>1) CASTING - HOE KY-206 F/C (KY TY1)<br/>1) This Structure Includes a Cast-in Item - KY-206 Frame (Supplied by iCast)<br/>1) 24" x 36" - Conseal CS-102 1.00"<br/>1) Hole - 20<br/>2) Hole - 8</p> |         |       |           |                     |                                   | <p>3400 lb<br/>5270 lb<br/>4077 lb<br/>206 lb<br/>0 lb<br/>0 lb<br/>0 lb<br/>0 lb</p> <p>Structure Total: 12953 lb</p> |                                  | <p>Structure Notes:</p> <p>** KYTC STATE PROJECT **</p> <p>1. PER KYTC CBI TY A / ASTM C-913 SPECS<br/>2. CONCRETE: 4,000 PSI AT 28 DAYS<br/>3. REINFORCEMENT: #5 BAR @ 12" C.C. E.W. (GRADE 60) - 2" MIN. REBAR CLEARANCE (TYP)<br/>4. NO STORM INVERT<br/>5. NO STEPS<br/>6. KY-206 FRAME &amp; COVER "STORM" SUPPLIED BY iCAST - FRAME TO BE CAST INTO TOP PHASE TOP FLANGE SIDE UP</p> |                                                                                    |        |  |
| Rim: 853.56' Rim to Invert: 4.75' Slack: 0" Sump: 0" Step Position:   |         |       |           |                     |                                   |   |                                  |   |                                                                                    |        |  |
| Position   | Elev    | Angle | Ext. (cw) | Pipe                | Pipe OD                           | Connector   | Hole                             | Horz Size   | Up ( )                                                                             | Offset |  |
| Invert 1   | 848.81' | 270°  | 26"       | 15" ADS N-12        | 18"                               | Hole 20   | 20"                              | 20"   | -2.5"                                                                              | 0"     |  |
| Invert 2   | 850.39' | 0°    | 20"       | 4" HDPE (perf pipe) | 4.8"                              | Hole 8   | 8"                               | 8"   | 17"                                                                                | 0"     |  |
| Invert 3   | 850.39' | 180°  | 20"       | 4" HDPE (perf pipe) | 4.8"                              | Hole 8   | 8"                               | 8"   | 17"                                                                                | 0"     |  |
| Invert 4   |         |       |           |                     |                                   |   |                                  |   |                                                                                    |        |  |
| Invert 5   |         |       |           |                     |                                   |   |                                  |   |                                                                                    |        |  |
| Invert 6   |         |       |           |                     |                                   |   |                                  |   |                                                                                    |        |  |
| Invert 7   |         |       |           |                     |                                   |   |                                  |   |                                                                                    |        |  |
| Invert 8   |         |       |           |                     |                                   |   |                                  |   |                                                                                    |        |  |


RIGHT-SIDE UP VIEW (int. dimensions)

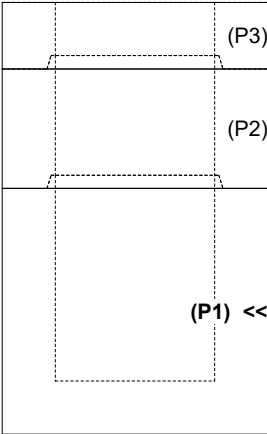

UPSIDE-DOWN VIEW (int. dimensions)

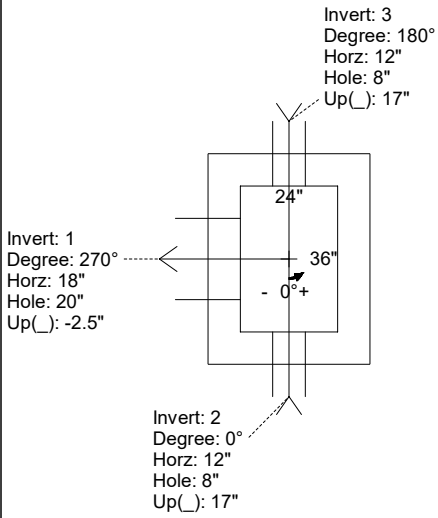

INSIDE WALL DIMENSIONS

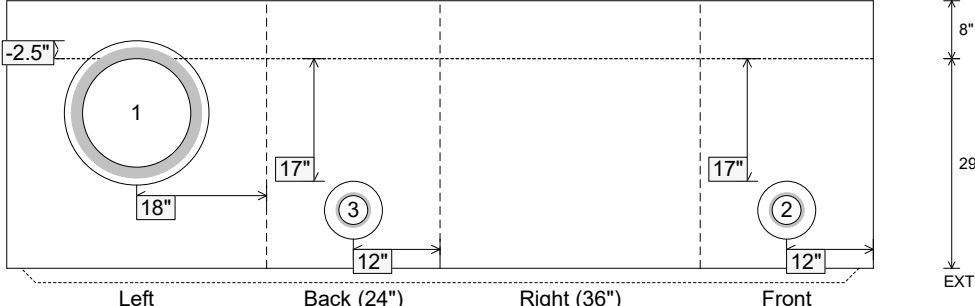

|                                  |                                 |                                        |                                        |                                                  |
|----------------------------------|---------------------------------|----------------------------------------|----------------------------------------|--------------------------------------------------|
| Coating (Int):<br>Coating (Ext): | Seam Up: Tongue<br>Seam Dn: n/a | Wall Thickness: 8"<br>Floor Height: 8" | Height (Int): 29"<br>Height (Ext): 37" | Weight (Net): 4077 lb<br>Volume (Net): 1.04cu.yd |
|----------------------------------|---------------------------------|----------------------------------------|----------------------------------------|--------------------------------------------------|



Job Name: 25-2952 - KYTC Jefferson Co Call 106 (251315)

Job Location: Indiana, KY

Contractor: Louisville Paving and Construction

Plant: 100

6/12/2026 3:09:29 PM

Tech: J. Horsley - A

PC: J. Jarvis



Structure ID: 53

P1 BX2424-08BAVF

BOX BASE 8inW, 8inF, Variable Ht F/n

P3) 19.5" - CASTING (cast in) - 2.75"

P2) 24" x 24" - CB FLAT TOP 8"W (HOE KY-210) F/F - 8"

P1) 24" x 24" - BOX BASE 8inW, 8inF, Variable Ht F/n - 40"

1) This Structure Includes a Cast-in Item - HOE KY-210 Frame (Supplied By Others)

1) 24" x 24" - Conseal CS-102 1.00"

1) Hole - 20

1) Hole - 18

0 lb

943 lb

4129 lb

0 lb

0 lb

0 lb

0 lb

Structure Total: 5072 lb

Structure Notes:

\*\* KYTC STATE PROJECT \*\*

1. PER KYTC DBI TYPE 14 / ASTM C-913 SPECS

2. CONCRETE: 4,000 PSI AT 28 DAYS

3. REINFORCEMENT: #5 BAR @ 12" C.C. E.W. (GRADE 60) - 2" MIN. REBAR CLEARANCE (TYP)

4. HOE KY-210 FRAME & GRATE SUPPLIED BY OTHERS - FRAME TO BE CAST INTO FLAT LID

Rim: 551.5'

Rim to Invert: 4'

Slack: 0"

Sump: 0"

Step Position:

| Position | Elev   | Angle | Ext. (cw) | Pipe     | Pipe OD | Connector | Hole | Horz Size | Up ( ) | Offset |
|----------|--------|-------|-----------|----------|---------|-----------|------|-----------|--------|--------|
| Invert 1 | 547.5' | 180°  | 20"       | 15" HDPE | 17.6"   | Hole 20   | 20"  | 20"       | -2.5"  | 0"     |
| Invert 2 | 547.5' | 90°   | 20"       | 12" HDPE | 14.5"   | Hole 18   | 18"  | 18"       | -3"    | 0"     |
| Invert 3 |        |       |           |          |         |           |      |           |        |        |
| Invert 4 |        |       |           |          |         |           |      |           |        |        |
| Invert 5 |        |       |           |          |         |           |      |           |        |        |
| Invert 6 |        |       |           |          |         |           |      |           |        |        |
| Invert 7 |        |       |           |          |         |           |      |           |        |        |
| Invert 8 |        |       |           |          |         |           |      |           |        |        |

(P3)

(P2)

(P1) <<

RIGHT-SIDE UP VIEW (int. dimensions)

UPSIDE-DOWN VIEW (int. dimensions)

INSIDE WALL DIMENSIONS

Left

Back (24")

Right (24")

Front

8"

40"

EXT

Coating (Int):

Coating (Ext):

Seam Up: Flat

Seam Dn: n/a

Wall Thickness: 8"

Floor Height: 8"

Height (Int): 40"

Height (Ext): 48"

Weight (Net): 4129 lb

Volume (Net): 1.06cu.yd

|   |         |       |                                      |             |                                                                                                 |           |   |           |                                                                                    |        |  |
|---|---------|-------|--------------------------------------|-------------|-------------------------------------------------------------------------------------------------|-----------|---|-----------|------------------------------------------------------------------------------------|--------|--|
| Job Name: 24-4174 - PHS Athletic Facility<br>Job Location: Clarksville, IN<br>Contractor: Mac Construction & Excavating, Inc.                                           |         |       |                                      |             | Plant: 100<br>5/14/2026 7:04:06 AM                                                              |           | Tech: Jared - A<br>PC: J. Jarvis   |           |  |        |  |
| Structure ID: 3   |         |       |                                      |             |                                                                                                 |           |   |           |                                                                                    |        |  |
| P1 BX2424-08BAVF   |         |       | BOX BASE 8inW, 8inF, Variable Ht F/n |             |                                                                                                 |           |   |           |                                                                                    |        |  |
| <div>P2) 24" x 24" - CASTING HEIGHT - 4"<br/>P1) 24" x 24" - BOX BASE 8inW, 8inF, Variable Ht F/n - 34"<br/>1) 24" x 24" - Conseal CS-102 1.00"<br/>2) Hole - 12"</div> |         |       |                                      |             | <div>0 lb<br/>3836 lb<br/>0 lb<br/>0 lb<br/>-----<br/>3836 lb</div> <div>Structure Total:</div> |           | <div>Structure Notes:<br/>1. PER ASTM C-913 SPECIFICATIONS<br/>2. CONCRETE: 4,000 PSI AT 28 DAYS<br/>3. REINFORCEMENT: #5 BAR @ 12" C.C. E.W. (GRADE 60) - 2" MIN. REBAR CLEARANCE (TYP)<br/>4. NO STORM INVERT<br/>5. NO STEPS<br/>6. HOE 280T FRAME &amp; GRATE SUPPLIED BY OTHERS</div> |           |                                                                                    |        |  |
| Rim: 455.05' Rim to Invert: 3.26' Slack: 1.67" Sump: 0.55" Step Position:                                                                                               |         |       |                                      |             |                                                                                                 |           |   |           |                                                                                    |        |  |
| Position   | Elev    | Angle | Ext. (cw)                            | Pipe        | Pipe OD                                                                                         | Connector | Hole   | Horz Size | Up ( )                                                                             | Offset |  |
| Invert 1   | 451.79' | 245°  | 16.25"                               | 8" ADS N-12 | 9.1"                                                                                            | Hole 12   | 12"   | 13.241"   | 0"                                                                                 | 5"     |  |
| Invert 2   | 451.79' | 0°    | 20"                                  | 8" ADS N-12 | 9.1"                                                                                            | Hole 12   | 12"   | 12"       | 0"                                                                                 | 0"     |  |
| Invert 3   |         |       |                                      |             |                                                                                                 |           |   |           |                                                                                    |        |  |
| Invert 4   |         |       |                                      |             |                                                                                                 |           |   |           |                                                                                    |        |  |
| Invert 5   |         |       |                                      |             |                                                                                                 |           |   |           |                                                                                    |        |  |
| Invert 6   |         |       |                                      |             |                                                                                                 |           |   |           |                                                                                    |        |  |
| Invert 7   |         |       |                                      |             |                                                                                                 |           |   |           |                                                                                    |        |  |
| Invert 8   |         |       |                                      |             |                                                                                                 |           |   |           |                                                                                    |        |  |

(P2)

(P1) <<

RIGHT-SIDE UP VIEW (int. dimensions)

UPSIDE-DOWN VIEW (int. dimenions)

INVERT 1  
Degree: 245°  
Horz: 11.875"  
Hole: 12"  
Up( ): 0"

24"

24"

- 0° +

INVERT 2  
Degree: 0°  
Horz: 12"  
Hole: 12"  
Up( ): 0"

INSIDE WALL DIMENSIONS

0"

1

11.875"

0"

2

12"

Left

Back (24")

Right (24")

Front

EXT


8"

34"

|                                  |                               |                                        |                                        |                                                  |
|----------------------------------|-------------------------------|----------------------------------------|----------------------------------------|--------------------------------------------------|
| Coating (Int):<br>Coating (Ext): | Seam Up: Flat<br>Seam Dn: n/a | Wall Thickness: 8"<br>Floor Height: 8" | Height (Int): 34"<br>Height (Ext): 42" | Weight (Net): 3836 lb<br>Volume (Net): 0.98cu.yd |
|----------------------------------|-------------------------------|----------------------------------------|----------------------------------------|--------------------------------------------------|

### GENERAL NOTES:


1. MANUFACTURED TO ASTM C-913 (LATEST REVISION).
2. CONCRETE: 5,000 PSI AT 28 DAYS.
3. REINFORCING: #5 @ 12" C/C E.W. 2" COVER MIN.
4. WEIGHT: 653 LBS. EACH
5. CONTRACTOR TO SECURE FES TOE TO THE FES.

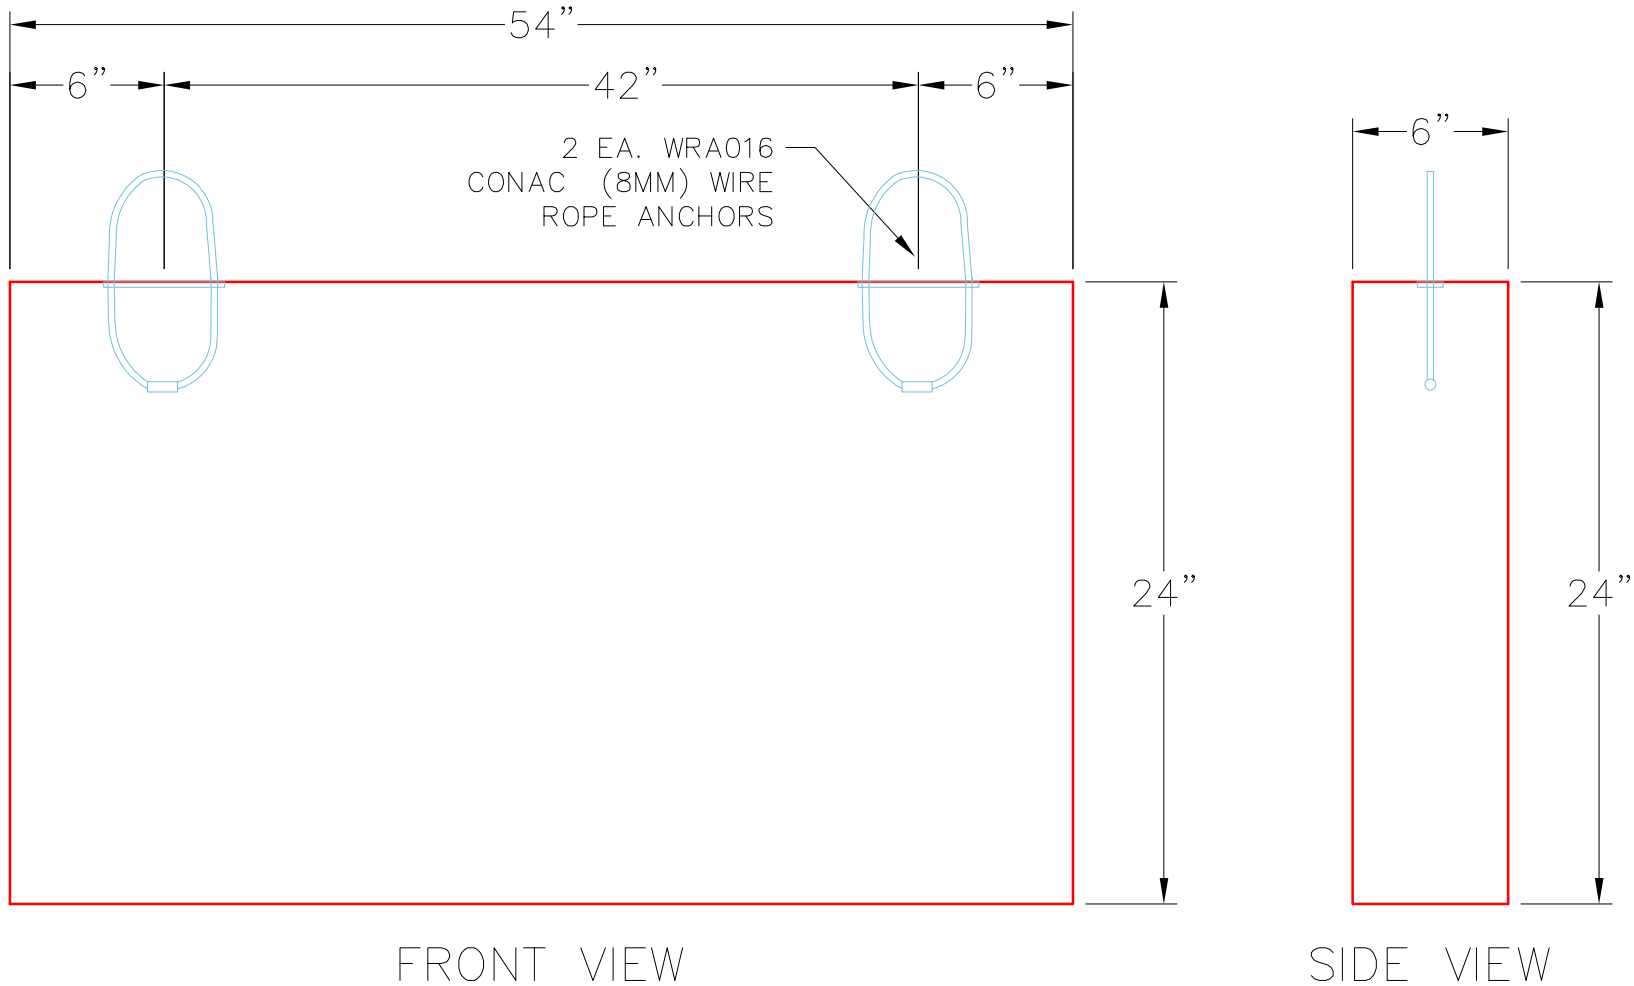


| PRODUCTION WORK ORDER                                                               |   | PRODUCT I.D.: FES24B-TB     | DESCRIPTION: TOE FOR 24" FES   |                       |
|-------------------------------------------------------------------------------------|---|-----------------------------|--------------------------------|-----------------------|
|  | QUALITY CONTROL CHECKLIST<br><input type="checkbox"/> ALL DIMENSIONS CORRECT.<br><input type="checkbox"/> LIFTERS INSTALLED.<br><input type="checkbox"/> OPENING CENTERED.<br><input type="checkbox"/> REINFORCING CORRECT.<br><input type="checkbox"/> SURFACE QUALITY ACCEPTABLE.<br><input type="checkbox"/> EDGES CHAMFERED.<br><input type="checkbox"/> ALL PATCHWORK ACCEPTABLE. | PRODUCT VIEW: RIGHT SIDE UP | CUSTOMER: RUSSELL'S EXCAVATING |                       |
|                                                                                     |   | PLANT: BEAVER DAM, KY.      | PROJECT: PROJECT COLT          |                       |
|                                                                                     |   | WEIGHT: 653 LBS.            | STRUCTURE: 403-33 FES TOE      |                       |
|                                                                                     |   | TOP SECTION JOINT: N/A      | ORDER NO: 26-1227              |                       |
|                                                                                     |   | BASE SECTION JOINT: N/A     | PC: A. CHAMBERS                | DRAWING: J. COPPAGE   |
|                                                                                     |   | QC CHECK INITIALS:          | DATE: 6/26/26                  | SCALE: NTS PG. 1 of 1 |

### GENERAL NOTES:

1. MANUFACTURED TO ASTM C-913 (LATEST REVISION).
2. CONCRETE: 5,000 PSI AT 28 DAYS.
3. REINFORCING: #5 @ 12" C/C E.W. 2" COVER MIN.
4. WEIGHT: 495 LBS. EACH
5. CONTRACTOR TO SECURE FES TOE TO THE FES.

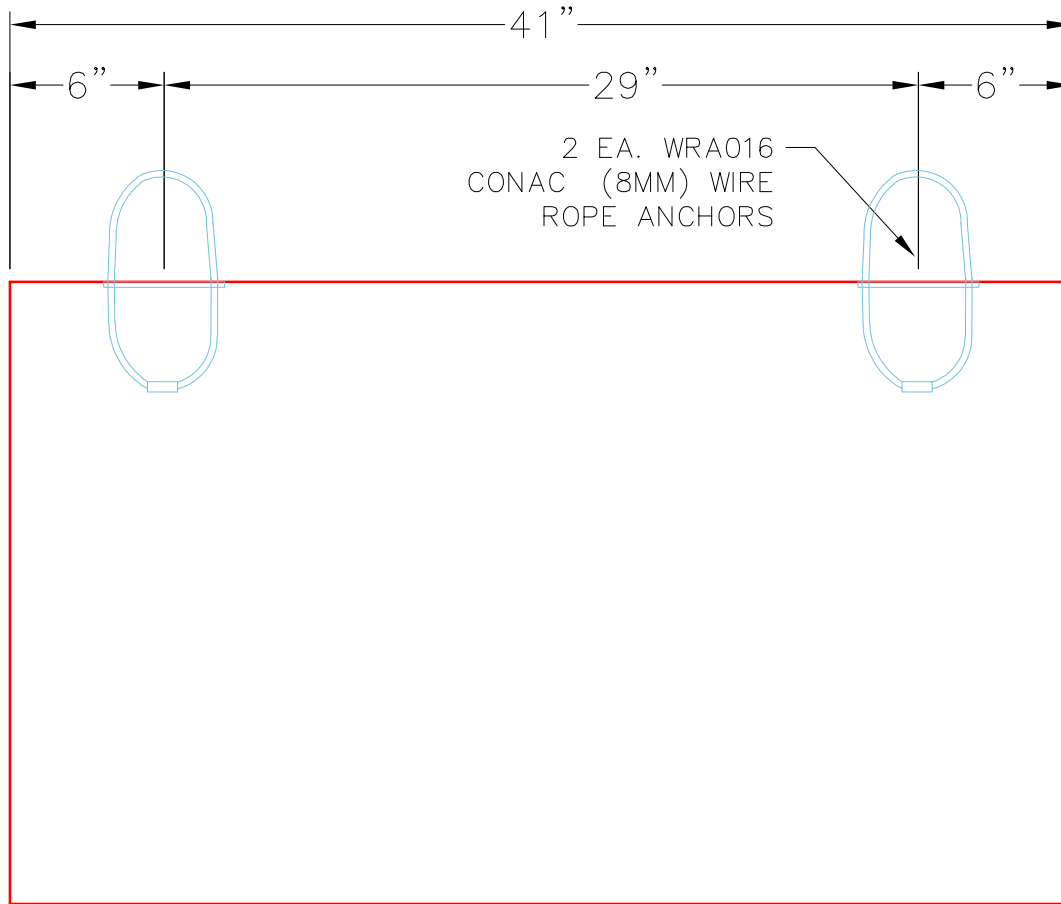

FRONT VIEW

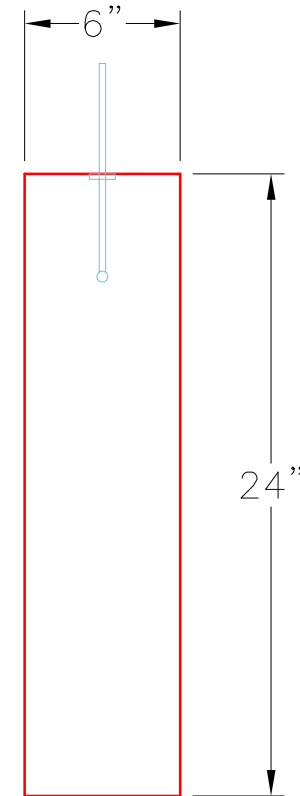


SIDE VIEW

| PRODUCTION WORK ORDER                                                               |   | PRODUCT I.D.: FES18B-TB     | DESCRIPTION: TOE FOR 18" FES   |                       |
|-------------------------------------------------------------------------------------|---|-----------------------------|--------------------------------|-----------------------|
|  | QUALITY CONTROL CHECKLIST<br><input type="checkbox"/> ALL DIMENSIONS CORRECT.<br><input type="checkbox"/> LIFTERS INSTALLED.<br><input type="checkbox"/> OPENING CENTERED.<br><input type="checkbox"/> REINFORCING CORRECT.<br><input type="checkbox"/> SURFACE QUALITY ACCEPTABLE.<br><input type="checkbox"/> EDGES CHAMFERED.<br><input type="checkbox"/> ALL PATCHWORK ACCEPTABLE. | PRODUCT VIEW: RIGHT SIDE UP | CUSTOMER: RUSSELL'S EXCAVATING |                       |
|                                                                                     |   | PLANT: BEAVER DAM, KY.      | PROJECT: PROJECT COLT          |                       |
|                                                                                     |   | WEIGHT: 495 LBS.            | STRUCTURE: 210-31 FES TOE      |                       |
|                                                                                     |   | TOP SECTION JOINT: N/A      | ORDER NO: 26-1227              |                       |
|                                                                                     |   | BASE SECTION JOINT: N/A     | PC: A. CHAMBERS                | DRAWING: J. COPPAGE   |
|                                                                                     |   | QC CHECK INITIALS:          | DATE: 6/26/26                  | SCALE: NTS PG. 1 of 1 |

### GENERAL NOTES:


1. MANUFACTURED TO ASTM C-913 (LATEST REVISION).
2. CONCRETE: 5,000 PSI AT 28 DAYS.
3. REINFORCING: #5 @ 12" C/C E.W. 2" COVER MIN.
4. WEIGHT: 967 LBS. EACH
5. CONTRACTOR TO SECURE FES TOE TO THE FES.

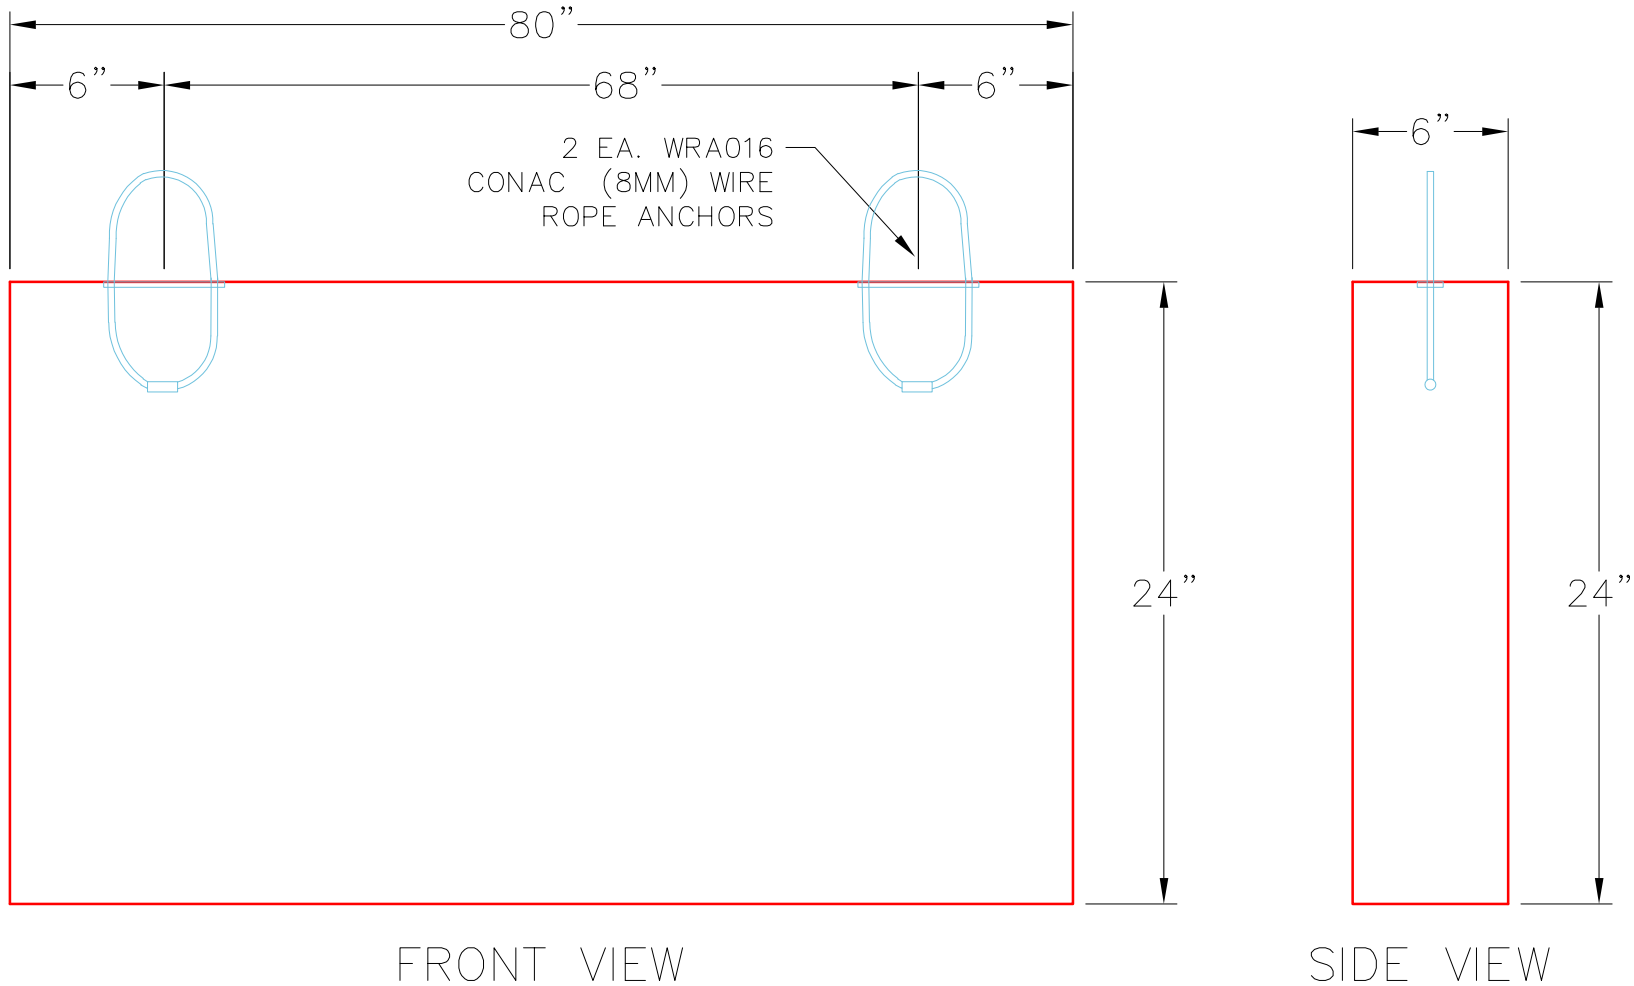

| PRODUCTION WORK ORDER                                                               |   | PRODUCT I.D.: FES36B-TB     | DESCRIPTION: TOE FOR 36" FES   |                       |
|-------------------------------------------------------------------------------------|---|-----------------------------|--------------------------------|-----------------------|
|  | QUALITY CONTROL CHECKLIST<br><input type="checkbox"/> ALL DIMENSIONS CORRECT.<br><input type="checkbox"/> LIFTERS INSTALLED.<br><input type="checkbox"/> OPENING CENTERED.<br><input type="checkbox"/> REINFORCING CORRECT.<br><input type="checkbox"/> SURFACE QUALITY ACCEPTABLE.<br><input type="checkbox"/> EDGES CHAMFERED.<br><input type="checkbox"/> ALL PATCHWORK ACCEPTABLE. | PRODUCT VIEW: RIGHT SIDE UP | CUSTOMER: RUSSELL'S EXCAVATING |                       |
|                                                                                     |   | PLANT: BEAVER DAM, KY.      | PROJECT: PROJECT COLT          |                       |
|                                                                                     |   | WEIGHT: 967 LBS.            | STRUCTURE: 204-25 FES TOE      |                       |
|                                                                                     |   | TOP SECTION JOINT: N/A      | ORDER NO: 26-1227              |                       |
|                                                                                     |   | BASE SECTION JOINT: N/A     | PC: A. CHAMBERS                | DRAWING: J. COPPAGE   |
|                                                                                     |   | QC CHECK INITIALS:          | DATE: 6/26/26                  | SCALE: NTS PG. 1 of 1 |

### GENERAL NOTES:

1. MANUFACTURED TO ASTM C-913 (LATEST REVISION).
2. CONCRETE: 5,000 PSI AT 28 DAYS.
3. REINFORCING: #5 @ 12" C/C E.W. 2" COVER MIN.
4. WEIGHT: 495 LBS. EACH
5. CONTRACTOR TO SECURE FES TOE TO THE FES.

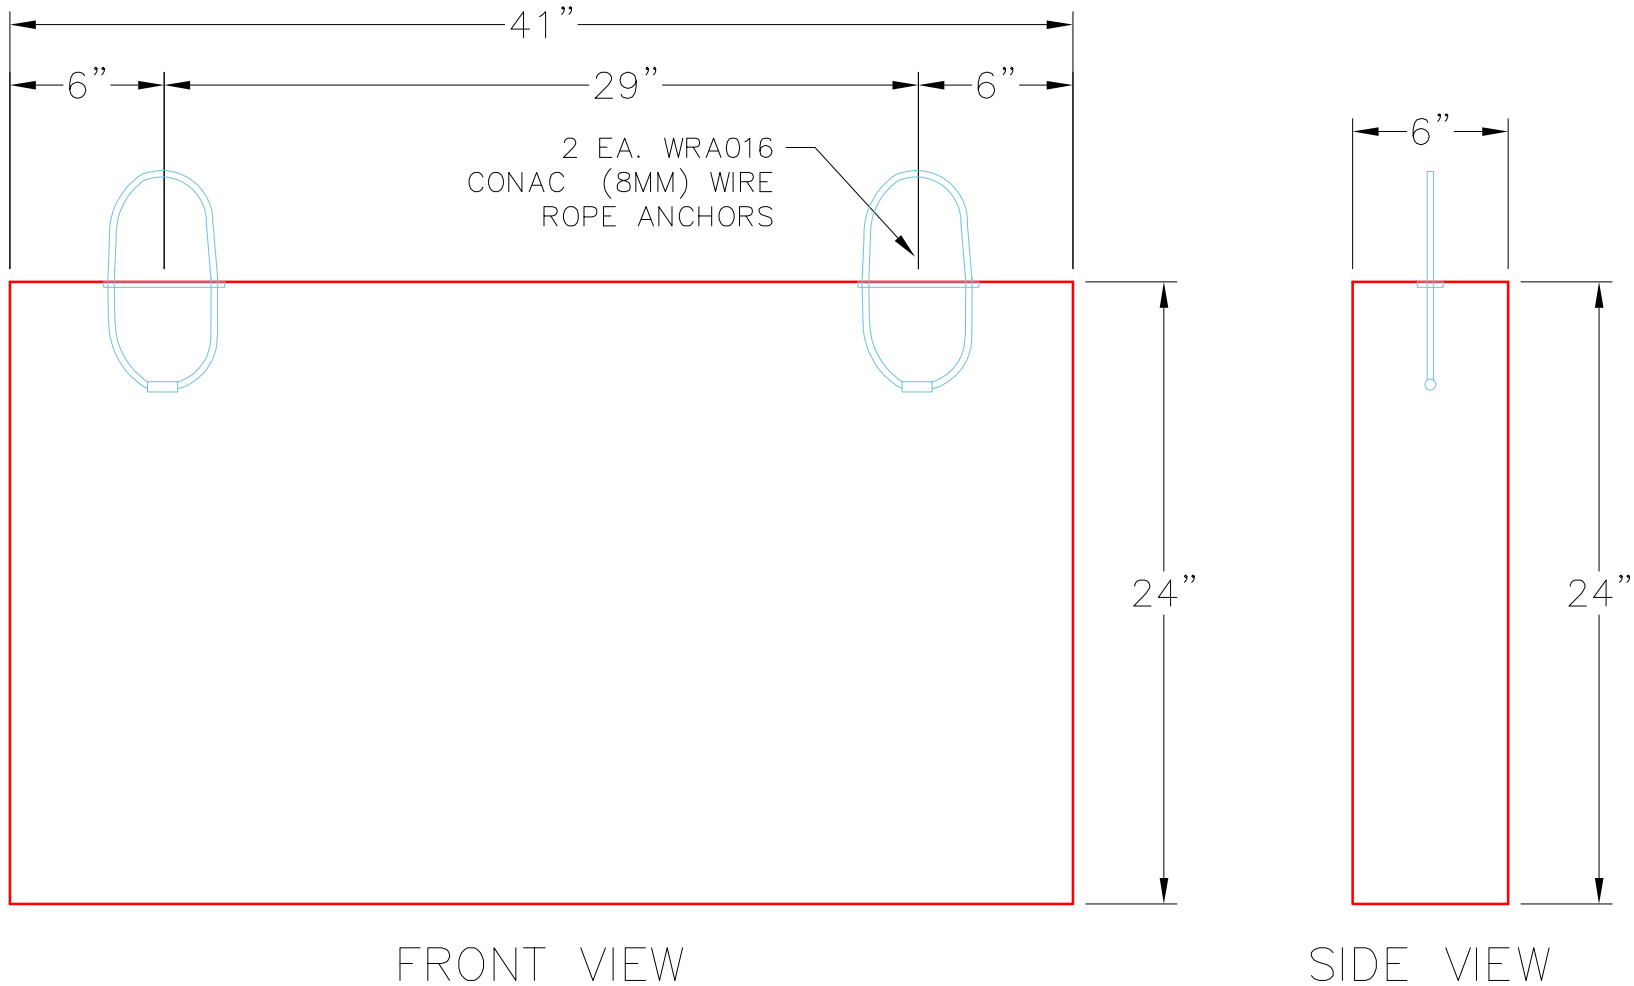

### PRODUCTION WORK ORDER

PRODUCT I.D.: FES18B-TB

DESCRIPTION: TOE FOR 18" FES



#### QUALITY CONTROL CHECKLIST

- ☐ ALL DIMENSIONS CORRECT.
- ☐ LIFTERS INSTALLED.
- ☐ OPENING CENTERED.
- ☐ REINFORCING CORRECT.
- ☐ SURFACE QUALITY ACCEPTABLE.
- ☐ EDGES CHAMFERED.
- ☐ ALL PATCHWORK ACCEPTABLE.

PRODUCT VIEW: RIGHT SIDE UP

PLANT: BEAVER DAM, KY.

WEIGHT: 495 LBS.

TOP SECTION JOINT: N/A

BASE SECTION JOINT: N/A

QC CHECK INITIALS:

CUSTOMER: RUSSELL'S EXCAVATING

PROJECT: PROJECT COLT

STRUCTURE: 208-29 FES TOE

ORDER NO: 26-1227

PC: A. CHAMBERS

DRAWING: J. COPPAGE


DATE: 6/26/26

SCALE: NTS


PG. 1 of 1

### GENERAL NOTES:

1. MANUFACTURED TO ASTM C-913 (LATEST REVISION).
2. CONCRETE: 5,000 PSI AT 28 DAYS.
3. REINFORCING: #5 @ 12" C/C E.W. 2" COVER MIN.
4. WEIGHT: 338 LBS. EACH
5. CONTRACTOR TO SECURE FES TOE TO THE FES.

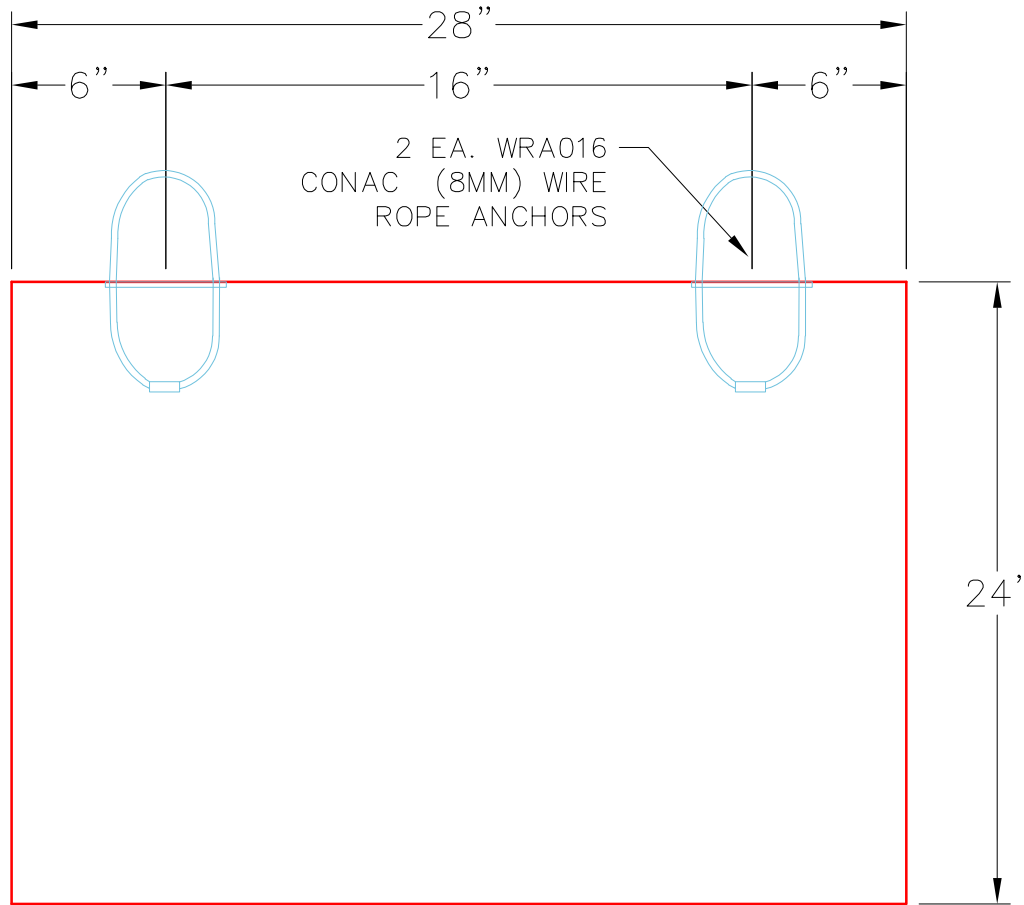


FRONT VIEW

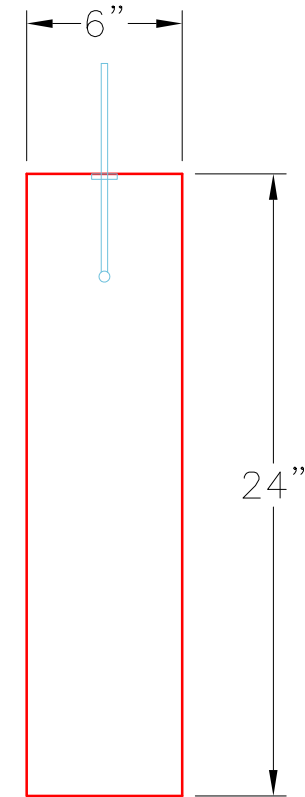


SIDE VIEW

| PRODUCTION WORK ORDER                                                               |   | PRODUCT I.D.: FES12B-TB     | DESCRIPTION: TOE FOR 12" FES   |                       |
|-------------------------------------------------------------------------------------|---|-----------------------------|--------------------------------|-----------------------|
|  | QUALITY CONTROL CHECKLIST<br><input type="checkbox"/> ALL DIMENSIONS CORRECT.<br><input type="checkbox"/> LIFTERS INSTALLED.<br><input type="checkbox"/> OPENING CENTERED.<br><input type="checkbox"/> REINFORCING CORRECT.<br><input type="checkbox"/> SURFACE QUALITY ACCEPTABLE.<br><input type="checkbox"/> EDGES CHAMFERED.<br><input type="checkbox"/> ALL PATCHWORK ACCEPTABLE. | PRODUCT VIEW: RIGHT SIDE UP | CUSTOMER: RUSSELL'S EXCAVATING |                       |
|                                                                                     |   | PLANT: BEAVER DAM, KY.      | PROJECT: PROJECT COLT          |                       |
|                                                                                     |   | WEIGHT: 338 LBS.            | STRUCTURE: 206-27 FES TOE      |                       |
|                                                                                     |   | TOP SECTION JOINT: N/A      | ORDER NO: 26-1227              |                       |
|                                                                                     |   | BASE SECTION JOINT: N/A     | PC: A. CHAMBERS                | DRAWING: J. COPPAGE   |
|                                                                                     |   | QC CHECK INITIALS:          | DATE: 6/26/26                  | SCALE: NTS PG. 1 of 1 |

26-2799 892503 Regent Crt Condo Unit 5

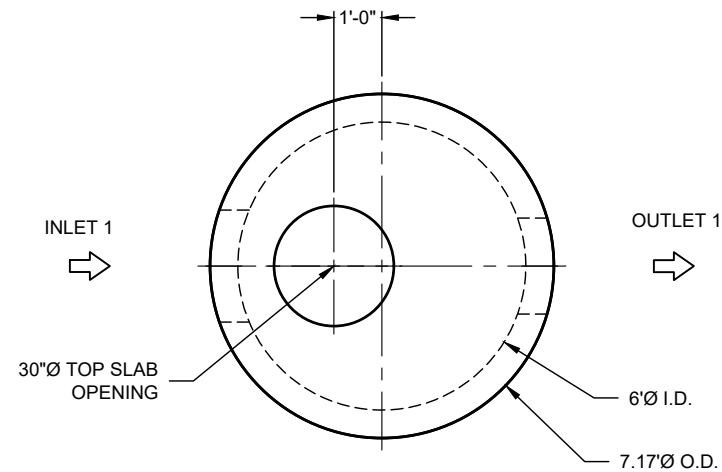


**PLAN VIEW**  
INTERNALS NOT SHOWN

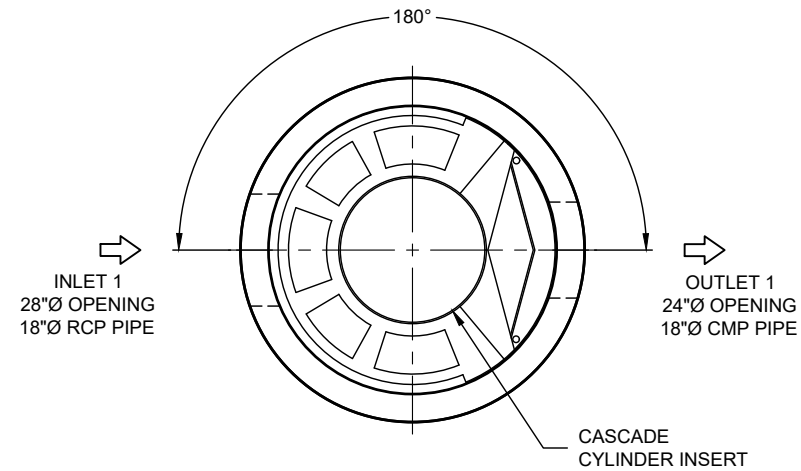


**PLAN VIEW FOR PIPE ORIENTATION**  
TOP SLAB NOT SHOWN

10-CS-6  
ICAST to fully pre-assemble internal  
materials prior to shipment

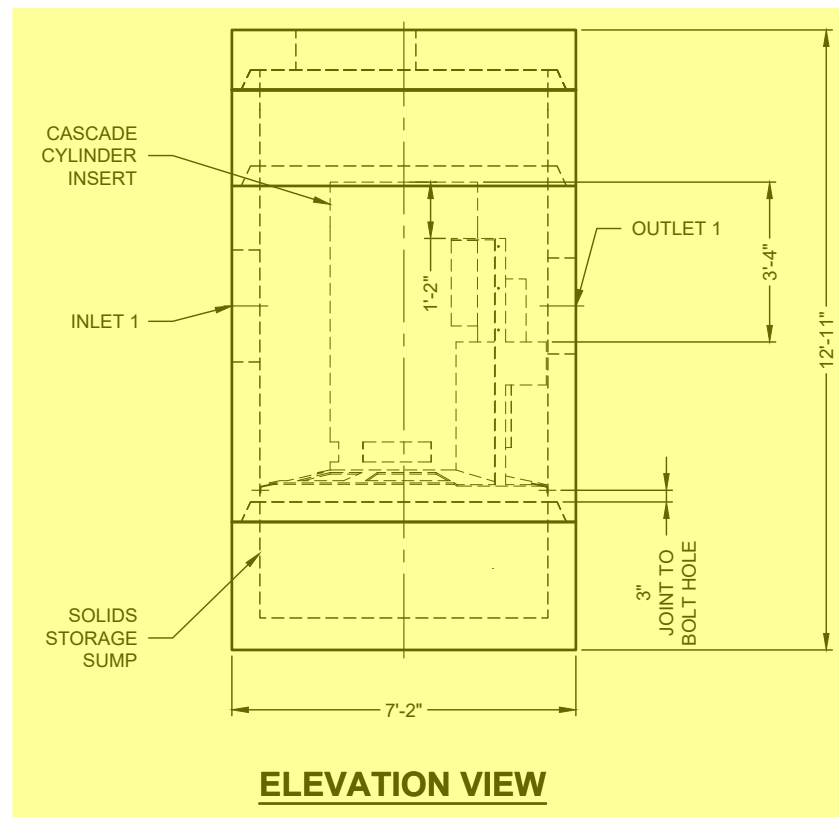

## ELEVATION VIEW

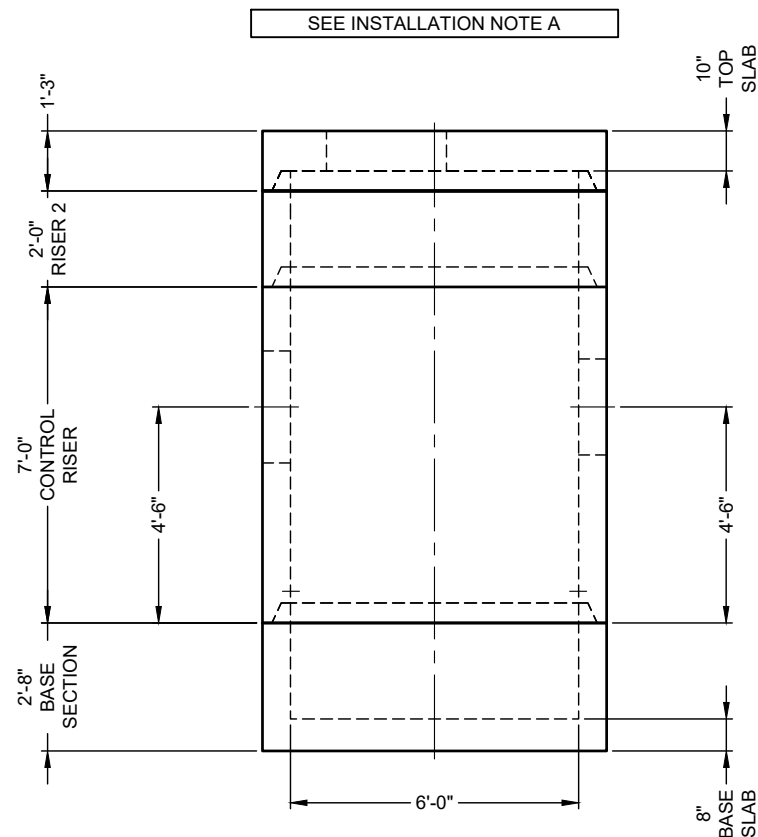

**PRECAST COMPONENTS**  
INTERNALS NOT SHOWN

ICAST  
5888 / 757440  
LAYOUT 1A  
14.24TS

## MATERIAL LIST

| COUNT | DESCRIPTION                                        | PART NUMBER | PROVIDED BY | INSTALLED BY |
|-------|----------------------------------------------------|-------------|-------------|--------------|
| 1     | CS-6 CYLINDER INSERT, STD.                         | 325-003951  | CONTECH     | PRECASTER    |
| 5     | CS-6 ALUMINUM INSTALLATION BRACKETS                | 325-003956  | CONTECH     | PRECASTER    |
| 1     | CS-6 HARDWARE KIT                                  | 325-003965  | CONTECH     | PRECASTER    |
| 1     | SEALANT FOR JOINTS                                 |             | PRECASTER   | CONTRACTOR   |
| 1     | 30"Ø X 4" FRAME AND COVER, EJ #41600483, OR EQUIV. | 325-000332  | CONTECH     | CONTRACTOR   |

### GENERAL NOTES

1. DESIGN LOADING - AASHTO HS-20
2. ALL PRECAST CONCRETE MANUFACTURED PARTS SHALL CONFORM TO ASTM C-478, WITH MINIMUM CONCRETE STRENGTH OF 4000 PSI AT 28 DAYS
3. JOINT SEALANT SHALL CONFORM TO ASTM C-990 OR ASTM C-443
4. GROUND WATER ELEVATION ASSUMED AT OUTLET INVERT
5. MANUFACTURING TOLERANCE = +/- 1/2-INCH
6. SOME HIDDEN LINES MAY BE OMITTED FOR CLARITY

## INSTALLATION NOTES

- A. PRECASTER TO SHIP ACCESS CASTINGS WITH STRUCTURE
- B. REFER TO CONTECH ASSEMBLY INSTRUCTIONS FOR ADDITIONAL INFORMATION.
- C. PRECASTER TO INSTALL INTERNAL COMPONENTS PRIOR TO SHIPPING UNLESS INSTRUCTED OTHERWISE BY CONTECH
- D. PIPE OPENINGS SHALL BE STENCILED "INLET" OR "OUTLET" AS APPROPRIATE
- E. APPLYING ALIGNMENT MARKS ON ALL PIECES OF MULTIPLE PIECE ASSEMBLIES IS ENCOURAGED
- F. IF STRUCTURE IS DELIVERED IN MULTIPLE SECTIONS, EACH PIECE SHALL BE LABELED WITH THE CONTECH PROJECT NUMBER, SEQUENCE NUMBER AND SITE DESIGNATION


## SITE INFORMATION

RIM ELEV. = 602.5+/-  
TOP OF STRUCTURE = 601.90  
INLET PIPE 1 INVERT ELEV. = 595.40  
INLET PIPE 1 DIAMETER AND MATERIAL = 18"Ø RCP  
OUTLET PIPE INVERT ELEV. = 595.40  
OUTLET PIPE DIAMETER AND MATERIAL = 18"Ø CMP  
OUTSIDE BOTTOM OF STRUCTURE ELEV. = 588.98

## STRUCTURE WEIGHT

APPROXIMATE HEAVIEST PICK = 12500 LBS.  
STRUCTURE IS DELIVERED IN 4 PIECES

TOP SLAB = 5000 LBS.  
RISER 2 = 4000 LBS. LBS.  
CONTROL RISER = 12500 LBS.  
BASE SECTION = 8500 LBS.

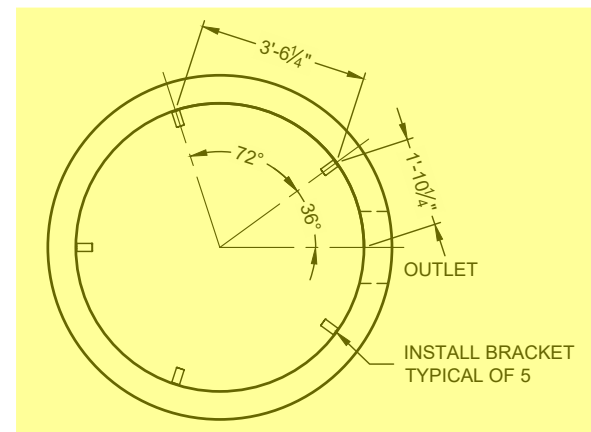

### SUPPORT BRACKET LAYOUT PLAN VIEW

The design and information shown on this drawing is provided as a service to the project owner, engineer and contractor by CONTECH Construction Products Inc. or one of its affiliated companies ("CONTECH"). Neither CONTECH nor its affiliates warrant that the information is not reproduced or modified in any manner without the prior consent of CONTECH. Failure to comply is written consent of CONTECH. Nothing herein shall be done at the user's own risk and CONTECH expressly disclaims any liability or responsibility for such use.

If discrepancies between the supplied information upon which the drawing is based and actual field conditions are discovered, the user shall be responsible for any discrepancies must be reported to CONTECH immediately for re-evaluation of the design. CONTECH accepts no liability for designs based on missing, incomplete or inaccurate information supplied by others.

[illegible]

CS-6 - 892503-10  
REGENT COURT CONDOMINIUMS -  
UNIT 5  
DEARBORN, MI  
SITE DESIGNATION: MH-6

**CONTECH<sup>®</sup>**  
ENGINEERED SOLUTIONS LLC  
A **CONTECH COMPANY**  
9100 Centex Parkway Dr., Suite 400, West Chester, OH 45399  
800-338-1222 513-645-7000 513-642-7003 FAX



**CASCADE**  
**separator<sup>®</sup>**

FOR PATENT INFORMATION, GO TO [www.ContechES.com/IP](http://www.ContechES.com/IP)


|                        |                     |
|------------------------|---------------------|
| DATE:<br>6/11/26       |                     |
| DESIGNED:<br>MSB       | DRAWN:<br>JGB       |
| CHECKED:<br>MSB        | APPROVED:<br>MSB    |
| PROJECT No.:<br>892503 | SEQUENCE No.:<br>10 |
| SHEET:<br>1 OF 1       |                     |



# 1810B4 V1600-4 Assembly

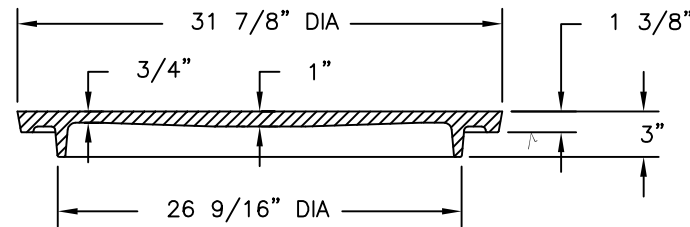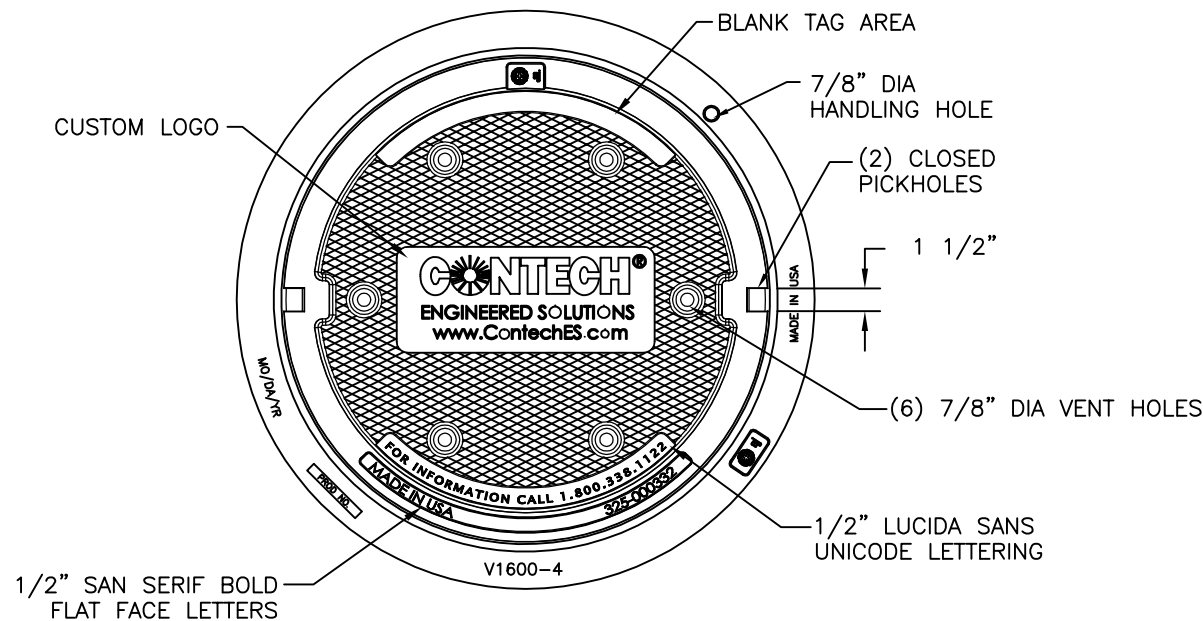

**COVER SECTION**

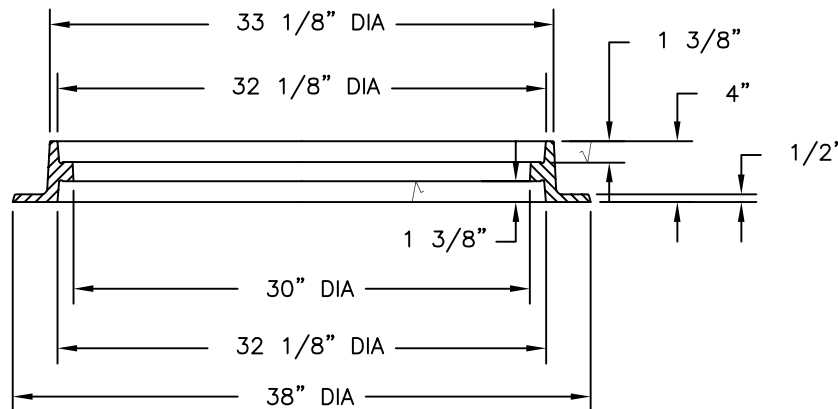

**FRAME SECTION**

## Product Number

**41600483**

## Design Features

-Materials

Cover

Gray Iron (CL35B)

Frame

Gray Iron (CL35B)

-Design Load

Heavy Duty

-Open Area

n/a

-Coating

Undipped

-✓ Designates Machined Surface

## Certification

- ASTM A48

-Country of Origin: USA

## Major Components

00180783

41600410

## Drawing Revision

05/09/2007 Designer: SMH

6/26/2017 Revised By: DAE

## Disclaimer


Weights (lbs./kg) dimensions (inches/mm) and drawings provided for your guidance. We reserve the right to modify specifications without prior notice.

CONFIDENTIAL: This drawing is the property of EJ GROUP, Inc., and embodies confidential information, registered marks, patents, trade secret information, and/or know how that is the property of EJ GROUP, Inc. Copyright © 2012 EJ GROUP, Inc. All rights reserved.


## Contact

800 626 4653


ejco.com

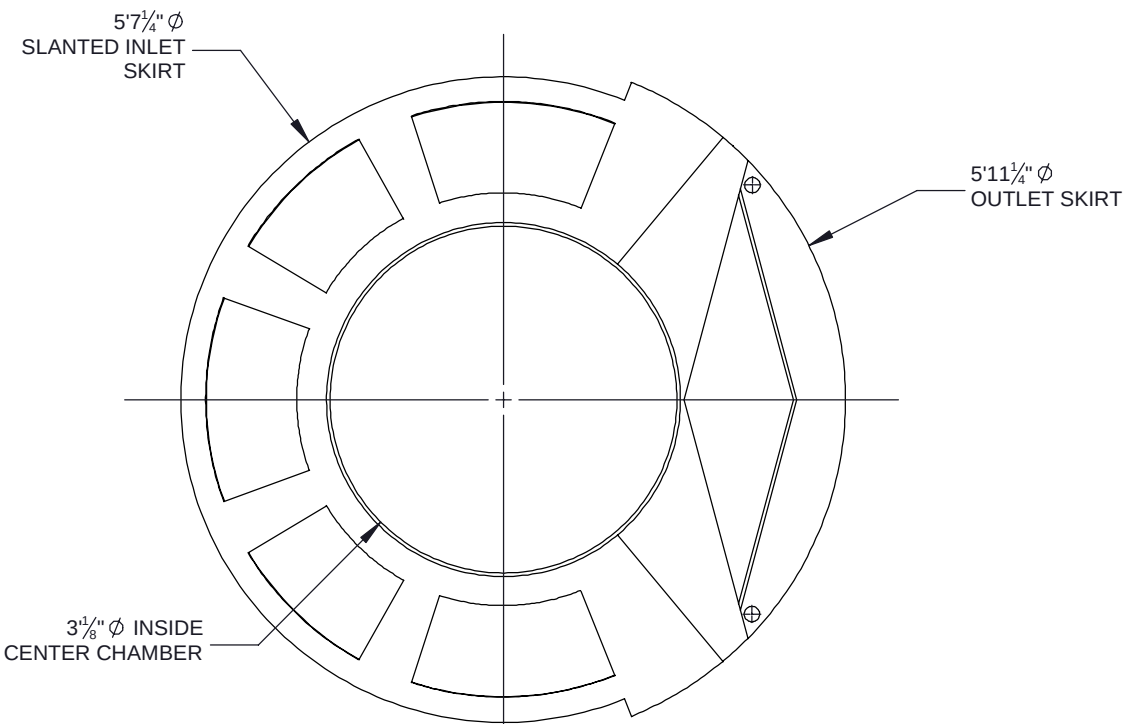


PLAN VIEW

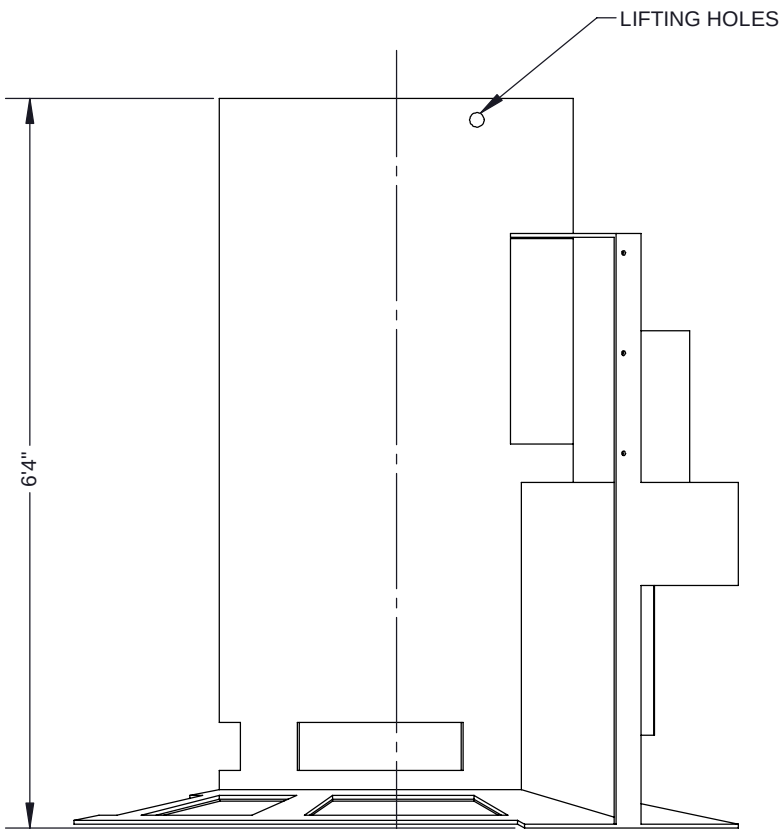

ELEVATION VIEW

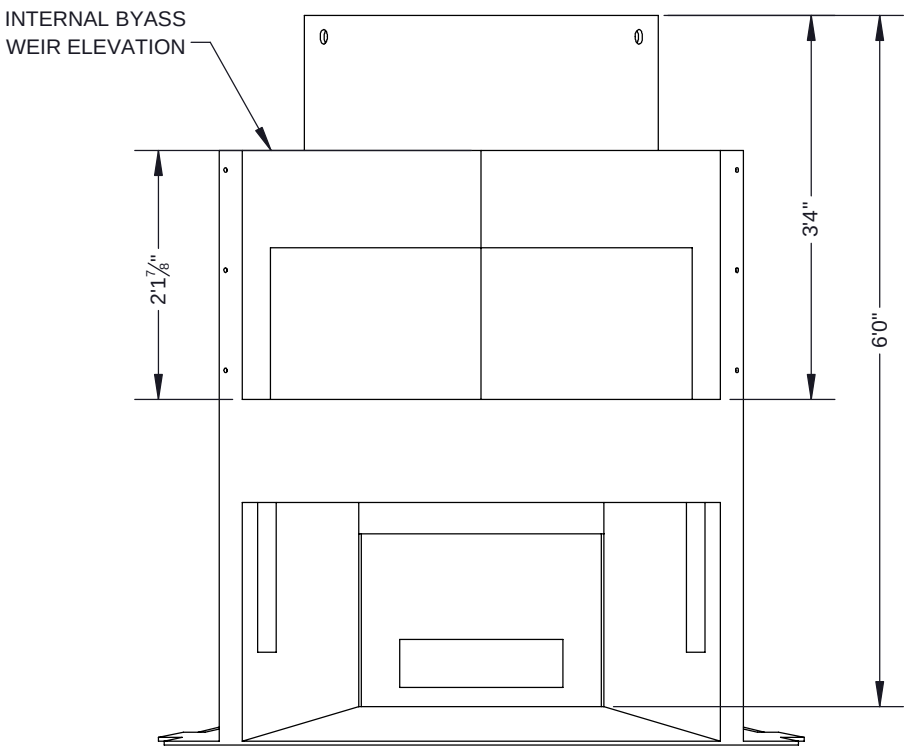

ELEVATION VIEW: OUTLET SIDE

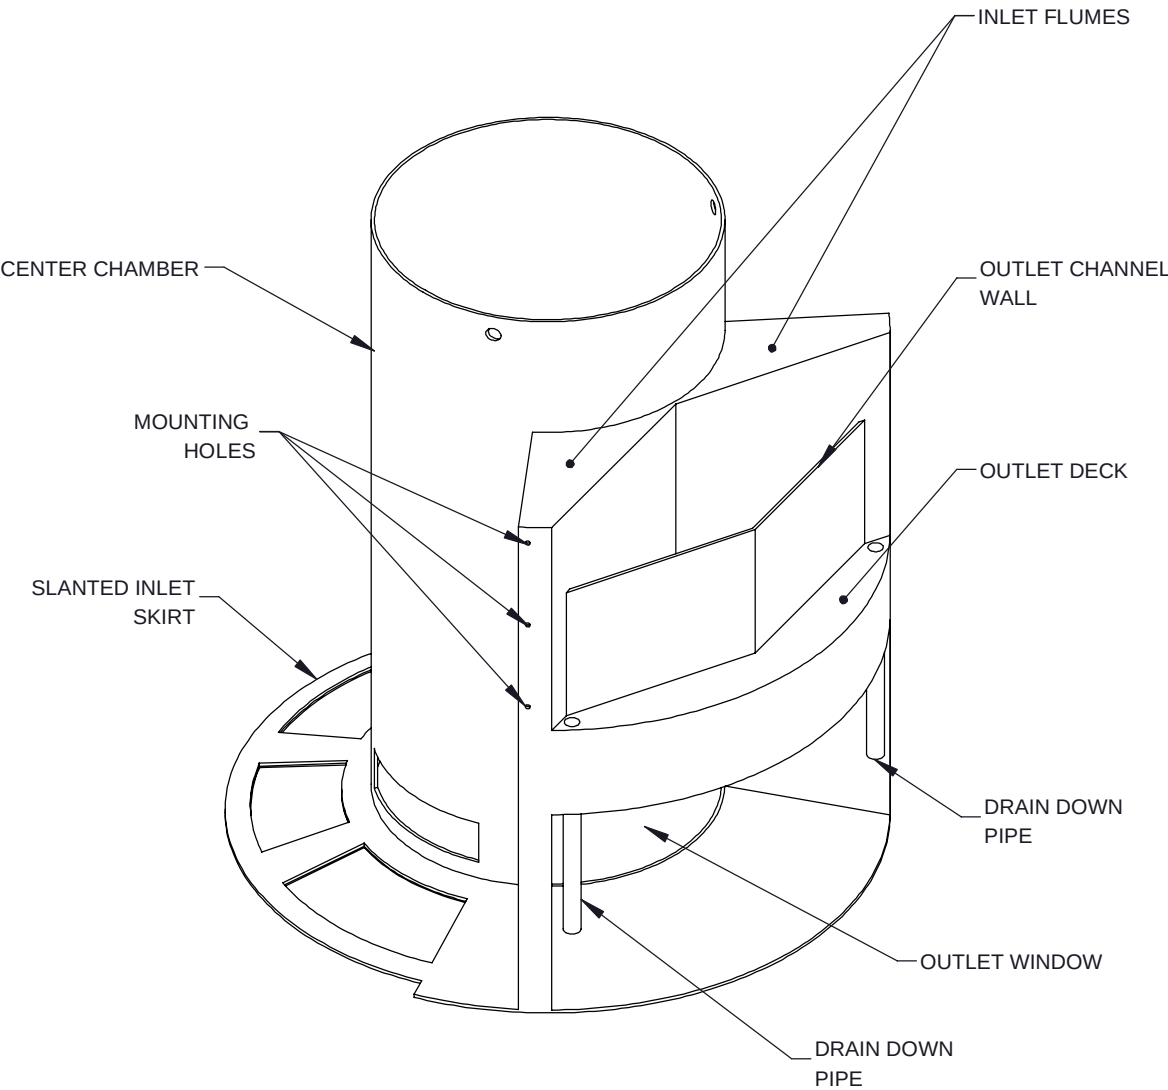

ISOMETRIC VIEW

- NOTES:
- SEE CASCADE SEPARATOR INSTALLATION GUIDE FOR ADDITIONAL INFORMATION

The design and information shown on this drawing is provided as a service to the project owner, engineer and contractor by Contech Engineered Solutions LLC, or one of its affiliated companies ("Contech"). Neither this drawing, nor any part thereof, may be used, reproduced or modified in any manner without the prior written consent of Contech. Failure to comply is done at the user's own risk and Contech expressly disclaims any liability or responsibility for such use.


If discrepancies between the supplied information upon which the drawing is based and actual field conditions are encountered as site work progresses, these discrepancies must be reported to Contech immediately for re-evaluation of the design. Contech accepts no liability for designs based on missing, incomplete or inaccurate information supplied by others.

CASCADE  
separator™

**CONTECH**  
ENGINEERED SOLUTIONS LLC  
www.ContechES.com

9025 Centre Pointe Dr., Suite 400, West Chester, OH 45069  
800-338-1122 513-645-7000 513-645-7993 FAX

REFERENCE DETAIL  
INTERNALS CS-6  
CASCADE SEPARATOR

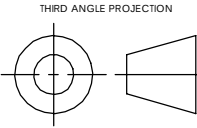


UNLESS OTHERWISE SPECIFIED  
DIMENSIONS ARE IN INCHES

TOLERANCES:  
FRACTIONAL  $\pm 1/16$   
ANGLES  $\pm 1$  DEGREE  
TWO PLACE DECIMAL  $\pm 0.06$   
THREE PLACE DECIMAL  $\pm 0.030$

|                                 |                              |           |
|---------------------------------|------------------------------|-----------|
| PART NUMBER: 325-003951         |                              |           |
| APPROVED BY:<br>M. BROOKS       | DRAWN BY:<br>J. BELL         |           |
| APPROVED BY DATE:<br>2021.10.21 | DRAWN BY DATE:<br>2021.09.15 | REV:<br>B |
| SCALE:<br>N/A                   | SHEET 1 OF 1                 |           |

PROJECTS\855358-20-CASCADE\DRAWINGS\855358-20-CS 12-CONFAB DWG 5/11/2026 2:51 PM  
C:\USERS\MICHAEL BEAVER\ONE DRIVE - THE Q\IKRETE COMPANIES\DYNAMICS\365 - CONTECH - PROJECTS\855358-20-CASCADE\DRAWINGS\855358-20-CS 12-CONFAB DWG 5/11/2026 2:51 PM

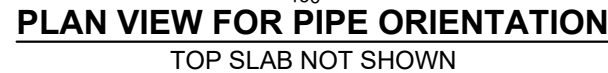

INTERNAL COMPONENTS TO BE INSTALLED  
ON SITE BY CONTECH FIELD CONSULTANT.  
PRECASTER TO SHIP ALL INTERNAL  
COMPONENTS WITH STRUCTURE

SEE INSTALLATION NOTE A



ICAST  
5888 / 757440  
LAYOUT 1A  
72.64TS

| COUNT | DESCRIPTION                                        | PART NUMBER | PROVIDED BY | INSTALLED BY |
|-------|----------------------------------------------------|-------------|-------------|--------------|
| 1     | CS-12 CYLINDER INSERT, STD                         | 325-003982  | CONTECH     | CONTRACTOR   |
| 1     | CS-12 CYLINDER TOP                                 | 325-003988  | CONTECH     | CONTRACTOR   |
| 10    | CS-12 ALUMINUM INSTALLATION BRACKETS               | 325-003971  | CONTECH     | PRECASTER    |
| 1     | CS-12 HARDWARE KIT                                 | 325-003983  | CONTECH     | CONTRACTOR   |
| 1     | SEALANT FOR JOINTS                                 |             | PRECASTER   | CONTRACTOR   |
| 2     | 24"Ø X 4" FRAME AND COVER, EJ #41600389, OR EQUIV. | 325-000350  | CONTECH     | CONTRACTOR   |

1. DESIGN LOADING - AASHTO HS-20
2. ALL PRECAST CONCRETE MANUFACTURED PARTS SHALL CONFORM TO ASTM C-478, WITH MINIMUM CONCRETE STRENGTH OF 4000 PSI AT 28 DAYS
3. JOINT SEALANT SHALL CONFORM TO ASTM C-990 OR ASTM C-443
4. GROUND WATER ELEVATION ASSUMED AT OUTLET INVERT
5. MANUFACTURING TOLERANCE = +/- 1/2-INCH
6. SOME HIDDEN LINES MAY BE OMITTED FOR CLARITY

- A. PRECASTER TO SHIP ACCESS CASTINGS WITH STRUCTURE
- B. REFER TO CONTECH ASSEMBLY INSTRUCTIONS FOR ADDITIONAL INFORMATION.
- C. PRECASTER TO INSTALL INTERNAL COMPONENTS PRIOR TO SHIPPING UNLESS INSTRUCTED OTHERWISE BY CONTECH
- D. PIPE OPENINGS SHALL BE STENCILED "INLET" OR "OUTLET" AS APPROPRIATE
- E. APPLYING ALIGNMENT MARKS ON ALL PIECES OF MULTIPLE PIECE ASSEMBLIES IS ENCOURAGED
- F. IF STRUCTURE IS DELIVERED IN MULTIPLE SECTIONS, EACH PIECE SHALL BE LABELED WITH THE CONTECH PROJECT NUMBER, SEQUENCE NUMBER AND SITE DESIGNATION

RIM ELEV. = 1000.5+/-  
TOP OF STRUCTURE = 1000.08  
INLET PIPE 1 INVERT ELEV. = 993.25  
INLET PIPE 1 DIAMETER AND MATERIAL = 36"Ø RCP  
OUTLET PIPE INVERT ELEV. = 993.25  
OUTLET PIPE DIAMETER AND MATERIAL = 36"Ø RCP  
OUTSIDE BOTTOM OF STRUCTURE ELEV. = 993.08

APPROXIMATE HEAVIEST PICK = 44500 LBS.  
STRUCTURE IS DELIVERED IN 4 PIECES

TOP SLAB = 25500 LBS.  
RISER 2 = 43000 LBS.  
CONTROL RISER = 41000 LBS.  
BASE SECTION = 44500 LBS.



The design and information shown on a drawing provided as a service to the project owner, engineer and contractor by CONTECH Construction Management, Inc. or its affiliates, is the property of CONTECH Construction Management, Inc. and its affiliates. This drawing, nor any part thereof, may be used, reproduced or modified in any manner without the prior written consent of CONTECH. Failure to comply is done at the user's own risk and CONTECH expressly disclaims any liability or responsibility for such use.

If discrepancies between the supplied information upon which the design was based and the information as furnished are encountered as site work progresses, these discrepancies must be reported to CONTECH immediately for re-evaluation of the design. CONTECH accepts no liability for designs based on missing, incomplete or inaccurate information supplied by others.

[illegible]

CS-12 - 855358-020  
FUQUA DEVELOPMENT - STONEDALE  
NICHOLASVILLE, KY  
SITE DESIGNATION: WQU #3

**CONTECH**  
ENGINEERED SOLUTIONS LLC  
A **CONQUEST** COMPANY

9100 Centre Pointe Dr., Suite 400, West Chester, OH 45680  
800-338-1122 513-645-7000 513-645-7893 FAX




**CASCADE**  
**separator**<sup>®</sup>

FOR PATENT INFORMATION, GO TO [www.Contechsep.com](http://www.Contechsep.com)

|              |               |
|--------------|---------------|
| DATE:        |               |
| 4/23/2026    |               |
| DESIGNED:    | DRAWN:        |
| MDB          | JRP           |
| CHECKED:     | APPROVED:     |
| LJK          | MDB           |
| PROJECT No.: | SEQUENCE No.: |
| 855358       | 020           |
| SHEET:       |               |
| 1            | OF 1          |

# 26-2485 855358 Fuqua Development

## V1600-3 V1610-3 Assembly

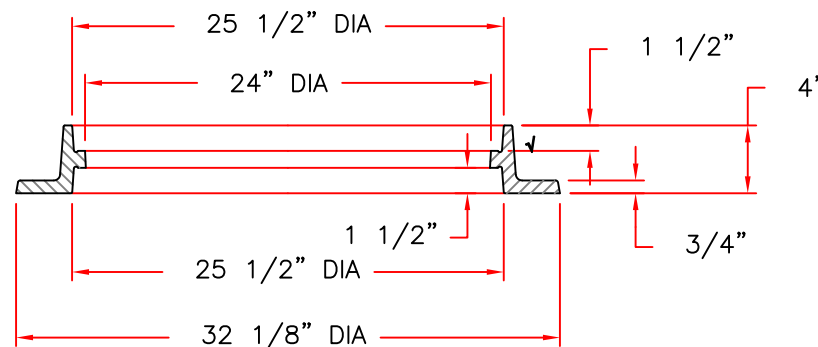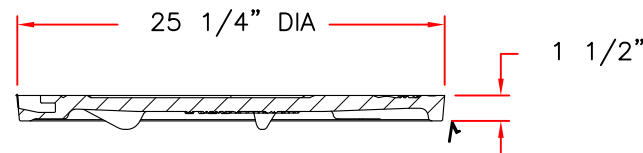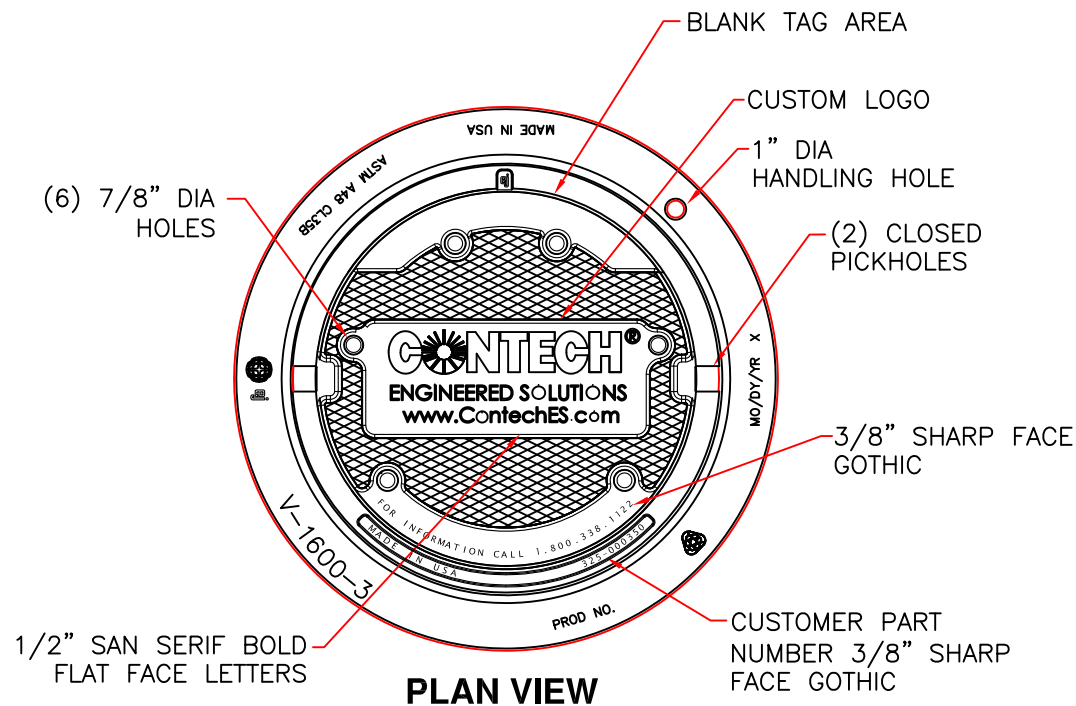

### Product Number

41600389

### Design Features

- Materials
  - Frame
    - Gray Iron (CL35B)
  - Cover
    - Gray Iron (CL35B)

- Design Load
  - Heavy Duty
- Open Area
  - n/a
- Coating
  - Undipped
- √ Designates Machined Surface

### Certification

- 
- ASTM A48
- 
- Country of Origin: USA

### Major Components

41600310  
41600374

### Drawing Revision

05/02/2008 Designer: DEW  
6/20/2017 Revised By: DAE


### Disclaimer

Weights (lbs./kg) dimensions (inches/mm) and drawings provided for your guidance. We reserve the right to modify specifications without prior notice.


CONFIDENTIAL: This drawing is the property of EJ GROUP, Inc., and embodies confidential information, registered marks, patents, trade secret information, and/or know how that is the property of EJ GROUP, Inc. Copyright © 2012 EJ GROUP, Inc. All rights reserved.

### Contact


800 626 4653  
ejco.com

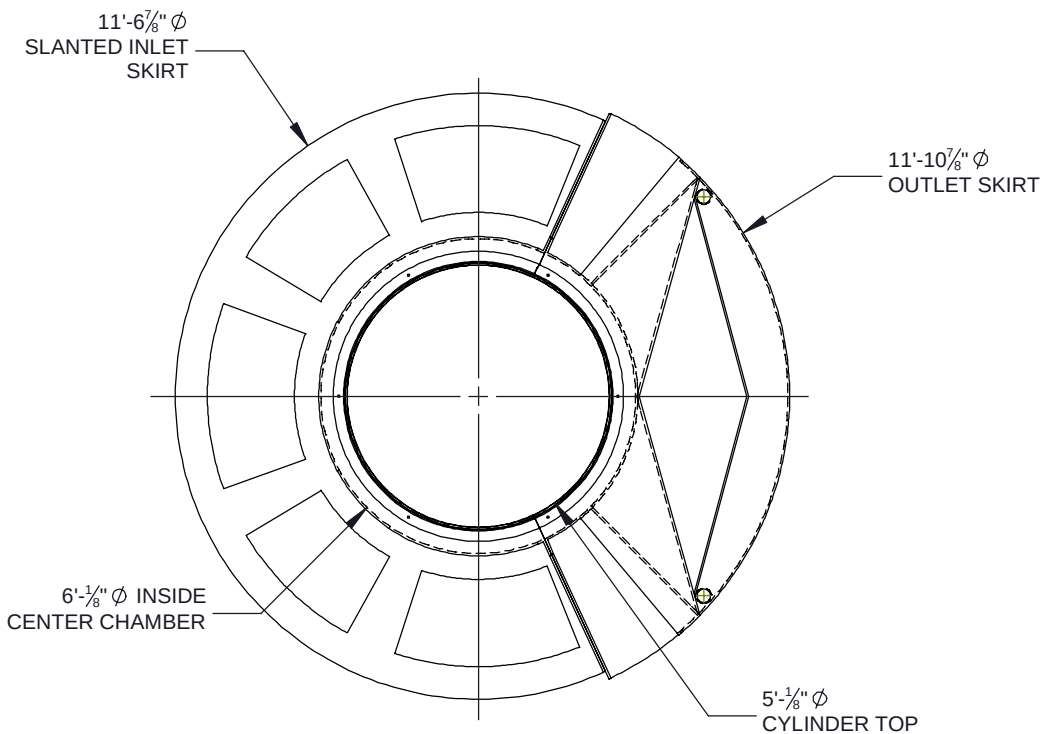


PLAN VIEW

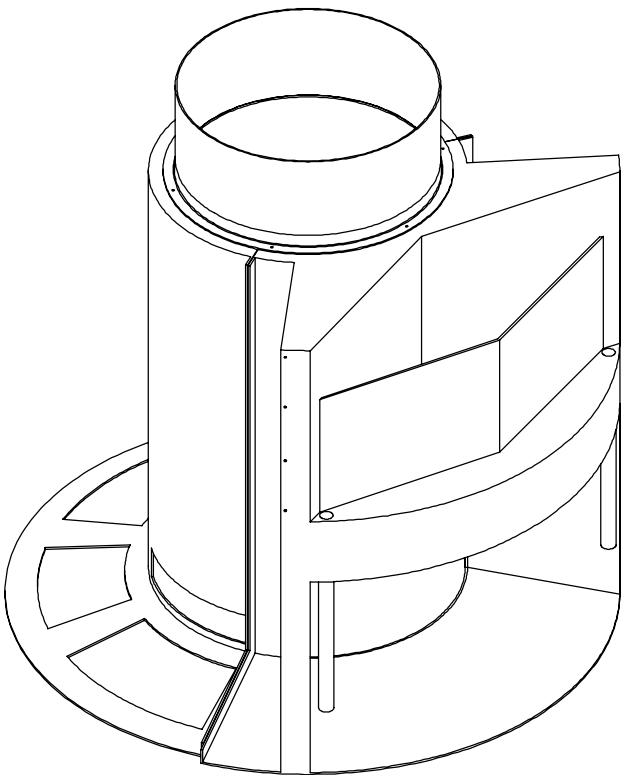


ISOMETRIC VIEW

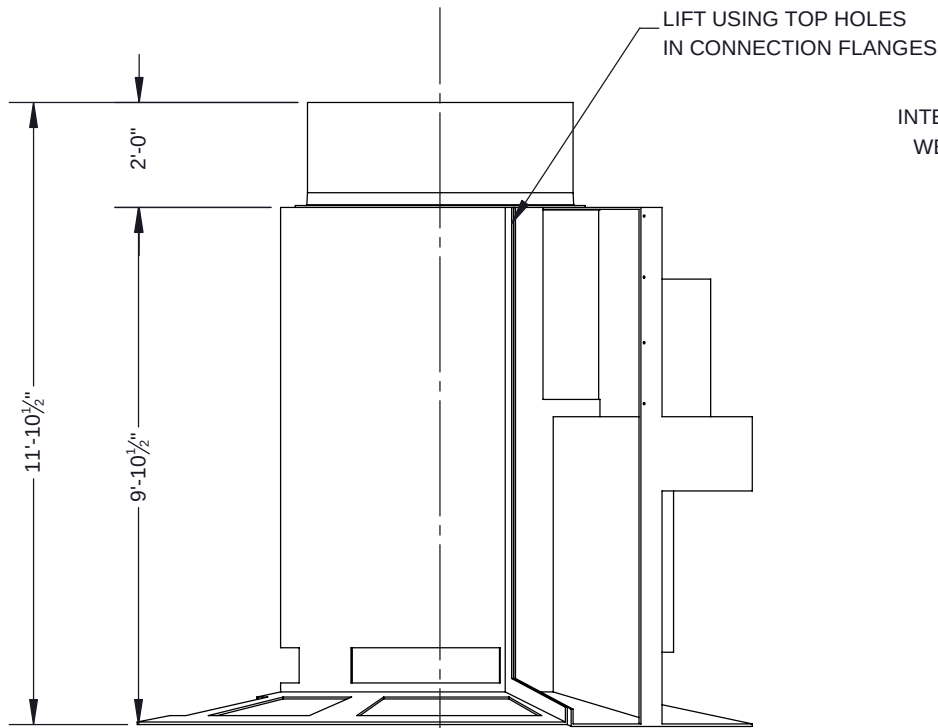

ELEVATION VIEW

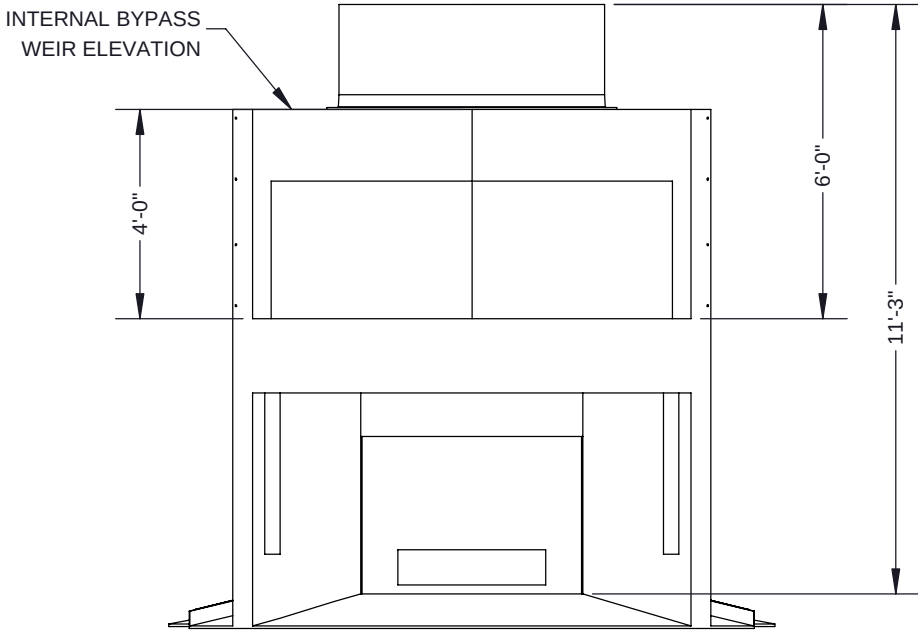

ELEVATION VIEW: OUTLET SIDE

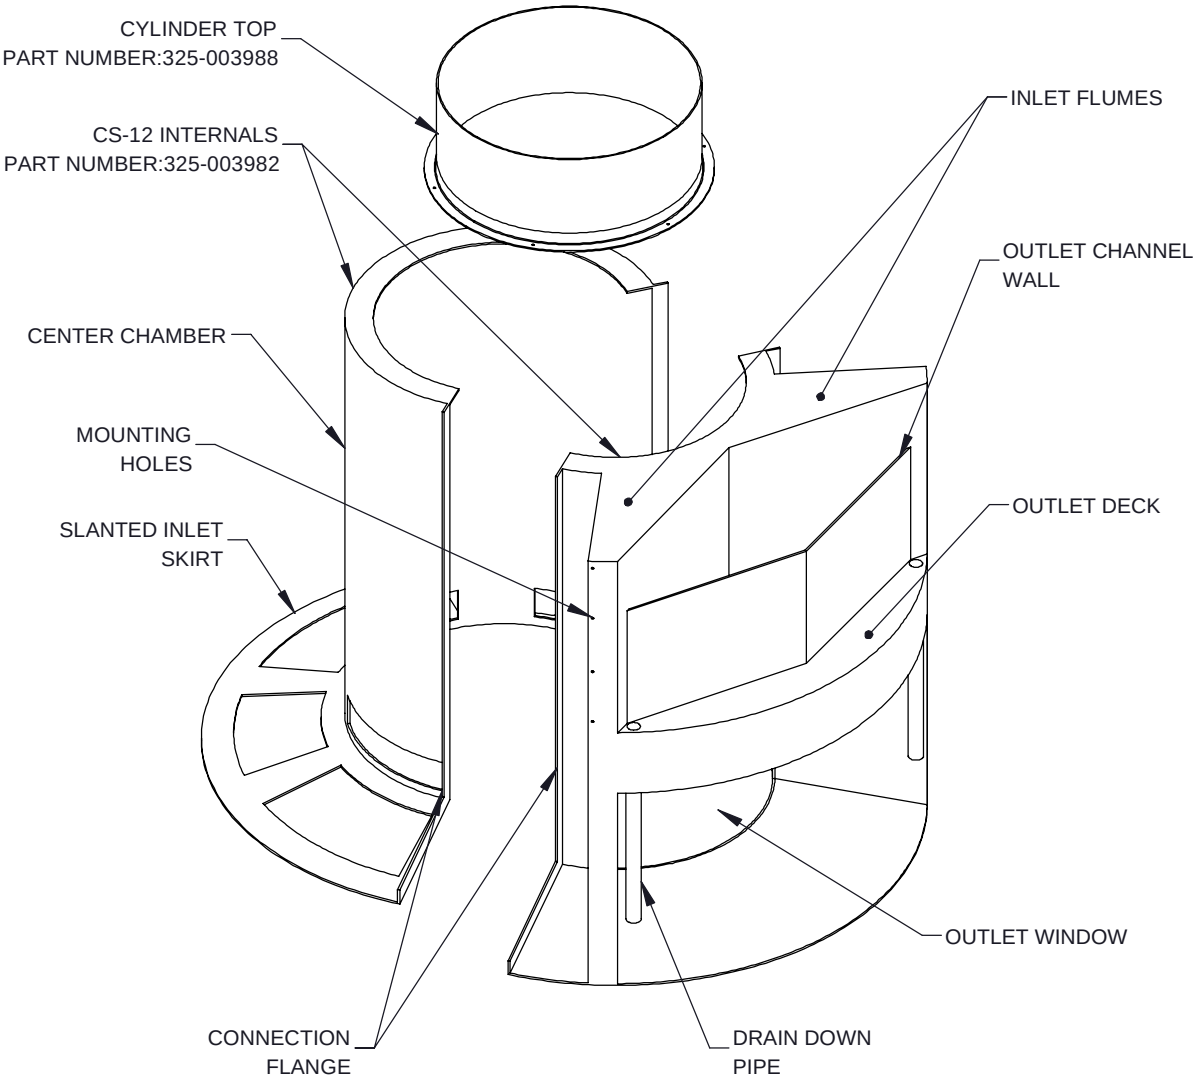

EXPLODED ISOMETRIC VIEW

NOTES:  
1. SEE CASCADE SEPARATOR INSTALLATION GUIDE FOR ADDITIONAL INFORMATION

The design and information shown on this drawing is provided as a service to the project owner, engineer and contractor by Contech Engineered Solutions LLC, or one of its affiliated companies ("Contech"). Neither this drawing, nor any part thereof, may be used, reproduced or modified in any manner without the prior written consent of Contech. Failure to comply is done at the user's own risk and Contech expressly disclaims any liability or responsibility for such use.


If discrepancies between the supplied information upon which the drawing is based and actual field conditions are encountered as site work progresses, these discrepancies must be reported to Contech immediately for re-evaluation of the design. Contech accepts no liability for designs based on missing, incomplete or inaccurate information supplied by others.

**CASCADE**  
separator™

**CONTECH**  
ENGINEERED SOLUTIONS LLC  
www.ContechES.com

9025 Centre Pointe Dr., Suite 400, West Chester, OH 45069  
800-338-1122 513-645-7000 513-645-7993 FAX

REFERENCE DETAIL  
INTERNALS CS-12 &  
CYLINDER TOP  
CASCADE SEPARATOR

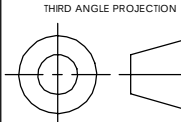

UNLESS OTHERWISE SPECIFIED  
DIMENSIONS ARE IN INCHES

TOLERANCES:  
FRACTIONAL  $\pm 1/16$   
ANGLES  $\pm 1$  DEGREE  
TWO PLACE DECIMAL  $\pm 0.06$   
THREE PLACE DECIMAL  $\pm 0.030$

|                                  |                              |           |
|----------------------------------|------------------------------|-----------|
| PART NUMBER: 325-003982 & 003988 |                              |           |
| APPROVED BY:<br>M. BROOKS        | DRAWN BY:<br>J. BELL         |           |
| APPROVED BY DATE:<br>2021.10.21  | DRAWN BY DATE:<br>2021.09.16 | REV:<br>C |
| SCALE:<br>N/A                    | SHEET 1 OF 1                 |           |



CONTOUR: 15-CASCADE/DRAWINGS/855358-15-CONTAB.DWG 5/11/2026 2:39 PM



INTERNAL COMPONENTS TO BE INSTALLED  
ON SITE BY CONTECH FIELD CONSULTANT.  
PRECASTER TO SHIP ALL INTERNAL  
COMPONENTS WITH STRUCTURE

SEE INSTALLATION NOTE A



ICAST  
5888 / 757440  
LAYOUT 1A  
78.20TS

| COUNT | DESCRIPTION                                        | PART NUMBER | PROVIDED BY | INSTALLED BY |
|-------|----------------------------------------------------|-------------|-------------|--------------|
| 1     | CS-12 CYLINDER INSERT, STD                         | 325-003982  | CONTECH     | CONTRACTOR   |
| 1     | CS-12 CYLINDER TOP                                 | 325-003988  | CONTECH     | CONTRACTOR   |
| 10    | CS-12 ALUMINUM INSTALLATION BRACKETS               | 325-003971  | CONTECH     | PRECASTER    |
| 1     | CS-12 HARDWARE KIT                                 | 325-003983  | CONTECH     | CONTRACTOR   |
| 1     | SEALANT FOR JOINTS                                 |             | PRECASTER   | CONTRACTOR   |
| 2     | 24"Ø X 4" FRAME AND COVER, EJ #41600389, OR EQUIV. | 325-000350  | CONTECH     | CONTRACTOR   |

1. DESIGN LOADING - AASHTO HS-20
2. ALL PRECAST CONCRETE MANUFACTURED PARTS SHALL CONFORM TO ASTM C-478, WITH MINIMUM CONCRETE STRENGTH OF 4000 PSI AT 28 DAYS
3. JOINT SEALANT SHALL CONFORM TO ASTM C-990 OR ASTM C-443
4. GROUND WATER ELEVATION ASSUMED AT OUTLET INVERT
5. MANUFACTURING TOLERANCE = +/- 1/2-INCH
6. SOME HIDDEN LINES MAY BE OMITTED FOR CLARITY

- A. PRECASTER TO SHIP ACCESS CASTINGS WITH STRUCTURE
- B. REFER TO CONTECH ASSEMBLY INSTRUCTIONS FOR ADDITIONAL INFORMATION.
- C. PRECASTER TO INSTALL INTERNAL COMPONENTS PRIOR TO SHIPPING UNLESS INSTRUCTED OTHERWISE BY CONTECH
- D. PIPE OPENINGS SHALL BE STENCILED "INLET" OR "OUTLET" AS APPROPRIATE
- E. APPLYING ALIGNMENT MARKS ON ALL PIECES OF MULTIPLE PIECE ASSEMBLIES IS ENCOURAGED
- F. IF STRUCTURE IS DELIVERED IN MULTIPLE SECTIONS, EACH PIECE SHALL BE LABELED WITH THE CONTECH PROJECT NUMBER, SEQUENCE NUMBER AND SITE DESIGNATION

RIM ELEV. = 1019.05+/-  
TOP OF STRUCTURE = 1017.80  
INLET PIPE 1 INVERT ELEV. = 1009.30  
INLET PIPE 1 DIAMETER AND MATERIAL = 36"Ø RCP  
OUTLET PIPE INVERT ELEV. = 1009.30  
OUTLET PIPE DIAMETER AND MATERIAL = 36"Ø RCP  
OUTSIDE BOTTOM OF STRUCTURE ELEV. = 999.13

APPROXIMATE HEAVIEST PICK = 44500 LBS.  
STRUCTURE IS DELIVERED IN 5 PIECES

TOP SLAB = 25500 LBS.  
RISER 3 = 21000 LBS.  
RISER 2 = 42500 LBS.  
CONTROL RISER = 32500 LBS.  
BASE SECTION = 44500 LBS.



The design and information shown on this drawing is provided as a service to the project owner, engineer and contractor by CONTECH Construction Products Inc. or one of its affiliated companies ("CONTECH"). Neither CONTECH nor any of its affiliated companies warrants, represents or guarantees that the information shown on this drawing is not to be construed or modified in any manner without the prior consent of CONTECH. Failure to comply with the written consent of CONTECH, if any, shall be done at the user's own risk and CONTECH expressly disclaims any liability or responsibility for such use.

If discrepancies between the supplied information upon which the drawing is based and actual field conditions are discovered, the user shall be responsible for any discrepancies must be reported to CONTECH immediately for re-evaluation of the design. CONTECH accepts no liability for designs based on missing, incomplete or inaccurate information supplied by others.

[illegible]

CS-12 - 855358-015  
FUQUA DEVELOPMENT - STONEDALE  
NICHOLASVILLE, KY  
SITE DESIGNATION: WQU#2

**CONTECH<sup>®</sup>**  
ENGINEERED SOLUTIONS LLC  
A QUANTA<sup>®</sup> COMPANY

9100 Centre Pointe Dr., Suite 400, West Chester, OH 45069  
603-338-1122 513-645-7000 513-645-7893 FAX

**CASCADE**  
**separator<sup>®</sup>**

FOR PATENT INFORMATION, GO TO [www.contechsep.com](http://www.contechsep.com)

DATE: 5/11/2026


|           |        |
|-----------|--------|
| DESIGNED: | DRAWN: |
| MDB       | JRP    |

|                 |                  |
|-----------------|------------------|
| CHECKED:<br>LJK | APPROVED:<br>MDB |
|-----------------|------------------|


|              |               |
|--------------|---------------|
| PROJECT No.: | SEQUENCE No.: |
| 855358       | 015           |

SHEET: 1 OF 1




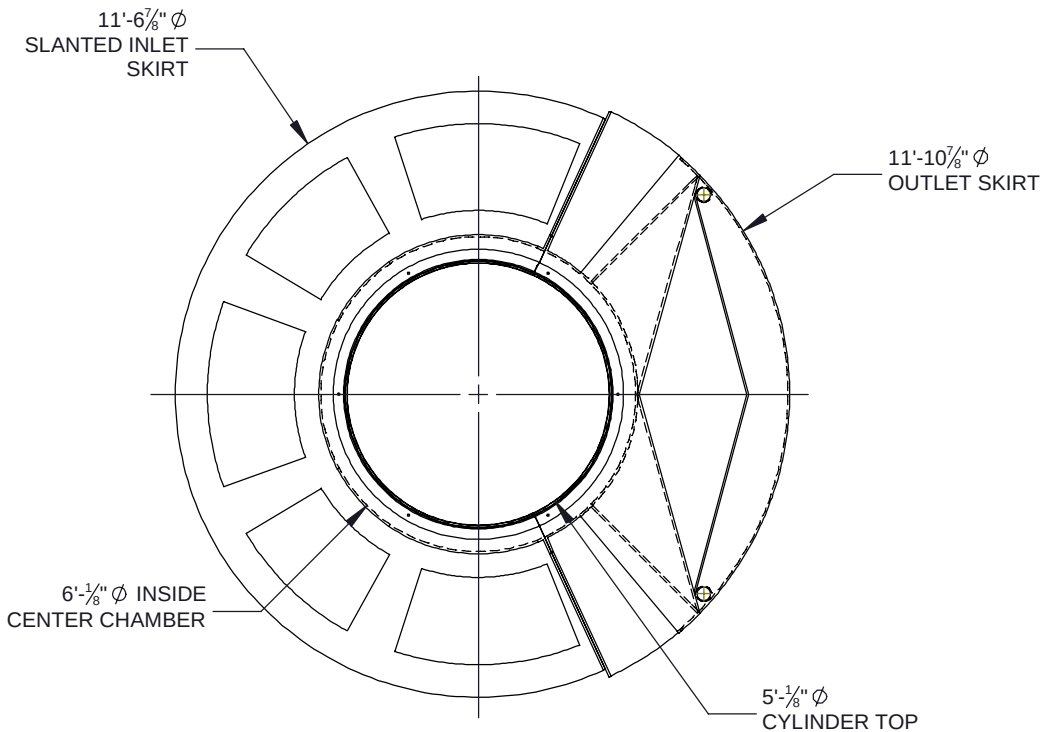


PLAN VIEW

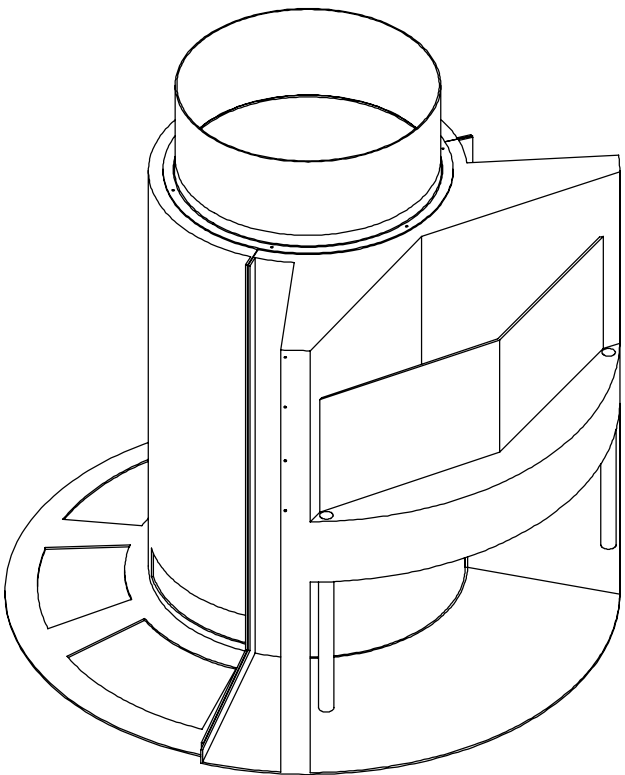


ISOMETRIC VIEW

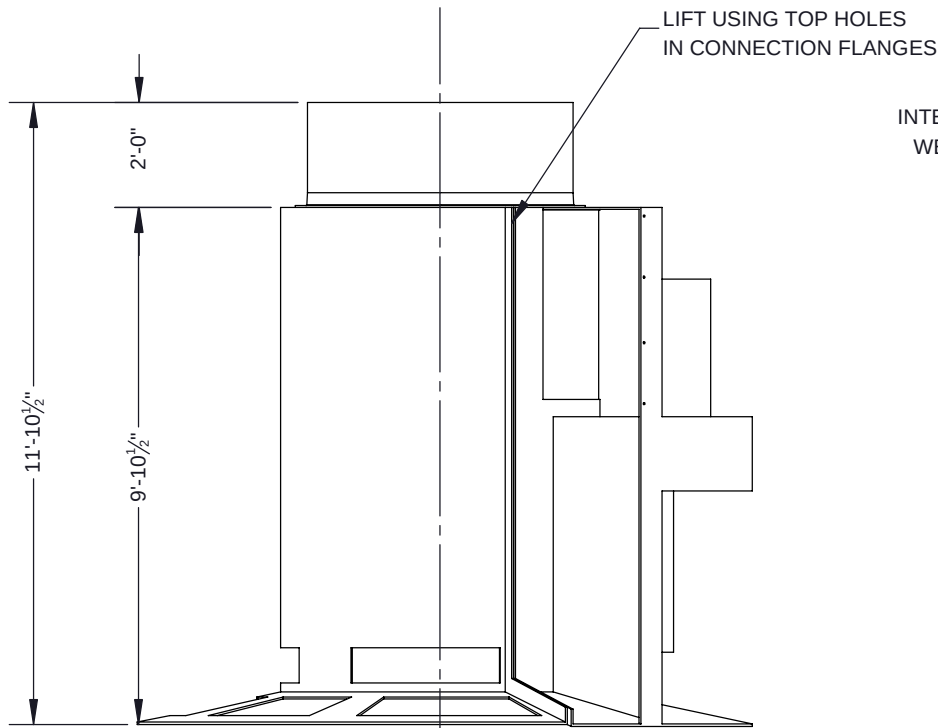

ELEVATION VIEW

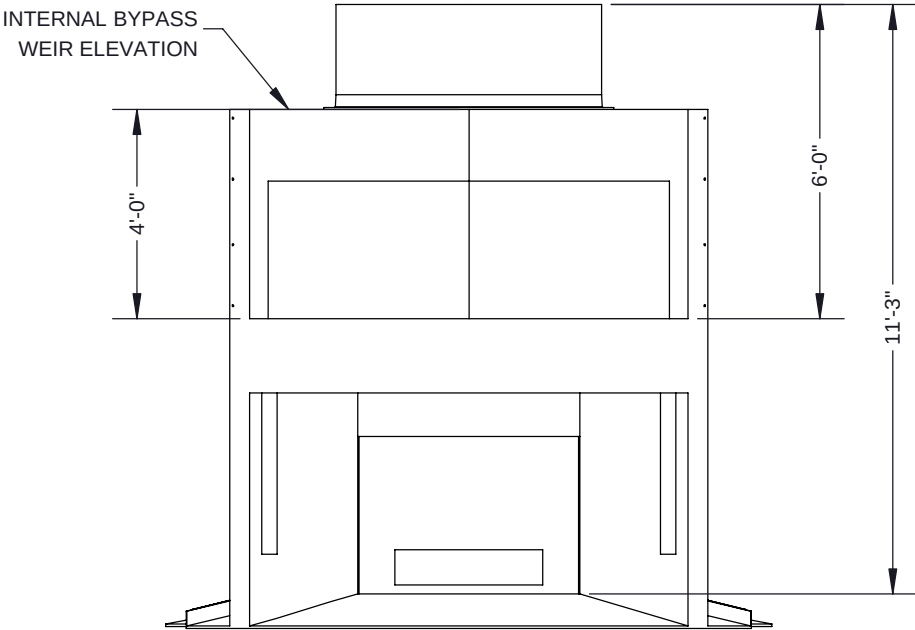

ELEVATION VIEW: OUTLET SIDE

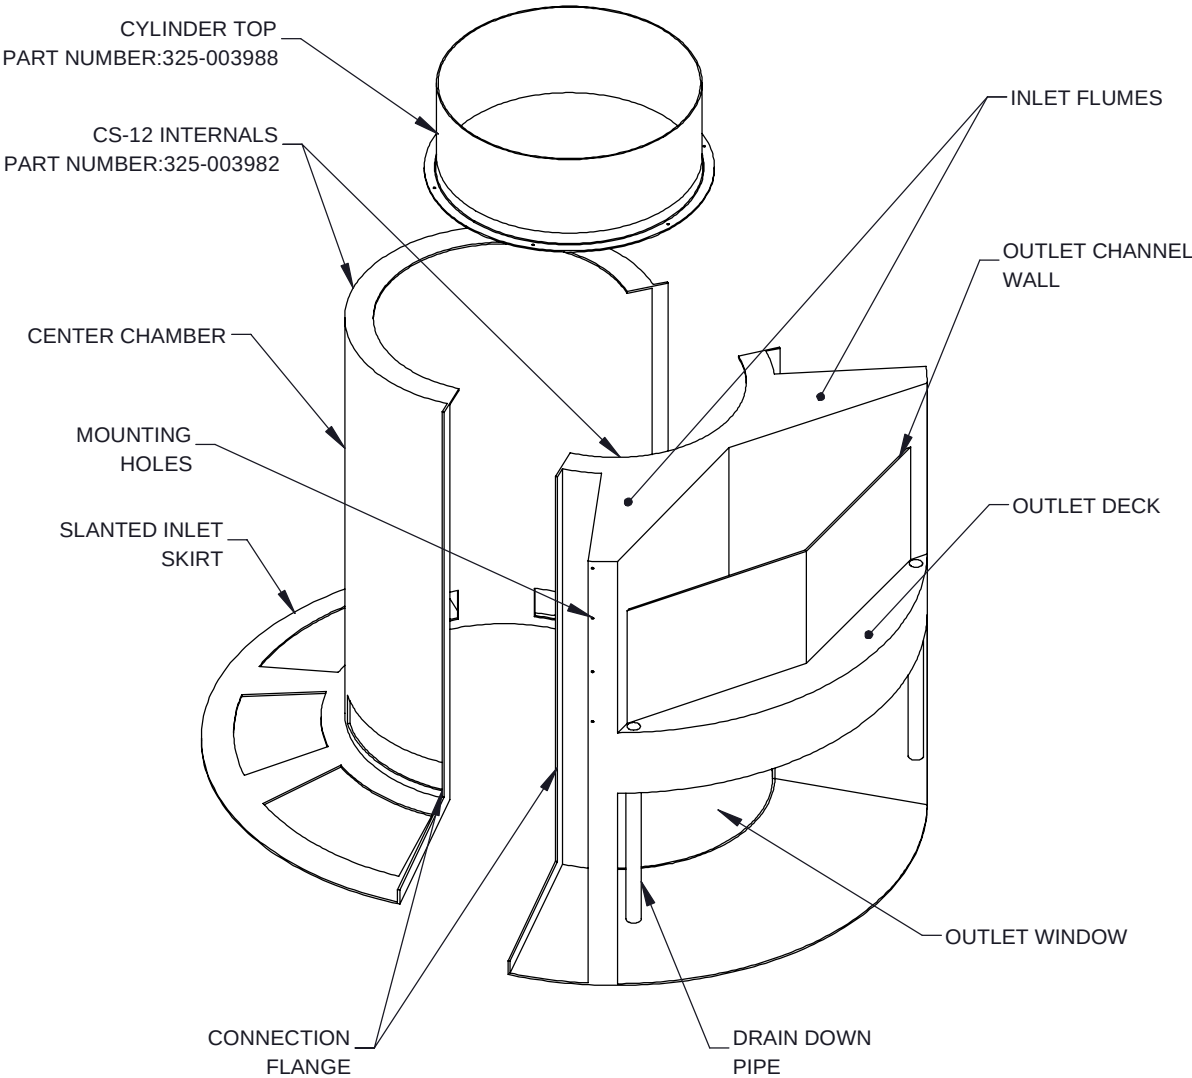

EXPLODED ISOMETRIC VIEW

NOTES:  
1. SEE CASCADE SEPARATOR INSTALLATION GUIDE FOR ADDITIONAL INFORMATION

The design and information shown on this drawing is provided as a service to the project owner, engineer and contractor by Contech Engineered Solutions LLC, or one of its affiliated companies ("Contech"). Neither this drawing, nor any part thereof, may be used, reproduced or modified in any manner without the prior written consent of Contech. Failure to comply is done at the user's own risk and Contech expressly disclaims any liability or responsibility for such use.


If discrepancies between the supplied information upon which the drawing is based and actual field conditions are encountered as site work progresses, these discrepancies must be reported to Contech immediately for re-evaluation of the design. Contech accepts no liability for designs based on missing, incomplete or inaccurate information supplied by others.

**CASCADE**  
separator™

**CONTECH**  
ENGINEERED SOLUTIONS LLC  
www.ContechES.com

9025 Centre Pointe Dr., Suite 400, West Chester, OH 45069  
800-338-1122 513-645-7000 513-645-7993 FAX

REFERENCE DETAIL  
INTERNALS CS-12 &  
CYLINDER TOP  
CASCADE SEPARATOR



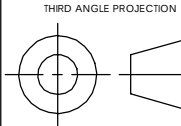



UNLESS OTHERWISE SPECIFIED  
DIMENSIONS ARE IN INCHES

TOLERANCES:  
FRACTIONAL  $\pm 1/16$   
ANGLES  $\pm 1$  DEGREE  
TWO PLACE DECIMAL  $\pm 0.06$   
THREE PLACE DECIMAL  $\pm 0.030$




|                                  |                              |           |
|----------------------------------|------------------------------|-----------|
| PART NUMBER: 325-003982 & 003988 |                              |           |
| APPROVED BY:<br>M. BROOKS        | DRAWN BY:<br>J. BELL         |           |
| APPROVED BY DATE:<br>2021.10.21  | DRAWN BY DATE:<br>2021.09.16 | REV:<br>C |
| SCALE:<br>N/A                    | SHEET 1 OF 1                 |           |

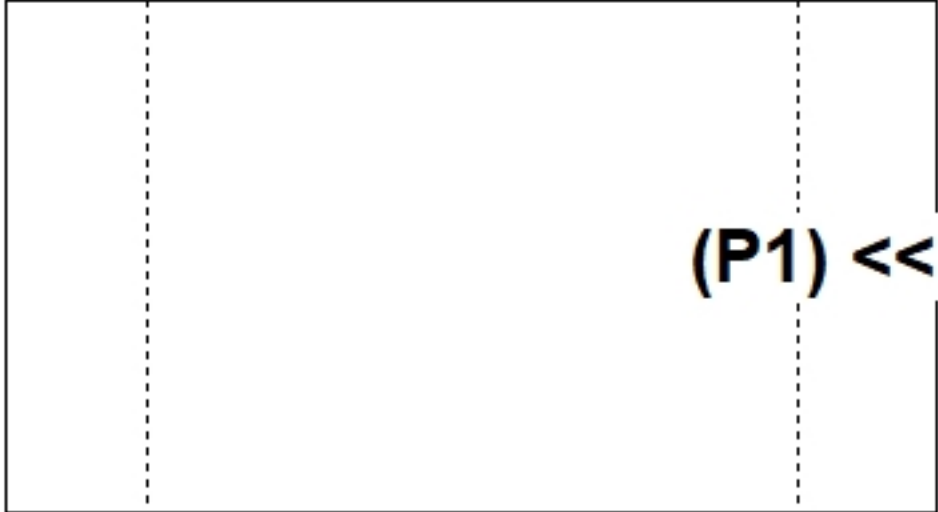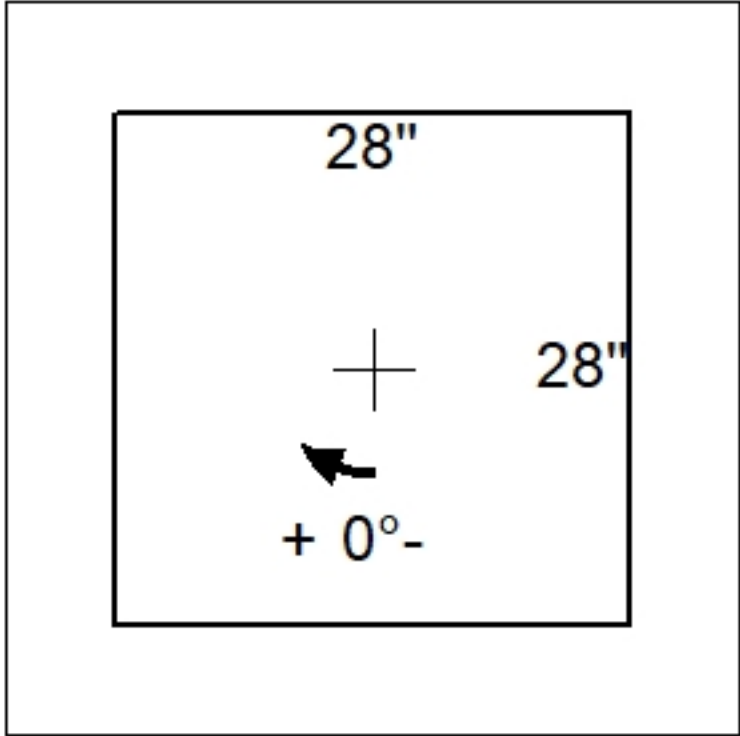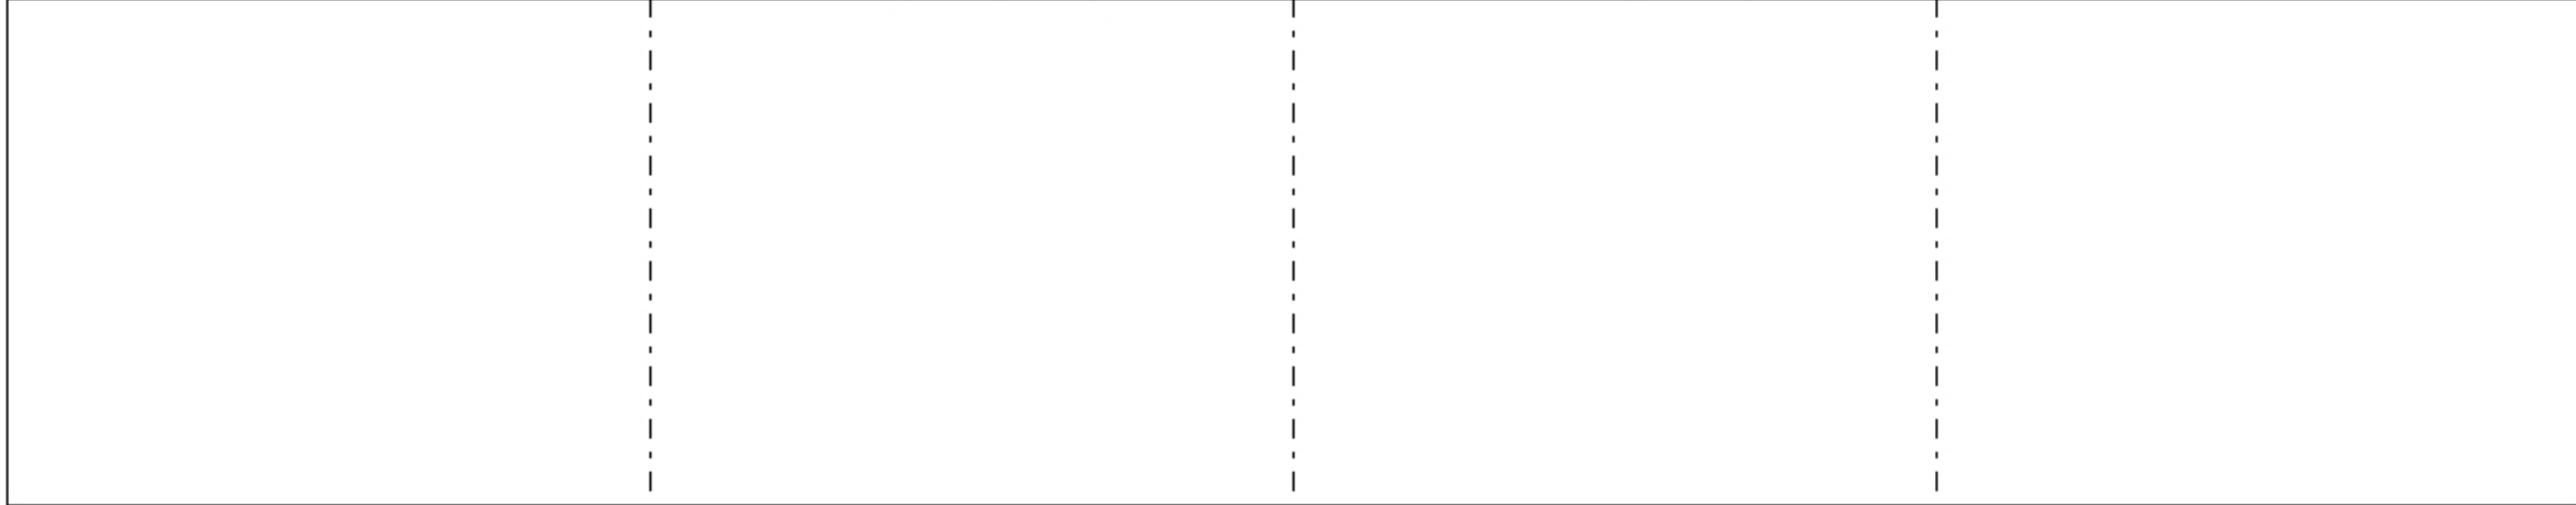

|   |      |                                                                                       |           |                                |                                           |                                        |                                       |                                        |   |                                                  |  |
|---|------|---------------------------------------------------------------------------------------|-----------|--------------------------------|-------------------------------------------|----------------------------------------|---------------------------------------|----------------------------------------|---|--------------------------------------------------|--|
| Job Name: 25-2284C Parks at Cane Ridge Ph.2B<br>Job Location: Antioch, TN<br>Contractor: Josh King Excavating |      |                                                                                       |           |                                | Plant: Beaver Dam<br>6/22/2026 8:23:28 AM |                                        | Tech: S. Felletter<br>PC: A. Chambers |                                        |   |                                                  |  |
| <b>Structure ID: D5.1</b>                                                                                     |      |                                                                                       |           |                                |                                           |                                        |                                       |                                        |   |                                                  |  |
| <b>P1</b>   |      | <b>BX2828-06R-VH</b>                                                                  |           |                                | <b>BOX RISER 6inW, Variable Ht F/F</b>    |                                        |                                       |                                        |   |                                                  |  |
| P1) 28" x 28" - BOX RISER 6inW, Variable Ht F/F - 22"                                                         |      |                                                                                       |           |                                |                                           |                                        | 1506 lb<br>Structure Total: 1506 lb   |                                        | <b>Structure Notes:</b> .<br>1. PER ASTM C913 SPECIFICATIONS.<br>2. CONCRETE = 4,000 PSI AT 28 DAYS.<br>.<br>REINFORCING PER ASTM A615 (GRADE 60).<br>- WALLS (As .31) #5 BARS AT 12" C.C.E.W. |                                                  |  |
| Rim: 1.833' Rim to Invert: 0' Slack: 0" Sump: 0" Step Position:                                               |      |                                                                                       |           |                                |                                           |                                        |                                       |                                        |   |                                                  |  |
| Position   | Elev | Angle                                                                                 | Ext. (cw) | Pipe                           | Pipe OD                                   | Connector                              | Hole                                  | Horz Size                              | Up ( )   | Offset                                           |  |
| Invert 1   |      |                                                                                       |           |                                |                                           |                                        |                                       |                                        |   |                                                  |  |
| Invert 2   |      |                                                                                       |           |                                |                                           |                                        |                                       |                                        |   |                                                  |  |
| Invert 3   |      |                                                                                       |           |                                |                                           |                                        |                                       |                                        |   |                                                  |  |
| Invert 4   |      |                                                                                       |           |                                |                                           |                                        |                                       |                                        |   |                                                  |  |
| Invert 5   |      |                                                                                       |           |                                |                                           |                                        |                                       |                                        |   |                                                  |  |
| Invert 6   |      |                                                                                       |           |                                |                                           |                                        |                                       |                                        |   |                                                  |  |
| Invert 7   |      |                                                                                       |           |                                |                                           |                                        |                                       |                                        |   |                                                  |  |
| Invert 8   |      |                                                                                       |           |                                |                                           |                                        |                                       |                                        |   |                                                  |  |
| <b>RIGHT-SIDE UP VIEW (int. dimensions)</b>                                                                   |      |                                                                                       |           |                                |                                           |                                        |                                       |                                        |   |                                                  |  |
|                            |      |  |           |                                |                                           |                                        |                                       |                                        |   |                                                  |  |
|   |      | <b>INSIDE WALL DIMENSIONS</b>                                                         |           |                                |                                           |                                        |                                       |                                        |   |                                                  |  |
| (P1)   |      |   |           |                                |                                           |                                        |                                       |                                        |   | EXT<br>22"                                       |  |
|   |      | Coating (Int):<br>Coating (Ext):                                                      |           | Seam Up: Flat<br>Seam Dn: Flat |                                           | Wall Thickness: 6"<br>Floor Height: 0" |                                       | Height (Int): 22"<br>Height (Ext): 22" |   | Weight (Net): 1506 lb<br>Volume (Net): 0.38cu.yd |  |
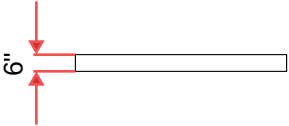
|   |      |       |                                |                         |                                        |                                                                                                   |                                        |   |                                                                                    |        |  |
|---|------|-------|--------------------------------|-------------------------|----------------------------------------|---------------------------------------------------------------------------------------------------|----------------------------------------|---|------------------------------------------------------------------------------------|--------|--|
| Job Name: 26-1333 - Mitchell Hill Road Project<br>Job Location: Louisville, KY 40118<br>Contractor: Hall Contracting of Kentucky Inc   |      |       |                                |                         | Plant: 100<br>6/16/2026 1:22:04 PM     |                                                                                                   | Tech: J. Horsley<br>PC: J. Jarvis      |   |  |        |  |
| Structure ID: WALL P6-P7   |      |       |                                |                         |                                        |                                                                                                   |                                        |   |                                                                                    |        |  |
| P1 CUSTOM WALL   |      |       |                                | WALL PANEL 6" THICK F/F |                                        |                                                                                                   |                                        |   |                                                                                    |        |  |
| <p>P4) 77" x 6" - WALL PANEL 6" THICK F/F - 2.00' HT x 6.42' LONG<br/>P3) 77" x 6" - WALL PANEL 6" THICK F/F - 3.00' HT x 6.42' LONG<br/>P2) 77" x 6" - WALL PANEL 6" THICK F/F - 3.00' HT x 6.42' LONG<br/>P1) 77" x 6" - WALL PANEL 6" THICK F/F - 3.00' HT x 6.42' LONG<br/>1) Hole - 2</p>   |      |       |                                |                         |                                        | <p>932 lb<br/>1398 lb<br/>1398 lb<br/>1398 lb<br/>-----<br/>0 lb<br/>Structure Total: 5125 lb</p> |                                        | <p>Structure Notes: .<br/>1. PER ASTM C913 SPECIFICATIONS.<br/>2. CONCRETER = 4,000 PSI AT 28" DAYS.<br/>3. SMOOTH FORM FINISH ON THE FRONT SURFACE.<br/>4. 3/4" CHAMFER ON ALL LONG EDGES.</p> <p>REINFORCING PER ASTM A615 (GRADE 60).<br/>-VERTICAL BARS = #4 BARS AT 12" C/C<br/>-HORIZONTAL BARS = #6 BARS EQUALLY SPACED (10" MAX.)</p> |                                                                                    |        |  |
| Rim: 699' Rim to Invert: 6.5' Slack: 0" Sump: 54" Step Position:   |      |       |                                |                         |                                        |                                                                                                   |                                        |   |                                                                                    |        |  |
| Position   | Elev | Angle | Ext. (cw)                      | Pipe                    | Pipe OD                                | Connector                                                                                         | Hole                                   | Horz Size   | Up ( )                                                                             | Offset |  |
| Invert 1   |      |       |                                |                         |                                        |                                                                                                   |                                        |   |                                                                                    |        |  |
| Invert 2   |      |       |                                |                         |                                        |                                                                                                   |                                        |   |                                                                                    |        |  |
| Invert 3   |      |       |                                |                         |                                        |                                                                                                   |                                        |   |                                                                                    |        |  |
| Invert 4   |      |       |                                |                         |                                        |                                                                                                   |                                        |   |                                                                                    |        |  |
| Invert 5   |      |       |                                |                         |                                        |                                                                                                   |                                        |   |                                                                                    |        |  |
| Invert 6   |      |       |                                |                         |                                        |                                                                                                   |                                        |   |                                                                                    |        |  |
| Invert 7   |      |       |                                |                         |                                        |                                                                                                   |                                        |   |                                                                                    |        |  |
| Invert 8   |      |       |                                |                         |                                        |                                                                                                   |                                        |   |                                                                                    |        |  |
| <div>RIGHT-SIDE UP VIEW (int. dimensions)</div> <div>UPSIDE-DOWN VIEW (int. dimenions)</div> <div><div><div>(P4)</div><div>(P3)</div><div>(P2)</div><div>(P1) &lt;&lt;</div></div><div></div><div><div>Note:<br/>See attached typical drawing<br/>for reinforcing and lifting details.</div></div></div> <div><div>INSIDE WALL DIMENSIONS</div><div><div>(P1)</div><div><div>6'-5"<br/>(77")</div><div>36"</div></div></div></div> |      |       |                                |                         |                                        |                                                                                                   |                                        |   |                                                                                    |        |  |
| Coating (Int):<br>Coating (Ext):   |      |       | Seam Up: Flat<br>Seam Dn: Flat |                         | Wall Thickness: 0"<br>Floor Height: 0" |                                                                                                   | Height (Int): 36"<br>Height (Ext): 36" |   | Weight (Net): 1398 lb<br>Volume (Net): 0.36cu.yd                                   |        |  |



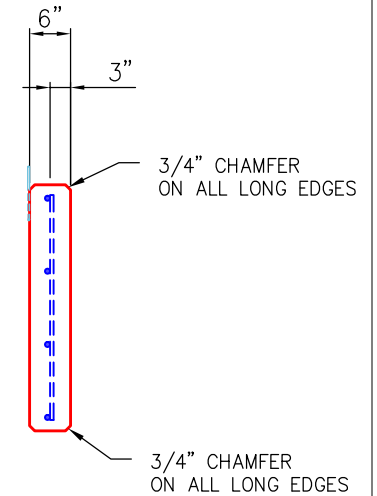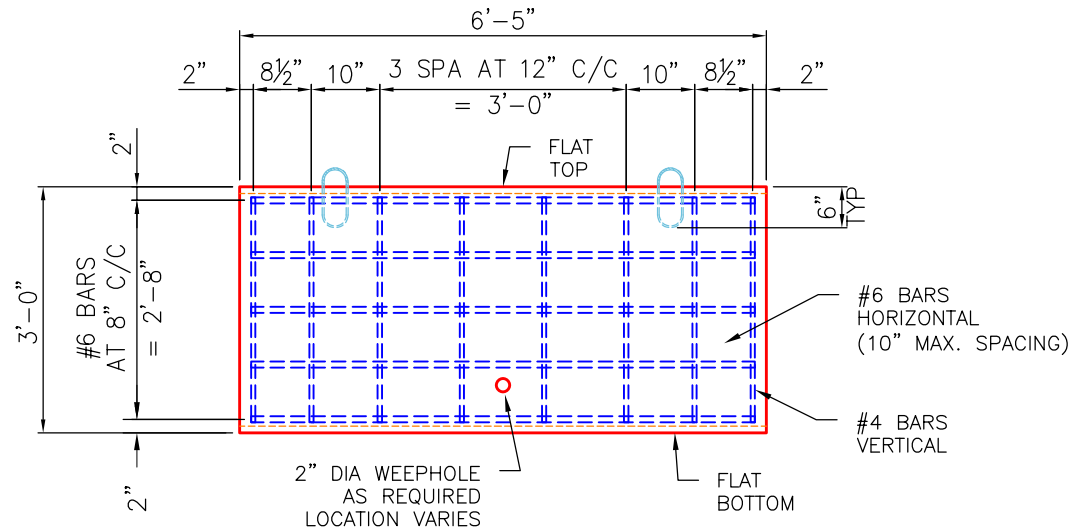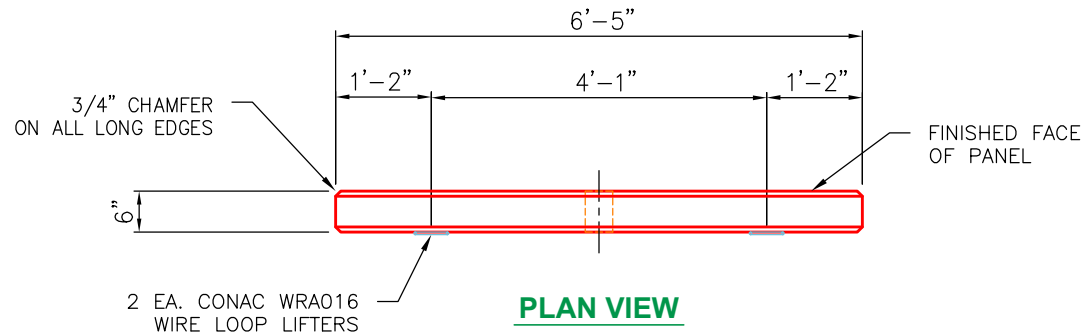



**GENERAL NOTES:**




1. MANUFACTURED ASTM C913 SPECIFICATIONS.
2. CONCRETE: 4,000 PSI MINIMUM AT 28 DAYS.
3. REINFORCING: AS PER PLAN DESIGN (GRADE 60).
4. CONAC 5CA14 ANCHORS CAST IN FOR HANDLING.
5. WEIGHT = 1,413 LBS
6. 68 REQUIRED.

**SIDE VIEW**

**END VIEW**

| REVISION INFORMATION                                                                     |       |  |  | SUBMITTAL DESCRIPTION: WALL PANEL 6.50' LG x 6" THK. |                       |
|------------------------------------------------------------------------------------------|-------|---------------------------------------------------------------------------------------|--|------------------------------------------------------|-----------------------|
| REV.  | DATE: | NO REVISIONS TO DATE                                                                  |  | CUSTOMER: HALL CONTRACTING OF KY INC.                |                       |
|                                                                                          |       |                                                                                       |  | PROJECT: MITCHELL HILL ROAD PROJECT                  |                       |
|                                                                                          |       |                                                                                       |  | STRUCTURE ID.: WALL PANEL 6" THK (78" LG x 36" HT)   |                       |
|                                                                                          |       |                                                                                       |  | SALES ORDER NO: 26-1333                              |                       |
|                                                                                          |       |                                                                                       |  | CHECK: B. SMITH                                      | DRAWN BY: J. HORSLEY  |
|                                                                                          |       |                                                                                       |  | DATE: 04/20/26                                       | SCALE: NTS PG. 1 of 1 |
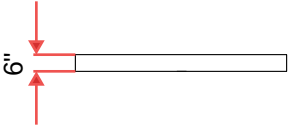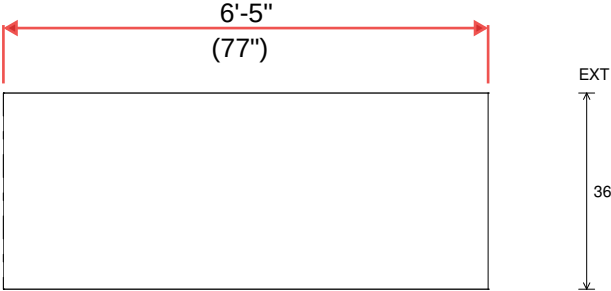
|   |      |       |                                |                         |                                        |                                                                                                   |                                        |   |                                                                                    |        |  |
|---|------|-------|--------------------------------|-------------------------|----------------------------------------|---------------------------------------------------------------------------------------------------|----------------------------------------|---|------------------------------------------------------------------------------------|--------|--|
| Job Name: 26-1333 - Mitchell Hill Road Project<br>Job Location: Louisville, KY 40118<br>Contractor: Hall Contracting of Kentucky Inc   |      |       |                                |                         | Plant: 100<br>6/16/2026 1:22:03 PM     |                                                                                                   | Tech: J. Horsley<br>PC: J. Jarvis      |   |  |        |  |
| Structure ID: WALL P5-P6   |      |       |                                |                         |                                        |                                                                                                   |                                        |   |                                                                                    |        |  |
| P1 CUSTOM WALL   |      |       |                                | WALL PANEL 6" THICK F/F |                                        |                                                                                                   |                                        |   |                                                                                    |        |  |
| <p>P4) 77" x 6" - WALL PANEL 6" THICK F/F - 1.00' HT x 6.42' LONG<br/>P3) 77" x 6" - WALL PANEL 6" THICK F/F - 3.00' HT x 6.42' LONG<br/>P2) 77" x 6" - WALL PANEL 6" THICK F/F - 3.00' HT x 6.42' LONG<br/>P1) 77" x 6" - WALL PANEL 6" THICK F/F - 3.00' HT x 6.42' LONG<br/>1) Hole - 2</p>                         |      |       |                                |                         |                                        | <p>466 lb<br/>1398 lb<br/>1398 lb<br/>1398 lb<br/>-----<br/>0 lb<br/>Structure Total: 4659 lb</p> |                                        | <p>Structure Notes: .<br/>1. PER ASTM C913 SPECIFICATIONS.<br/>2. CONCRETER = 4,000 PSI AT 28" DAYS.<br/>3. SMOOTH FORM FINISH ON THE FRONT SURFACE.<br/>4. 3/4" CHAMFER ON ALL LONG EDGES.</p> <p>REINFORCING PER ASTM A615 (GRADE 60).<br/>-VERTICAL BARS = #4 BARS AT 12" C/C<br/>-HORIZONTAL BARS = #6 BARS EQUALLY SPACED (10" MAX.)</p> |                                                                                    |        |  |
| Rim: 700' Rim to Invert: 6.25' Slack: 0" Sump: 45" Step Position:   |      |       |                                |                         |                                        |                                                                                                   |                                        |   |                                                                                    |        |  |
| Position   | Elev | Angle | Ext. (cw)                      | Pipe                    | Pipe OD                                | Connector                                                                                         | Hole                                   | Horz Size   | Up ( )                                                                             | Offset |  |
| Invert 1   |      |       |                                |                         |                                        |                                                                                                   |                                        |   |                                                                                    |        |  |
| Invert 2   |      |       |                                |                         |                                        |                                                                                                   |                                        |   |                                                                                    |        |  |
| Invert 3   |      |       |                                |                         |                                        |                                                                                                   |                                        |   |                                                                                    |        |  |
| Invert 4   |      |       |                                |                         |                                        |                                                                                                   |                                        |   |                                                                                    |        |  |
| Invert 5   |      |       |                                |                         |                                        |                                                                                                   |                                        |   |                                                                                    |        |  |
| Invert 6   |      |       |                                |                         |                                        |                                                                                                   |                                        |   |                                                                                    |        |  |
| Invert 7   |      |       |                                |                         |                                        |                                                                                                   |                                        |   |                                                                                    |        |  |
| Invert 8   |      |       |                                |                         |                                        |                                                                                                   |                                        |   |                                                                                    |        |  |
| <div><div>RIGHT-SIDE UP VIEW (int. dimensions)</div><div></div></div> <div><div>UPSIDE-DOWN VIEW (int. dimensions)</div><div><div>Note:<br/>See attached typical drawing<br/>for reinforcing and lifting details.</div></div></div> |      |       |                                |                         |                                        |                                                                                                   |                                        |   |                                                                                    |        |  |
| <div><div><div>(P4)</div><div>(P3)</div><div>(P2)</div><div>(P1) &lt;&lt;</div></div><div><div>INSIDE WALL DIMENSIONS</div><div></div></div></div>                                                                                 |      |       |                                |                         |                                        |                                                                                                   |                                        |   |                                                                                    |        |  |
| Coating (Int):<br>Coating (Ext):   |      |       | Seam Up: Flat<br>Seam Dn: Flat |                         | Wall Thickness: 0"<br>Floor Height: 0" |                                                                                                   | Height (Int): 36"<br>Height (Ext): 36" |   | Weight (Net): 1398 lb<br>Volume (Net): 0.36cu.yd                                   |        |  |

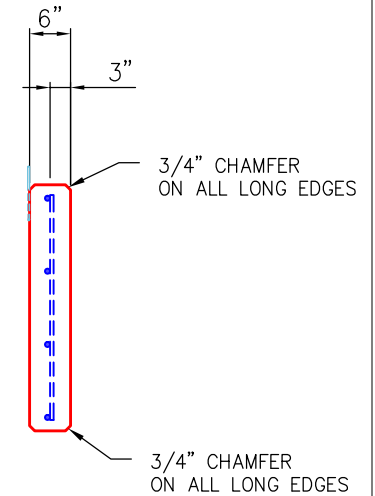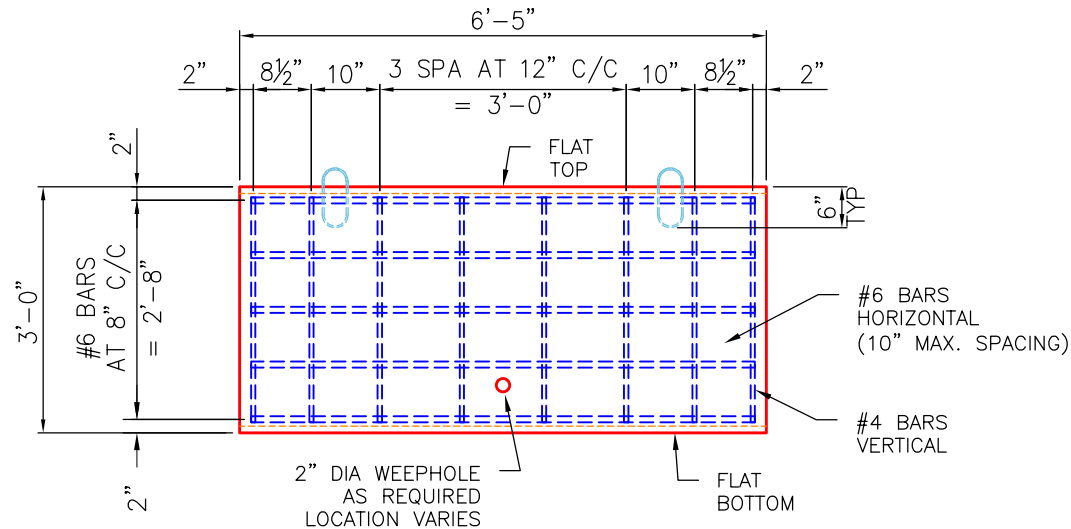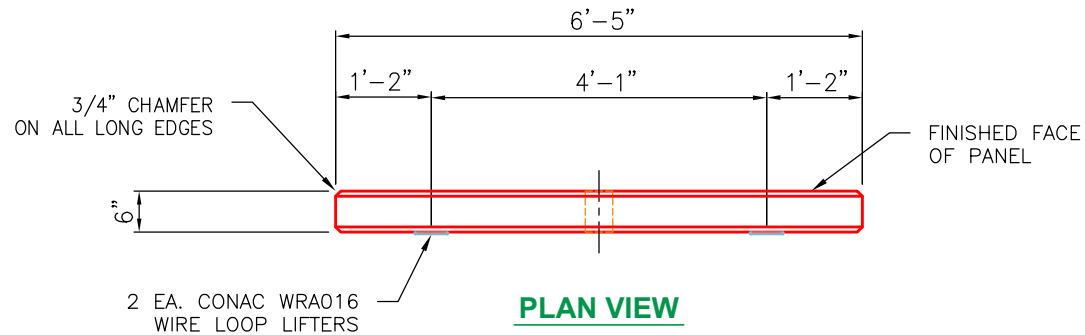

**GENERAL NOTES:**

1. MANUFACTURED ASTM C913 SPECIFICATIONS.
2. CONCRETE: 4,000 PSI MINIMUM AT 28 DAYS.
3. REINFORCING: AS PER PLAN DESIGN (GRADE 60).
4. CONAC 5CA14 ANCHORS CAST IN FOR HANDLING.
5. WEIGHT = 1,413 LBS
6. 68 REQUIRED.

**SIDE VIEW**

**END VIEW**

| REVISION INFORMATION                                                                     |       |  |  | SUBMITTAL DESCRIPTION: WALL PANEL 6.50' LG x 6" THK. |                       |
|------------------------------------------------------------------------------------------|-------|---------------------------------------------------------------------------------------|--|------------------------------------------------------|-----------------------|
| REV.  | DATE: | NO REVISIONS TO DATE                                                                  |  | CUSTOMER: HALL CONTRACTING OF KY INC.                |                       |
|                                                                                          |       |                                                                                       |  | PROJECT: MITCHELL HILL ROAD PROJECT                  |                       |
|                                                                                          |       |                                                                                       |  | STRUCTURE ID.: WALL PANEL 6" THK (78" LG x 36" HT)   |                       |
|                                                                                          |       |                                                                                       |  | SALES ORDER NO: 26-1333                              |                       |
|                                                                                          |       |                                                                                       |  | CHECK: B. SMITH                                      | DRAWN BY: J. HORSLEY  |
|                                                                                          |       |                                                                                       |  | DATE: 04/20/26                                       | SCALE: NTS PG. 1 of 1 |



Job Name: 26-1333 - Mitchell Hill Road Project

Job Location: Louisville, KY 40118

Contractor: Hall Contracting of Kentucky Inc

Plant: 100

6/16/2026 1:23:20 PM

Tech: J. Horsley

PC: J. Jarvis



Structure ID: WALL P5-P6

P2 CUSTOM WALL

WALL PANEL 6" THICK F/F

P4) 77" x 6" - WALL PANEL 6" THICK F/F - 1.00' HT x 6.42' LONG

P3) 77" x 6" - WALL PANEL 6" THICK F/F - 3.00' HT x 6.42' LONG

P2) 77" x 6" - WALL PANEL 6" THICK F/F - 3.00' HT x 6.42' LONG

P1) 77" x 6" - WALL PANEL 6" THICK F/F - 3.00' HT x 6.42' LONG

1) 77" x 6" - WALL PANEL 6" THICK F/F - 3.00' HT x 6.42' LONG

Hole - 2

466 lb

1398 lb

1398 lb

1398 lb

0 lb

-----

Structure Total: 4659 lb

Structure Notes: .

1. PER ASTM C913 SPECIFICATIONS.

2. CONCRETER = 4,000 PSI AT 28" DAYS.

3. SMOOTH FORM FINISH ON THE FRONT SURFACE.

4. 3/4" CHAMFER ON ALL LONG EDGES.

REINFORCING PER ASTM A615 (GRADE 60).

-VERTICAL BARS = #4 BARS AT 12" C/C

-HORIZONTAL BARS = #6 BARS EQUALLY SPACED (10" MAX.)

Rim: 700'

Rim to Invert: 6.25'

Slack: 0"

Sump: 45"

Step Position:

| Position | Elev    | Angle | Ext. (cw) | Pipe         | Pipe OD | Connector | Hole | Horz Size | Up ( ) | Offset |
|----------|---------|-------|-----------|--------------|---------|-----------|------|-----------|--------|--------|
| Invert 1 | 693.75' | 0°    | 38.5"     | 2" WEEP HOLE | 2"      | Hole 2    | 2"   | 2"        | 9"     | 0"     |
| Invert 2 |         |       |           |              |         |           |      |           |        |        |
| Invert 3 |         |       |           |              |         |           |      |           |        |        |
| Invert 4 |         |       |           |              |         |           |      |           |        |        |
| Invert 5 |         |       |           |              |         |           |      |           |        |        |
| Invert 6 |         |       |           |              |         |           |      |           |        |        |
| Invert 7 |         |       |           |              |         |           |      |           |        |        |
| Invert 8 |         |       |           |              |         |           |      |           |        |        |


RIGHT-SIDE UP VIEW (int. dimensions)

(P4)


(P3)

(P2) <<

(P1)

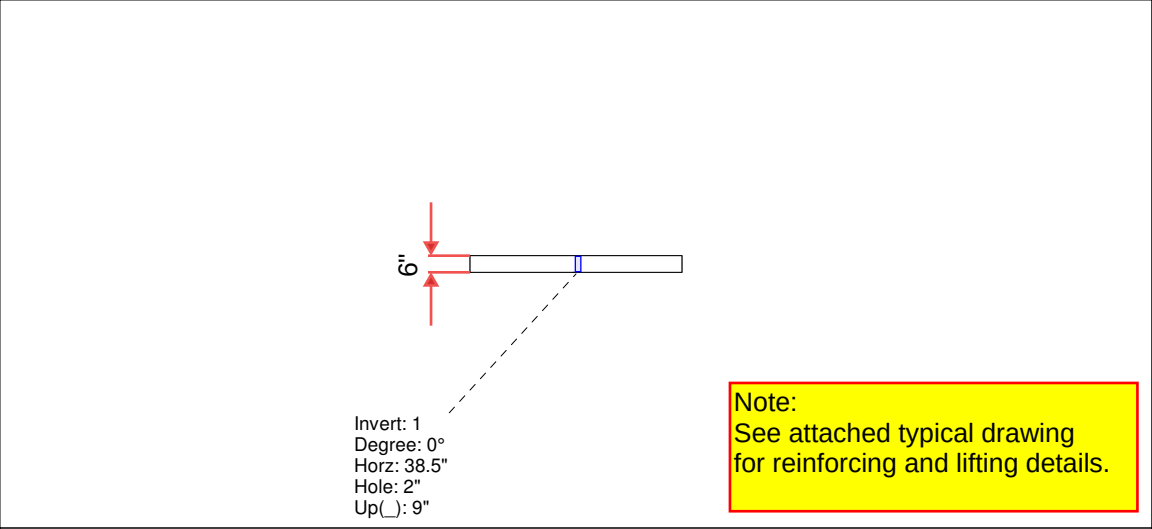

INSIDE WALL DIMENSIONS

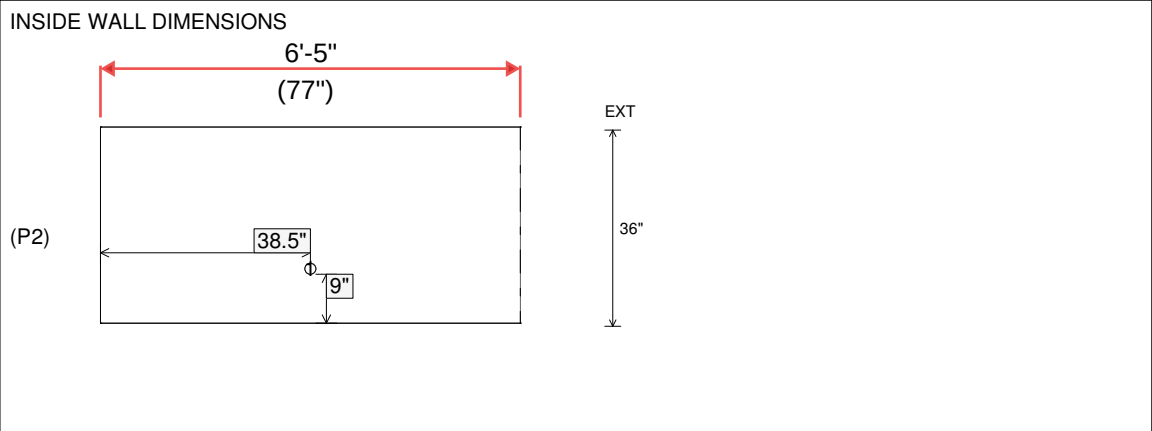

Coating (Int):

Coating (Ext):

Seam Up: Flat

Seam Dn: Flat

Wall Thickness: 0"




Floor Height: 0"

Height (Int): 36"

Height (Ext): 36"

Weight (Net): 1398 lb

Volume (Net): 0.36cu.yd

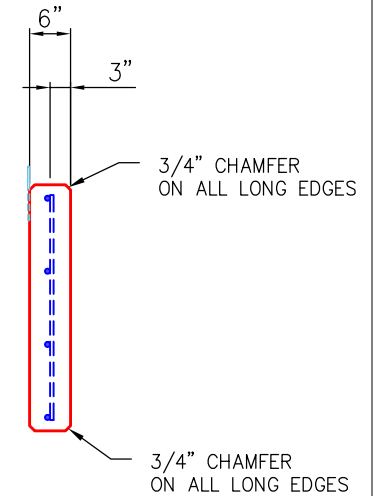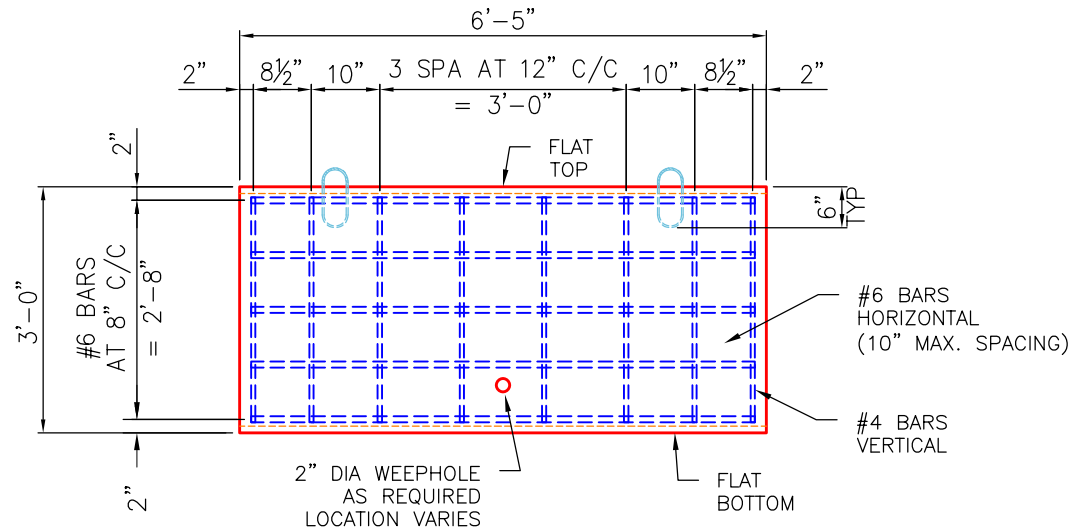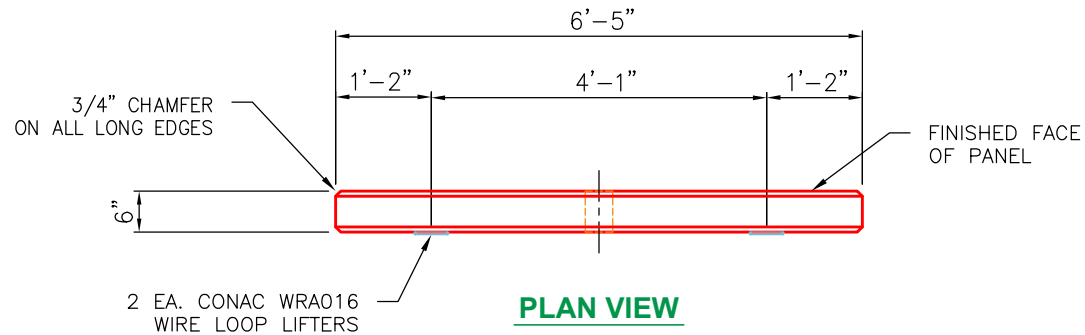



**GENERAL NOTES:**

1. MANUFACTURED ASTM C913 SPECIFICATIONS.
2. CONCRETE: 4,000 PSI MINIMUM AT 28 DAYS.
3. REINFORCING: AS PER PLAN DESIGN (GRADE 60).
4. CONAC 5CA14 ANCHORS CAST IN FOR HANDLING.
5. WEIGHT = 1,413 LBS
6. 68 REQUIRED.




**SIDE VIEW**

**END VIEW**

| REVISION INFORMATION                                                                     |       |  |  | SUBMITTAL DESCRIPTION: WALL PANEL 6.50' LG x 6" THK. |                       |
|------------------------------------------------------------------------------------------|-------|---------------------------------------------------------------------------------------|--|------------------------------------------------------|-----------------------|
| REV.  | DATE: | NO REVISIONS TO DATE                                                                  |  | CUSTOMER: HALL CONTRACTING OF KY INC.                |                       |
|                                                                                          |       |                                                                                       |  | PROJECT: MITCHELL HILL ROAD PROJECT                  |                       |
|                                                                                          |       |                                                                                       |  | STRUCTURE ID.: WALL PANEL 6" THK (78" LG x 36" HT)   |                       |
|                                                                                          |       |                                                                                       |  | SALES ORDER NO: 26-1333                              |                       |
|                                                                                          |       |                                                                                       |  | CHECK: B. SMITH                                      | DRAWN BY: J. HORSLEY  |
|                                                                                          |       |                                                                                       |  | DATE: 04/20/26                                       | SCALE: NTS PG. 1 of 1 |
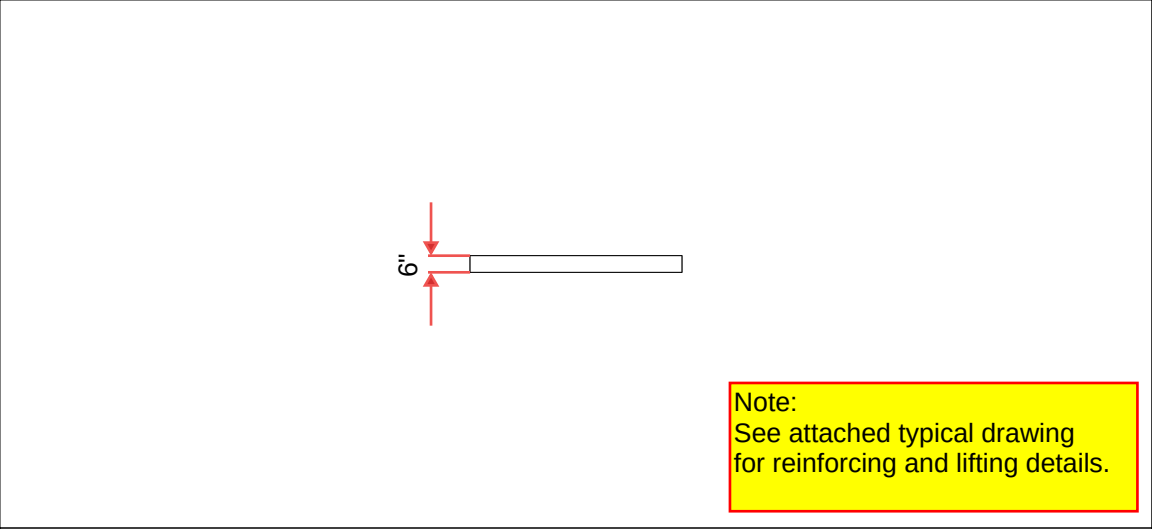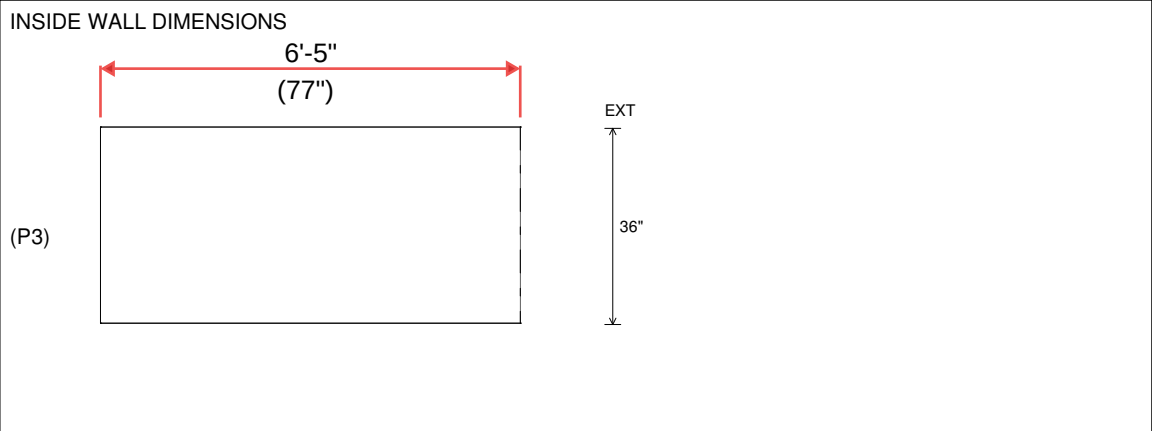
|   |      |       |           |                                |                                    |   |                                   |   |                                                                                    |                                                  |  |
|---|------|-------|-----------|--------------------------------|------------------------------------|---|-----------------------------------|---|------------------------------------------------------------------------------------|--------------------------------------------------|--|
| Job Name: 26-1333 - Mitchell Hill Road Project<br>Job Location: Louisville, KY 40118<br>Contractor: Hall Contracting of Kentucky Inc   |      |       |           |                                | Plant: 100<br>6/16/2026 1:23:20 PM |   | Tech: J. Horsley<br>PC: J. Jarvis |   |  |                                                  |  |
| <b>Structure ID: WALL P5-P6</b>   |      |       |           |                                |                                    |   |                                   |   |                                                                                    |                                                  |  |
| <b>P3 CUSTOM WALL</b>   |      |       |           | <b>WALL PANEL 6" THICK F/F</b> |                                    |   |                                   |   |                                                                                    |                                                  |  |
| <div>P4) 77" x 6" - WALL PANEL 6" THICK F/F - 1.00' HT x 6.42' LONG<br/>P3) 77" x 6" - WALL PANEL 6" THICK F/F - 3.00' HT x 6.42' LONG<br/>P2) 77" x 6" - WALL PANEL 6" THICK F/F - 3.00' HT x 6.42' LONG<br/>P1) 77" x 6" - WALL PANEL 6" THICK F/F - 3.00' HT x 6.42' LONG<br/>1) Hole - 2</div>                                                                                                |      |       |           |                                |                                    | <div>466 lb<br/>1398 lb<br/>1398 lb<br/>1398 lb<br/>0 lb<br/>-----<br/>Structure Total: 4659 lb</div> |                                   | <div>Structure Notes: .<br/>1. PER ASTM C913 SPECIFICATIONS.<br/>2. CONCRETER = 4,000 PSI AT 28" DAYS.<br/>3. SMOOTH FORM FINISH ON THE FRONT SURFACE.<br/>4. 3/4" CHAMFER ON ALL LONG EDGES.<br/><br/>REINFORCING PER ASTM A615 (GRADE 60).<br/>-VERTICAL BARS = #4 BARS AT 12" C/C<br/>-HORIZONTAL BARS = #6 BARS EQUALLY SPACED (10" MAX.)</div> |                                                                                    |                                                  |  |
| Rim: 700'      Rim to Invert: 6.25'      Slack: 0"      Sump: 45"      Step Position:   |      |       |           |                                |                                    |   |                                   |   |                                                                                    |                                                  |  |
| Position   | Elev | Angle | Ext. (cw) | Pipe                           | Pipe OD                            | Connector                                                                                             | Hole                              | Horz Size   | Up ( )                                                                             | Offset                                           |  |
| Invert 1   |      |       |           |                                |                                    |   |                                   |   |                                                                                    |                                                  |  |
| Invert 2   |      |       |           |                                |                                    |   |                                   |   |                                                                                    |                                                  |  |
| Invert 3   |      |       |           |                                |                                    |   |                                   |   |                                                                                    |                                                  |  |
| Invert 4   |      |       |           |                                |                                    |   |                                   |   |                                                                                    |                                                  |  |
| Invert 5   |      |       |           |                                |                                    |   |                                   |   |                                                                                    |                                                  |  |
| Invert 6   |      |       |           |                                |                                    |   |                                   |   |                                                                                    |                                                  |  |
| Invert 7   |      |       |           |                                |                                    |   |                                   |   |                                                                                    |                                                  |  |
| Invert 8   |      |       |           |                                |                                    |   |                                   |   |                                                                                    |                                                  |  |
| <div>RIGHT-SIDE UP VIEW (int. dimensions)</div> <div><div><div><div>(P4)</div><div>(P3) &lt;&lt;</div><div>(P2)</div><div>(P1)</div></div><div></div></div></div> <div><div>INSIDE WALL DIMENSIONS</div><div></div></div> |      |       |           |                                |                                    |   |                                   |   |                                                                                    |                                                  |  |
| Coating (Int):<br>Coating (Ext):   |      |       |           | Seam Up: Flat<br>Seam Dn: Flat |                                    | Wall Thickness: 0"<br>Floor Height: 0"                                                                |                                   | Height (Int): 36"<br>Height (Ext): 36"   |                                                                                    | Weight (Net): 1398 lb<br>Volume (Net): 0.36cu.yd |  |



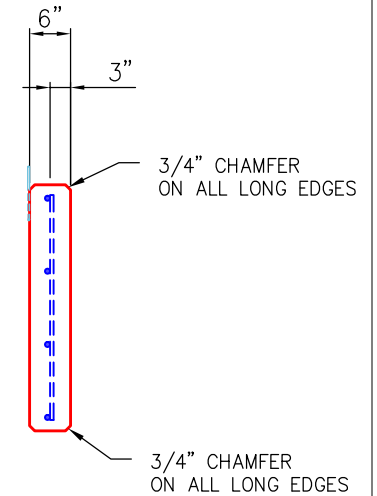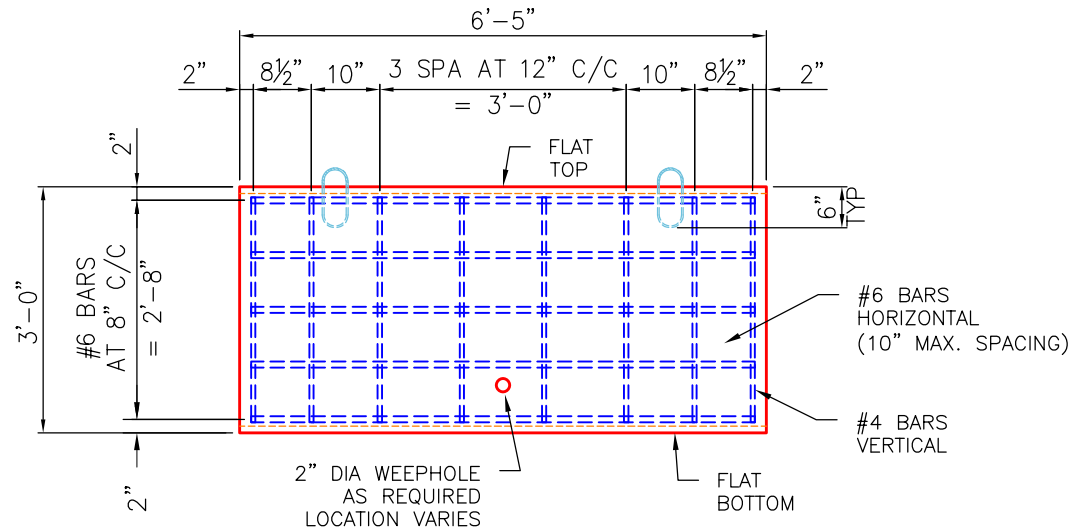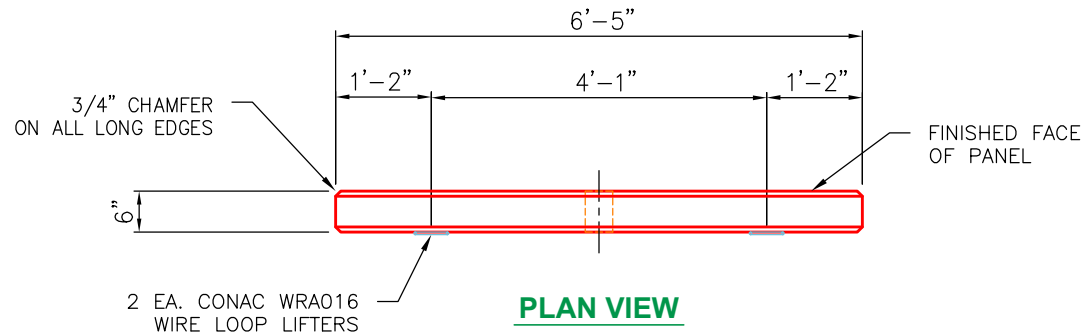


**GENERAL NOTES:**




1. MANUFACTURED ASTM C913 SPECIFICATIONS.
2. CONCRETE: 4,000 PSI MINIMUM AT 28 DAYS.
3. REINFORCING: AS PER PLAN DESIGN (GRADE 60).
4. CONAC 5CA14 ANCHORS CAST IN FOR HANDLING.
5. WEIGHT = 1,413 LBS
6. 68 REQUIRED.

**SIDE VIEW**

**END VIEW**

| REVISION INFORMATION                                                                     |       |  |  | SUBMITTAL DESCRIPTION: WALL PANEL 6.50' LG x 6" THK. |                       |
|------------------------------------------------------------------------------------------|-------|---------------------------------------------------------------------------------------|--|------------------------------------------------------|-----------------------|
| REV.  | DATE: | NO REVISIONS TO DATE                                                                  |  | CUSTOMER: HALL CONTRACTING OF KY INC.                |                       |
|                                                                                          |       |                                                                                       |  | PROJECT: MITCHELL HILL ROAD PROJECT                  |                       |
|                                                                                          |       |                                                                                       |  | STRUCTURE ID.: WALL PANEL 6" THK (78" LG x 36" HT)   |                       |
|                                                                                          |       |                                                                                       |  | SALES ORDER NO: 26-1333                              |                       |
|                                                                                          |       |                                                                                       |  | CHECK: B. SMITH                                      | DRAWN BY: J. HORSLEY  |
|                                                                                          |       |                                                                                       |  | DATE: 04/20/26                                       | SCALE: NTS PG. 1 of 1 |
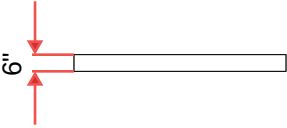
|   |      |       |                                |                                |                                        |   |                                        |   |                                                                                    |        |  |
|---|------|-------|--------------------------------|--------------------------------|----------------------------------------|---|----------------------------------------|---|------------------------------------------------------------------------------------|--------|--|
| Job Name: 26-1333 - Mitchell Hill Road Project<br>Job Location: Louisville, KY 40118<br>Contractor: Hall Contracting of Kentucky Inc   |      |       |                                |                                | Plant: 100<br>6/16/2026 1:23:21 PM     |   | Tech: J. Horsley<br>PC: J. Jarvis      |   |  |        |  |
| <b>Structure ID: WALL P5-P6</b>   |      |       |                                |                                |                                        |   |                                        |   |                                                                                    |        |  |
| <b>P4 CUSTOM WALL</b>   |      |       |                                | <b>WALL PANEL 6" THICK F/F</b> |                                        |   |                                        |   |                                                                                    |        |  |
| <div>P4) 77" x 6" - WALL PANEL 6" THICK F/F - 1.00' HT x 6.42' LONG<br/>P3) 77" x 6" - WALL PANEL 6" THICK F/F - 3.00' HT x 6.42' LONG<br/>P2) 77" x 6" - WALL PANEL 6" THICK F/F - 3.00' HT x 6.42' LONG<br/>P1) 77" x 6" - WALL PANEL 6" THICK F/F - 3.00' HT x 6.42' LONG<br/>1) Hole - 2</div>   |      |       |                                |                                |                                        | <div>466 lb<br/>1398 lb<br/>1398 lb<br/>1398 lb<br/>0 lb<br/>-----<br/>Structure Total: 4659 lb</div> |                                        | <div>Structure Notes: .<br/>1. PER ASTM C913 SPECIFICATIONS.<br/>2. CONCRETER = 4,000 PSI AT 28" DAYS.<br/>3. SMOOTH FORM FINISH ON THE FRONT SURFACE.<br/>4. 3/4" CHAMFER ON ALL LONG EDGES.<br/><br/>REINFORCING PER ASTM A615 (GRADE 60).<br/>-VERTICAL BARS = #4 BARS AT 12" C/C<br/>-HORIZONTAL BARS = #6 BARS EQUALLY SPACED (10" MAX.)</div> |                                                                                    |        |  |
| Rim: 700'      Rim to Invert: 6.25'      Slack: 0"      Sump: 45"      Step Position:   |      |       |                                |                                |                                        |   |                                        |   |                                                                                    |        |  |
| Position   | Elev | Angle | Ext. (cw)                      | Pipe                           | Pipe OD                                | Connector                                                                                             | Hole                                   | Horz Size   | Up ( )                                                                             | Offset |  |
| Invert 1   |      |       |                                |                                |                                        |   |                                        |   |                                                                                    |        |  |
| Invert 2   |      |       |                                |                                |                                        |   |                                        |   |                                                                                    |        |  |
| Invert 3   |      |       |                                |                                |                                        |   |                                        |   |                                                                                    |        |  |
| Invert 4   |      |       |                                |                                |                                        |   |                                        |   |                                                                                    |        |  |
| Invert 5   |      |       |                                |                                |                                        |   |                                        |   |                                                                                    |        |  |
| Invert 6   |      |       |                                |                                |                                        |   |                                        |   |                                                                                    |        |  |
| Invert 7   |      |       |                                |                                |                                        |   |                                        |   |                                                                                    |        |  |
| Invert 8   |      |       |                                |                                |                                        |   |                                        |   |                                                                                    |        |  |
| <div>RIGHT-SIDE UP VIEW (int. dimensions)</div> <div><div><div>(P4) &lt;&lt;</div><div>(P3)</div><div>(P2)</div><div>(P1)</div></div><div></div><div><div>Note:<br/>See attached typical drawing<br/>for reinforcing and lifting details.</div></div></div> <div><div>INSIDE WALL DIMENSIONS</div><div><div>(P4)</div><div><div>6'-5"<br/>(77")</div><div>EXT<br/>12"</div></div></div></div> |      |       |                                |                                |                                        |   |                                        |   |                                                                                    |        |  |
| Coating (Int):<br>Coating (Ext):   |      |       | Seam Up: Flat<br>Seam Dn: Flat |                                | Wall Thickness: 0"<br>Floor Height: 0" |   | Height (Int): 12"<br>Height (Ext): 12" |   | Weight (Net): 466 lb<br>Volume (Net): 0.12cu.yd                                    |        |  |

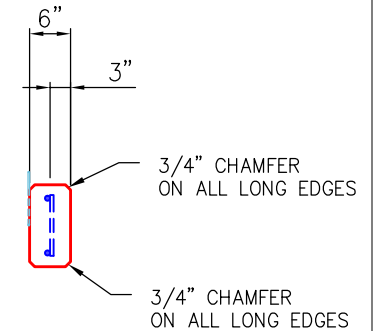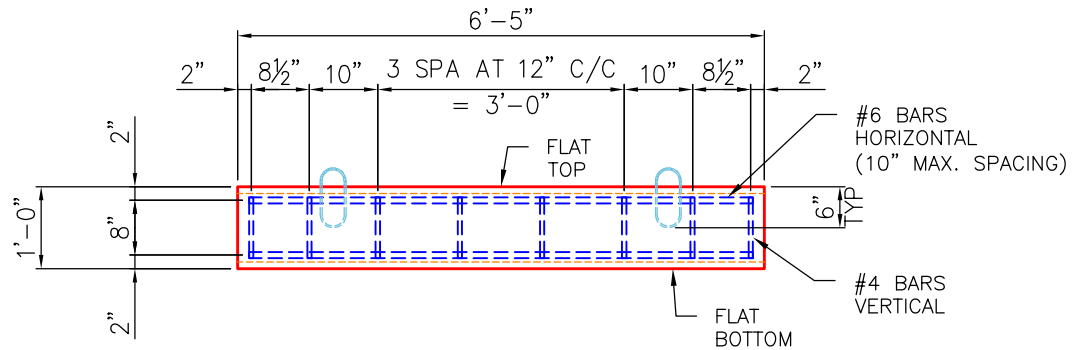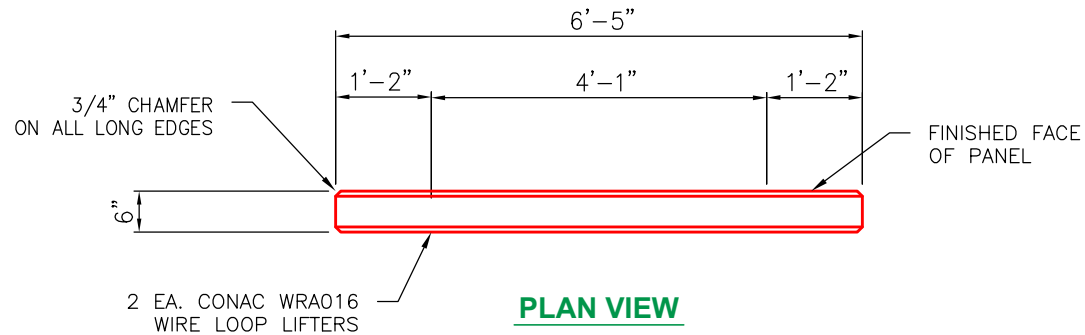

**GENERAL NOTES:**

1. MANUFACTURED ASTM C913 SPECIFICATIONS.
2. CONCRETE: 4,000 PSI MINIMUM AT 28 DAYS.
3. REINFORCING: AS PER PLAN DESIGN (GRADE 60).
4. CONAC 5CA14 ANCHORS CAST IN FOR HANDLING.
5. WEIGHT = 472 LBS
6. 1' REQUIRED.

| REVISION INFORMATION                                                                     |       |  |  | SUBMITTAL DESCRIPTION: WALL PANEL 6.50' LG x 6" THK. |                       |
|------------------------------------------------------------------------------------------|-------|---------------------------------------------------------------------------------------|--|------------------------------------------------------|-----------------------|
| REV.  | DATE: | NO REVISIONS TO DATE                                                                  |  | CUSTOMER: HALL CONTRACTING OF KY INC.                |                       |
|                                                                                          |       |                                                                                       |  | PROJECT: MITCHELL HILL ROAD PROJECT                  |                       |
|                                                                                          |       |                                                                                       |  | STRUCTURE ID.: WALL PANEL 6" THK (78" LG x 12" HT)   |                       |
|                                                                                          |       |                                                                                       |  | SALES ORDER NO: 26-1333                              |                       |
|                                                                                          |       |                                                                                       |  | CHECK: B. SMITH                                      | DRAWN BY: J. HORSLEY  |
|                                                                                          |       |                                                                                       |  | DATE: 04/20/26                                       | SCALE: NTS PG. 1 of 1 |



**Job Number:**

25-2952

**Job Name:**

KYTC Jefferson Co Call 106  
(251315)

**Structure:**

53

**Note:**

HOE KY-210 Frame Supplied By  
Others To Be Cast Into Flat Lid



**Job Number:**

25-2952

**Job Name:**

KYTC Jefferson Co Call 106  
(251315)

**Structure:**

55

**Note:**

HOE KY-210 Frame Supplied By  
Others To Be Cast Into Flat Lid

Job Name: 24-1643B - KYTC McCracken Co. Call 200 (ID 241301)  
Job Location: Paducah, KY  
Contractor: Jim Smith Contracting Co, LLC

Plant: 100  
5/28/2026 1:31:47 PM

Tech: J. Horsley  
PC: C. Goff




Structure ID: St. 45+00 HW (1)

P1 HWCUSTOM


48" x 48" - BOX CULVERT HEADWALL F/F

GENERAL NOTES:


- DRAWING TO BE USED IN CONJUNCTION WITH KYTC STANDARD DRAWINGS RDH-1000-02, RDH-1100-02, RDH-1200-02, & RDH-1300-03
- REINFORCEMENT PER ATTACHED KYTC STANDARD DRAWINGS RDH-1000-02, RDH-1200-02, & RDH-1300-03 - 2" MIN. REBAR CLEARANCE (TYP)
- CONCRETE: 5,000 PSI AT 28 DAYS
- TOTAL WEIGHT: 13,810 LBS  
- FIRST POUR: 8,262 LBS  
- SECOND POUR: 5,548 LBS

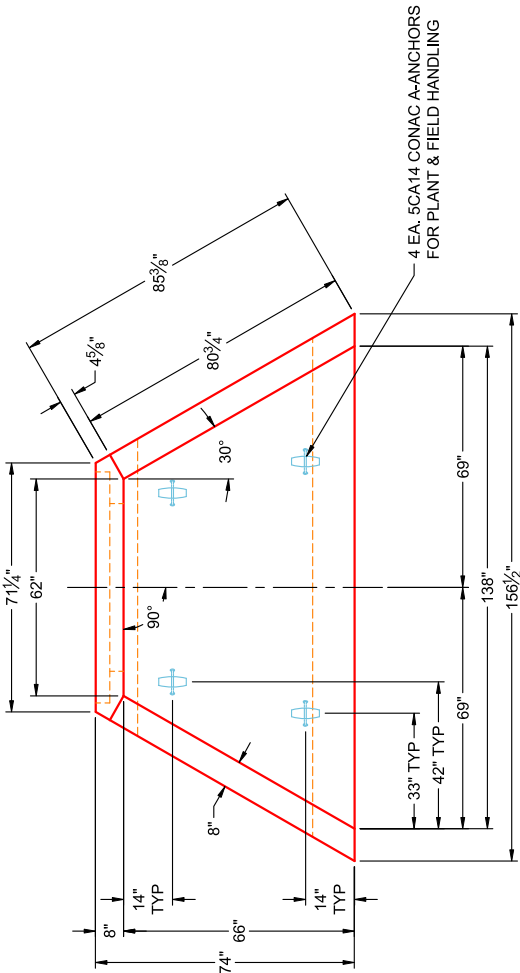

PLAN VIEW  
(RIGHT SIDE UP)

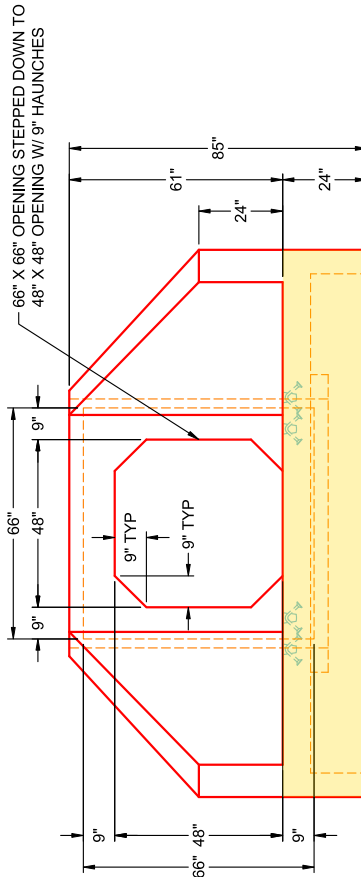

FRONT VIEW  
(RIGHT SIDE UP)

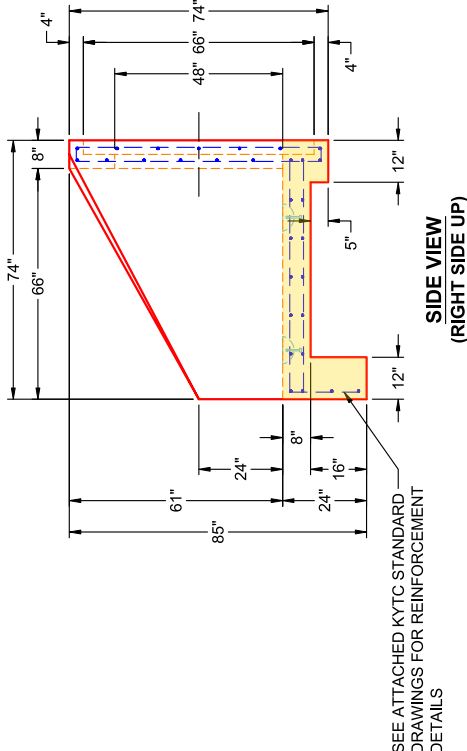

SIDE VIEW  
(RIGHT SIDE UP)

PRODUCTION WORK ORDER



QUALITY CONTROL CHECKLIST

- ☐ ALL DIMENSIONS CORRECT.
- ☐ LIFTERS INSTALLED
- ☐ OPENING CENTERED.
- ☐ REINFORCING CORRECT.
- ☐ SURFACE QUALITY ACCEPTABLE.
- ☐ EDGES CHAMFERED.
- ☐ ALL PATCHWORK ACCEPTABLE.

DESCRIPTION: 48" X 48" BOX CULVERT HEADWALL - 0° SKEW

CUSTOMER: JIM SMITH CONTRACTING

PROJECT: KYTC MCCracken CO. CALL 200 (ID 241301)

STRUCTURE: ST. 45+00 HW (1)

ORDER NO: 24-1643B

PE: J.H. ROSS

DATE: 05/28/26

SCALE: NTS



PG. 1 OF 1

THIS DRAWING IS THE PROPERTY OF INFRASTRUCTURE PRECAST, INC. ANY USE OR DUPLICATION OF THIS DRAWING WITHOUT PRIOR AUTHORIZATION IS STRICTLY PROHIBITED.







DRAWING SCALE:  
1/2" = 1'

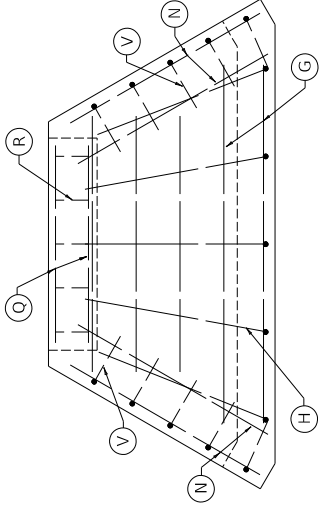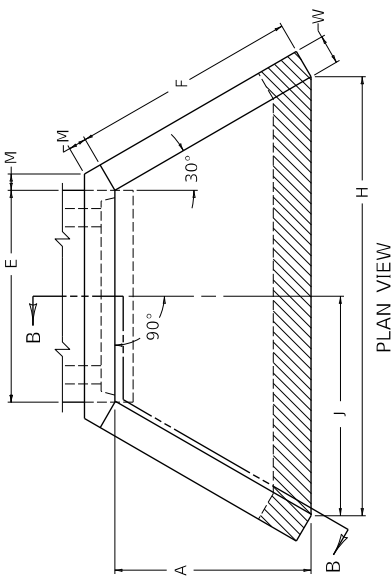


SECTION A-A

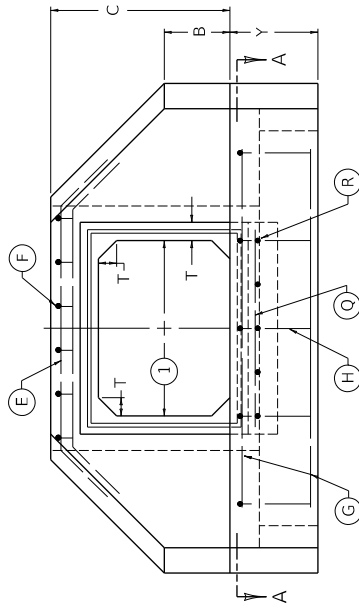

FRONT ELEVATION

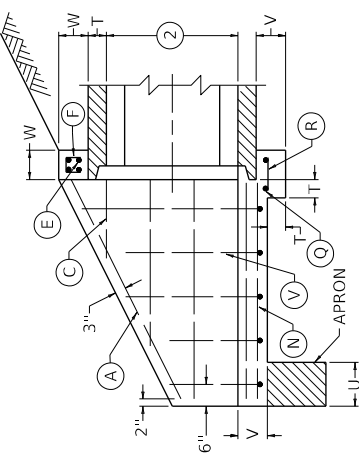

SECTION B-B

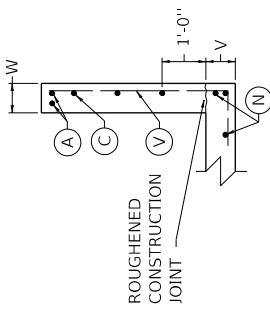

WING SECTION

NOTES

1. SPAN OF BOX CULVERT
2. RISE OF BOX CULVERT
3. FOR DIMENSIONS, QUANTITIES, AND BILL OF REINFORCEMENT SEE CUR. STD. DWGS. RDH-1100, RDH-1200 AND RDH-1300 SERIES.
4. DIMENSIONS FROM FACE OF CONCRETE TO STEEL SHALL BE 2" CLEAR DISTANCE.
5. ENCIRCLED LETTERS, ( ), INDICATE STEEL BAR LOCATIONS.
6. BARS ( ), ( ), AND ( ) ARE SPACED 1'-0" O.C. ALL OTHER BARS SHALL BE EVENLY SPACED.
7. BARS ( ) ARE PLACED IN ORDER OF INCREASING LENGTHS, BEGINNING AT THE END OF EACH WING.
8. BARS ( ) ARE PLACED IN ORDER OF INCREASING LENGTHS, BEGINNING AT THE TOP OF EACH WING.
9. HEADWALLS LOCATED AT SHOULDER EDGE SHALL BE PARALLEL TO CENTERLINE OF ROAD.
10. LIMITS OF APRON.
11. PAVING SHALL BE REQUIRED AND SHALL BE SLOPED IN DIRECTION OF FLOW EQUAL TO SLOPE OF BOX. FRONT FACE OF HEADWALL AND ENDS OF WINGS SHALL REMAIN VERTICAL.

|                                                                          |
|--------------------------------------------------------------------------|
| (LAYOUT AND STEEL PATTERN)                                               |
| KENTUCKY<br>DEPARTMENT OF HIGHWAYS                                       |
| PRECAST BOX CULVERT<br>HEADWALLS - 0° SKEW<br>(BOX RISE LESS THAN 6'-0") |
| STANDARD DRAWING NO. RDH-1000-02                                         |
| SUBMITTED _____ DIRECTOR, DIVISION OF DESIGN _____ DATE _____            |
| APPROVED _____ STATE HIGHWAY ENGINEER _____ DATE _____                   |

| DIMENSION | PRECAST BOX CULVERT |       |        |        |        |        |        |        |        |         |        |        | DIMENSION |   |
|-----------|---------------------|-------|--------|--------|--------|--------|--------|--------|--------|---------|--------|--------|-----------|---|
|           | 3'x2'               | 3'x3' | 4'x2'  | 4'x3'  | 4'x4'  | 5'x3'  | 5'x4'  | 5'x5'  | 6'x3'  | 6'x4'   | 6'x5'  | 6'x6'  |           |   |
| A         | 3'-4"               | 4'-4" | 3'-6"  | 4'-6"  | 5'-6"  | 4'-8"  | 5'-8"  | 6'-8"  | 4'-10" | 5'-10"  | 6'-10" | 8'-0"  | A         |   |
| B         | 1'-0"               | 1'-6" | 1'-0"  | 1'-6"  | 2'-0"  | 1'-6"  | 2'-0"  | 2'-6"  | 1'-6"  | 2'-0"   | 2'-6"  | 3'-0"  | B         |   |
| C         | 3'-0"               | 4'-0" | 3'-1"  | 4'-1"  | 5'-1"  | 4'-2"  | 5'-2"  | 6'-2"  | 4'-3"  | 5'-3"   | 6'-3"  | 7'-5"  | C         |   |
| E         | 3'-8"               |       |        | 4'-10" |        |        | 6'-0"  |        |        | 7'-2"   |        |        | E         |   |
| F         | 3'-10"              | 5'-0" | 4'-0"  | 5'-2"  | 6'-4"  | 5'-5"  | 6'-7"  | 7'-8"  | 5'-7"  | 6'-9"   | 7'-11" | 9'-3"  | F         |   |
| H         | 7'-6"               | 8'-8" | 8'-10" | 10'-0" | 11'-2" | 11'-5" | 12'-7" | 13'-8" | 12'-9" | 13'-11" | 15'-1" | 16'-5" | H         |   |
| J         | 3'-9"               | 4'-4" | 4'-5"  | 5'-0"  | 5'-7"  | 5'-8"  | 6'-3"  | 6'-10" | 6'-4"  | 6'-11"  | 7'-6"  | 8'-2"  | J         |   |
| M         |                     |       |        |        |        | 0'-5"  |        |        |        |         |        |        | 0'-6"     | M |
| T         | 0'-4"               |       | 0'-5"  |        |        | 0'-6"  |        |        | 0'-7"  |         |        |        | T         |   |
| U         | 1'-0"               |       |        |        |        |        |        |        |        |         |        |        |           | U |
| V         |                     |       |        |        |        | 0'-8"  |        |        |        |         |        |        | 1'-0"     | V |
| W         |                     |       |        |        |        | 0'-8"  |        |        |        |         |        |        | 0'-10"    | W |
| X         |                     |       |        |        |        | ----   |        |        |        |         |        |        | 2'-0"     | X |
| Y         |                     |       |        |        |        | 2'-0"  |        |        |        |         |        |        | 2'-6"     | Y |
| Z         |                     |       |        |        |        | ----   |        |        |        |         |        |        | 1'-3"     | Z |

| BOX<br>SIZE<br>① | CONCRETE<br>2 HEADWALLS |      |      |      |       |      | REINFORCEMENT<br>2 HEADWALLS |   |
|------------------|-------------------------|------|------|------|-------|------|------------------------------|---|
|                  | ②                       | ③    | ④    | ⑤    | ⑥     | ⑦    | ⑧                            | ⑧ |
| 3 X 2            | 3.17                    | 0.82 | —    | —    | —     | 271  | —                            | — |
| 3 X 3            | 4.39                    | 0.94 | —    | —    | —     | 365  | —                            | — |
| 4 X 2            | 3.74                    | 0.96 | —    | —    | —     | 311  | —                            | — |
| 4 X 3            | 5.06                    | 1.07 | —    | —    | —     | 389  | —                            | — |
| 4 X 4            | 6.60                    | 1.18 | —    | —    | —     | 497  | —                            | — |
| 5 X 3            | 5.76                    | 1.20 | —    | —    | —     | 430  | —                            | — |
| 5 X 4            | 7.39                    | 1.32 | —    | —    | —     | 576  | —                            | — |
| 5 X 5            | 9.24                    | 1.43 | —    | —    | —     | 681  | —                            | — |
| 6 X 3            | 6.51                    | 1.34 | —    | —    | —     | 483  | —                            | — |
| 6 X 4            | 8.22                    | 1.45 | —    | —    | —     | 603  | —                            | — |
| 6 X 5            | 10.16                   | 1.57 | —    | —    | —     | 738  | —                            | — |
| 6 X 6            | 19.81                   | 2.39 | 2.24 | 3.26 | 18.43 | 1619 | 273                          | — |
| 7 X 4            | 9.10                    | 1.59 | —    | —    | —     | 652  | —                            | — |
| 7 X 5            | 11.13                   | 1.70 | —    | —    | —     | 796  | —                            | — |
| 7 X 6            | 21.08                   | 2.54 | 2.56 | 3.43 | 19.40 | 1678 | 292                          | — |
| 7 X 7            | 24.13                   | 2.67 | 3.00 | 3.69 | 22.15 | 2092 | 353                          | — |
| 8 X 4            | 9.59                    | 1.68 | —    | —    | —     | 693  | —                            | — |
| 8 X 5            | 11.67                   | 1.80 | —    | —    | —     | 805  | —                            | — |
| 8 X 6            | 21.80                   | 2.65 | 2.78 | 3.54 | 19.90 | 1736 | 325                          | — |
| 8 X 7            | 24.88                   | 2.78 | 3.25 | 3.80 | 22.64 | 2117 | 350                          | — |
| 8 X 8            | 31.42                   | 4.03 | 3.34 | 5.47 | 29.52 | 2749 | 427                          | — |

| BOX<br>SIZE<br>① | CONCRETE<br>2 HEADWALLS |      |      |       |       |      | REINFORCEMENT<br>2 HEADWALLS |   |
|------------------|-------------------------|------|------|-------|-------|------|------------------------------|---|
|                  | ②                       | ③    | ④    | ⑤     | ⑥     | ⑦    | ⑧                            | ⑧ |
| 9 X 5            | 12.70                   | 1.93 | —    | —     | —     | 877  | —                            | — |
| 9 X 6            | 23.13                   | 2.81 | 3.12 | 3.71  | 20.91 | 1791 | 327                          | — |
| 9 X 7            | 26.26                   | 2.93 | 3.62 | 3.97  | 23.68 | 2204 | 397                          | — |
| 9 X 8            | 33.01                   | 4.23 | 3.73 | 5.70  | 30.75 | 2846 | 479                          | — |
| 9 X 9            | 36.81                   | 4.40 | 4.25 | 6.04  | 34.20 | 3431 | 509                          | — |
| 10 X 5           | 13.79                   | 2.07 | —    | —     | —     | 971  | —                            | — |
| 10 X 6           | 24.50                   | 2.96 | 3.47 | 3.89  | 21.96 | 1972 | 376                          | — |
| 10 X 7           | 27.69                   | 3.09 | 4.00 | 4.14  | 24.75 | 2419 | 444                          | — |
| 10 X 8           | 34.64                   | 4.43 | 4.12 | 5.93  | 32.01 | 3081 | 482                          | — |
| 10 X 9           | 38.50                   | 4.60 | 4.68 | 6.27  | 35.49 | 3539 | 565                          | — |
| 10 X 10          | 53.89                   | 7.29 | 5.40 | 9.95  | 51.16 | 4748 | 674                          | — |
| 11 X 4           | 12.60                   | 2.09 | —    | —     | —     | 870  | —                            | — |
| 11 X 6           | 25.92                   | 3.11 | 3.83 | 4.06  | 23.04 | 2049 | 413                          | — |
| 11 X 8           | 36.32                   | 4.63 | 4.53 | 6.16  | 33.32 | 3180 | 534                          | — |
| 11 X 10          | 56.04                   | 7.59 | 5.89 | 10.29 | 52.85 | 4801 | 677                          | — |
| 11 X 11          | 69.84                   | 7.77 | 6.93 | 10.66 | 65.81 | 5688 | 778                          | — |
| 12 X 4           | 13.72                   | 2.22 | —    | —     | —     | 903  | —                            | — |
| 12 X 6           | 27.39                   | 3.26 | 4.19 | 4.23  | 24.17 | 2134 | 457                          | — |
| 12 X 8           | 38.05                   | 4.84 | 4.94 | 6.39  | 34.66 | 3424 | 587                          | — |
| 12 X 10          | 60.16                   | 7.88 | 6.38 | 10.62 | 56.52 | 5075 | 740                          | — |
| 12 X 12          | 92.85                   | 8.01 | 8.83 | 10.98 | 86.98 | 6916 | 929                          | — |

① PRECAST CONCRETE BOX CULVERT SECTIONS EQUALS THE INTERIOR SPAN (S) BY THE INTERIOR RISE (R) IN FEET.

② CU. YDS. OF CONCRETE IN TWO HEADWALLS WITH PAVING.

③ CU. YDS. OF CONCRETE IN TWO APRONS (HEADWALLS WITH PAVING).

④ CU. YDS. OF CONCRETE IN TWO PAVED AREAS OF THE HEADWALLS.

⑤ CU. YDS. OF CONCRETE IN TWO APRONS (HEADWALLS WITHOUT PAVING).


⑥ CU. YDS. OF CONCRETE IN TWO HEADWALLS WITHOUT PAVING.

⑦ POUNDS OF REINFORCING STEEL IN TWO HEADWALLS WITH PAVING.


⑧ POUNDS OF REINFORCING STEEL TO DEDUCT WHEN PAVING FOR TWO HEADWALLS IS ELIMINATED.

|                                                                              |                                              |
|------------------------------------------------------------------------------|----------------------------------------------|
| KENTUCKY<br>DEPARTMENT OF HIGHWAYS                                           |                                              |
| QUANTITIES<br>3' x 2' - 12' x 12' H-WALLS<br>PRECAST BOX CULVERTS<br>0° SKEW |                                              |
| STANDARD DRAWING NO. RDH-1200-02                                             |                                              |
| SUBMITTED _____                                                              | DIRECTOR DIVISION OF DESIGN _____ DATE _____ |
| APPROVED _____                                                               | STATE HIGHWAY ENGINEER _____ DATE _____      |




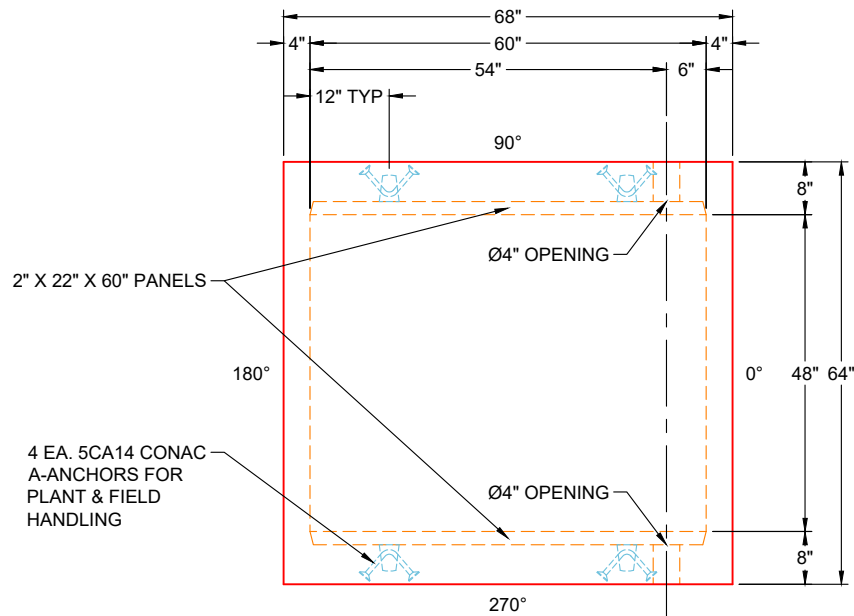

**PLAN VIEW  
(UPSIDE DOWN)**

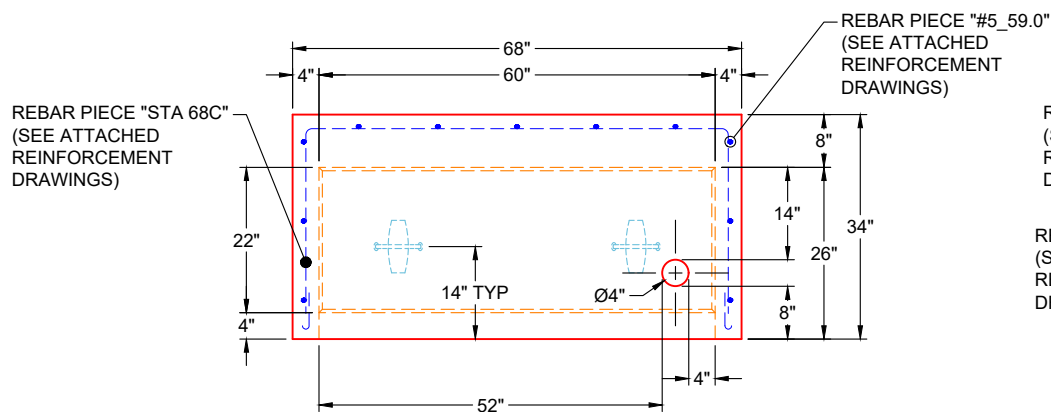

**FRONT VIEW  
(UPSIDE DOWN)**

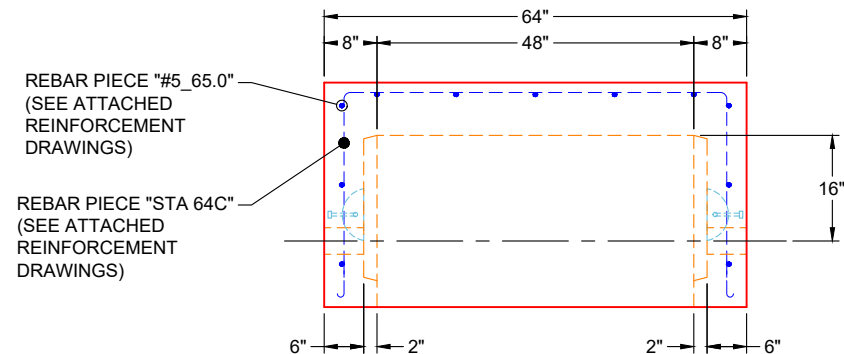

**SIDE VIEW  
(UPSIDE DOWN)**

### GENERAL NOTES:

1. MANUFACTURED TO ASTM C-913 (LATEST REVISION)
2. CONCRETE: 5,000 PSI AT 28 DAYS
3. REINFORCEMENT: PER ATTACHED REINFORCEMENT DRAWINGS - MIN. 1½" REBAR CLEARANCE
4. WEIGHT: 5,890 LBS

**PRODUCTION NOTE**  
**PLEASE USE SPECIFIC VSG 48" X 60"**  
**MOLD FOR THIS STRUCTURE**

### PRODUCTION WORK ORDER

PRODUCT I.D.: BX4860-04W08F-BAVF

DESCRIPTION: 48" X 60" X 26" VAULT BASE



#### QUALITY CONTROL CHECKLIST

- ☐ ALL DIMENSIONS CORRECT.
- ☐ LIFTERS INSTALLED.
- ☐ HOLE LOCATION(S) CORRECT.
- ☐ REINFORCING CORRECT.
- ☐ SURFACE QUALITY ACCEPTABLE.
- ☐ EDGES CHAMFERED.
- ☐ ALL PATCHWORK ACCEPTABLE.

PRODUCT VIEW: UPSIDE DOWN

CUSTOMER: ENDESOL, INC.

PLANT: BEAVER DAM, KY

PROJECT: 6-25 691254033

WEIGHT: 5,890 LBS

STRUCTURE: 4-61620 1 (EFX-60 STATIONARY VAULT)

TOP SECTION JOINT: N / A

ORDER NO: 26-1620

BASE SECTION JOINT: FLAT

PE: J.H. ROSS

DRAWING: J. HORSLEY

QC CHECK INITIALS:

DATE: 03/25/26

SCALE: NTS




PG. 2 OF 2

4

3

2

1

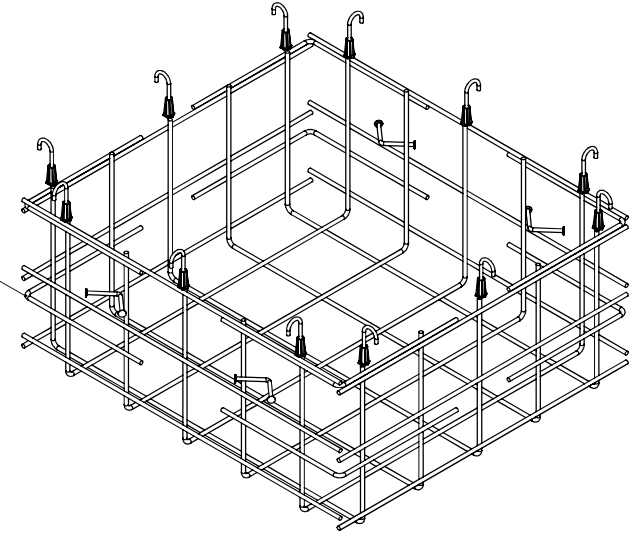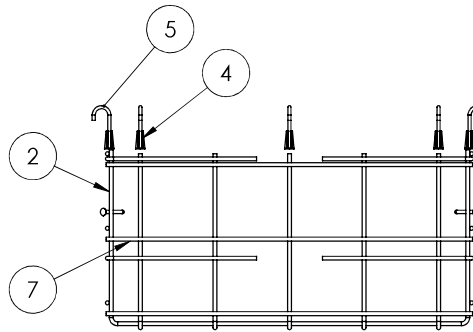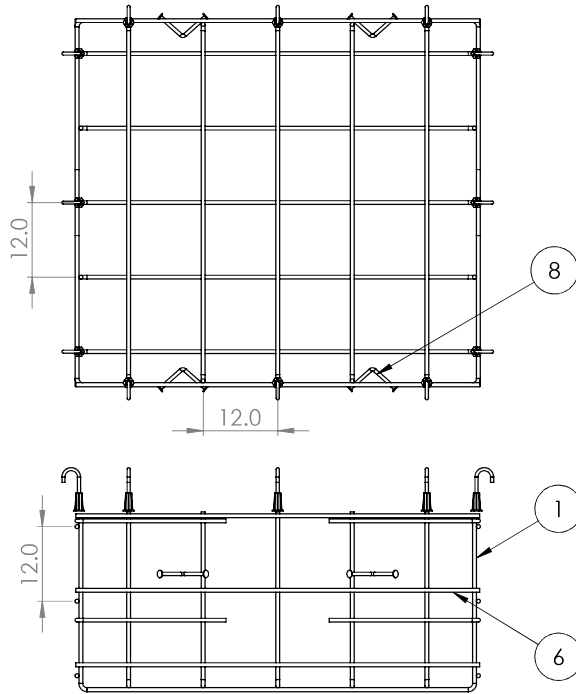

| ITEM NO. | PART NUMBER  | DESCRIPTION          | QTY. |
|----------|--------------|----------------------|------|
| 1        | STA 68C      | #5 Rebar C Shape     | 5    |
| 2        | STA 64C      | #5 Rebar C Shape     | 5    |
| 3        | STA 2424L    | #5 Rebar L 24" x 24" | 8    |
| 4        | TSI 50x278   | Threaded Anchor      | 12   |
| 5        | J Bolt 42117 | #4 Rebar J           | 12   |
| 6        | #5_65.0      | #5 Rebar 65" Long    | 6    |
| 7        | #5_59.0      | #5 Rebar 59" Long    | 6    |
| 8        | LUL514G      | Lift Hook            | 4    |

## NOTES:

1. Rebar: #5 A614 Grade 60
2. All Rebar to have 1.5" Cover Minimum

**PROPRIETARY AND CONFIDENTIAL**  
THE INFORMATION CONTAINED IN THIS  
DRAWING IS THE SOLE PROPERTY OF  
ENDESOL INC. ANY REPRODUCTION IN  
PART OR AS A WHOLE WITHOUT THE  
WRITTEN PERMISSION OF  
ENDESOL INC. IS PROHIBITED.

|             |  |                                                                  |           |             |                                                            |
|-------------|--|------------------------------------------------------------------|-----------|-------------|------------------------------------------------------------|
|             |  | UNLESS OTHERWISE SPECIFIED:                                      | NAME      | DATE        | <b>ENDESOL</b><br>TITLE: EFX-60<br>Stationary Rebar Detail |
|             |  | DIMENSIONS ARE IN INCHES<br>TOLERANCES:<br>FRACTIONAL $\pm 1/8"$ | DRAWN     | CMJ 3-25-16 |                                                            |
|             |  | TWO PLACE DECIMAL $\pm .13$<br>THREE PLACE DECIMAL $\pm .125$    | CHECKED   | JHR 3-25-16 |                                                            |
|             |  | INTERPRET GEOMETRIC<br>TOLERANCING PER:                          | ENG APPR. | XXXX XXXX   |                                                            |
|             |  | MATERIAL<br>#5 REBAR                                             | MFG APPR. | XXXX XXXX   |                                                            |
|             |  | FINISH<br>MILL                                                   | Q.A.      | XXXX XXXX   | SIZE <b>B</b> DWG. NO. EFX-60 STA Rebar REV <b>X2</b>      |
| NEXT ASSY   |  | USED ON                                                          | COMMENTS: |             | SCALE: 1:20 WEIGHT: SHEET 1 OF 1                           |
| APPLICATION |  | DO NOT SCALE DRAWING                                             |           |             |                                                            |

2

1

B

B



A

A



981 W. 7th Street  
Beaver Dam, KY  
42320  
P 270-363-2238  
F 270-363-2234  
iCastinc.com

DIMENSIONS ARE IN INCHES  
TOLERANCES:  
FRACTIONAL  
ANGULAR: MACH BEND  
TWO PLACE DECIMAL  
THREE PLACE DECIMAL

MATERIAL

FINISH

DO NOT SCALE DRAWING

|           | NAME | DATE |
|-----------|------|------|
| DRAWN     | xxx  |      |
| CHECKED   |      |      |
| ENG APPR. |      |      |
| MFG APPR. |      |      |
| Q.A.      |      |      |
| COMMENTS: |      |      |

#5 Rebar C  
Shape

|                  |                     |              |
|------------------|---------------------|--------------|
| SIZE<br><b>A</b> | DWG. NO.<br>STA 68C | REV.         |
| SCALE:1:50       | WEIGHT:             | SHEET 1 OF 1 |

2

1



2

1

B

B



A

A



981 W. 7th Street  
Beaver Dam, KY  
42320  
P 270-363-2238  
F 270-363-2234  
iCastinc.com

DIMENSIONS ARE IN INCHES  
TOLERANCES:  
FRACTIONAL  
ANGULAR: MACH BEND  
TWO PLACE DECIMAL  
THREE PLACE DECIMAL

MATERIAL

FINISH

DO NOT SCALE DRAWING

|           | NAME | DATE |
|-----------|------|------|
| DRAWN     | xxx  |      |
| CHECKED   |      |      |
| ENG APPR. |      |      |
| MFG APPR. |      |      |
| Q.A.      |      |      |
| COMMENTS: |      |      |

#5 Rebar C  
Shape

|                  |                     |              |
|------------------|---------------------|--------------|
| SIZE<br><b>A</b> | DWG. NO.<br>STA 64C | REV.         |
| SCALE:1:50       | WEIGHT:             | SHEET 1 OF 1 |

2


1

2

1

B

B

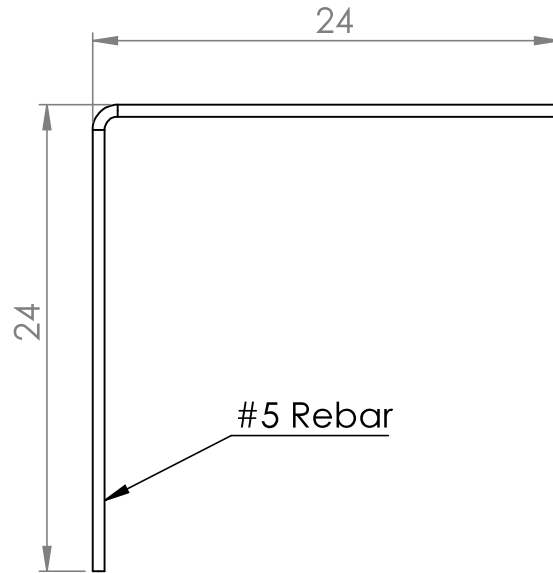

A

A



981 W. 7th Street  
Beaver Dam, KY  
42320  
P 270-363-2238  
F 270-363-2234  
iCastinc.com

DIMENSIONS ARE IN INCHES  
TOLERANCES:  
FRACTIONAL  
ANGULAR: MACH BEND  
TWO PLACE DECIMAL  
THREE PLACE DECIMAL

MATERIAL

FINISH

DO NOT SCALE DRAWING

|           | NAME | DATE |
|-----------|------|------|
| DRAWN     | xxx  |      |
| CHECKED   |      |      |
| ENG APPR. |      |      |
| MFG APPR. |      |      |
| Q.A.      |      |      |
| COMMENTS: |      |      |

#5 Rebar L 24" x  
24"

| SIZE       | DWG. NO.  | REV.         |
|------------|-----------|--------------|
| A          | STA 2424L |              |
| SCALE:1:50 | WEIGHT:   | SHEET 1 OF 1 |

2

1

**Job Number:**

26-1620

**Job Name:**

6-25 691254033

**Structure:**

4-61620 1

**Note:**

Nosing Kit To Be Shipped. See Chad Jarvis.


|   |         |       |           |          |                                                                                                  |           |   |           |         |        |
|---|---------|-------|-----------|----------|--------------------------------------------------------------------------------------------------|-----------|---|-----------|---------|--------|
| Job Name: 25-4488 - WVDOT Wood Co NHPP-0068(192)<br>Job Location: Parkersburg, WV<br>Contractor: Triton Construction   |         |       |           |          | Plant: 100<br>3/26/2026 1:41:51 PM                                                               |           | Tech: Jared - F<br>PC: E. Bradley   |           |         |        |
| <b>Structure ID: B-02</b>   |         |       |           |          |                                                                                                  |           |   |           |         |        |
| <b>P1 BX2428-08BAVF</b>   |         |       |           |          | <b>BOX BASE 8inW, 8inF, Variable Ht F/n</b>                                                      |           |   |           |         |        |
| P2) 24" x 28" - CASTING HEIGHT - 8"<br>P1) 24" x 28" - BOX BASE 8inW, 8inF, Variable Ht - 39"<br>1) Conseal CS-102 1.00" (Single)<br>1) SECONDARY POUR - Walls<br>1) CASTING - NEENAH R-3588-L (L GRATE)<br>1) CASTING - NEENAH R-3589 (FRAME)<br>2) Hole - 24" |         |       |           |          | 0 lb<br>4211 lb<br>0 lb<br>0 lb<br>152 lb<br>250 lb<br>0 lb<br>-----<br>Structure Total: 4613 lb |           | <b>Structure Notes:</b><br><b>**WVDOT STATE PROJECT**</b><br>1. PER ASTM C913 SPECIFICATIONS.<br>2. CONCRETE = 4,000 PSI AT 28 DAYS.<br>3. NO STEPS AND NO INVERT CHANNEL.<br>4. CASTING BY I-CAST (NEENAH R-3589 (FRAME)& R-3588-L (L GRATE)) .<br><br>REINFORCING PER ASTM A615 (GRADE 60).<br>- WALLS (As .12) #5 BARS AT 12" C.C.E.W.<br>- FLOOR (As .12) #5 BARS AT 12" C.C.E.W. |           |         |        |
| Rim: 605'    Rim to Invert: 4.42'    Slack: 6.04"    Sump: 0"    Step Position:   |         |       |           |          |                                                                                                  |           |   |           |         |        |
| Position   | Elev    | Angle | Ext. (cw) | Pipe     | Pipe OD                                                                                          | Connector | Hole   | Horz Size | Up ( )  | Offset |
| Invert 1   | 600.58' | 0°    | 20"       | 18" HDPE | 21.2"                                                                                            | Hole 24   | 24"   | 24"       | -1.625" | 0"     |
| Invert 2   | 600.68' | 90°   | 22"       | 18" HDPE | 21.2"                                                                                            | Hole 24   | 24"   | 24"       | -0.375" | 0"     |
| Invert 3   |         |       |           |          |                                                                                                  |           |   |           |         |        |
| Invert 4   |         |       |           |          |                                                                                                  |           |   |           |         |        |
| Invert 5   |         |       |           |          |                                                                                                  |           |   |           |         |        |
| Invert 6   |         |       |           |          |                                                                                                  |           |   |           |         |        |
| Invert 7   |         |       |           |          |                                                                                                  |           |   |           |         |        |
| Invert 8   |         |       |           |          |                                                                                                  |           |   |           |         |        |

|                                      |  |  |  |  |   |             |            |      |               |
|--------------------------------------|--|--|--|--|---|-------------|------------|------|---------------|
| RIGHT-SIDE UP VIEW (int. dimensions) |  |  |  |  | UPSIDE-DOWN VIEW (int. dimenions)   |             |            |      |               |
|                                      |  |  |  |  | <div style="border: 2px solid red; padding: 10px; text-align: center;">           1ST POUR (FLOOR) = 1,182 LBS<br/>           2ND POUR (WALLS) = 3,029 LBS         </div>                                                   |             |            |      |               |
|                                      |  |  |  |  | <div style="border: 2px solid red; padding: 10px;">           1ST POUR (FLOOR)<br/>           STUB #5 L BARS OUT<br/>           TOP FLOOR, SPA AT<br/>           12" C/C FOR<br/>           CONNECTING WALLS         </div> |             |            |      |               |
| INSIDE WALL DIMENSIONS               |  |  |  |  |   |             |            |      |               |
|                                      |  |  |  |  | Front   | Right (28") | Back (24") | Left | EXT           |
|                                      |  |  |  |  |   |             |            |      | 39"<br><br>8" |

|                                  |                               |                                        |                                        |                                                  |
|----------------------------------|-------------------------------|----------------------------------------|----------------------------------------|--------------------------------------------------|
| Coating (Int):<br>Coating (Ext): | Seam Up: Flat<br>Seam Dn: n/a | Wall Thickness: 8"<br>Floor Height: 8" | Height (Int): 39"<br>Height (Ext): 47" | Weight (Net): 4211 lb<br>Volume (Net): 1.08cu.yd |
|----------------------------------|-------------------------------|----------------------------------------|----------------------------------------|--------------------------------------------------|

|   |         |       |           |          |                                    |   |                                   |   |                                                                                    |        |  |
|---|---------|-------|-----------|----------|------------------------------------|---|-----------------------------------|---|------------------------------------------------------------------------------------|--------|--|
| Job Name: 25-4488 - WVDOT Wood Co NHPP-0068(192)<br>Job Location: Parkersburg, WV<br>Contractor: Triton Construction   |         |       |           |          | Plant: 100<br>3/26/2026 1:41:51 PM |   | Tech: Jared - F<br>PC: E. Bradley |   |  |        |  |
| <b>Structure ID: B-02</b>   |         |       |           |          |                                    |   |                                   |   |                                                                                    |        |  |
| <b>P1 BX2428-08BAVF BOX BASE 8inW, 8inF, Variable Ht F/n</b>   |         |       |           |          |                                    |   |                                   |   |                                                                                    |        |  |
| <p>P2) 24" x 28" - CASTING HEIGHT - 8"<br/>P1) 24" x 28" - BOX BASE 8inW, 8inF, Variable Ht - 39"<br/>1) Conseal CS-102 1.00" (Single)<br/>1) SECONDARY POUR - Walls<br/>1) CASTING - NEENAH R-3588-L (L GRATE)<br/>1) CASTING - NEENAH R-3589 (FRAME)<br/>2) Hole - 24"</p> |         |       |           |          |                                    | <p>0 lb<br/>4211 lb<br/>0 lb<br/>0 lb<br/>152 lb<br/>250 lb<br/>0 lb<br/>-----<br/>Structure Total: 4613 lb</p> |                                   | <p><u>Structure Notes:</u><br/>**WVDOT STATE PROJECT**<br/>1. PER ASTM C913 SPECIFICATIONS.<br/>2. CONCRETE = 4,000 PSI AT 28 DAYS.<br/>3. NO STEPS AND NO INVERT CHANNEL.<br/>4. CASTING BY I-CAST (NEENAH R-3589 (FRAME)&amp; R-3588-L (L GRATE)) .<br/><br/>REINFORCING PER ASTM A615 (GRADE 60).<br/>- WALLS (As .12) #5 BARS AT 12" C.C.E.W.<br/>- FLOOR (As .12) #5 BARS AT 12" C.C.E.W.</p> |                                                                                    |        |  |
| Rim: 605' Rim to Invert: 4.42' Slack: 6.04" Sump: 0" Step Position:   |         |       |           |          |                                    |   |                                   |   |                                                                                    |        |  |
| Position   | Elev    | Angle | Ext. (cw) | Pipe     | Pipe OD                            | Connector   | Hole                              | Horz Size   | Up ( _ )                                                                           | Offset |  |
| Invert 1   | 600.58' | 0°    | 20"       | 18" HDPE | 21.2"                              | Hole 24   | 24"                               | 24"   | -1.625"                                                                            | 0"     |  |
| Invert 2   | 600.68' | 90°   | 22"       | 18" HDPE | 21.2"                              | Hole 24   | 24"                               | 24"   | -0.375"                                                                            | 0"     |  |
| Invert 3   |         |       |           |          |                                    |   |                                   |   |                                                                                    |        |  |
| Invert 4   |         |       |           |          |                                    |   |                                   |   |                                                                                    |        |  |
| Invert 5   |         |       |           |          |                                    |   |                                   |   |                                                                                    |        |  |
| Invert 6   |         |       |           |          |                                    |   |                                   |   |                                                                                    |        |  |
| Invert 7   |         |       |           |          |                                    |   |                                   |   |                                                                                    |        |  |
| Invert 8   |         |       |           |          |                                    |   |                                   |   |                                                                                    |        |  |

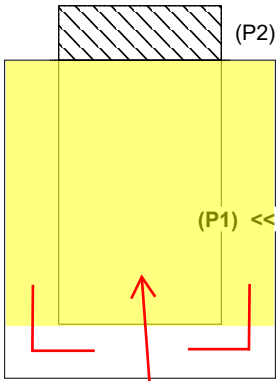


(P2)

(P1) <<

**2ND POUR (WALLS)**

**RIGHT-SIDE UP VIEW (int. dimensions)**

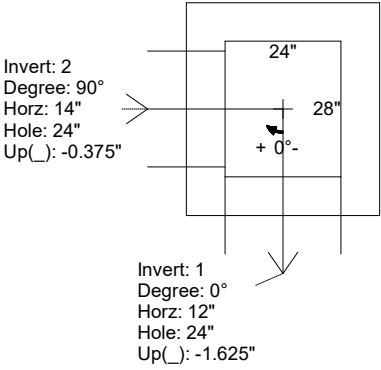

Invert: 2  
Degree: 90°  
Horz: 14"  
Hole: 24"  
Up(\_): -0.375"

Invert: 1  
Degree: 0°  
Horz: 12"  
Hole: 24"  
Up(\_): -1.625"

24"


28"

+ 0° -

**UPSIDE-DOWN VIEW (int. dimenions)**

**1ST POUR (FLOOR) = 1,182 LBS**  
**2ND POUR (WALLS) = 3,029 LBS**

**INSIDE WALL DIMENSIONS**

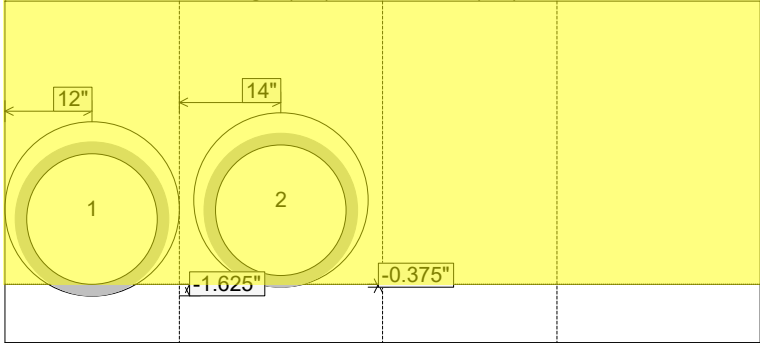

Front Right (28") Back (24") Left

12"

14"

1

2

-1.625"

-0.375"


EXT

39"

8"

|                                  |                               |                                        |                                        |                                                  |
|----------------------------------|-------------------------------|----------------------------------------|----------------------------------------|--------------------------------------------------|
| Coating (Int):<br>Coating (Ext): | Seam Up: Flat<br>Seam Dn: n/a | Wall Thickness: 8"<br>Floor Height: 8" | Height (Int): 39"<br>Height (Ext): 47" | Weight (Net): 4211 lb<br>Volume (Net): 1.08cu.yd |
|----------------------------------|-------------------------------|----------------------------------------|----------------------------------------|--------------------------------------------------|




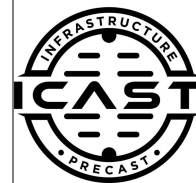

|                         |
|-------------------------|
| Weight (Net): 4956 lb   |
| Volume (Net): 1.27cu.yd |


|   |         |       |           |          |                                    |   |                                   |   |                                                                                    |        |  |
|---|---------|-------|-----------|----------|------------------------------------|---|-----------------------------------|---|------------------------------------------------------------------------------------|--------|--|
| Job Name: 25-4488 - WVDOT Wood Co NHPP-0068(192)<br>Job Location: Parkersburg, WV<br>Contractor: Triton Construction   |         |       |           |          | Plant: 100<br>3/26/2026 1:41:50 PM |   | Tech: Jared - F<br>PC: E. Bradley |   |  |        |  |
| Structure ID: B-04   |         |       |           |          |                                    |   |                                   |   |                                                                                    |        |  |
| P1 BX2428-08BAVF BOX BASE 8inW, 8inF, Variable Ht F/n   |         |       |           |          |                                    |   |                                   |   |                                                                                    |        |  |
| <div>P2) 24" x 28" - CASTING HEIGHT - 8"<br/>P1) 24" x 28" - BOX BASE 8inW, 8inF, Variable Ht - 55"<br/>1) Conseal CS-102 1.00" (Single)<br/>1) SECONDARY POUR - Walls<br/>1) CASTING - NEENAH R-3588-L (L GRATE)<br/>1) CASTING - NEENAH R-3589 (FRAME)<br/>2) Hole - 24"</div> |         |       |           |          |                                    | <div>0 lb<br/>5595 lb<br/>0 lb<br/>0 lb<br/>152 lb<br/>250 lb<br/>0 lb<br/>-----<br/>Structure Total: 5997 lb</div> |                                   | <div>Structure Notes:<br/>**WVDOT STATE PROJECT**<br/>1. PER ASTM C913 SPECIFICATIONS.<br/>2. CONCRETE = 4,000 PSI AT 28 DAYS.<br/>3. NO STEPS AND NO INVERT CHANNEL.<br/>4. CASTING BY I-CAST (NEENAH R-3589 (FRAME)&amp; R-3588-L (L GRATE)) .<br/><br/>REINFORCING PER ASTM A615 (GRADE 60).<br/>- WALLS (As .12) #5 BARS AT 12" C.C.E.W.<br/>- FLOOR (As .12) #5 BARS AT 12" C.C.E.W.</div> |                                                                                    |        |  |
| Rim: 608.87' Rim to Invert: 5.79' Slack: 6.48" Sump: 0" Step Position:   |         |       |           |          |                                    |   |                                   |   |                                                                                    |        |  |
| Position   | Elev    | Angle | Ext. (cw) | Pipe     | Pipe OD                            | Connector   | Hole                              | Horz Size   | Up ( _ )                                                                           | Offset |  |
| Invert 1   | 603.08' | 90°   | 22"       | 18" HDPE | 21.2"                              | Hole 24   | 24"                               | 24"   | -1.625"                                                                            | 0"     |  |
| Invert 2   | 603.18' | 270°  | 22"       | 18" HDPE | 21.2"                              | Hole 24   | 24"                               | 24"   | -0.375"                                                                            | 0"     |  |
| Invert 3   |         |       |           |          |                                    |   |                                   |   |                                                                                    |        |  |
| Invert 4   |         |       |           |          |                                    |   |                                   |   |                                                                                    |        |  |
| Invert 5   |         |       |           |          |                                    |   |                                   |   |                                                                                    |        |  |
| Invert 6   |         |       |           |          |                                    |   |                                   |   |                                                                                    |        |  |
| Invert 7   |         |       |           |          |                                    |   |                                   |   |                                                                                    |        |  |
| Invert 8   |         |       |           |          |                                    |   |                                   |   |                                                                                    |        |  |

RIGHT-SIDE UP VIEW (int. dimensions)

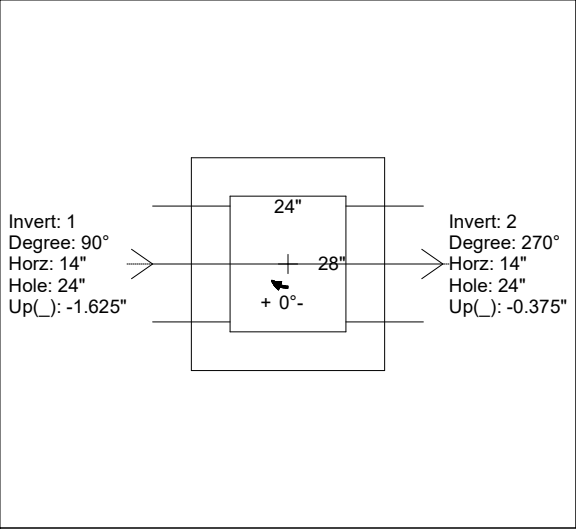


UPSIDE-DOWN VIEW (int. dimenions)

1ST POUR (FLOOR) = 1,182 LBS  
2ND POUR (WALLS) = 4,413 LBS

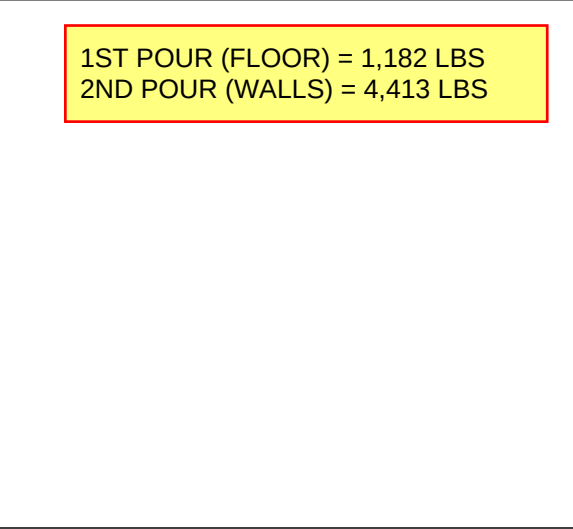

INSIDE WALL DIMENSIONS

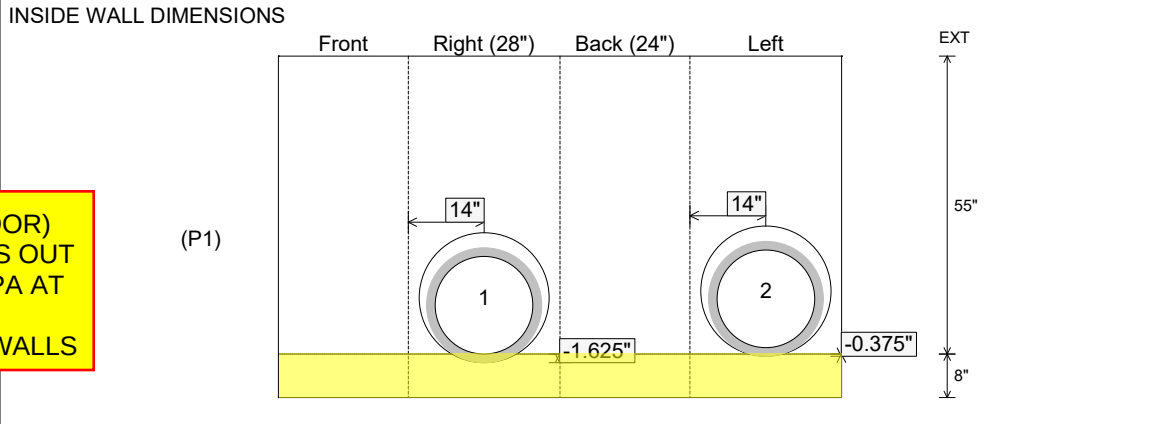

1ST POUR (FLOOR)  
STUB #5 L BARS OUT  
TOP FLOOR, SPA AT  
12" C/C FOR  
CONNECTING WALLS

Coating (Int):  
Coating (Ext):


Seam Up: Flat  
Seam Dn: n/a

Wall Thickness: 8"  
Floor Height: 8"


Height (Int): 55"  
Height (Ext): 63"

Weight (Net): 5595 lb  
Volume (Net): 1.43cu.yd



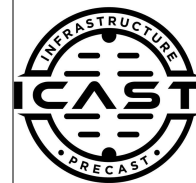

|                         |
|-------------------------|
| Weight (Net): 5595 lb   |
| Volume (Net): 1.43cu.yd |

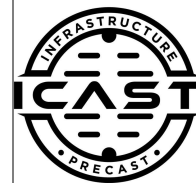

Weight (Net): 6508 lb  
Volume (Net): 1.66cu.yd

|   |         |       |                                             |          |                                    |                                                                                                  |                                   |   |          |        |  |  |
|---|---------|-------|---------------------------------------------|----------|------------------------------------|--------------------------------------------------------------------------------------------------|-----------------------------------|---|----------|--------|--|--|
| Job Name: 25-4488 - WVDOT Wood Co NHPP-0068(192)<br>Job Location: Parkersburg, WV<br>Contractor: Triton Construction   |         |       |                                             |          | Plant: 100<br>3/26/2026 1:41:49 PM |                                                                                                  | Tech: Jared - F<br>PC: E. Bradley |   |          |        |  |  |
| <b>Structure ID: B-05</b>   |         |       |                                             |          |                                    |                                                                                                  |                                   |   |          |        |  |  |
| <b>P1 BX2428-08BAVF</b>   |         |       | <b>BOX BASE 8inW, 8inF, Variable Ht F/n</b> |          |                                    |                                                                                                  |                                   |   |          |        |  |  |
| P2) 24" x 28" - CASTING HEIGHT - 8"<br>P1) 24" x 28" - BOX BASE 8inW, 8inF, Variable Ht - 65"<br>1) Conseal CS-102 1.00" (Single)<br>1) SECONDARY POUR - Walls<br>1) CASTING - NEENAH R-3588-L (L GRATE)<br>1) CASTING - NEENAH R-3589 (FRAME)<br>2) Hole - 24" |         |       |                                             |          |                                    | 0 lb<br>6508 lb<br>0 lb<br>0 lb<br>152 lb<br>250 lb<br>0 lb<br>-----<br>Structure Total: 6910 lb |                                   | <b>Structure Notes:</b><br><b>**WVDOT STATE PROJECT**</b><br>1. PER ASTM C913 SPECIFICATIONS.<br>2. CONCRETE = 4,000 PSI AT 28 DAYS.<br>3. NO STEPS AND NO INVERT CHANNEL.<br>4. CASTING BY I-CAST (NEENAH R-3589 (FRAME)& R-3588-L (L GRATE)) .<br><br>REINFORCING PER ASTM A615 (GRADE 60).<br>- WALLS (As .12) #5 BARS AT 12" C.C.E.W.<br>- FLOOR (As .12) #5 BARS AT 12" C.C.E.W. |          |        |  |  |
| Rim: 610.96'    Rim to Invert: 6.63'    Slack: 6.56"    Sump: 0"    Step Position:   |         |       |                                             |          |                                    |                                                                                                  |                                   |   |          |        |  |  |
| Position   | Elev    | Angle | Ext. (cw)                                   | Pipe     | Pipe OD                            | Connector                                                                                        | Hole                              | Horz Size   | Up ( _ ) | Offset |  |  |
| Invert 1   | 604.33' | 90°   | 22"                                         | 18" HDPE | 21.2"                              | Hole 24                                                                                          | 24"                               | 24"   | -1.625"  | 0"     |  |  |
| Invert 2   | 604.43' | 270°  | 22"                                         | 18" HDPE | 21.2"                              | Hole 24                                                                                          | 24"                               | 24"   | -0.375"  | 0"     |  |  |
| Invert 3   |         |       |                                             |          |                                    |                                                                                                  |                                   |   |          |        |  |  |
| Invert 4   |         |       |                                             |          |                                    |                                                                                                  |                                   |   |          |        |  |  |
| Invert 5   |         |       |                                             |          |                                    |                                                                                                  |                                   |   |          |        |  |  |
| Invert 6   |         |       |                                             |          |                                    |                                                                                                  |                                   |   |          |        |  |  |
| Invert 7   |         |       |                                             |          |                                    |                                                                                                  |                                   |   |          |        |  |  |
| Invert 8   |         |       |                                             |          |                                    |                                                                                                  |                                   |   |          |        |  |  |

**RIGHT-SIDE UP VIEW (int. dimensions)**

**UPSIDE-DOWN VIEW (int. dimenions)**

1ST POUR (FLOOR) = 1,182 LBS  
 2ND POUR (WALLS) = 5,326 LBS

**INSIDE WALL DIMENSIONS**

|                                  |                               |                                        |                                        |                                                  |
|----------------------------------|-------------------------------|----------------------------------------|----------------------------------------|--------------------------------------------------|
| Coating (Int):<br>Coating (Ext): | Seam Up: Flat<br>Seam Dn: n/a | Wall Thickness: 8"<br>Floor Height: 8" | Height (Int): 65"<br>Height (Ext): 73" | Weight (Net): 6508 lb<br>Volume (Net): 1.66cu.yd |
|----------------------------------|-------------------------------|----------------------------------------|----------------------------------------|--------------------------------------------------|