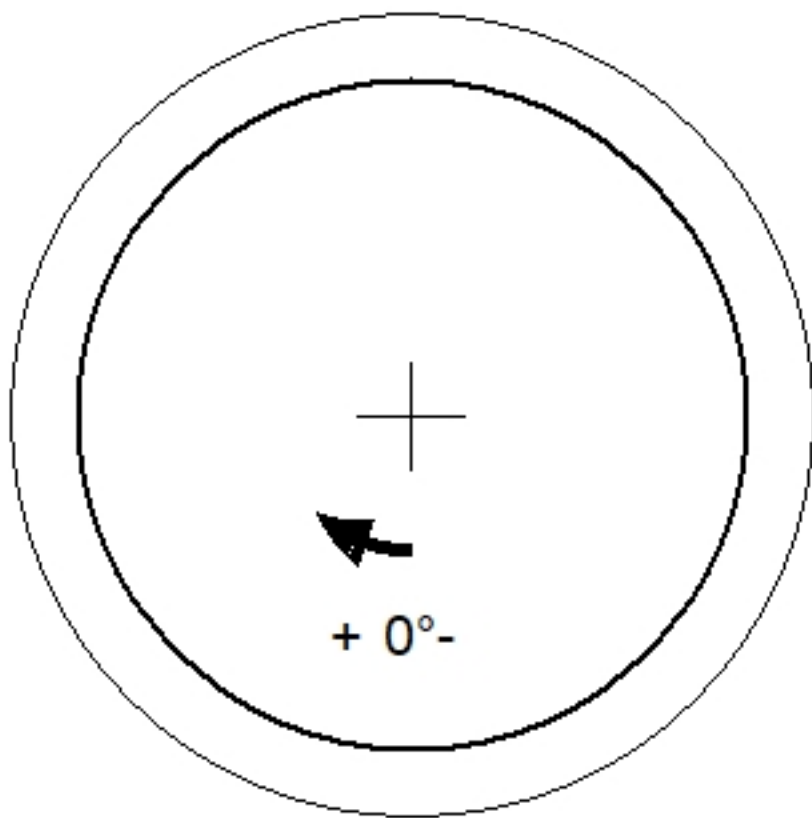
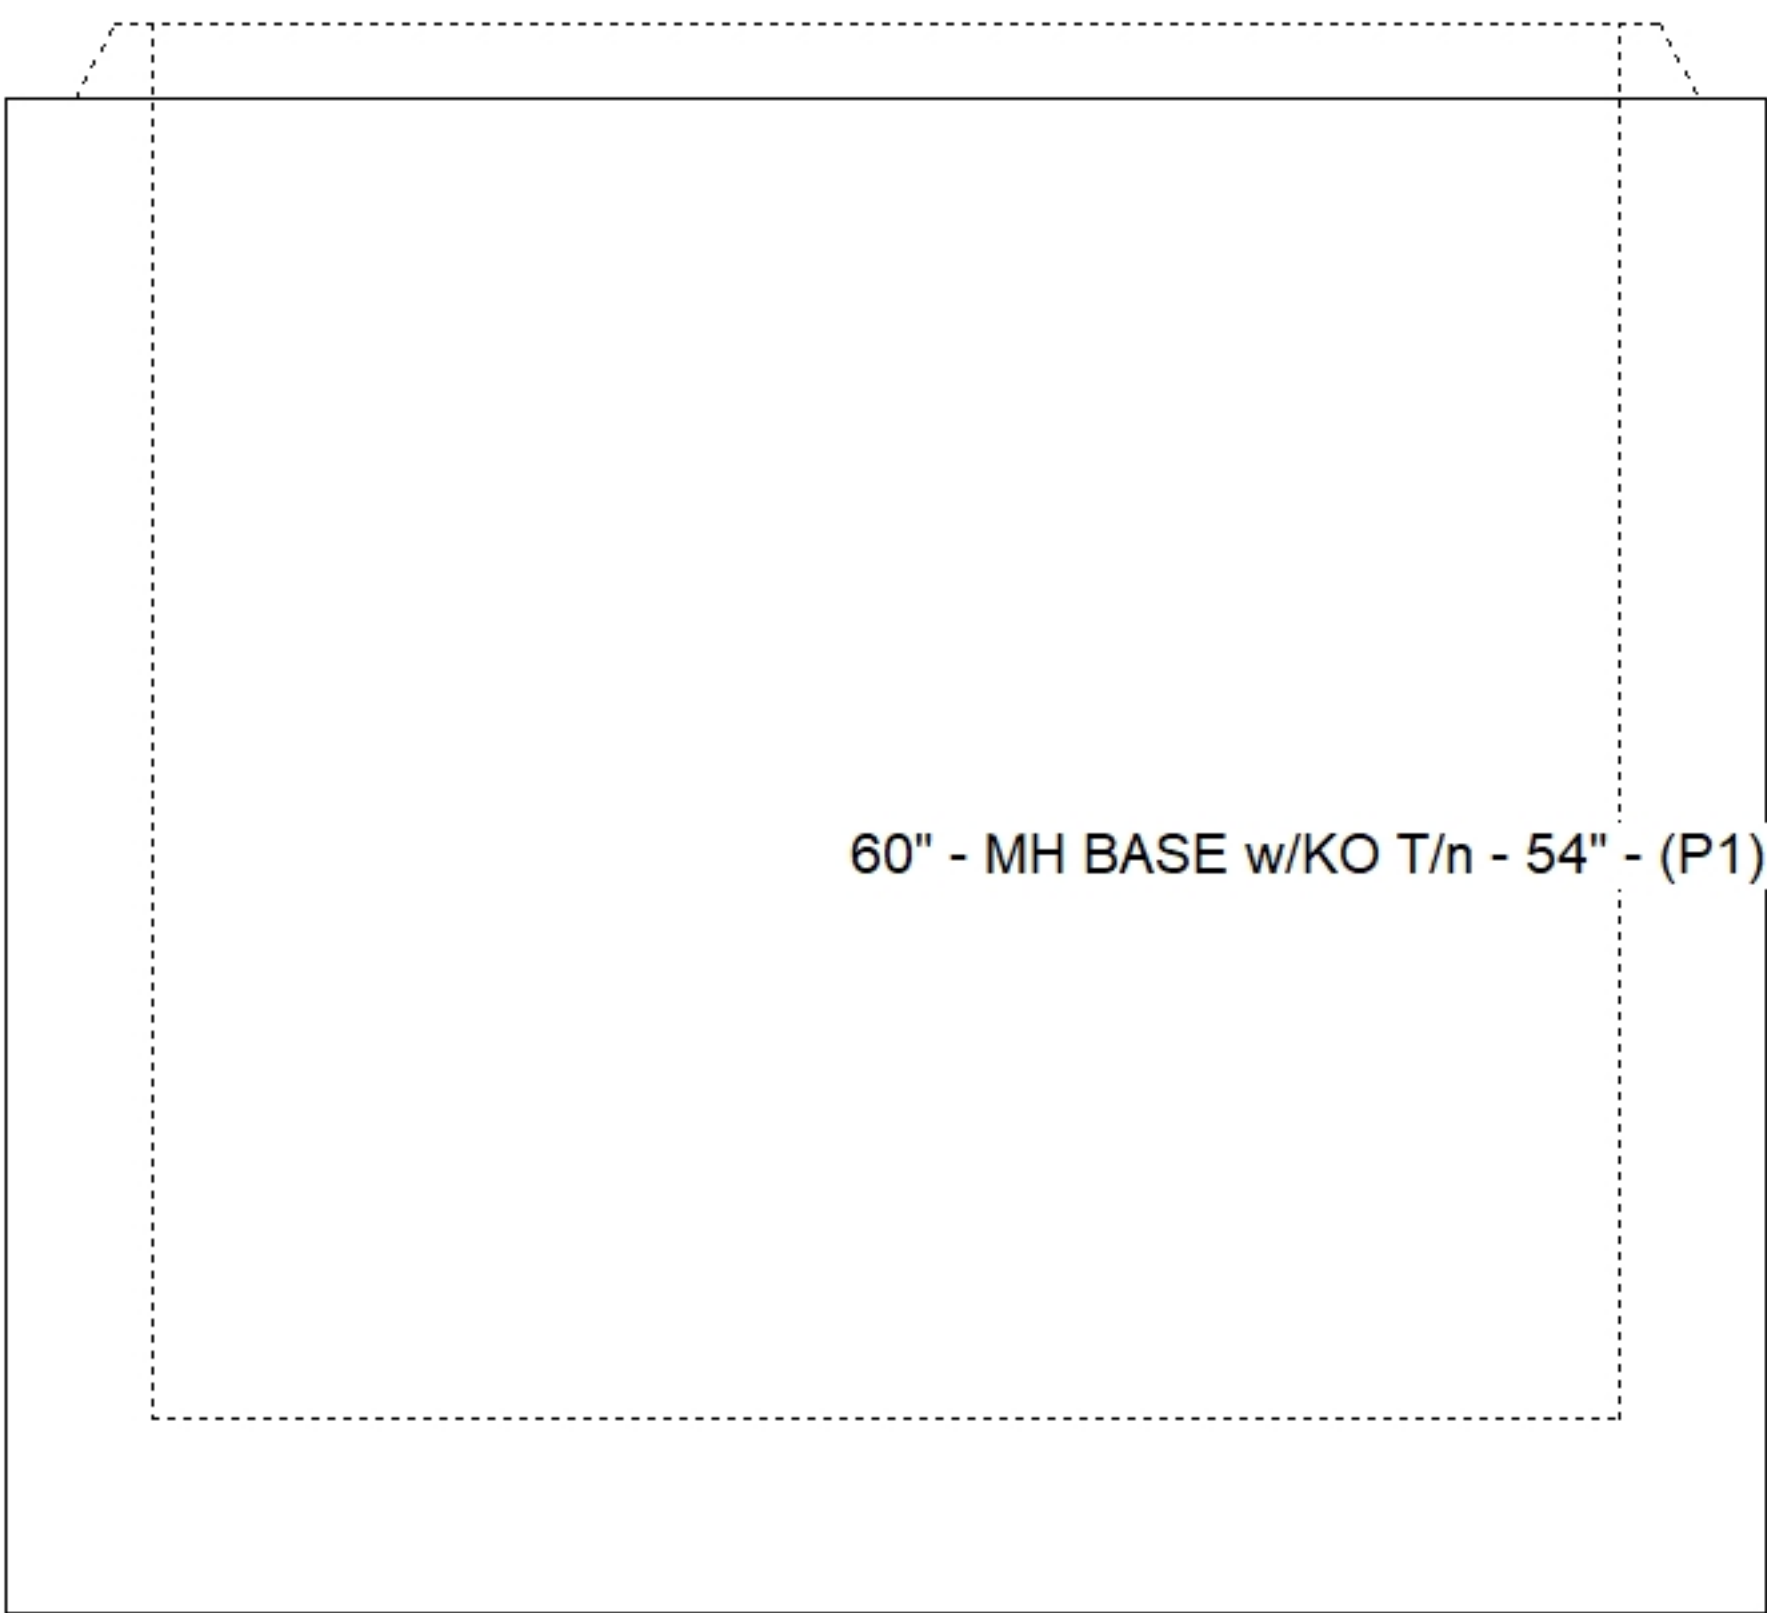
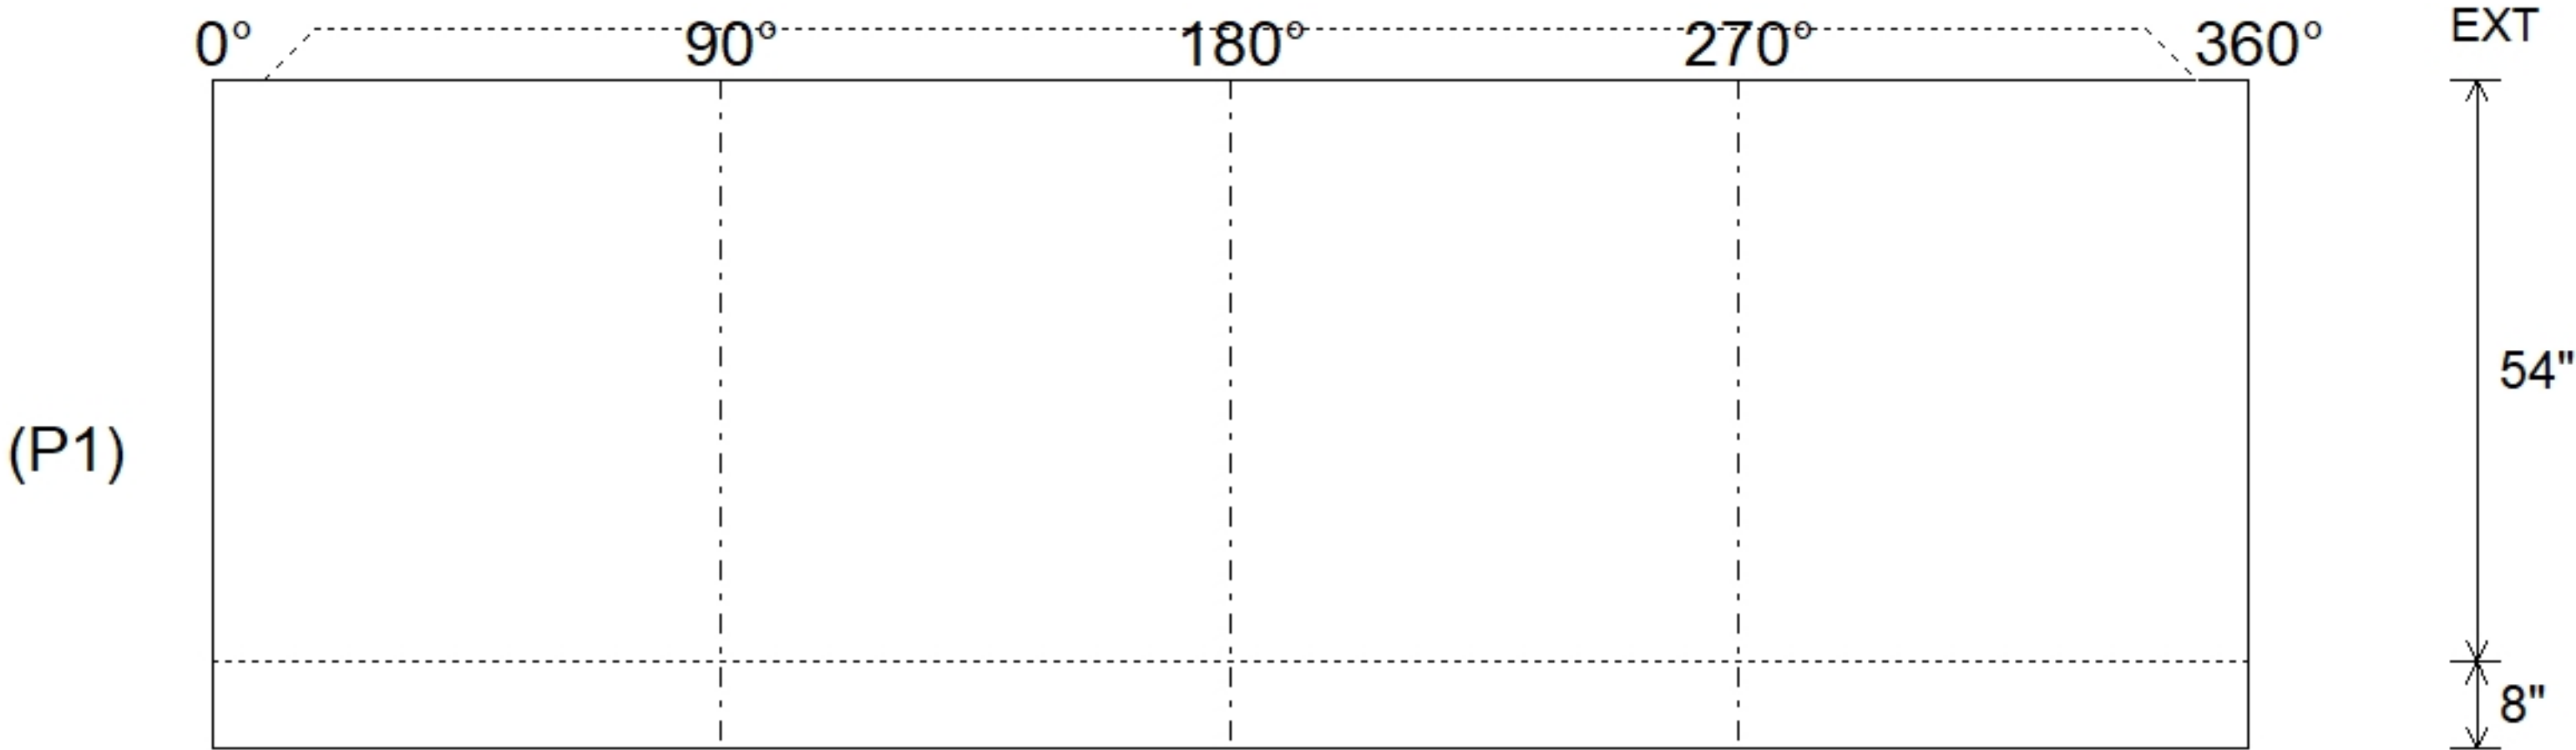


Job Name: 24-3432P3 - Sheperdsville CityPark Addition Job Location: Sheperdsville, KY Contractor: Yockum Trucking & Excavating				PC: A. Chamber TECH: J. Horsley Plant: 100										
Structure ID: KO Base (60in) Spec: KO BOXES Type: STM.MH Size: 60" Rim: 4.5' Invert: 4.5' Rim to Invert: 0' Sump: 54" Floor (Top): 0' Floor Height: 8" Floor (Bot): -0.667' Overall Height: 5.167' Slack: 0"														
Structure Notes: . 1. PER ASTM C478 SPECIFICATIONS. 2. CONCRETE = 4,500 PSI AT 28 DAYS. 3. CASTING ? . REINFORCING PER ASTM A615 (GRADE 60). - TOP SLAB = H20 LOADING. - RISER (As .18) - FLOOR (As .12) #5 BARS AT 12" C.C.E.W.				STRUCTURE SUMMARY: P1) 60" - MH BASE w/KO T/n - 54" 1) 60" - Conseal CS-102 1.00" 8370 lb 0 lb ----- Structure Total: 8370 lb										
				Position	Elev	Angle	Pipe	Pipe OD	Hole	Connector	Up ()	Ref		
				Rim	4.5'									
				Reducer										
				Invert 1										
				Invert 2										
				Invert 3										
				Invert 4										
				Invert 5										
				Invert 6										
				Invert 7										
Invert 8														
				Cast (Int. Dim.) - Interior Dimensions 										
				Submittal Drawing 9/24/2026 7:35:20 AM				SUBMITTAL APPROVED BY:						