

Job Name: 25-2647 Nichols West


E. Brack
J. Cop
Plant: Beaver Dam



Job Location: Gallatin, TN


Contractor: Hayes Pipe Supply

Structure ID: M0
Structure Notes:
HEADWALL
HW BW W/DISSIPATORS (P1)
24" HW BW W/DISSIPATORS
24"
Rim to Invert: 0'
Height: 0"
Slack: 1'

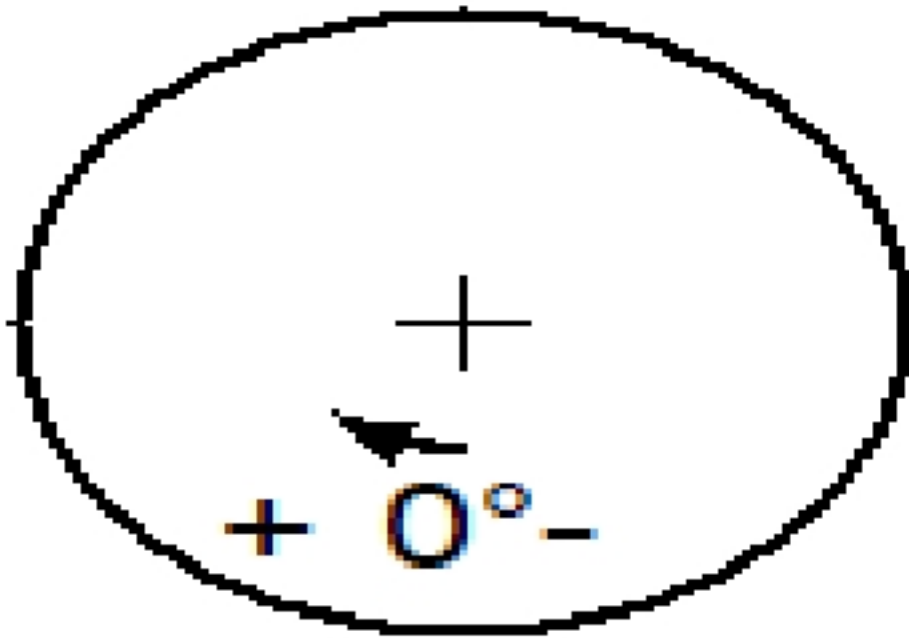

Position	Elev	Angle	Pipe	Pipe OD	Hole	Connector	Up ()	Ref
Rim	0'							
Reducer								
Invert 1								
Invert 2								
Invert 3								
Invert 4								
Invert 5								
Invert 6								
Invert 7								
Invert 8								

Default - Interior Dimensions

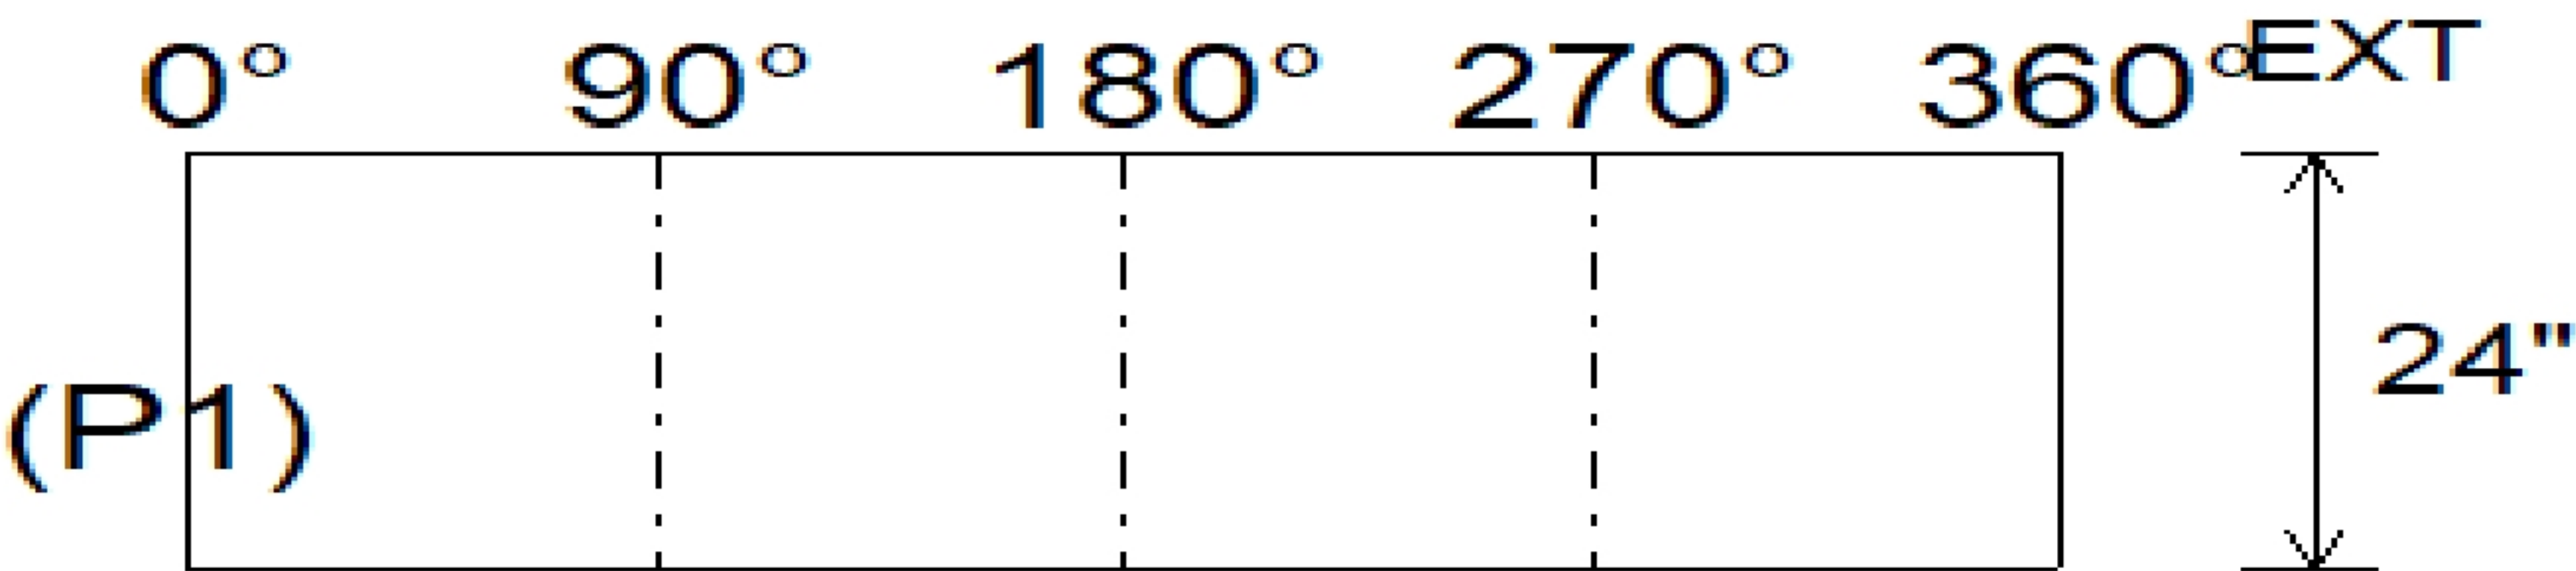

BY: