

**Contractor: Louisville Paving and Construction**


TECH: J. Horsley - A

Plant: 100





Slack: 0"

Structure Total: 1158 lb

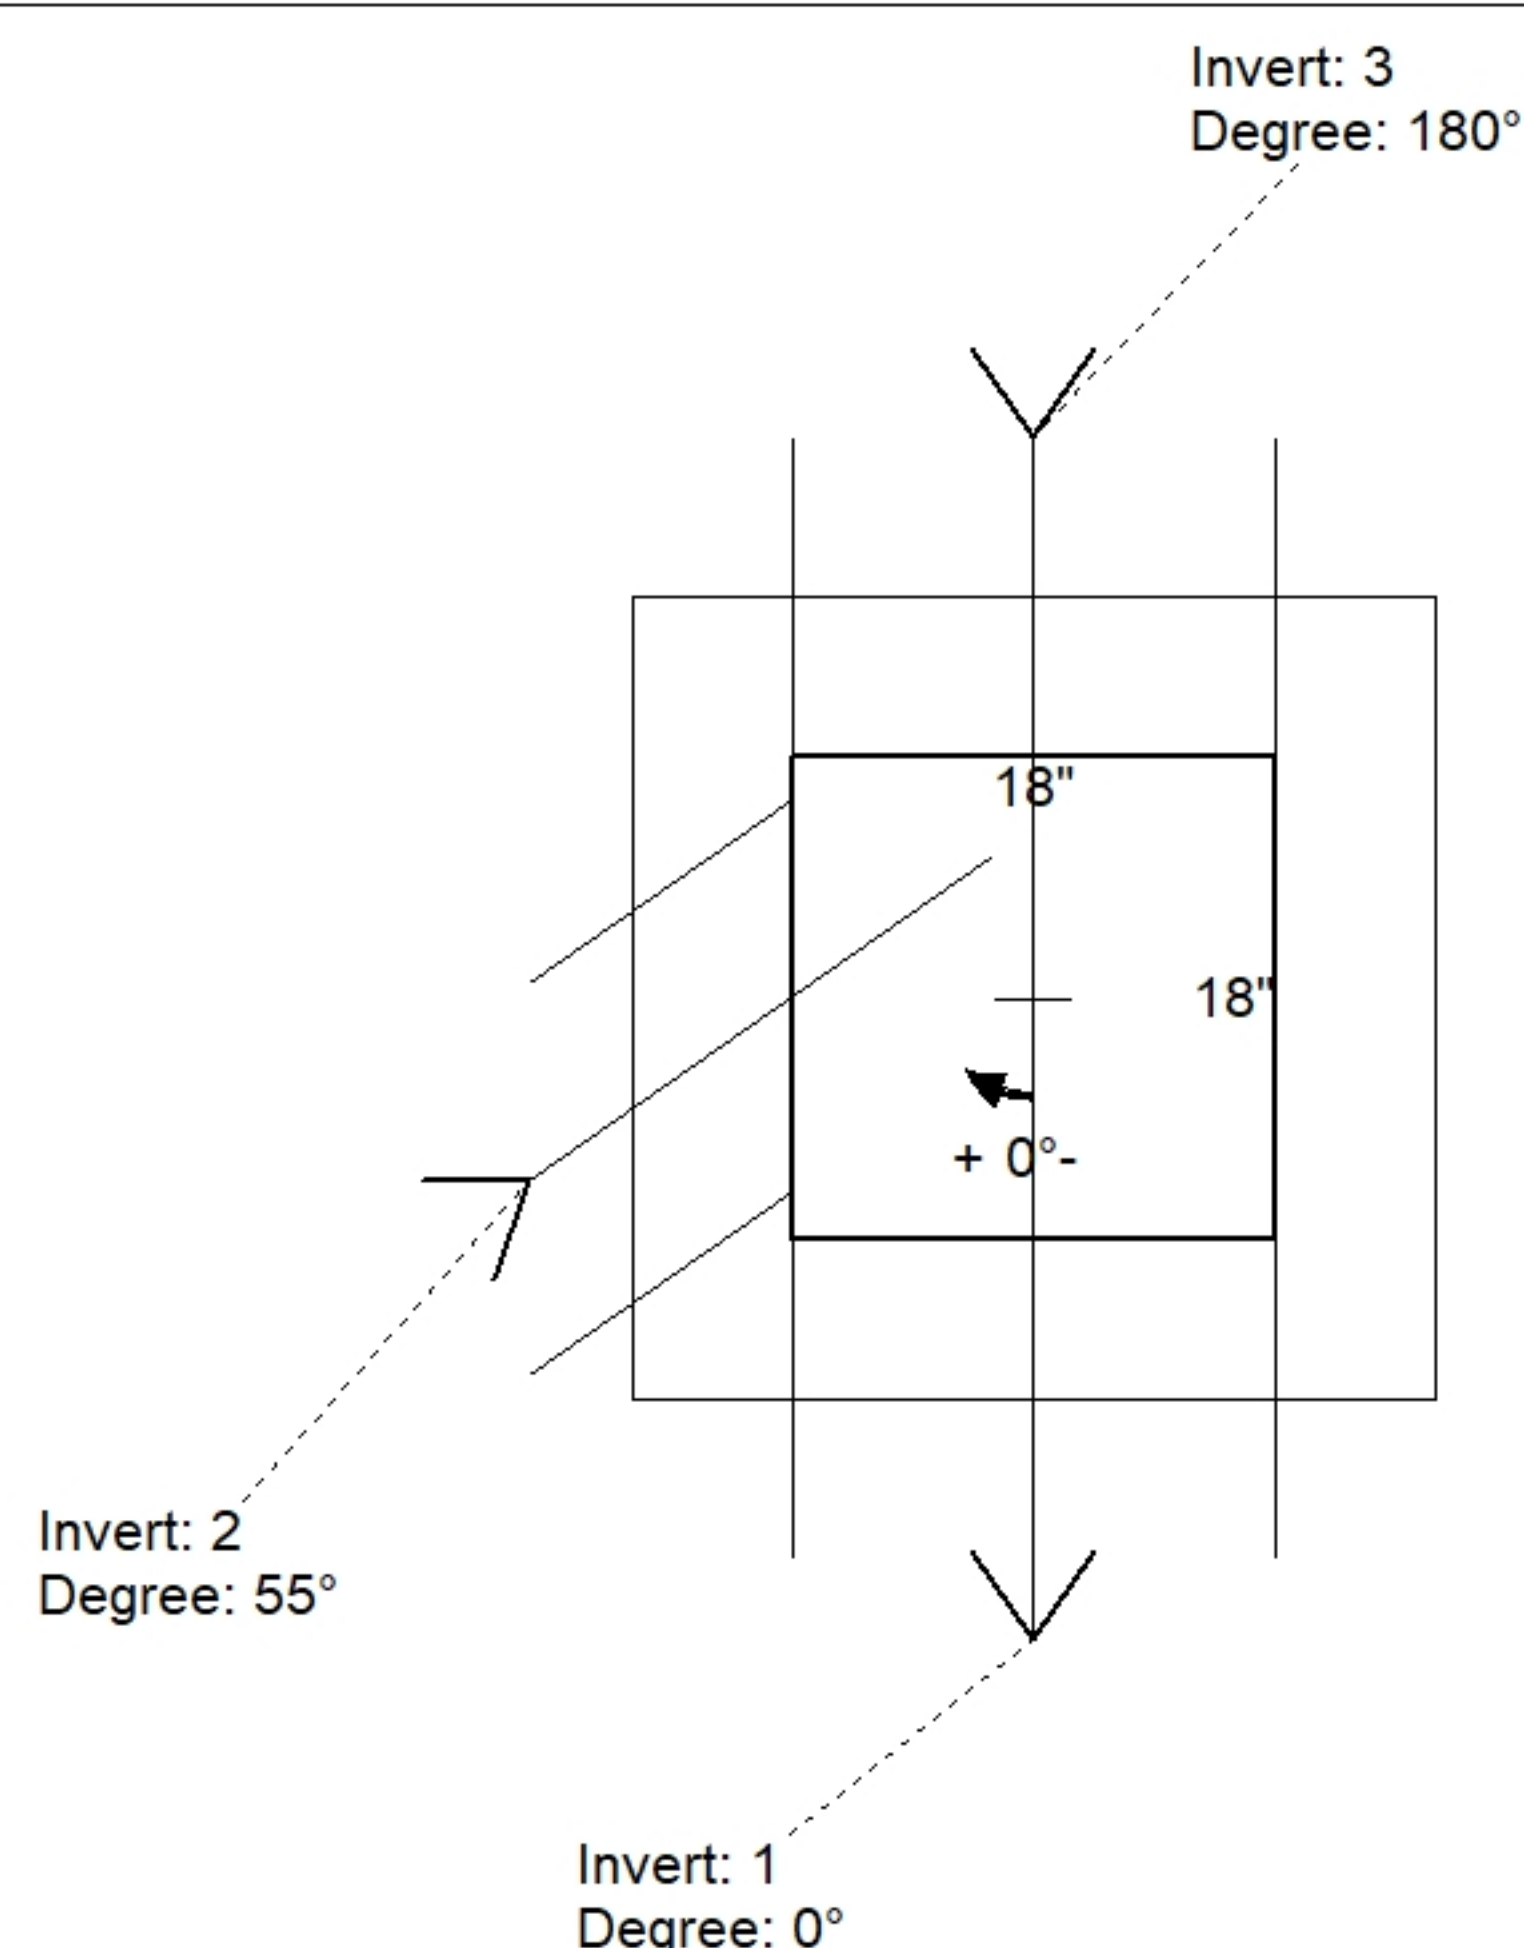

| Position | Elev   | Angle | Pipe     | Pipe OD | Hole | Connector | Up (↓) | Ref |
|----------|--------|-------|----------|---------|------|-----------|--------|-----|
| Rim      | 568.1' |       |          |         |      |           |        |     |
| Reducer  |        |       |          |         |      |           |        |     |
| Invert 1 | 566.1' | 0°    | 12" HDPE | 14.5"   | 18"  | Hole 18   | -3"    | P1  |
| Invert 2 | 566.1' | 55°   | 8" HDPE  | 9.1"    | 12"  | Hole 12   | -2"    | P1  |
| Invert 3 | 566.1' | 180°  | 12" HDPE | 14.5"   | 18"  | Hole 18   | -3"    | P1  |
| Invert 4 |        |       |          |         |      |           |        |     |
| Invert 5 |        |       |          |         |      |           |        |     |
| Invert 6 |        |       |          |         |      |           |        |     |
| Invert 7 |        |       |          |         |      |           |        |     |
| Invert 8 |        |       |          |         |      |           |        |     |

### Default - Interior Dimensions

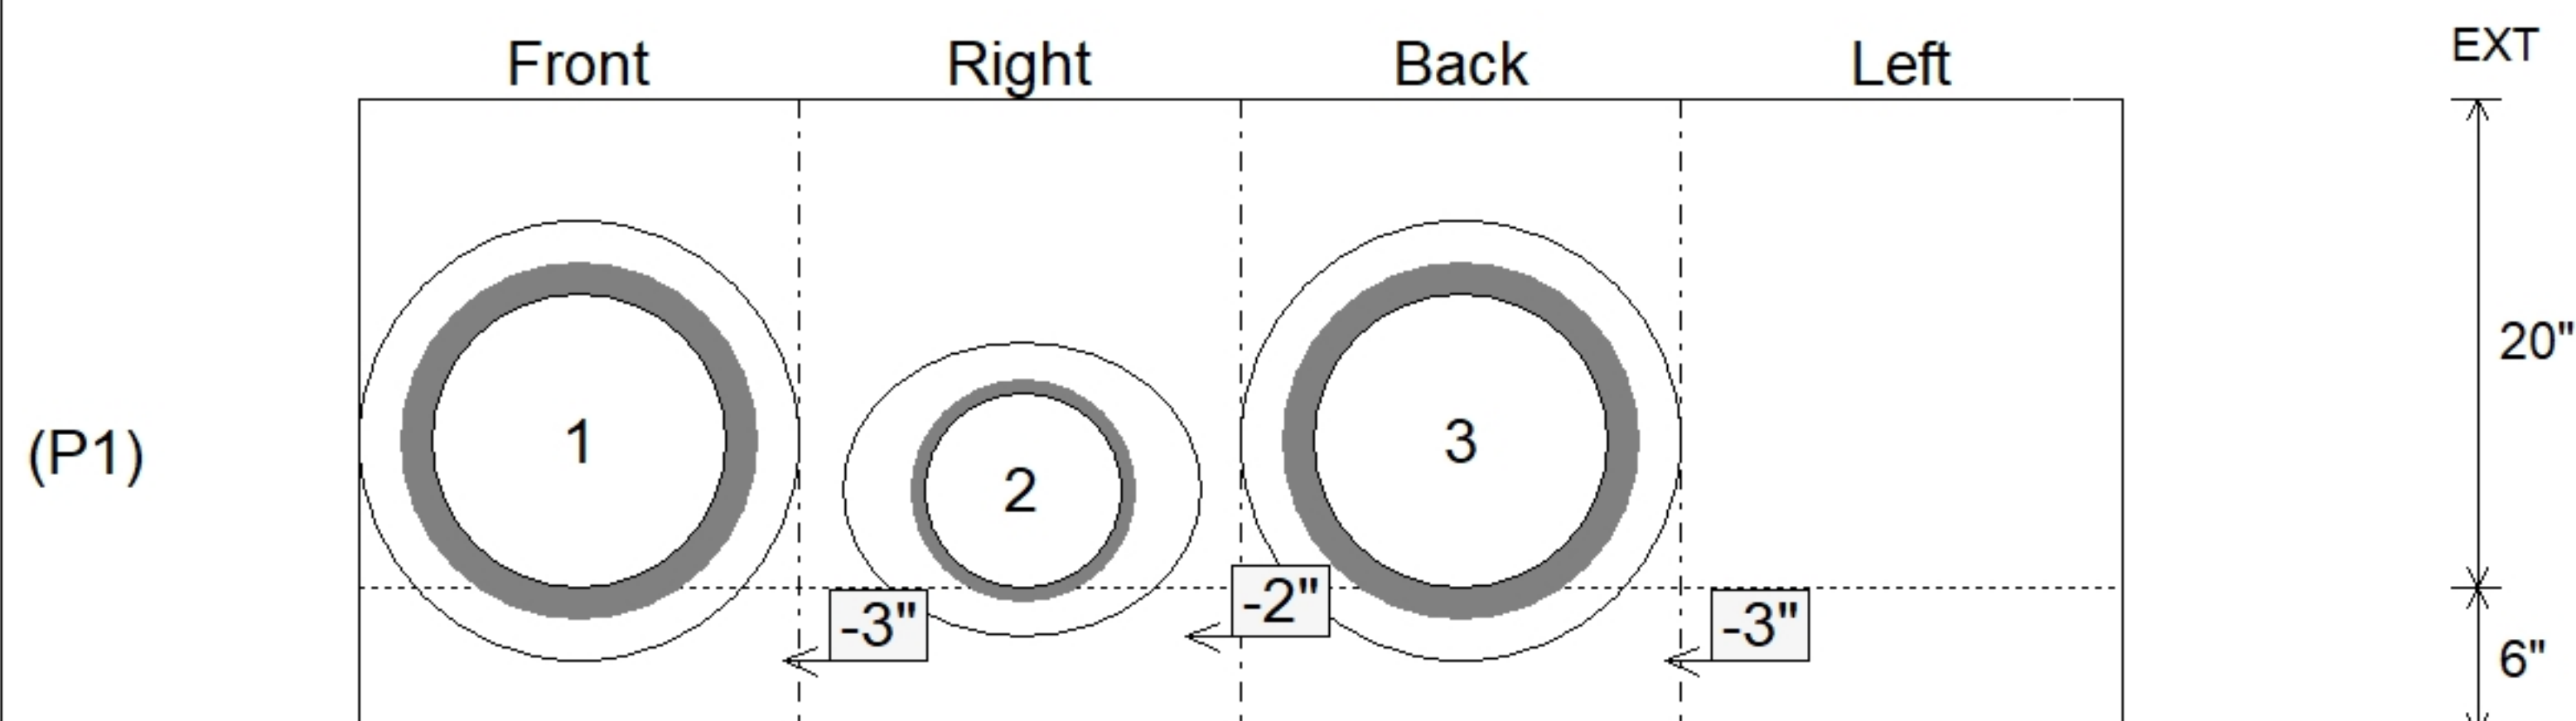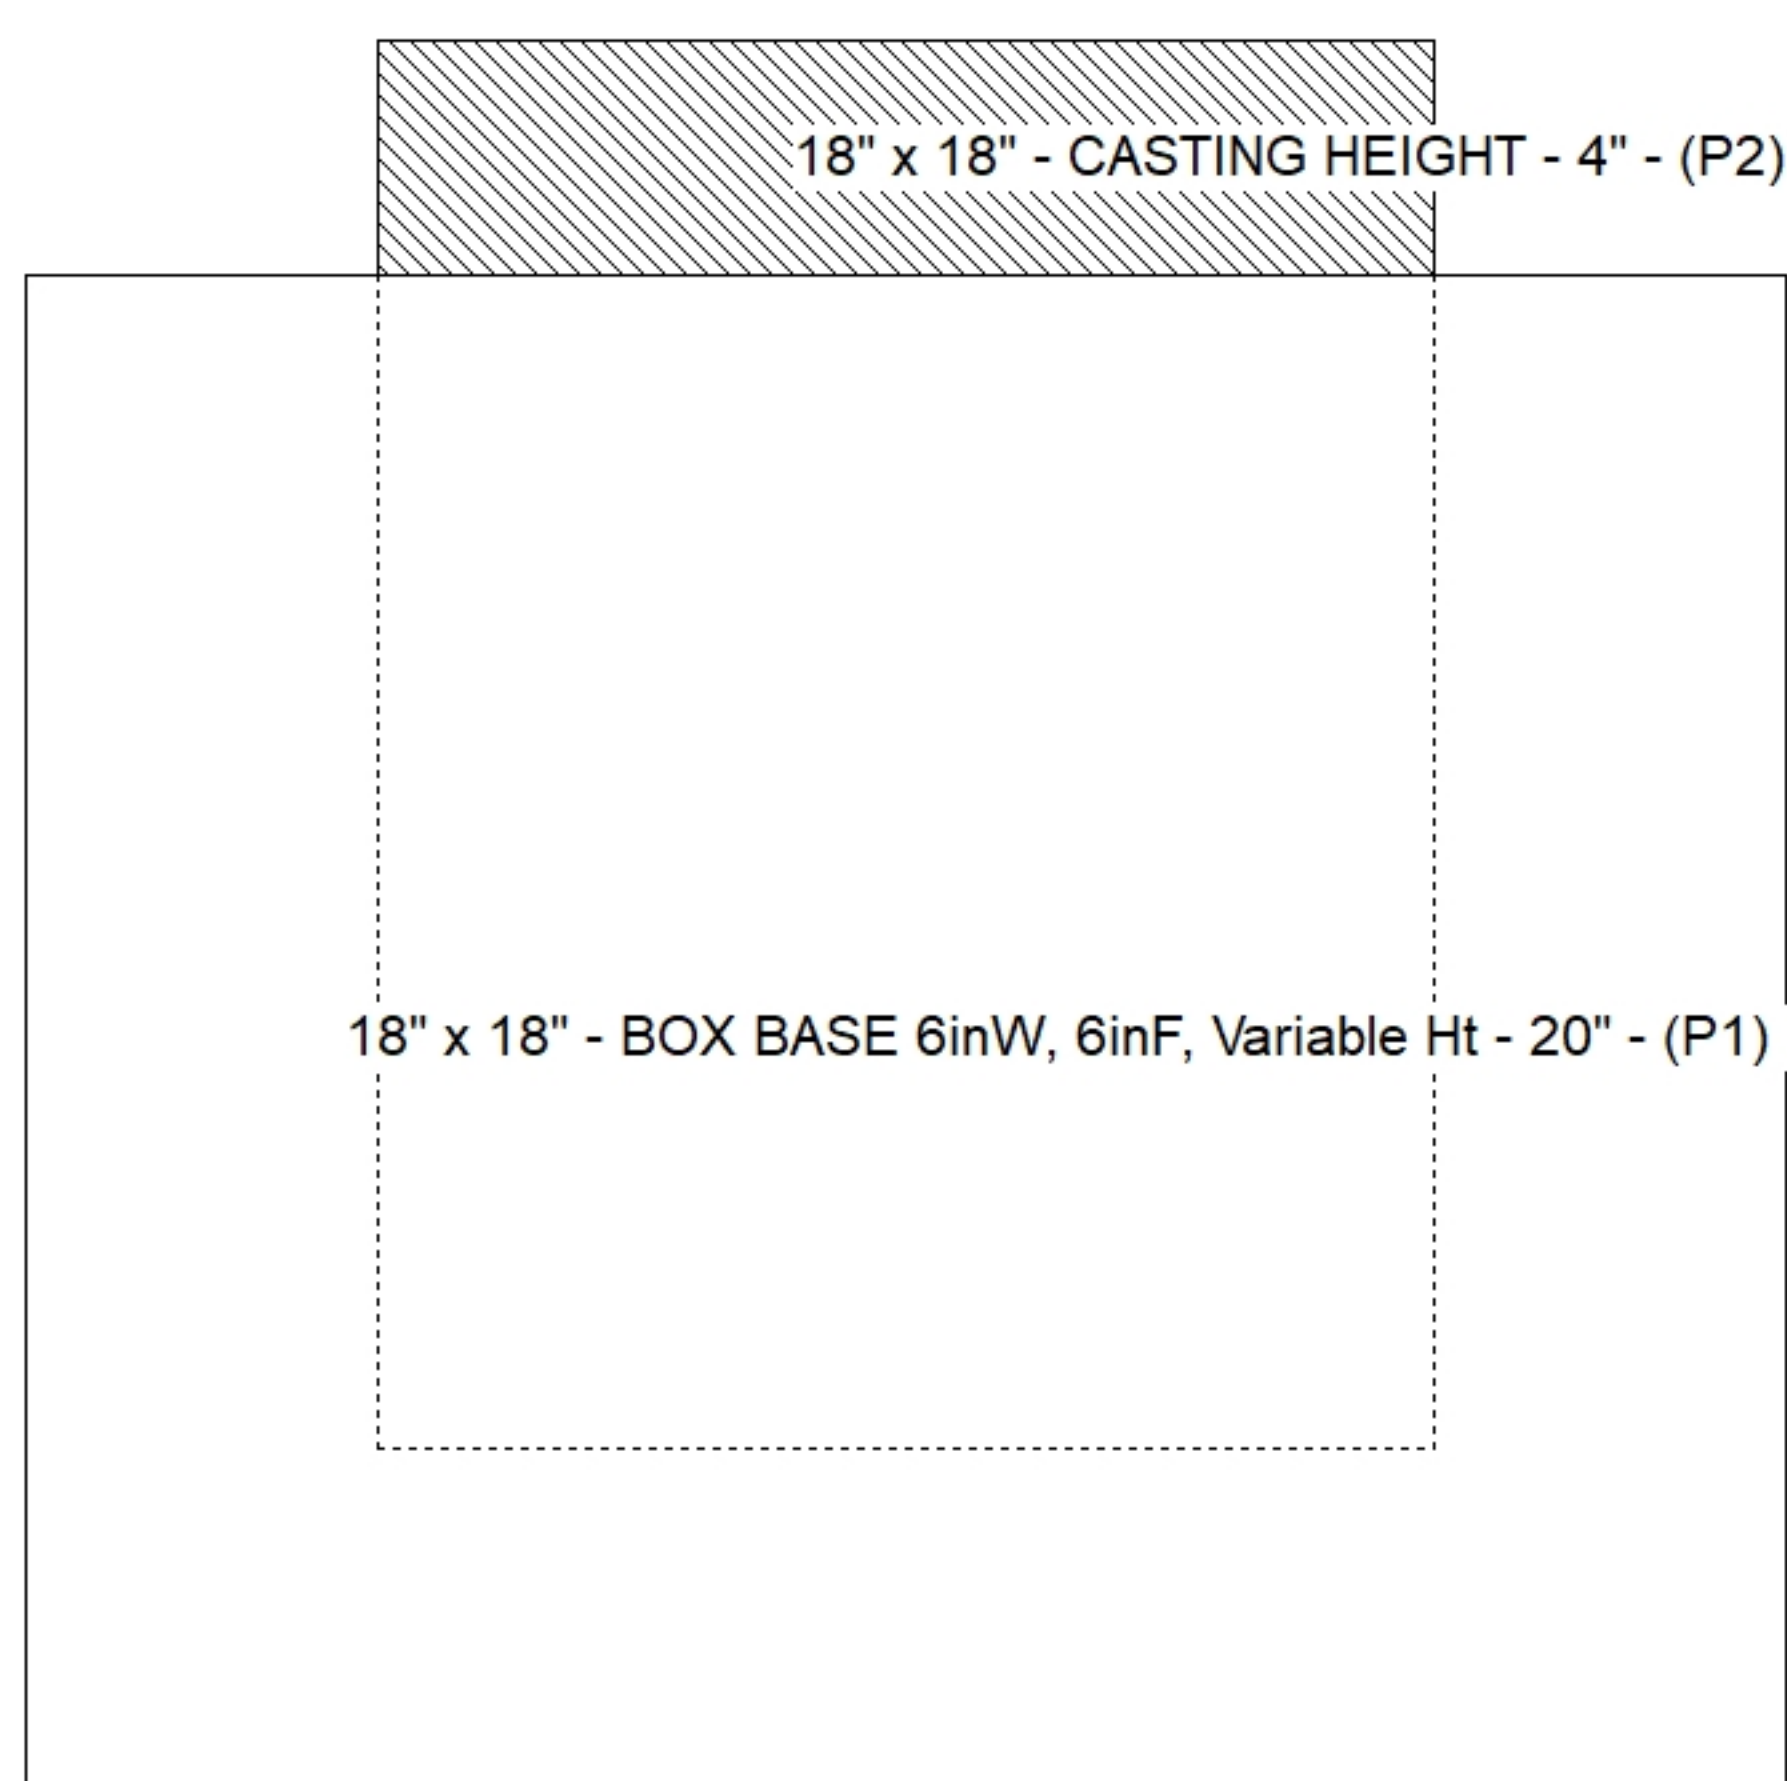

SUBMITTAL  
APPROVED BY: