

Plant: Beaver Dam


9/29/2026 2:19:02 PM

Tech:	J. Coppage
PC:	E. Bradley



P1 CVW


WALL - EASI-SET BUILDING - WP-11 - 125" x 120"

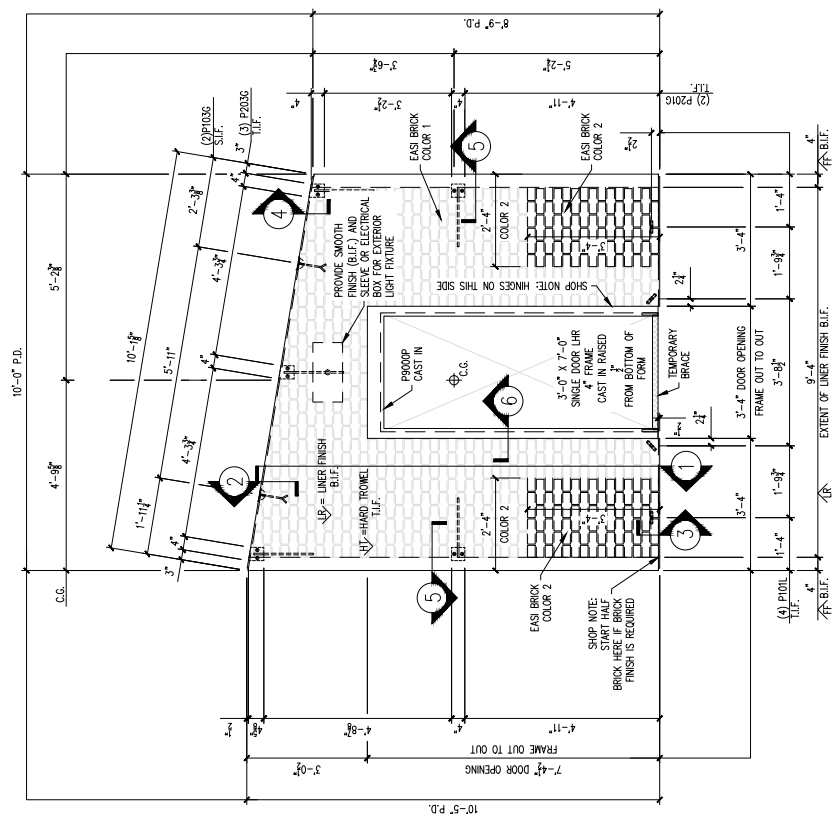[illegible]

FORM VIEW
SCALE: $\frac{1}{2}'' = 1'-0''$

WALL - EASI-SET BUILDING - WP-11 - 125" x 120"

NOTE: DIMENSIONS PROVIDED ARE PULLED FROM EDGE OF CAGE TO CENTERLINE OF REBAR AND TO CENTER OF REBAR TO CENTER OF REBAR

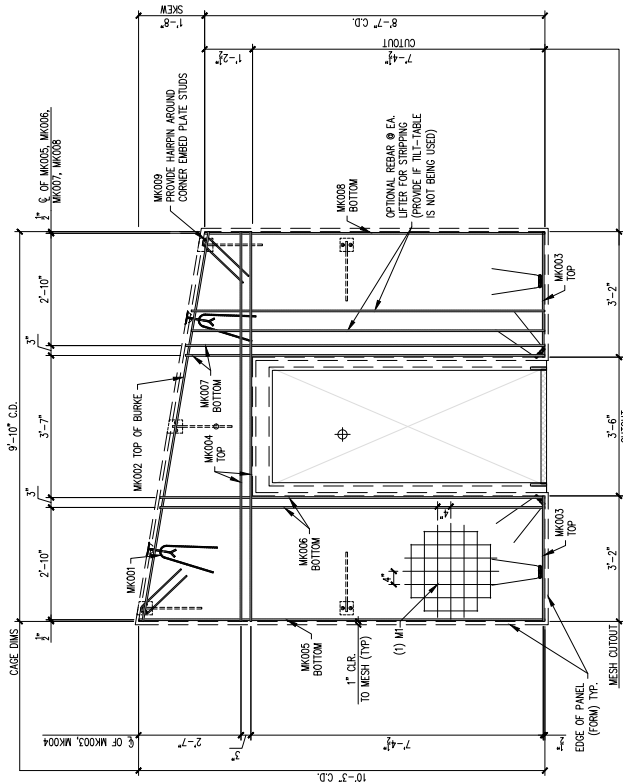

REINFORCING VIEW
SCALE: 1" = 1'-0"



MESSAGE CENTER

1. REFER TO DETAILS AND SECTION FOR REINFORCEMENT PLACEMENT

NOTE:

1. CONSTRUCT REBAR-MESH CAGE ACCORDING TO THE DRAWINGS. SECURE LIFTING APPARATUS TO FORM AND ADD PROPER REINFORCEMENT. PLACE REBAR-MESH CAGE AND HAIRPINS AT INSERTS WITH PROPER CLEARANCES (PER DRAWINGS).

CHECKED BY: _____ DATE: _____

APPROVED BY: _____ DATE: _____

PRODUCT	SALES ORDER NUMBER
BUILDING	103422C
SHEET NUMBER	NUMBER REQUIRED

PROJECT: BASEBALL/SOFTBALL PRESSBOX
5185 FORT CAMPBELL BOULEVARD
HOPKINSVILLE, KY 42240
CONTRACTOR: CHRISTIAN COUNTY SCHOOLS

SCALE NTS	DRAWN BY FTL	CHECK BY WCR	ISSUE DATE 09.18.26	PIECE MARK
--------------	-----------------	-----------------	------------------------	------------

MARK #	REINFORCING SCHEDULE	DESCRIPTION	QTY
MK001	#3 x 3'-0"		6
MK002	#3 x 9'-11"		1
MK003	#3 x 3'-2"		2
MK004	#3 x 9'-10"		2
MK005	#3 x 10'-3"		1
MK006	#3 x 9'-8"		2
MK007	#3 x 9'-0"		2
MK008	#3 x 8'-7"		1

[illegible]

-	-
DESCRIPTION	DATE

NOTE:

PROJECT: BASEBALL/SOFTBALL PRESSBOX 5185 FORT CAMPBELL BOULEVARD HOPKINSVILLE, KY 42240 CONTRACTOR: CHRISTIAN COUNTY SCHOOLS

CONSTRUCT REBAR-MESH CAGE ACCORDING TO THE DRAWINGS; SECURE LIFTING APPARATUS TO FORM AND ADD PROPER REINFORCEMENT; PLACE REBAR-MESH CAGE AND HANGERS AT INSERTS WITH PROPER CLEARANCES (PER DRAWINGS).	SALES ORDER NUMBER	
PRODUCED BY	DRAWING NUMBER	
SHEET NUMBER	OF	
NUMBER REQUIRED		
PRICE MARK		
SCALE		
NITS		
DRAWN BY		
FTL		
CHECK BY		
WCR		
ISSUE DATE		
09.10.26		