Job Name: 25-3470P8 CCHS Precast Building
Job Location: 5185 Fort Campbell BLVD
Contractor: Christian County Board of Education C/O A&K Construction

Plant: Beaver Dam
9/10/2026 9:57:19 AM

Tech: J. Coppage
PC: E. Bradley

Structure ID: WP-03 - Wall Panel 3

P1 **CVW**

WALL - EASI-SET BUILDING - WP-03 - 110" x 112"

EASI-SET® WORLDWIDE
5119 Catlett Rd. • Midland, VA 22728 • info@EasiSet.com
www.EasiSet.com • 800-547-4045 • Fax 540-439-2541

REV	INI.	DESCRIPTION	DATE
1	-	-	-
2	-	-	-
3	-	-	-
4	-	-	-
5	-	-	-


PROJECT: 24'x50' LOCKER ROOM BUILDING
5185 FORT CAMPBELL BOULEVARD
HOPKINSVILLE, KY 42240
CONTRACTOR: CHRISTIAN COUNTY SCHOOLS

SCALE: NTS | DRAWN BY: FTL | CHECK'D BY: MGR | ISSUE DATE: 06.16.26 | PIECE MARK: WP-03

BILL OF MATERIALS

MARK #	DESCRIPTION	QTY
P103G	2 TON RL-4 TECH ERECTION ANCHOR (79527) (GALV.)	2
P201G	4"X4"X5/16" W/(2) 3/4"ØX12" HAS W/#1-4" BENT REBAR	8

HANDLING INSTRUCTIONS

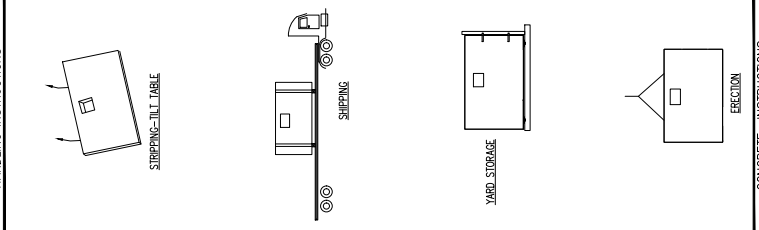

CONCRETE INSTRUCTIONS


CONCRETE RELEASE @	2,500 P.S.I.
CONCRETE @ 28 DAYS:	5,000 P.S.I.
CONCRETE MIXES	
CONCRETE - GRAY	VOLUME = 1.10 C.Y.
CONCRETE - MIX 1	VOLUME = - C.Y.
CONCRETE - MIX 2	VOLUME = - C.Y.
SOFT SOUND	VOLUME = - C.Y.
TOTALS	VOLUME = 1.10 C.Y.
WEIGHT:	4,490 LBS.

FINISHING INSTRUCTIONS

UF = LINER FINISH
TF = FORM FINISH
HT = HARD TROWEL FINISH
H = 9'-2 5/8" | SQFT.(T.I.F.) = 84.53
W = 9'-4" | SQFT.(T.I.F.) = -
D = 4" | SQFT.(T.I.F.) = -
CONTROL NUMBERS: -

SALES ORDER NUMBER: -
NUMBER REQUIRED: 1


PRODUCT: LOCKER ROOM
SHEET NUMBER: 1 OF 2

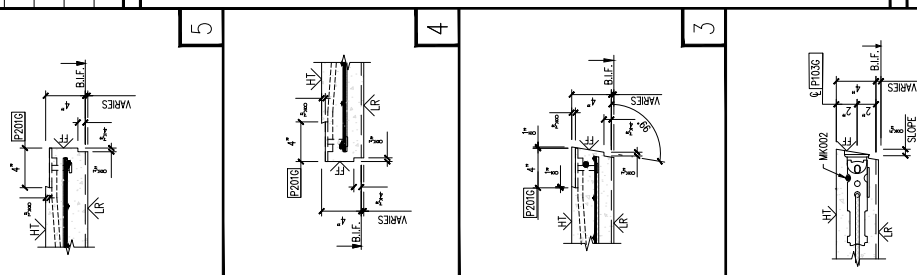


MESSAGE CENTER

1. REFER TO DETAILS AND SECTION FOR REINFORCEMENT PLACEMENT
2. SHOP TICKET SHOWS EXTERIOR FINISH CAST FACE DOWN

CHECKED BY: DATE:
APPROVED BY: DATE:

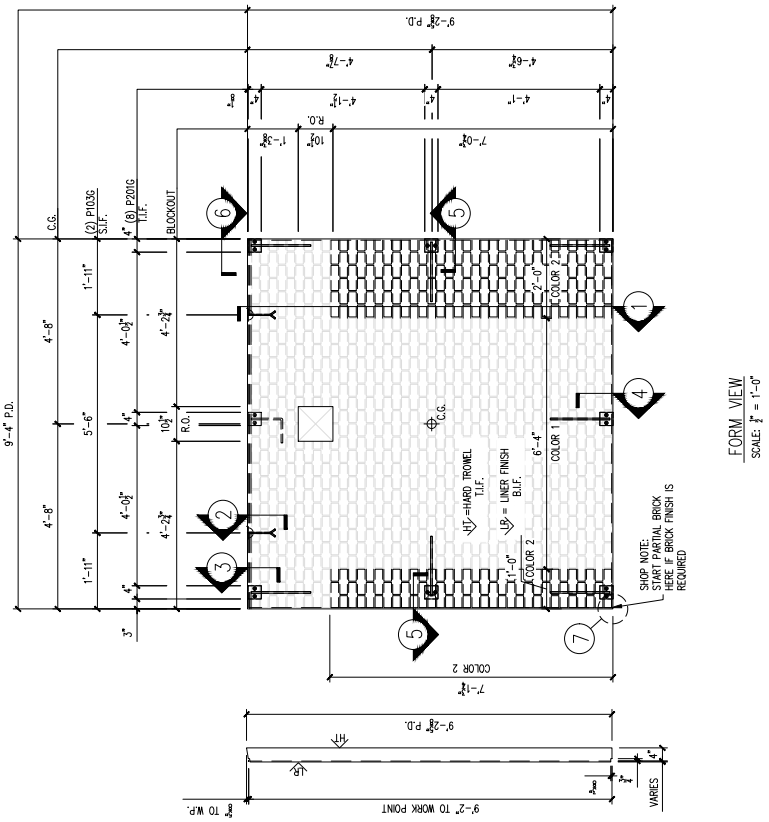

FORM VIEW
SCALE: 1" = 1'-0"

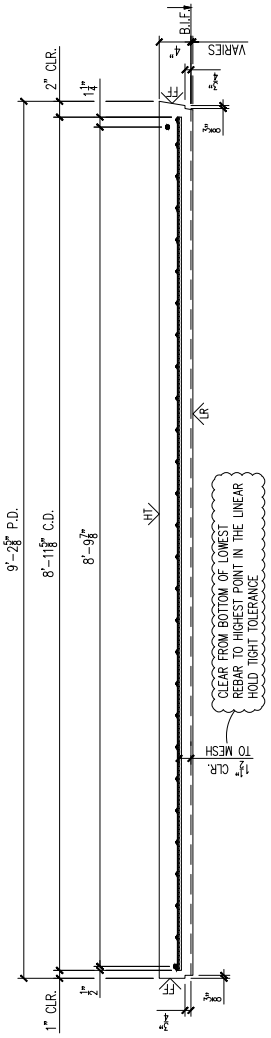

Job Name: 25-3470P8 CCHS Precast Building
Job Location: 5185 Fort Campbell BLVD
Contractor: Christian County Board of Education C/O A&K Construction

Plant: Beaver Dam
9/10/2026 9:57:19 AM

Tech: J. Coppage
PC: E. Bradley

Structure ID: WP-03 - Wall Panel 3

P1 **CVW**

WALL - EASI-SET BUILDING - WP-03 - 110" x 112"

EASI-SET® WORLDWIDE
5119 Catlett Rd. • Midland, VA 22728 • info@EasiSet.com
www.EasiSet.com • 800-547-4045 • Fax 540-439-2541

MARK #	DESCRIPTION	QTY
MK001	#3 X 3'-0"	2
MK002	#3 X 9'-2"	2
MK003	#3 X 8'-11½"	2
MK004	#3 X 4'-1"	2
MK005	#3 X 3'-10½"	2
MK006	#3 X 3'-1"	4

MARK #	DESCRIPTION	QTY
M1	WWWM 4"X4" WWF 9'-2" X 8'-11½"	1

REV.	INI.	DESCRIPTION	DATE
1	-	-	-
2	-	-	-
3	-	-	-
4	-	-	-
5	-	-	-

PROJECT: 24'x50' LOCKER ROOM BUILDING
5185 FORT CAMPBELL BOULEVARD
HOPKINSVILLE, KY 42240
CONTRACTOR: CHRISTIAN COUNTY SCHOOLS

SCALE: NTS
DRAWN BY: FTL
CHECK'D BY: MDR
ISSUE DATE: 06.16.26
PIECE MARK: WP-03

PRODUCT: LOCKER ROOM
SALES ORDER NUMBER: -
SHEET NUMBER: 2 OF 2
NUMBER REQUIRED: 1


NOTE:
1. CONSTRUCT REBAR-MESH CAGE ACCORDING TO THE DRAWINGS. SECURE LIFTING APPARATUS TO FORM AND ADD PROPER REINFORCEMENT. PLACE REBAR-MESH CAGE AND HAIRPINS AT INSERTS WITH PROPER CLEARANCES (PER DRAWINGS).

MESSAGE CENTER

1. REFER TO DETAILS AND SECTION FOR REINFORCEMENT PLACEMENT
2. SUPPLEMENTAL STEEL FOR STRIPPING AND HANDLING MAY BE ADDED AS REQUIRED.

CHECKED BY: DATE:
APPROVED BY: DATE:

NOTE:
DIMENSIONS PROVIDED ARE PULLED FROM EDGE OF CAGE TO CENTERLINE OF REBAR AND TO CENTER OF REBAR TO CENTER OF REBAR

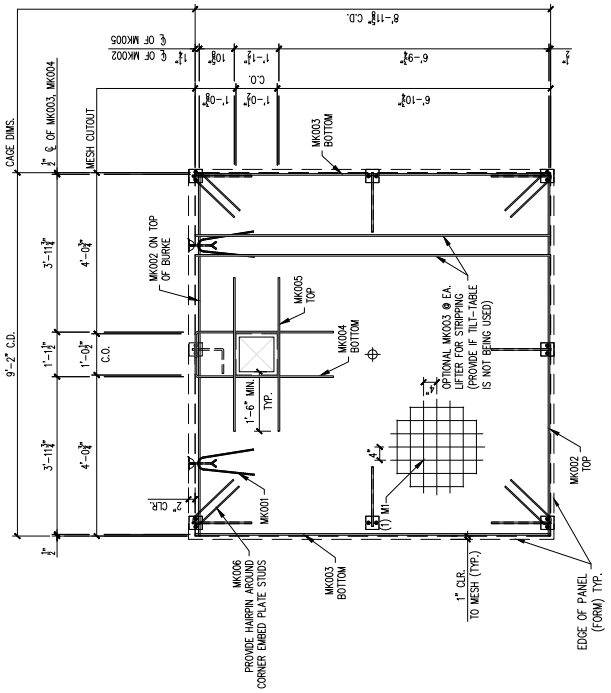


REINFORCING VIEW
SCALE: ½" = 1'-0"

9

8

7

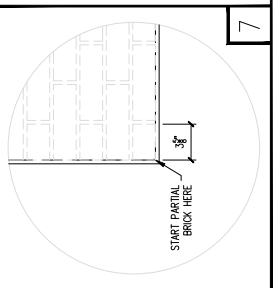

6

