Job Name: 25-3470P8 CCHS Precast Building
Job Location: 5185 Fort Campbell BLVD
Contractor: Christian County Board of Education C/O A&K Construction

Plant: Beaver Dam
9/10/2026 9:57:20 AM

Tech: J. Coppage
PC: E. Bradley

Structure ID: WP-10 - Wall Panel 10

P1 **CVW**

WALL - EASI-SET BUILDING - WP-10 - 110" x 120"

EASI-SET® WORLDWIDE
5119 Catlett Rd. • Midland, VA 22728 • info@EasiSet.com
www.EasiSet.com • 800-547-4045 • Fax 540-439-2541

PROJECT: 24'x50' LOCKER ROOM BUILDING
5185 FORT CAMPBELL BOULEVARD
HOPKINSVILLE, KY 42240
CONTRACTOR: CHRISTIAN COUNTY SCHOOLS

REV	INIT.	DESCRIPTION	DATE
1	-	-	-
2	-	-	-
3	-	-	-
4	-	-	-
5	-	-	-

SCALE: NTS
DRAWN BY: FTL
CHECK BY: WCR
ISSUE DATE: 08.18.26
PIECE MARK: WP-10

BILL OF MATERIALS

MARK #	DESCRIPTION	QTY
P103G	2 TON RL-4 TECH ERECTION ANCHOR (79527) (GALV.)	2
P201G	4"x4"x⅜ W/(2) ⅝"ø#13 HAS W/1'-4" BENT REBAR	8
P101L	¾"ø X 13" T-63 FLARED THIN SLAB COIL INSERT (ELECTROPLATED)	4

HANDLING INSTRUCTIONS

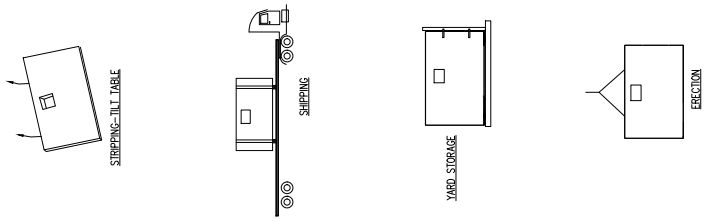

CONCRETE INSTRUCTIONS

CONCRETE RELEASE @	2,500 P.S.I.
CONCRETE @ 28 DAYS:	5,000 P.S.I.

CONCRETE MIXES

CONCRETE - GRAY	VOLUME = 1.18	C.Y.
CONCRETE - MIX 1	VOLUME = -	C.Y.
CONCRETE - MIX 2	VOLUME = -	C.Y.
SOFT SOUND	VOLUME = 1.18	C.Y.
TOTALS	VOLUME = 1.18	C.Y.
WEIGHT:	4,820 LBS.	

FINISHING INSTRUCTIONS

LF = LINER FINISH
TF = FORM FINISH
HT = HARD TROWEL FINISH
H = 9'-2 5/8" SQFT.(T.U.F.) = 90.70
W = 10'-0" SQFT.(T.U.F.) = -
D = 4" SQFT.(T.U.F.) = -
CONTROL NUMBERS: -

SALES ORDER NUMBER: -
NUMBER REQUIRED: 1

PRODUCT: LOCKER ROOM
SHEET NUMBER: 1 OF 2

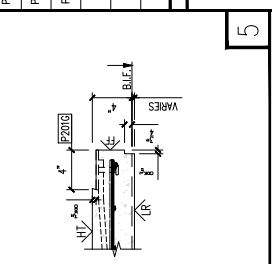

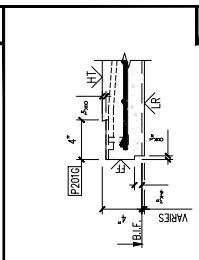

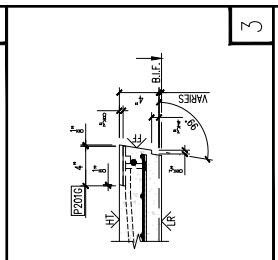

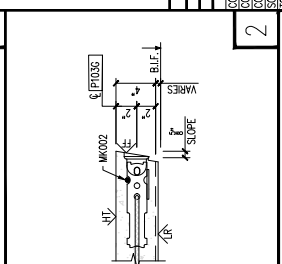

MESSAGE CENTER

1. REFER TO DETAILS AND SECTION FOR REINFORCEMENT PLACEMENT
2. SHOP TICKET SHOWS EXTERIOR FINISH CAST FACE DOWN

CHECKED BY: DATE:
APPROVED BY: DATE:

1

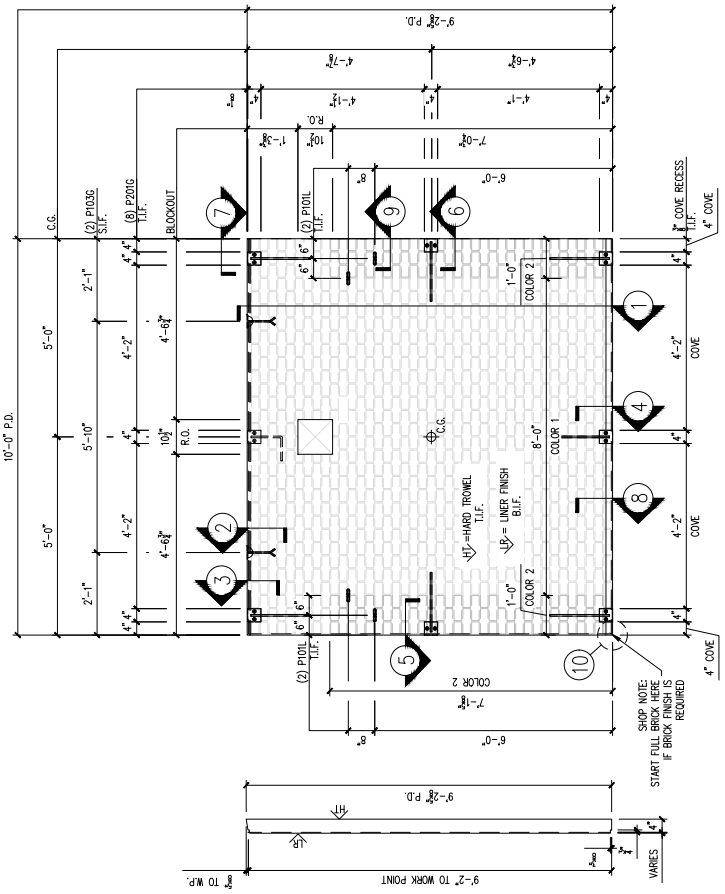

FORM VIEW
SCALE: ¾" = 1'-0"

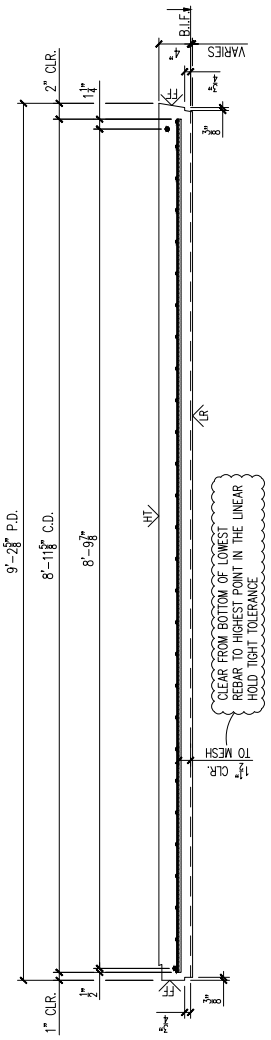

Job Name: 25-3470P8 CCHS Precast Building
Job Location: 5185 Fort Campbell BLVD
Contractor: Christian County Board of Education C/O A&K Construction

Plant: Beaver Dam
9/10/2026 9:57:20 AM

Tech: J. Coppage
PC: E. Bradley

Structure ID: WP-10 - Wall Panel 10

P1 **CVW**

WALL - EASI-SET BUILDING - WP-10 - 110" x 120"

EASI-SET® WORLDWIDE
5119 Catlett Rd. • Midland, VA 22728 • InfoEasiSet.com
www.EasiSet.com • 800-547-4045 • Fax 540-439-2541

MARK #	DESCRIPTION	QTY
MK001	#3 X 3'-0"	6
MK002	#3 X 9'-10"	2
MK003	#3 X 8'-11½"	2
MK004	#3 X 4'-1"	2
MK005	#3 X 3'-10½"	2
MK006	#3 X 3'-1"	4

MARK #	DESCRIPTION	QTY
M1	WWM W4 4"x4" WWF 9'-10" X 8'-11½"	1

REV	DESCRIPTION	DATE
INI.		

PROJECT: 24'x50' LOCKER ROOM BUILDING
5185 FORT CAMPBELL BOULEVARD
HOPKINSVILLE, KY 42240
CONTRACTOR: CHRISTIAN COUNTY SCHOOLS

SCALE: NTS
DRAWN BY: FTL
CHECKED BY: MGR
ISSUE DATE: 06.16.26
PIECE MARK: WP-10

NOTE:
1. CONSTRUCT REBAR-MESH CAGE ACCORDING TO THE DRAWINGS. SECURE LIFTING APPARATUS TO FORM AND ADD PROPER REINFORCEMENT. PLACE REBAR-MESH CAGE AND HAIRPINS AT INSERTS WITH PROPER CLEARANCES (PER DRAWINGS).

PRODUCT: LOCKER ROOM
SALES ORDER NUMBER: -
NUMBER REQUIRED: 1
SHEET NUMBER: 2 OF 2

10

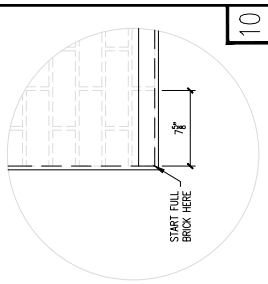

MESSAGE CENTER

1. REFER TO DETAILS AND SECTION FOR REINFORCEMENT PLACEMENT
2. SUPPLEMENTAL STEEL FOR STRIPPING AND HANDLING MAY BE ADDED AS REQUIRED.

CHECKED BY: DATE:
APPROVED BY: DATE:

NOTE:
DIMENSIONS PROVIDED ARE PULLED FROM EDGE OF CAGE TO CENTERLINE OF REBAR AND TO CENTER OF REBAR TO CENTER OF REBAR

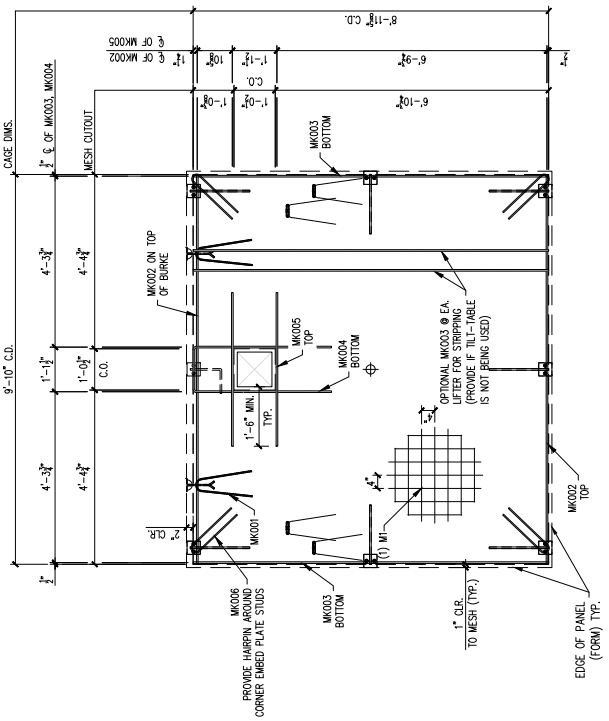

REINFORCING VIEW
SCALE: ½" = 1'-0"

9

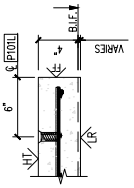

8

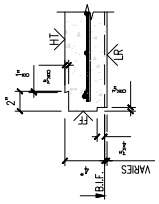

7

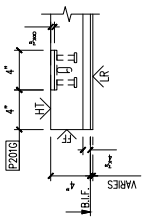
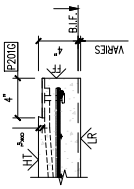
6