



Structure ID: WP-19 - Wall Panel 19

P1 CVW

WALL - EASI-SET BUILDING - WP-19 - 130" x 89"

[illegible]

**Structure ID: WP-19 - Wall Panel 19**

P1 CVW

WALL - EASI-SET BUILDING - WP-19 - 130" x 89"

REINFORCING SCHEDULE		PROJECT: 24'x50' LOCKER ROOM BUILDING 5185 FORT CAMPBELL BOULEVARD HOPKINSVILLE, KY 42240 CONTRACTOR: CHRISTIAN COUNTY SCHOOLS	
SCALE: 1"=1'-0" DATE: 08/26/20		CHECK BY: [] DRAWN BY: [] DATE: []	
1. CONSTRUCT REBAR-MESH CAGE ACCORDING TO THE DRAWINGS. SECURE LIFTING APPARATUS TO FORM AND ADD PROPER REINFORCEMENT. PLACE REBAR-MESH CAGE AND HARPINS AT INSERTS WITH PROPER CLEARANCES (PER DRAWINGS).		PIECE MARK: WP-19 ISSUE DATE: 08/26/20	
PRODUCT: LOCKER ROOM ORDER NUMBER: -		SALES ORDER NUMBER: -	
REINFORCING SCHEDULE PART # DESCRIPTION QTY MW001 #3 X 5'-0"  2 MW002 #3 X 7'-3"  2 MW003 #3 X 10'-7"  2 MW004 #3 X 5'-9"  2 MW005 #3 X 5'-11"  1 MW006 #3 X 5'-11"  4		MESH SCHEDULE PART # DESCRIPTION QTY MW404 4"x4" WWF 7'-3" x 10'-7" 1	

NOTE:

CONSTRUCT REBAR-MESH CAGE ACCORDING TO THE DRAWINGS. SECURE LIFTING APPARATUS TO FORM AND ADD PROPER REINFORCEMENT. PLACE REBAR-MESH CAGE AND HAIRPINS AT INSERTS WITH PROPER CLEARANCES (PER DRAWINGS).

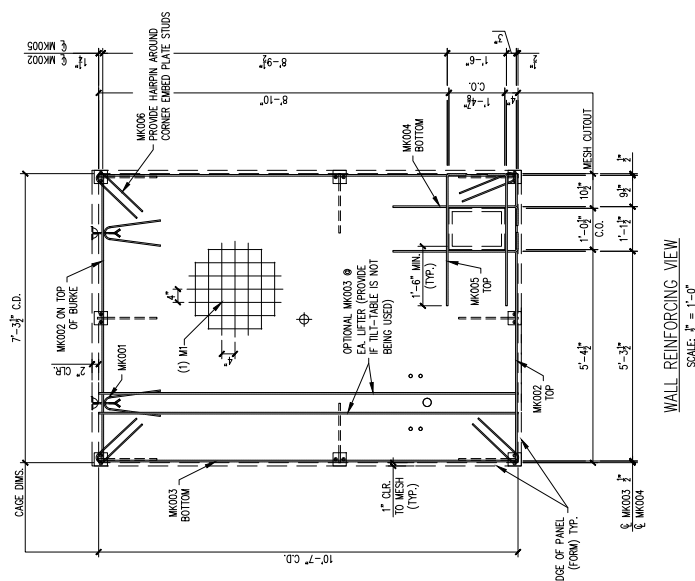
PRODUCT	SALES ORDER NUMBER
LOCKER ROOM	-
SHEET NUMBER	NUMBER REQUIRED

MESSAGE CENTER

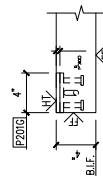
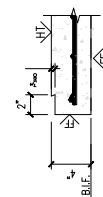
1. REFER TO DETAILS FOR REINFORCEMENT/CABLE PLACEMENT
2. SUPPLEMENTAL STEEL FOR STRIPPING AND HANDLING MAY BE ADDED AS REQUIRED.

DATE: _____

DATE: _____



WALL REINFORCING VIEW

SCALE: $\dot{Y}^* = 1'-0''$ 

SHOP NOTE:
DIMENSIONS PROVIDED ARE PULLED FROM EDGE OF
CAGE TO CENTERLINE OF REBAR AND TO CENTER
OF REBAR TO CENTER OF REBAR