



Structure ID: WP-22 - Wall Panel 22

P1 CVW

WALL - EASI-SET BUILDING - WP-22 - 119" x 40"

[illegible]

Job Name: 25-3470P8 CCHS Precast Building
Job Location: 5185 Fort Campbell BLVD
Contractor: Christian County Board of Education C/O A&K Construction

Plant: Beaver Dam
9/10/2026 9:57:22 AM

Tech: J. Coppage
PC: E. Bradley




Structure ID: WP-22 - Wall Panel 22

P1 CVW

WALL - EASI-SET BUILDING - WP-22 - 119" x 40"

PROJECT: 24'x50' LOCKER ROOM BUILDING 5185 FORT CAMPBELL BOULEVARD HOPKINSVILLE, KY 42240 CONTRACTOR: CHRISTIAN COUNTY SCHOOLS		SCALE: 1/8" = 1'-0"	DRAWN BY: JTB	CHECK BY: JTB	DATE: 08/18/20	PRECISE MARK: WP-22
NOTE: 1. CONSTRUCT REBAR-MESH CAGE ACCORDING TO THE DRAWINGS. SECURE LIFTING APPARATUS TO FORM AND ADD PROPER REINFORCEMENT. PLACE REBAR-MESH CAGE AND HARRIS AT INSERTS WITH PROPER CLEARANCES (PER DRAWINGS).		SALES ORDER NUMBER: - LOCKER ROOM: 2 OF 2 SHEET NUMBER: 1				
REINFORCING SCHEDULE		EASI-SET WORLDWIDE 5119 Callett Rd. • Midland, VA 22728 • info@EasiSet.com www.EasiSet.com • 800-547-4045 • Fax 540-439-2541				
MARK #	DESCRIPTION	QTY	MARK #	DESCRIPTION	QTY	
MK001	#3 X 3'-0"	2	MK001	#3 X 3'-0"	2	
MK002	#3 X 5'-2"	2	MK002	#3 X 5'-2"	2	
MK003	#3 X 6'-8"	2	MK003	#3 X 6'-8"	2	
MK004	#3 X 3'-1"	4	MK004	#3 X 3'-1"	4	
MESH SCHEDULE		MESH SCHEDULE				
MARK #	DESCRIPTION	QTY	MARK #	DESCRIPTION	QTY	
M1	W4X4 4'-4" WVF 3'-2" X 5'-8"	1	M1	W4X4 4'-4" WVF 3'-2" X 5'-8"	1	

SHOP NOTE:
DIMENSIONS PROVIDED ARE PULLED FROM EDGE OF
CAGE TO CENTERLINE OF REBAR AND TO CENTER
OF REBAR TO CENTER OF REBAR

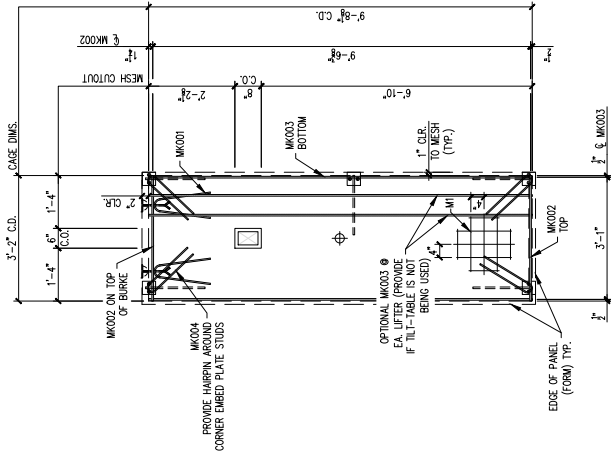

WALL REINFORCING VIEW
SCALE: 1/8" = 1'-0"

MESSAGE CENTER
1. REFER TO DETAILS AND SECTION
FOR REINFORCEMENT PLACEMENT
2. SUPPLEMENTAL STEEL FOR
STRIPPING AND HANDLING MAY BE
ADDED AS REQUIRED.

CHECKED BY: DATE:
APPROVED BY: DATE:

