Job Name: 25-3470P8 CCHS Precast Building
Job Location: 5185 Fort Campbell BLVD
Contractor: Christian County Board of Education C/O A&K Construction

Plant: Beaver Dam
9/10/2026 9:57:22 AM

Tech: J. Coppage
PC: E. Bradley

Structure ID: WP-26 - Wall Panel 26

P1 **CVW**

WALL - EASI-SET BUILDING - WP-26 - 112" x 12"

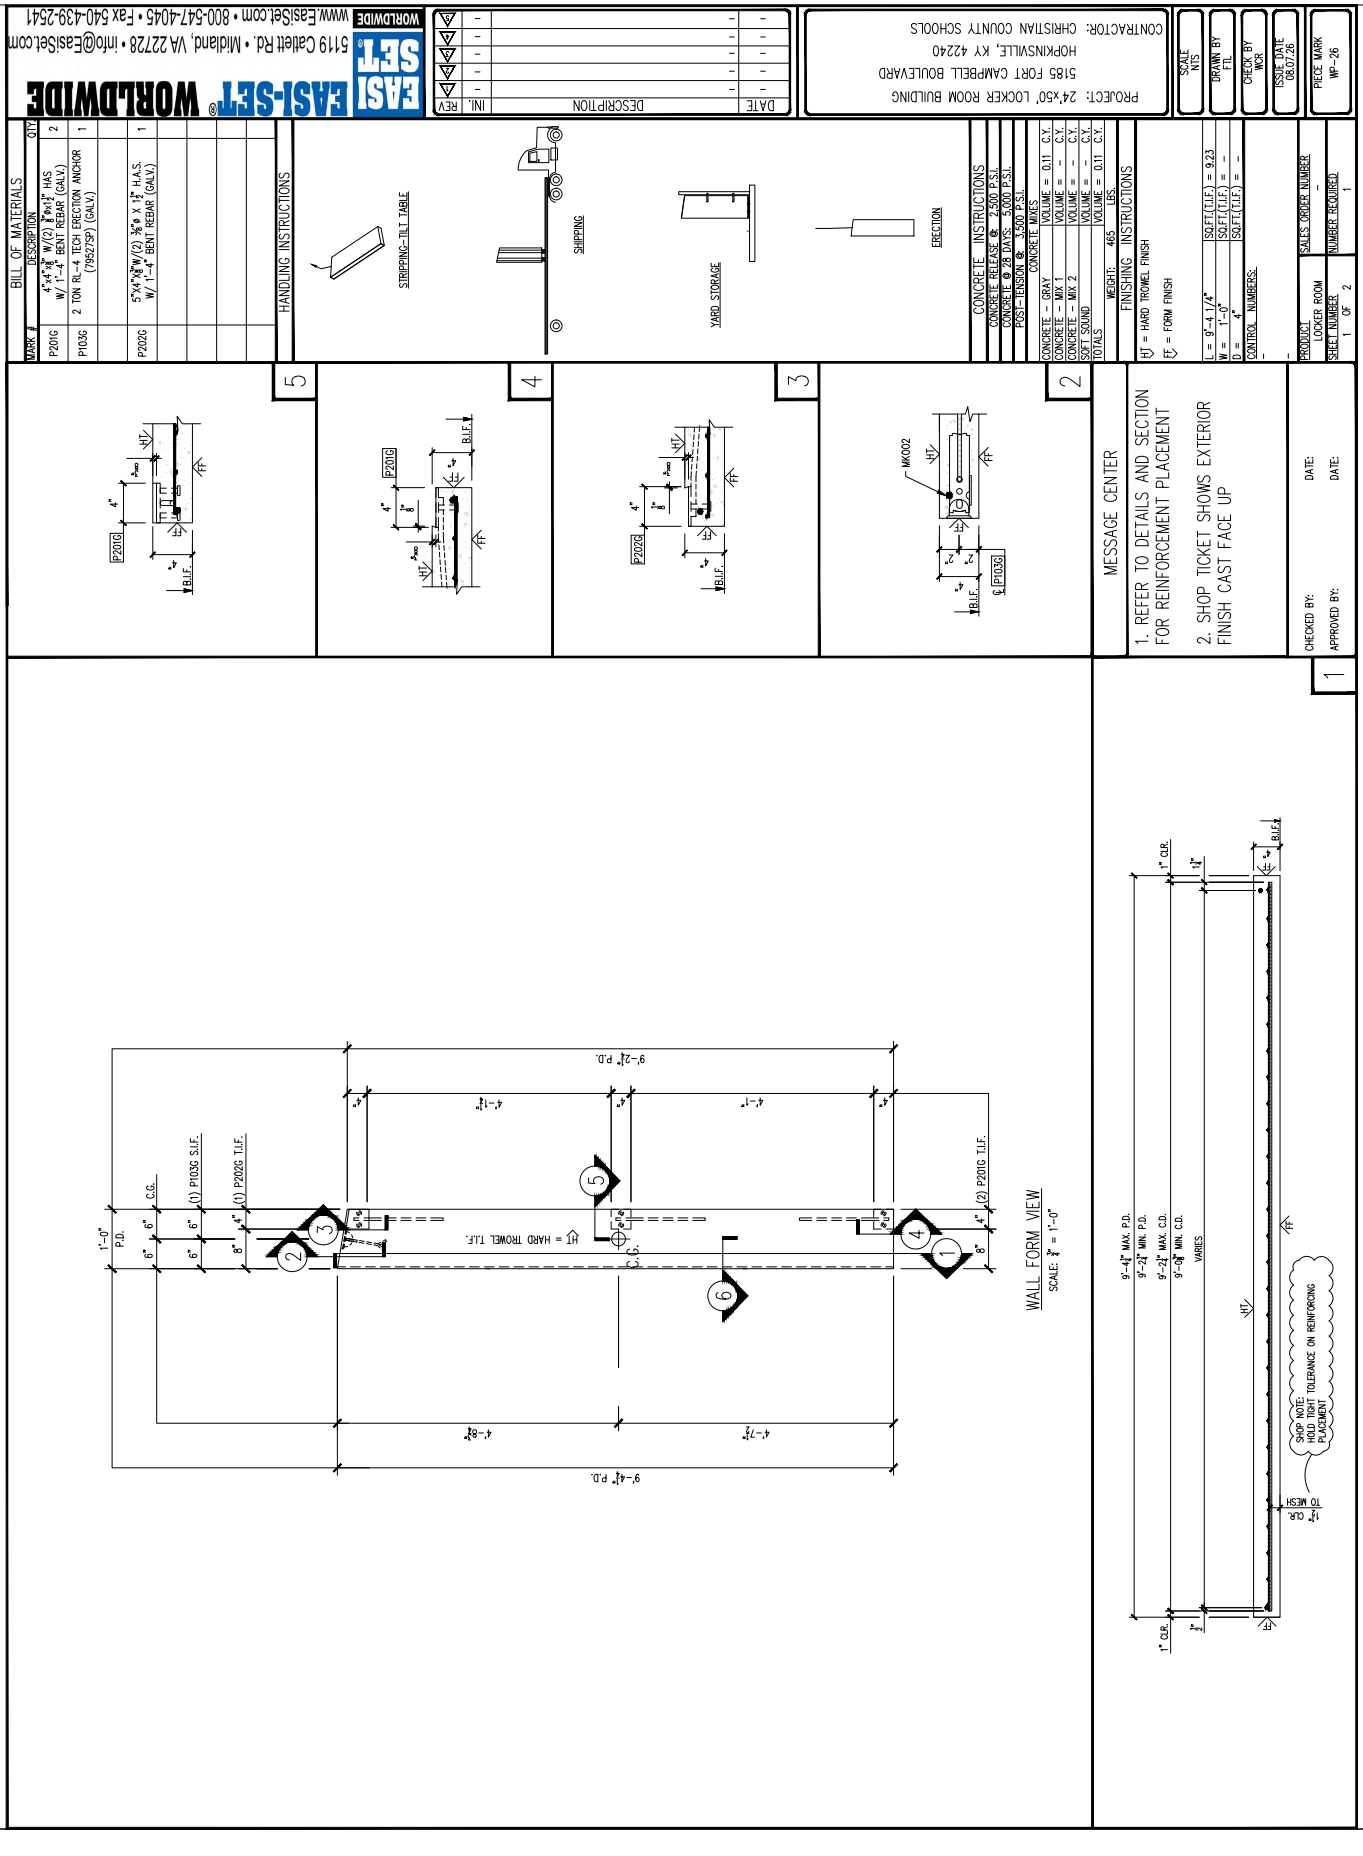

Job Name: 25-3470P8 CCHS Precast Building
Job Location: 5185 Fort Campbell BLVD
Contractor: Christian County Board of Education C/O A&K Construction

Plant: Beaver Dam
9/10/2026 9:57:22 AM

Tech: J. Coppage
PC: E. Bradley

Structure ID: WP-26 - Wall Panel 26

P1 **CVW**

WALL - EASI-SET BUILDING - WP-26 - 112" x 12"

EASI-SET® WORLDWIDE
5119 Catlett Rd. • Midland, VA 22728 • info@EasiSet.com
www.EasiSet.com • 800-547-4045 • Fax 540-439-2541

REV	DESCRIPTION	INI.	DATE
1	-	-	-
2	-	-	-
3	-	-	-
4	-	-	-
5	-	-	-

PROJECT: 24'x50' LOCKER ROOM BUILDING
5185 FORT CAMPBELL BOULEVARD
HOPKINSVILLE, KY 42240
CONTRACTOR: CHRISTIAN COUNTY SCHOOLS

SCALE: NTS | DRAWN BY: FTL | CHECK BY: WCR | ISSUE DATE: 09.01.25 | PIECE MARK: WP-26

REINFORCING SCHEDULE

MARK #	DESCRIPTION	QTY
MK001	#3 X 3'-0"	1
MK002	#3 X 10"	2
MK003	#3 X 9'-0"	1
MK004	#3 X 3'-1"	3
MK005	#3 X 9'-1½"	1

MESH SCHEDULE

MARK #	DESCRIPTION	QTY
M1	W4XW4 4"x4" WWF 10" x 9'-2½"	1

NOTE:
1. CONSTRUCT REBAR-MESH CAGE ACCORDING TO THE DRAWINGS. SECURE LIFTING APPARATUS TO FORM AND ADD PROPER REINFORCEMENT. PLACE REBAR-MESH CAGE AND HAIRPINS AT INSERTS WITH PROPER CLEARANCES (PER DRAWINGS).

SALES ORDER NUMBER: -
NUMBER REQUIRED: 1
PROJECT: LOCKER ROOM
SHEET NUMBER: 2 OF 2

MESSAGE CENTER
1. REFER TO DETAILS AND SECTION FOR REINFORCEMENT PLACEMENT
2. SUPPLEMENTAL STEEL FOR STRIPPING AND HANDLING MAY BE ADDED AS REQUIRED.

CHECKED BY: DATE:
APPROVED BY: DATE:

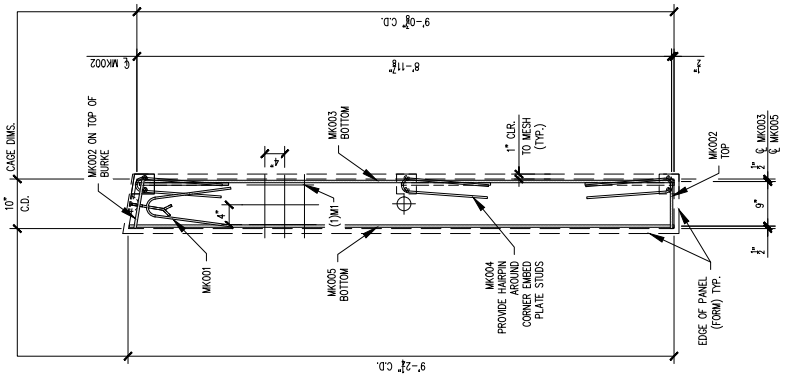

WALL REINFORCING VIEW
SCALE: 3/4" = 1'-0"

SHOP NOTE:
DIMENSIONS PROVIDED ARE PULLED FROM EDGE OF CAGE TO CENTERLINE OF REBAR AND TO CENTER OF REBAR TO CENTER OF REBAR

9
8
7
6