

Job Name: 25-3470P9 CCHS Precast Building
Job Location: 5185 Fort Campbell BLVD
Contractor: Christian County Board of Education C/O A&K Construction

Plant: Beaver Dam
9/25/2026 2:35:30 PM


Tech: J. Coppage
PC: E. Bradley



Structure ID: WP-02 - Wall Panel 2

P1 CVW

WALL - EASI-SET BUILDING - WP-02 - 131" x 200"

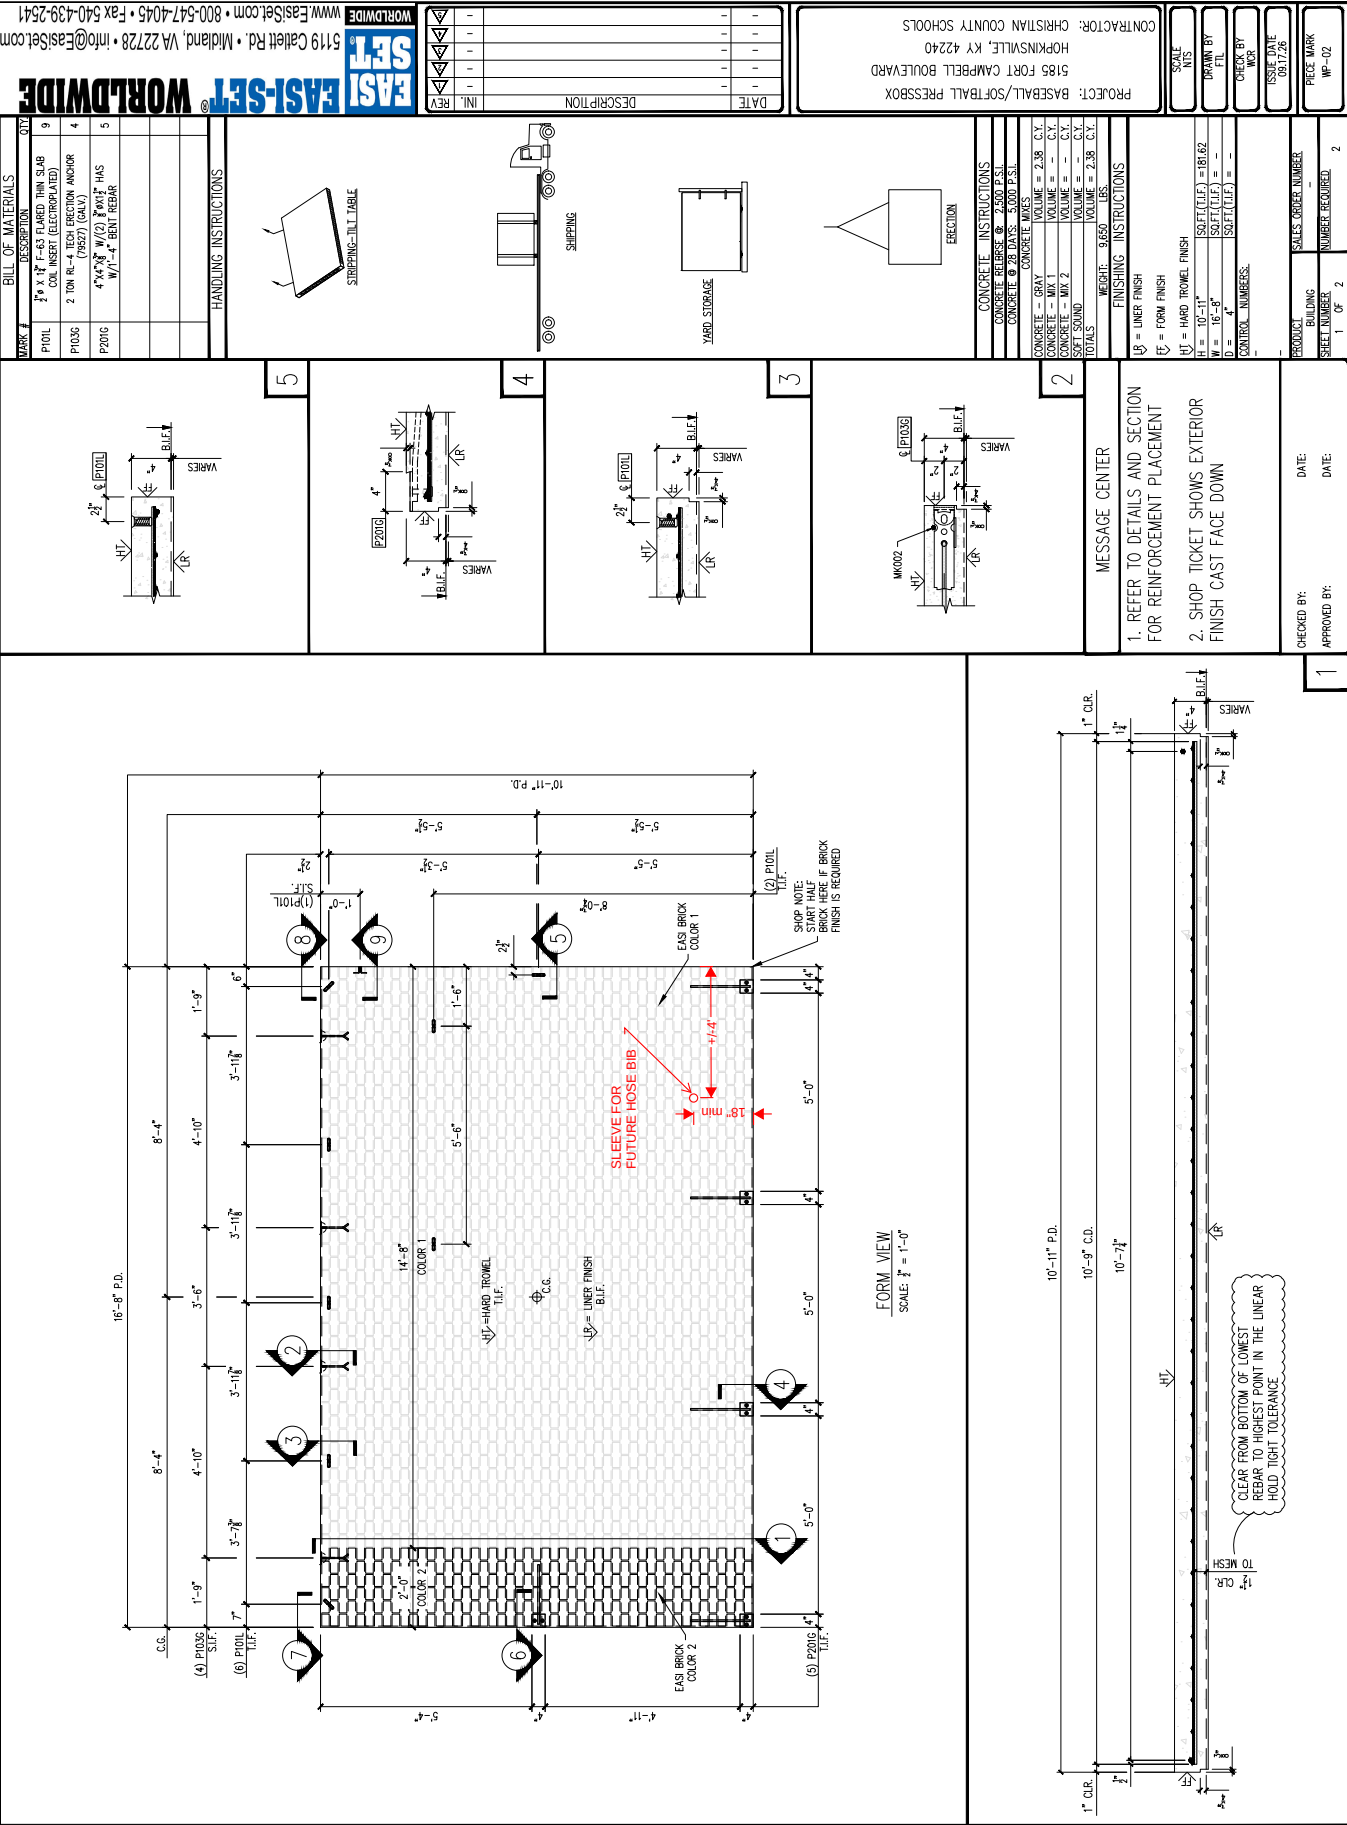



Structure ID: WP-02 - Wall Panel 2

P1 CVW

WALL - EASI-SET BUILDING - WP-02 - 131" x 200"

NOTE:
DIMENSIONS PROVIDED ARE PULLED FROM EDGE OF
CAGE TO CENTERLINE OF REBAR AND TO CENTER
OF REBAR TO CENTER OF REBAR

REINFORCING VIEW
SCALE: 1/2" = 1'-0"

REINFORCING SCHEDULE	
MARK #	DESCRIPTION
MK001	#3 X 3'-0"
MK002	#3 X 16'-6"
MK003	#3 X 10'-9"
MK004	#3 X 3'-1"

MESH SCHEDULE	
MARK #	DESCRIPTION
M1	W4X4 4"x4" WWF 16'-6" X 10'-9"

PROJECT: BASEBALL/SOFTBALL PRESSBOX	
CONTRACTOR: CHRISTIAN COUNTY SCHOOLS	
HOPKINSVILLE, KY 42240	
5185 FORT CAMPBELL BOULEVARD	
PROJECT: BASEBALL/SOFTBALL PRESSBOX	
SCALE: NTS	DATE: 08/17/26
DRAWN BY: EFL	CHECKED BY: WCR
ISSUE DATE: 08/17/26	PIECE MARK: WP-02

NOTE:

1. CONSTRUCT REBAR-MESH CAGE ACCORDING TO THE DRAWINGS. SECURE LIFTING APPARATUS TO FORM AND ADD PROPER REINFORCEMENT. PLACE REBAR-MESH CAGE AND HARRINGS AT INSERTS WITH PROPER CLEARANCES (PER DRAWINGS).

MESSAGE CENTER

1. REFER TO DETAILS AND SECTION FOR REINFORCEMENT PLACEMENT

2. SUPPLEMENTAL STEEL FOR STRIPPING AND HANDLING MAY BE ADDED AS REQUIRED.

PRODUCT	SALES ORDER NUMBER
BUILDING	NUMBER REQUIRED
CHECKED BY:	DATE:
APPROVED BY:	DATE: