Job Name: 25-3470P9 CCHS Precast Building Job Location: 5185 Fort Campbell BLVD Contractor: Christian County Board of Education C/O A&K Construction	Plant: Beaver Dam 9/25/2026 2:35:30 PM	Tech: J. Coppage PC: E. Bradley	ICAST INFRASTRUCTURE PRECAST

Structure ID: WP-03 - Wall Panel 3

P1 CVW **WALL - EASI-SET BUILDING - WP-03 - 131" x 200"**

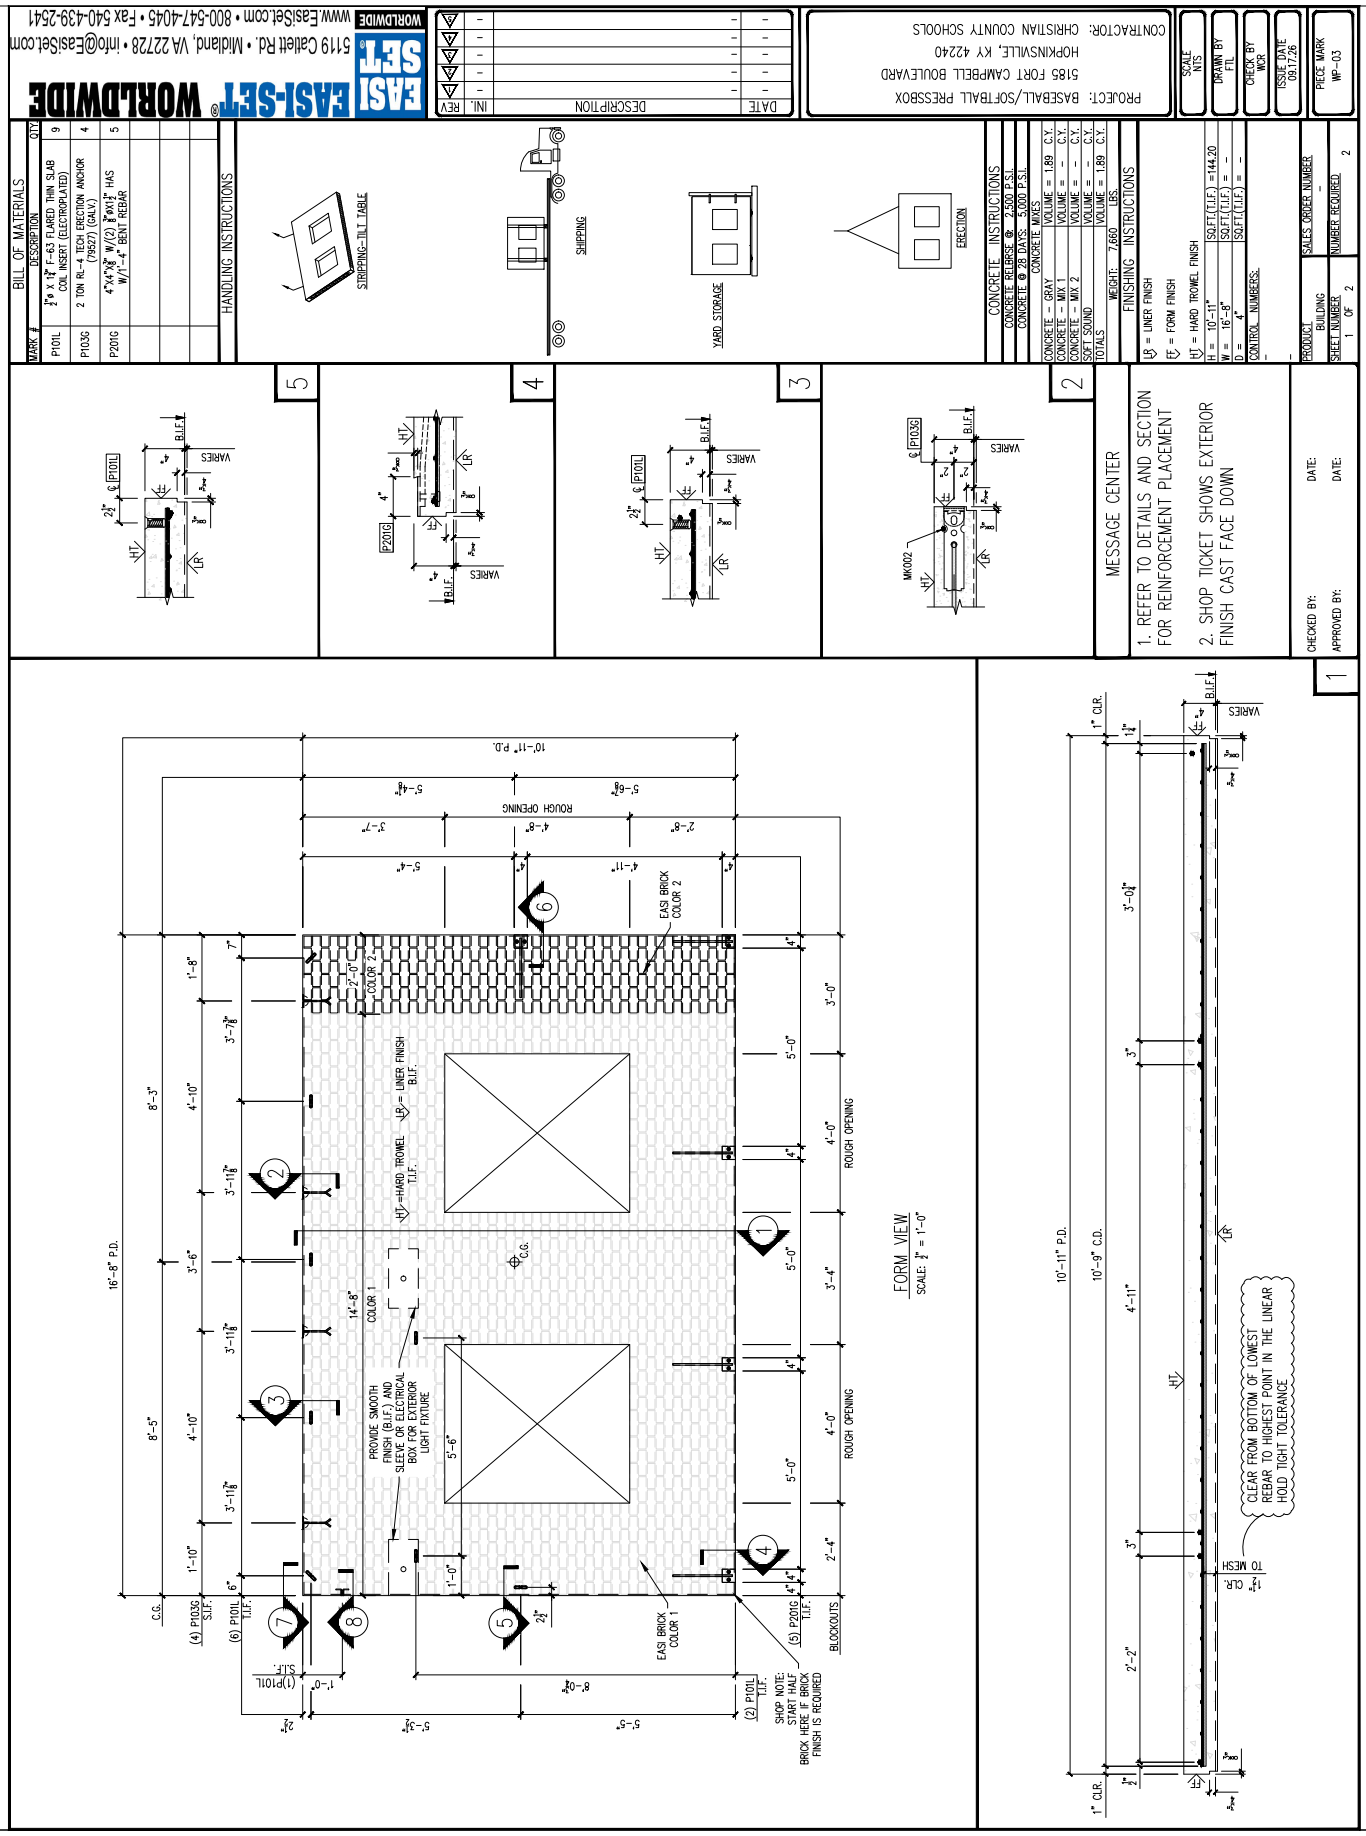

Job Name: 25-3470P9 CCHS Precast Building Job Location: 5185 Fort Campbell BLVD Contractor: Christian County Board of Education C/O A&K Construction	Plant: Beaver Dam 9/25/2026 2:35:30 PM	Tech: J. Coppage PC: E. Bradley	

Structure ID: WP-03 - Wall Panel 3

P1 **CVW** **WALL - EASI-SET BUILDING - WP-03 - 131" x 200"**

EASI SET® WORLDWIDE
5119 Catlett Rd. • Midland, VA 22728 • info@EasiSet.com
www.EasiSet.com • 800-547-4045 • Fax 540-439-2541

REV	DATE	DESCRIPTION	INI.
A	-	-	-
A	-	-	-
A	-	-	-
A	-	-	-
A	-	-	-
A	-	-	-

PROJECT: BASEBALL/SOFTBALL PRESSBOX
5185 FORT CAMPBELL BOULEVARD
HOPKINSVILLE, KY 42240
CONTRACTOR: CHRISTIAN COUNTY SCHOOLS

SCALE NTS | DRAWN BY FTL | CHECK BY WKR | ISSUE DATE 09.17.26 | PIECE MARK WP-03

REINFORCING SCHEDULE

MARK #	DESCRIPTION	QTY
MK001	#3 X 3'-0" (1'-6" / 1'-6")	12
MK002	#3 X 16'-6" (16'-6")	6
MK003	#3 X 10'-9" (10'-9")	10
MK004	#3 X 3'-1" (1'-6" / 6½" INSIDE)	2

MESH SCHEDULE

MARK #	DESCRIPTION	QTY
M1	W4.X.W4 4"X4" WWF 16'-6" X 10'-9"	1

NOTE:
1. CONSTRUCT REBAR-MESH CAGE ACCORDING TO THE DRAWINGS. SECURE LIFTING APPARATUS TO FORM AND ADD PROPER REINFORCEMENT. PLACE REBAR-MESH CAGE AND HAIRPINS AT INSERTS WITH PROPER CLRRANCES (PER DRAWINGS).

SALES ORDER NUMBER | NUMBER REQUIRED 2 | PRODUCT BUILDING | SHEET NUMBER 2 OF 2

MESSAGE CENTER
1. REFER TO DETAILS AND SECTION FOR REINFORCEMENT PLACEMENT
2. SUPPLEMENTAL STEEL FOR STRIPPING AND HANDLING MAY BE ADDED AS REQUIRED.

CHECKED BY: DATE:
APPROVED BY: DATE:

NOTE:
DIMENSIONS PROVIDED ARE PULLED FROM EDGE OF CAGE TO CENTERLINE OF REBAR AND TO CENTER OF REBAR TO CENTER OF REBAR

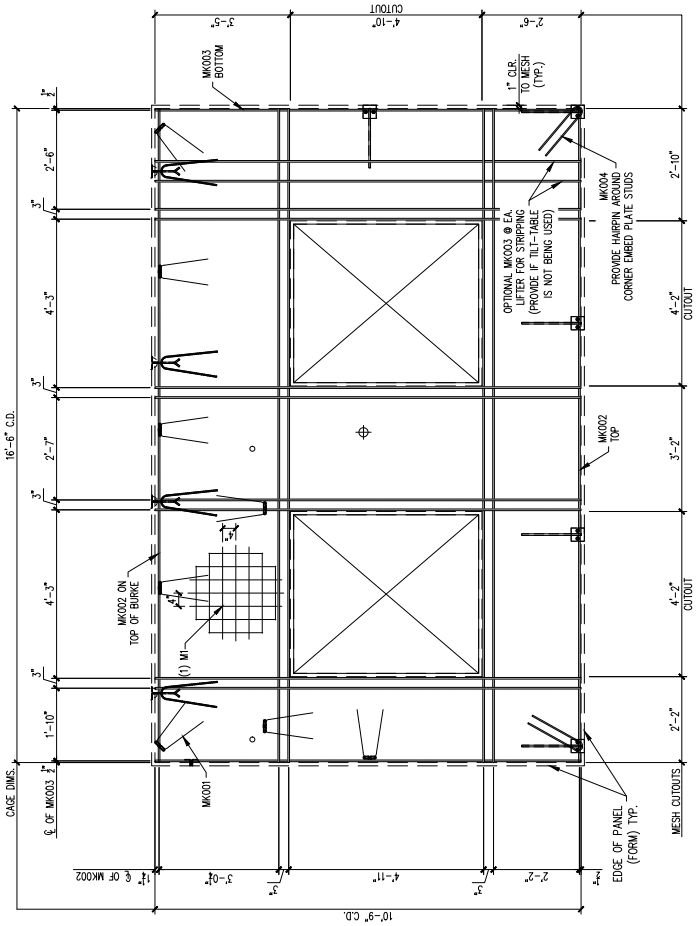

REINFORCING VIEW
SCALE: ½" = 1'-0"

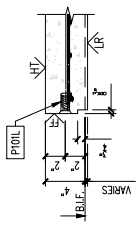

8

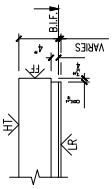

7

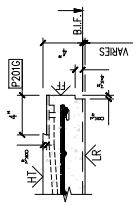

6

9