

Job Name: 25-4520 - City Park Improvments
Job Location: Lathrop, MO
Contractor: Sands Construction Company

Plant: Beaver Dam
9/16/2026 3:43:58 PM

Tech: J. Coppage
PC: E. Bradley




Structure ID: WP-03b - Wall Panel 3

P1 CVW

WALL - EASI-SET BUILDING - WP-03 - 85" x 120"

WORLDWIDE EASI-SET 5119 Callett Rd., Midland, VA 22728 • info@EasiSet.com • 800-547-4045 • Fax 540-439-2541		DESCRIPTION DATE REV		CONTRACTOR: VENSTRA & KIMM INC. CITY OF LATHROP, MISSOURI PROJECT: 10' x 26' x 9'-11"	
BILL OF MATERIALS		CONCRETE INSTRUCTIONS		CONCRETE RELEASE 2500 P.S.I. CONCRETE CURE 28 DAYS, 5000 P.S.I.	
ITEM P103G P201G P108P		DESCRIPTION 2 TON R-4 TECH EJECTION ANCHOR (790279) (GALV.) 4"x4"x1/2" W/ 2" H.A.S. W/ 1"-4" BENT REBAR (GALV.) P108P 1" NC THREADED INSERT		CONCRETE MIXES CONCRETE - GRAY CONCRETE - MIX 1 CONCRETE - MIX 2 TOTALS WEIGHT: 3390 LBS.	
QUANTITY 2 6 16		UNIT EA EA EA		VOLUME 0.83 C.Y. 0.83 C.Y. 0.83 C.Y. 2.50 C.Y.	
FINISHING INSTRUCTIONS		FINISHING INSTRUCTIONS		FINISHING INSTRUCTIONS	
FINISHING INSTRUCTIONS		FINISHING INSTRUCTIONS		FINISHING INSTRUCTIONS	
FINISHING INSTRUCTIONS		FINISHING INSTRUCTIONS		FINISHING INSTRUCTIONS	

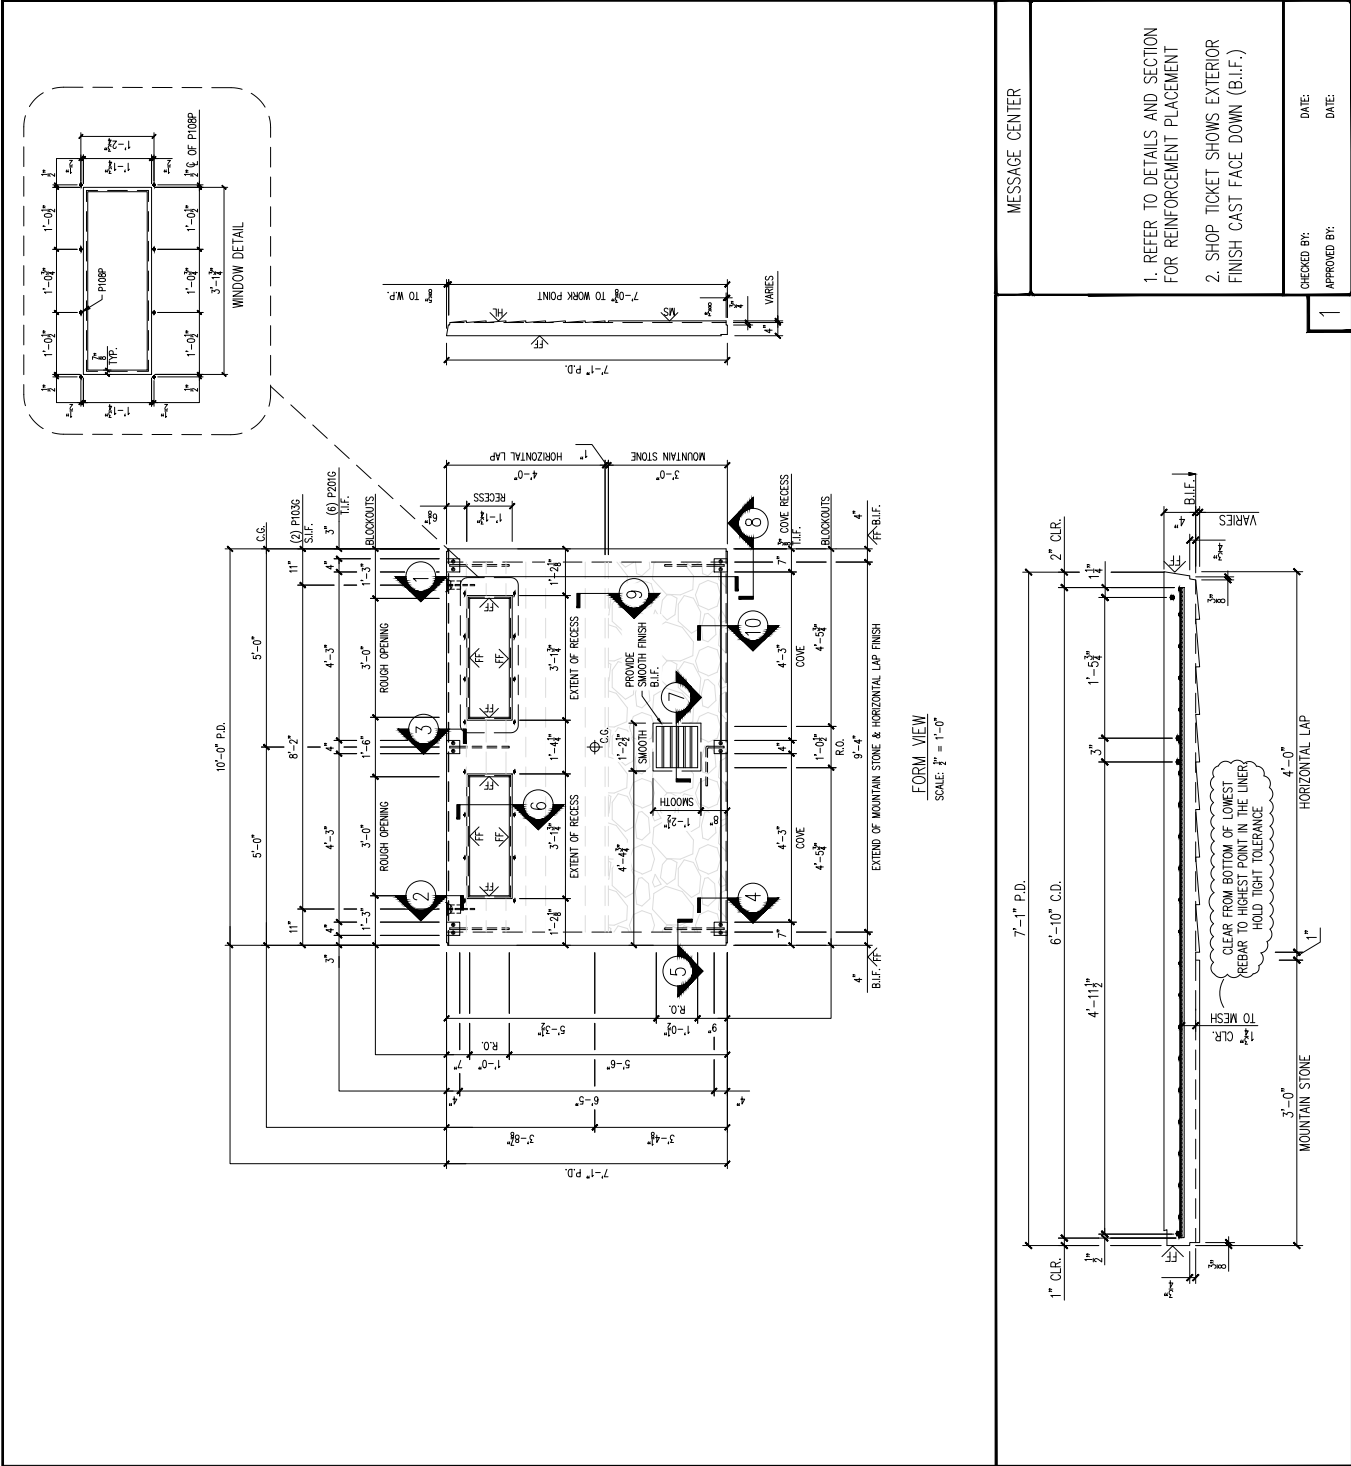



WALL - EASI-SET BUILDING - WP-03 - 85" x 120"

NOTE:
DIMENSIONS PROVIDED ARE PULLED FROM EDGE OF
CAGE TO CENTERLINE OF REBAR AND TO CENTER
OF REBAR TO CENTER OF REBAR

9'-10" C.D.

6'-10" C.D.

REINFORCING SCHEDULE

MARK #	DESCRIPTION	QTY
MK001	#3 X 3'-0"	2
MK002	#3 X 9'-10"	4
MK003	#3 X 4'-0"	2
MK004	#3 X 6'-10"	4
MK005	#3 X 3'-7 1/2"	2
MK006	#3 X 7'-3"	2
MK007	#3 X 3'-1"	2
MK008	#3 X 5'-0"	2
MK009	#3 X 5'-5 1/2"	2

MESH SCHEDULE

MARK #	DESCRIPTION	QTY
MT	WWM 4"x4" WWR 9'-10" X 6'-10"	1

REINFORCING VIEW
SCALE: 1/8" = 1'-0"

1. REFER TO DETAILS AND SECTION FOR REINFORCEMENT PLACEMENT

2. SUPPLEMENTAL STEEL FOR STRIPPING AND HANDLING MAY BE ADDED AS REQUIRED.

MESSAGE CENTER

1. CONSTRUCT REBAR-MESH CAGE ACCORDING TO THE DRAWINGS. SECURE LIFTING APPARATUS TO FORM AND ADD PROPER REINFORCEMENT. PLACE REBAR-MESH CAGE AND HARPS AT INSERTS WITH PROPER CLEARANCES (PER DRAWINGS).

CONTRACTOR: VEENSTRA & KIMM INC.
CITY OF LATHROP, MISSOURI
CITY PARK IMPROVEMENTS-PHASE II
PROJECT: 10' x 26' x 9'-11"

SCALE: NTS
DRAWN BY: FTL
CHECK BY: WCR
ISSUE DATE: 06.03.26

PRODUCT: BUILDING SHEET NUMBER: 4734
BUILDING NUMBER REQUIRED: WP-03

CHECKED BY: DATE: APPROVED BY: DATE: