Job Name: 26-1077 - Westside Markets of Greensboro Village Job Location: Gallatin, TN Contractor: Cleary Construction, Inc.	Plant: 100 1/20/2026 12:03:37 PM	Tech: J. Horsley - F PC: C. Goff	

Structure ID: 61077

P1 HWTDOT4-1TU18 **18" - HW TDOT 4:1 Type U Cross Drain Endwall F/F**

GENERAL NOTES:

1. MANUFACTURED TO ASTM C-913 (LATEST REVISION).
2. CONCRETE: 5,000 PSI AT 28 DAYS.
3. WEIGHT: 4,320 LBS EACH
4. CONTRACTOR TO VERIFY ALL DIMENSIONS BEFORE MANUFACTURE.

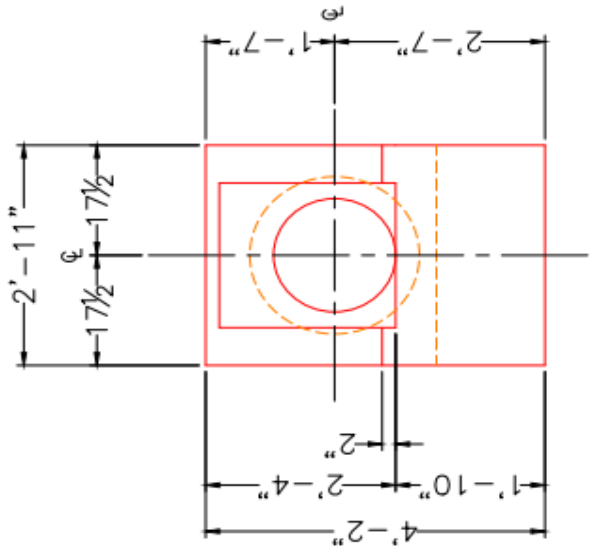

FRONT ELEVATION

REQUIRED QUANTITY = 2

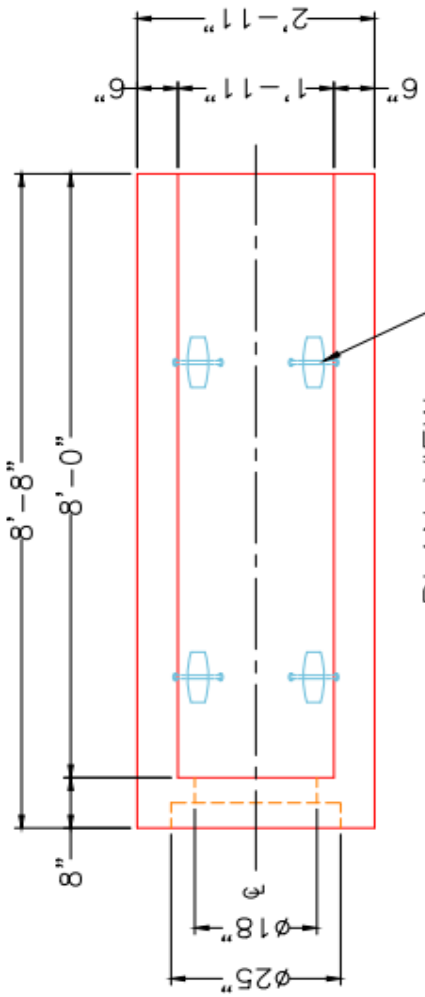

4 EA. CONAC 4CA14 ANCHORS CAST IN EACH SECTION AS SHOWN FOR PLANT & FIELD HANDLING.

PLAN VIEW

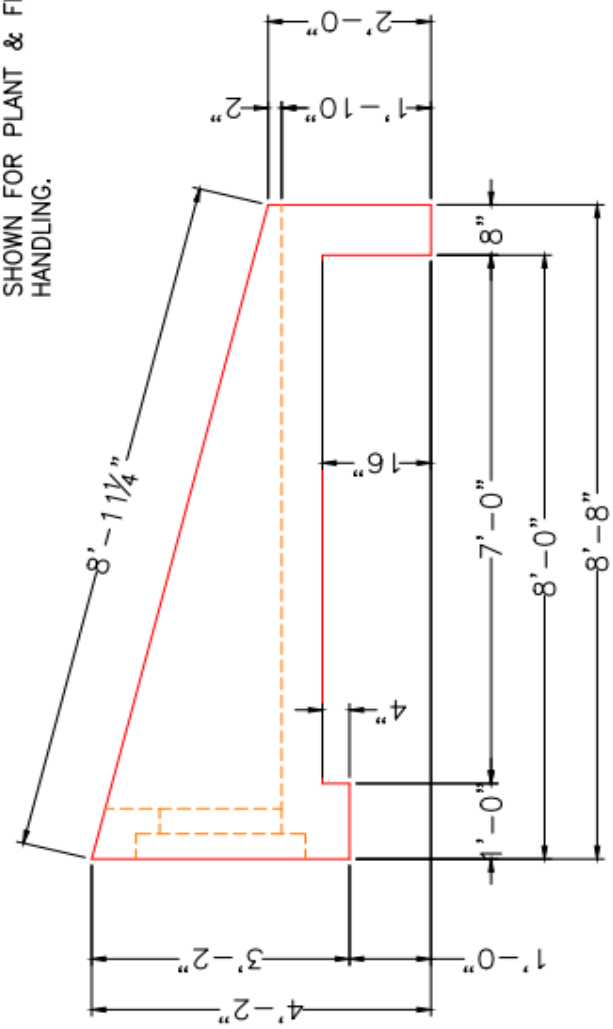

SIDE ELEVATION

SUBMITTAL DRAWING:TDOT TYPE U CROSS DRAIN 18" 4:1
CUSTOMER: CLEARY CONSTRUCTION, INC
PROJECT: WESTSIDE MARKETS OF GREENSBORO VILLAGE
STRUCTURE: 61077
QUOTE/SALES ORDER NO: 26-1077
PC: C. GOFF | DRAWN BY: FMT
DATE: 01/20/26 | SCALE: NTS | PG. 1 of 1

REVISION INFORMATION

REV.	DATE:	
		NO REVISIONS TO DATE

THIS DRAWING IS THE PROPERTY OF INFRASTRUCTURE PRECAST, INC. ANY USE OR DUPLICATION OF THIS DRAWING WITHOUT PRIOR AUTHORIZATION IS STRICTLY PROHIBITED.