

Job Name: 26-1508BC - Ferdinand State Park Culverts Replacement
Job Location: Ferdinand, IN
Contractor: WB Koester Construction, LLC

Plant: 100

9/17/2026 12:10:14 PM

Tech: Jared - F

PC: E. Bradley



Structure ID: CV-3 HW (INLET END)

P1 BLKCSTM



BLOCK - 128" X 12" X 17" BLOCK - 12" x 128"

NOTES:

1. CONCRETE: 5,000 PSI AT 28 DAYS.
2. ALL EDGES TO HAVE $\frac{3}{4}$ " CHAMFER.
3. REINFORCING: PER ATTACHED CALCULATIONS.
4. 2" CLEAR COVER OVER ALL REINFORCING.
5. HEADWALL WILL NOT HANG LEVEL, ADJUST LIFTING CABLES AS NECESSARY
6. ELEVATION LOOKING AT BACKFACE OF HEADWALL.
7. WEIGHT = 2,167 LBS

NOTE:

This drawing is for reference only, PE Stamped drawings shall be followed for all details.

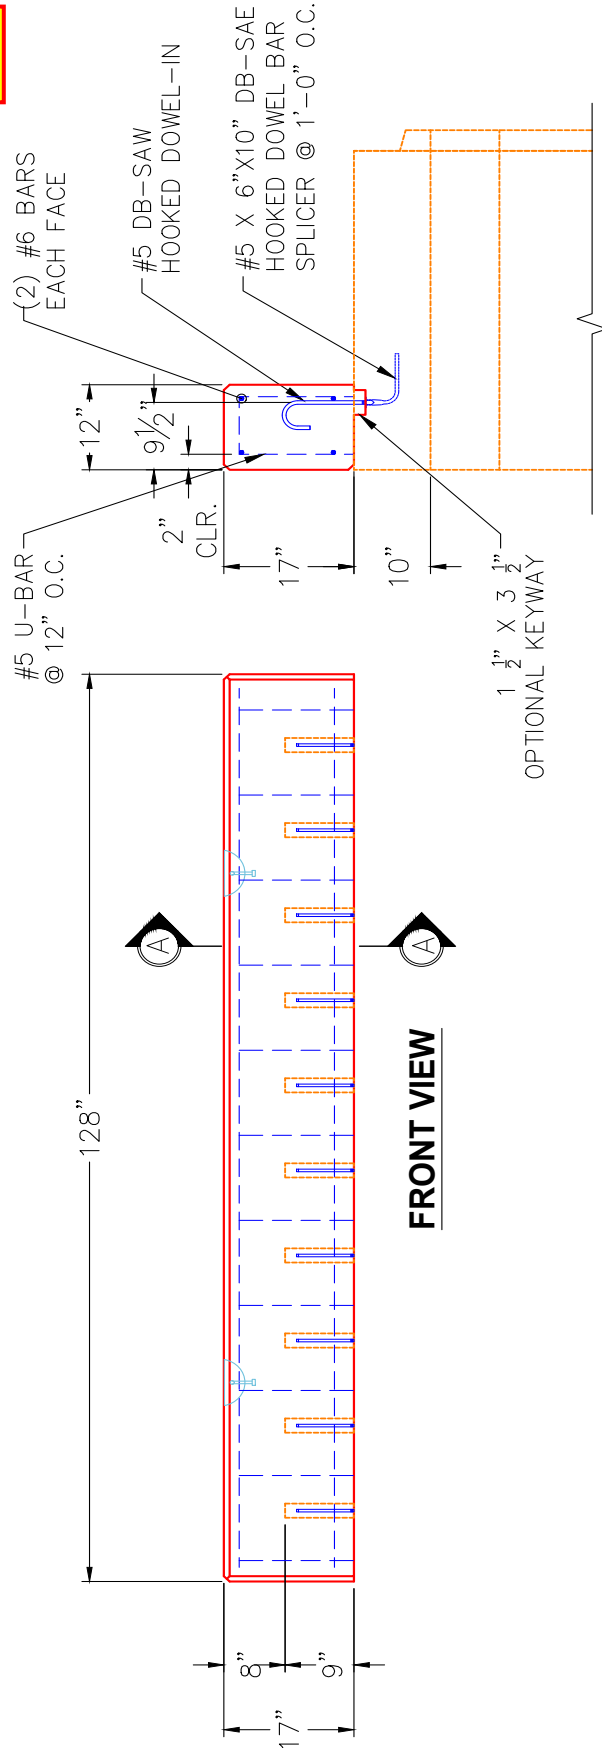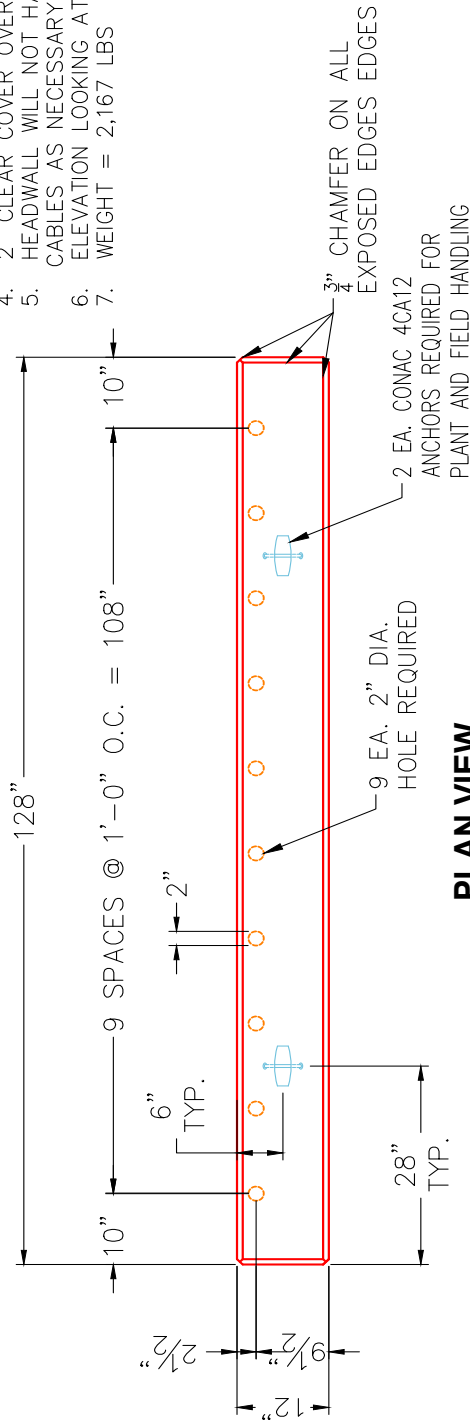



BLOCK - 128" X 12" X 17" BLOCK - 12" x 128"

HEADWALL HW1
REINFORCING ELEVATION
LOOKING AT THE BACK FACE OF HEADWALL

	DATE	DESCRIPTION	ENG
7			
6			
5			
4			
3			
2			
1			