

Contractor: KY Earthworks

TECH: Jared - F

Plant: 100



Slack: 1.79"


REINFORCING PER ASTM A615 (GRADE 60).

- TOP SLAB (As .62) #5 BARS AT 6" C.C.E.W..
- RISER/WALLS (As .18)
- FLOOR (As .37) #5 BARS AT 10" C.C.E.W.


P3) 24" x 36" - CASTING HEIGHT - 6"
P2) 60" - MH FLAT TOP w/24"x36" Hole - 13"
P1) 60" - MH BASE - 42"
1) CASTING - HOE 525 LV SET (F/G/H)
1) 60" - Conseal CS-102 1.00"
1) 24" x 36" - Conseal CS-102 1.00"
1) Hole - 38
1) Hole - 30
3) MH Step ML-10-TDS-NCR - 10"

0 lb
3499 lb
6138 lb
442 lb
0 lb
0 lb
0 lb
0 lb
0 lb


Structure Total: 10079 lb

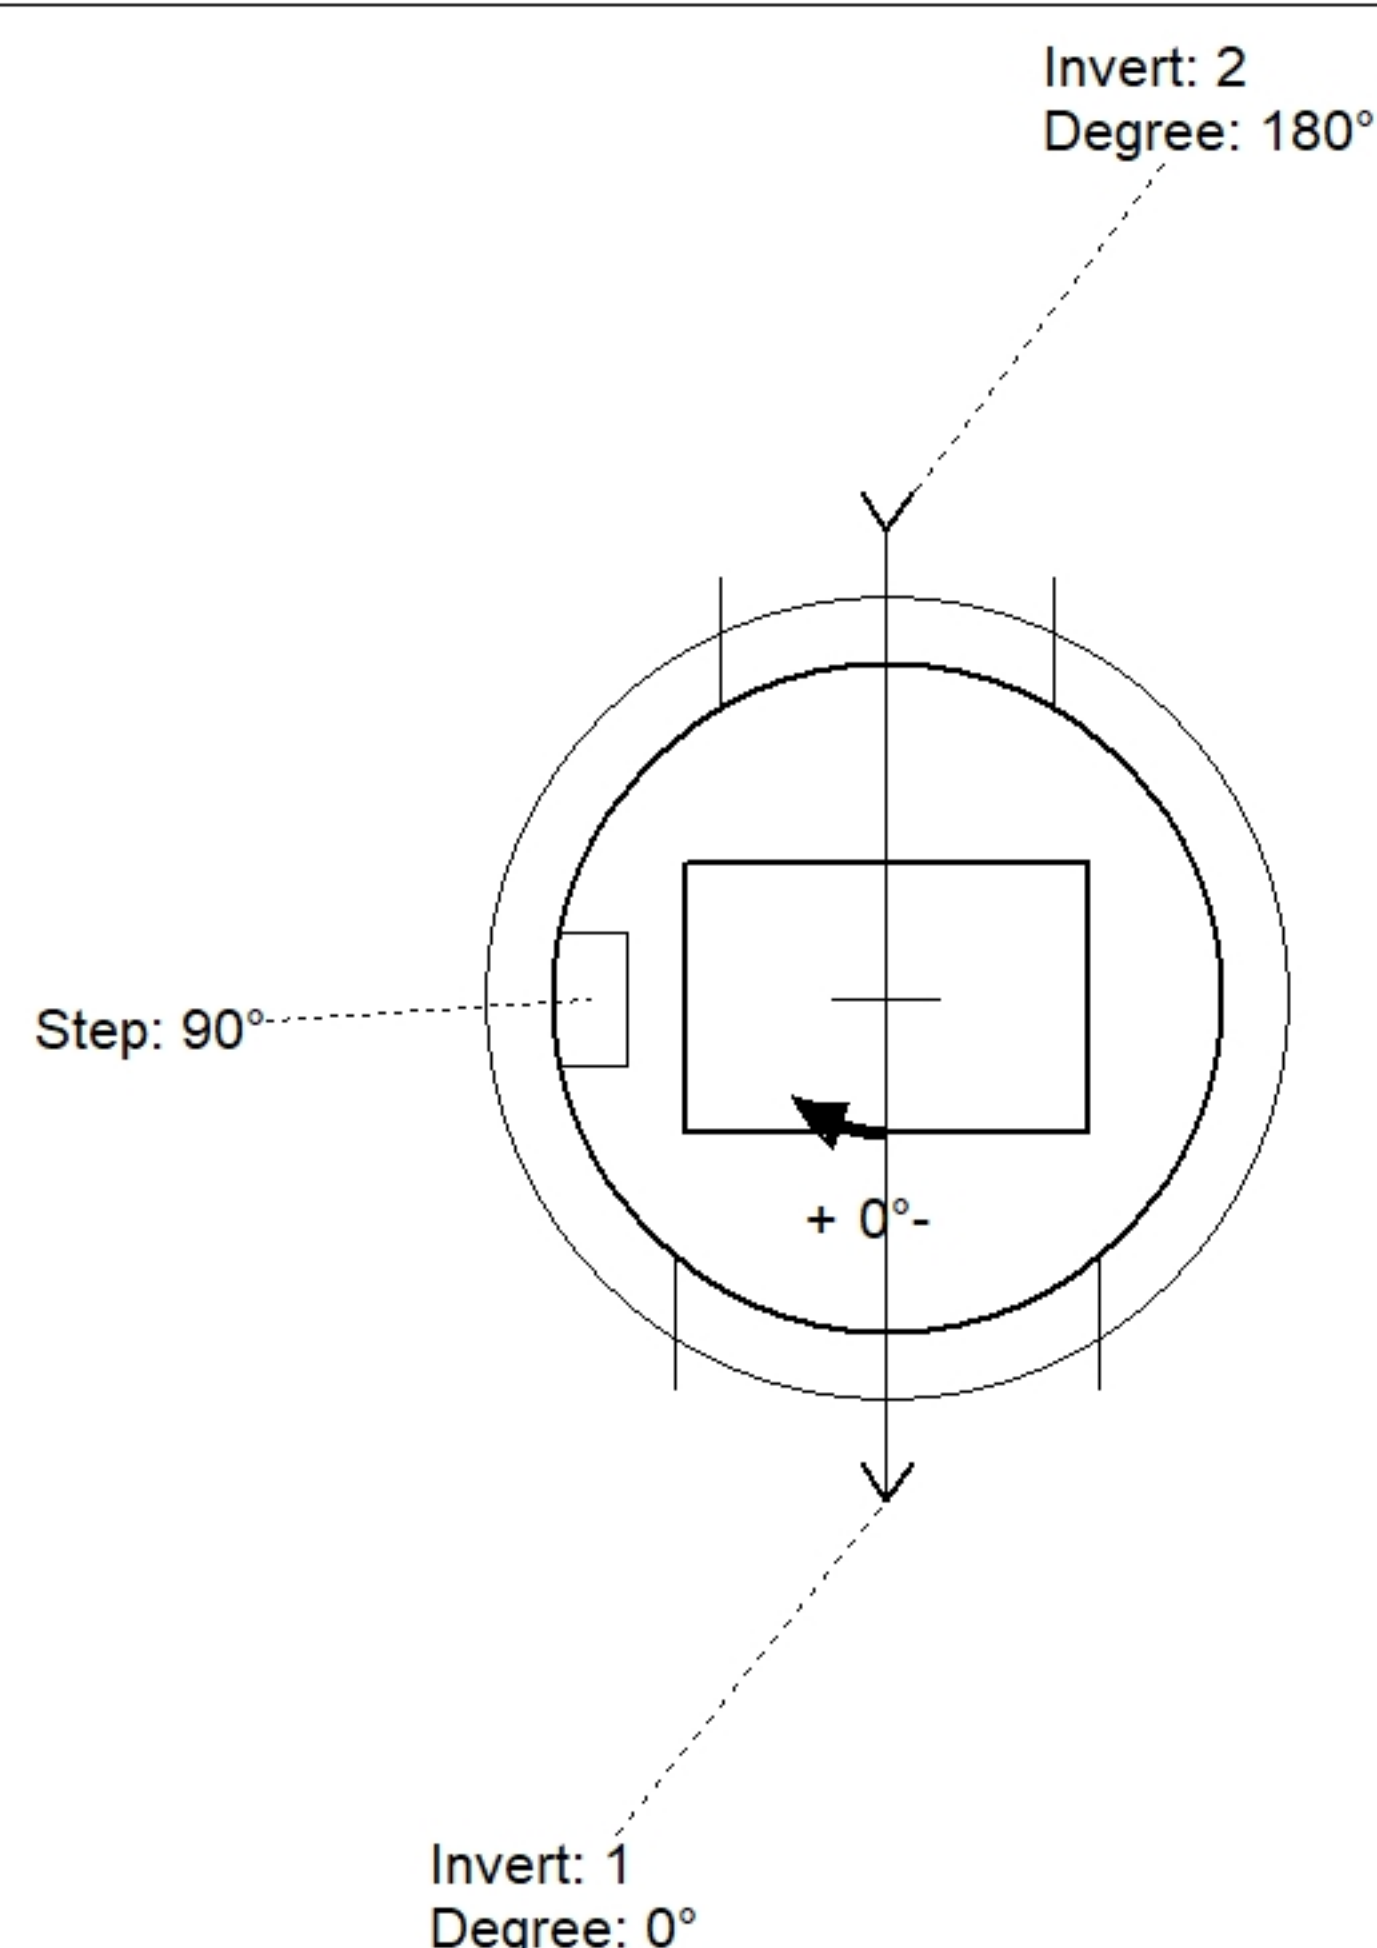

Position	Elev	Angle	Pipe	Pipe OD	Hole	Connector	Up ()	Ref
Rim	932.58'							
Reducer								
Invert 1	927.56'	0°	30" HDPE	35.1"	38"	Hole 38	0"	P1
Invert 2	928.06'	180°	24" HDPE	27.8"	30"	Hole 30	6.65"	P1
Invert 3								
Invert 4								
Invert 5								
Invert 6								
Invert 7								
Invert 8								

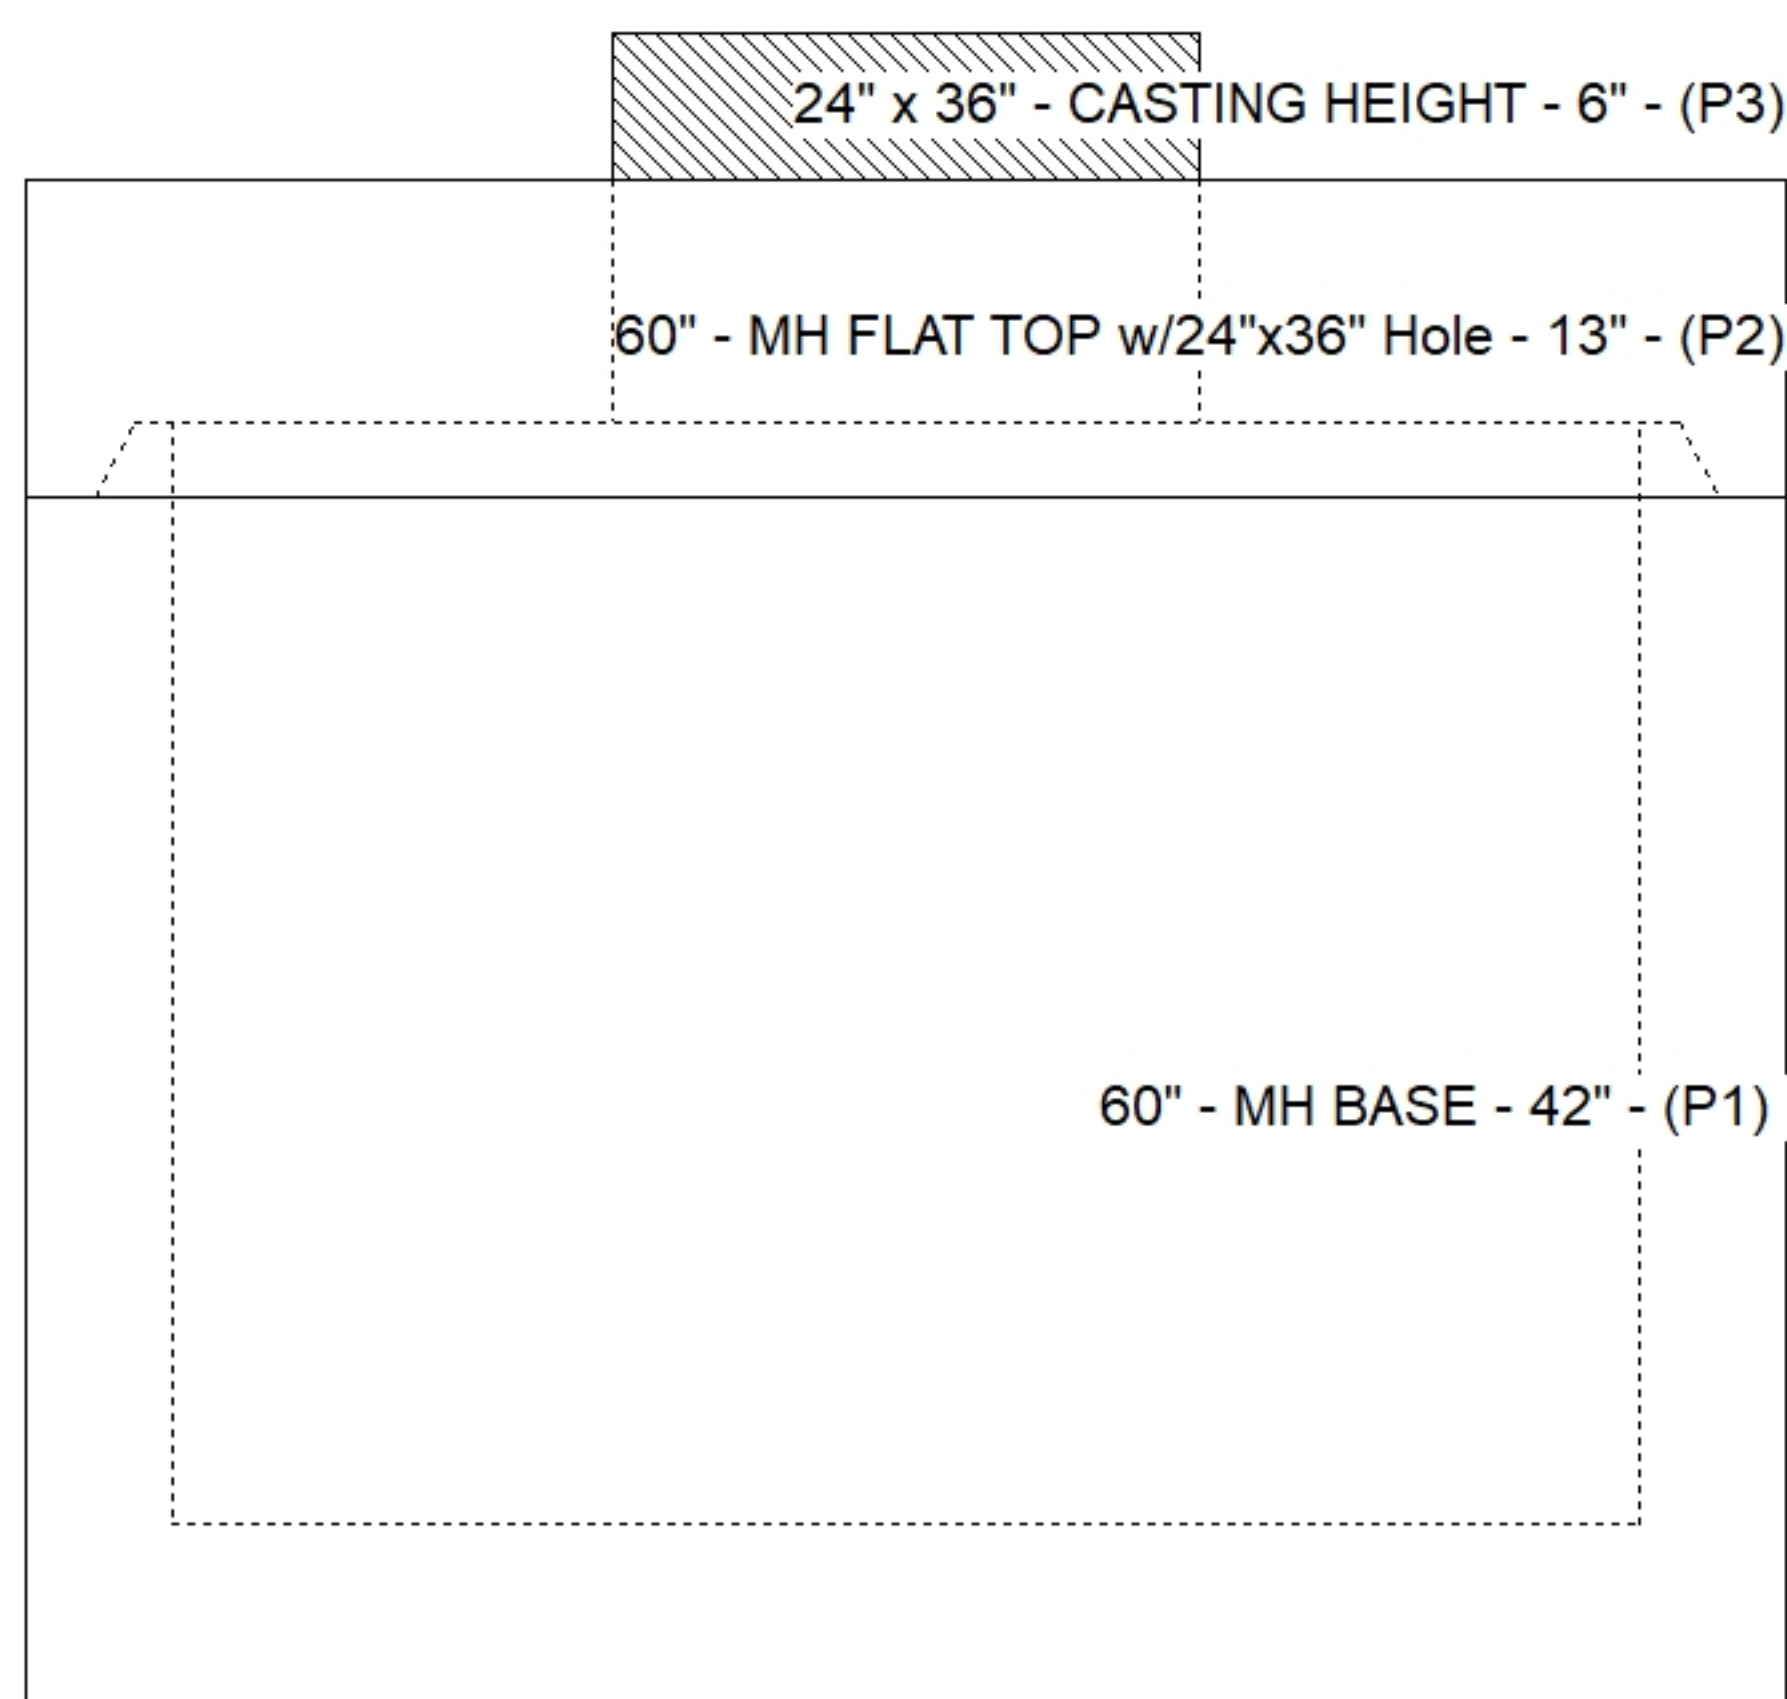

Default - Interior Dimensions

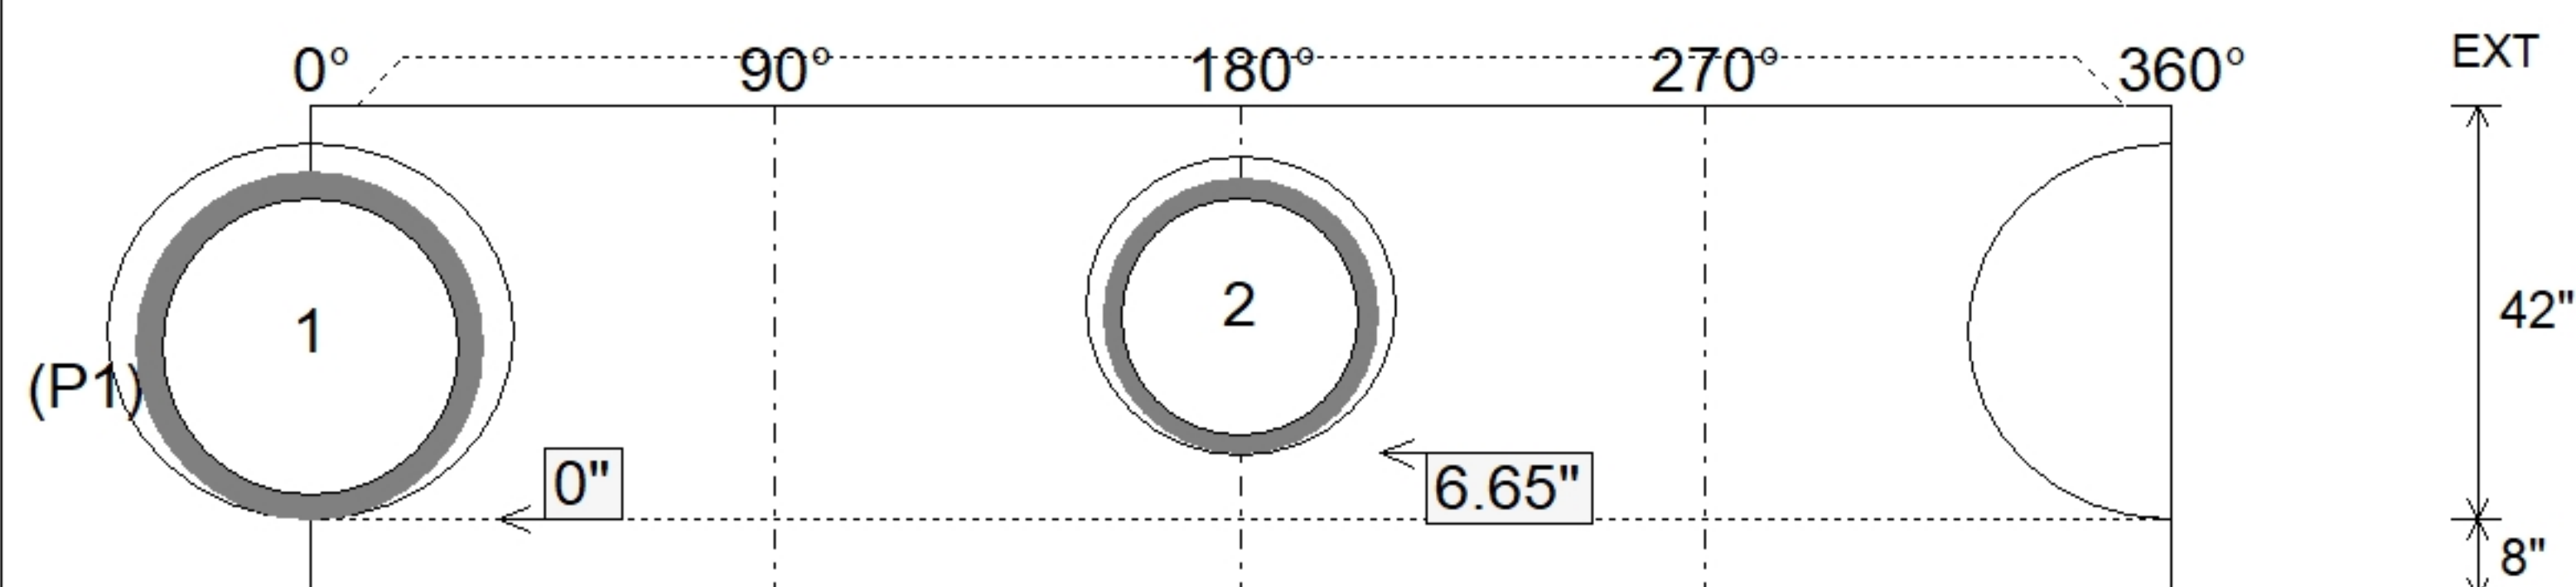

Submittal Drawing
9/29/2026 8:25:53 AM

SUBMITTAL
APPROVED BY: