




Contractor: KY Earthworks

Plant: 100



Slack: 1.875"

Structure Total: 8158 lb

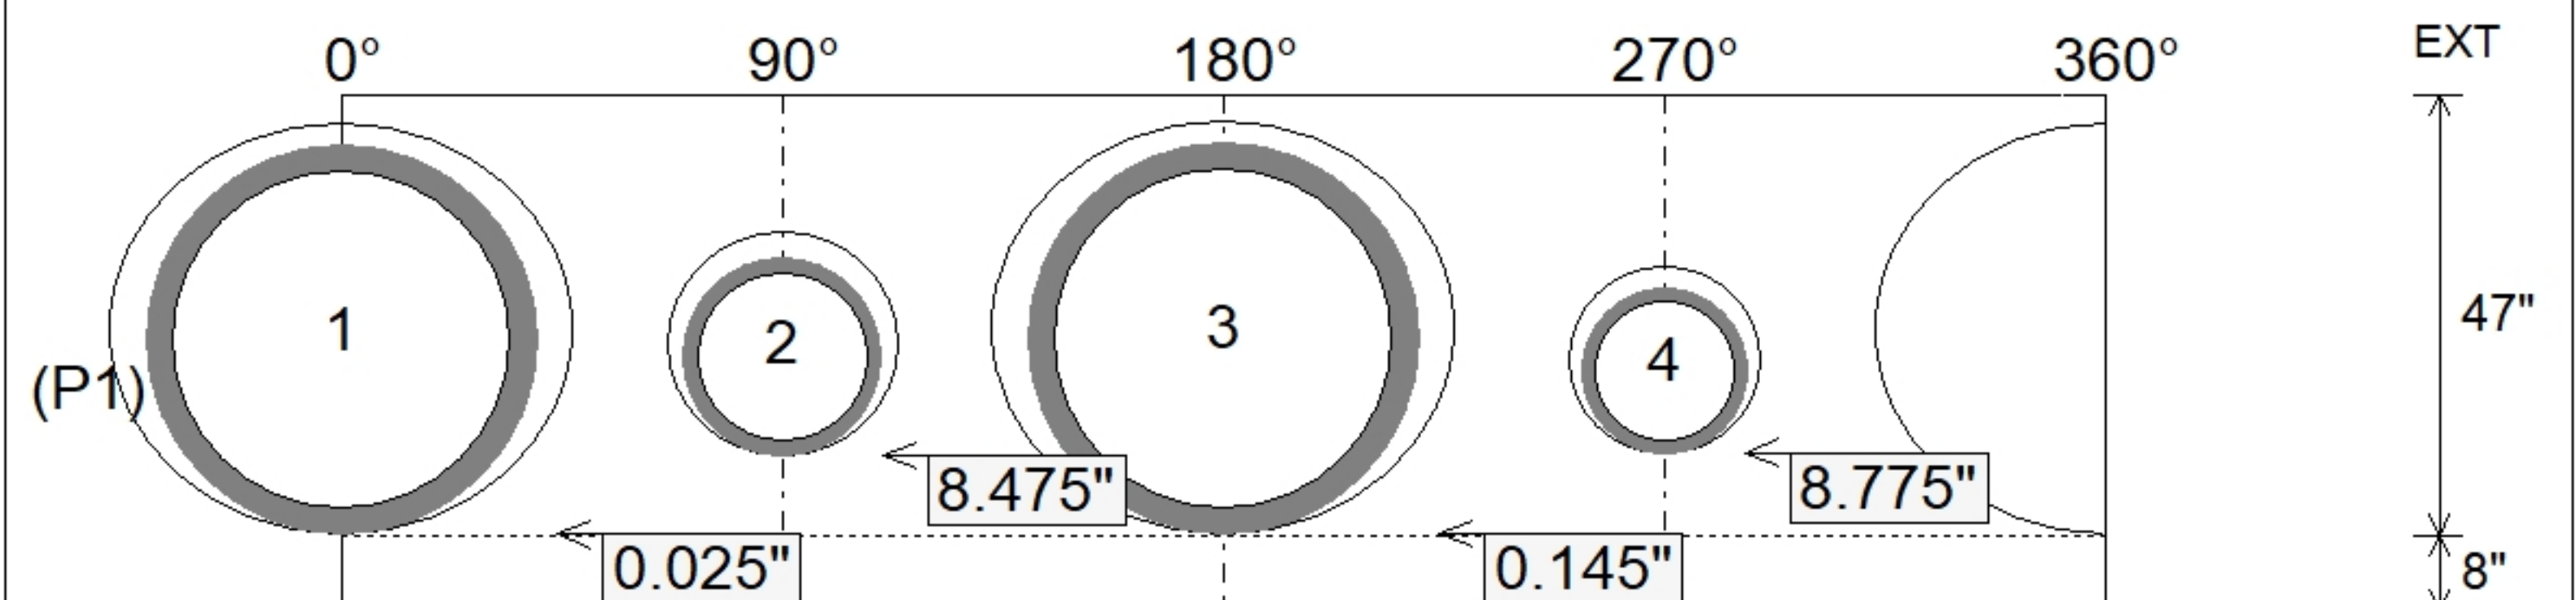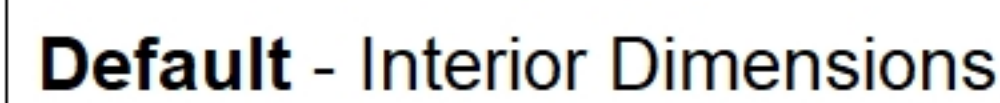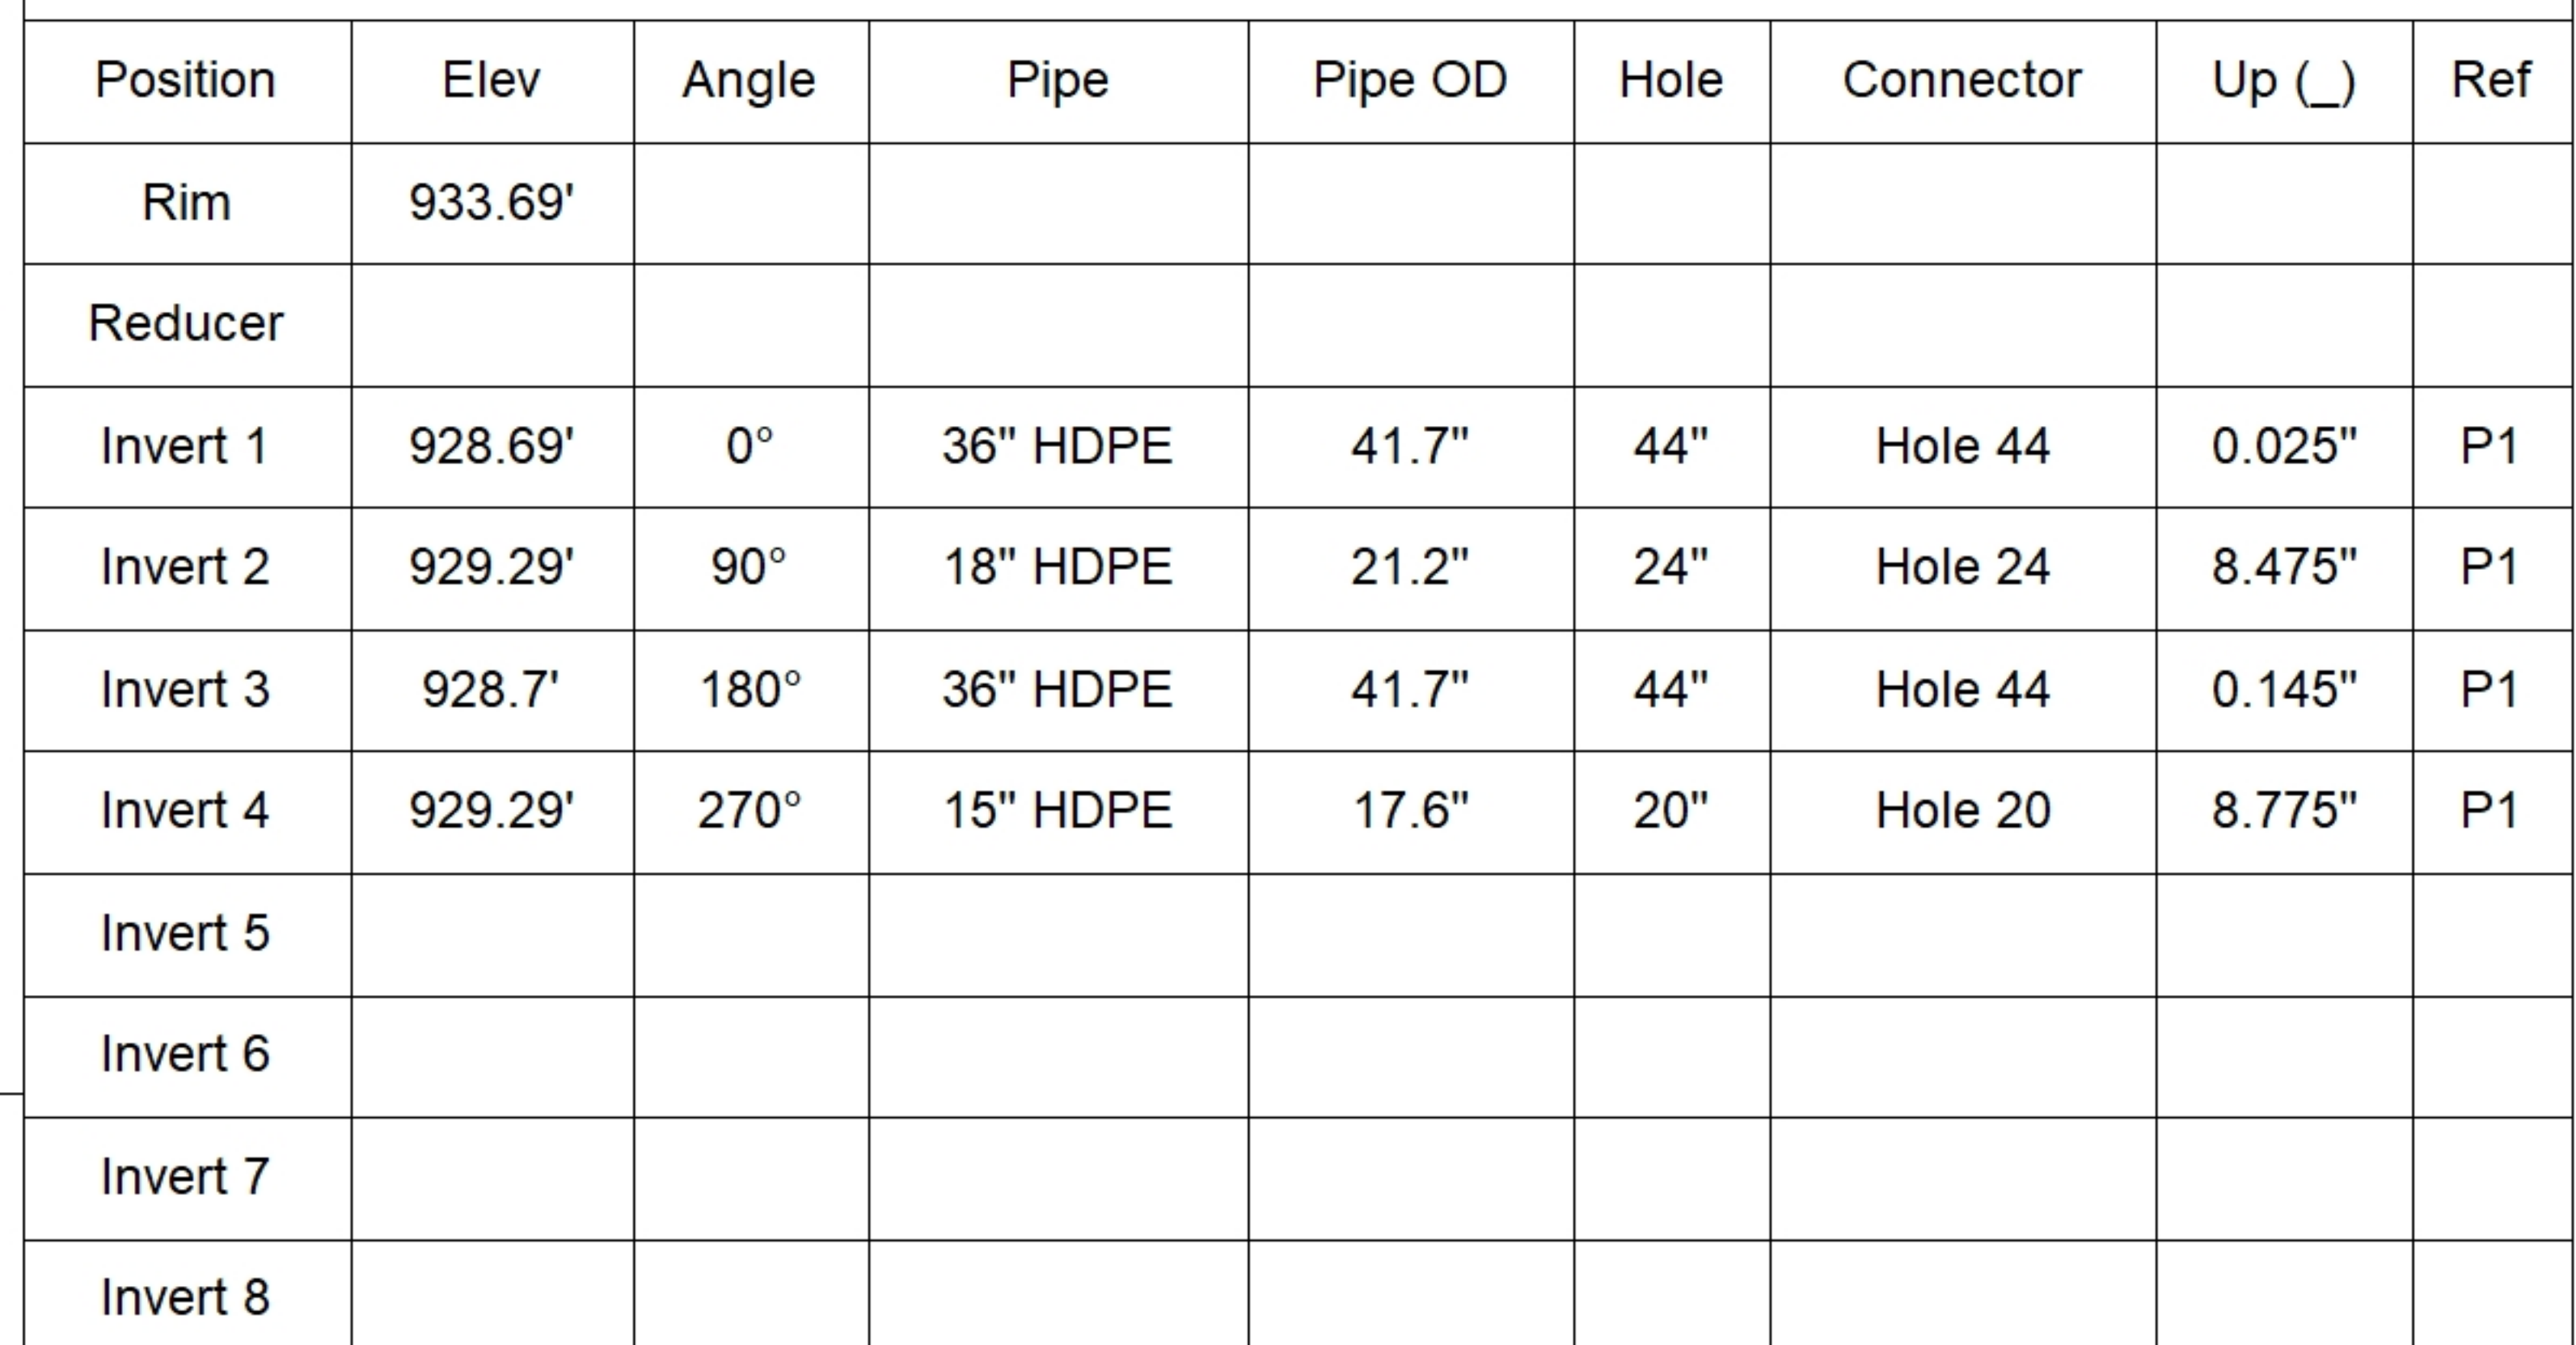

SUBMITTAL
APPROVED BY: