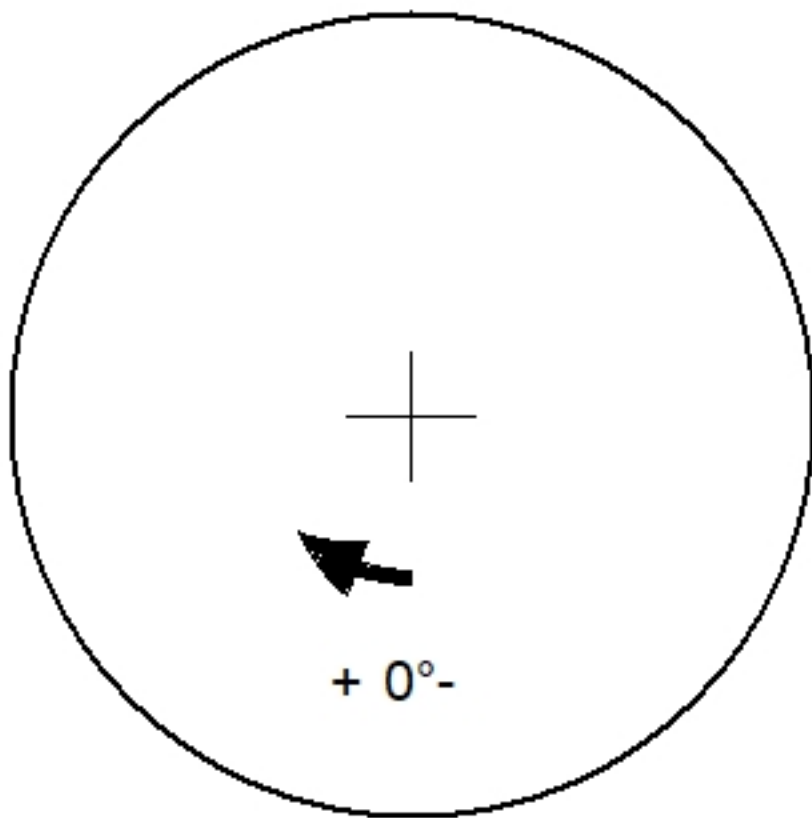
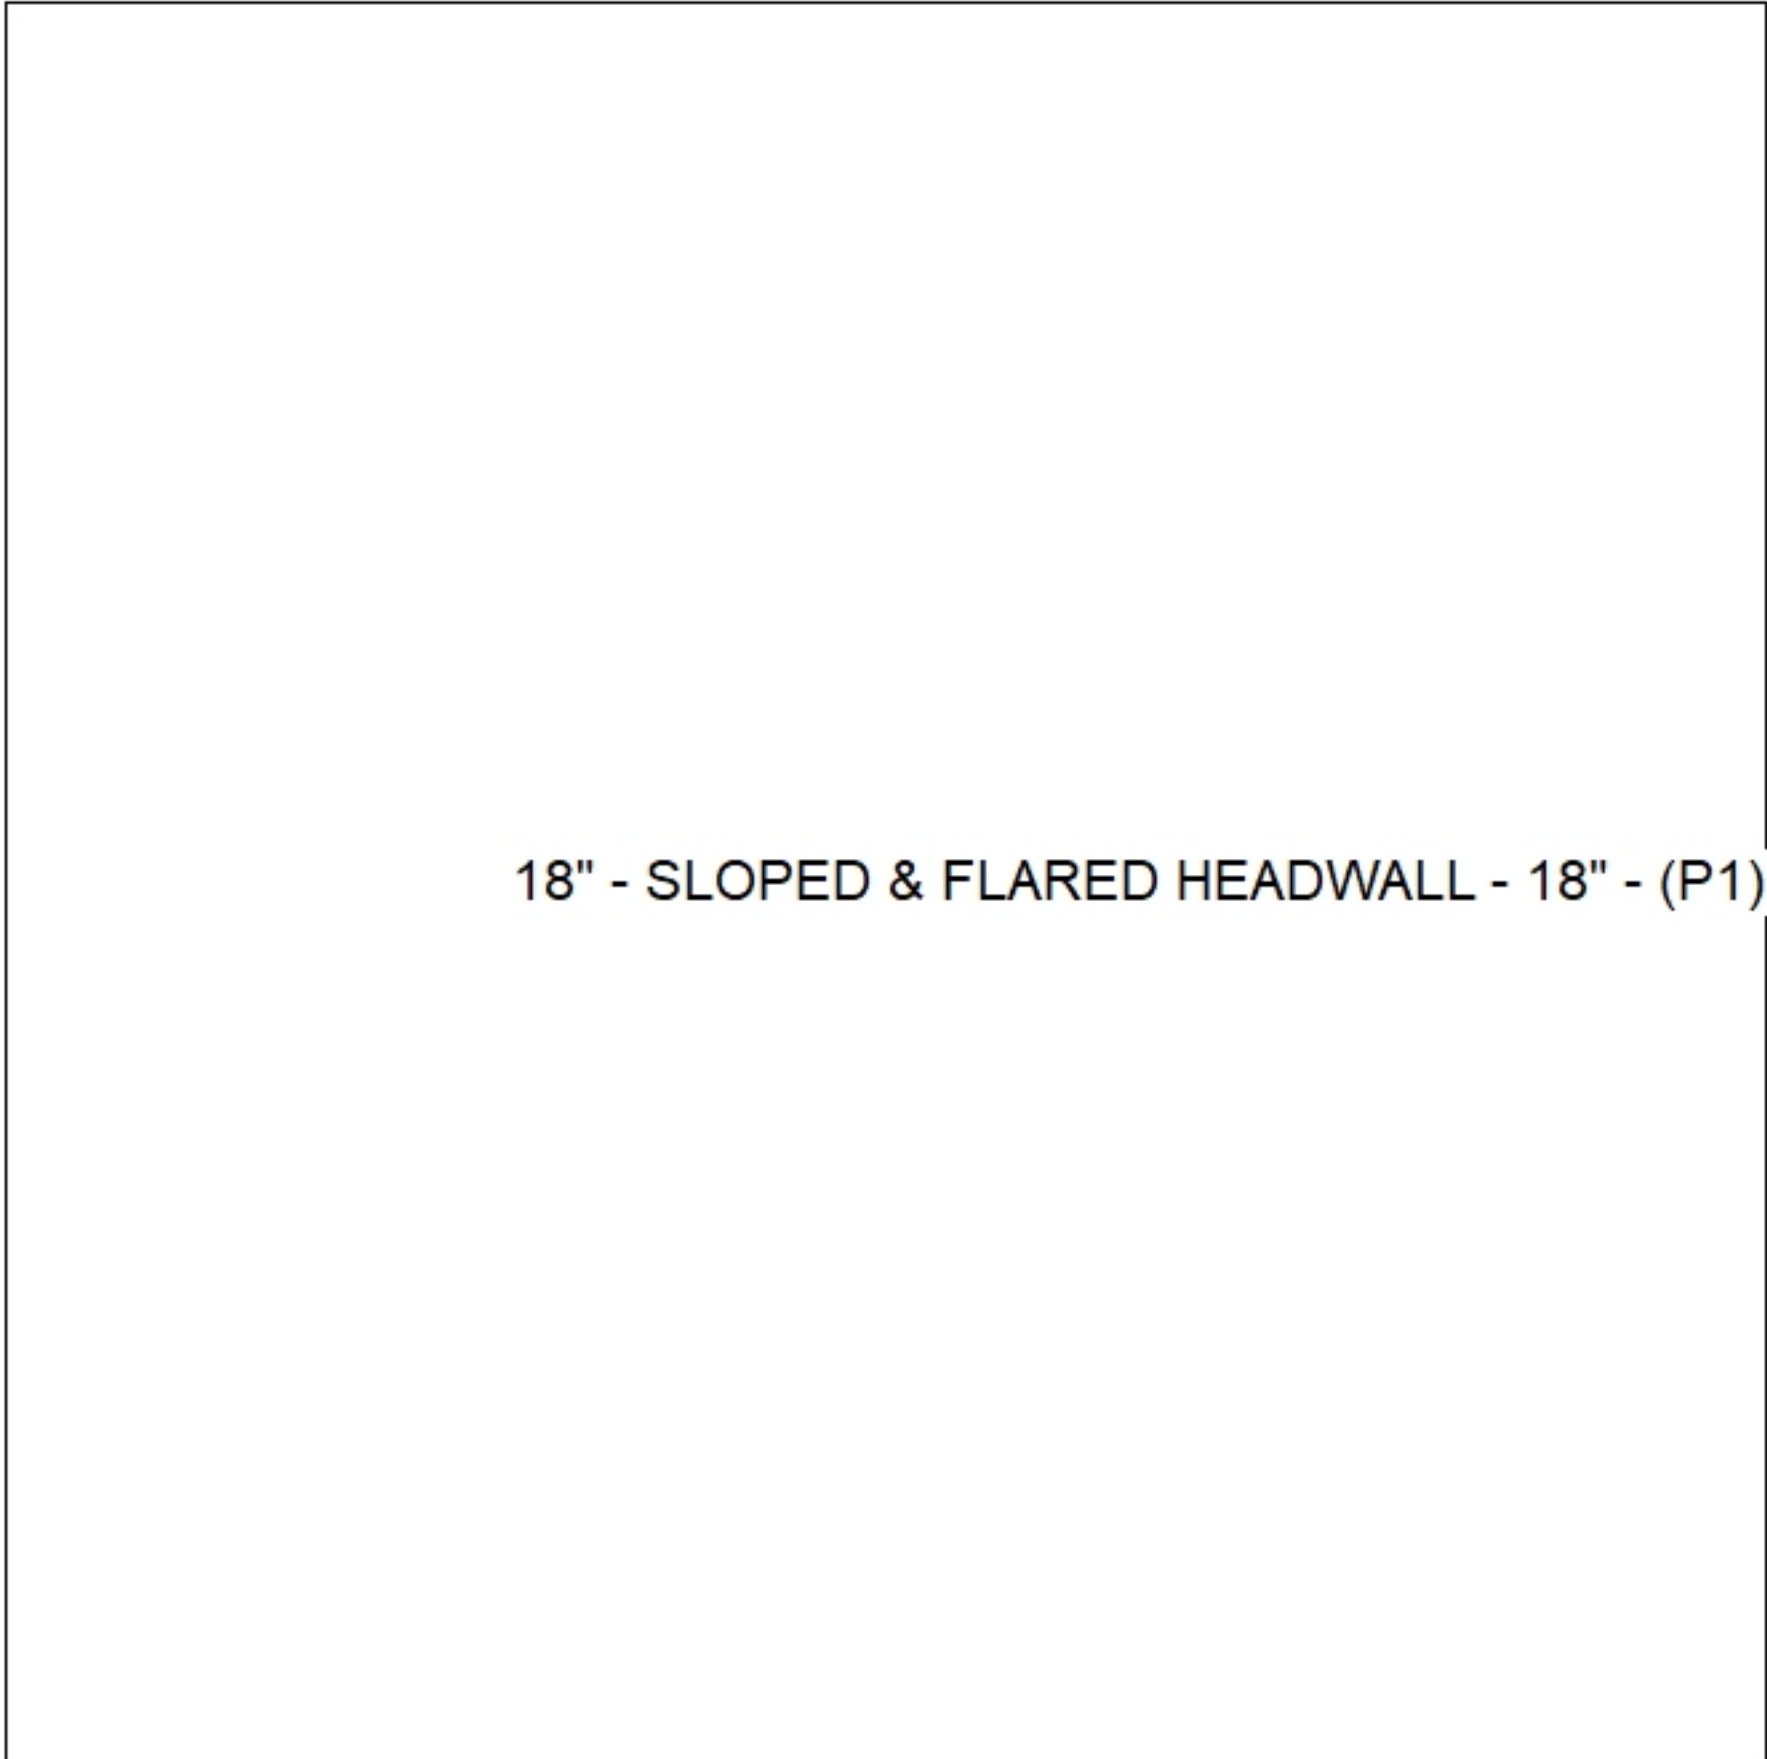
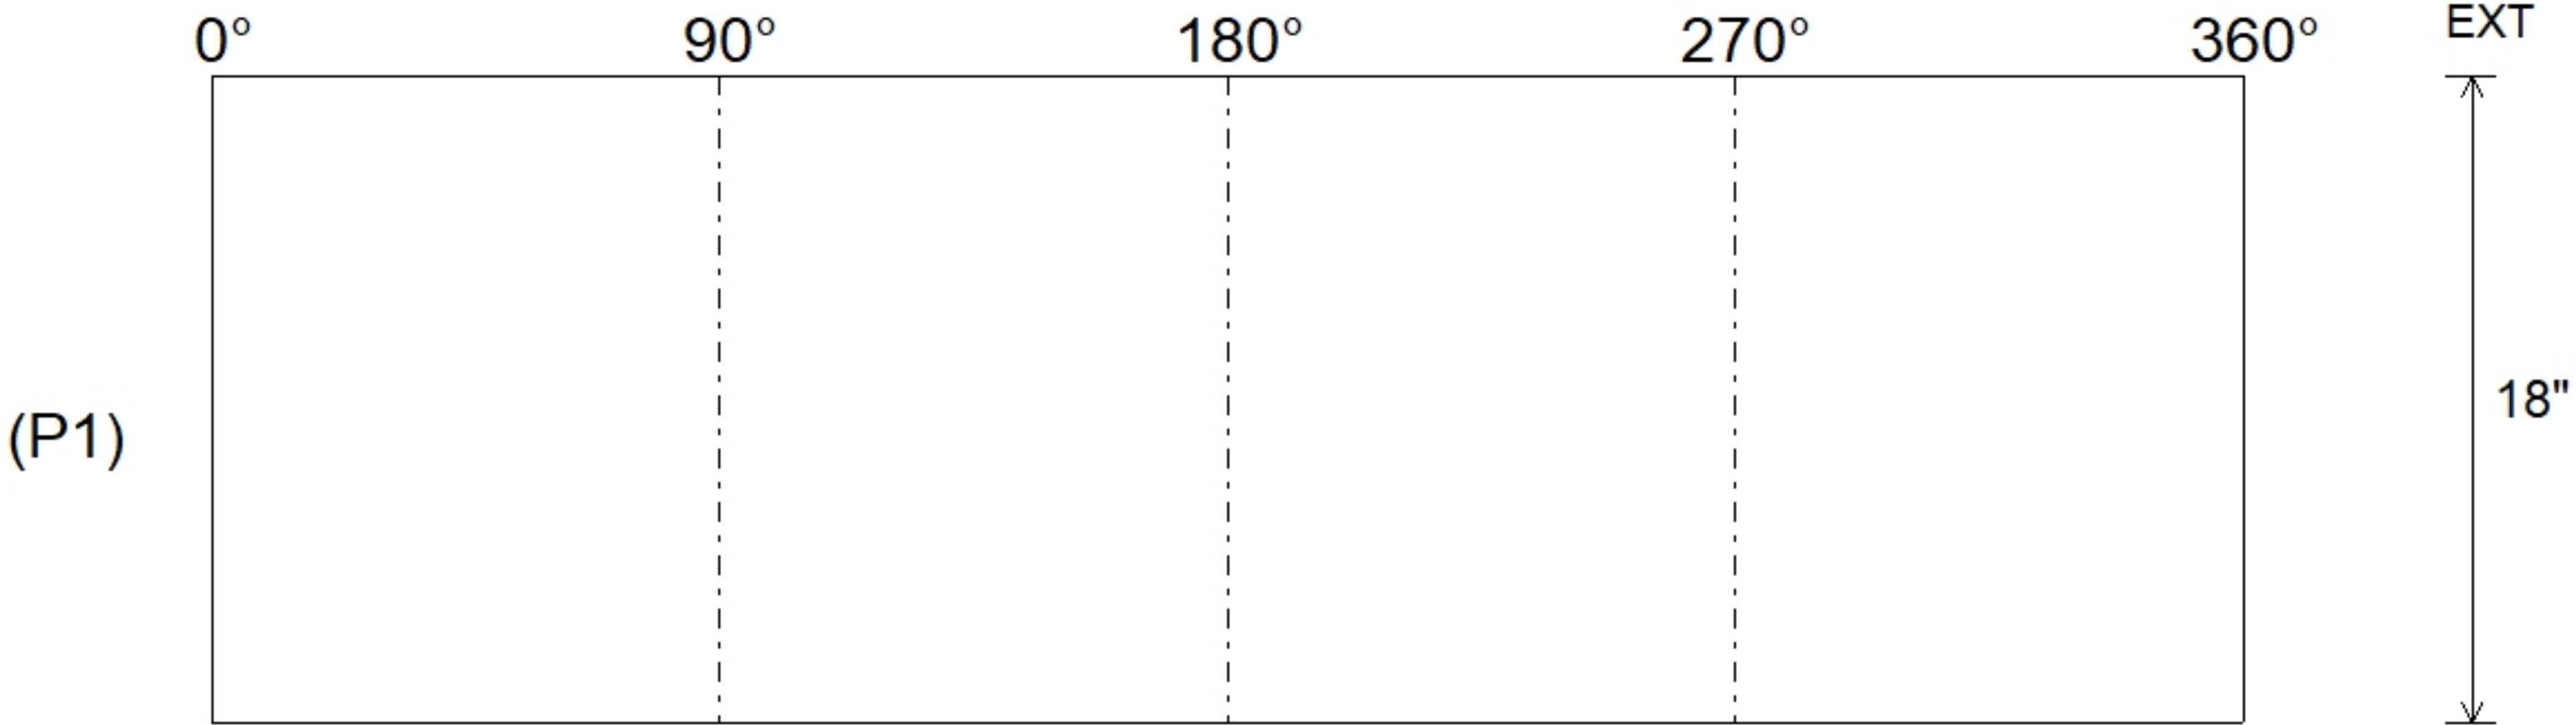


Job Name: 26-2114 - Portsmouth Seepage Remediation Job Location: Portsmouth, OH Contractor: Allard Excavation, LLC.					PC: J. Jarvis TECH: J. Horsley Plant: 100	
Structure ID: 01 HW Spec: HEADWALLS Type: HW SLOPED & FLARED Size: 18"					Rim: 2' Invert: 2' Rim to Invert: 0'		Sump: 24" Floor (Top): 0' Floor Height: 0"		Floor (Bot): 0' Overall Height: 1.5' Slack: 6"	
Structure Notes: 					STRUCTURE SUMMARY: P1) 18" - SLOPED & FLARED HEADWALL - 18" Structure Total: 3766 lb	
					<table><tr><th>Position</th><th>Elev</th><th>Angle</th><th>Pipe</th><th>Pipe OD</th><th>Hole</th><th>Connector</th><th>Up ()</th><th>Ref</th></tr><tr><td>Rim</td><td>2'</td><td></td><td></td><td></td><td></td><td></td><td></td><td></td></tr><tr><td>Reducer</td><td></td><td></td><td></td><td></td><td></td><td></td><td></td><td></td></tr><tr><td>Invert 1</td><td></td><td></td><td></td><td></td><td></td><td></td><td></td><td></td></tr><tr><td>Invert 2</td><td></td><td></td><td></td><td></td><td></td><td></td><td></td><td></td></tr><tr><td>Invert 3</td><td></td><td></td><td></td><td></td><td></td><td></td><td></td><td></td></tr><tr><td>Invert 4</td><td></td><td></td><td></td><td></td><td></td><td></td><td></td><td></td></tr><tr><td>Invert 5</td><td></td><td></td><td></td><td></td><td></td><td></td><td></td><td></td></tr><tr><td>Invert 6</td><td></td><td></td><td></td><td></td><td></td><td></td><td></td><td></td></tr><tr><td>Invert 7</td><td></td><td></td><td></td><td></td><td></td><td></td><td></td><td></td></tr><tr><td>Invert 8</td><td></td><td></td><td></td><td></td><td></td><td></td><td></td><td></td></tr></table>							Position	Elev	Angle	Pipe	Pipe OD	Hole	Connector	Up ()	Ref	Rim	2'								Reducer									Invert 1									Invert 2									Invert 3									Invert 4									Invert 5									Invert 6									Invert 7									Invert 8								
					Position	Elev	Angle	Pipe	Pipe OD	Hole	Connector	Up ()	Ref	
					Rim	2'	
					Reducer	
					Invert 1	
					Invert 2	
					Invert 3	
					Invert 4	
					Invert 5	
					Invert 6	
Invert 7	
Invert 8	
Default - Interior Dimensions 	
Submittal Drawing 9/3/2026 11:52:20 AM				SUBMITTAL APPROVED BY:	