

Contractor: Hahn Excavating, Inc.

TECH: Jared - F

Plant: 100





Slack: 0.74"

REINFORCING PER ASTM A615 (GRADE 60).


- TOP SLAB (As .62) #5 BARS AT 6" C.C.E.W..
- RISER/WALLS (As .12)
- FLOOR (As .31) #5 BARS AT 12" C.C.E.W.

Structure Total: 8814 lb

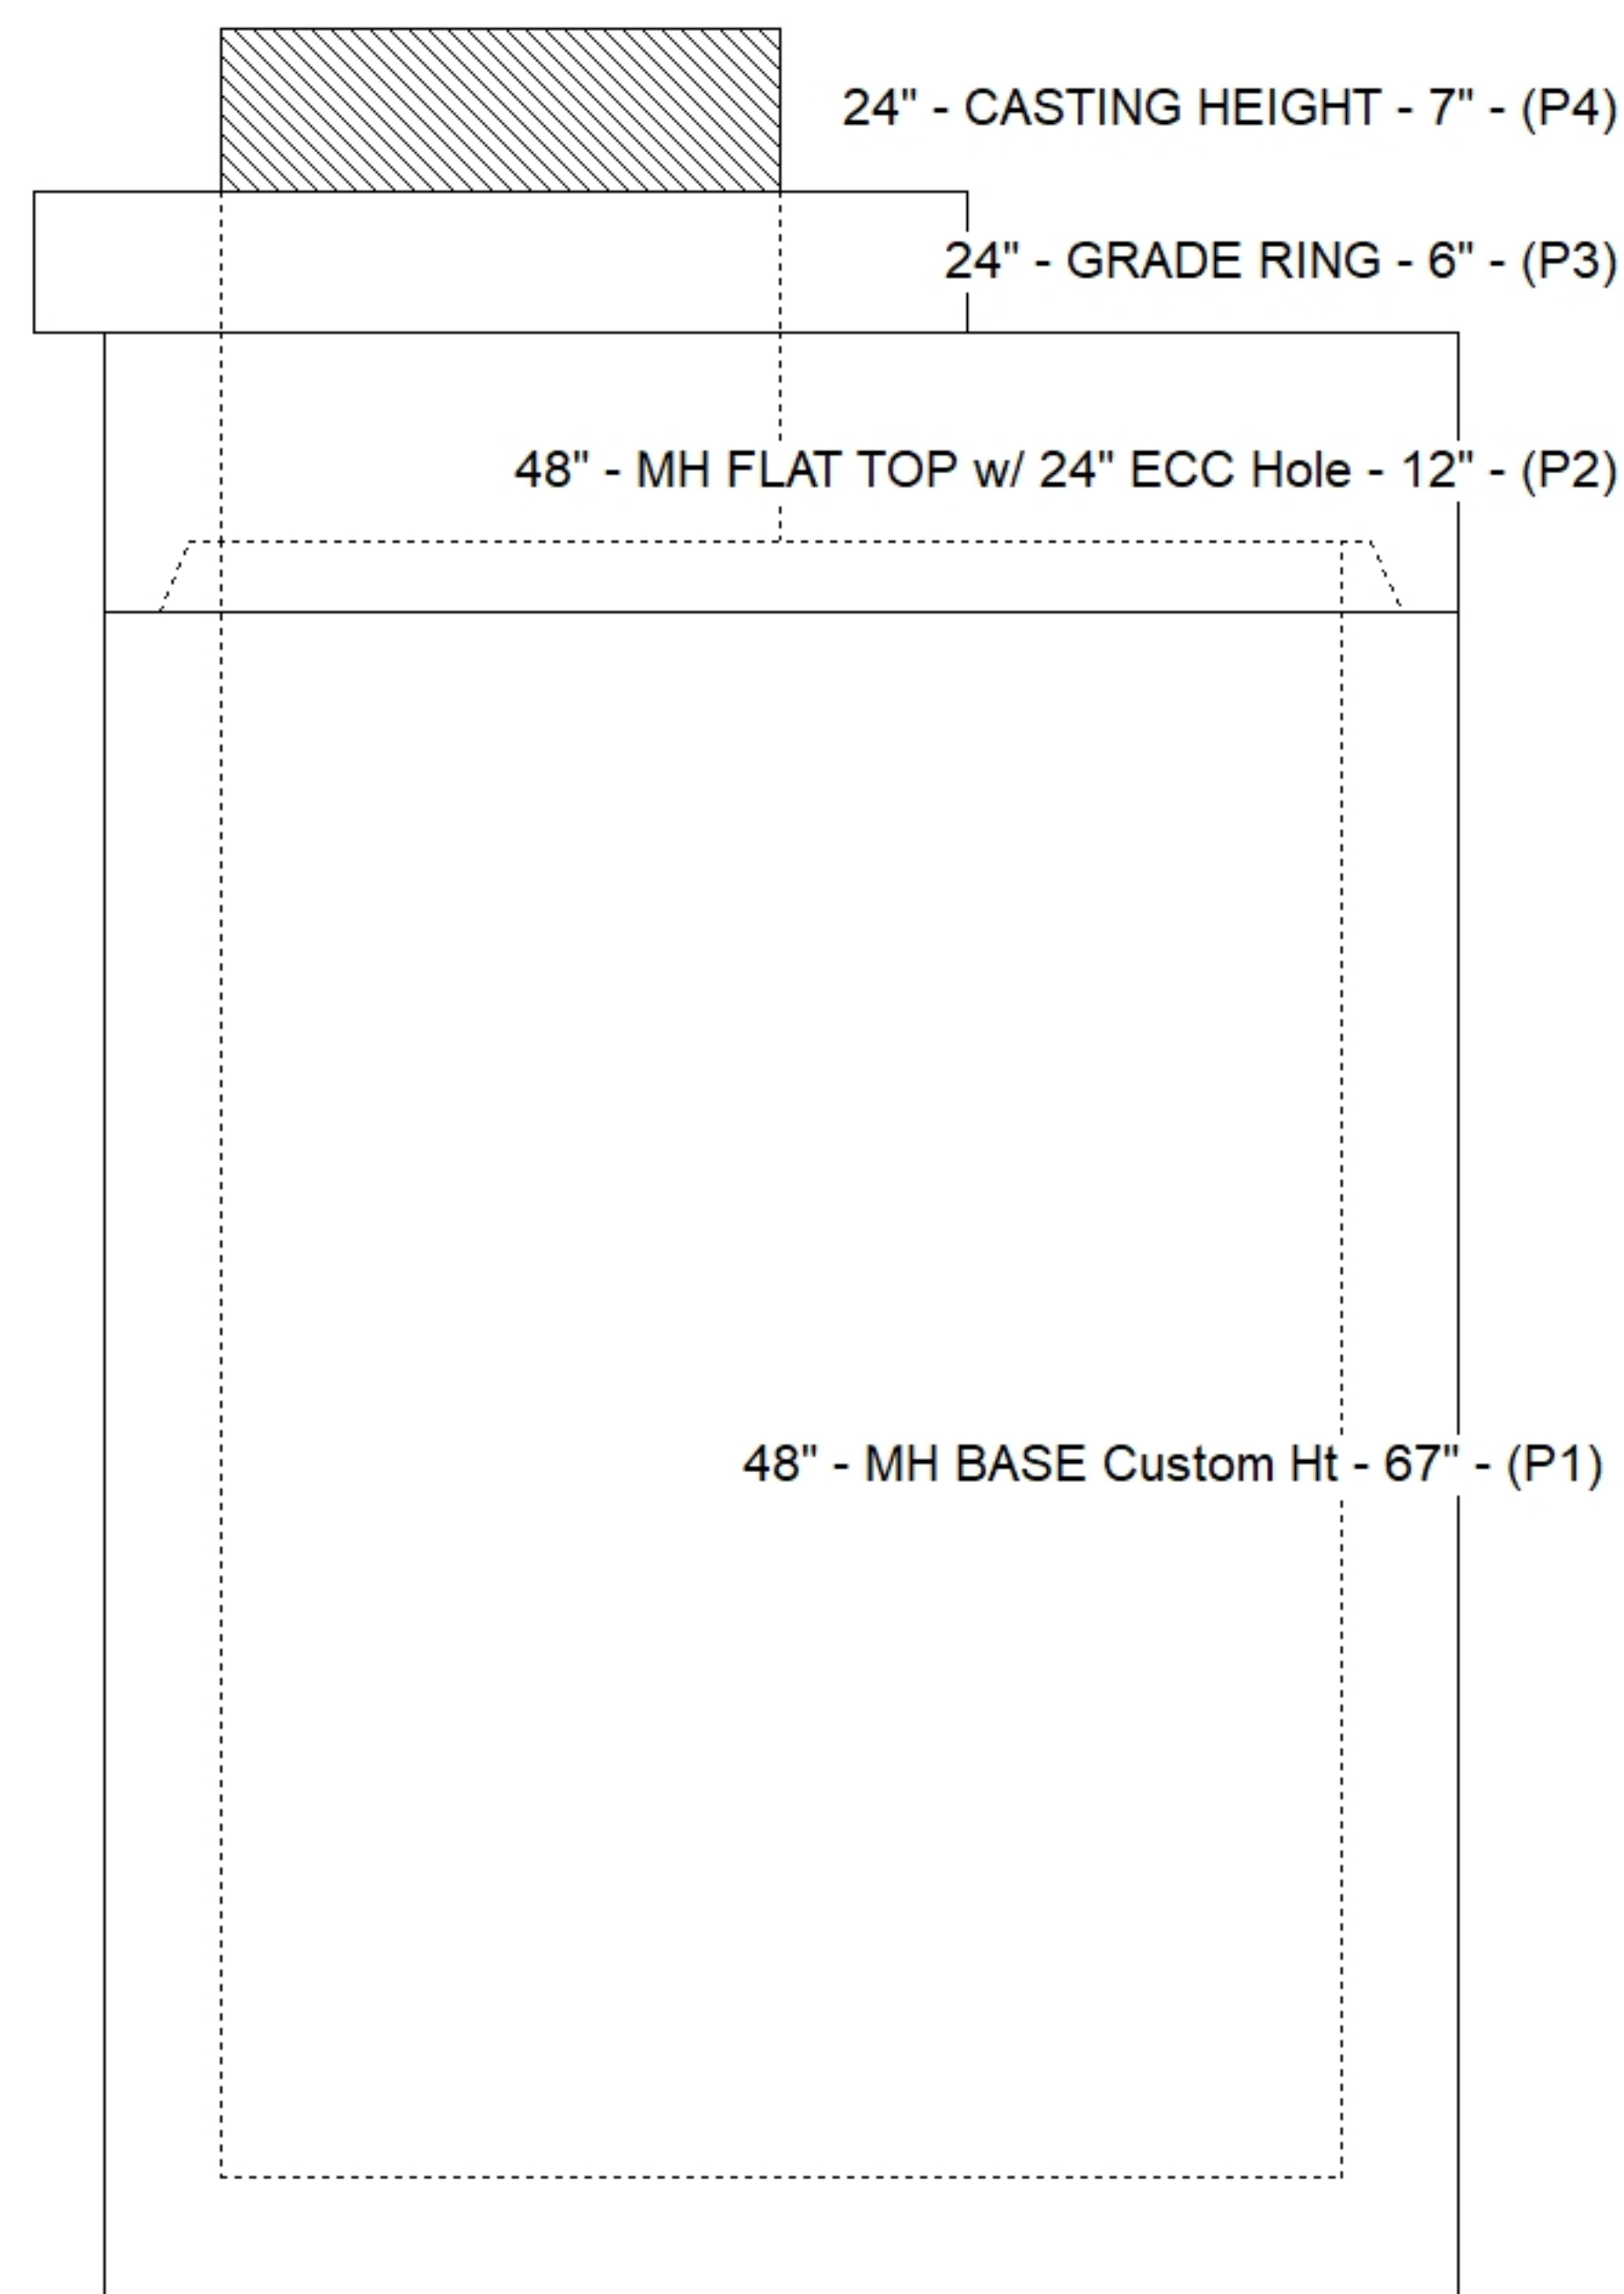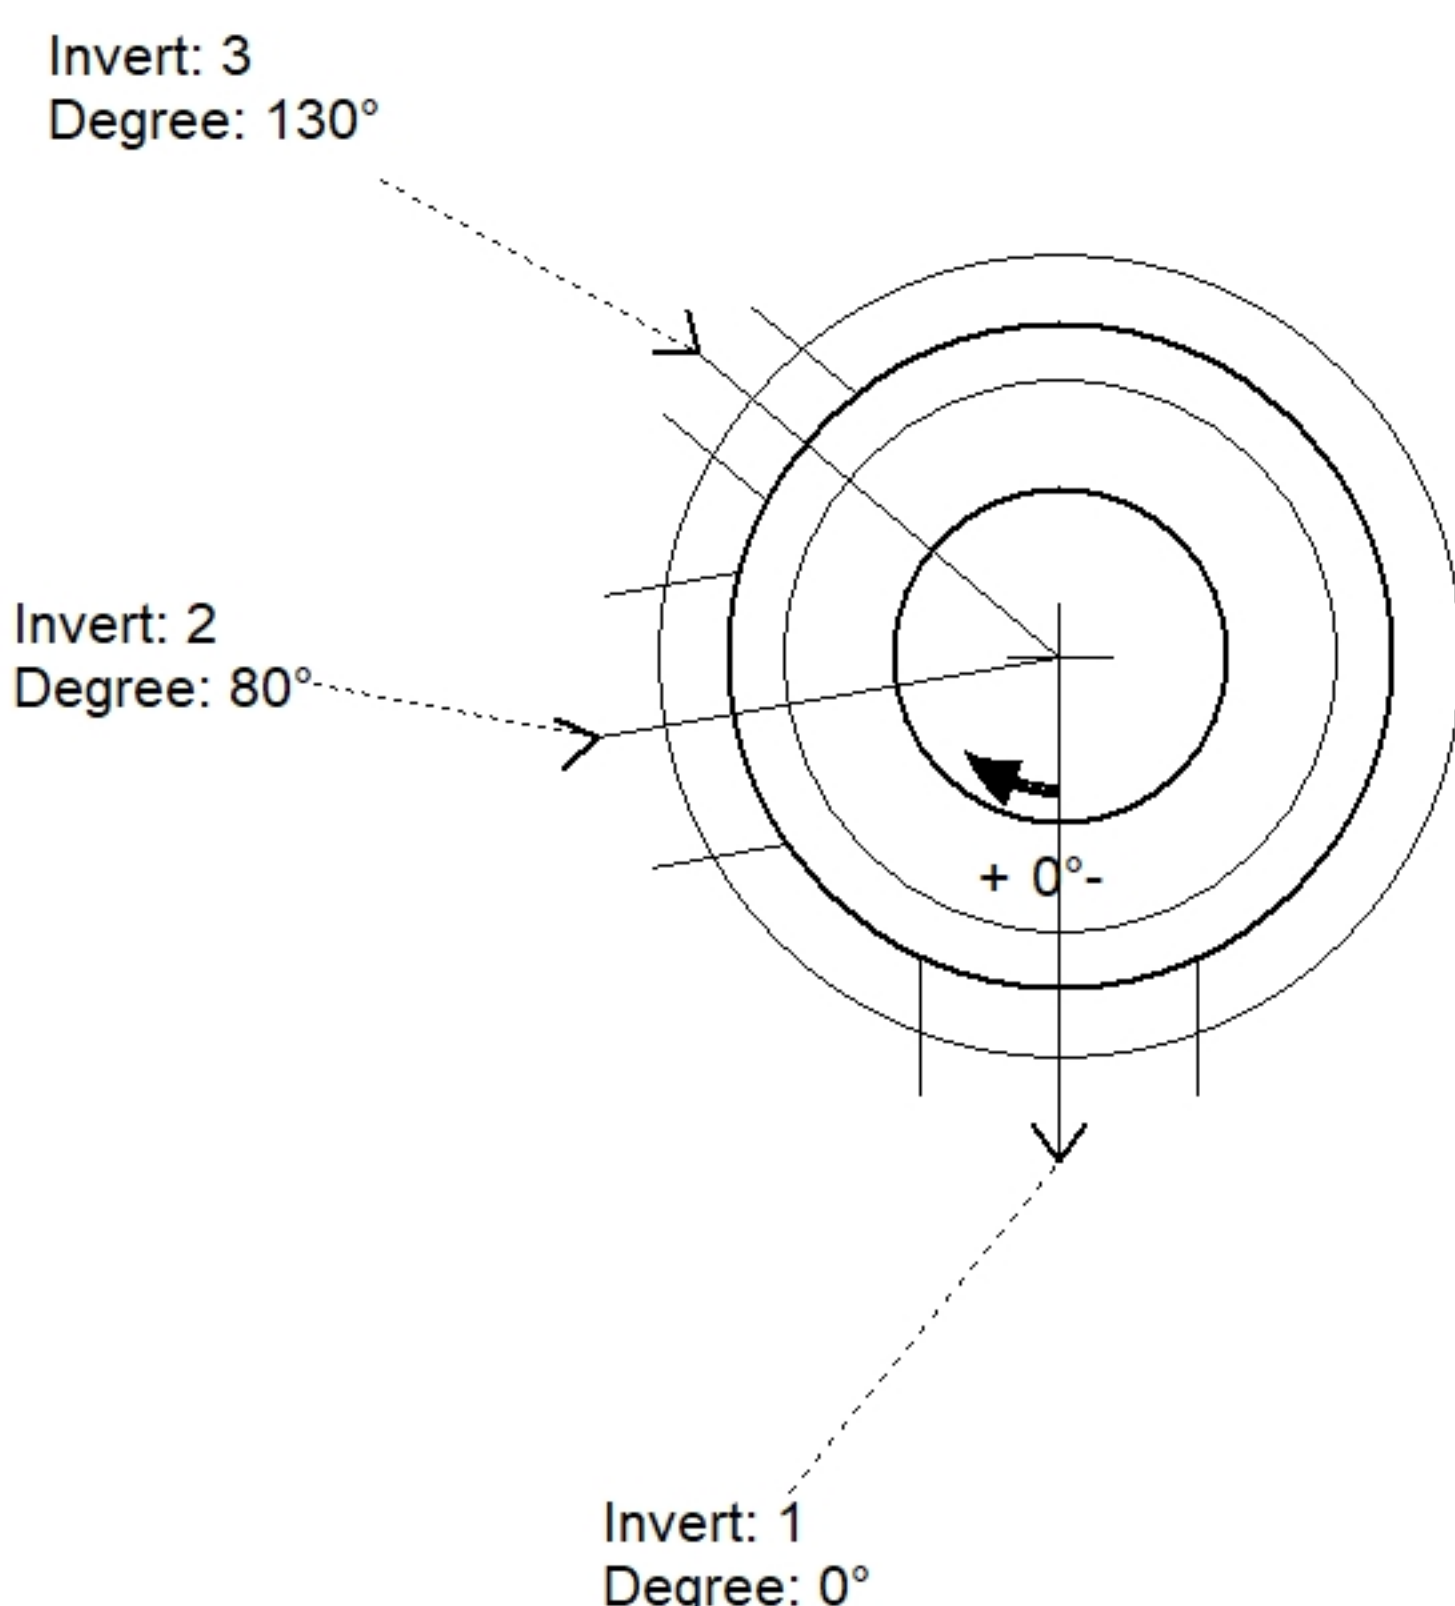

Position	Elev	Angle	Pipe	Pipe OD	Hole	Connector	Up (⌋)	Ref
Rim	395.75'							
Reducer								
Invert 1	388.13'	0°	15" HDPE	17.6"	20"	Hole 20	0"	P1
Invert 2	389.01'	80°	15" HDPE	17.6"	20"	Hole 20	10.56"	P1
Invert 3	388.13'	130°	6" HDPE	6.9"	10"	Hole 10	0.85"	P1
Invert 4								
Invert 5								
Invert 6								
Invert 7								
Invert 8								

Default - Interior Dimensions

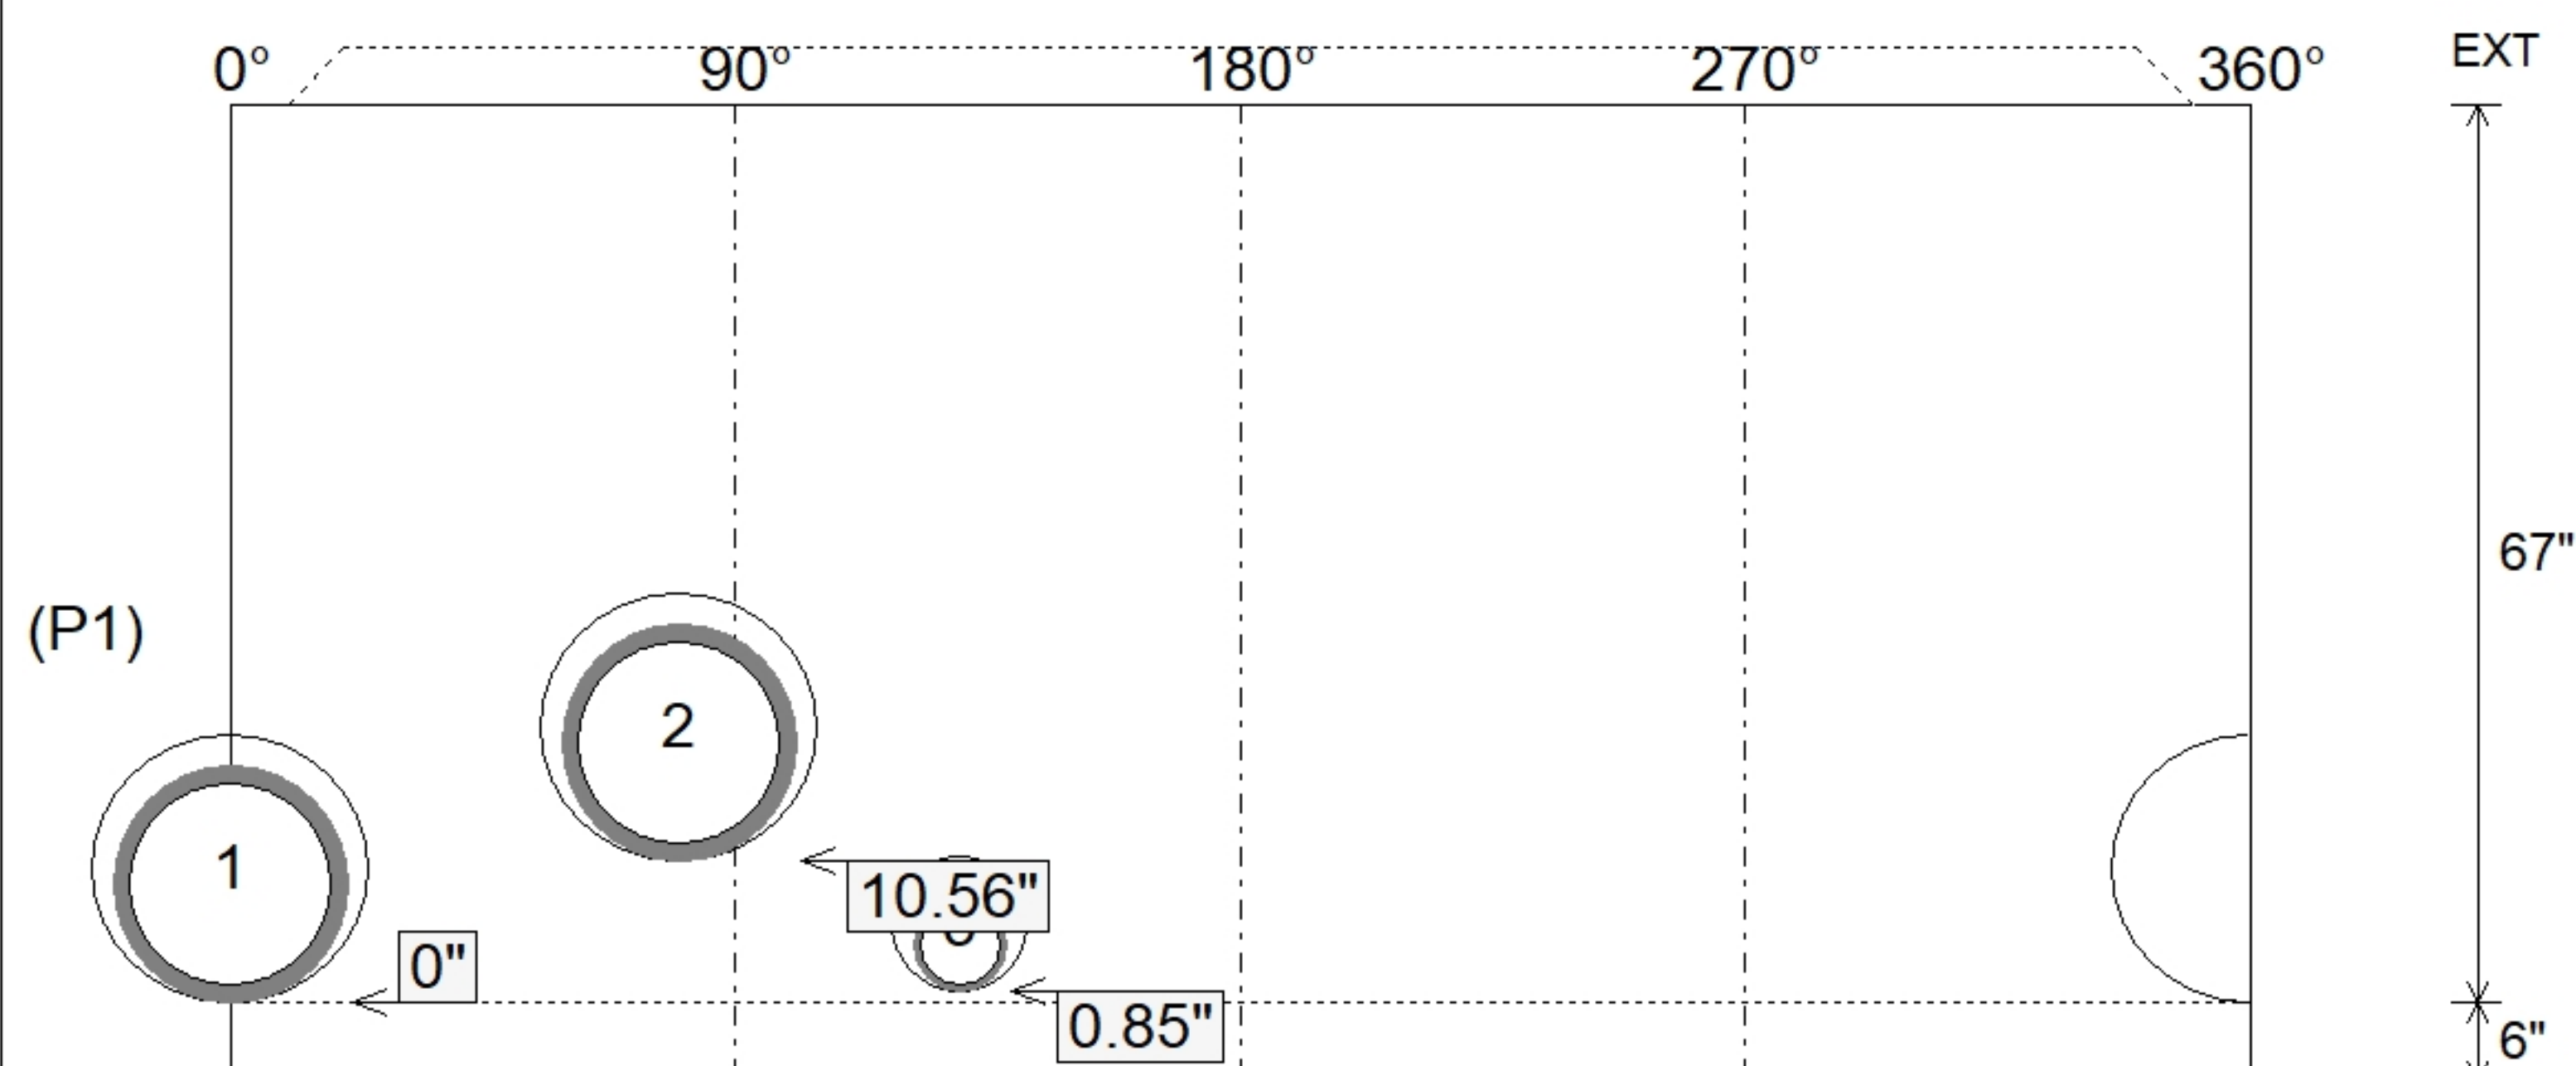

Submittal Drawing
10/2/2026 8:53:29 AM

SUBMITTAL
APPROVED BY: