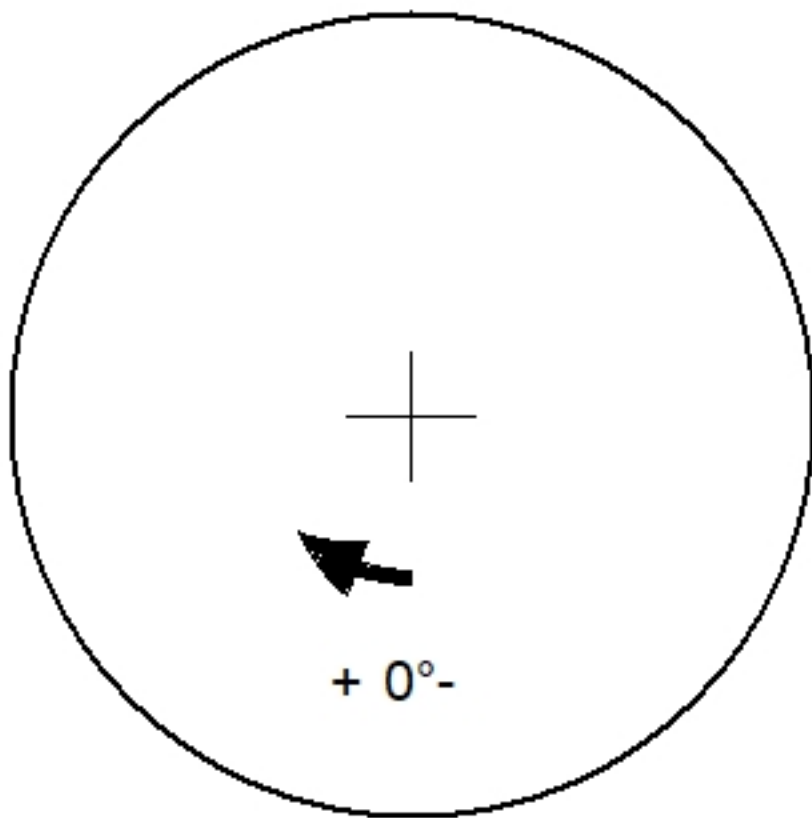
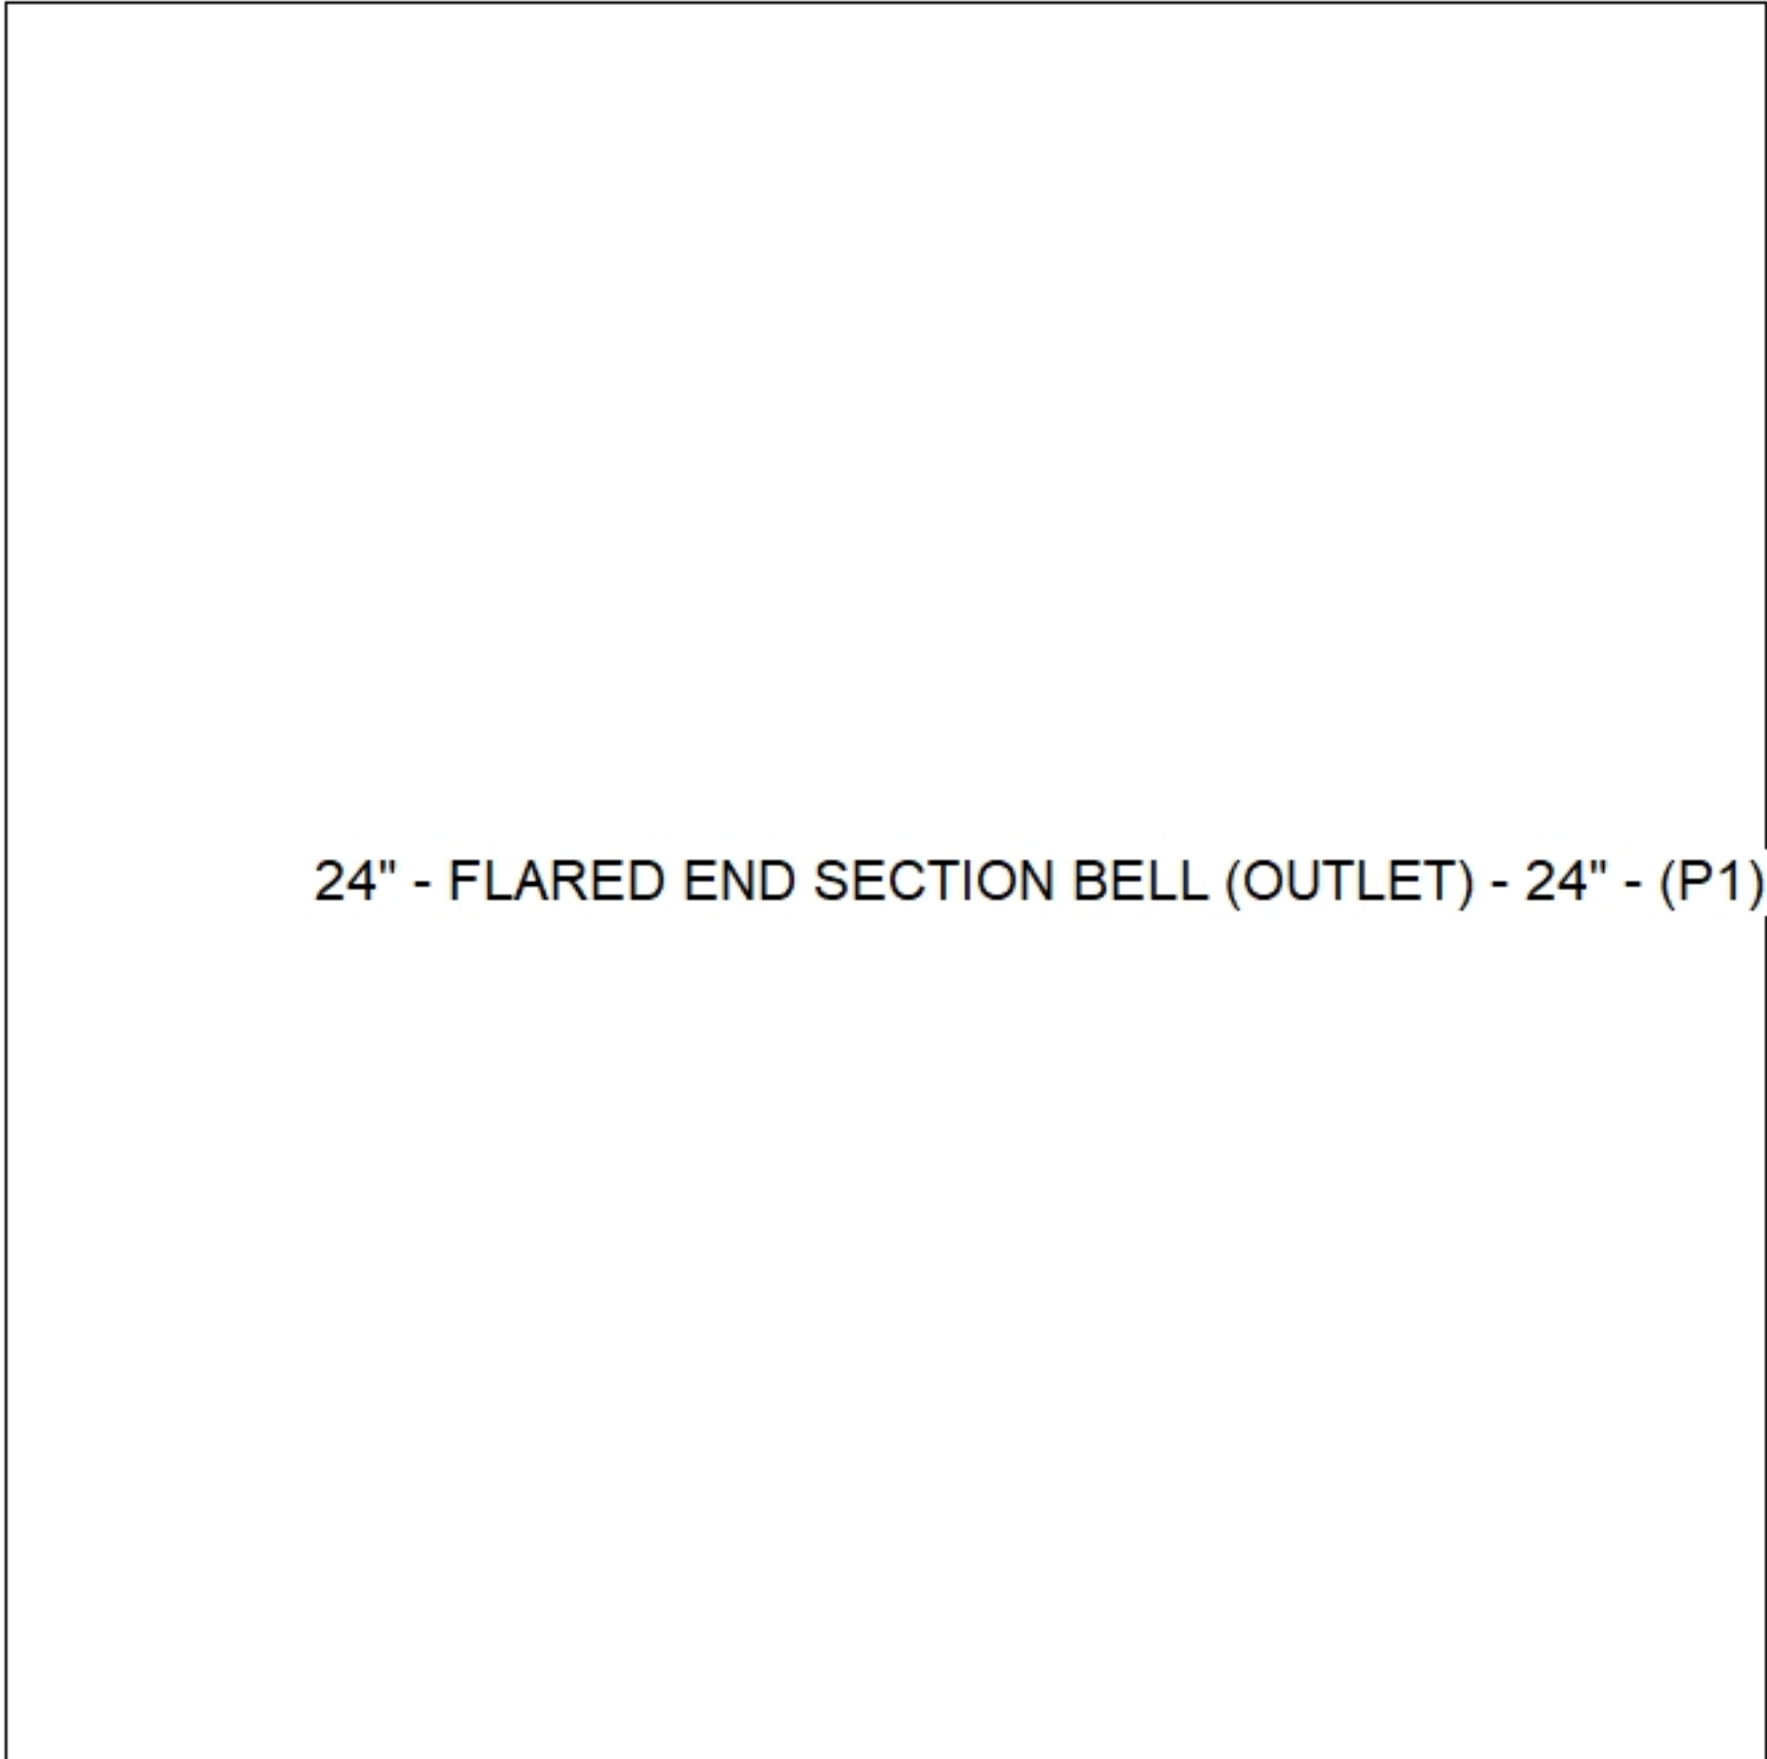
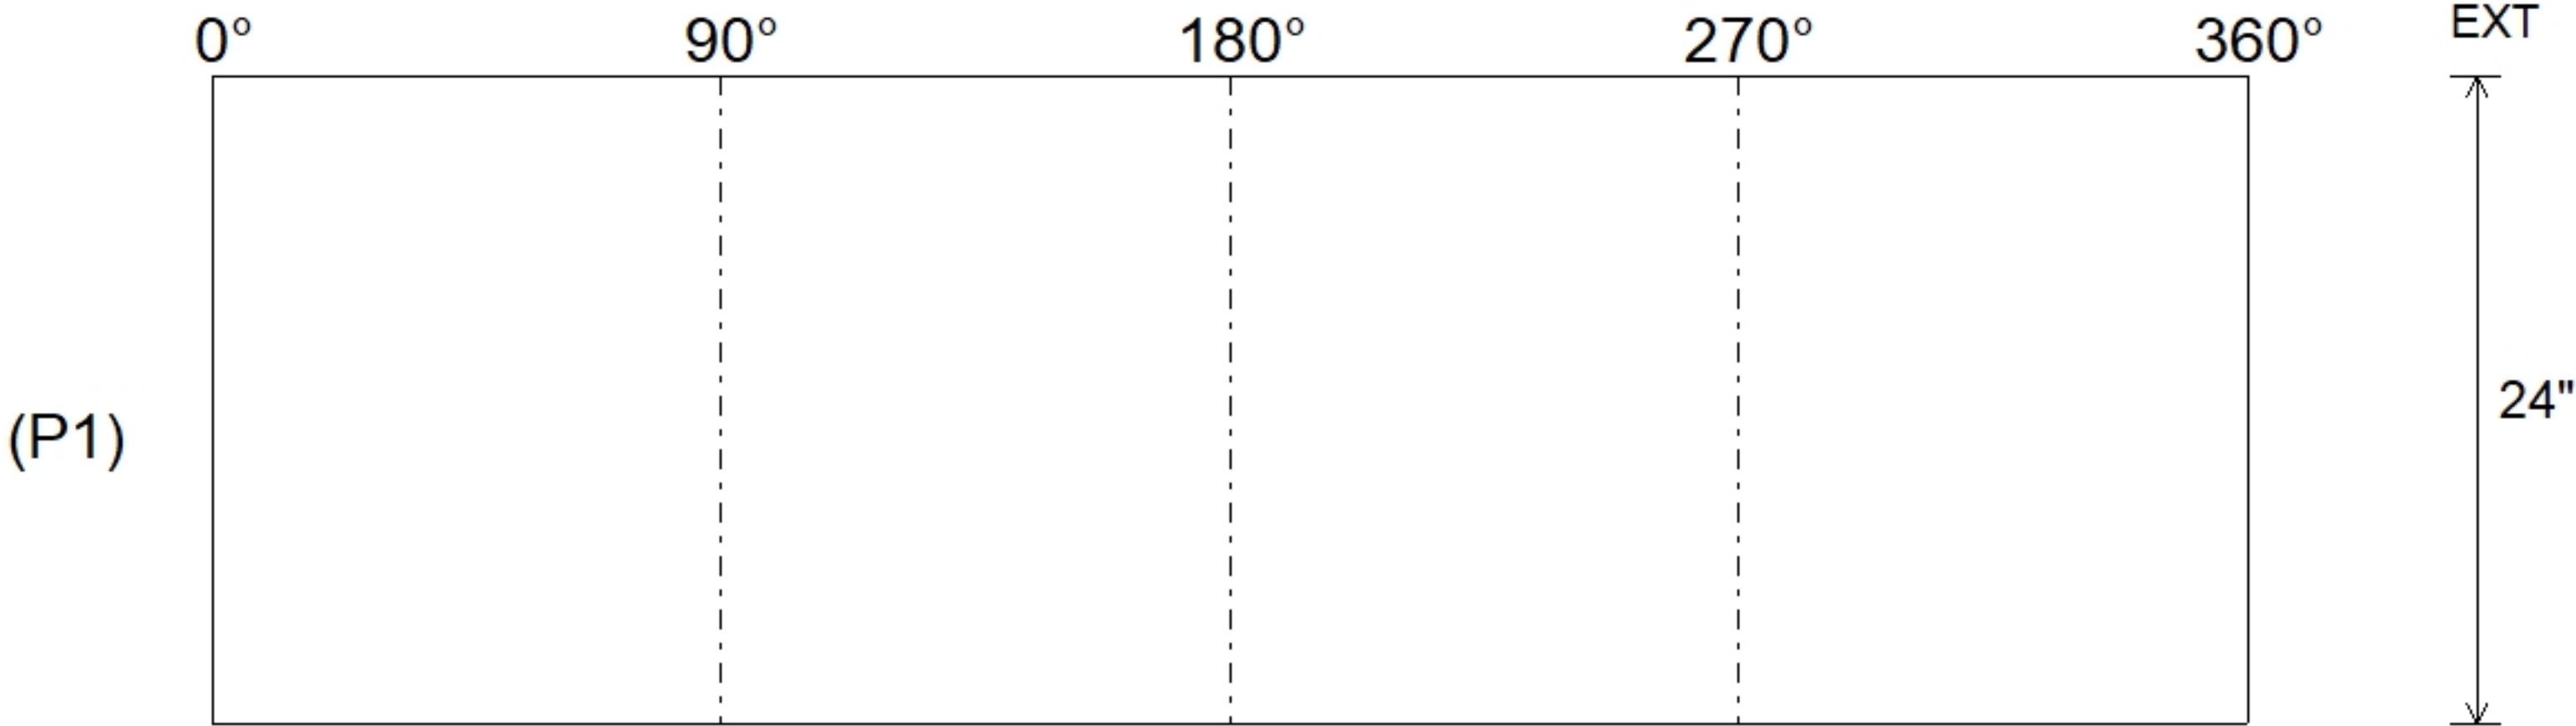


Job Name: 26-2372 - Bosse Field Turf and Drainage Upgrade Job Location: Evansville, IN Contractor: Hahn Excavating, Inc.				PC: E. Bradley TECH: Jared - F Plant: 100	
Structure ID: FES 1 FES Spec: HEADWALLS Type: FES FLARED END SEC. BELL (OUTLET) Size: 24"				Rim: 2.5' Invert: 2.5' Rim to Invert: 0'		Sump: 30" Floor (Top): 0' Floor Height: 0"		Floor (Bot): 0' Overall Height: 2' Slack: 6"	
Structure Notes: 				STRUCTURE SUMMARY: P1) 24" - FLARED END SECTION BELL (OUTLET) - 24" Structure Total: 2361 lb	
				<table><tr><th>Position</th><th>Elev</th><th>Angle</th><th>Pipe</th><th>Pipe OD</th><th>Hole</th><th>Connector</th><th>Up ()</th><th>Ref</th></tr><tr><td>Rim</td><td>2.5'</td><td></td><td></td><td></td><td></td><td></td><td></td><td></td></tr><tr><td>Reducer</td><td></td><td></td><td></td><td></td><td></td><td></td><td></td><td></td></tr><tr><td>Invert 1</td><td></td><td></td><td></td><td></td><td></td><td></td><td></td><td></td></tr><tr><td>Invert 2</td><td></td><td></td><td></td><td></td><td></td><td></td><td></td><td></td></tr><tr><td>Invert 3</td><td></td><td></td><td></td><td></td><td></td><td></td><td></td><td></td></tr><tr><td>Invert 4</td><td></td><td></td><td></td><td></td><td></td><td></td><td></td><td></td></tr><tr><td>Invert 5</td><td></td><td></td><td></td><td></td><td></td><td></td><td></td><td></td></tr><tr><td>Invert 6</td><td></td><td></td><td></td><td></td><td></td><td></td><td></td><td></td></tr><tr><td>Invert 7</td><td></td><td></td><td></td><td></td><td></td><td></td><td></td><td></td></tr><tr><td>Invert 8</td><td></td><td></td><td></td><td></td><td></td><td></td><td></td><td></td></tr></table>								Position	Elev	Angle	Pipe	Pipe OD	Hole	Connector	Up ()	Ref	Rim	2.5'								Reducer									Invert 1									Invert 2									Invert 3									Invert 4									Invert 5									Invert 6									Invert 7									Invert 8								
				Position	Elev	Angle	Pipe	Pipe OD	Hole	Connector	Up ()	Ref	
				Rim	2.5'	
				Reducer	
				Invert 1	
				Invert 2	
				Invert 3	
				Invert 4	
				Invert 5	
				Invert 6	
Invert 7	
Invert 8	
Default - Interior Dimensions 	
Submittal Drawing 10/9/2026 12:57:17 PM				SUBMITTAL APPROVED BY:	