



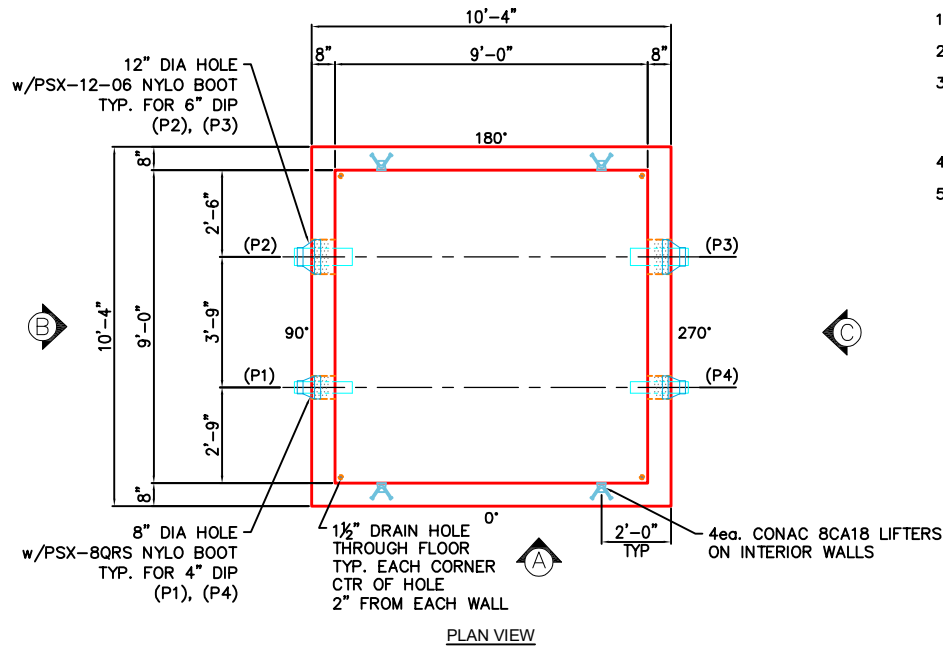

NOTES:

1. MANUFACTURED PER ASTM C913 SPECIFICATIONS.
2. CONCRETE = 5,000 PSI AT 28 DAYS.
3. REINFORCING PER ASTM A615 (GRADE 60).
 - TOP SLAB (As .62) #5 BARS AT 6" C.C.E.W
 - WALLS (As .47) #5 BARS AT 8" C.C.E.W
 - FLOOR (As .47) #5 BARS AT 8" C.C.E.W
4. NO STEPS OR LADDER REQUIRED.
5. HATCHES SUPPLIED BY OTHERS:
HATCH 1 = HALLIDAY W1S 60"x30" WITH SKIRT FOR 10" SLAB.
HATCH 2 = HALLIDAY W2S 60"x42" WITH SKIRT FOR 10" SLAB.

1ST POUR (FLOOR).....10,320 LBS
2ND POUR (WALLS).....28,035 LBS
TOTAL WEIGHT.....38,355 LBS

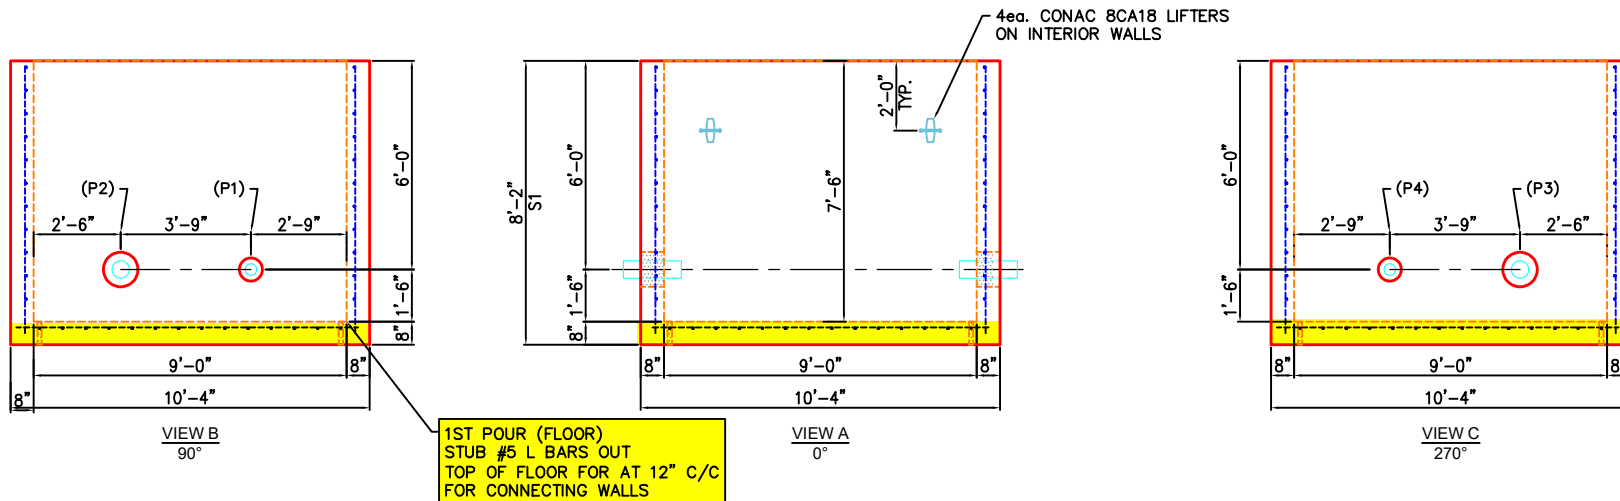

PRODUCTION WORK ORDER



QUALITY CONTROL CHECKLIST

- ☐ ALL DIMENSIONS CORRECT.
- ☐ LIFTERS INSTALLED.
- ☐ STEPPED HF CORRECT SIZE.
- ☐ REINFORCING CORRECT.
- ☐ SURFACE QUALITY ACCEPTABLE.
- ☐ EDGES CHAMFERED.
- ☐ ALL PATCHWORK ACCEPTABLE.

PRODUCT I.D.: BX108108-08BAVF

PRODUCT VIEW: RIGHT-SIDE UP

PLANT: BEAVER DAM, KY.

WEIGHT: 38,355 LBS

TOP SECTION JOINT: FLAT

BASE SECTION JOINT: N/A

QC CHECK INITIALS:

DESCRIPTION: BOX BASE 108"x108"x88" (8"W/8"F)

CUSTOMER: CORE & MAIN LP (MURFREESBORO)

PROJECT: FRANKLIN SENIOR LIVING VAULT

STRUCTURE ID.: QL2 MV

SALES ORDER NO: 26-2773


CHECK: B. SMITH

DRAWING: J. HORSLEY

DATE: 09/18/26

SCALE: NTS


PG. 1 of 1

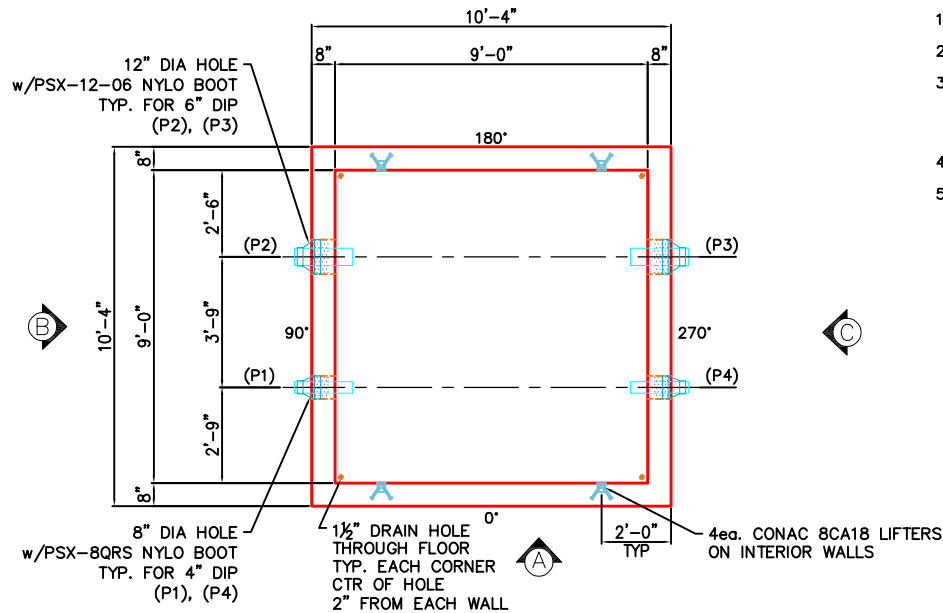


NOTES:

1. MANUFACTURED PER ASTM C913 SPECIFICATIONS.
2. CONCRETE = 5,000 PSI AT 28 DAYS.
3. REINFORCING PER ASTM A615 (GRADE 60).
 - TOP SLAB (As .62) #5 BARS AT 6" C.C.E.W
 - WALLS (As .47) #5 BARS AT 8" C.C.E.W
 - FLOOR (As .47) #5 BARS AT 8" C.C.E.W.
4. NO STEPS OR LADDER REQUIRED.
5. HATCHES SUPPLIED BY OTHERS:
 HATCH 1 = HALLIDAY W1S 60"x30" WITH SKIRT FOR 10" SLAB.
 HATCH 2 = HALLIDAY W2S 60"x42" WITH SKIRT FOR 10" SLAB.


1ST POUR (FLOOR).....10,320 LBS
 2ND POUR (WALLS).....28,035 LBS
 TOTAL WEIGHT.....38,355 LBS

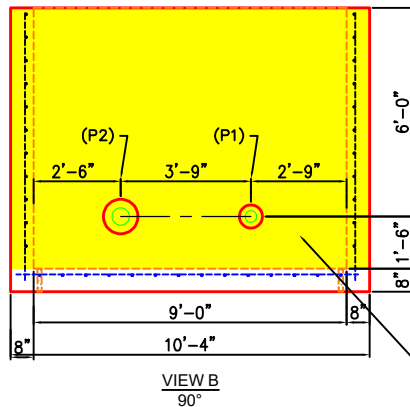

2ND POUR (WALLS)

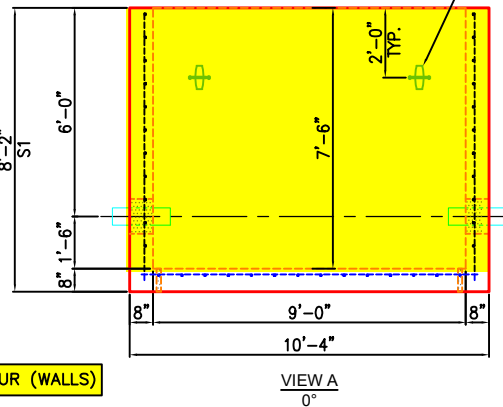

4ea. CONAC 8CA18 LIFTERS
ON INTERIOR WALLS

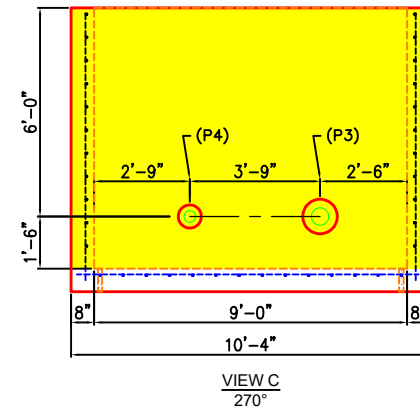

PRODUCTION WORK ORDER



QUALITY CONTROL CHECKLIST

- ☐ ALL DIMENSIONS CORRECT.
- ☐ LIFTERS INSTALLED.
- ☐ STEPPED HF CORRECT SIZE.
- ☐ REINFORCING CORRECT.
- ☐ SURFACE QUALITY ACCEPTABLE.
- ☐ EDGES CHAMFERED.
- ☐ ALL PATCHWORK ACCEPTABLE.

PRODUCT I.D.: BX108108-08BAVF

PRODUCT VIEW: RIGHT-SIDE UP

PLANT: BEAVER DAM, KY.

WEIGHT: 38,355 LBS

TOP SECTION JOINT: FLAT

BASE SECTION JOINT: N/A

QC CHECK INITIALS:

DESCRIPTION: BOX BASE 108"x108"x88" (8"W/8"F)

CUSTOMER: CORE & MAIN LP (MURFREESBORO)

PROJECT: FRANKLIN SENIOR LIVING VAULT

STRUCTURE ID.: QL2 MV

SALES ORDER NO: 26-2773


CHECK: B. SMITH

DRAWING: J. HORSLEY

DATE: 09/18/26

SCALE: NTS

PG. 1A of 1

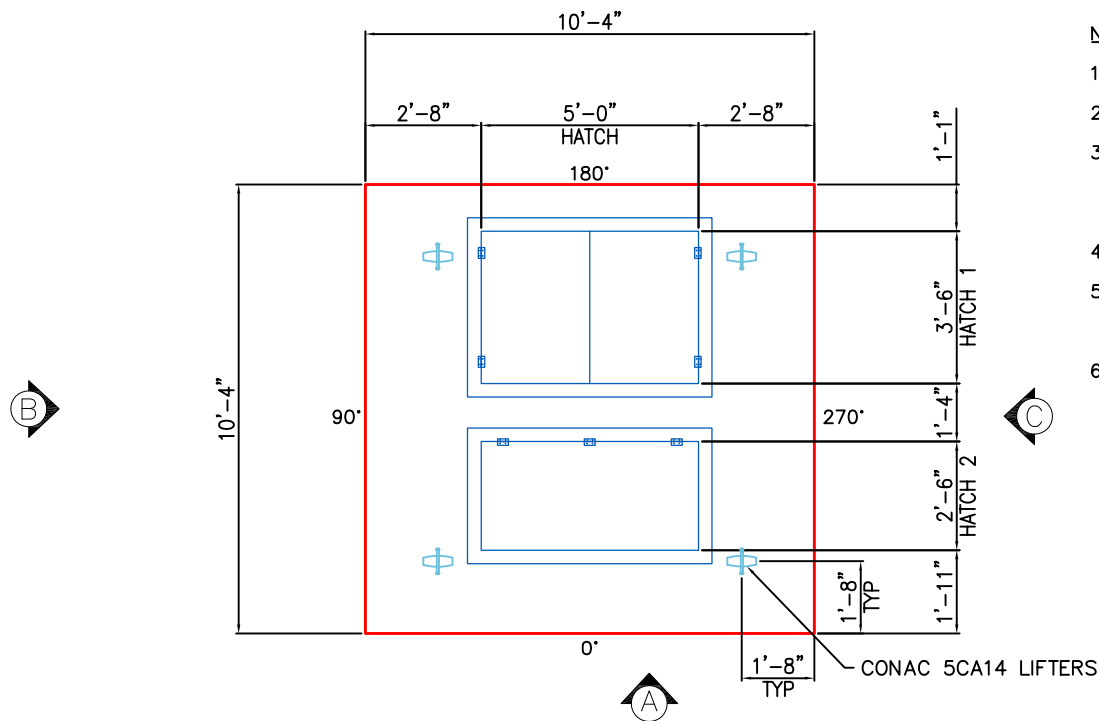


NOTES:


1. MANUFACTURED PER ASTM C913 SPECIFICATIONS.
2. CONCRETE = 5,000 PSI AT 28 DAYS.
3. REINFORCING PER ASTM A615 (GRADE 60).
 - TOP SLAB (As .62) #5 BARS AT 6" C.C.E.W
 - WALLS (As .47) #5 BARS AT 8" C.C.E.W.
 - FLOOR (As .47) #5 BARS AT 8" C.C.E.W.
4. NO STEPS OR LADDER REQUIRED.
5. HATCHES SUPPLIED BY OTHERS:
 HATCH 1 = HALLIDAY W1S 60"x30" WITH SKIRT FOR 10" SLAB.
 HATCH 2 = HALLIDAY W2S 60"x42" WITH SKIRT FOR 10" SLAB.
6. WEIGHTS:
 S2 TOP SLAB 9,337 LBS
 S1 MONORASE.....38,355 LBS
 TOTAL WEIGHT: 47,692 LBS

(2) HATCHES SUPPLIED BY OTHERS
TO BE CAST INTO TOP SLAB
HALLIDAY W2S 60"x42" &
HALLIDAY W1S 60"x30"

PLAN VIEW

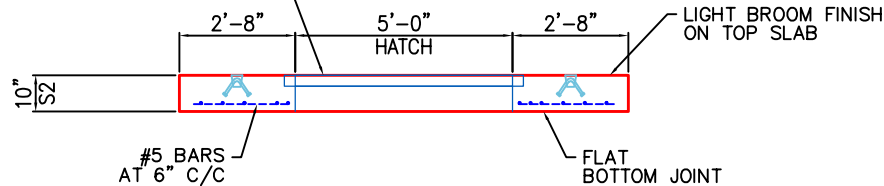

SECTION A-A

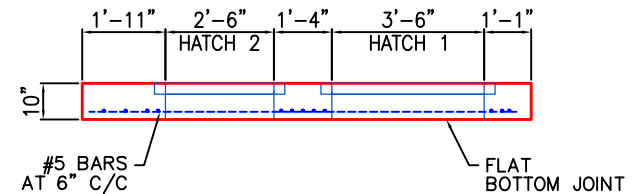

SECTION C-C

PRODUCTION WORK ORDER



QUALITY CONTROL CHECKLIST

- ☐ ALL DIMENSIONS CORRECT.
- ☐ LIFTERS INSTALLED.
- ☐ STEPPED HF CORRECT SIZE.
- ☐ REINFORCING CORRECT.
- ☐ SURFACE QUALITY ACCEPTABLE.
- ☐ EDGES CHAMFERED.
- ☐ ALL PATCHWORK ACCEPTABLE.

PRODUCT I.D.: BX108108-08LD06S

PRODUCT VIEW: RIGHT-SIDE UP

PLANT: BEAVER DAM, KY.

WEIGHT: 7,979 LBS

TOP SECTION JOINT: FLAT

BASE SECTION JOINT: FLAT

QC CHECK INITIALS:

DESCRIPTION: CB FLAT TOP 108"x108"x8"HT

CUSTOMER: CORE & MAIN LP (MURFREESBORO)

PROJECT: FRANKLIN SENIOR LIVING VAULT

STRUCTURE ID.: QL2 MV

SALES ORDER NO: 26-2773

CHECK: B. SMITH

DRAWING: J. HORSLEY


DATE: 09/18/26

SCALE: NTS

PG. 1 of 1


NOTES:

1. MANUFACTURED PER ASTM C913 SPECIFICATIONS.
2. CONCRETE = 5,000 PSI AT 28 DAYS.
3. REINFORCING PER ASTM A615 (GRADE 60).
 - TOP SLAB (As .62) #5 BARS AT 6" C.C.E.W
 - WALLS (As .47) #5 BARS AT 8" C.C.E.W.
 - FLOOR (As .47) #5 BARS AT 8" C.C.E.W.
4. NO STEPS.
5. HATCHES SUPPLIED BY OTHERS.
HALLIDAY W1S 48"x24" WITH SKIRT FOR 6" SLAB.

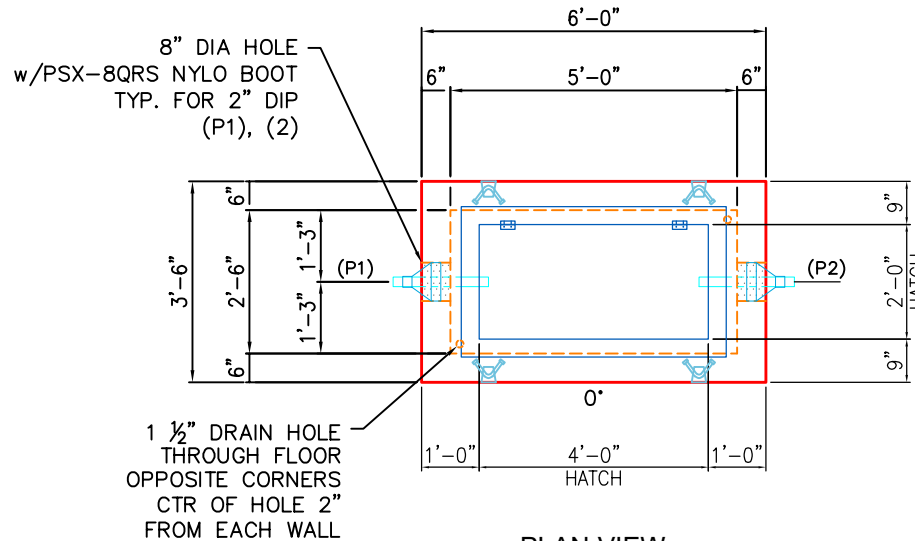

1ST POUR (FLOOR).....1,523 LBS
2ND POUR (WALLS).....2,825 LBS
3RD POUR (TOP SLAB).....1,257 LBS
TOTAL WEIGHT.....5,605 LBS

SEE PAGE 2 OF 3 FOR TOP SLAB

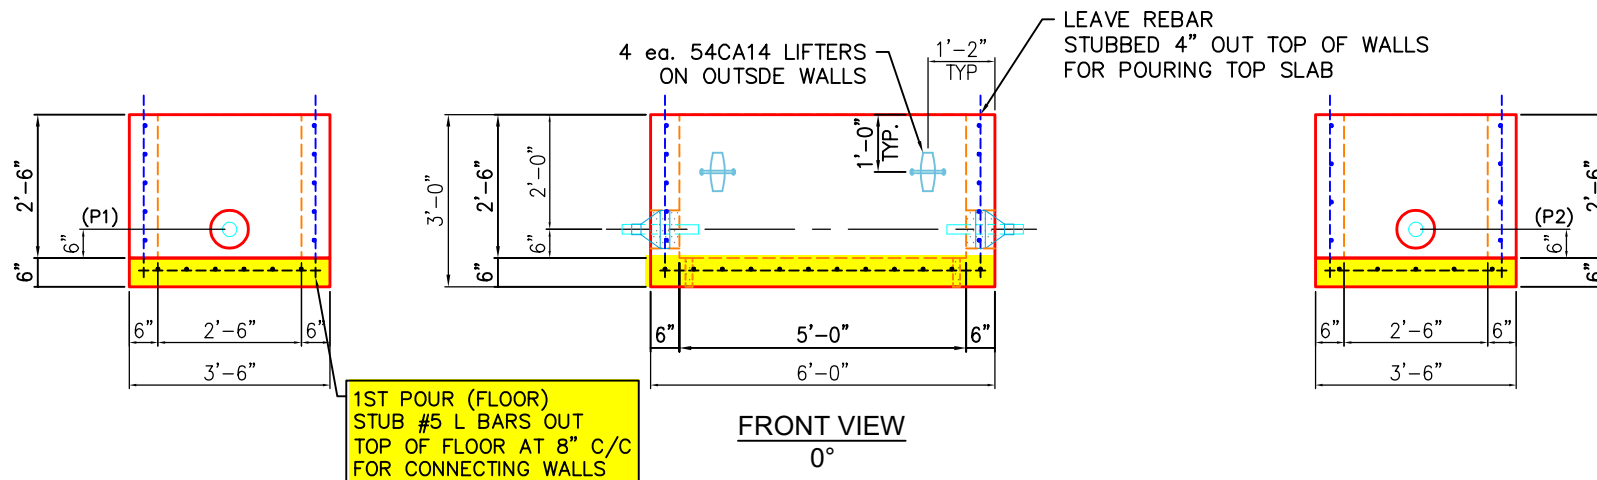

1ST POUR (FLOOR)
STUB #5 L BARS OUT
TOP OF FLOOR AT 8" C/C
FOR CONNECTING WALLS

PRODUCTION WORK ORDER



QUALITY CONTROL CHECKLIST

- ☐ ALL DIMENSIONS CORRECT.
- ☐ LIFTERS INSTALLED.
- ☐ STEPPED HF CORRECT SIZE.
- ☐ REINFORCING CORRECT.
- ☐ SURFACE QUALITY ACCEPTABLE.
- ☐ EDGES CHAMFERED.
- ☐ ALL PATCHWORK ACCEPTABLE.

PRODUCT I.D.: BX3060-06BAVF

PRODUCT VIEW: RIGHT-SIDE UP

PLANT: BEAVER DAM, KY.

WEIGHT: 4,348 LBS.

TOP SECTION JOINT: FLAT

BASE SECTION JOINT: N/A

QC CHECK INITIALS:

DESCRIPTION: BOX BASE 30"x60"x30" (6"W/6"F)

CUSTOMER: CORE & MAIN LP (MURFREESBORO)

PROJECT: FRANKLIN SENIOR LIVING VAULT

STRUCTURE ID.: QL3 MV

SALES ORDER NO: 26-2773

CHECK: B. SMITH

DRAWING: J. HORSLEY


DATE: 09/18/26

SCALE: NTS

PG. 1 of 3


NOTES:

1. MANUFACTURED PER ASTM C913 SPECIFICATIONS.
2. CONCRETE = 5,000 PSI AT 28 DAYS.
3. REINFORCING PER ASTM A615 (GRADE 60).
 - TOP SLAB (As .62) #5 BARS AT 6" C.C.E.W
 - WALLS (As .47) #5 BARS AT 8" C.C.E.W.
 - FLOOR (As .47) #5 BARS AT 8" C.C.E.W.
4. NO STEPS.
5. HATCHES SUPPLIED BY OTHERS.
HALLIDAY W1S 48"x24" WITH SKIRT FOR 6" SLAB.

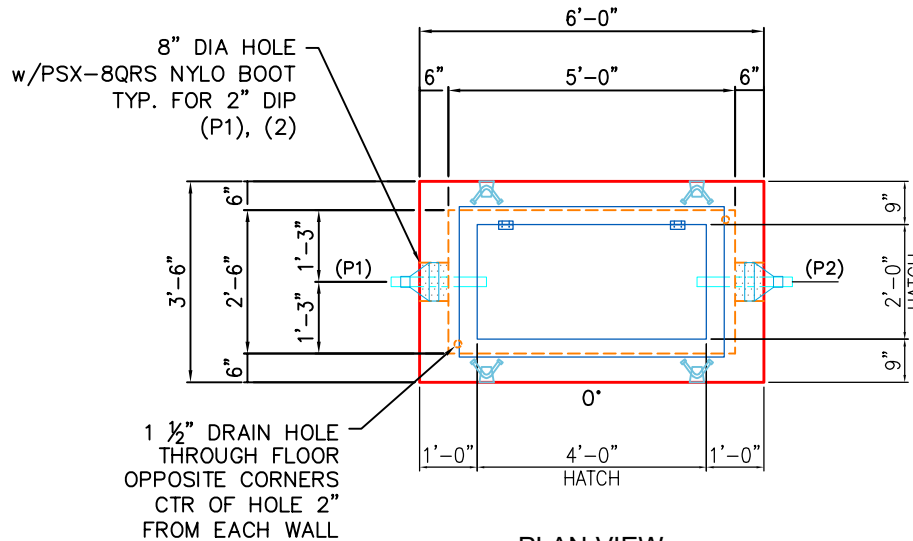

1ST POUR (FLOOR).....1,523 LBS
2ND POUR (WALLS).....2,825 LBS
3RD POUR (TOP SLAB).....1,257 LBS
TOTAL WEIGHT.....5,605 LBS

SEE PAGE 3 OF 3 FOR TOP SLAB

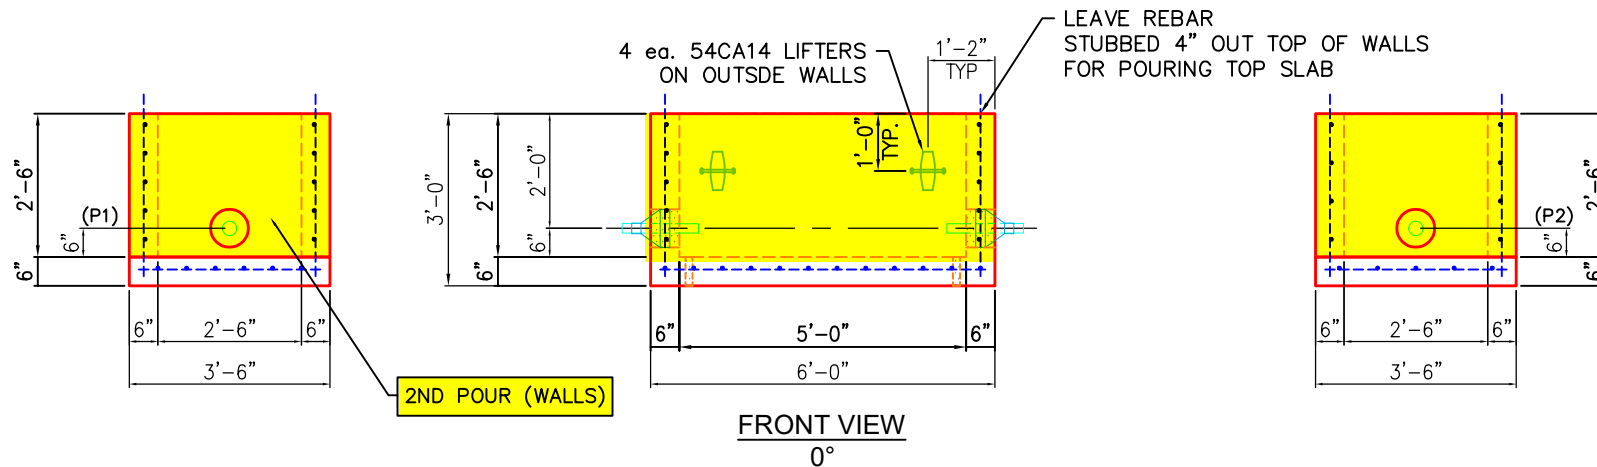

2ND POUR (WALLS)

PRODUCTION WORK ORDER



QUALITY CONTROL CHECKLIST

- ☐ ALL DIMENSIONS CORRECT.
- ☐ LIFTERS INSTALLED.
- ☐ STEPPED HF CORRECT SIZE.
- ☐ REINFORCING CORRECT.
- ☐ SURFACE QUALITY ACCEPTABLE.
- ☐ EDGES CHAMFERED.
- ☐ ALL PATCHWORK ACCEPTABLE.

PRODUCT I.D.: BX3060-06BAVF

PRODUCT VIEW: RIGHT-SIDE UP

PLANT: BEAVER DAM, KY.

WEIGHT: 4,348 LBS.

TOP SECTION JOINT: FLAT

BASE SECTION JOINT: N/A

QC CHECK INITIALS:

DESCRIPTION: BOX BASE 30"x60"x30" (6"W/6"F)

CUSTOMER: CORE & MAIN LP (MURFREESBORO)

PROJECT: FRANKLIN SENIOR LIVING VAULT

STRUCTURE ID.: QL3 MV

SALES ORDER NO: 26-2773

CHECK: B. SMITH

DRAWING: J. HORSLEY


DATE: 09/18/26

SCALE: NTS

PG. 2 of 3



NOTES:

1. MANUFACTURED PER ASTM C913 SPECIFICATIONS.
2. CONCRETE = 5,000 PSI AT 28 DAYS.
3. REINFORCING PER ASTM A615 (GRADE 60).
 - TOP SLAB (As .62) #5 BARS AT 6" C.C.E.W
 - WALLS (As .47) #5 BARS AT 8" C.C.E.W.
 - FLOOR (As .47) #5 BARS AT 8" C.C.E.W.
4. NO STEPS.
5. HATCHES SUPPLIED BY OTHERS.
HALLIDAY W1S 48"x24" WITH SKIRT FOR 6" SLAB.

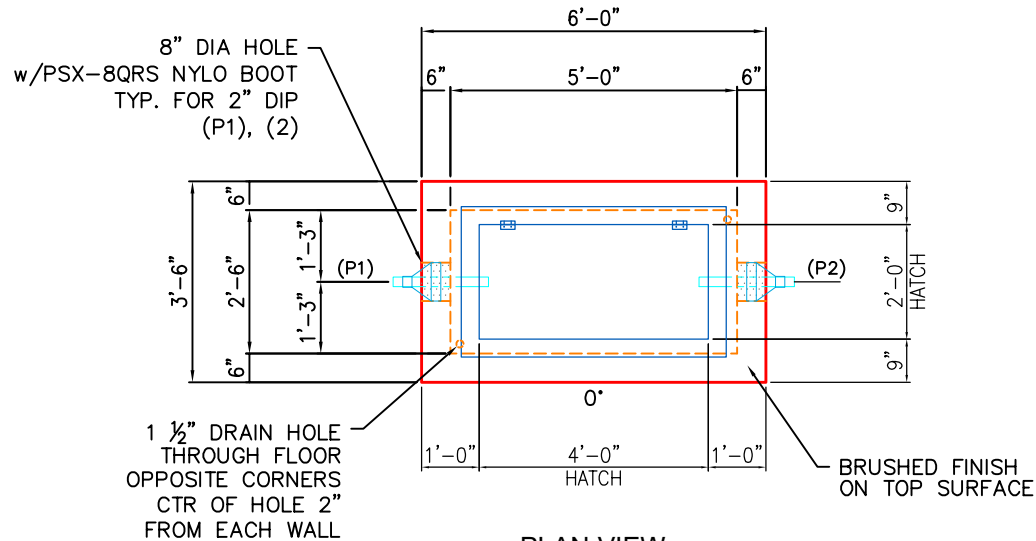


1ST POUR (FLOOR).....1,523 LBS
2ND POUR (WALLS).....2,825 LBS
3RD POUR (TOP SLAB).....1,257 LBS
TOTAL WEIGHT.....5,605 LBS

3RD POUR
CAST TOP SLAB WITH
HALLIDAY W1S 48"x24" HATCH
ONTO TOP OF WALLS TO
FORM A MONO-STRUCTURE

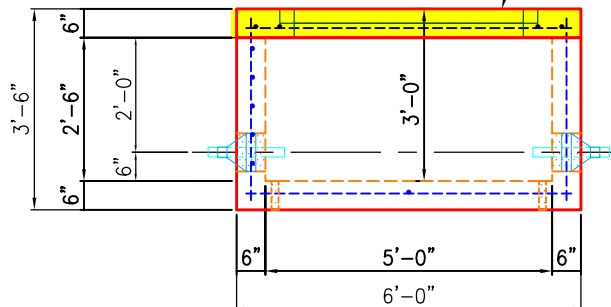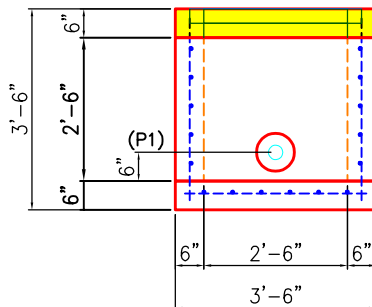

FRONT VIEW
0°

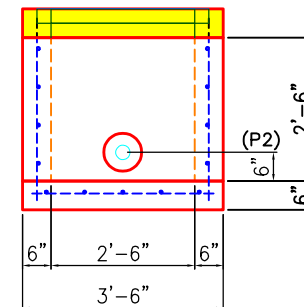

PRODUCTION WORK ORDER



QUALITY CONTROL CHECKLIST

- ☐ ALL DIMENSIONS CORRECT.
- ☐ LIFTERS INSTALLED.
- ☐ STEPPED HF CORRECT SIZE.
- ☐ REINFORCING CORRECT.
- ☐ SURFACE QUALITY ACCEPTABLE.
- ☐ EDGES CHAMFERED.
- ☐ ALL PATCHWORK ACCEPTABLE.

PRODUCT I.D.: BX3060-06BAVF

PRODUCT VIEW: RIGHT-SIDE UP

PLANT: BEAVER DAM, KY.

WEIGHT: 4,348 LBS.

TOP SECTION JOINT: FLAT

BASE SECTION JOINT: N/A

QC CHECK INITIALS:

DESCRIPTION: BOX BASE 30"x60"x28" (6"W/6"F)

CUSTOMER: CORE & MAIN LP (MURFREESBORO)

PROJECT: FRANKLIN SENIOR LIVING VAULT

STRUCTURE ID.: QL3 MV

SALES ORDER NO: 26-2773

CHECK: B. SMITH

DRAWING: J. HORSLEY

DATE: 09/18/26

SCALE: NTS

PG. 3 of 3

SERIES W1R ACCESS DOOR


STANDARD FEATURES:

- 300 LBS. PER SQ. FT. LOAD RATING
(1464 KG PER SQ. METER LOAD RATING)
- EXTRUDED ALUMINUM CHANNEL FRAME
- SINGLE LEAF CONSTRUCTION
- AUTO-LOCK T-316 STAINLESS STEEL
HOLD OPEN ARM WITH RELEASE HANDLE
- T-316 STAINLESS STEEL HINGES AND ATTACHING HARDWARE
- NON-CORROSIVE PADLOCK BAR
- RECESSED LIFTING HANDLE
- LIFETIME GUARANTEE




www.HallidayProducts.com
Phone: (800) 298-1027
Local: (407) 298-4470
Sales@HallidayProducts.com

FOR 5'X2-1/2'
MALLORY VALLEY
VAULT

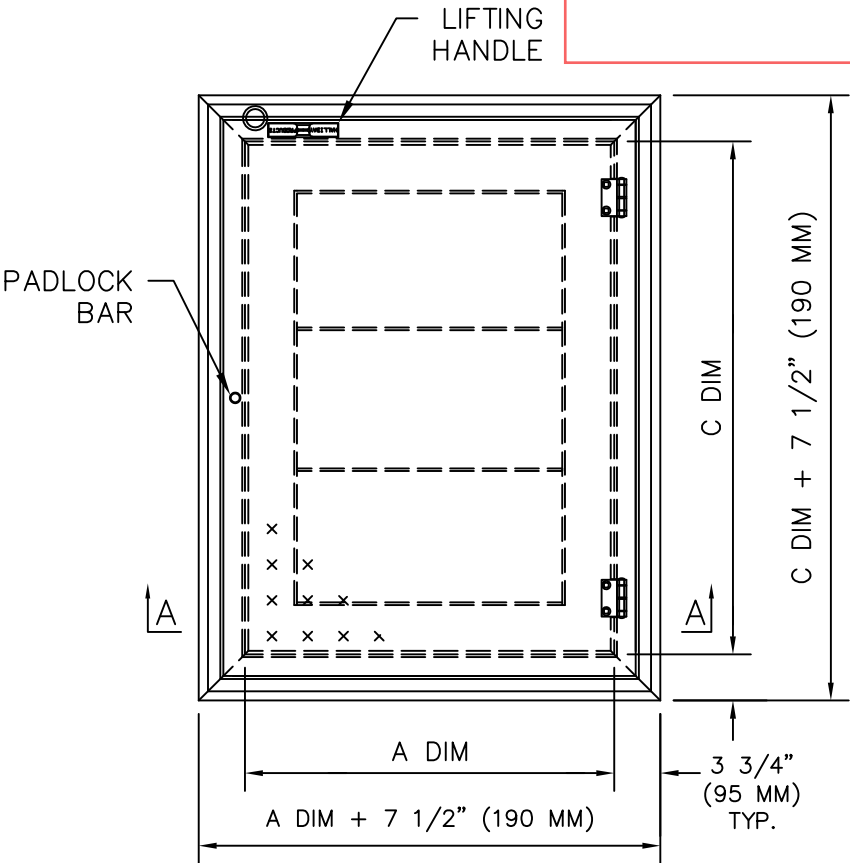


STANDARD SIZES				
QTY.	MODEL NO.	A DIM INCHES (MM)	C DIM INCHES (MM)	UNIT WT. LBS. (KG)
	W1R2424	24 (610)	24 (610)	46 (20)
	W1R2430	24 (610)	30 (762)	51 (23)
	W1R2436	24 (610)	36 (914)	61 (28)
	W1R2442	24 (610)	42 (1067)	77 (35)
	W1R2448	24 (610)	48 (1219)	85 (39)
	W1R3030	30 (762)	30 (762)	62 (28)
	W1R3036	30 (762)	36 (914)	69 (31)
	W1R3042	30 (762)	42 (1067)	77 (35)
	W1R3048	30 (762)	48 (1219)	85 (39)
	W1R3054	30 (762)	54 (1372)	99 (45)
	W1R3060	30 (762)	60 (1524)	102 (46)
	W1R3636	36 (914)	36 (914)	78 (35)
	W1R3642	36 (914)	42 (1067)	89 (40)
	W1R3648	36 (914)	48 (1219)	97 (44)
	W1R3654	36 (914)	54 (1372)	107 (49)
	W1R3660	36 (914)	60 (1524)	116 (53)
	W1R3666	36 (914)	66 (1676)	126 (57)
	W1R3672	36 (914)	72 (1829)	135 (61)
	W1R4242	42 (1067)	42 (1067)	108 (49)

FOR 9'W X 9'L X 7.5'H
MALLORY VALLEY
VAULT

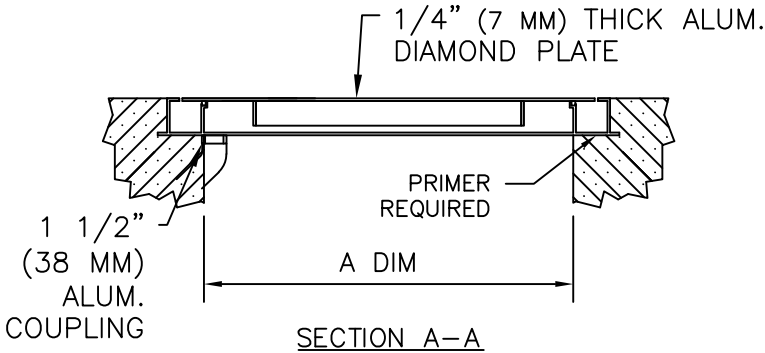

S.STL. & ALUM.
POSITIVE LOCKING
HOLD OPEN ARM

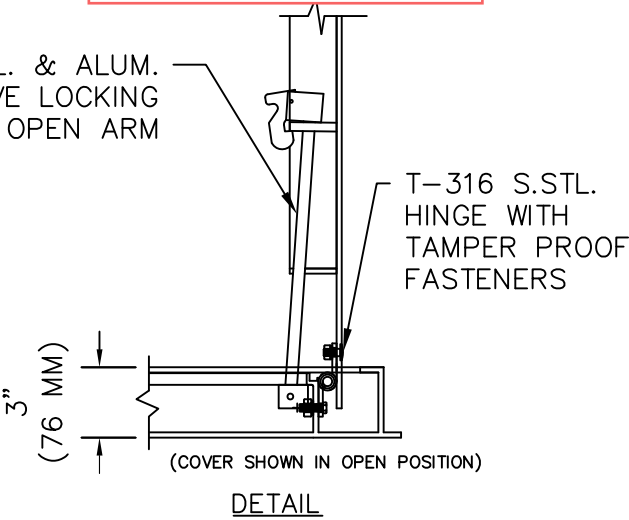

SERIES W2R ACCESS DOOR




www.HallidayProducts.com
 Phone: (800) 298-1027
 Local: (407) 298-4470
 Sales@HallidayProducts.com

STANDARD FEATURES:


- 300 LBS. PER SQ. FT. LOAD RATING
 (1464 KG PER SQ. METER LOAD RATING)
- EXTRUDED ALUMINUM CHANNEL FRAME
- DOUBLE LEAF CONSTRUCTION
- AUTO-LOCK T-316 STAINLESS STEEL
 HOLD OPEN ARM WITH RELEASE HANDLE
- T-316 STAINLESS STEEL HINGES AND ATTACHING HARDWARE
- NON-CORROSIVE PADLOCK BAR
- RECESSED LIFTING HANDLE
- LIFETIME GUARANTEE

FOR 9'W X 9'L X
 7.5'H MALLORY
 VALLEY VAULT

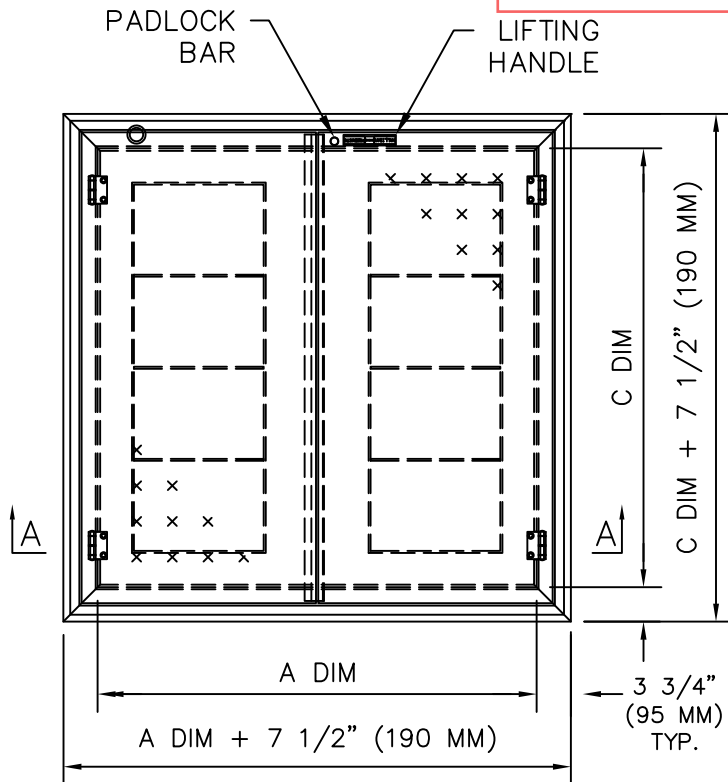

STANDARD SIZES


QTY.	MODEL NO.	A DIM INCHES (MM)	C DIM INCHES (MM)	UNIT WT. LBS. (KG)
	W2R4242	42 (1067)	42 (1067)	108 (48)
	W2R4842	48 (1219)	42 (1067)	115 (52)
	W2R4848	48 (1219)	48 (1219)	126 (57)
	W2R5442	54 (1372)	42 (1067)	124 (56)
	W2R5448	54 (1372)	48 (1219)	136 (62)
	W2R5454	54 (1372)	54 (1372)	149 (68)
	W2R6030	60 (1524)	30 (762)	102 (46)
	W2R6036	60 (1524)	36 (914)	116 (53)
	W2R6042	60 (1524)	42 (1067)	132 (60)
	W2R6048	60 (1524)	48 (1219)	148 (67)
	W2R6054	60 (1524)	54 (1372)	162 (73)
	W2R6060	60 (1524)	60 (1524)	177 (80)
	W2R6636	66 (1676)	36 (914)	126 (57)
	W2R6648	66 (1676)	48 (1219)	160 (73)
	W2R7236	72 (1829)	36 (914)	135 (61)
	W2R7242	72 (1829)	42 (1067)	154 (70)
	W2R7248	72 (1829)	48 (1219)	171 (78)
	W2R7254	72 (1829)	54 (1372)	188 (85)
	W2R7260	72 (1829)	60 (1524)	203 (92)

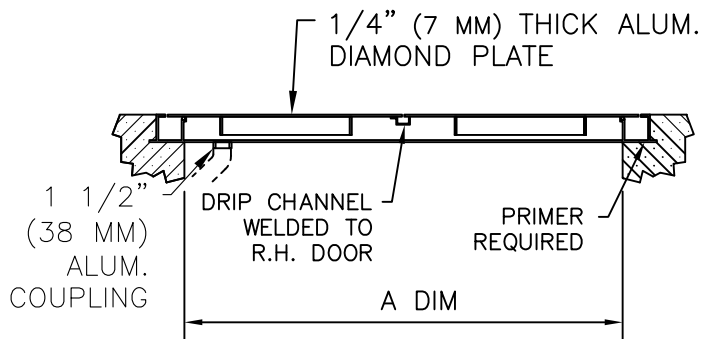

SECTION A-A

S.STL. & ALUM.
 POSITIVE LOCKING
 HOLD OPEN ARM

T-316 S.STL.
 HINGE WITH
 TAMPER PROOF
 FASTENERS

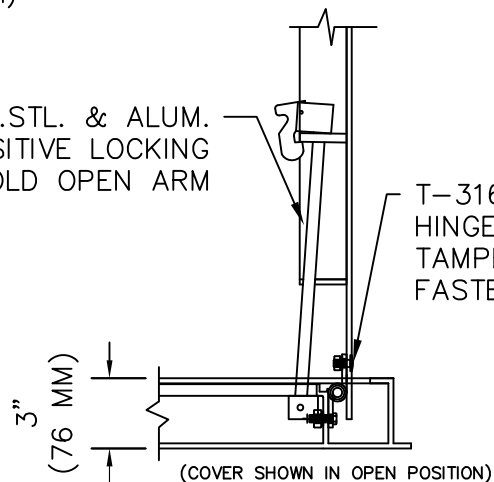

DETAIL