

Contractor: Shouse Excavating

TECH: J. Horsley

Plant: 100



Size: 48"


Rim to Invert: 6.04'

Floor Height: 6"

Slack: 1.48"



- FLOOR (As .31) #5 BARS AT 12" C.C.E.W.

Structure Total: 8037 lb

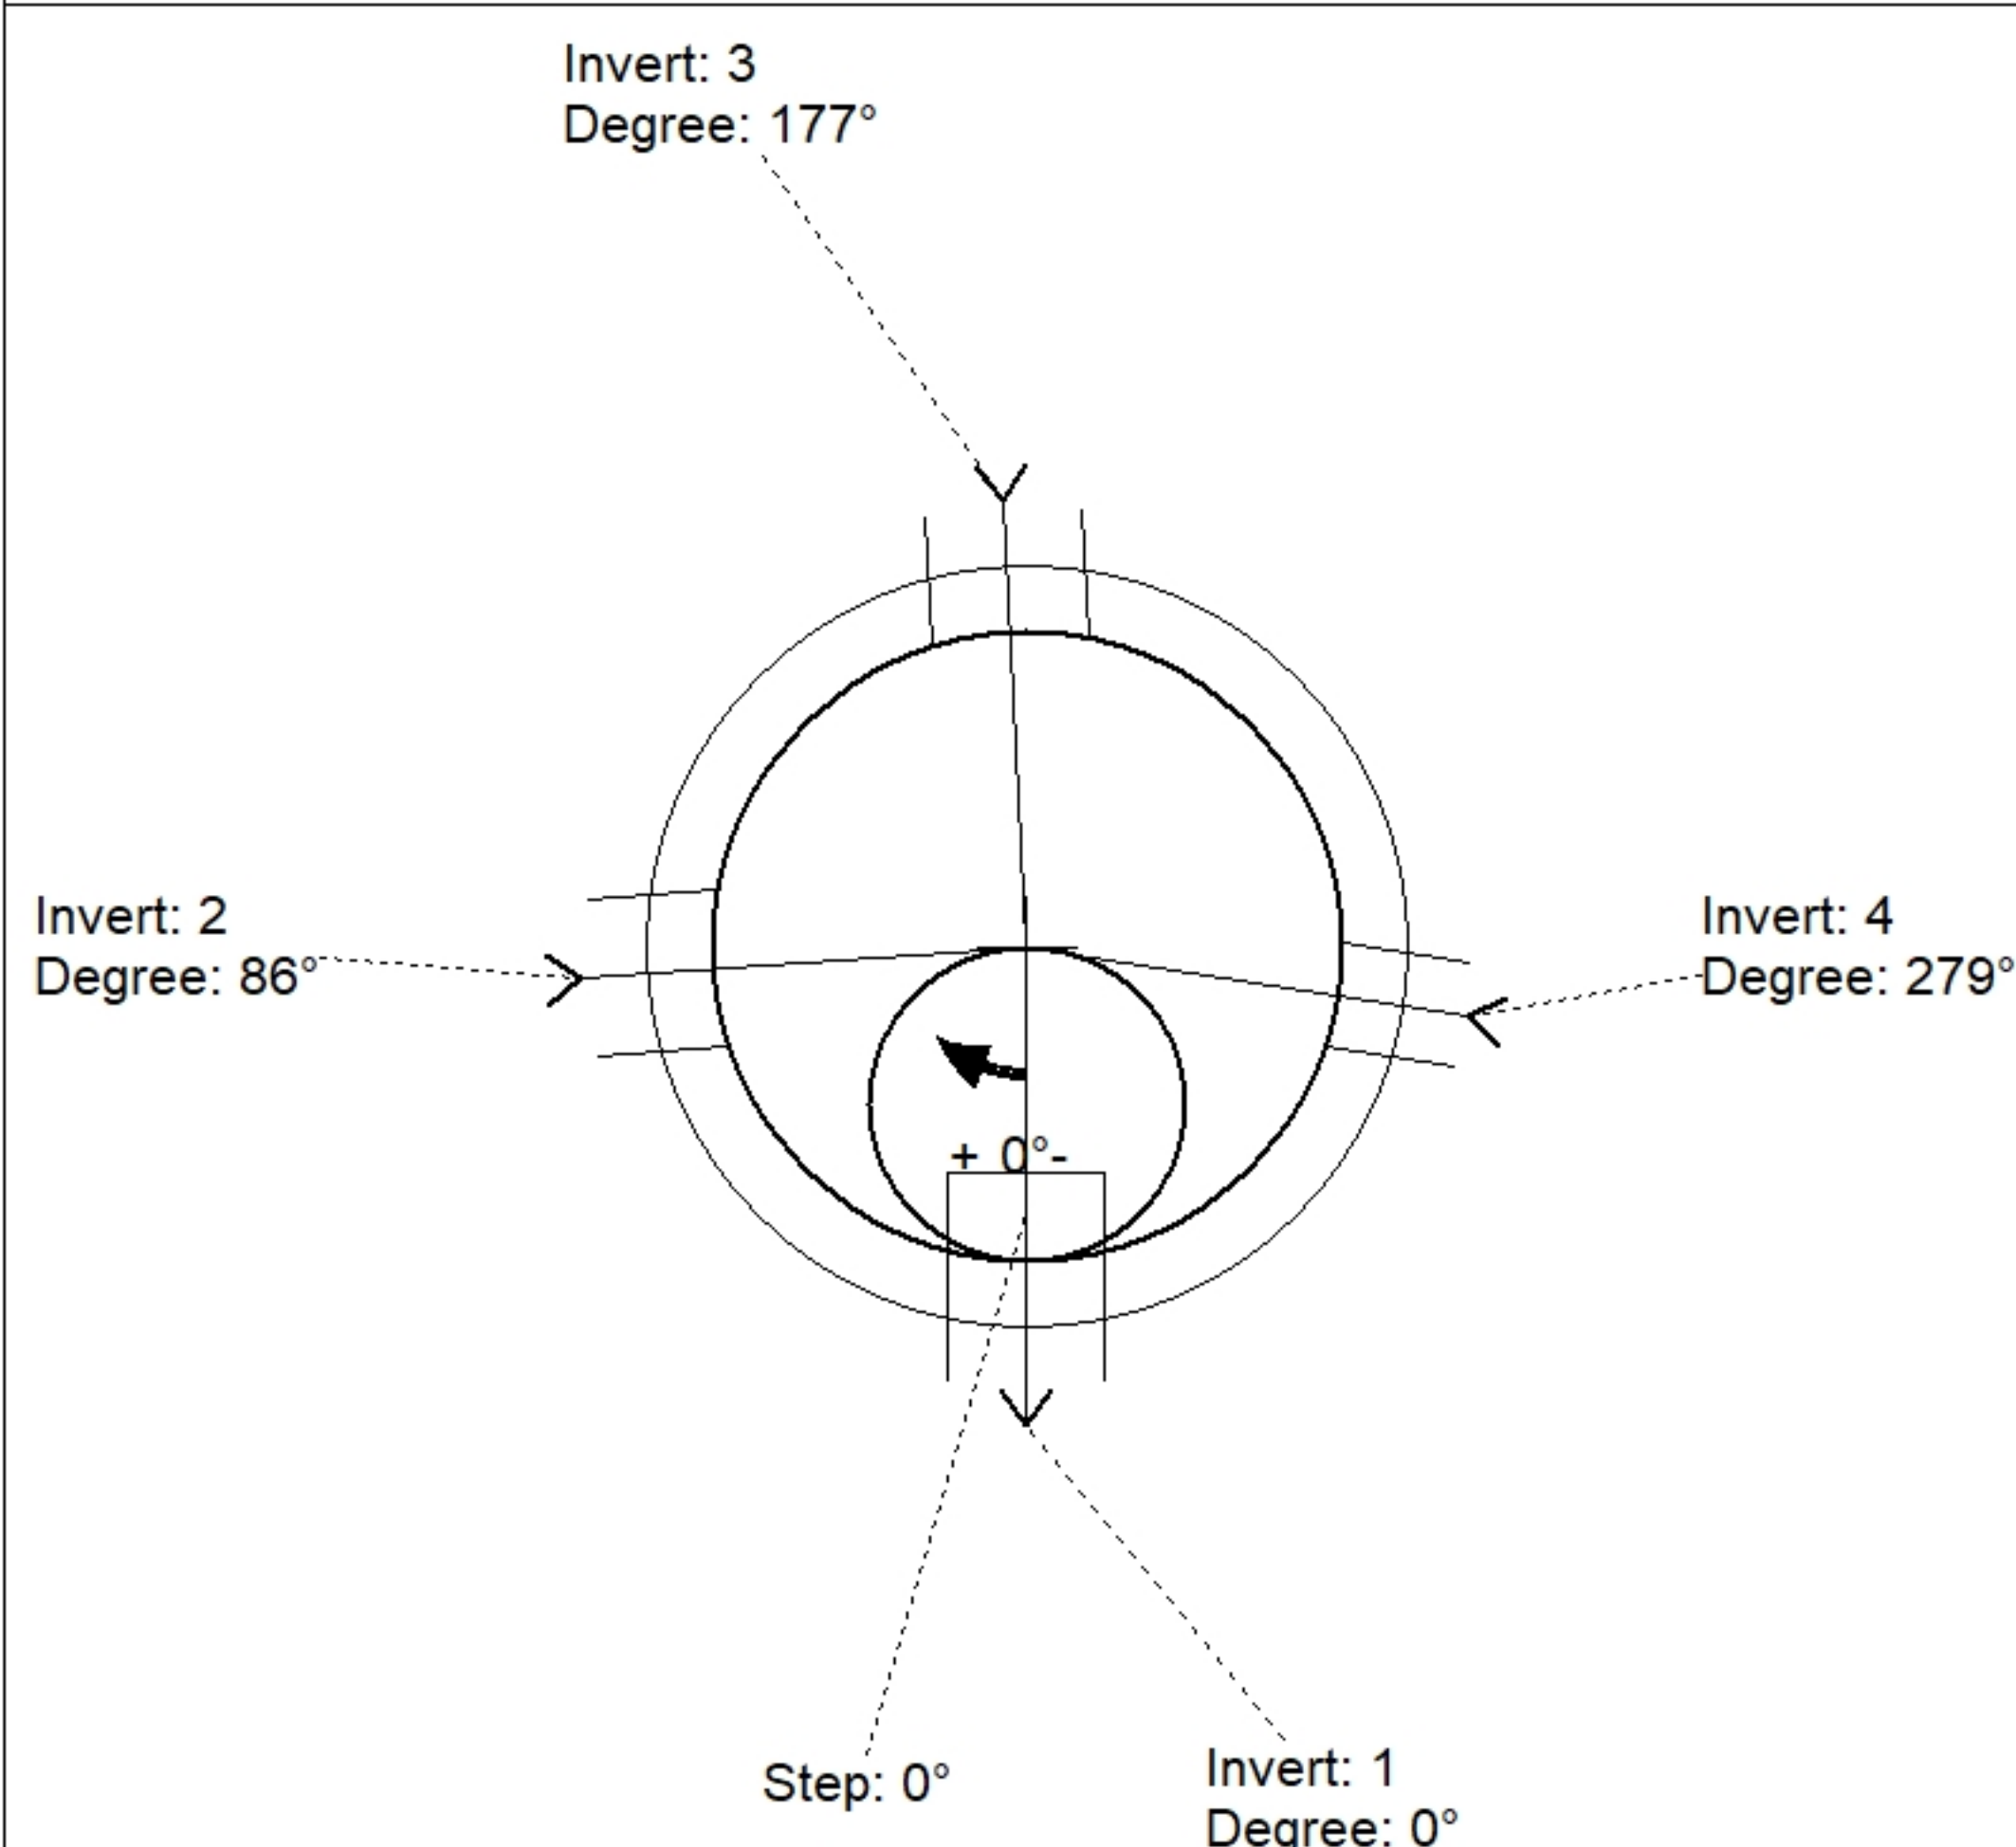

Position	Elev	Angle	Pipe	Pipe OD	Hole	Connector	Up (')_	Ref
Rim	780'							
Reducer								
Invert 1	773.96'	0°	8" PVC SDR35	8.5"	12"	PSX 12-08 NYLO	0"	P1
Invert 2	774.06'	86°	8" DI	9"	12"	PSX 12M NYLO	1.25"	P1
Invert 3	774.06'	177°	8" PVC SDR35	8.5"	12"	PSX 12-08 NYLO	1.25"	P1
Invert 4	774.06'	279°	4" PVC SDR35	4.25"	8"	PSX 8QRS-S NYLO	1.25"	P1
Invert 5								
Invert 6								
Invert 7								
Invert 8								

Cast (Int. Dim.) - Interior Dimensions

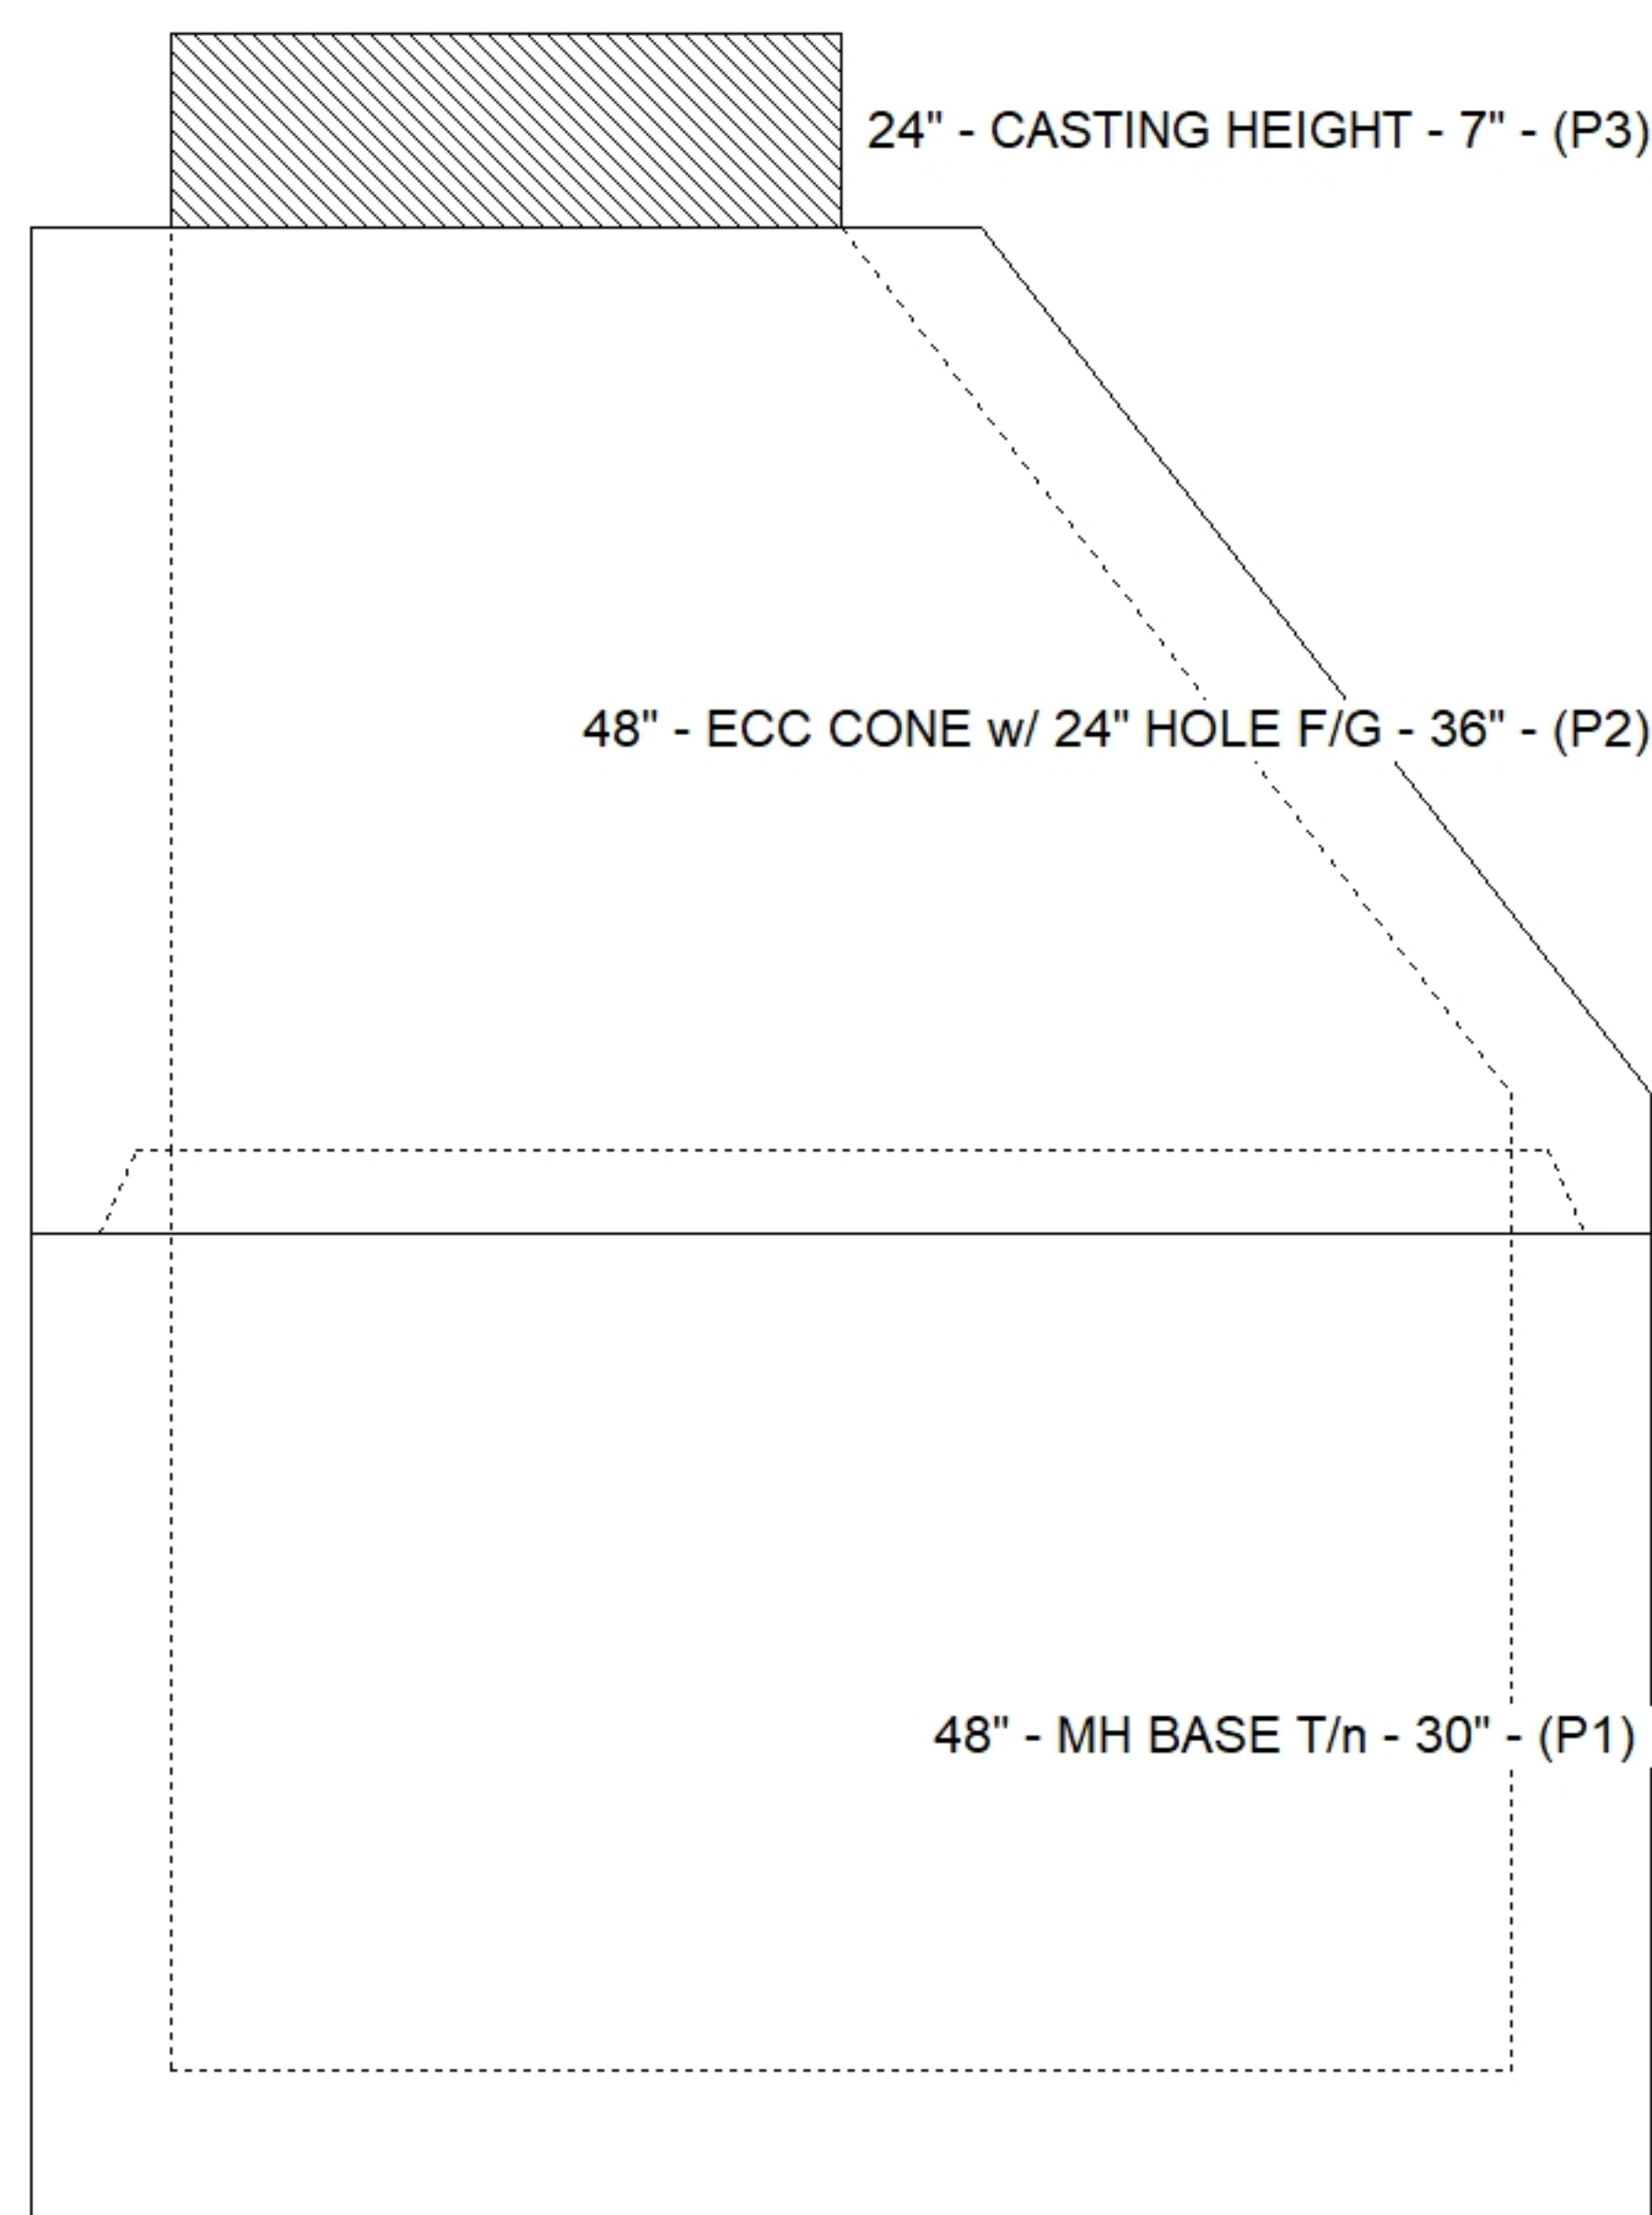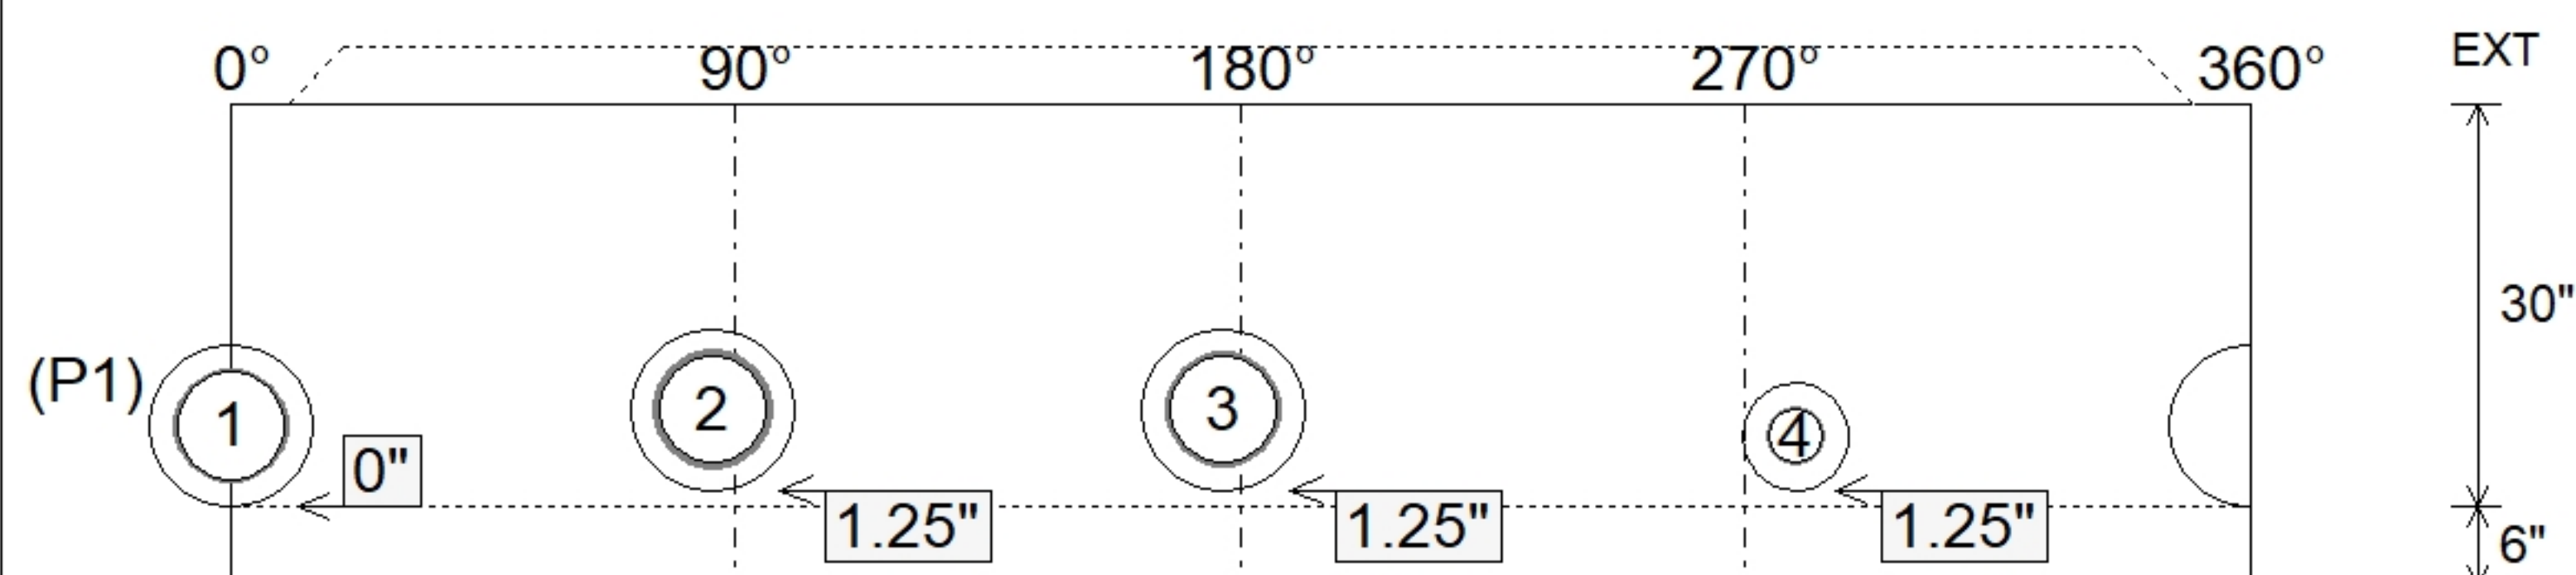

Submittal Drawing
10/8/2026 12:15:15 PM

SUBMITTAL
APPROVED BY: