Job Name: 26-2998 Margaret Mary Health Barrier Walls
Job Location: Batesville, IN
Contractor: Dave Omara Contractor, Inc.

Plant: Beaver Dam
7/15/2026 1:00:09 PM

Tech: S. Felletter
PC: M. Sullivan

Structure ID: 36in INDOT MOD Barrier Wall - Modified INDOT 10 ft barrier wall

P3 MBI-TCCB-10-JJ-MOD Barrier Wall - Modified Indiana 10' Temporary Concrete Barrier Walls, w JJ Hooks 36" tall - 0"

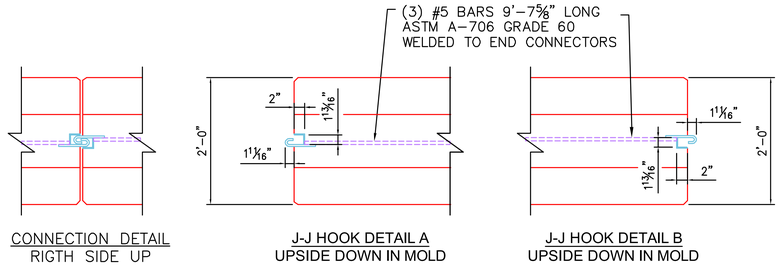

CONNECTION DETAIL
RIGTH SIDE UP

J-J HOOK DETAIL A
UPSIDE DOWN IN MOLD

J-J HOOK DETAIL B
UPSIDE DOWN IN MOLD

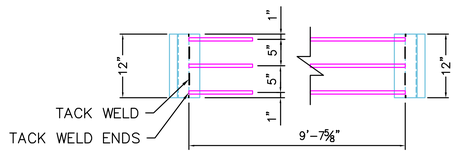

J-J HOOK w/REBAR
ASSEMBLY DETAIL

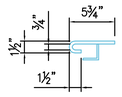

J-J HOOKS
NTS

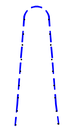

WWF 6X6 - W4XW4
4'-6" X 9'-6"

INDOT
ICAST
QPL.: 8851
2023

EMBOSSED STAMP DETAIL

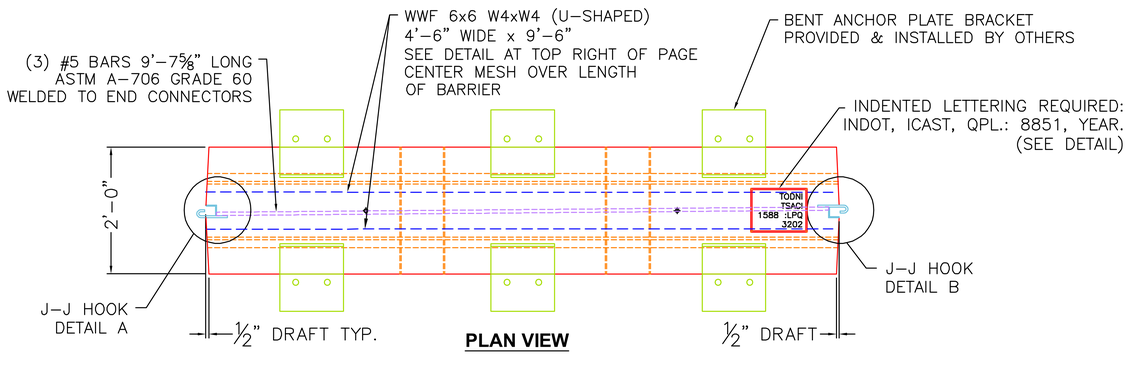

PLAN VIEW

REINFORCING
NTS

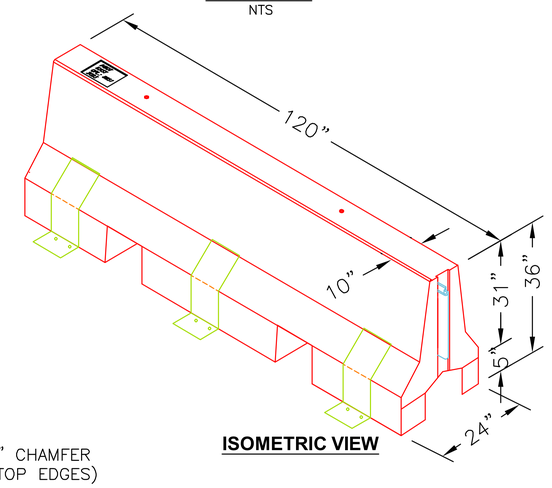

ISOMETRIC VIEW

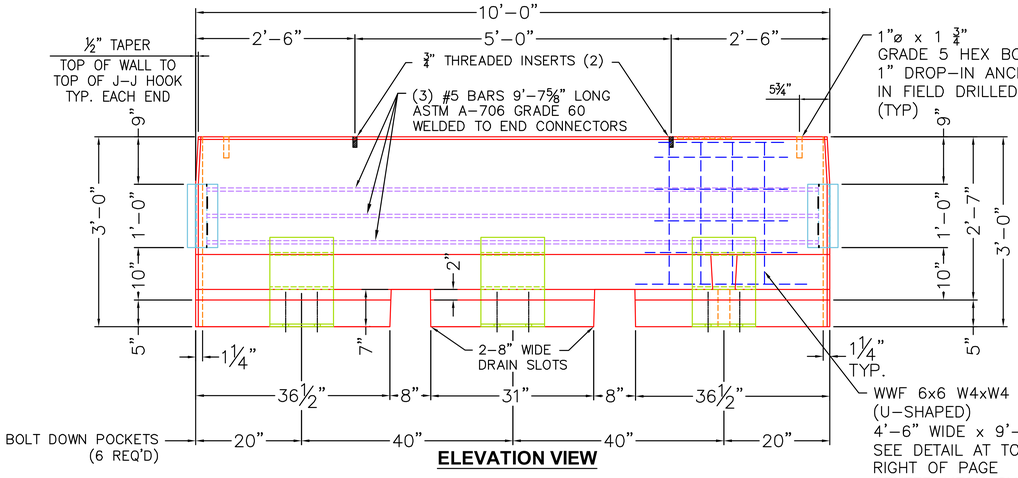

ELEVATION VIEW

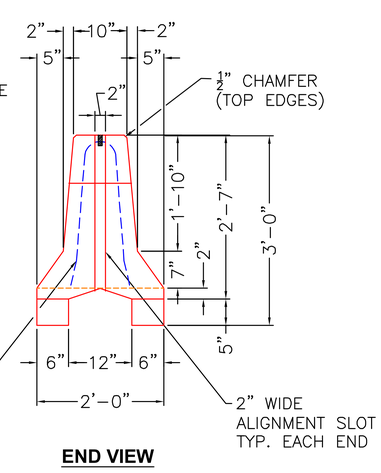

END VIEW

GENERAL NOTES:

1. THE FOLLOWING STANDARD SPECIFICATIONS APPLY:
   a. REINFORCING PER ASTM A-706 (GRADE 60).
   b. STEEL: ASTM A-36 (PLAIN/MILL FINISH).
2. MINIMUM 2" CONCRETE COVER ON REINFORCING BARS.
3. CONCRETE: 4500 PSI @ 28 DAYS WITH AIR ENTRAINMENT.
4. ½" CHAMFER ON ON TOP EDGES OF WALL REQUIRED.
5. WEIGHT: 7,917 LBS.

INFRASTRUCTURE PRECAST, INC.
981 WEST 7TH ST., BEAVER DAM, KY. 42320
PHONE: (270) 363-2238, FAX: (270) 298-7424

MODIFIED INDOT ANCHORED TEMPORARY CONCRETE BARRIER WALL

DWG: –	DATE: 07-08-26
REVIEWED BY: J.H. ROSS, PE	DRAWN BY: J. COPPAGE
WEB: WWW.ICASTINC.COM	SCALE: NTS

THIS DRAWING IS THE PROPERTY OF INFRASTRUCTURE PRECAST, INC. ANY USE OR DUPLICATION OF THIS DRAWING WITHOUT PRIOR AUTHORIZATION IS STRICTLY PROHIBITED.