


Contractor: Triton Construction, Inc.

Plant: Beaver Dam




Slack: 0.28"

Structure Total: 5175 lb

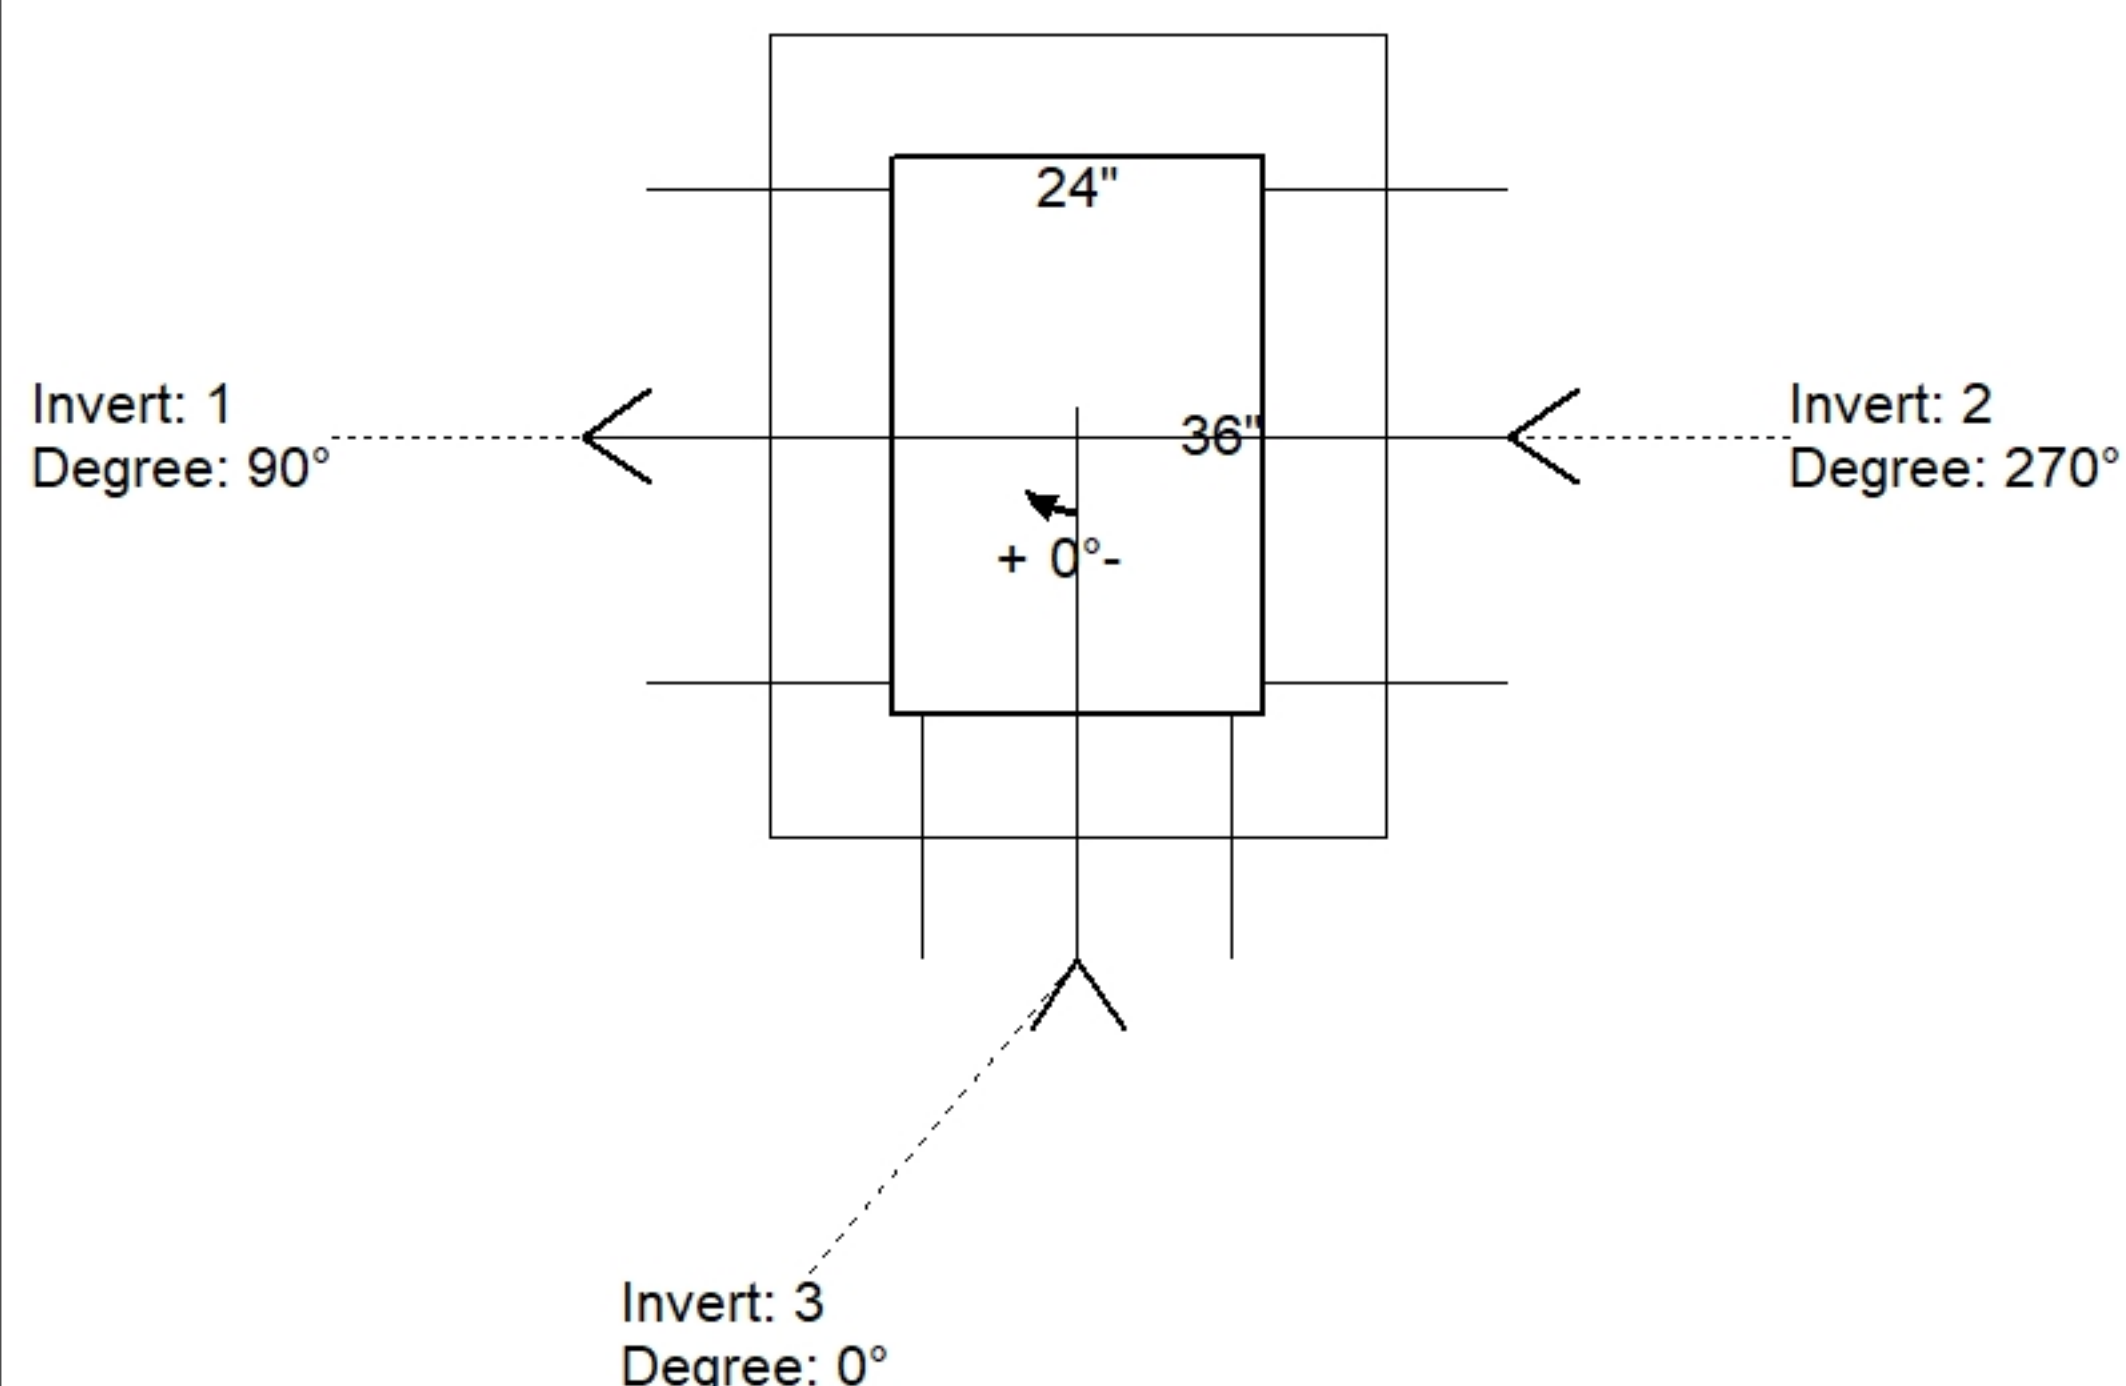

Position	Elev	Angle	Pipe	Pipe OD	Hole	Connector	Up ()	Ref
Rim	732.84'							
Reducer								
Invert 1	729.15'	90°	24" HDPE	27.8"	32"	Hole 32	-4"	P1
Invert 2	729.15'	270°	24" HDPE	27.8"	32"	Hole 32	-4"	P1
Invert 3	729.15'	0°	15" HDPE	17.6"	20"	Hole 20	-2.5"	P1
Invert 4								
Invert 5								
Invert 6								
Invert 7								
Invert 8								

Default - Interior Dimensions

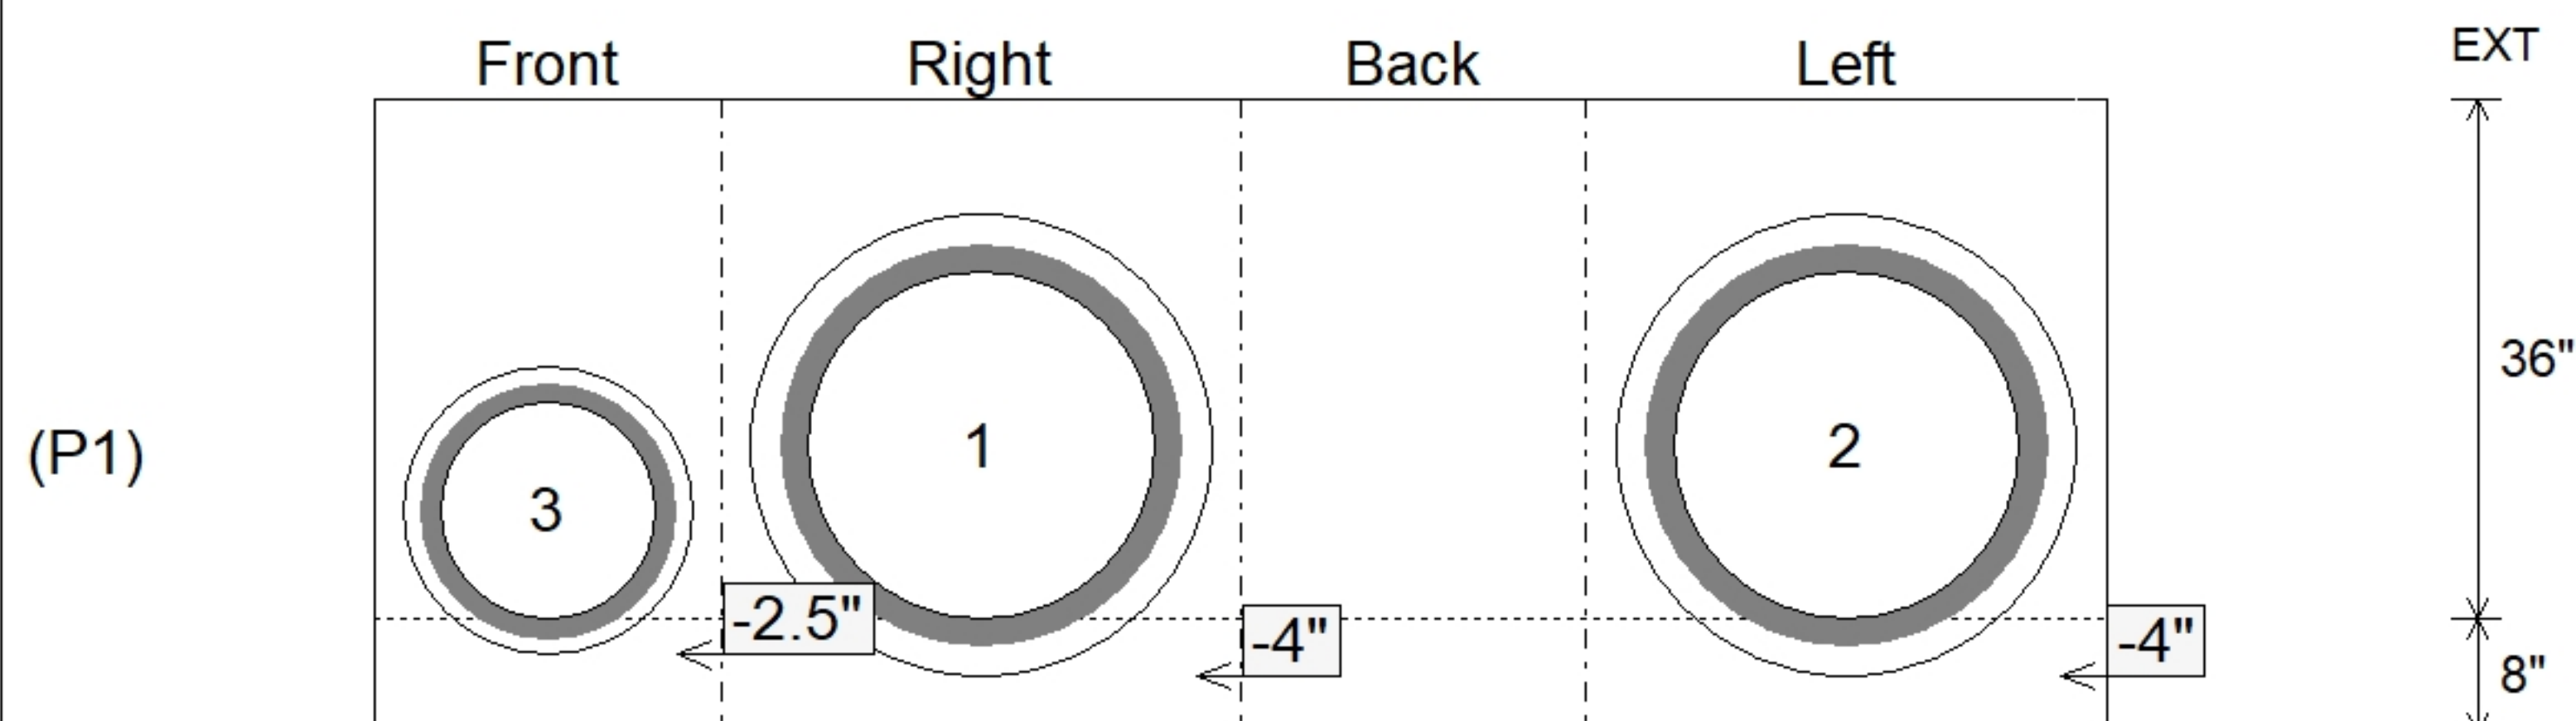

SUBMITTAL
APPROVED BY: