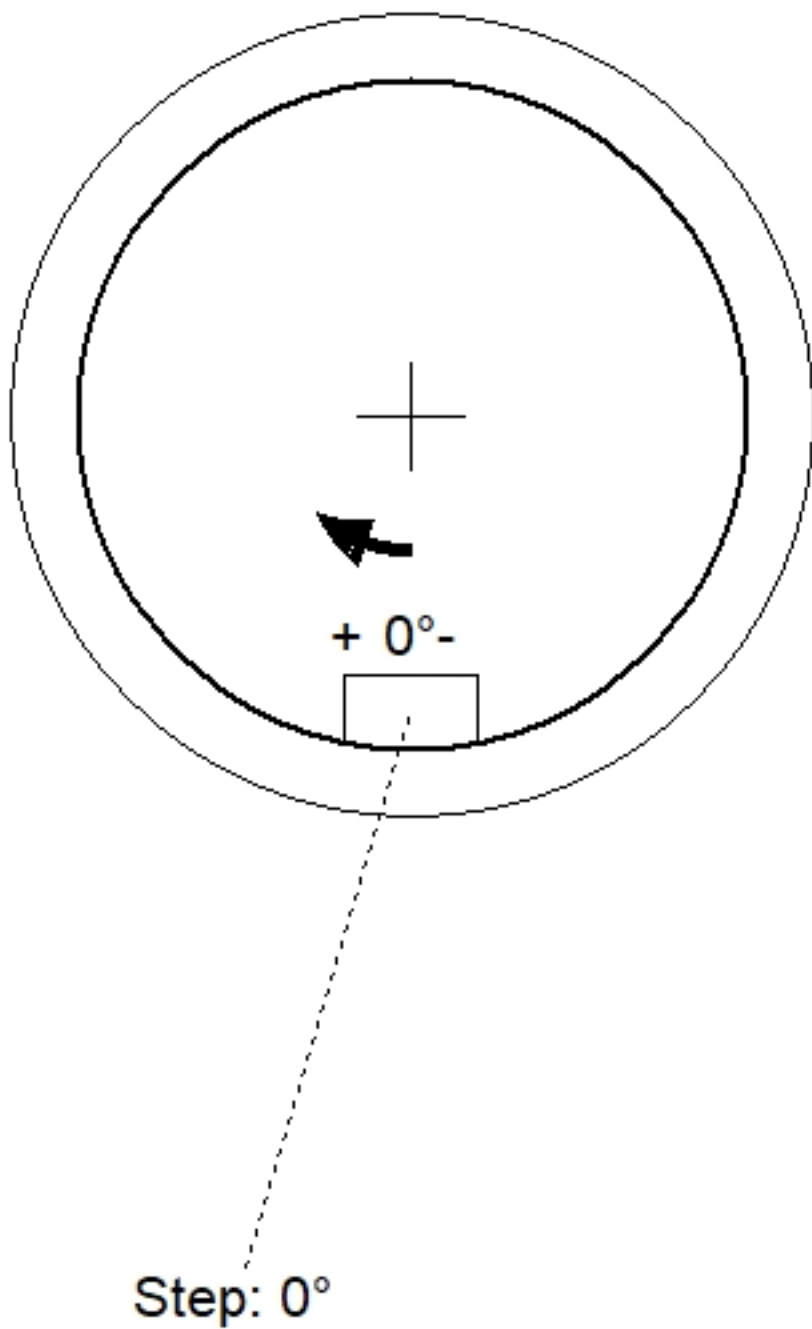
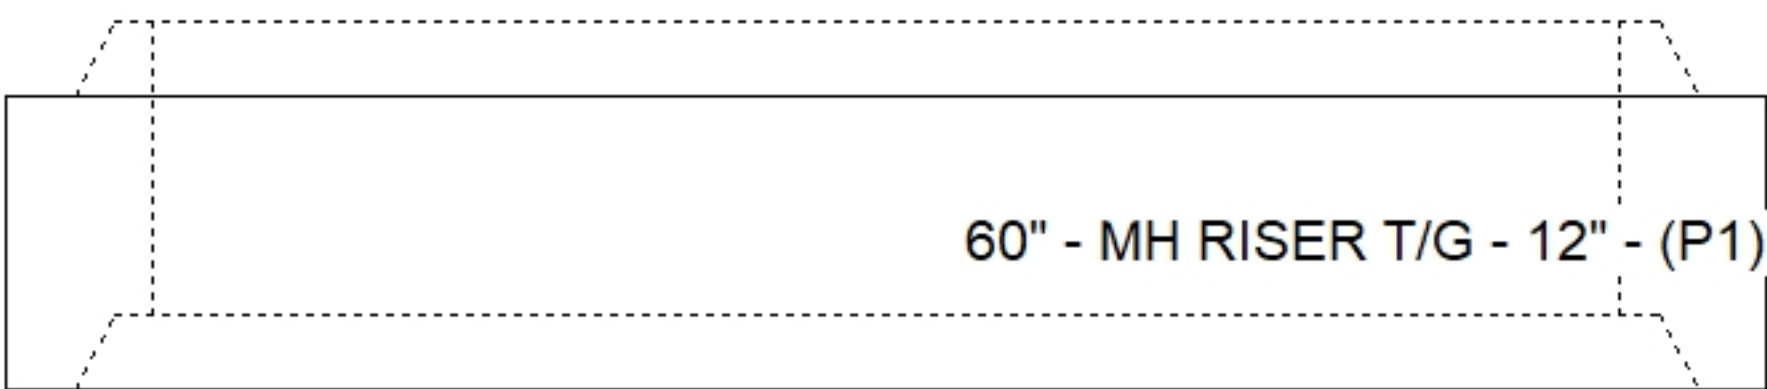
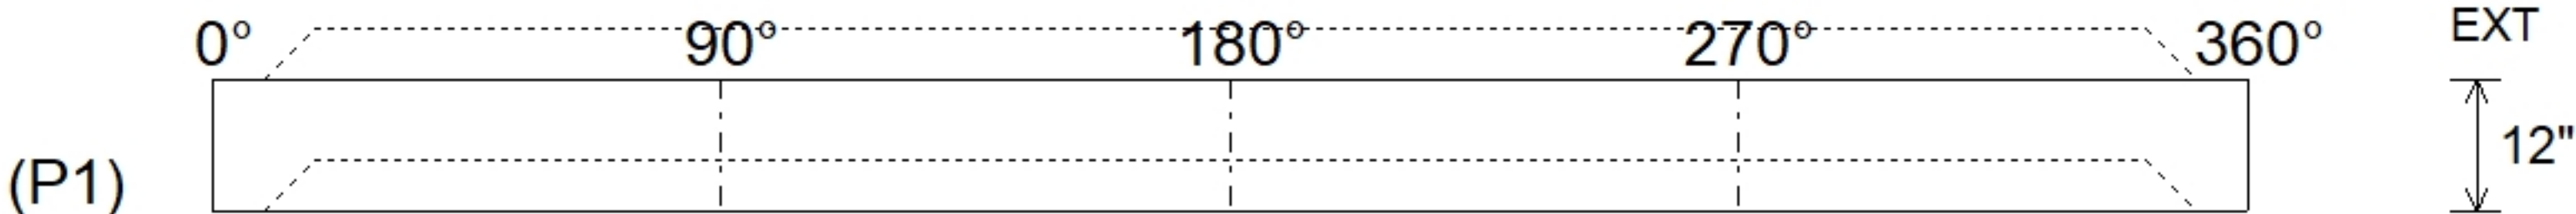


Job Name: 24-3432P3 - Sheperdsville CityPark Addition Job Location: Sheperdsville, KY Contractor: Yockum Trucking & Excavating					PC: A. Chamber TECH: J. Horsley Plant: 100	
Structure ID: Riser (60in x 12H) Spec: Storm Type: STM.MH Size: 60" Rim: 1' Invert: 1' Rim to Invert: 0' Sump: 0" Floor (Top): 0' Floor Height: 0" Floor (Bot): 0' Overall Height: 1' Slack: 0"	
Structure Notes: . 1. PER ASTM C478 SPECIFICATIONS. 2. CONCRETE = 4,000 PSI AT 28 DAYS. 3. CASTING BY ? . REINFORCING PER ASTM A615 (GRADE 60). - TOP SLAB (As .62) #5 BARS AT 6" C.C.E.W.. - RISER/WALLS (As .18) - FLOOR (As .37) #5 BARS AT 10" C.C.E.W.				STRUCTURE SUMMARY: P1) 60" - MH RISER T/G - 12"1253 lb 1) 60" - Conseal CS-102 1.00"0 lb 1) MH Step ML-10-TDS-NCR - 10"0 lb Structure Total: 1253 lb	
				<table><thead><tr><th>Position</th><th>Elev</th><th>Angle</th><th>Pipe</th><th>Pipe OD</th><th>Hole</th><th>Connector</th><th>Up ()</th><th>Ref</th></tr></thead><tbody><tr><td>Rim</td><td>1'</td><td></td><td></td><td></td><td></td><td></td><td></td><td></td></tr><tr><td>Reducer</td><td></td><td></td><td></td><td></td><td></td><td></td><td></td><td></td></tr><tr><td>Invert 1</td><td></td><td></td><td></td><td></td><td></td><td></td><td></td><td></td></tr><tr><td>Invert 2</td><td></td><td></td><td></td><td></td><td></td><td></td><td></td><td></td></tr><tr><td>Invert 3</td><td></td><td></td><td></td><td></td><td></td><td></td><td></td><td></td></tr><tr><td>Invert 4</td><td></td><td></td><td></td><td></td><td></td><td></td><td></td><td></td></tr><tr><td>Invert 5</td><td></td><td></td><td></td><td></td><td></td><td></td><td></td><td></td></tr><tr><td>Invert 6</td><td></td><td></td><td></td><td></td><td></td><td></td><td></td><td></td></tr><tr><td>Invert 7</td><td></td><td></td><td></td><td></td><td></td><td></td><td></td><td></td></tr><tr><td>Invert 8</td><td></td><td></td><td></td><td></td><td></td><td></td><td></td><td></td></tr></tbody></table>					Position	Elev	Angle	Pipe	Pipe OD	Hole	Connector	Up ()	Ref	Rim	1'								Reducer									Invert 1									Invert 2									Invert 3									Invert 4									Invert 5									Invert 6									Invert 7									Invert 8								
Position	Elev	Angle	Pipe	Pipe OD	Hole	Connector	Up ()	Ref	
Rim	1'	
Reducer	
Invert 1	
Invert 2	
Invert 3	
Invert 4	
Invert 5	
Invert 6	
Invert 7	
Invert 8	
				Cast (Int. Dim.) - Interior Dimensions 	
Submittal Drawing 9/24/2026 7:35:22 AM					SUBMITTAL APPROVED BY:	