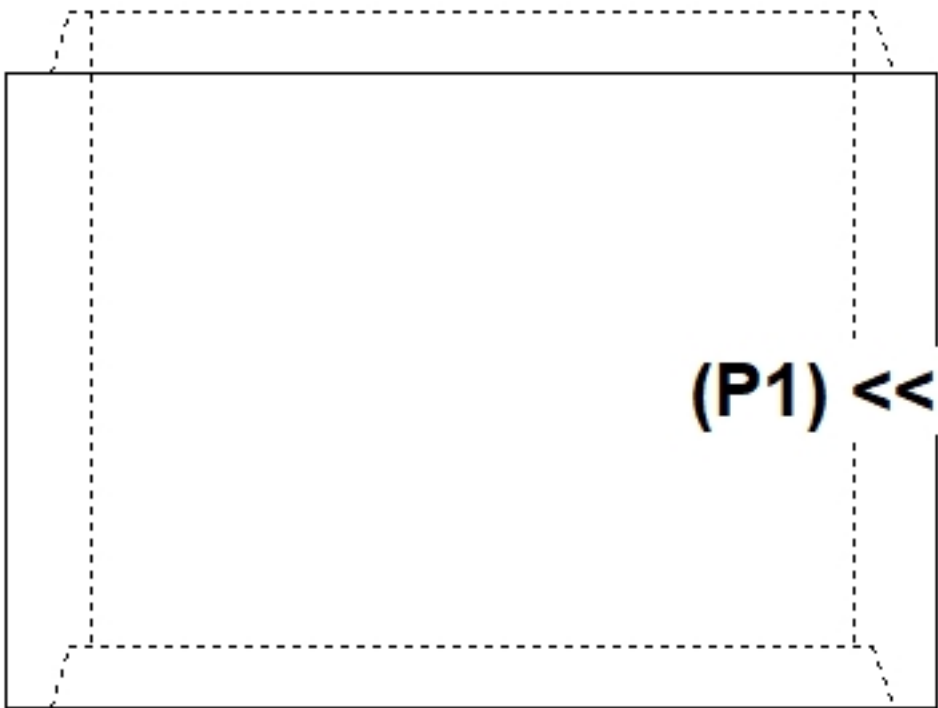
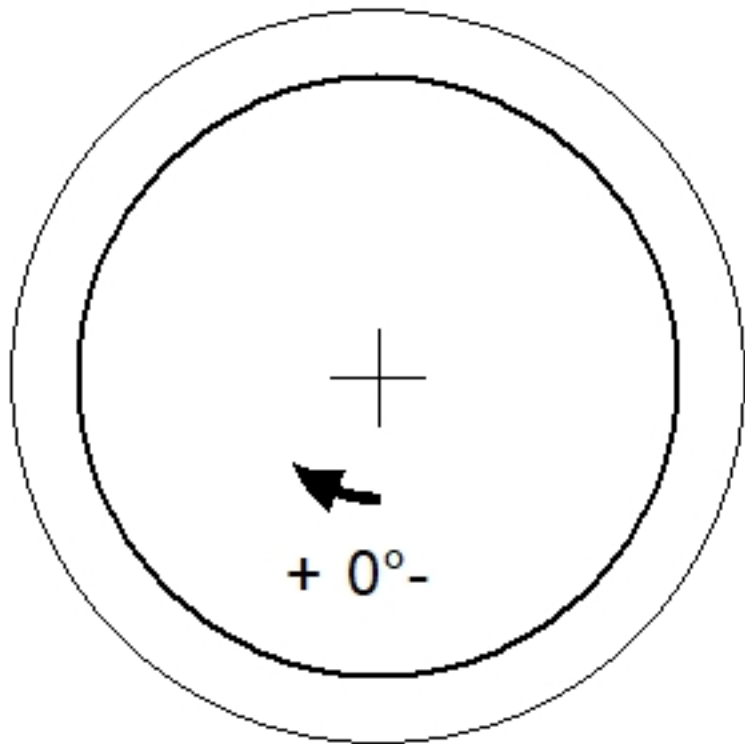
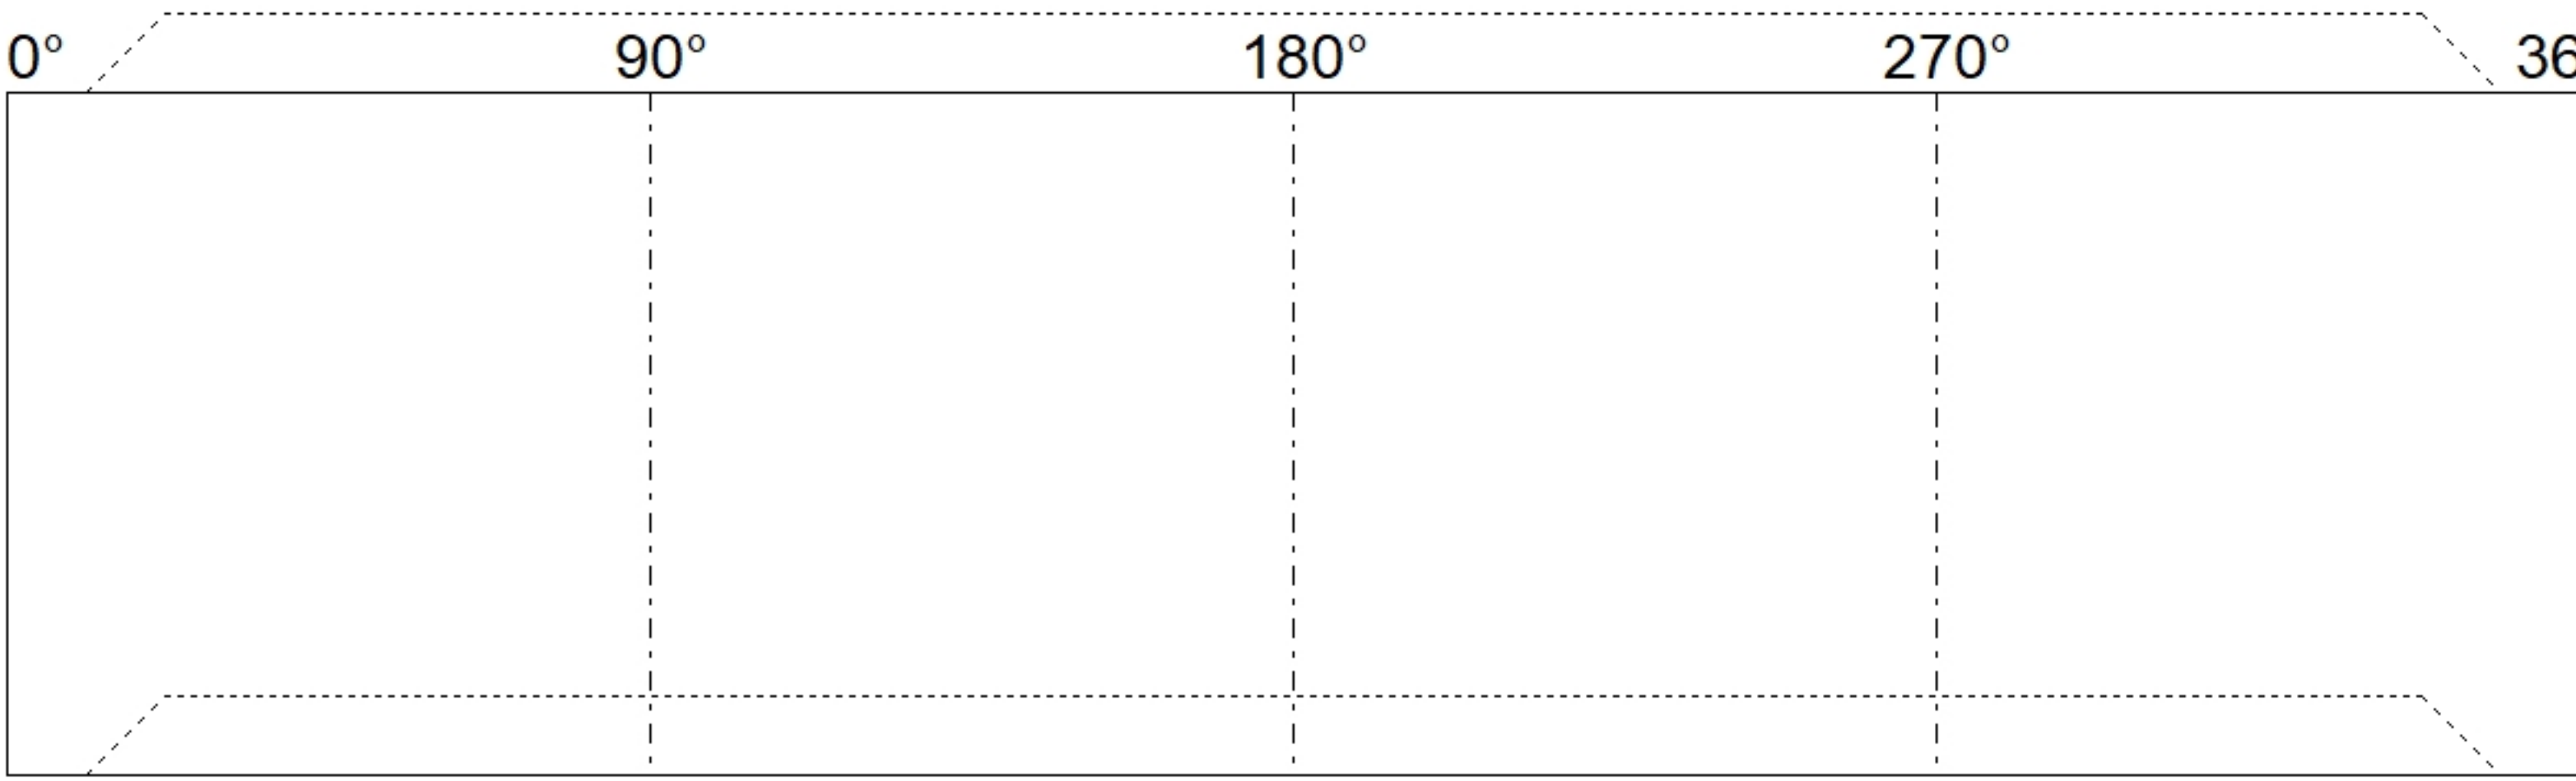


Job Name: 24-3690C - Home of the Innocents Job Location: Louisville, KY 40206 Contractor: Louisville Paving and Construction					Plant: Beaver Dam, KY 9/3/2026 1:00:03 PM		Tech: J. Horsley PC: B. Thompson				
Structure ID: C1-WQU											
P1		MH036RSVF		MH RISER Custom Ht T/G							
P1) 36" - MH RISER Custom Ht T/G - 30" 1) 36" - Conseal CS-102 1.00"						1265 lb 0 lb ----- Structure Total: 1265 lb		Structure Notes: 1. PER ASTM C478 SPECIFICATIONS. 2. CONCRETE = 4,000 PSI AT 28 DAYS. 3. NO STEPS. REINFORCING PER ASTM A615 (GRADE 60). - RISER/WALLS (As .12)			
Rim: 2.5'		Rim to Invert: 0'		Slack: 0"		Sump: 0"		Step Position:			
Position	Elev	Angle	Ext. (cw)	Pipe	Pipe OD	Connector	Hole	Horz Size	Up ()	Offset	
Invert 1											
Invert 2											
Invert 3											
Invert 4											
Invert 5											
Invert 6											
Invert 7											
Invert 8											
RIGHT-SIDE UP VIEW (int. dimensions)											
											
		INSIDE WALL DIMENSIONS									
(P1)										EXT 30"	
		Coating (Int): Coating (Ext):		Seam Up: Tongue Seam Dn: Groove		Wall Thickness: 4" Floor Height: 0"		Height (Int): 30" Height (Ext): 30"		Weight (Net): 1265 lb Volume (Net): 0.32cu.yd	