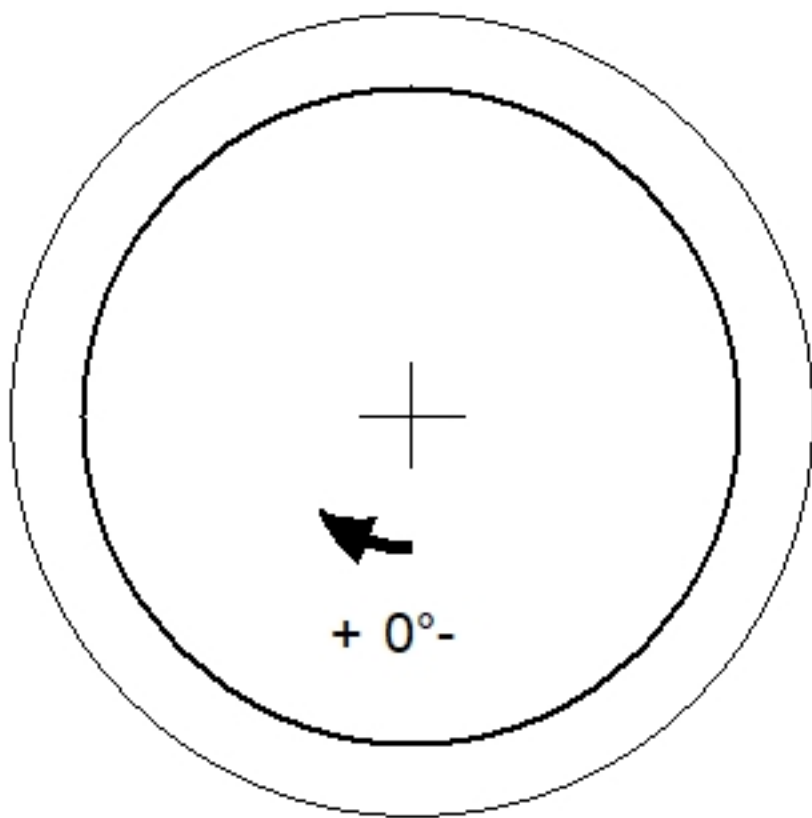
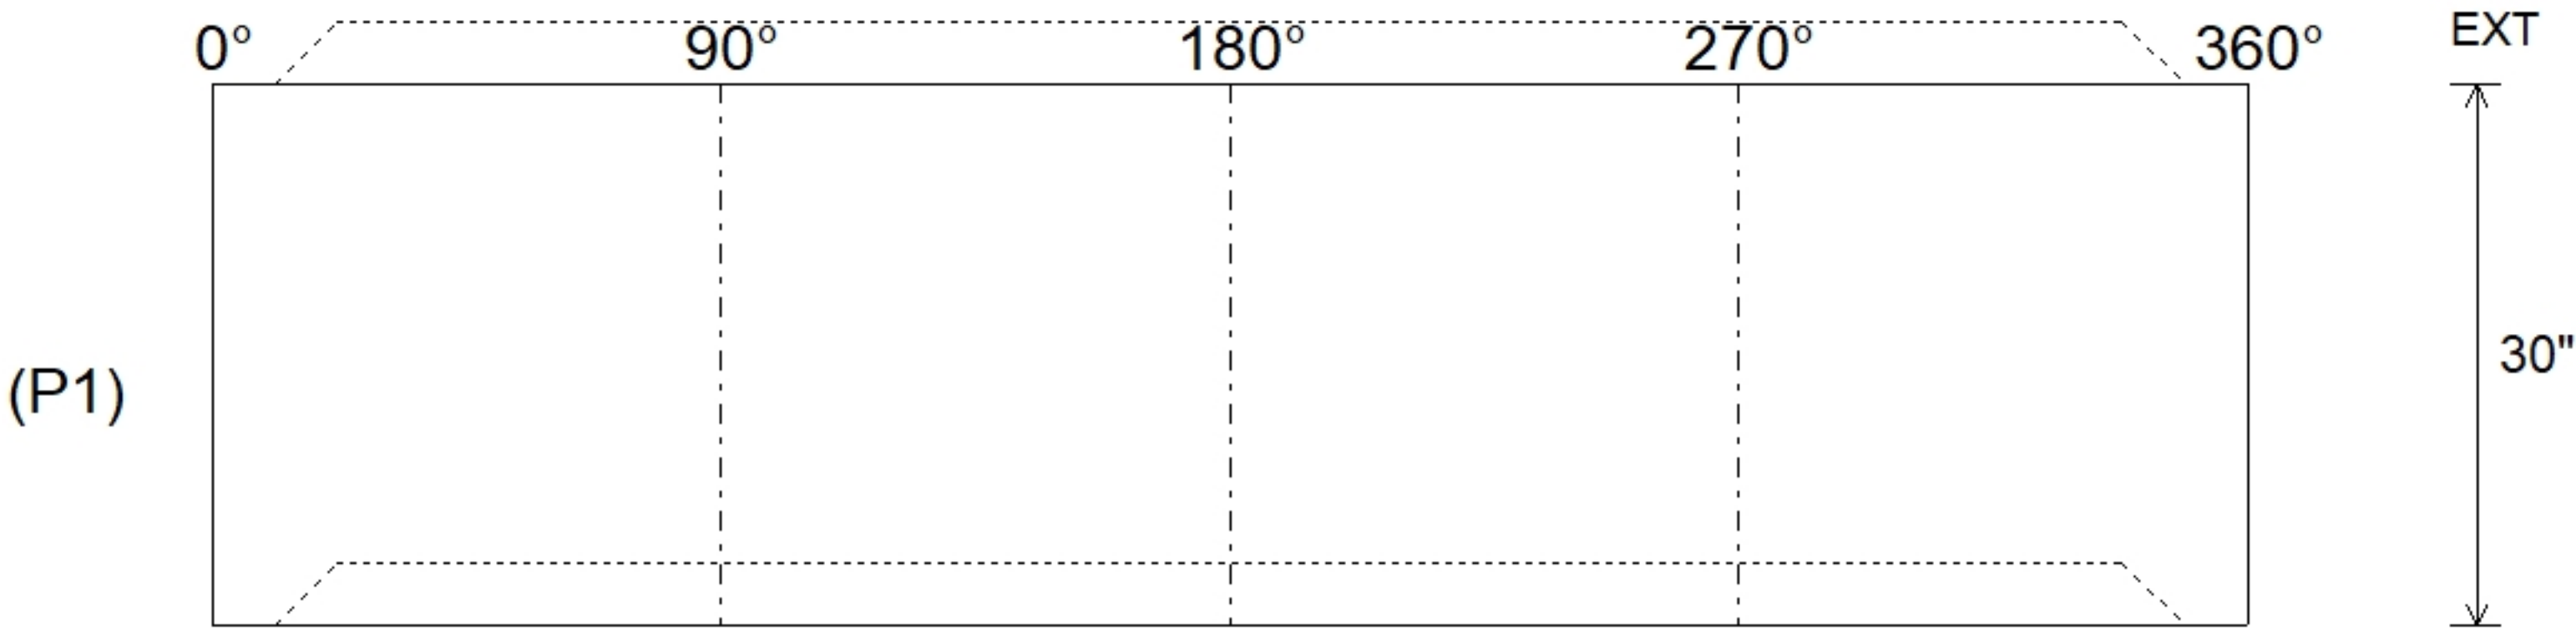


Job Name: 24-3690C - Home of the Innocents Job Location: Louisville, KY 40206 Contractor: Louisville Paving and Construction				PC: B. Thompson TECH: J. Horsley Plant: Beaver Dam, KY	
Structure ID: C1-WQU Spec: Storm Type: STM.MH Size: 36" Rim: 2.5' Invert: 2.5' Rim to Invert: 0' Sump: 0" Floor (Top): 0' Floor Height: 0" Floor (Bot): 0' Overall Height: 2.5' Slack: 0"	
Structure Notes: . 1. PER ASTM C478 SPECIFICATIONS. 2. CONCRETE = 4,000 PSI AT 28 DAYS. 3. NO STEPS. . REINFORCING PER ASTM A615 (GRADE 60). - RISER/WALLS (As .12)				STRUCTURE SUMMARY: P1) 36" - MH RISER Custom Ht T/G - 30"1265 lb 1) 36" - Conseal CS-102 1.00"0 lb Structure Total: 1265 lb	
				<table><tr><th>Position</th><th>Elev</th><th>Angle</th><th>Pipe</th><th>Pipe OD</th><th>Hole</th><th>Connector</th><th>Up ()</th><th>Ref</th></tr><tr><td>Rim</td><td>2.5'</td><td></td><td></td><td></td><td></td><td></td><td></td><td></td></tr><tr><td>Reducer</td><td></td><td></td><td></td><td></td><td></td><td></td><td></td><td></td></tr><tr><td>Invert 1</td><td></td><td></td><td></td><td></td><td></td><td></td><td></td><td></td></tr><tr><td>Invert 2</td><td></td><td></td><td></td><td></td><td></td><td></td><td></td><td></td></tr><tr><td>Invert 3</td><td></td><td></td><td></td><td></td><td></td><td></td><td></td><td></td></tr><tr><td>Invert 4</td><td></td><td></td><td></td><td></td><td></td><td></td><td></td><td></td></tr><tr><td>Invert 5</td><td></td><td></td><td></td><td></td><td></td><td></td><td></td><td></td></tr><tr><td>Invert 6</td><td></td><td></td><td></td><td></td><td></td><td></td><td></td><td></td></tr><tr><td>Invert 7</td><td></td><td></td><td></td><td></td><td></td><td></td><td></td><td></td></tr><tr><td>Invert 8</td><td></td><td></td><td></td><td></td><td></td><td></td><td></td><td></td></tr></table>				Position	Elev	Angle	Pipe	Pipe OD	Hole	Connector	Up ()	Ref	Rim	2.5'								Reducer									Invert 1									Invert 2									Invert 3									Invert 4									Invert 5									Invert 6									Invert 7									Invert 8								
Position	Elev	Angle	Pipe	Pipe OD	Hole	Connector	Up ()	Ref	
Rim	2.5'	
Reducer	
Invert 1	
Invert 2	
Invert 3	
Invert 4	
Invert 5	
Invert 6	
Invert 7	
Invert 8	
				Cast (Int. Dim.) - Interior Dimensions  Submittal Drawing 9/3/2026 12:59:13 PM SUBMITTAL APPROVED BY:	