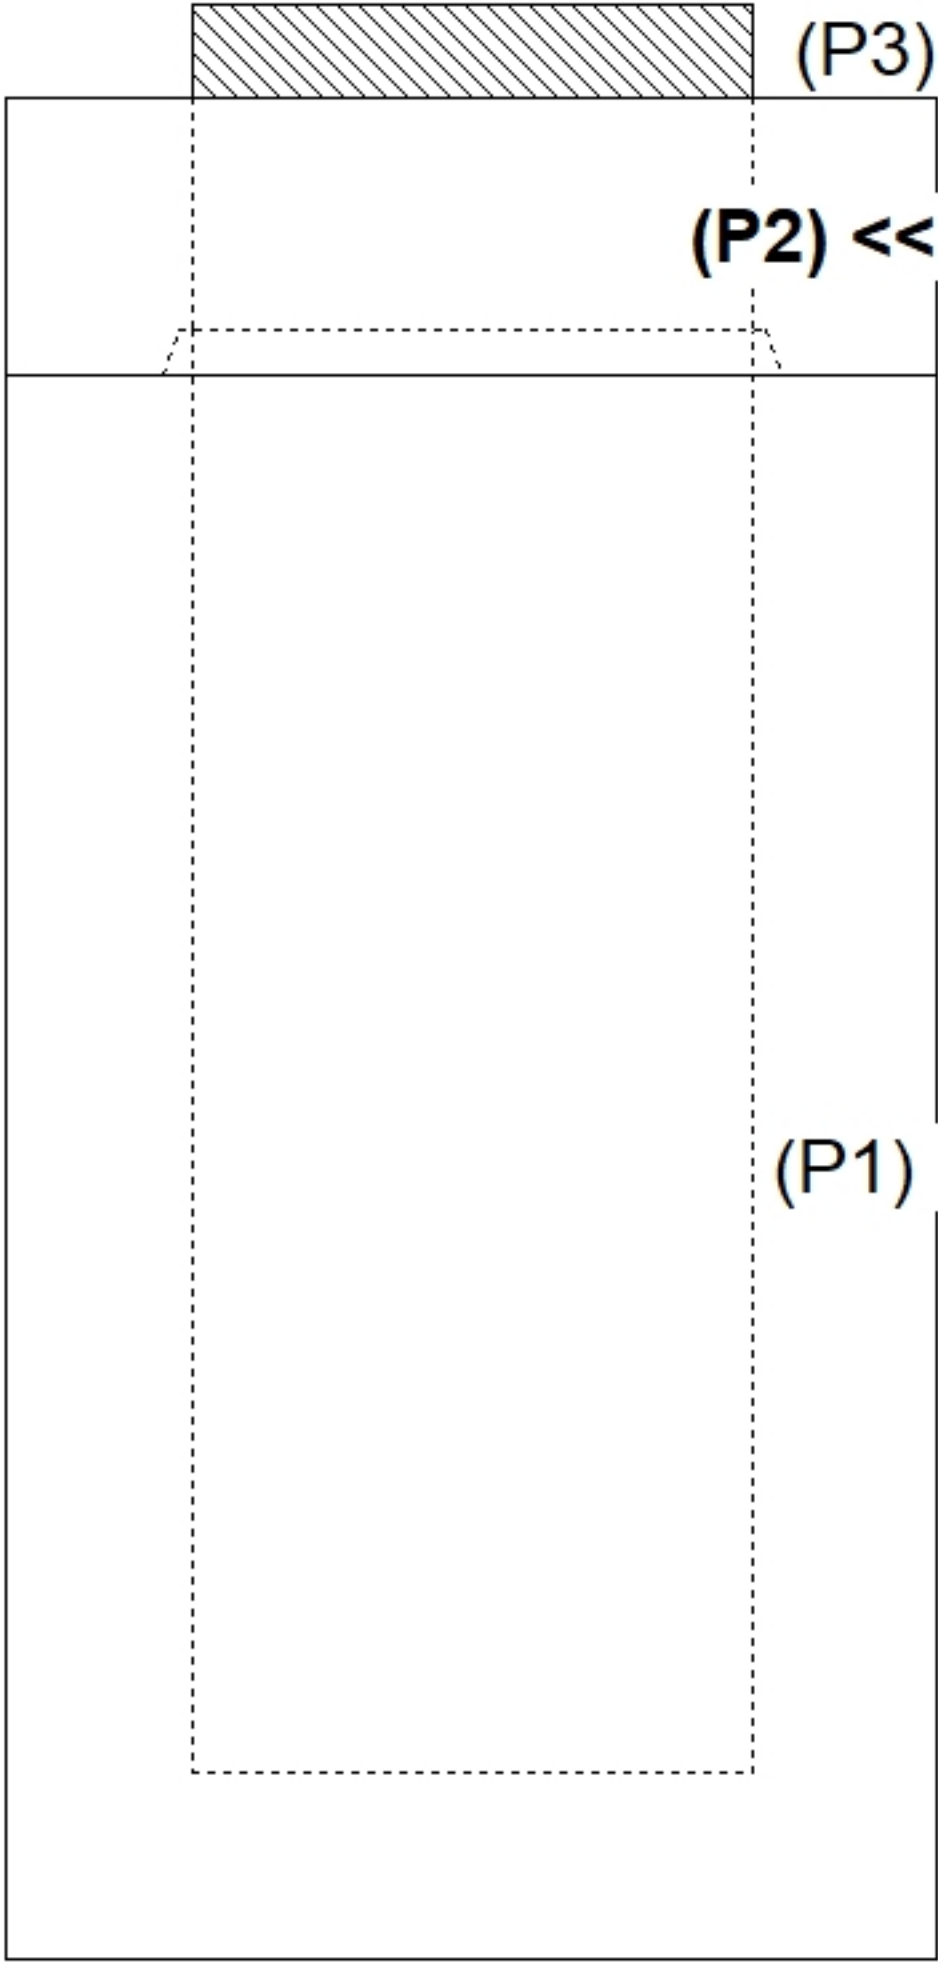
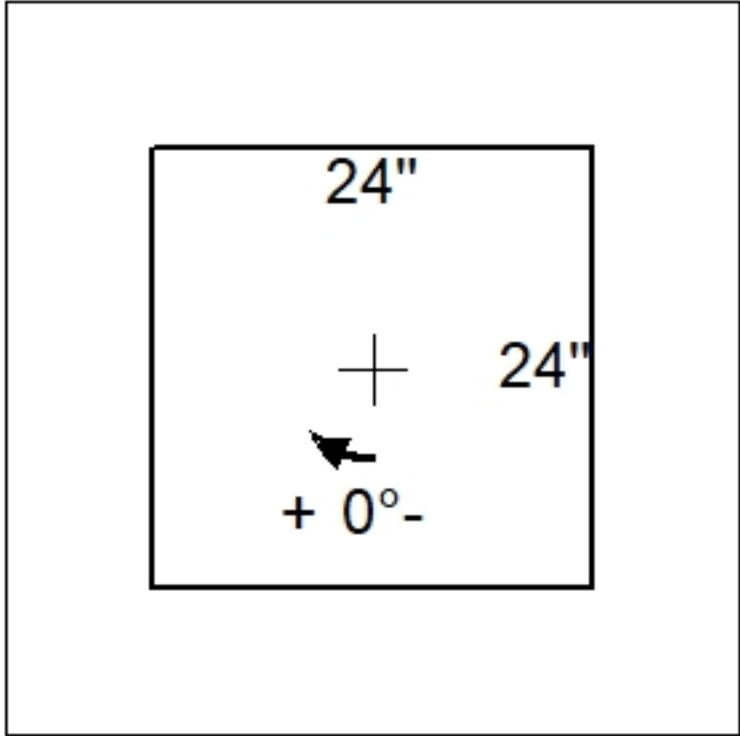
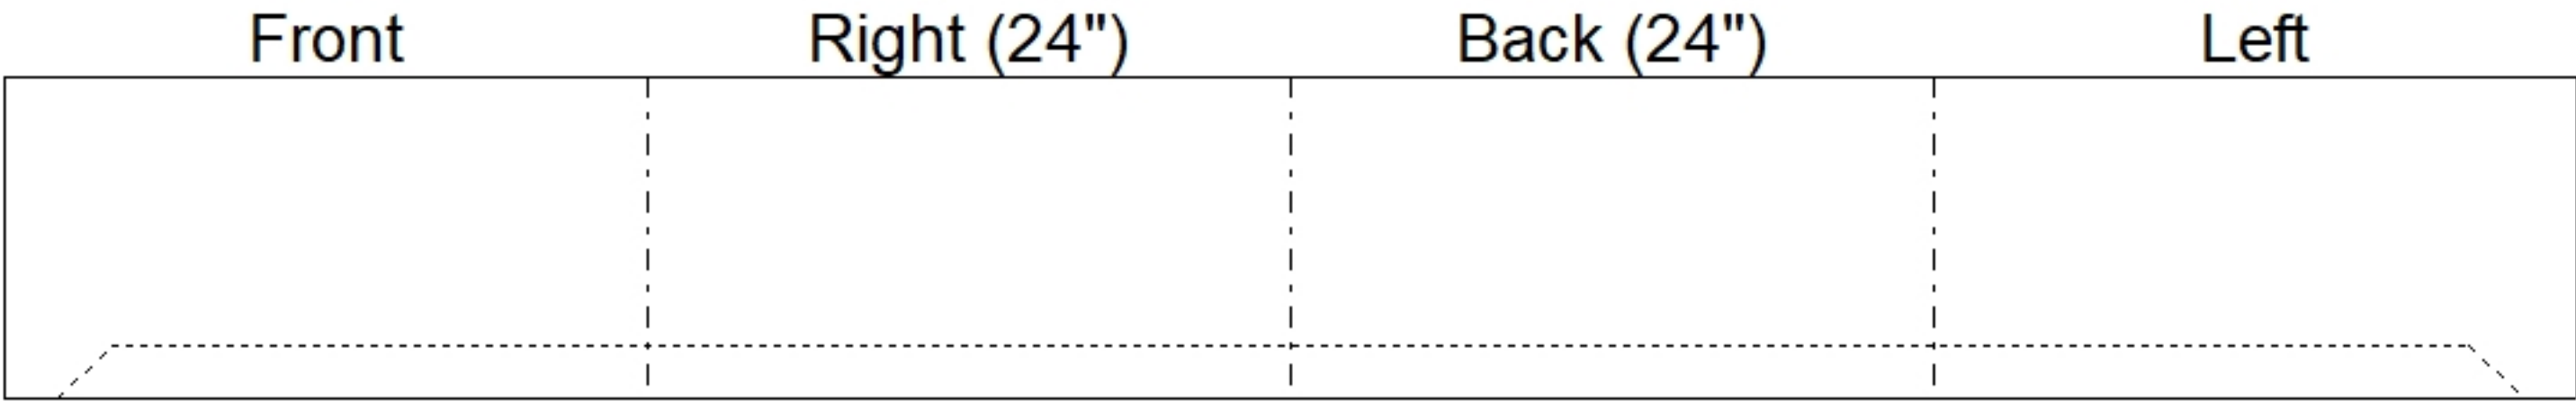


Job Name: 24-3690C - Home of the Innocents Job Location: Louisville, KY 40206 Contractor: Louisville Paving and Construction				Plant: Beaver Dam, KY 9/3/2026 1:00:04 PM		Tech: J. Horsley PC: B. Thompson					
Structure ID: ISLAND DROP BOX											
P2			BX2424-08R12			BOX RISER 8inW F/G					
P3) 24" x 24" - CASTING HEIGHT - 4" P2) 24" x 24" - BOX RISER 8inW F/G - 12" P1) 24" x 24" - BOX BASE 8inW, 8inF T/n - 60" 1) CASTING - HOE 280T F/G 2) 24" x 24" - Conseal CS-102 1.00" 2) Hole - 20						0 lb 1031 lb 5808 lb 182 lb 0 lb 0 lb ----- 7021 lb		Structure Notes: . 1. PER ASTM C913 SPECIFICATIONS. 2. CONCRETE = 4,000 PSI AT 28 DAYS. 3. CASTING HOE 280T F/G SUPPLIED BY ICAST. . REINFORCING PER ASTM A615 (GRADE 60). - WALLS (As .12) #5 BARS AT 12" C.C.E.W. - FLOOR (As .12) #5 BARS AT 12" C.C.E.W.			
Rim: 450' Rim to Invert: 6.5' Slack: 2" Sump: 0" Step Position:											
Position	Elev	Angle	Ext. (cw)	Pipe	Pipe OD	Connector	Hole	Horz Size	Up ()	Offset	
Invert 1											
Invert 2											
Invert 3											
Invert 4											
Invert 5											
Invert 6											
Invert 7											
Invert 8											
RIGHT-SIDE UP VIEW (int. dimensions)											
											
INSIDE WALL DIMENSIONS											
			EXT 12"								
Coating (Int): Coating (Ext):				Seam Up: Flat Seam Dn: Groove		Wall Thickness: 8" Floor Height: 0"		Height (Int): 12" Height (Ext): 12"		Weight (Net): 1031 lb Volume (Net): 0.26cu.yd	