


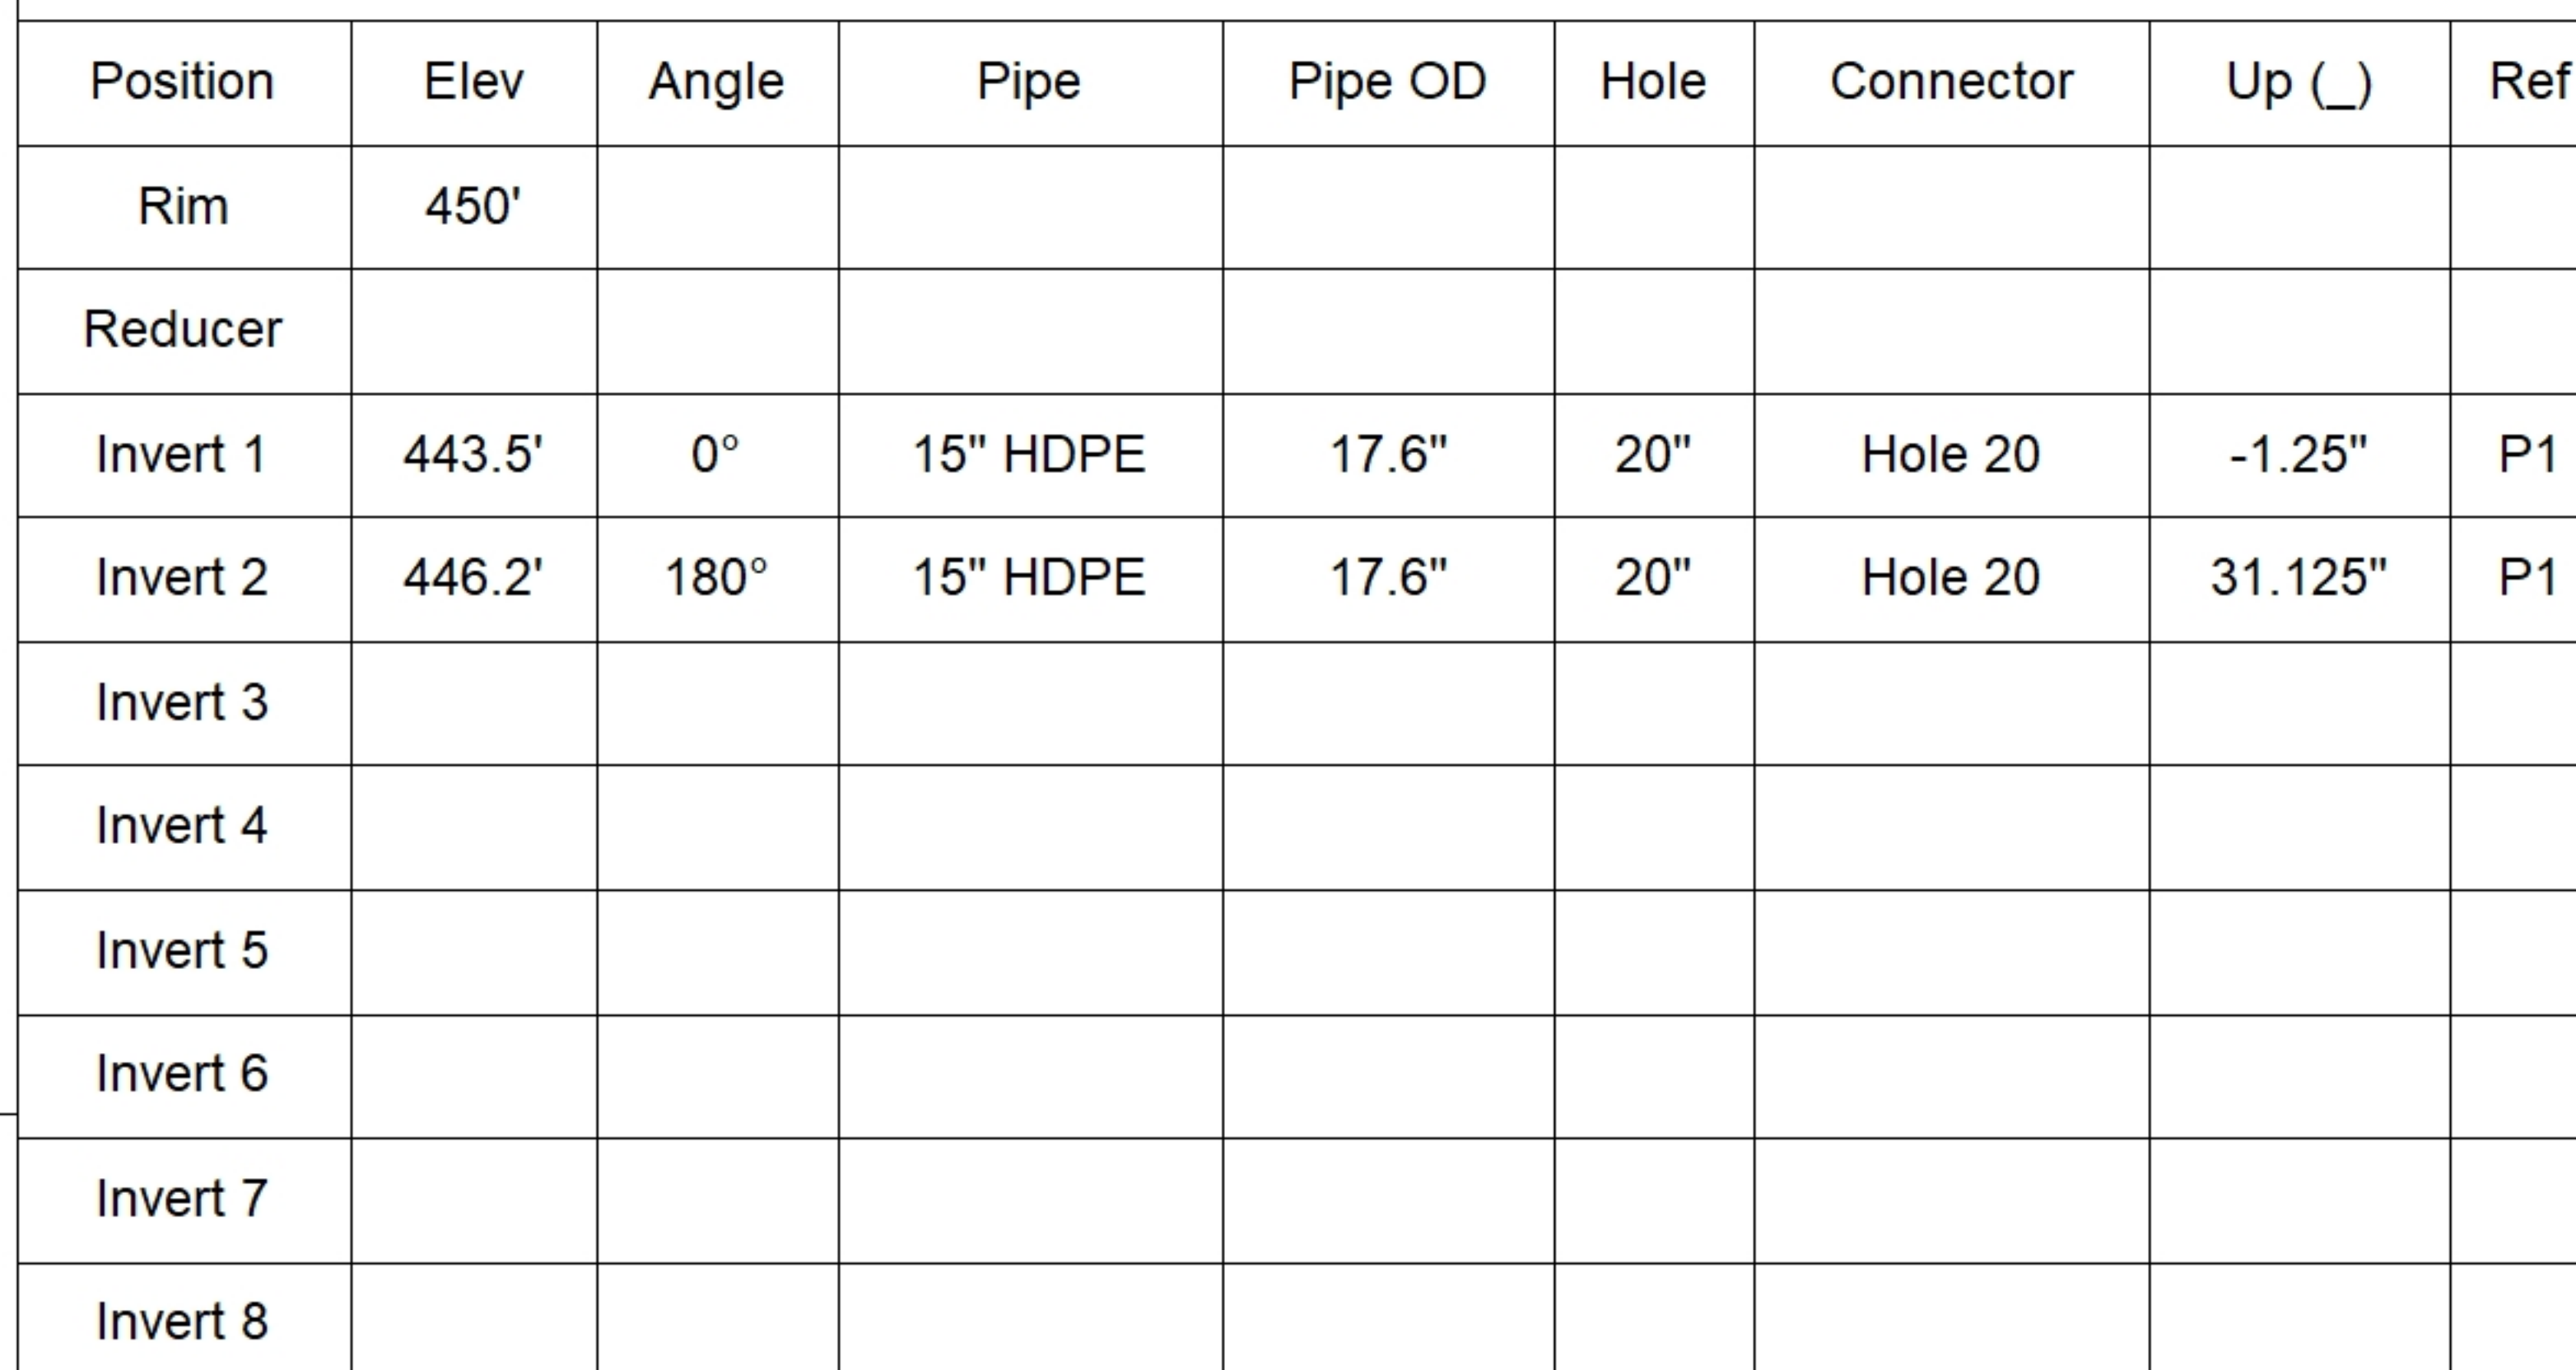

Floor (Bot): 442.833'
Overall Height: 7'
Slack: 2"

0 lb
1031 lb
5808 lb
182 lb
0 lb
0 lb



(P1)

Front Right Back Left

EXT 60"

8"

31.125"

-1.25"

1

2

SUBMITTAL
APPROVED BY: