


Structure Notes:

- 1. (JBS 3300 SINGLE SET PROVIDED BY OTHERS)
- 2. PER ASTM C913 SPECIFICATIONS.
- 3. CONCRETE = 4,000 PSI AT 28 DAYS.
- 4. REINFORCING PER ASTM A615 (GRADE 60).
- WALLS (As .31) #5 BARS AT 12" C.C.E.W.
- FLOOR (As .31) #5 BARS AT 12" C.C.E.W.

P2) 28" x 28" - CASTING HEIGHT - 7.50"
P1) 28" x 28" - BOX BASE 6inW, 6inF, Variable Ht - 39"
1) 28" x 28" - Conseal CS-102 1.00"
2) Hole - 22



0 lb
3093 lb
0 lb
0 lb

Structure Total: 3093 lb

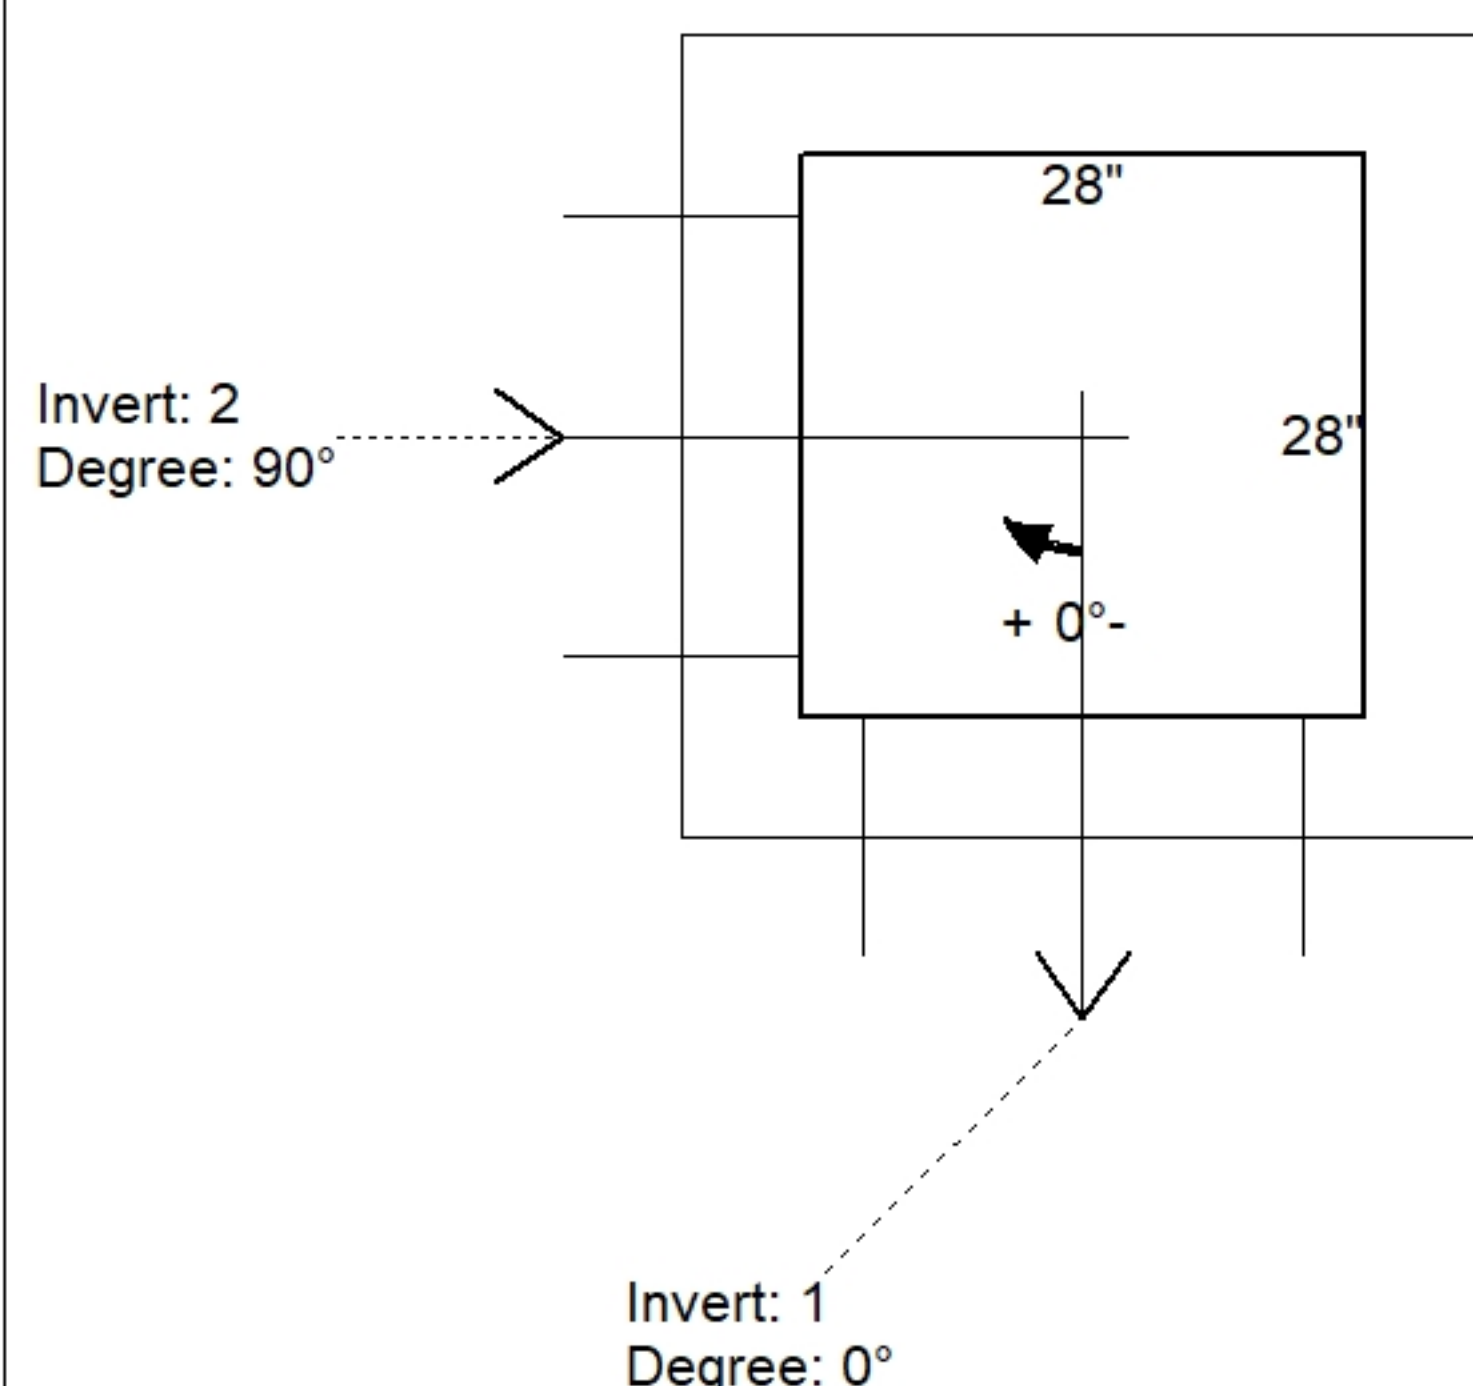

Position	Elev	Angle	Pipe	Pipe OD	Hole	Connector	Up (')	Ref
Rim	524.5'							
Reducer								
Invert 1	520.8'	0°	15" RCP B WALL	19.5"	22"	Hole 22	0"	P1
Invert 2	520.9'	90°	15" RCP B WALL	19.5"	22"	Hole 22	1.2"	P1
Invert 3								
Invert 4								
Invert 5								
Invert 6								
Invert 7								
Invert 8								

Default - Interior Dimensions

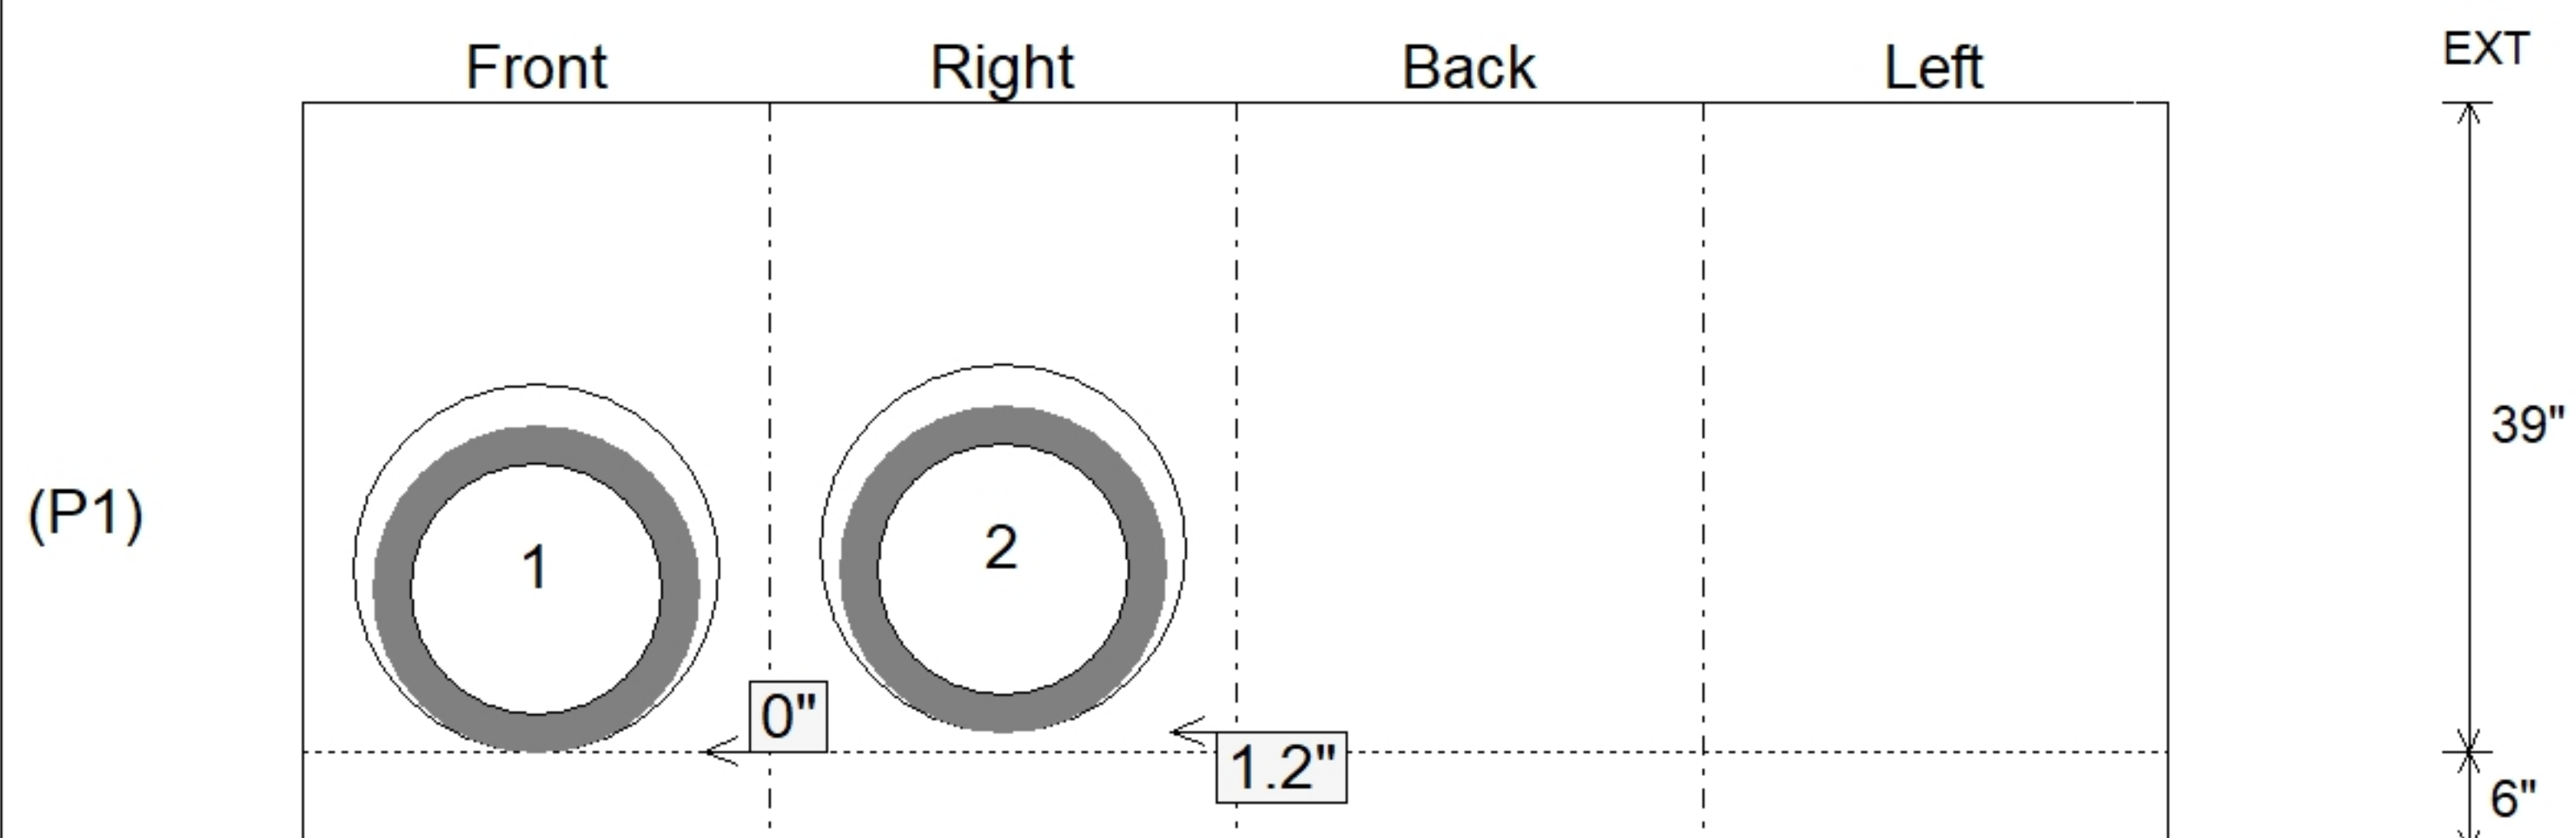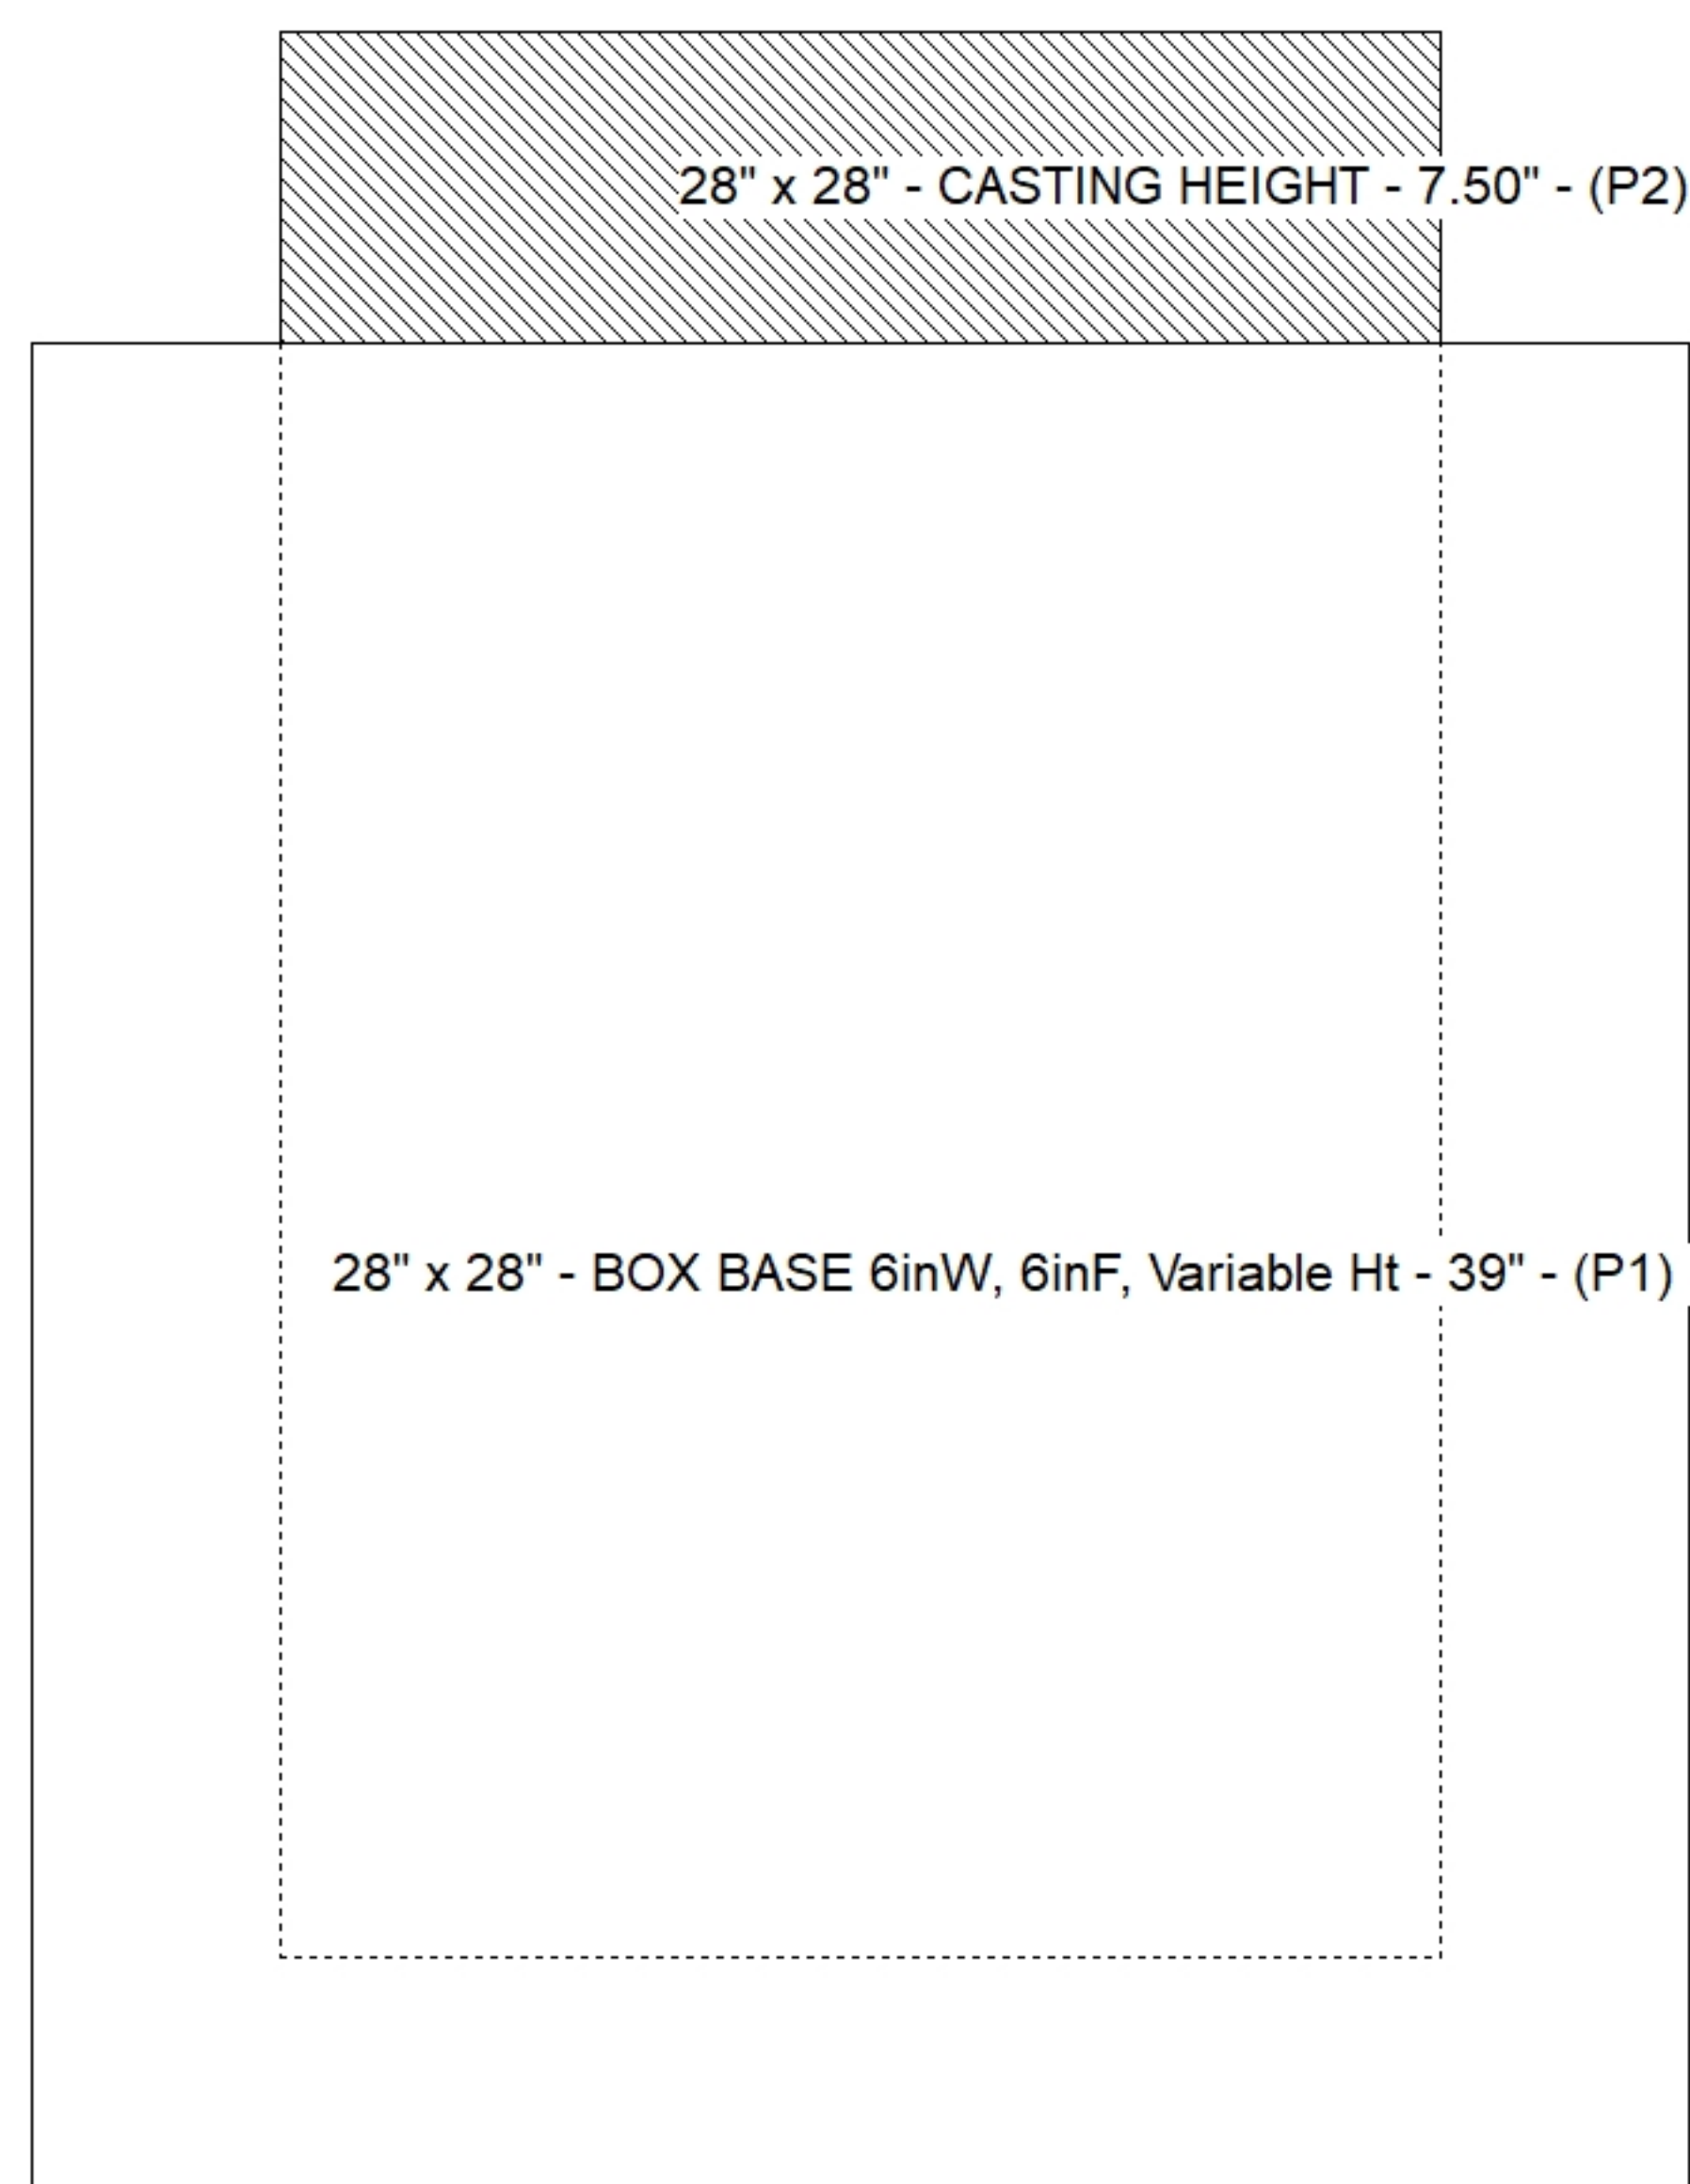

SUBMITTAL
APPROVED BY: