





Floor (Bot): 539.213'
Overall Height: 5.667'
Slack: 0.25"

0 lb
1350 lb
4075 lb
0 lb
0 lb
0 lb
0 lb


Structure Total: 5425 lb

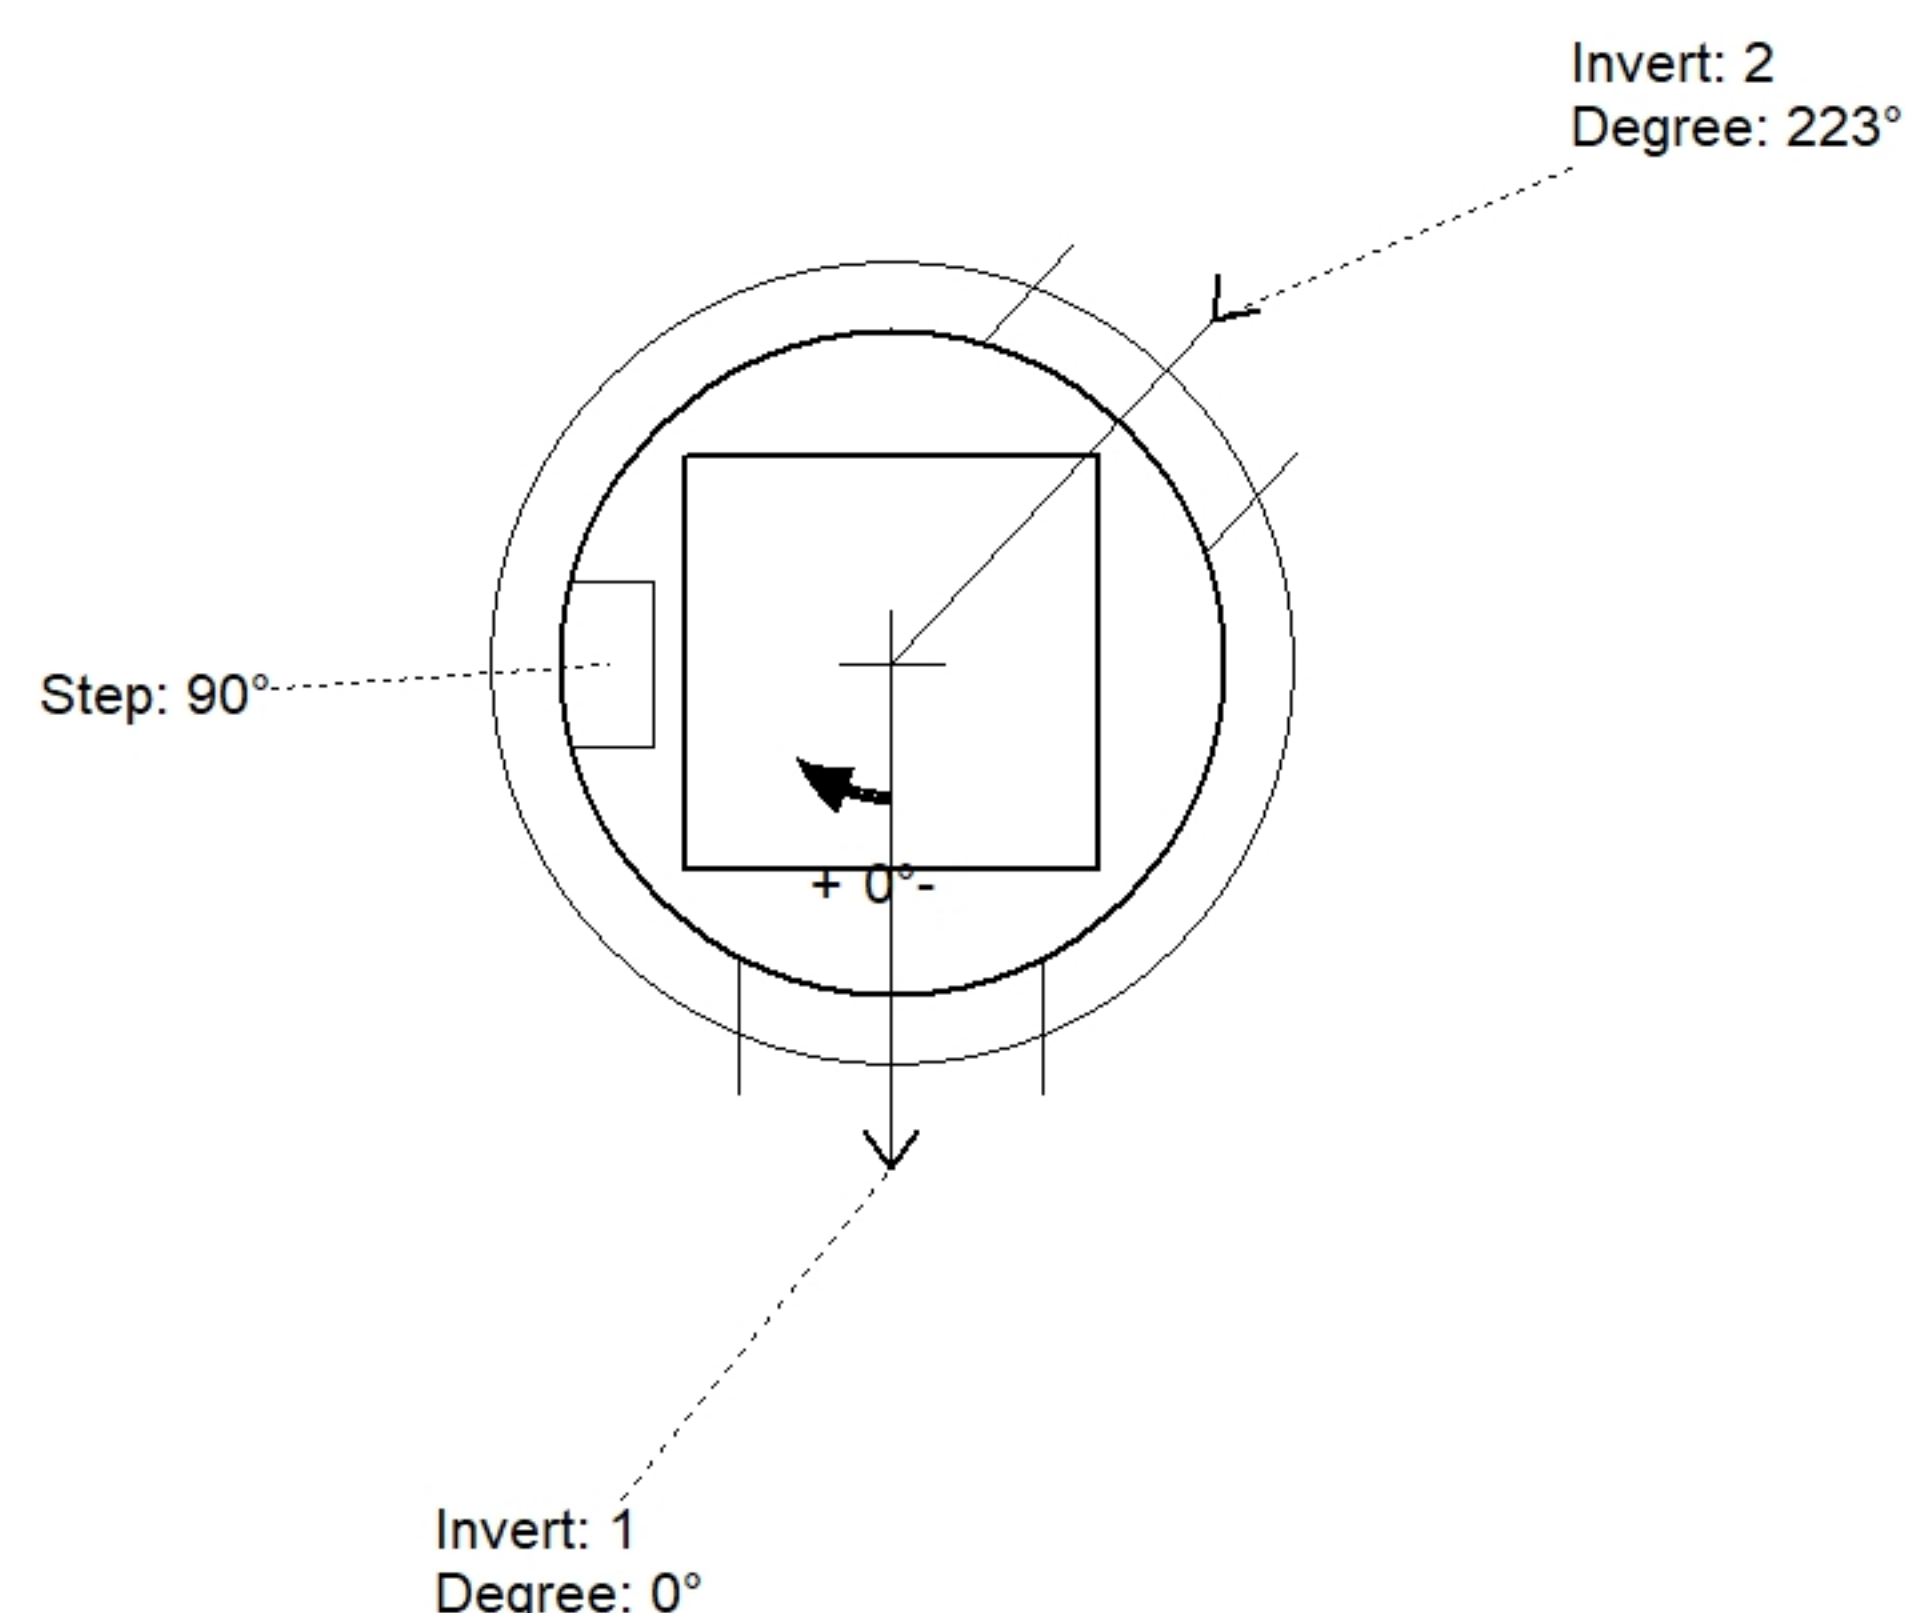

Position	Elev	Angle	Pipe	Pipe OD	Hole	Connector	Up (')	Ref
Rim	544.9'							
Reducer								
Invert 1	539.9'	0°	15" RCP B WALL	19.5"	22"	Hole 22	0"	P1
Invert 2	540'	223°	15" RCP B WALL	19.5"	22"	Hole 22	1.2"	P1
Invert 3								
Invert 4								
Invert 5								
Invert 6								
Invert 7								
Invert 8								

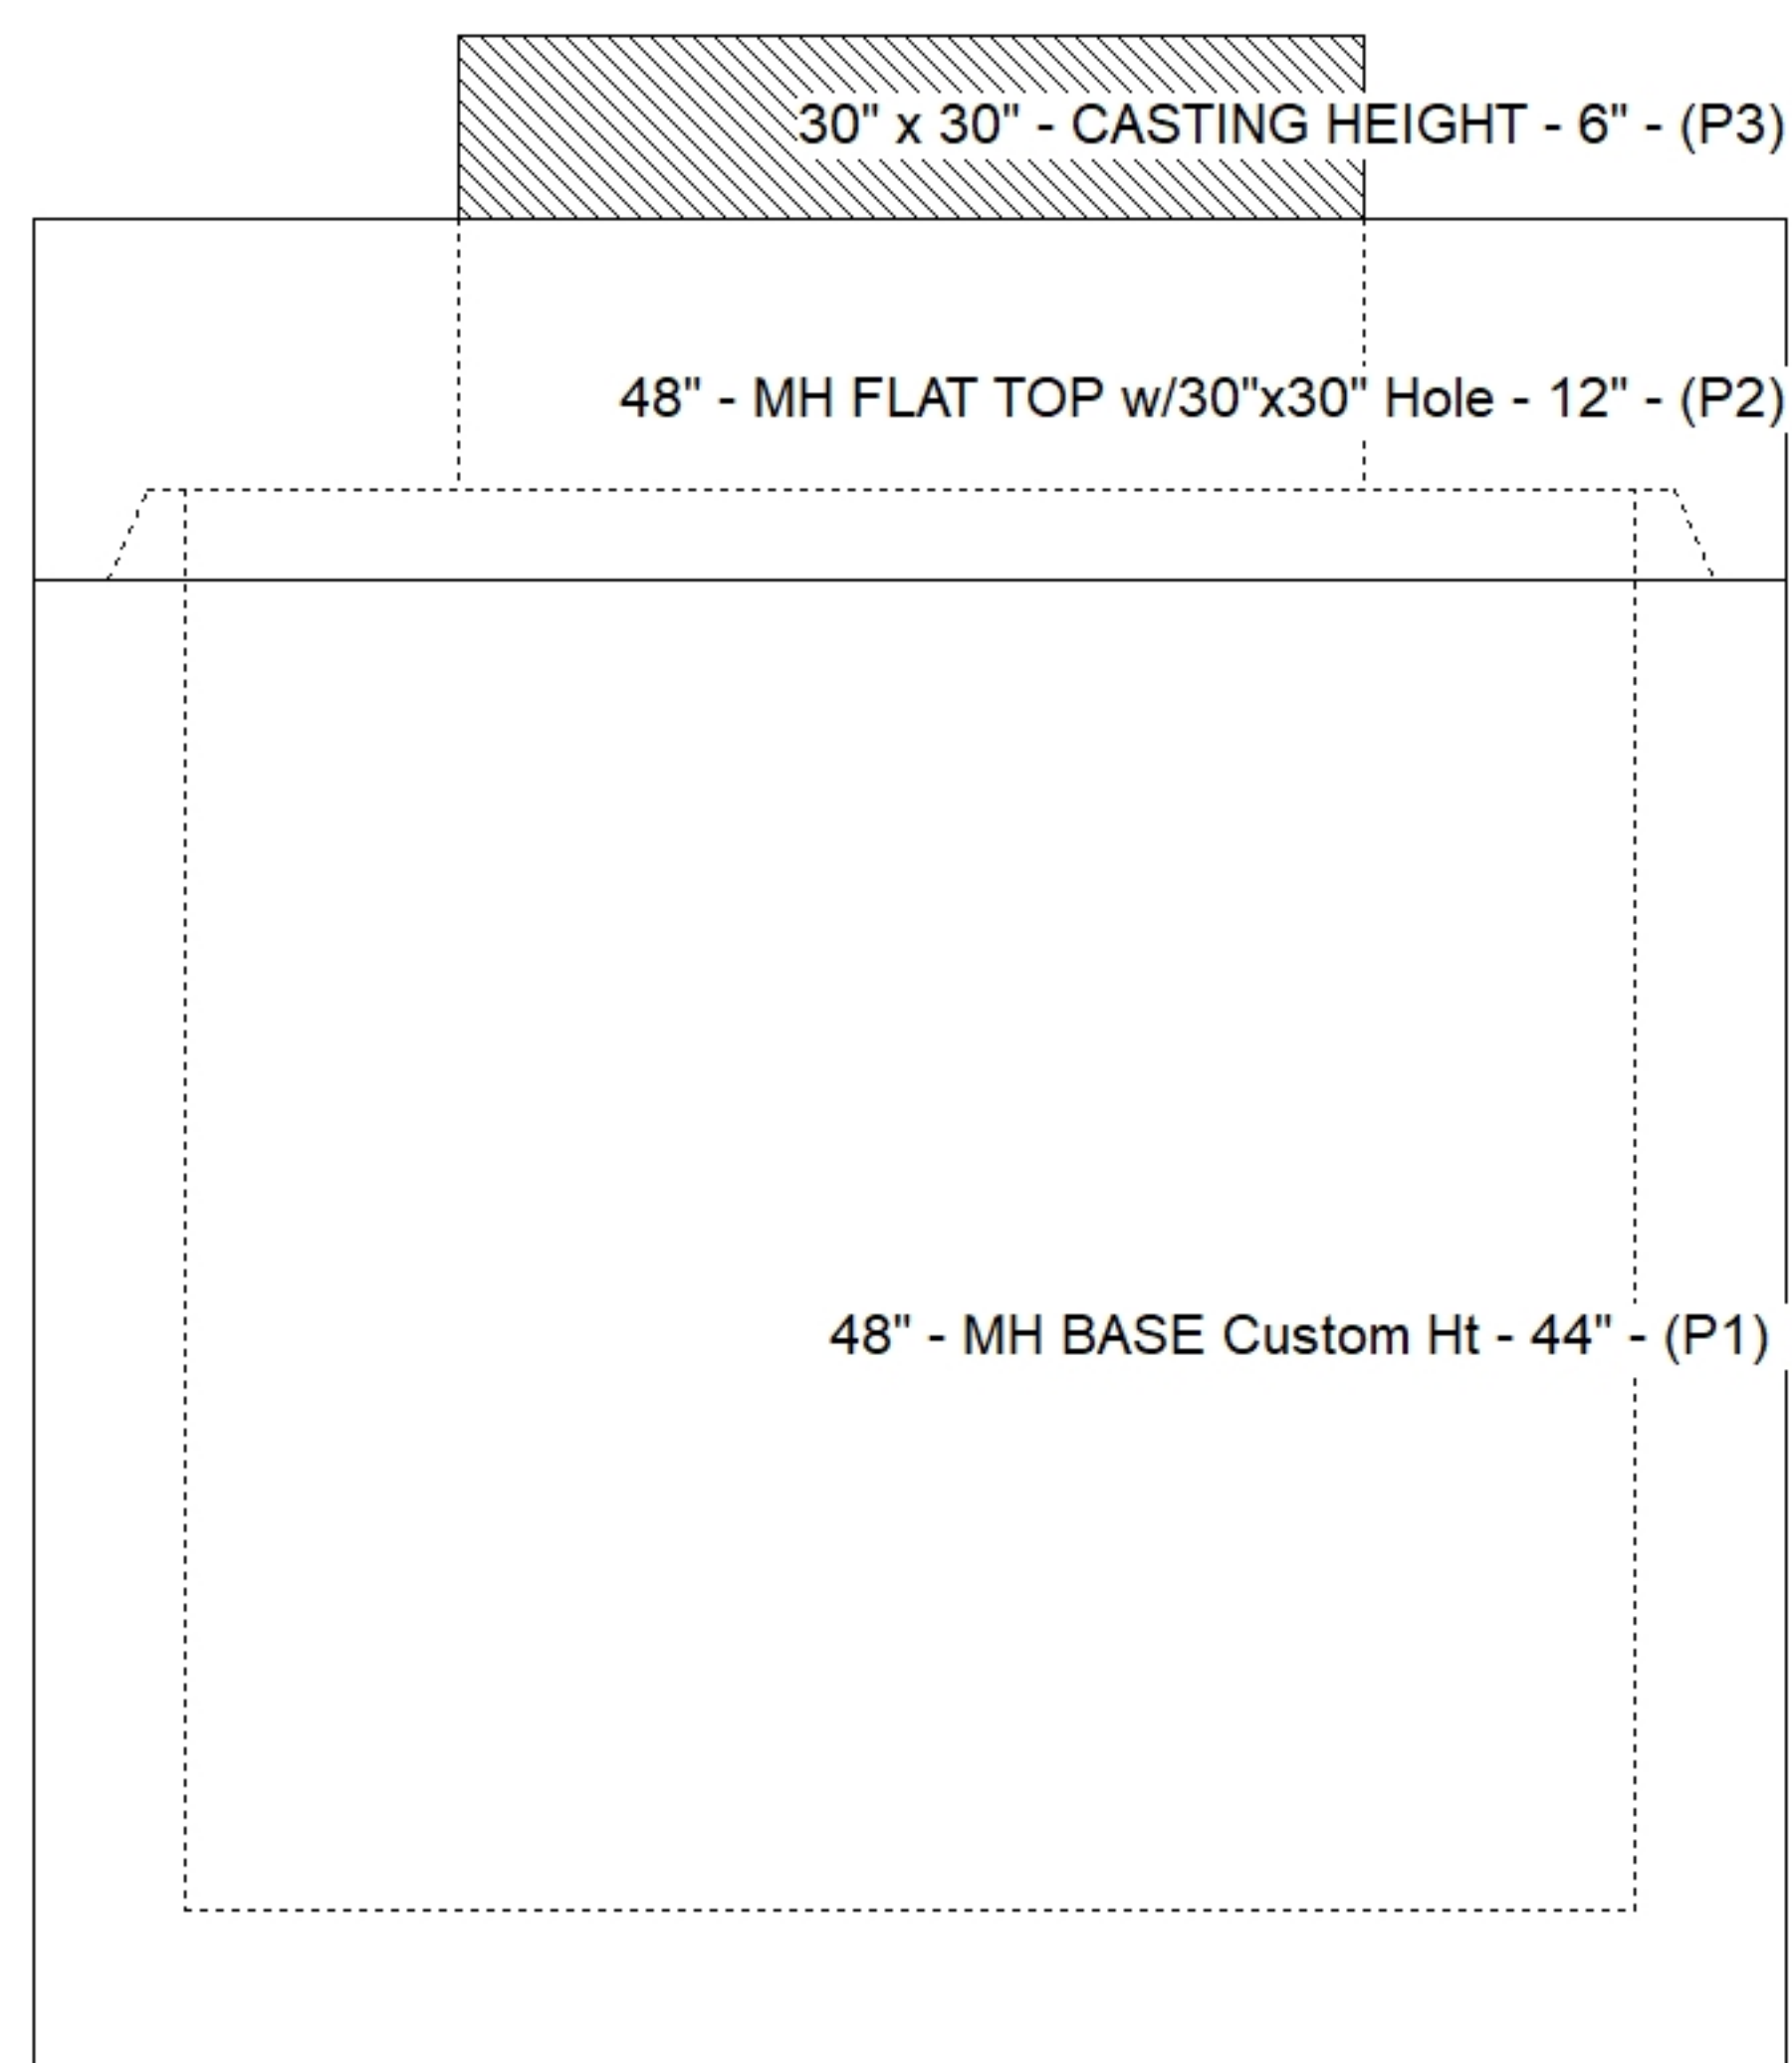

Default - Interior Dimensions

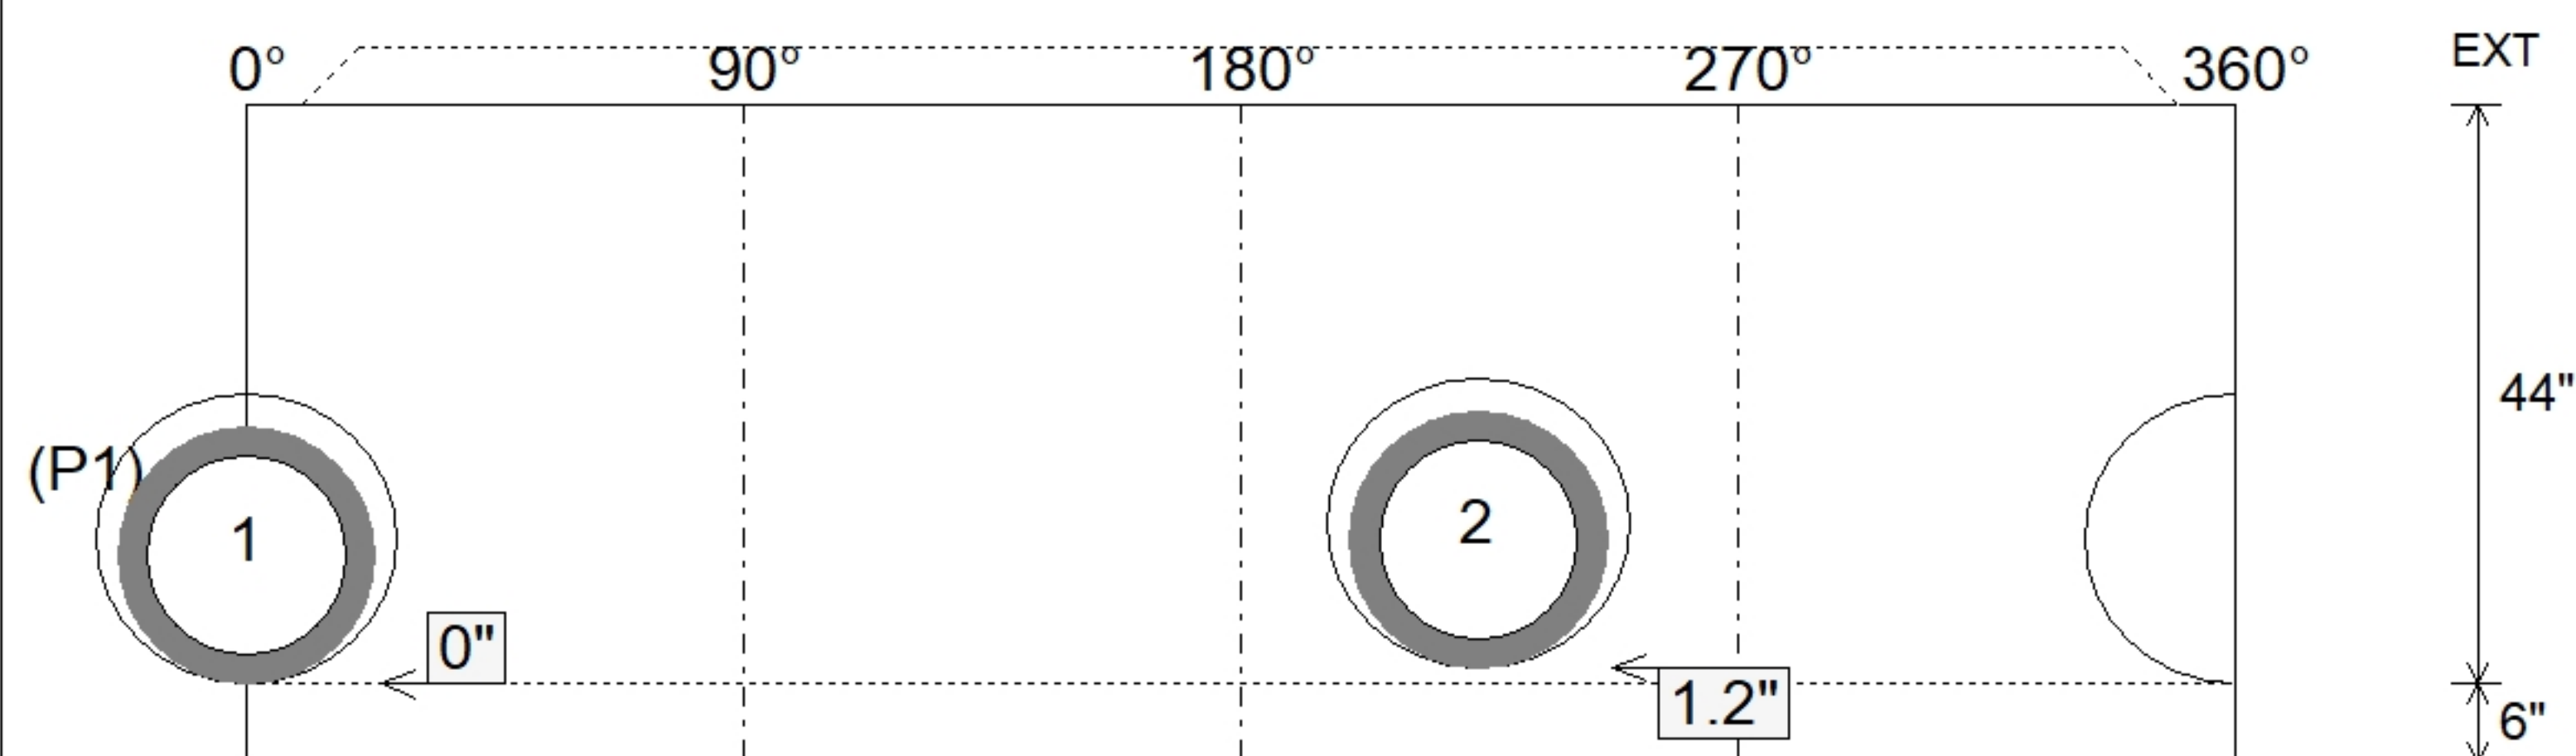

SUBMITTAL
APPROVED BY: