





Floor (Bot): 539.913'
Overall Height: 6.833'
Slack: 0.65"

0 lb
1350 lb
5053 lb
0 lb
0 lb
0 lb
0 lb


Structure Total: 6403 lb

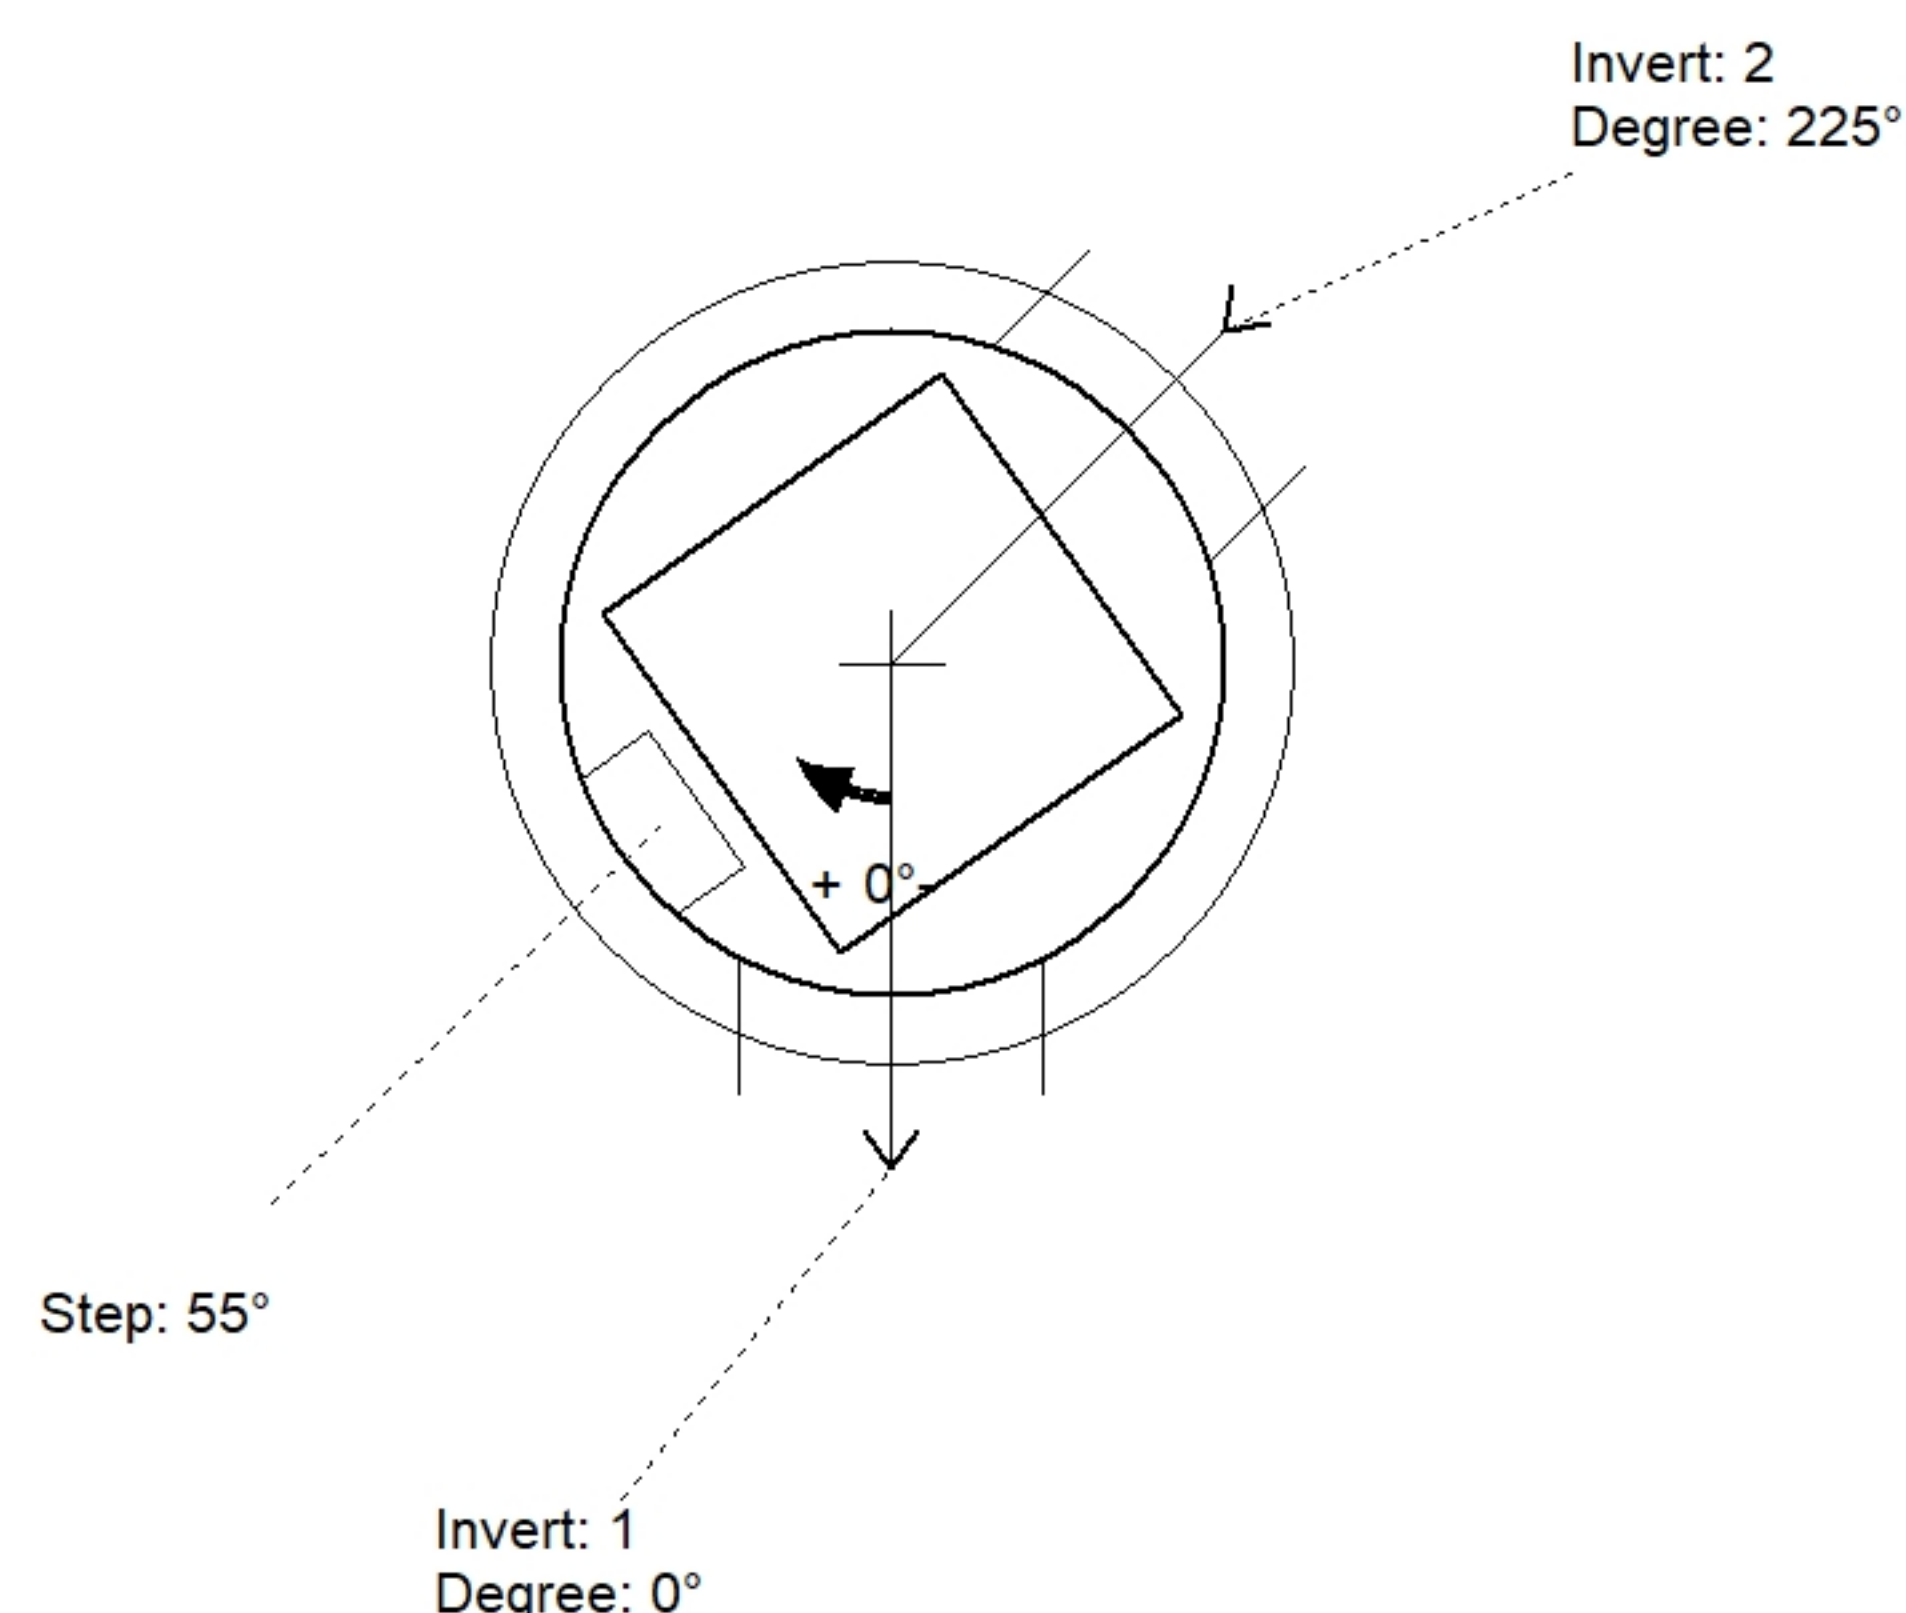

Position	Elev	Angle	Pipe	Pipe OD	Hole	Connector	Up (')	Ref
Rim	546.8'							
Reducer								
Invert 1	540.6'	0°	15" RCP B WALL	19.5"	22"	Hole 22	0"	P1
Invert 2	540.7'	225°	15" RCP B WALL	19.5"	22"	Hole 22	1.2"	P1
Invert 3								
Invert 4								
Invert 5								
Invert 6								
Invert 7								
Invert 8								

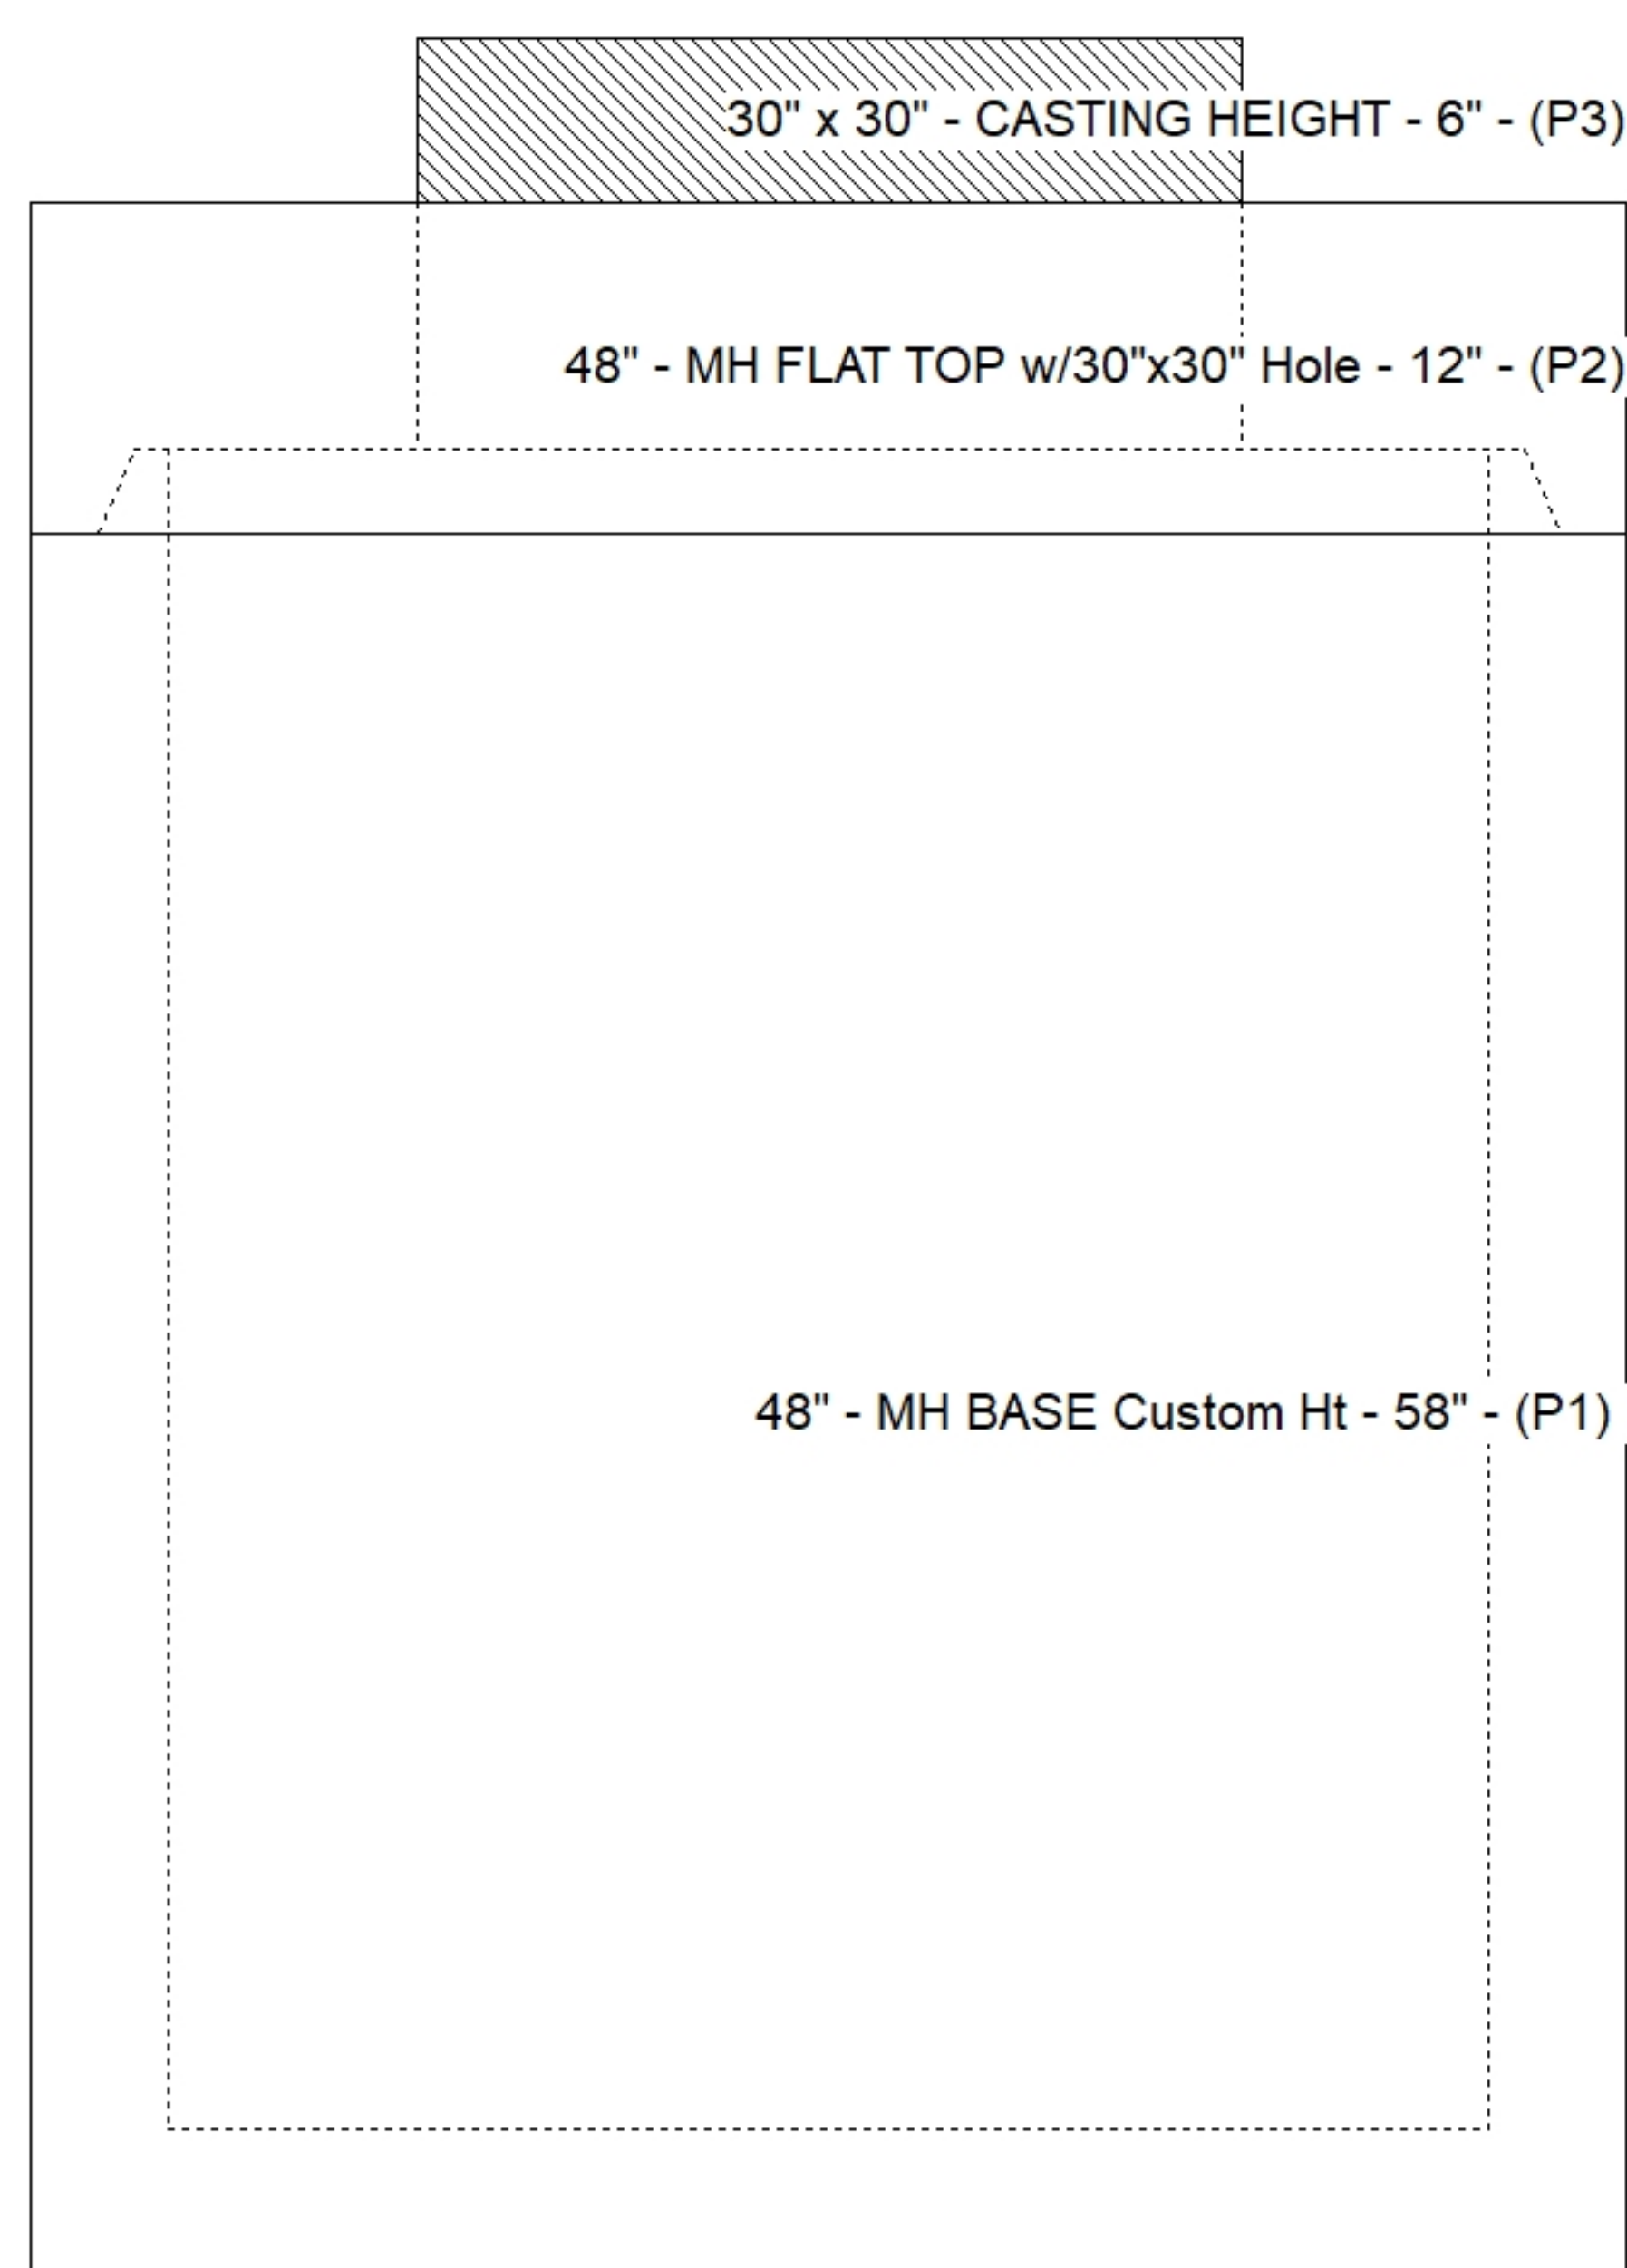

Default - Interior Dimensions

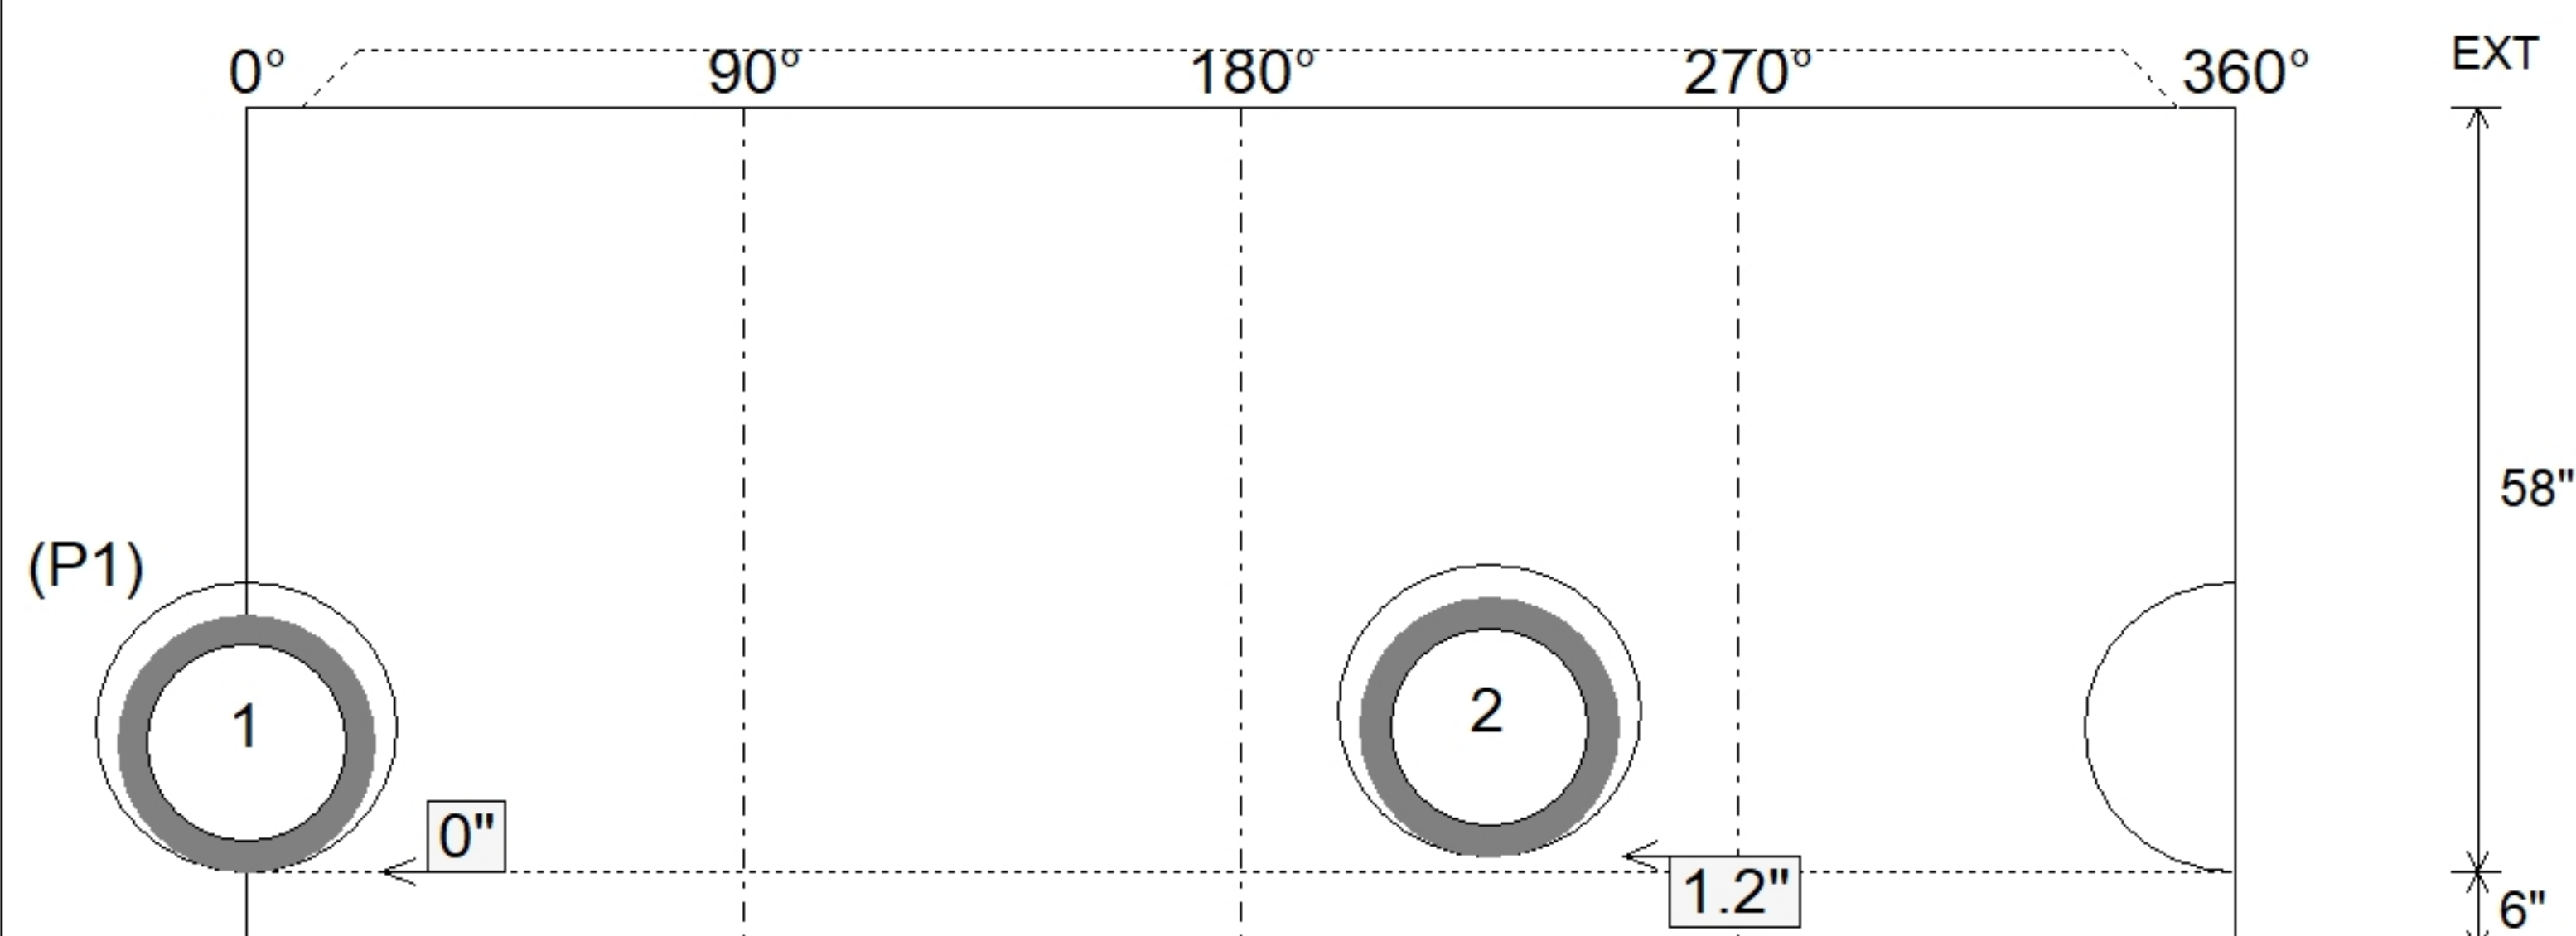

SUBMITTAL
APPROVED BY: