





Floor (Bot): 541.212'
Overall Height: 4.542'
Slack: 0.556"

Structure Total: 3230 lb

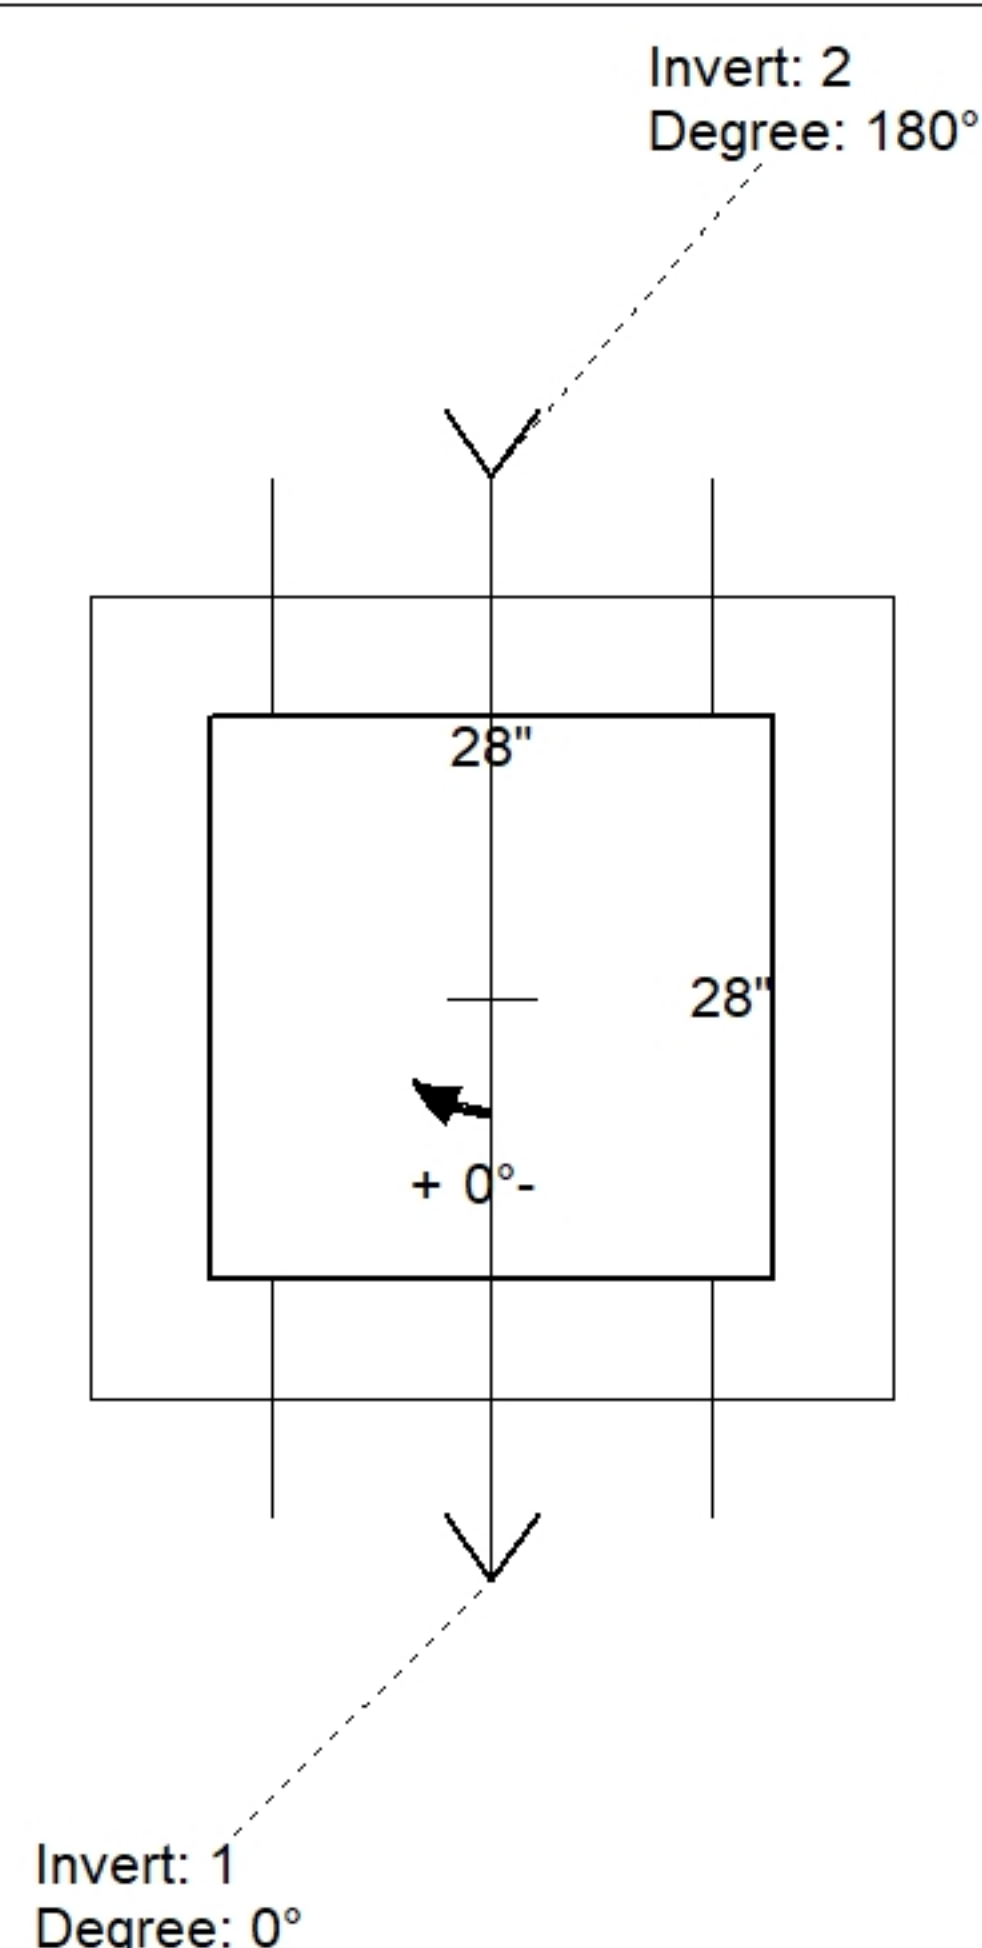

Position	Elev	Angle	Pipe	Pipe OD	Hole	Connector	Up (')	Ref
Rim	545.8'							
Reducer								
Invert 1	541.9'	0°	15" RCP B WALL	19.5"	22"	Hole 22	0.006"	P1
Invert 2	542'	180°	15" RCP B WALL	19.5"	22"	Hole 22	1.206"	P1
Invert 3								
Invert 4								
Invert 5								
Invert 6								
Invert 7								
Invert 8								

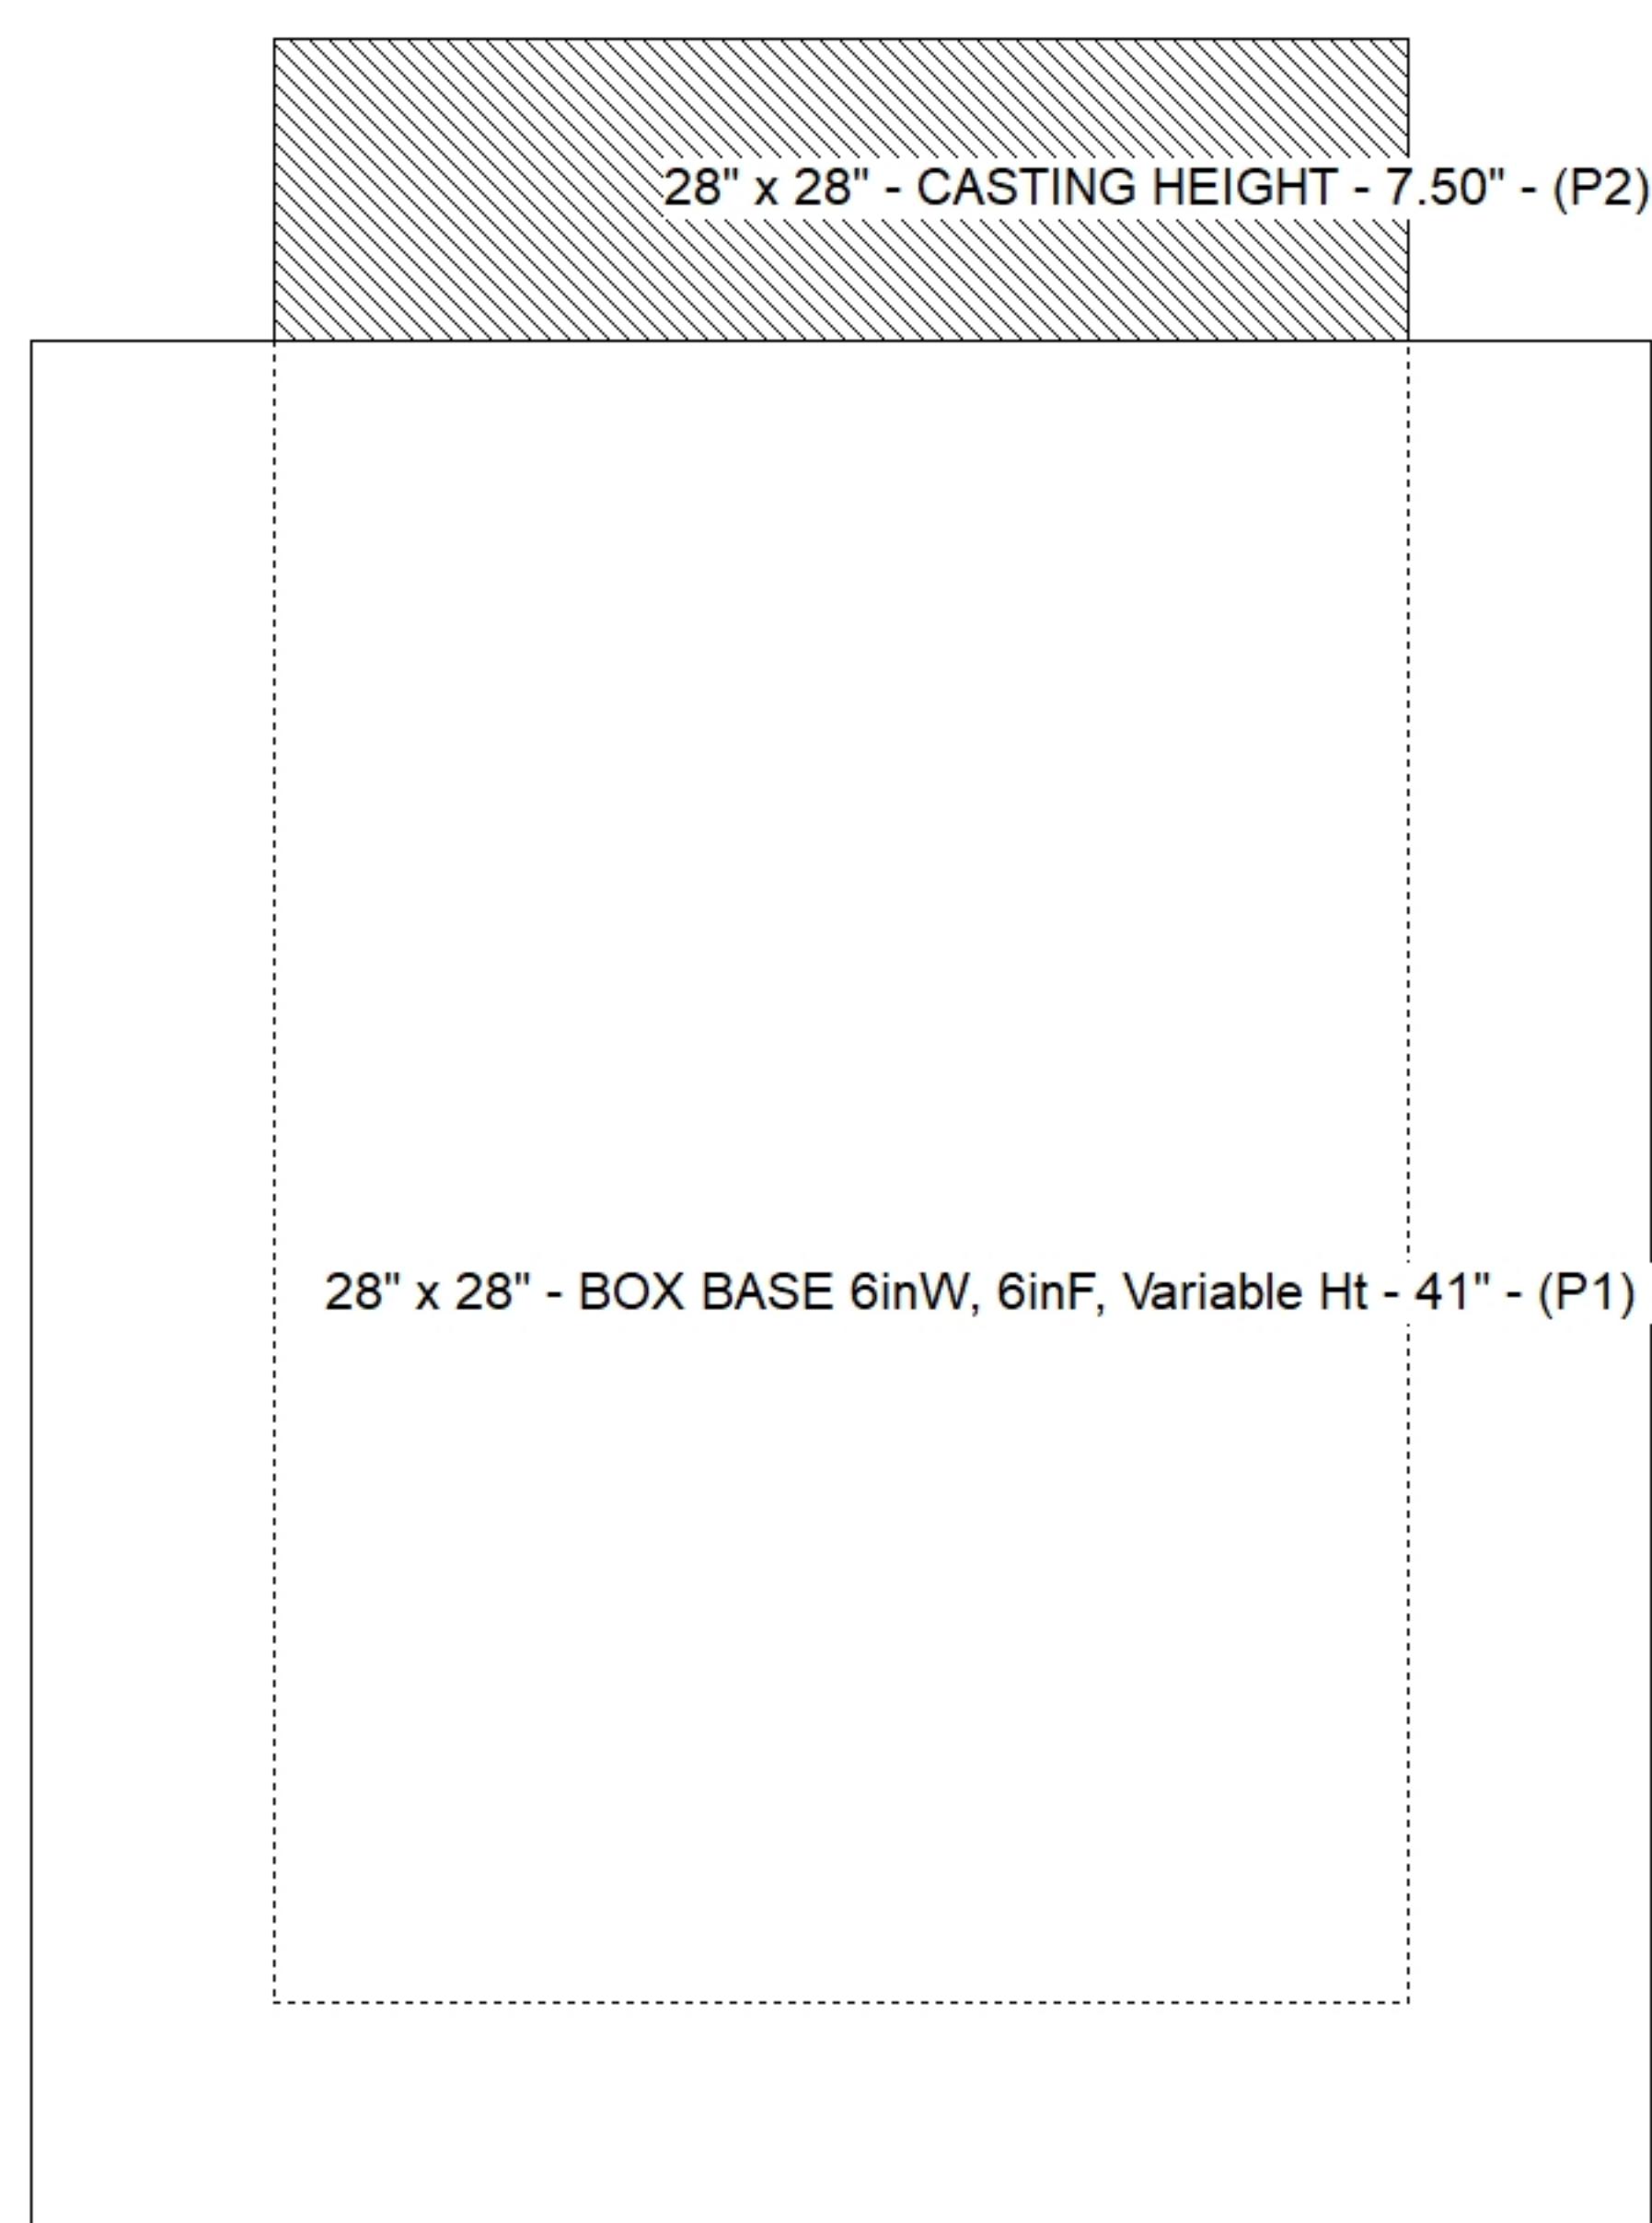

SUBMITTAL
APPROVED BY: