





Floor (Bot): 524.592'
Overall Height: 5.792'
Slack: 0.2"

0 lb
1368 lb
3938 lb
0 lb
0 lb
0 lb
0 lb


Structure Total: 5306 lb

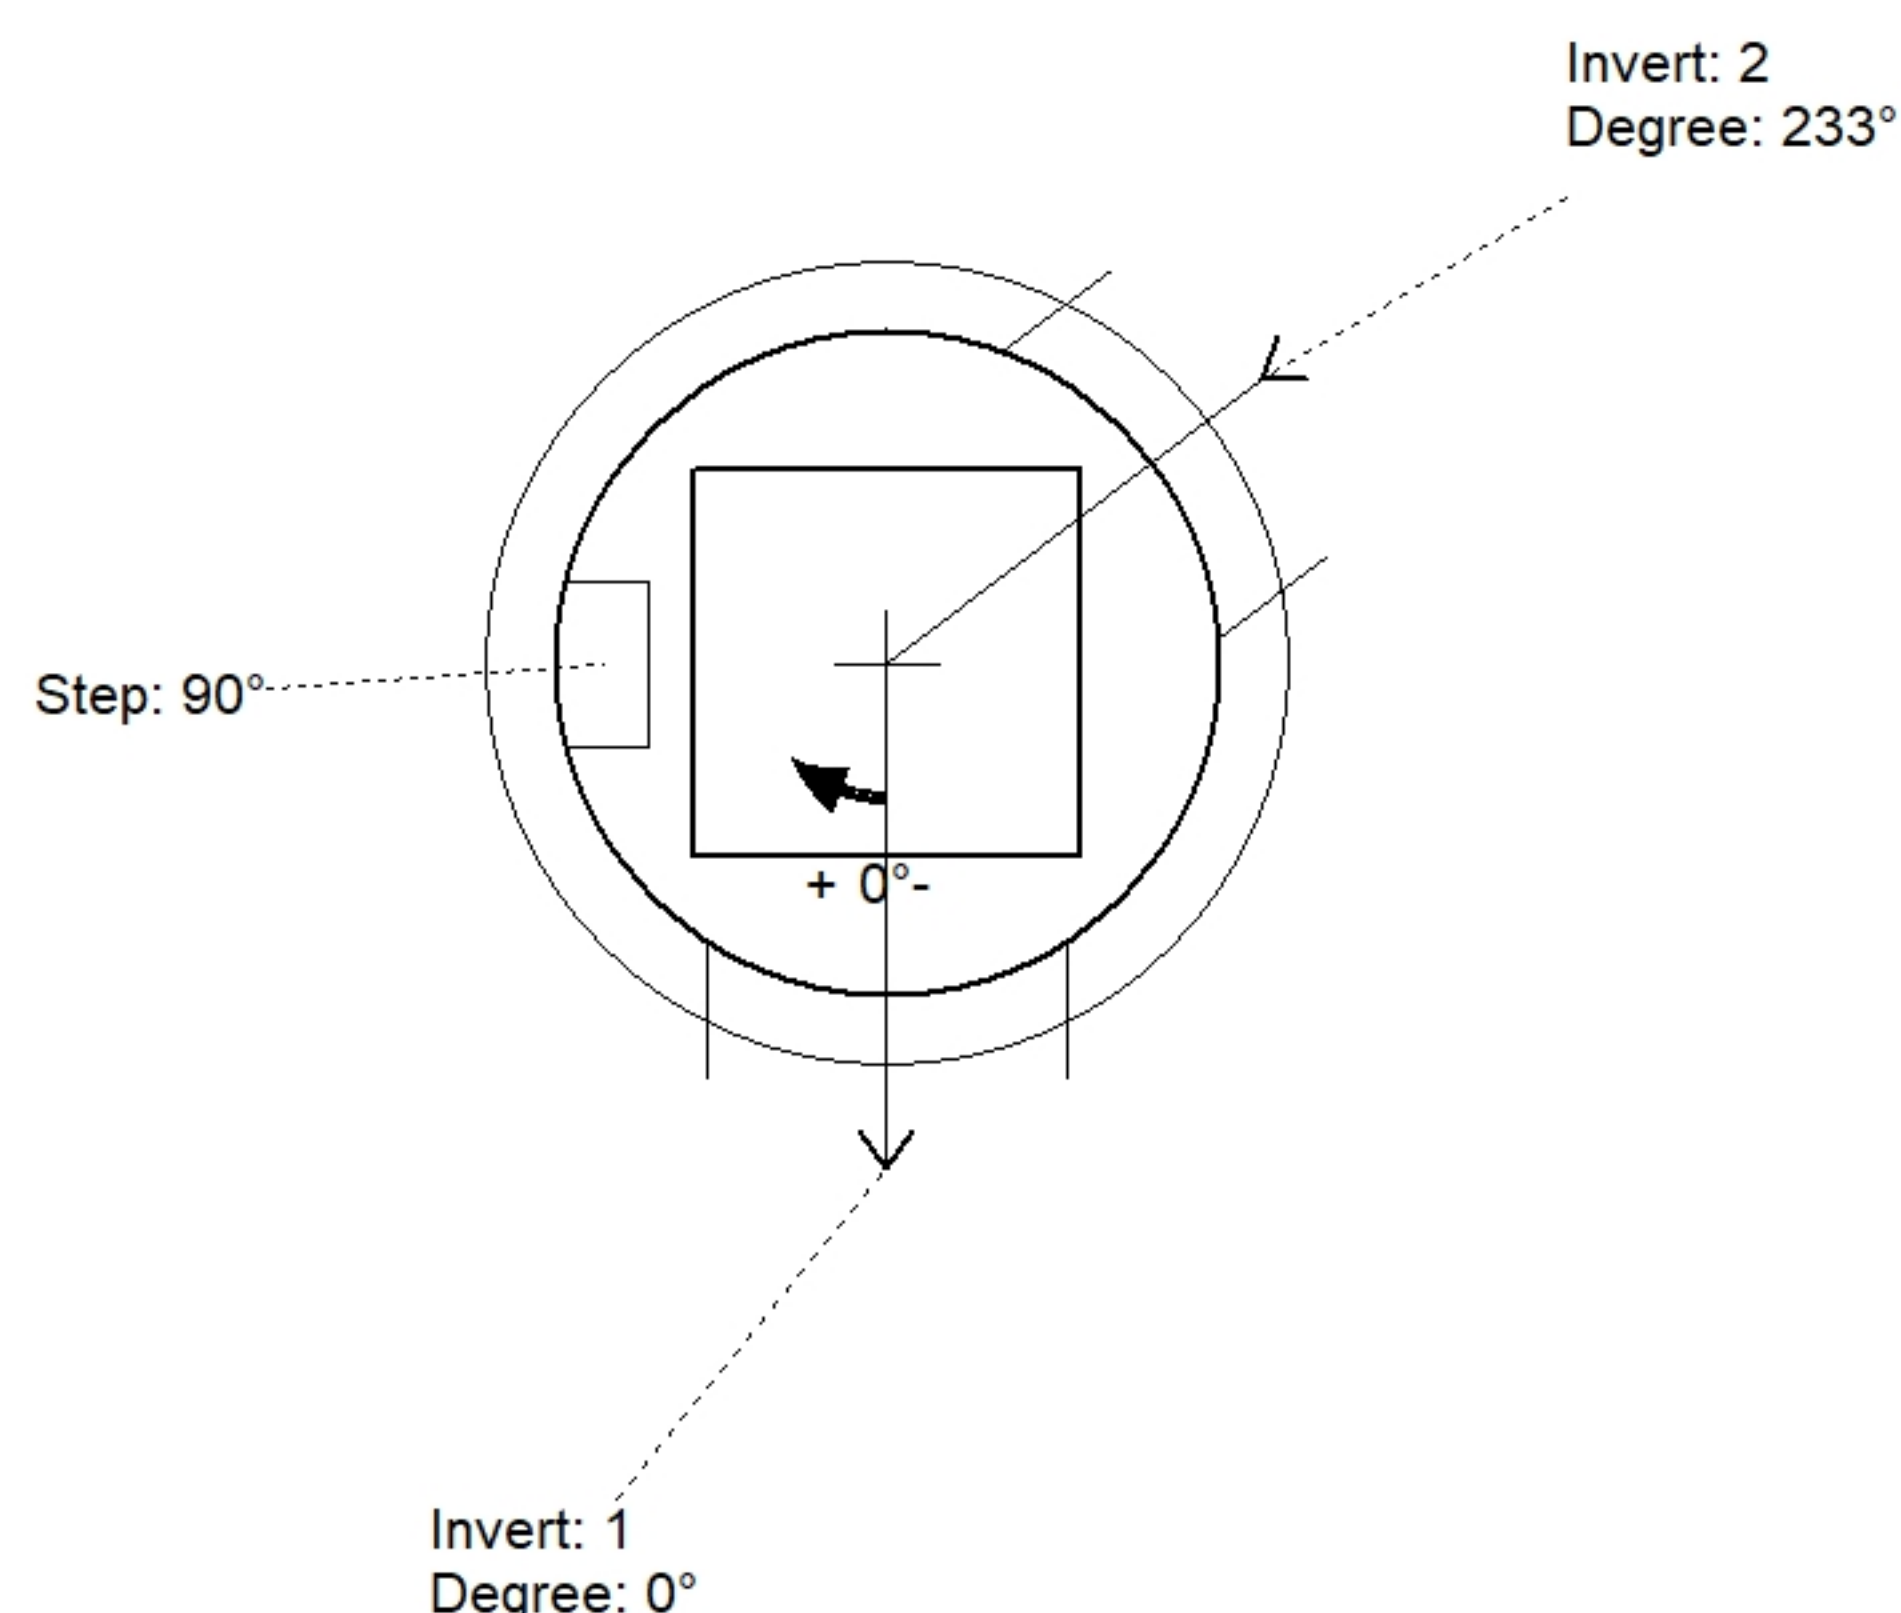

Position	Elev	Angle	Pipe	Pipe OD	Hole	Connector	Up (')_	Ref
Rim	530.4'							
Reducer								
Invert 1	525.3'	0°	18" RCP B WALL	23"	26"	Hole 26	0"	P1
Invert 2	525.4'	233°	18" RCP B WALL	23"	26"	Hole 26	1.2"	P1
Invert 3								
Invert 4								
Invert 5								
Invert 6								
Invert 7								
Invert 8								

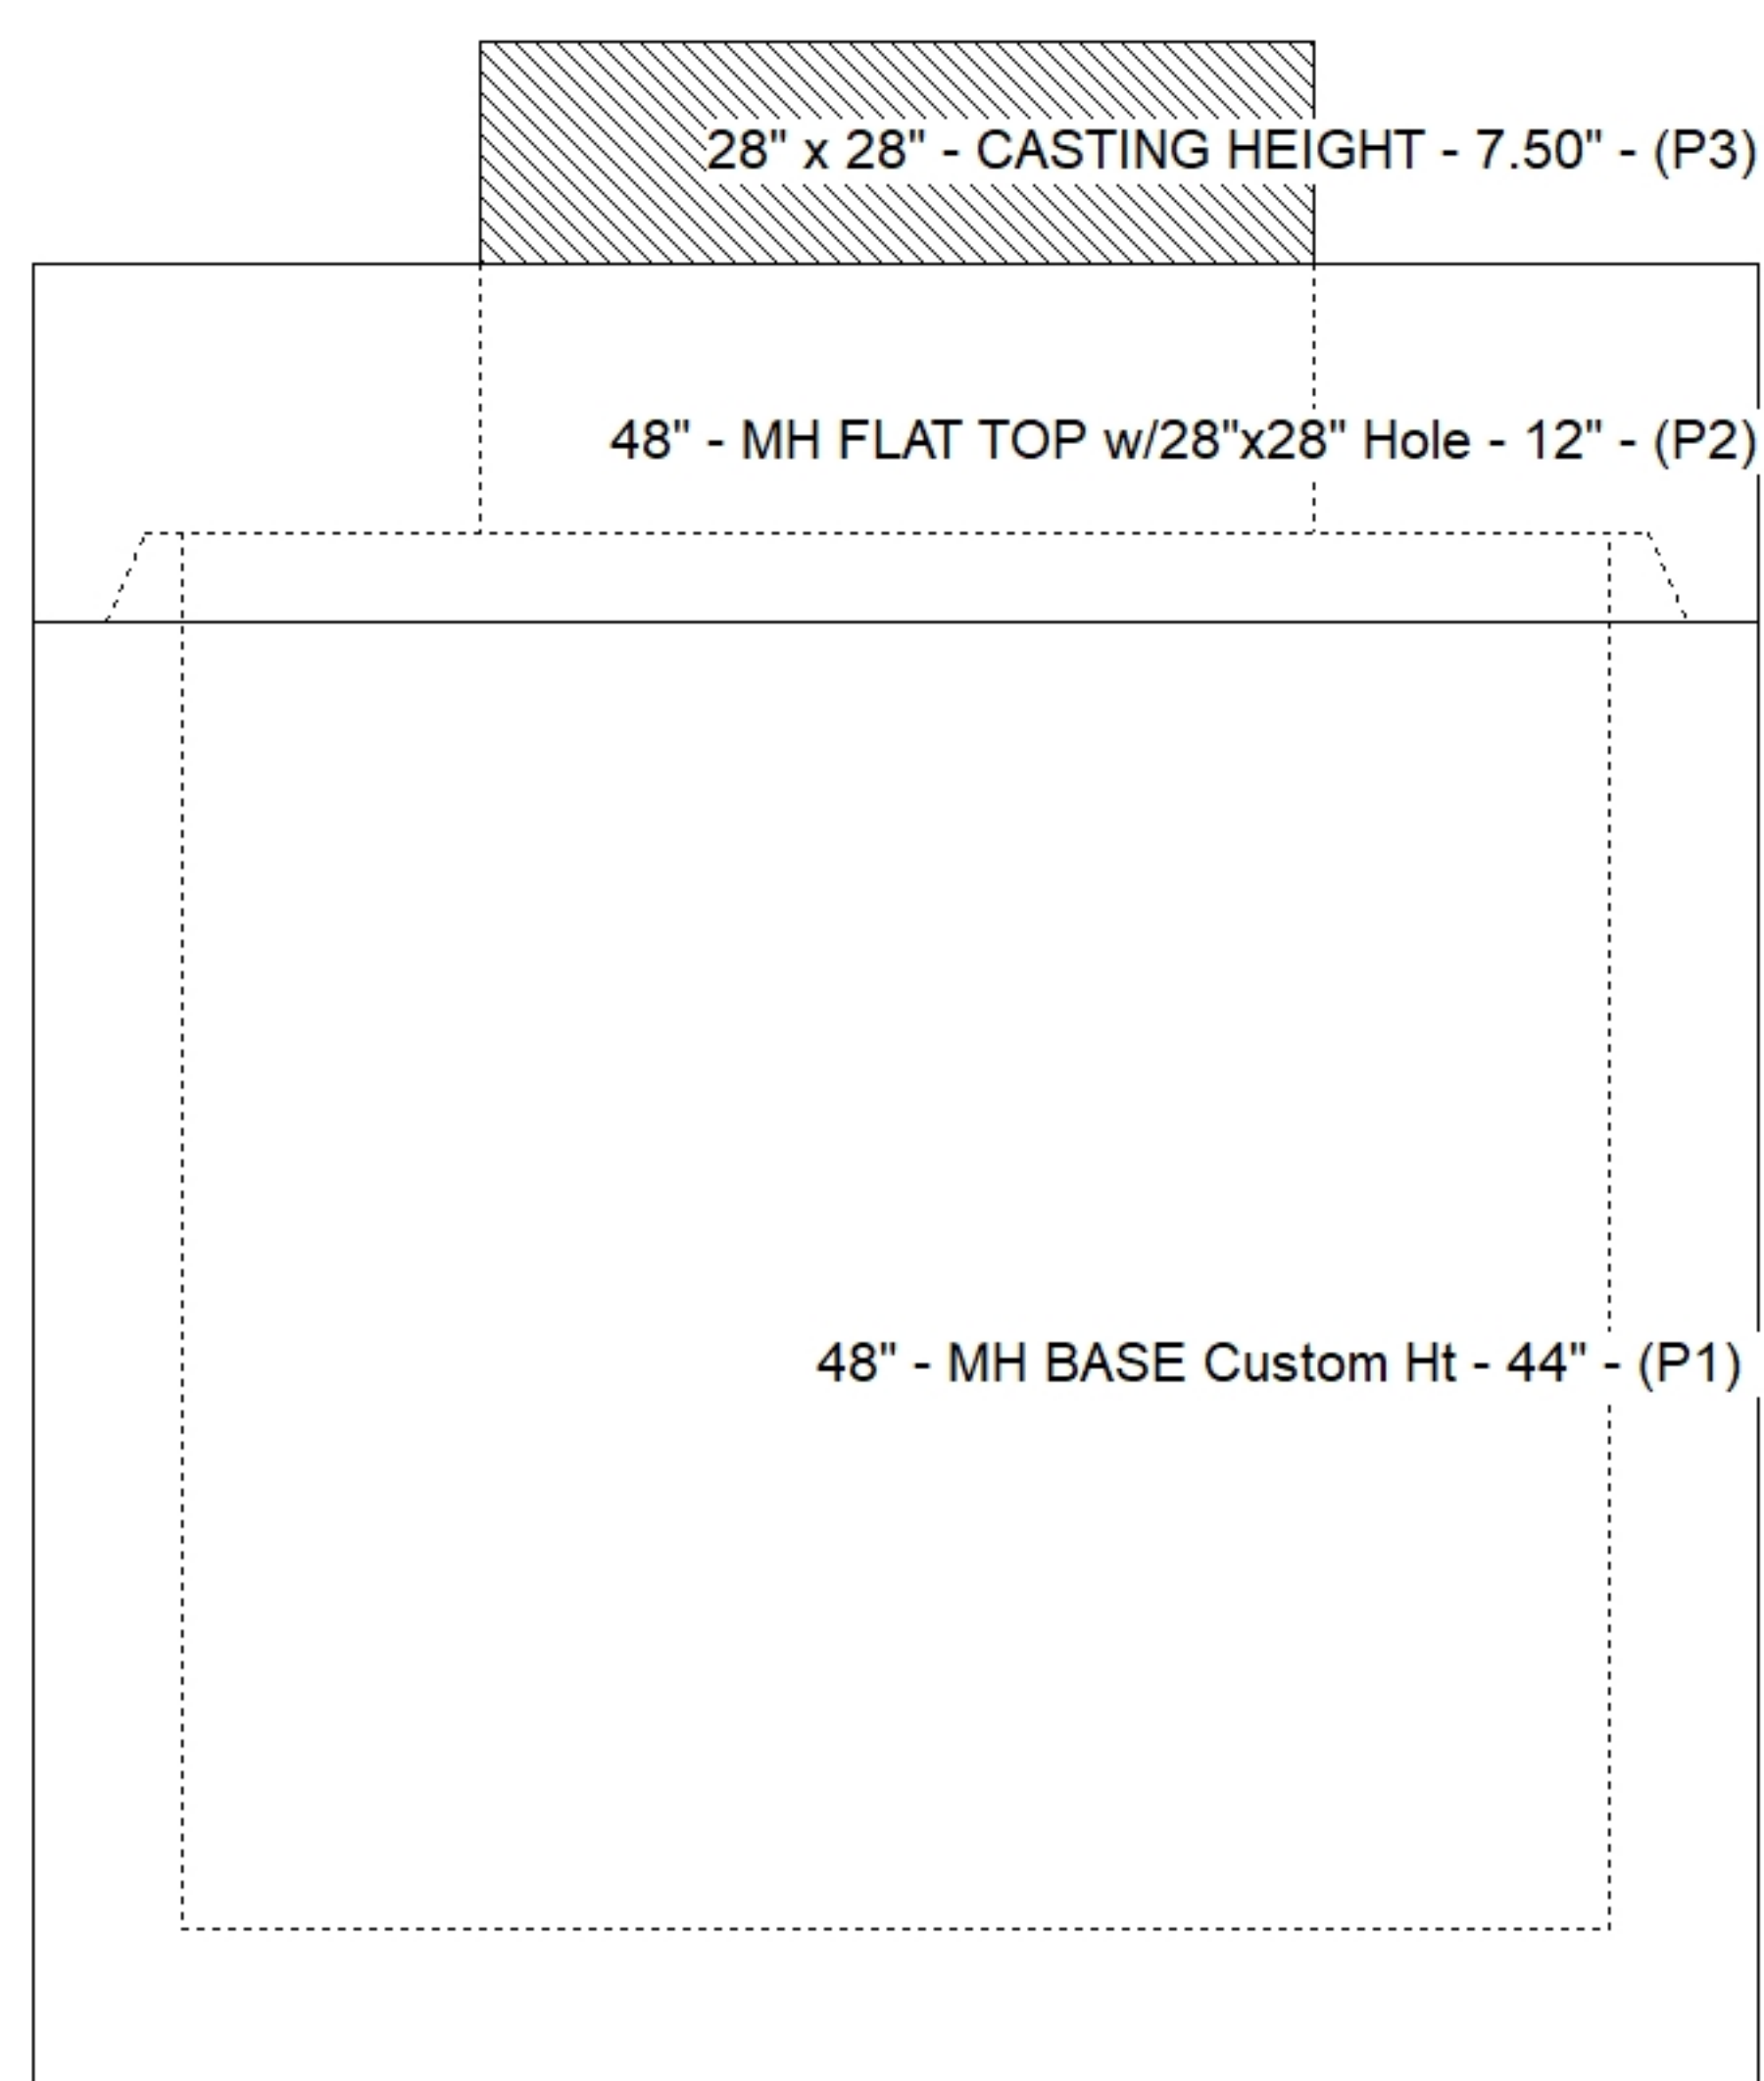

Default - Interior Dimensions

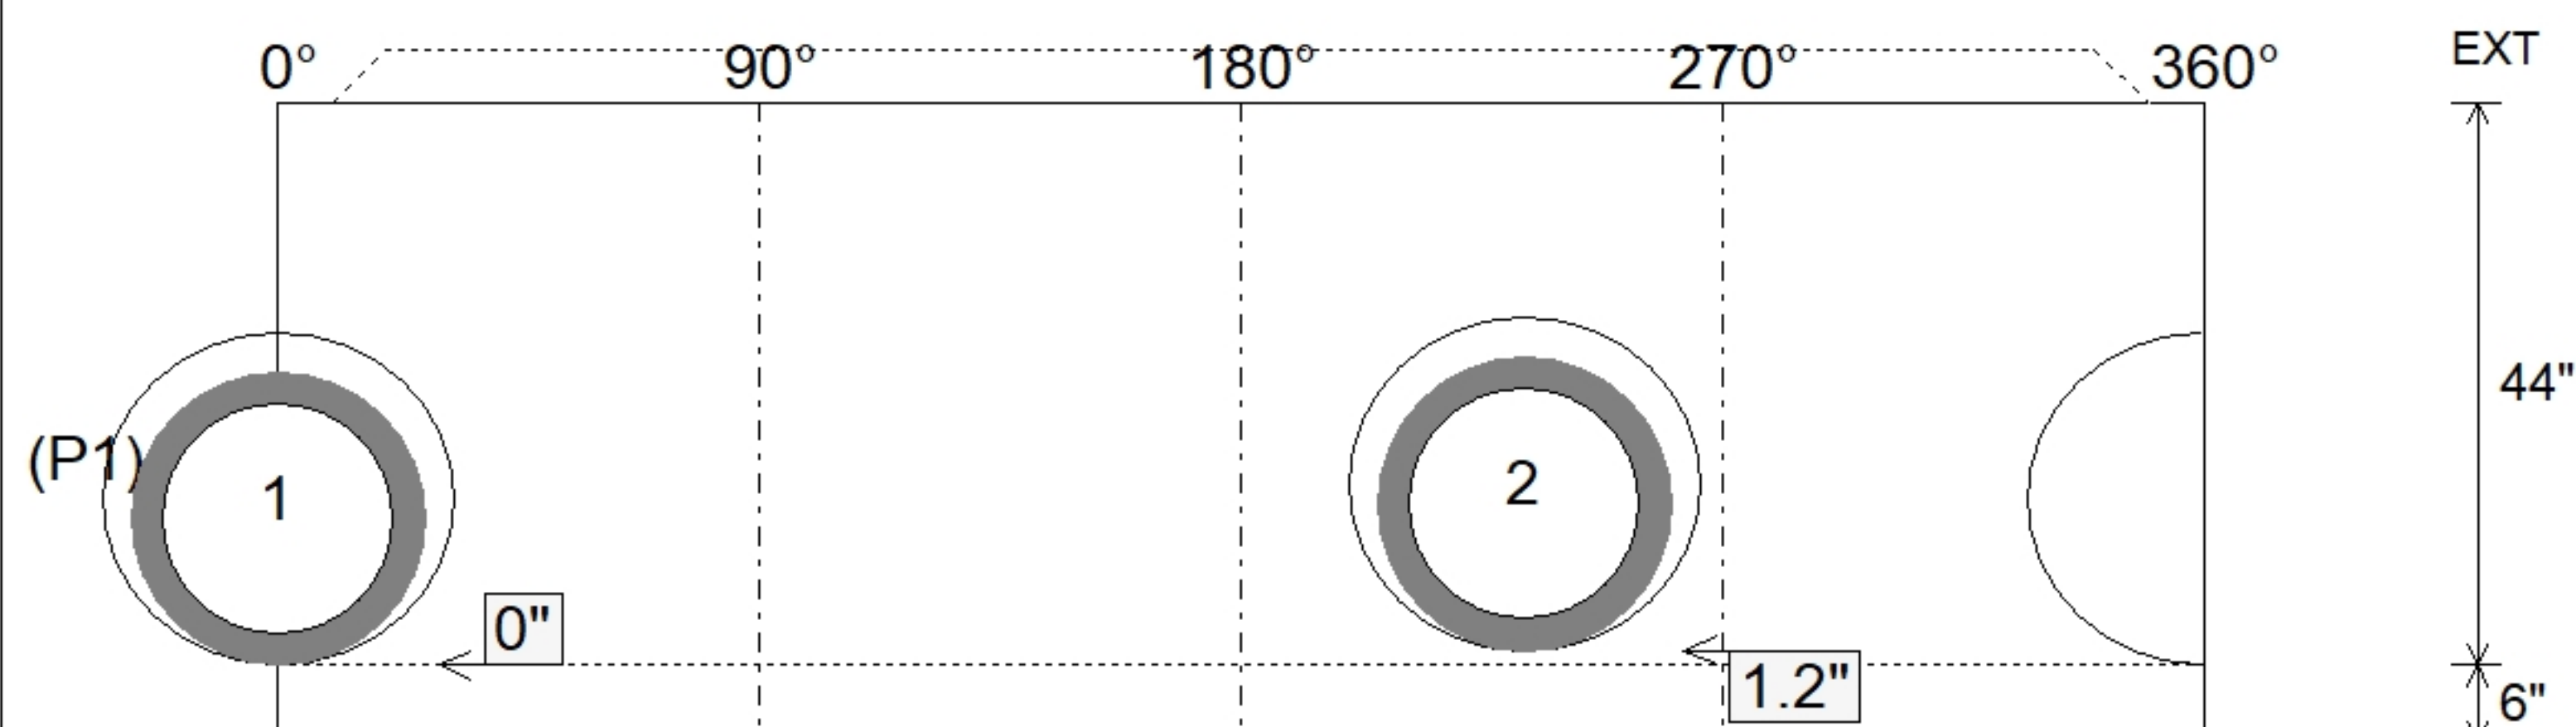

SUBMITTAL
APPROVED BY: