





Floor (Bot): 532.012'
Overall Height: 3.708'
Slack: 0.956"


Structure Total: 2545 lb

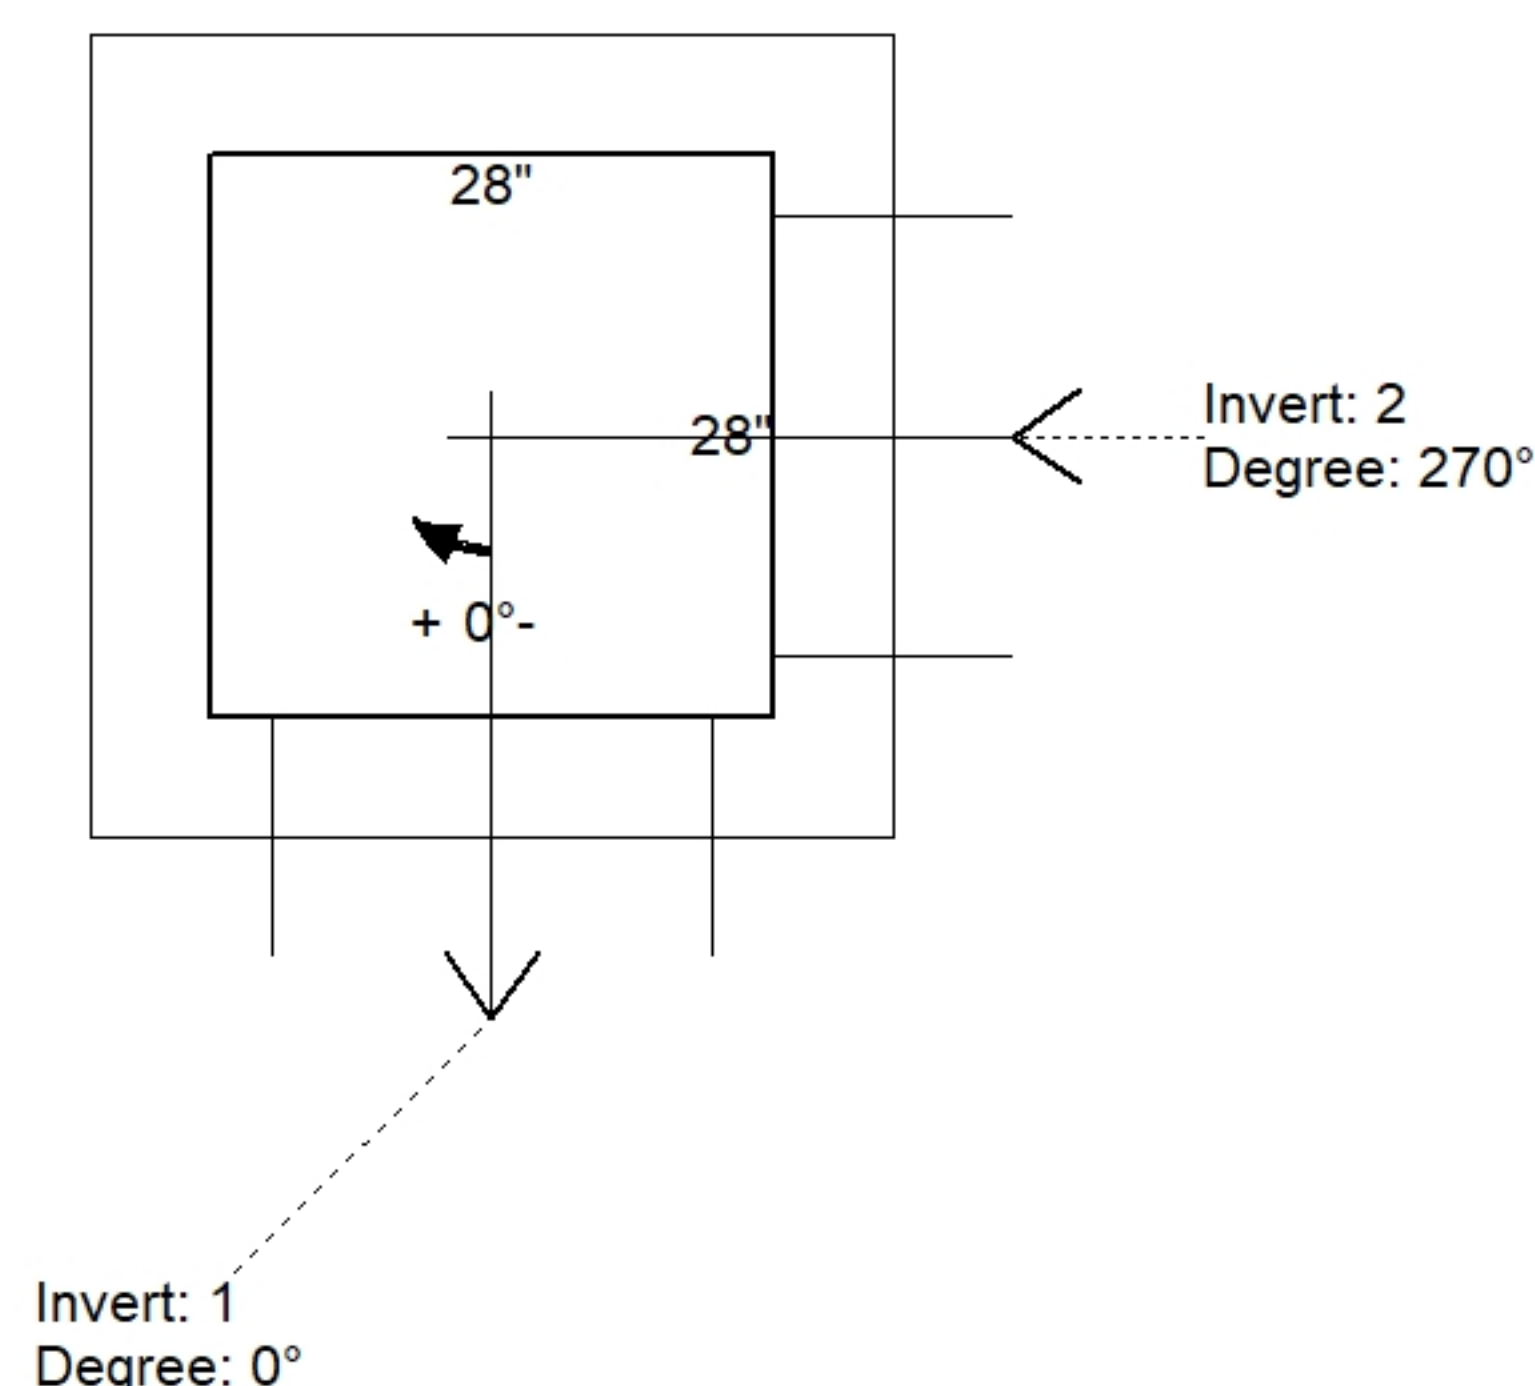

Position	Elev	Angle	Pipe	Pipe OD	Hole	Connector	Up (')	Ref
Rim	535.8'							
Reducer								
Invert 1	532.7'	0°	15" RCP B WALL	19.5"	22"	Hole 22	0.006"	P1
Invert 2	532.8'	270°	15" RCP B WALL	19.5"	22"	Hole 22	1.206"	P1
Invert 3								
Invert 4								
Invert 5								
Invert 6								
Invert 7								
Invert 8								

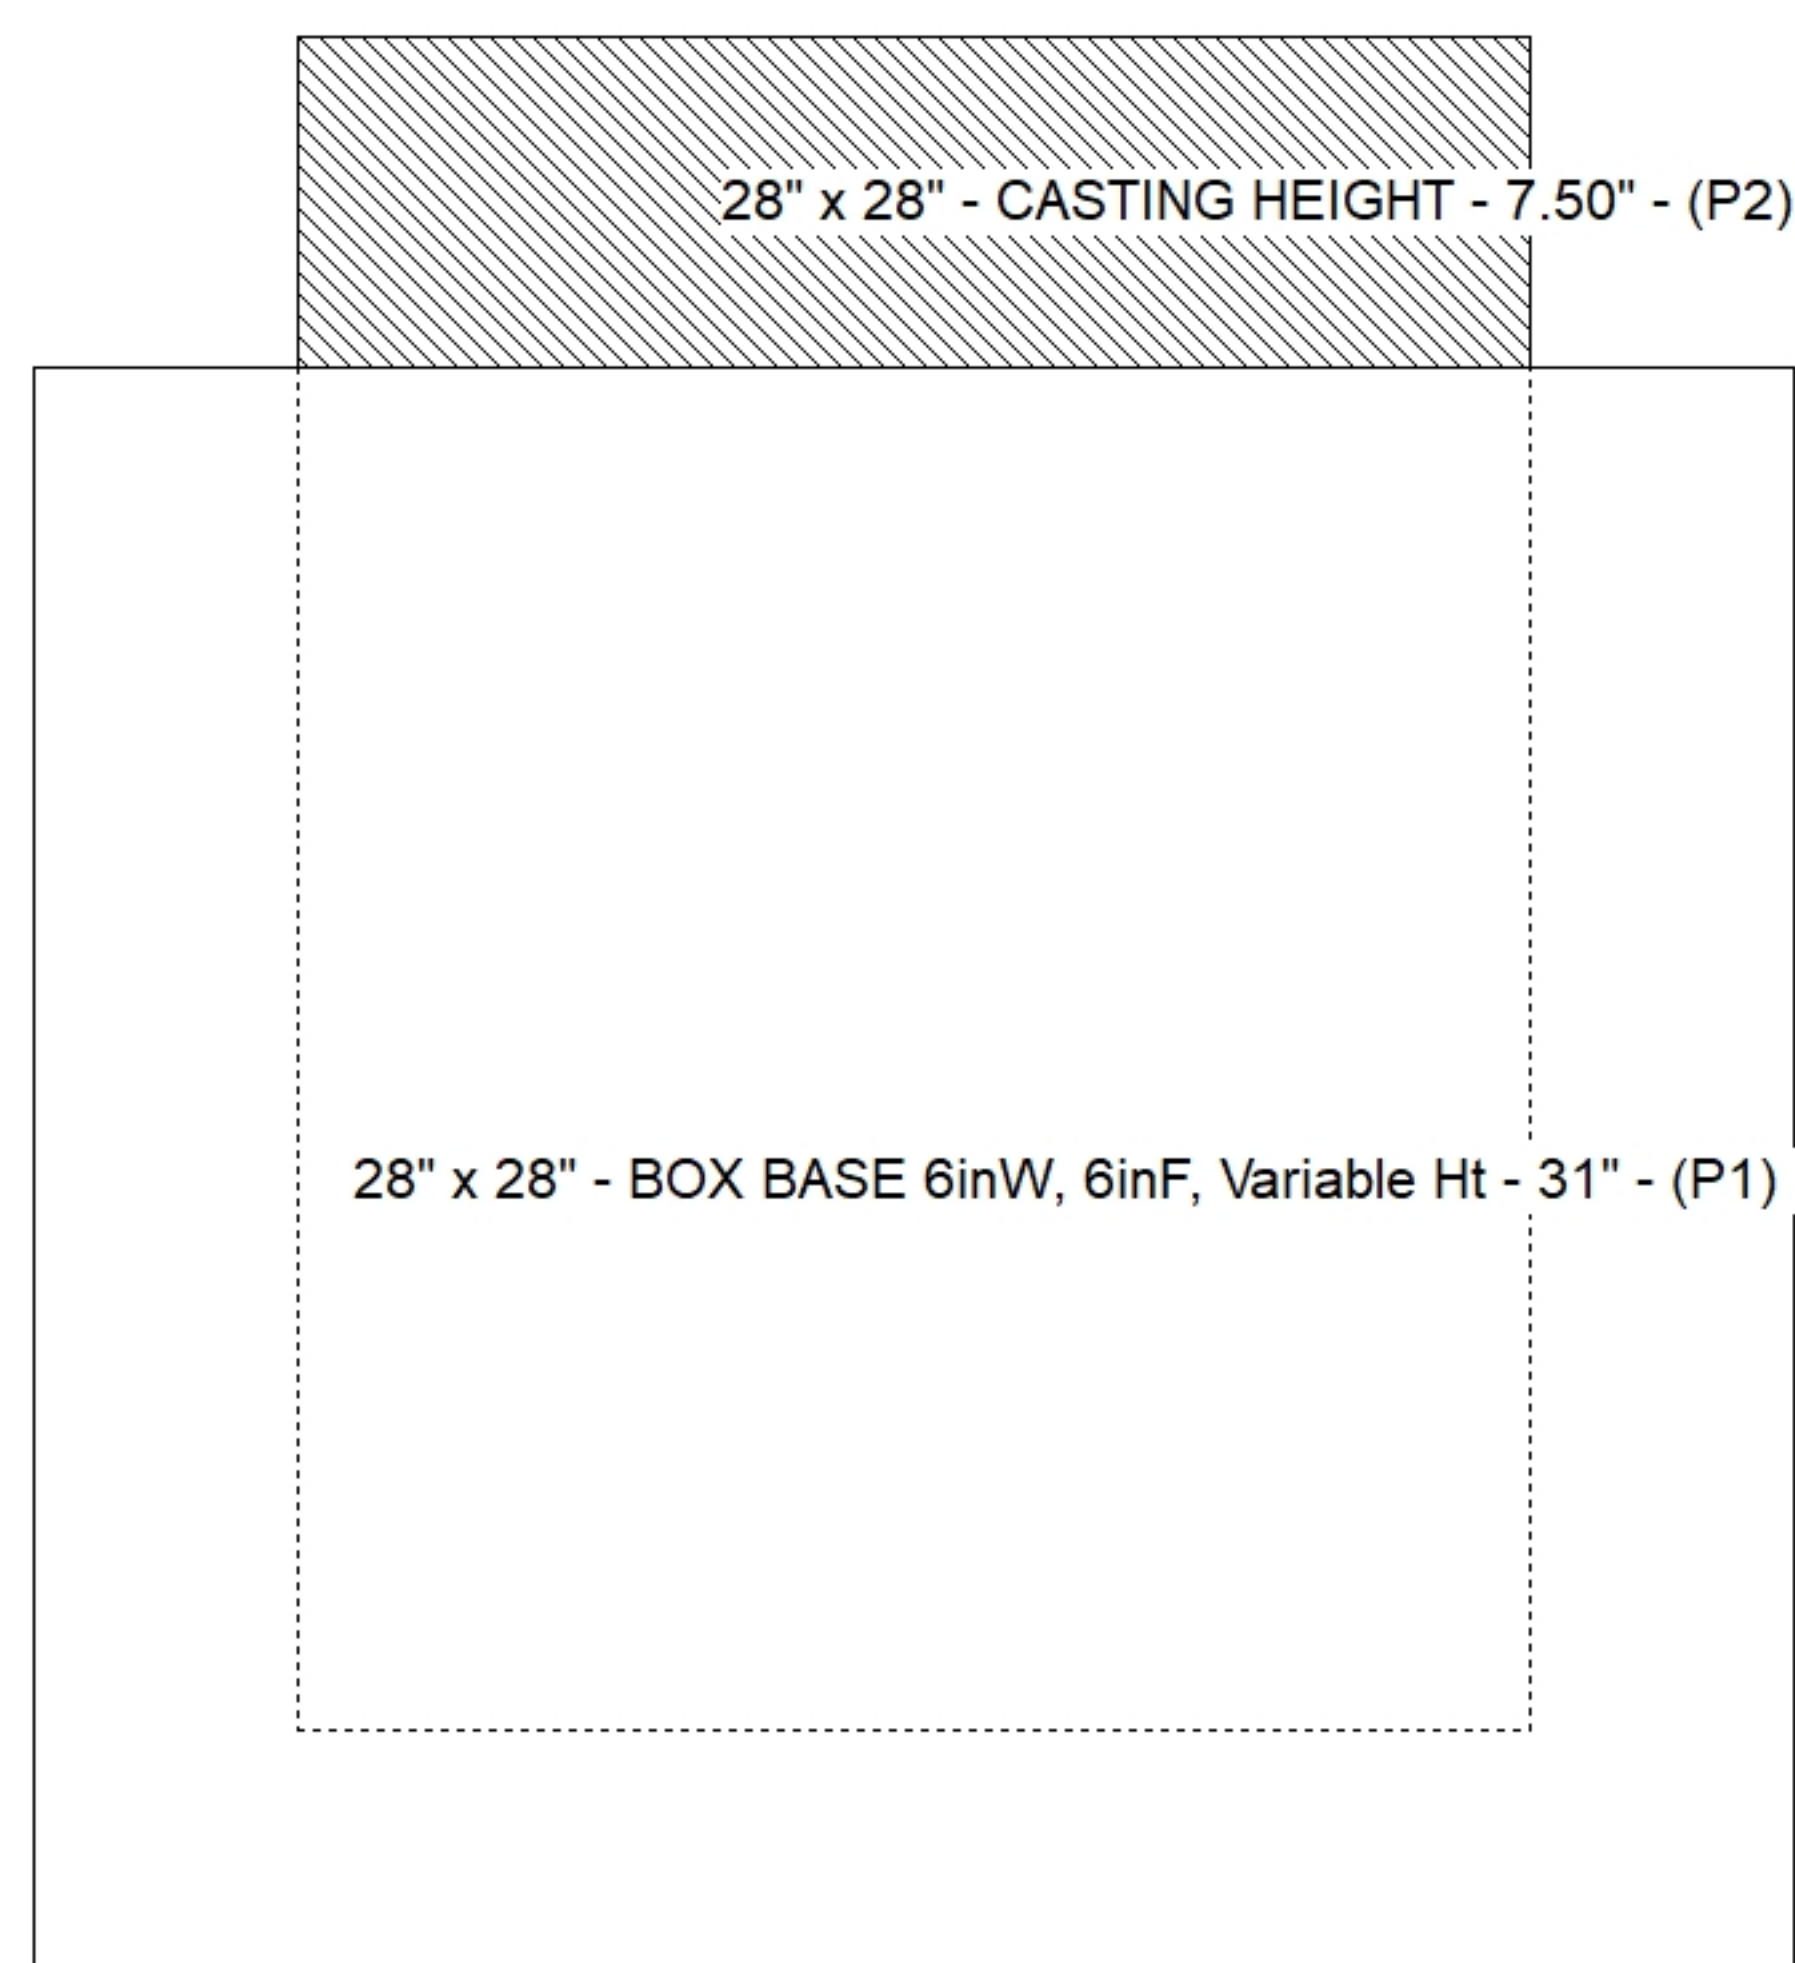

Default - Interior Dimensions

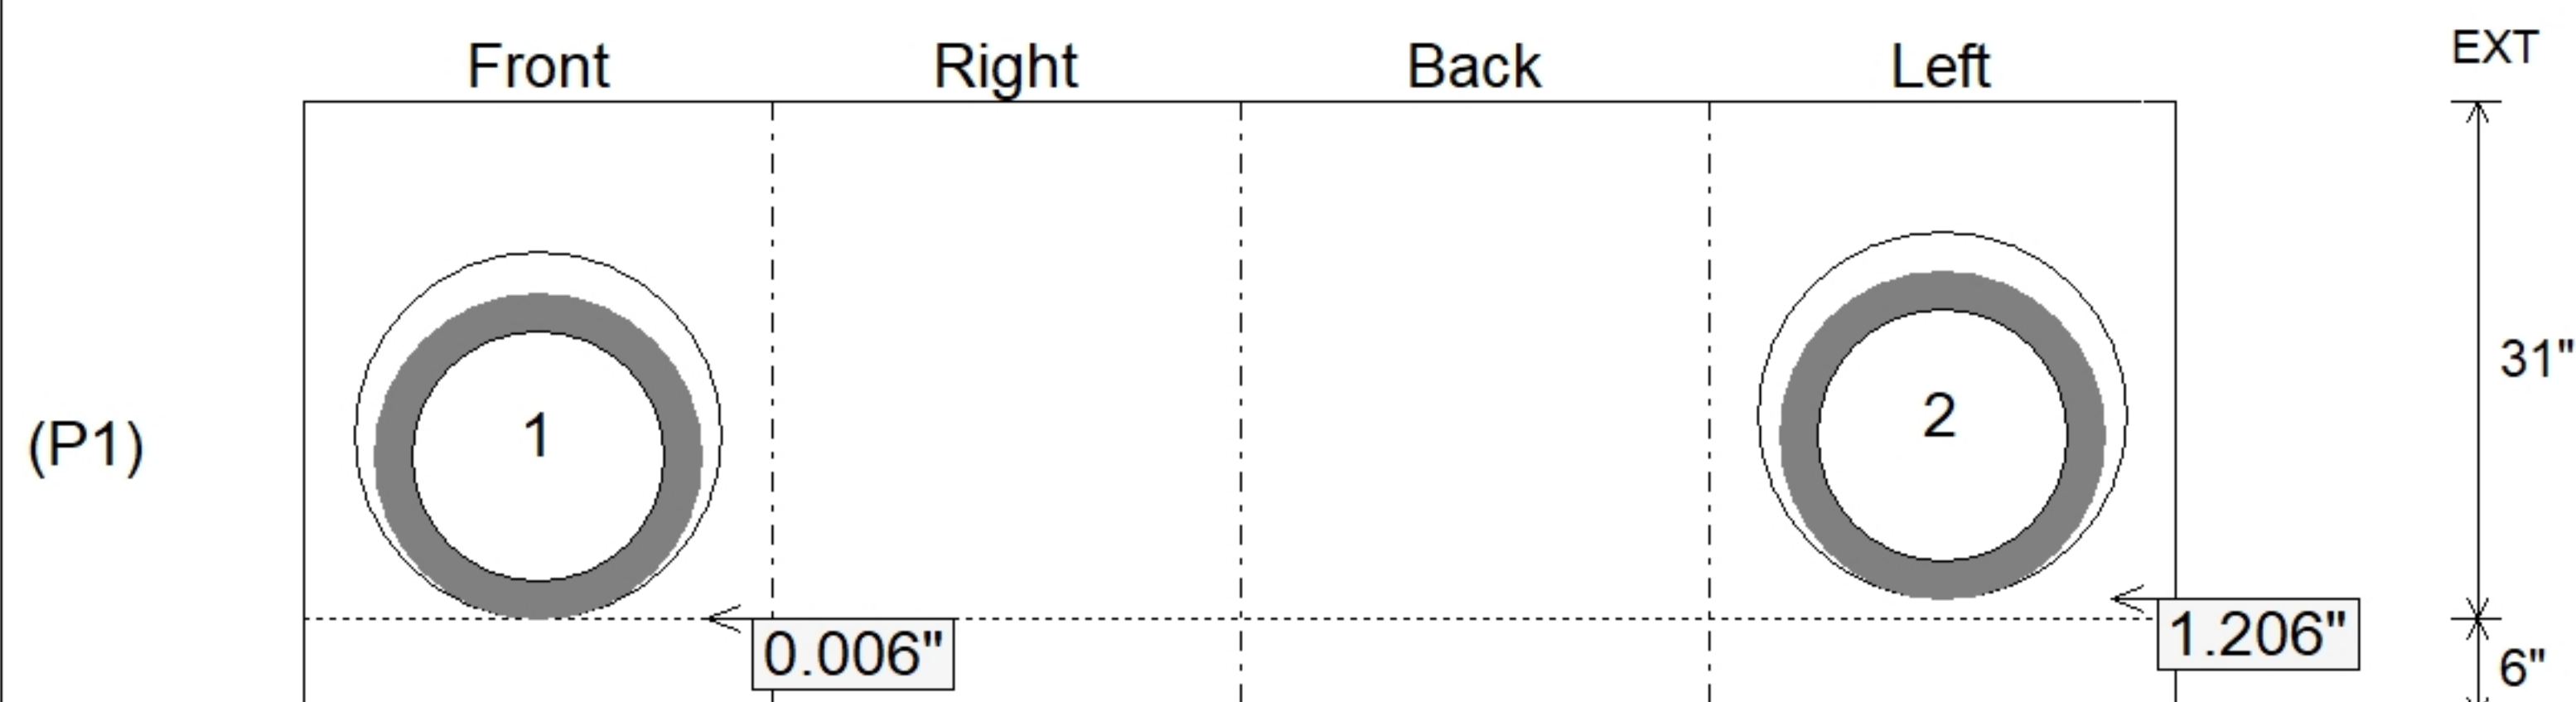

SUBMITTAL
APPROVED BY: