





Floor (Bot): 525.613'
Overall Height: 5.542'
Slack: 0.55"

0 lb
1368 lb
3865 lb
0 lb
0 lb
0 lb
0 lb


Structure Total: 5233 lb

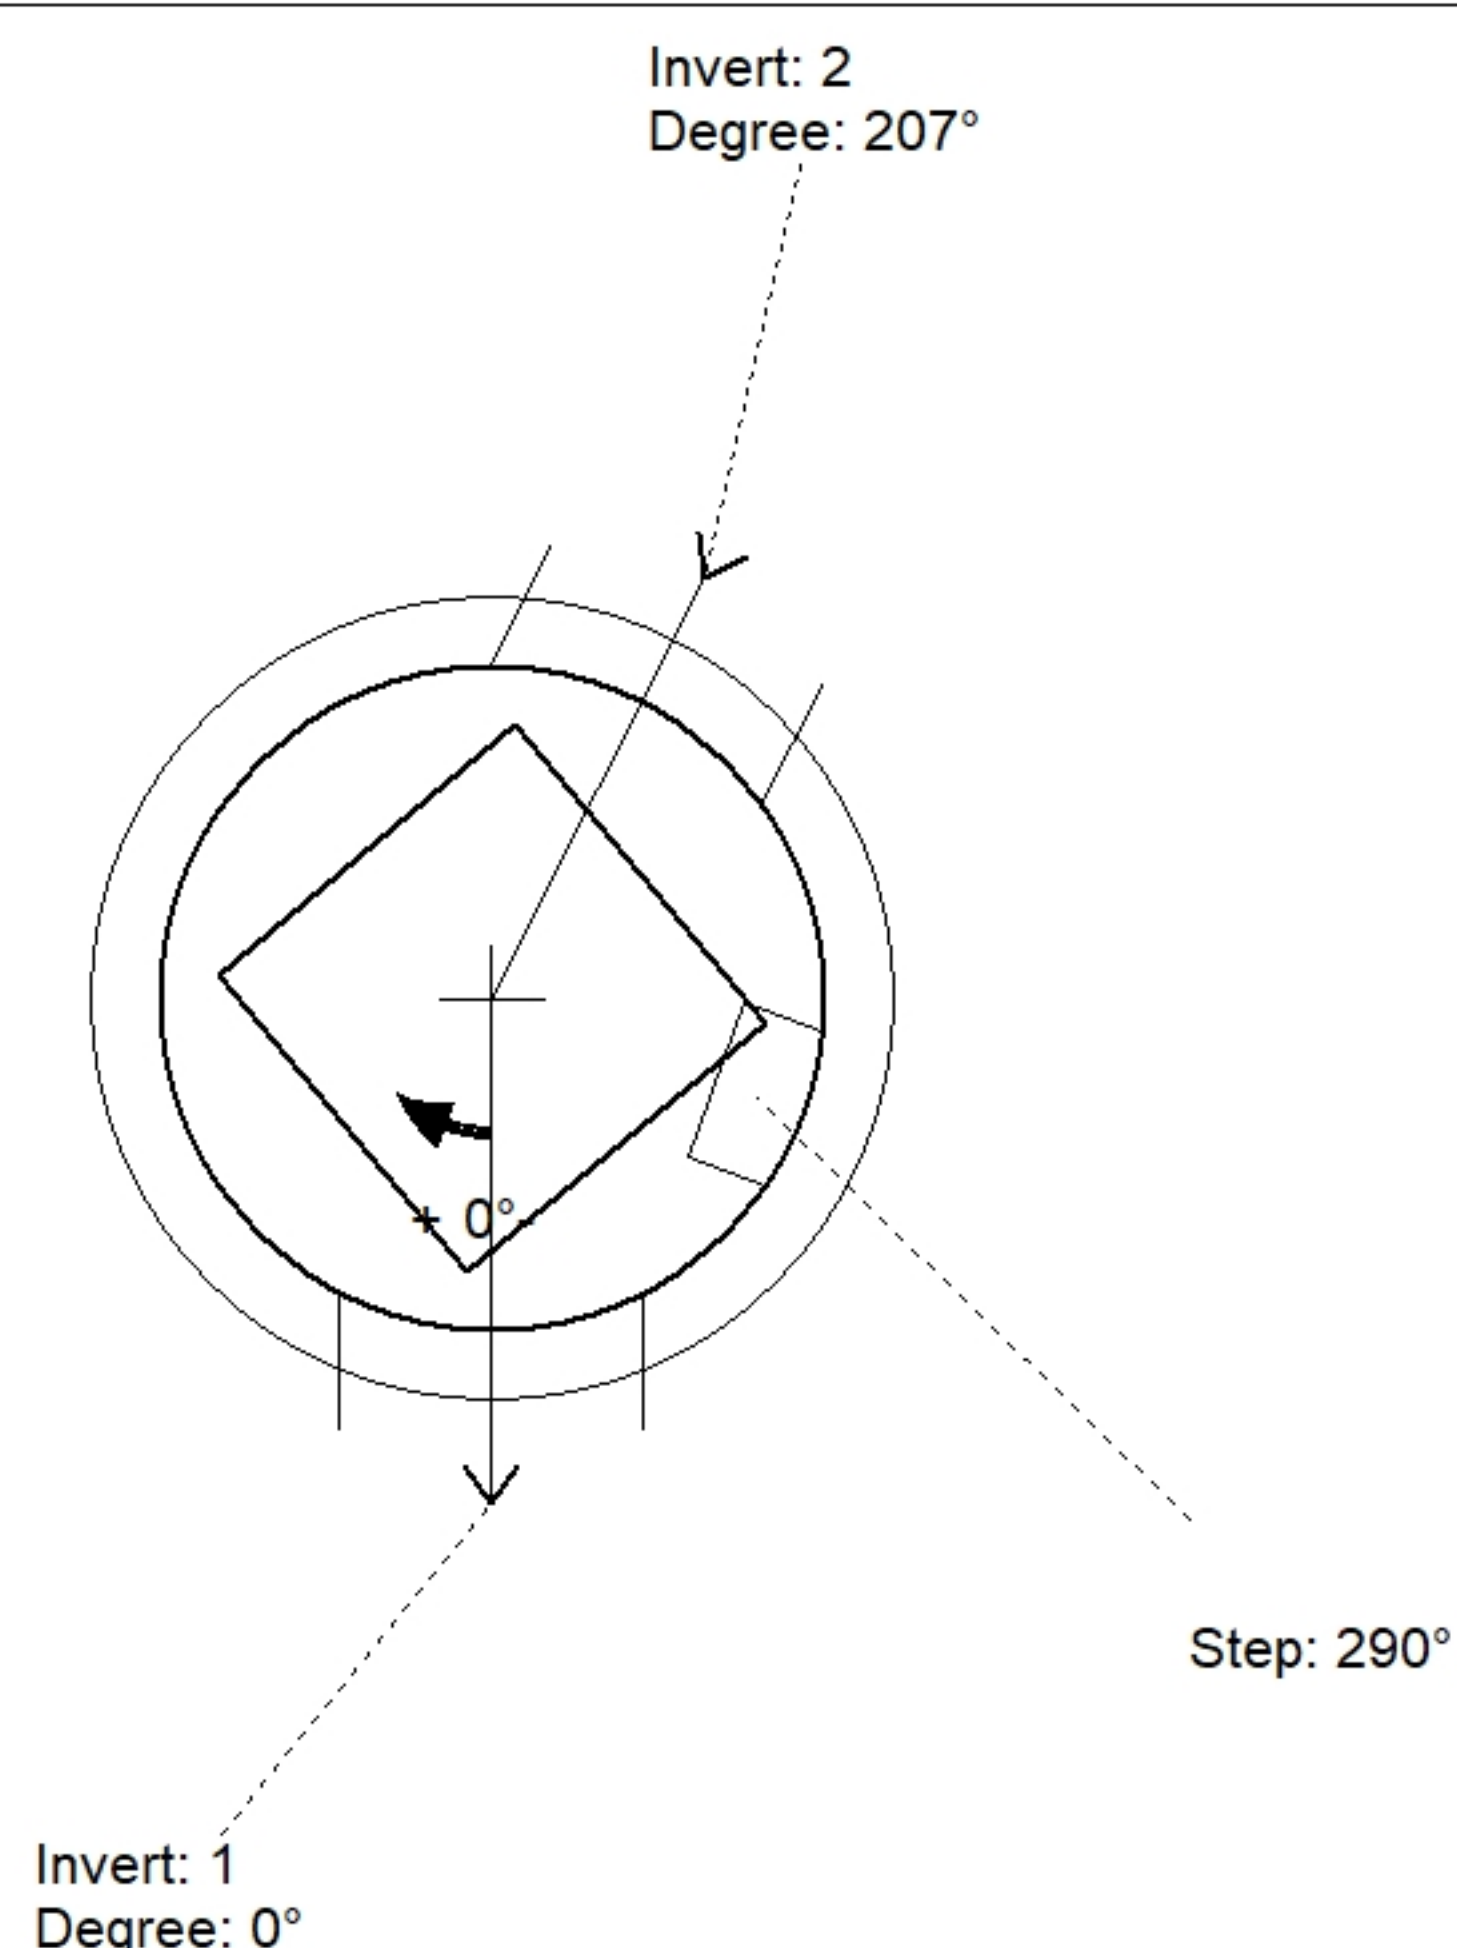

Position	Elev	Angle	Pipe	Pipe OD	Hole	Connector	Up (↓)	Ref
Rim	531.2'							
Reducer								
Invert 1	526.3'	0°	15" RCP B WALL	19.5"	22"	Hole 22	0"	P1
Invert 2	526.4'	207°	15" RCP B WALL	19.5"	22"	Hole 22	1.2"	P1
Invert 3								
Invert 4								
Invert 5								
Invert 6								
Invert 7								
Invert 8								

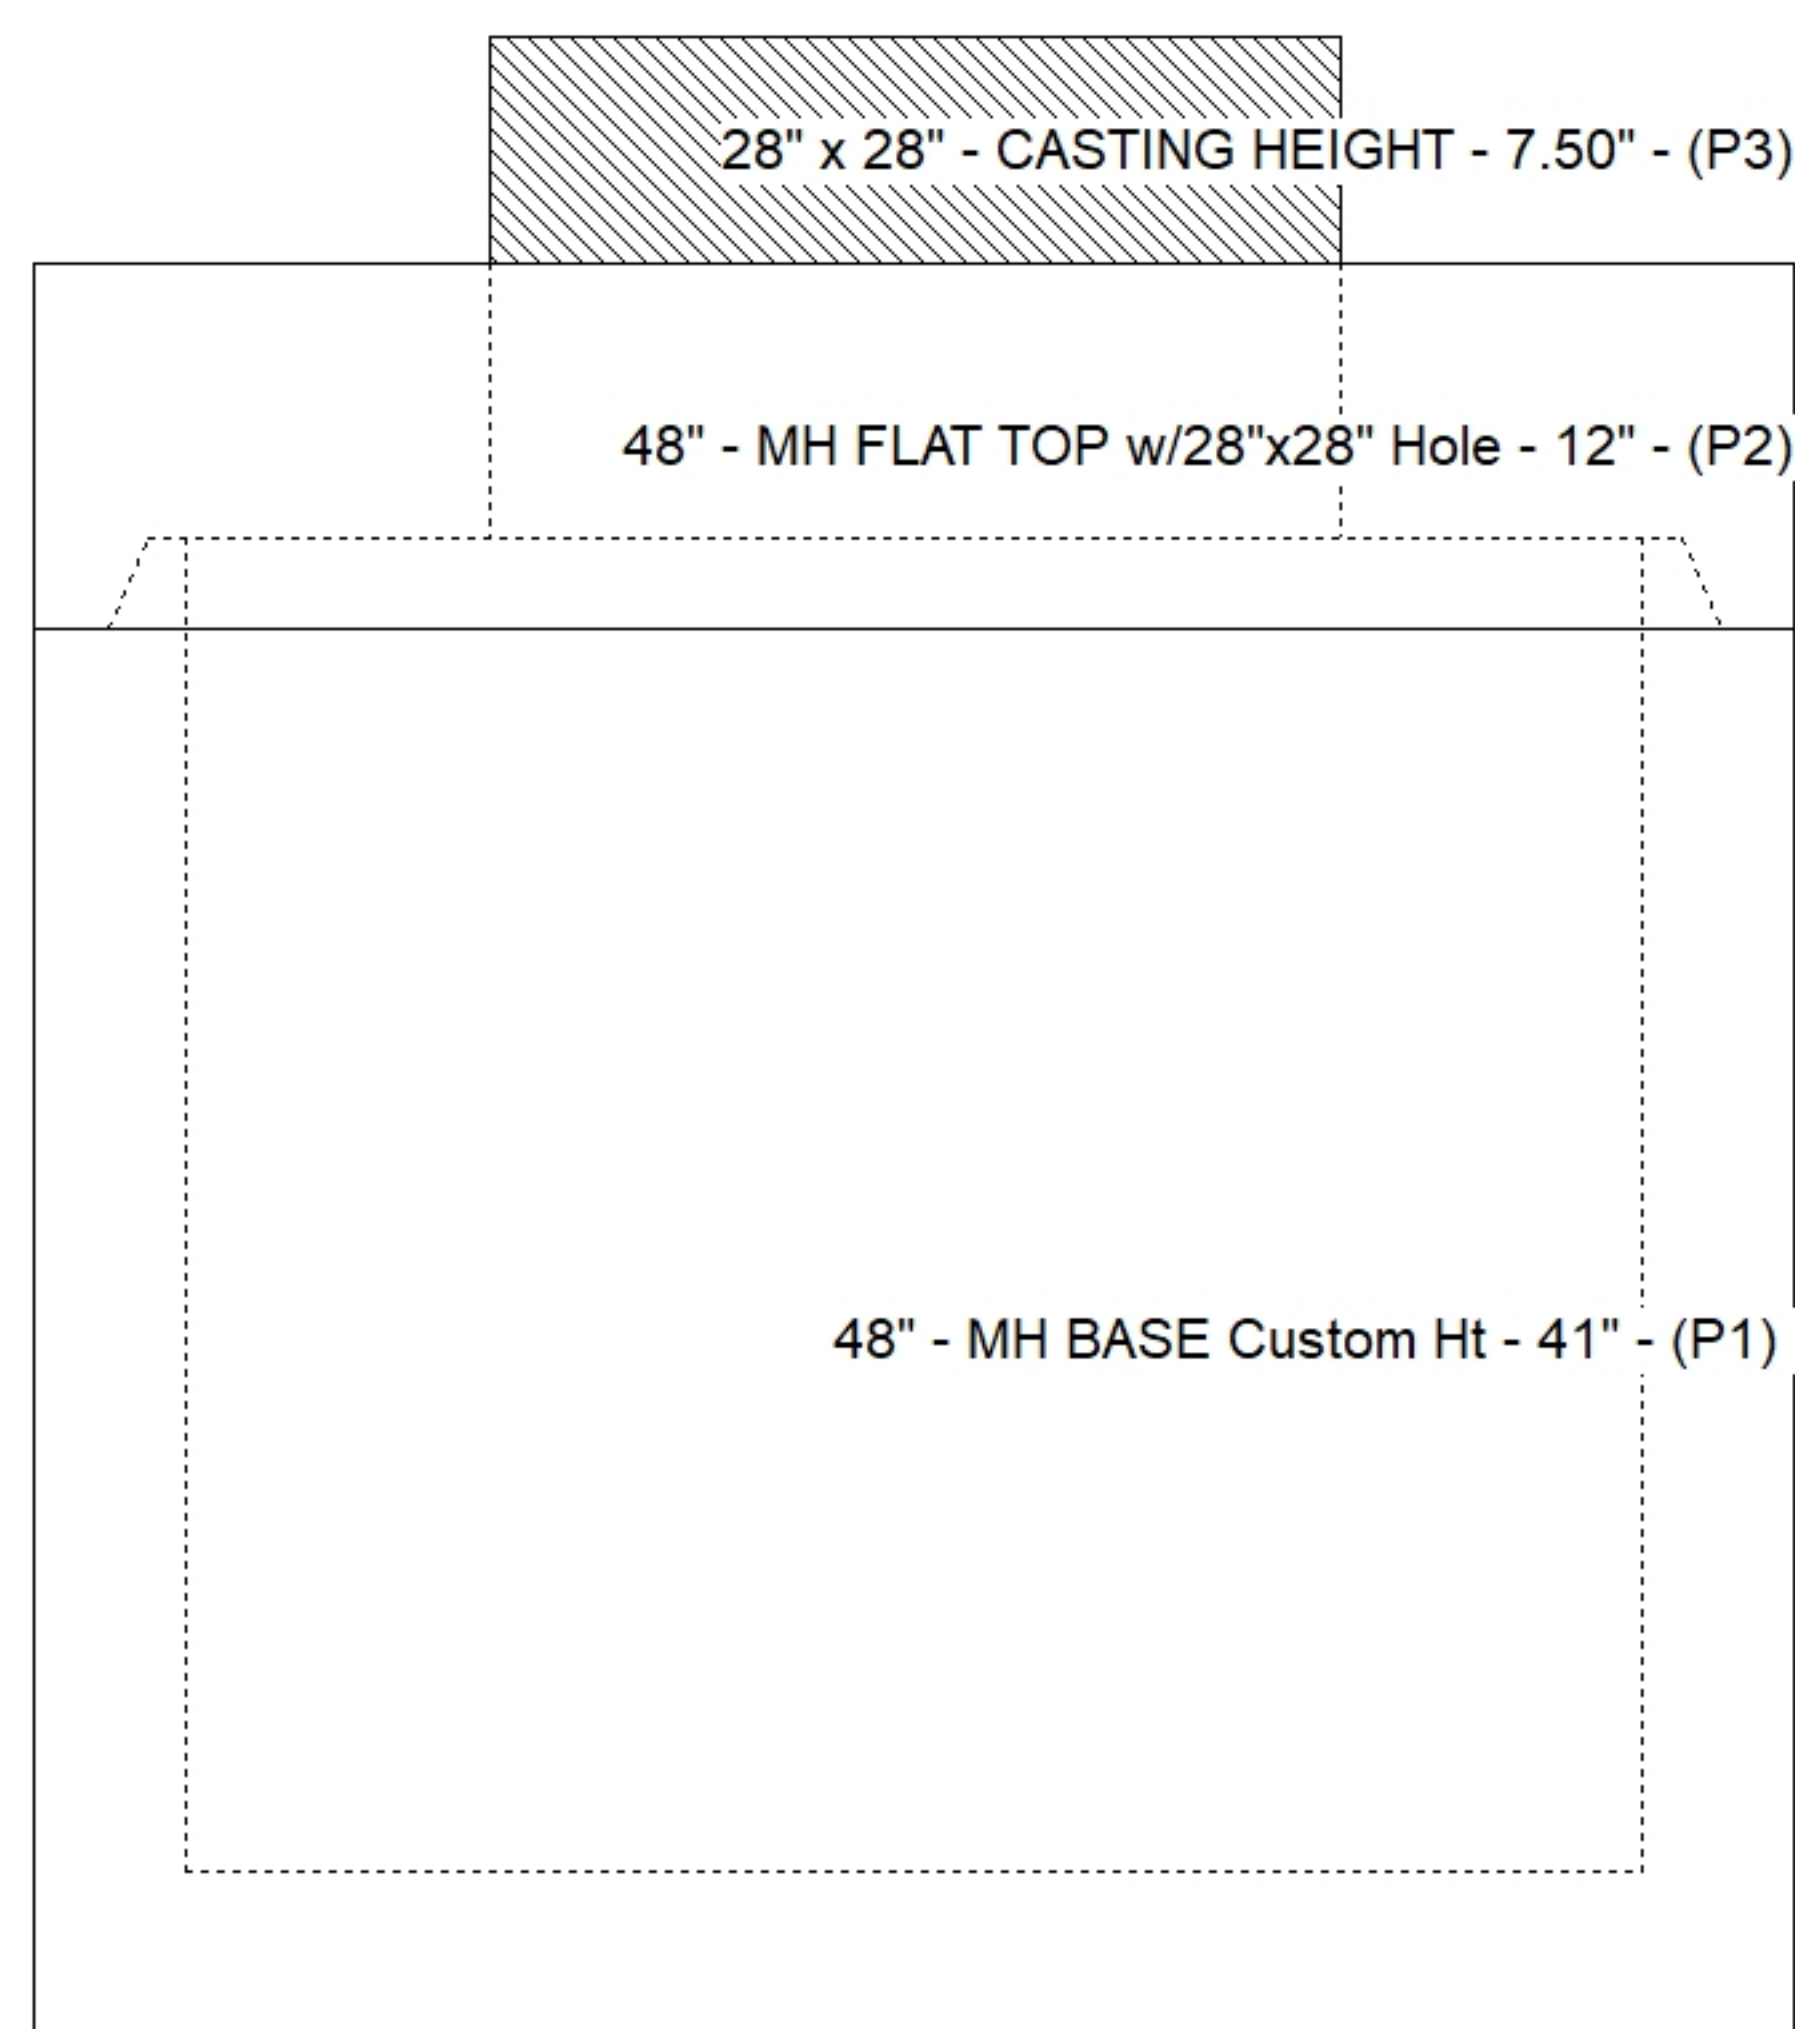

Default - Interior Dimensions

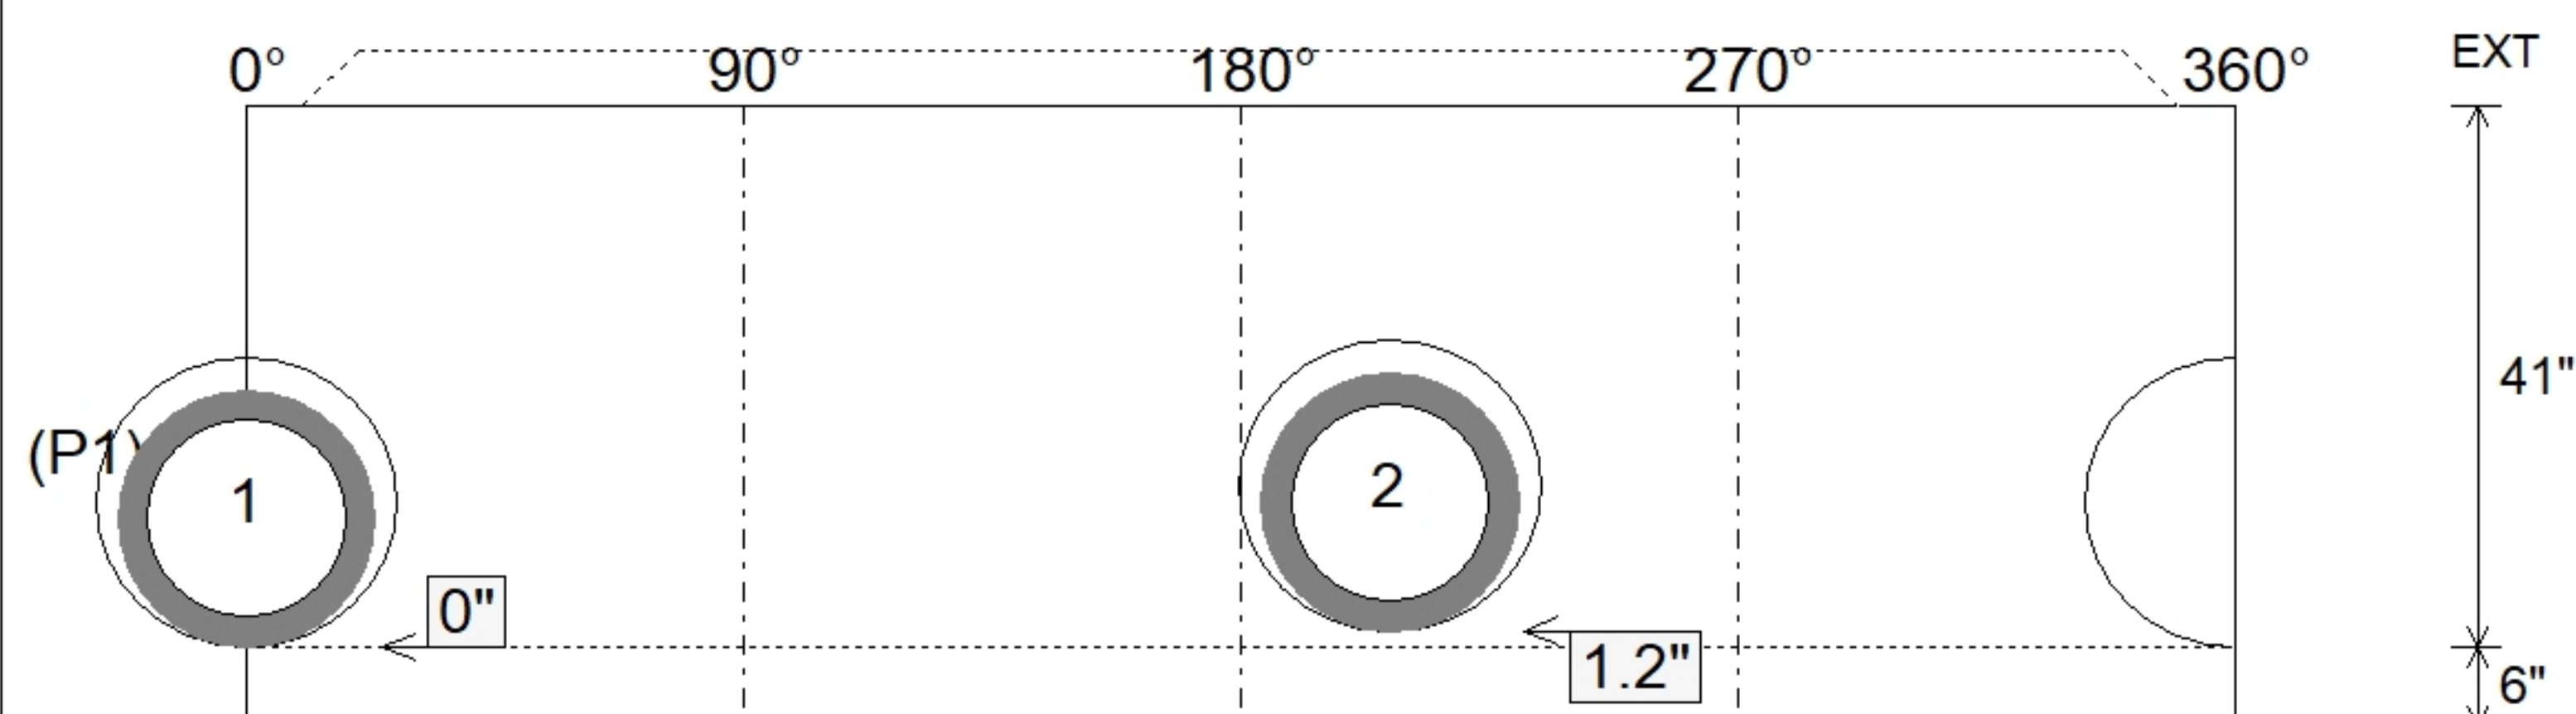

SUBMITTAL
APPROVED BY: