



Floor (Bot): 526.046'
Overall Height: 4.042'
Slack: 0.15"


Structure Total: 5448 lb

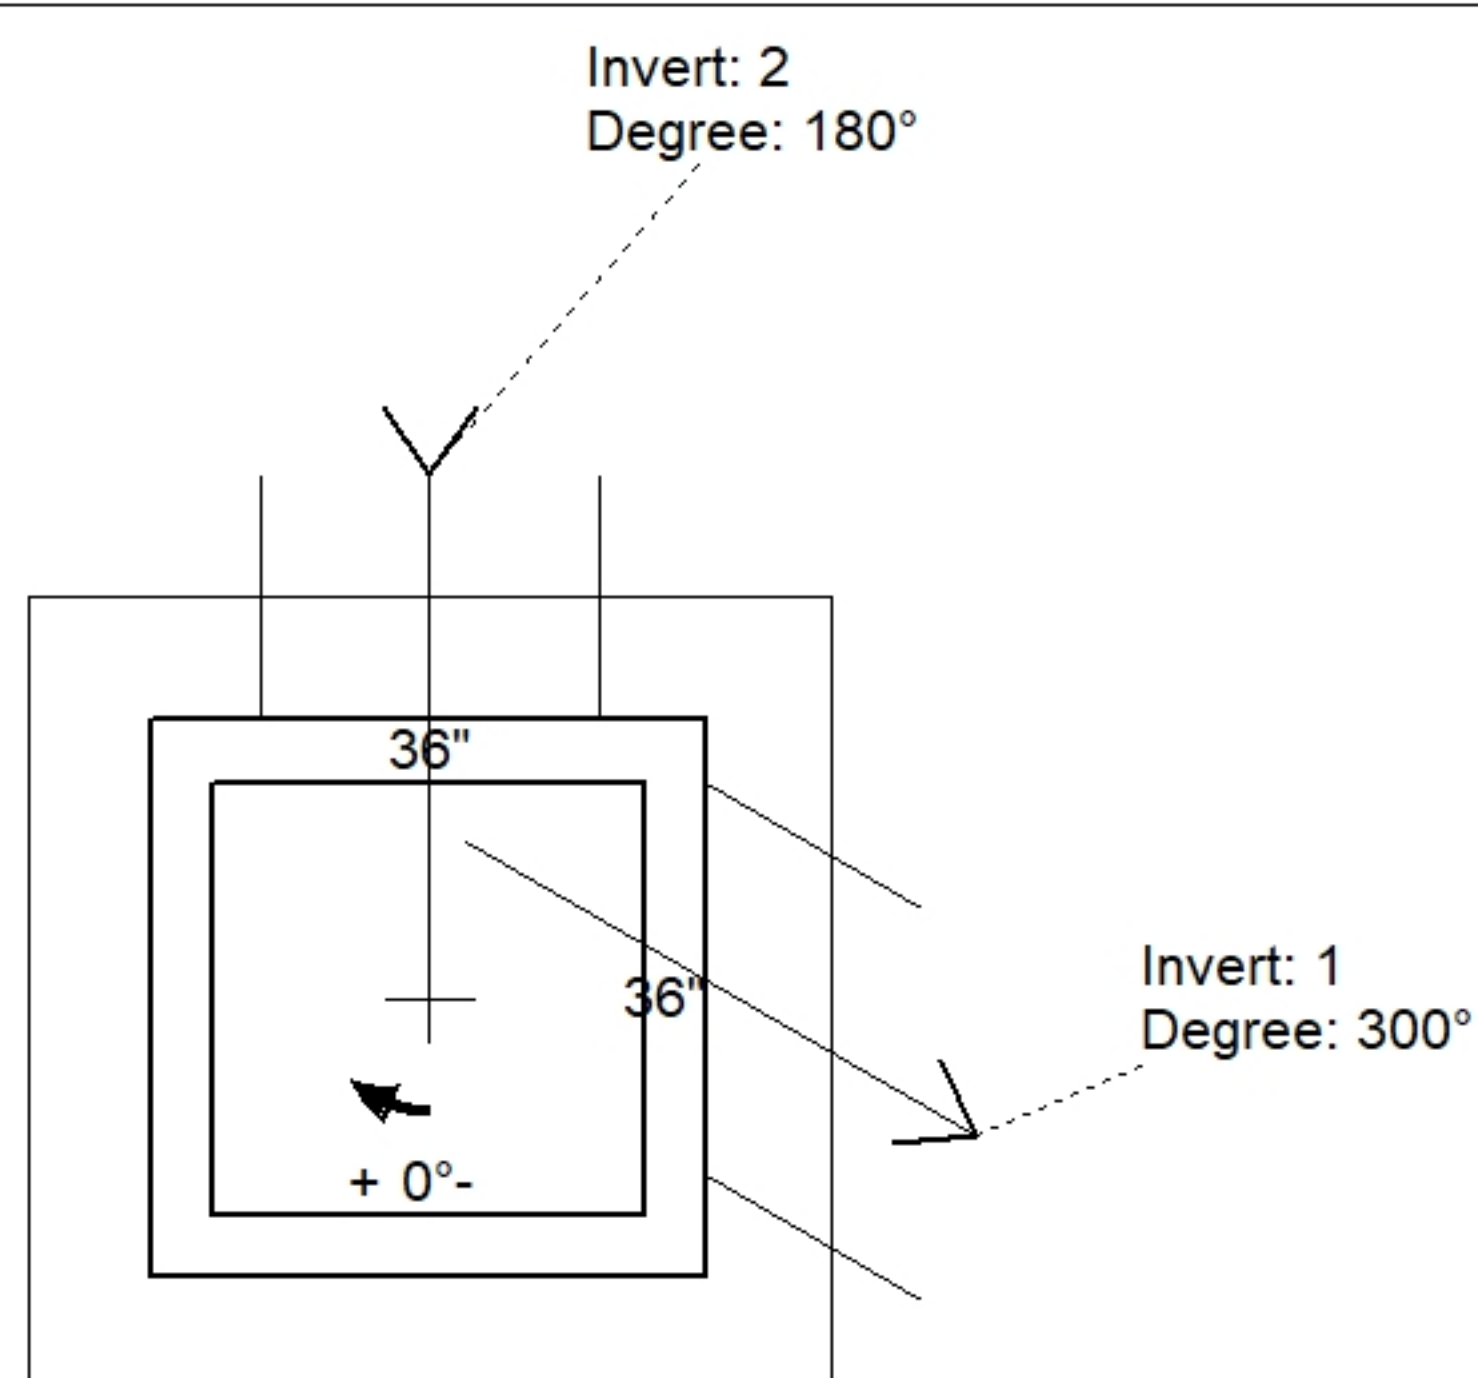

Position	Elev	Angle	Pipe	Pipe OD	Hole	Connector	Up (')	Ref
Rim	530.1'							
Reducer								
Invert 1	526.9'	300°	15" RCP B WALL	19.5"	22"	Hole 22	0"	P1
Invert 2	527'	180°	15" RCP B WALL	19.5"	22" x 23"	DOGHOUSE INVRTD 22"x23"	1.2"	P1
Invert 3								
Invert 4								
Invert 5								
Invert 6								
Invert 7								
Invert 8								

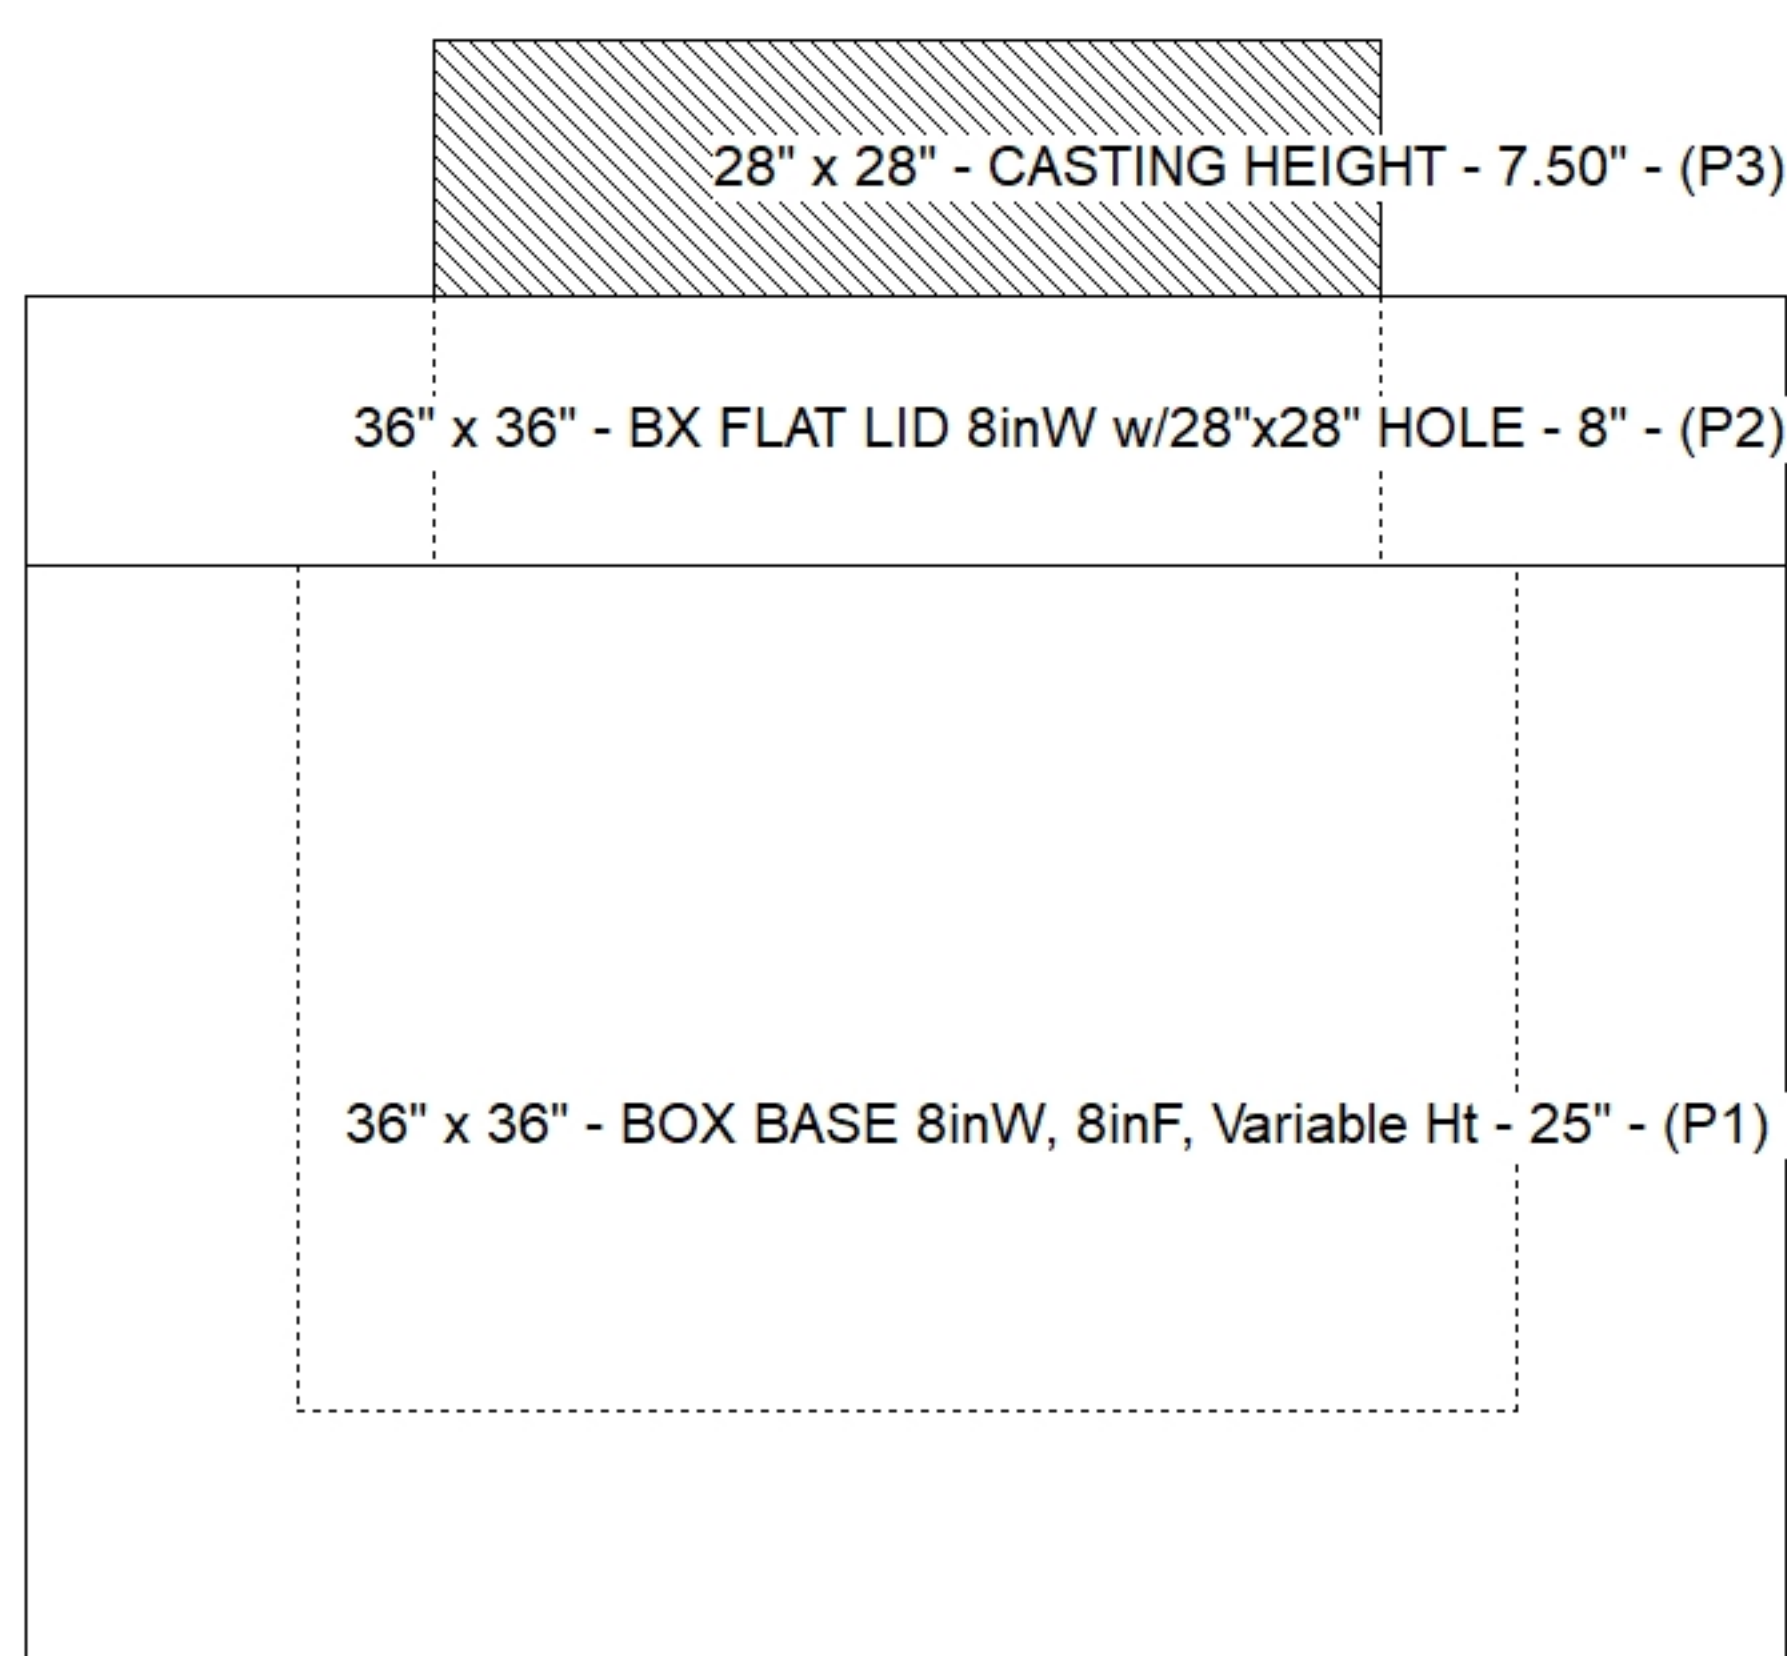

Default - Interior Dimensions

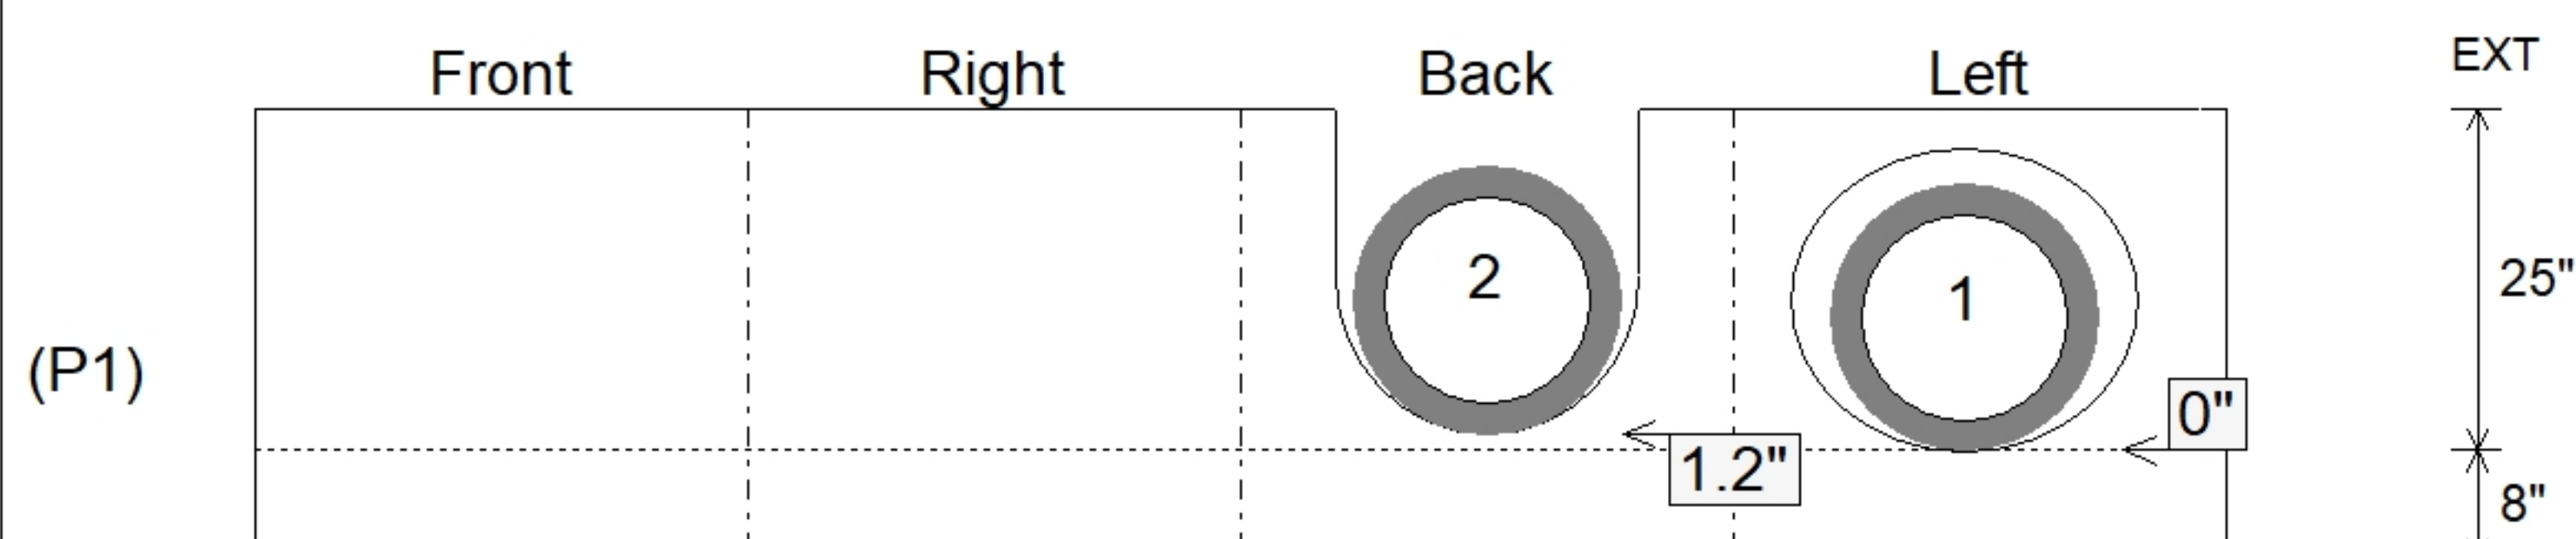

SUBMITTAL
APPROVED BY: