



Floor (Bot): 519.45'
Overall Height: 5'
Slack: 0.6"

0 lb
1264 lb
3364 lb
0 lb
0 lb
0 lb
0 lb


Structure Total: 4628 lb

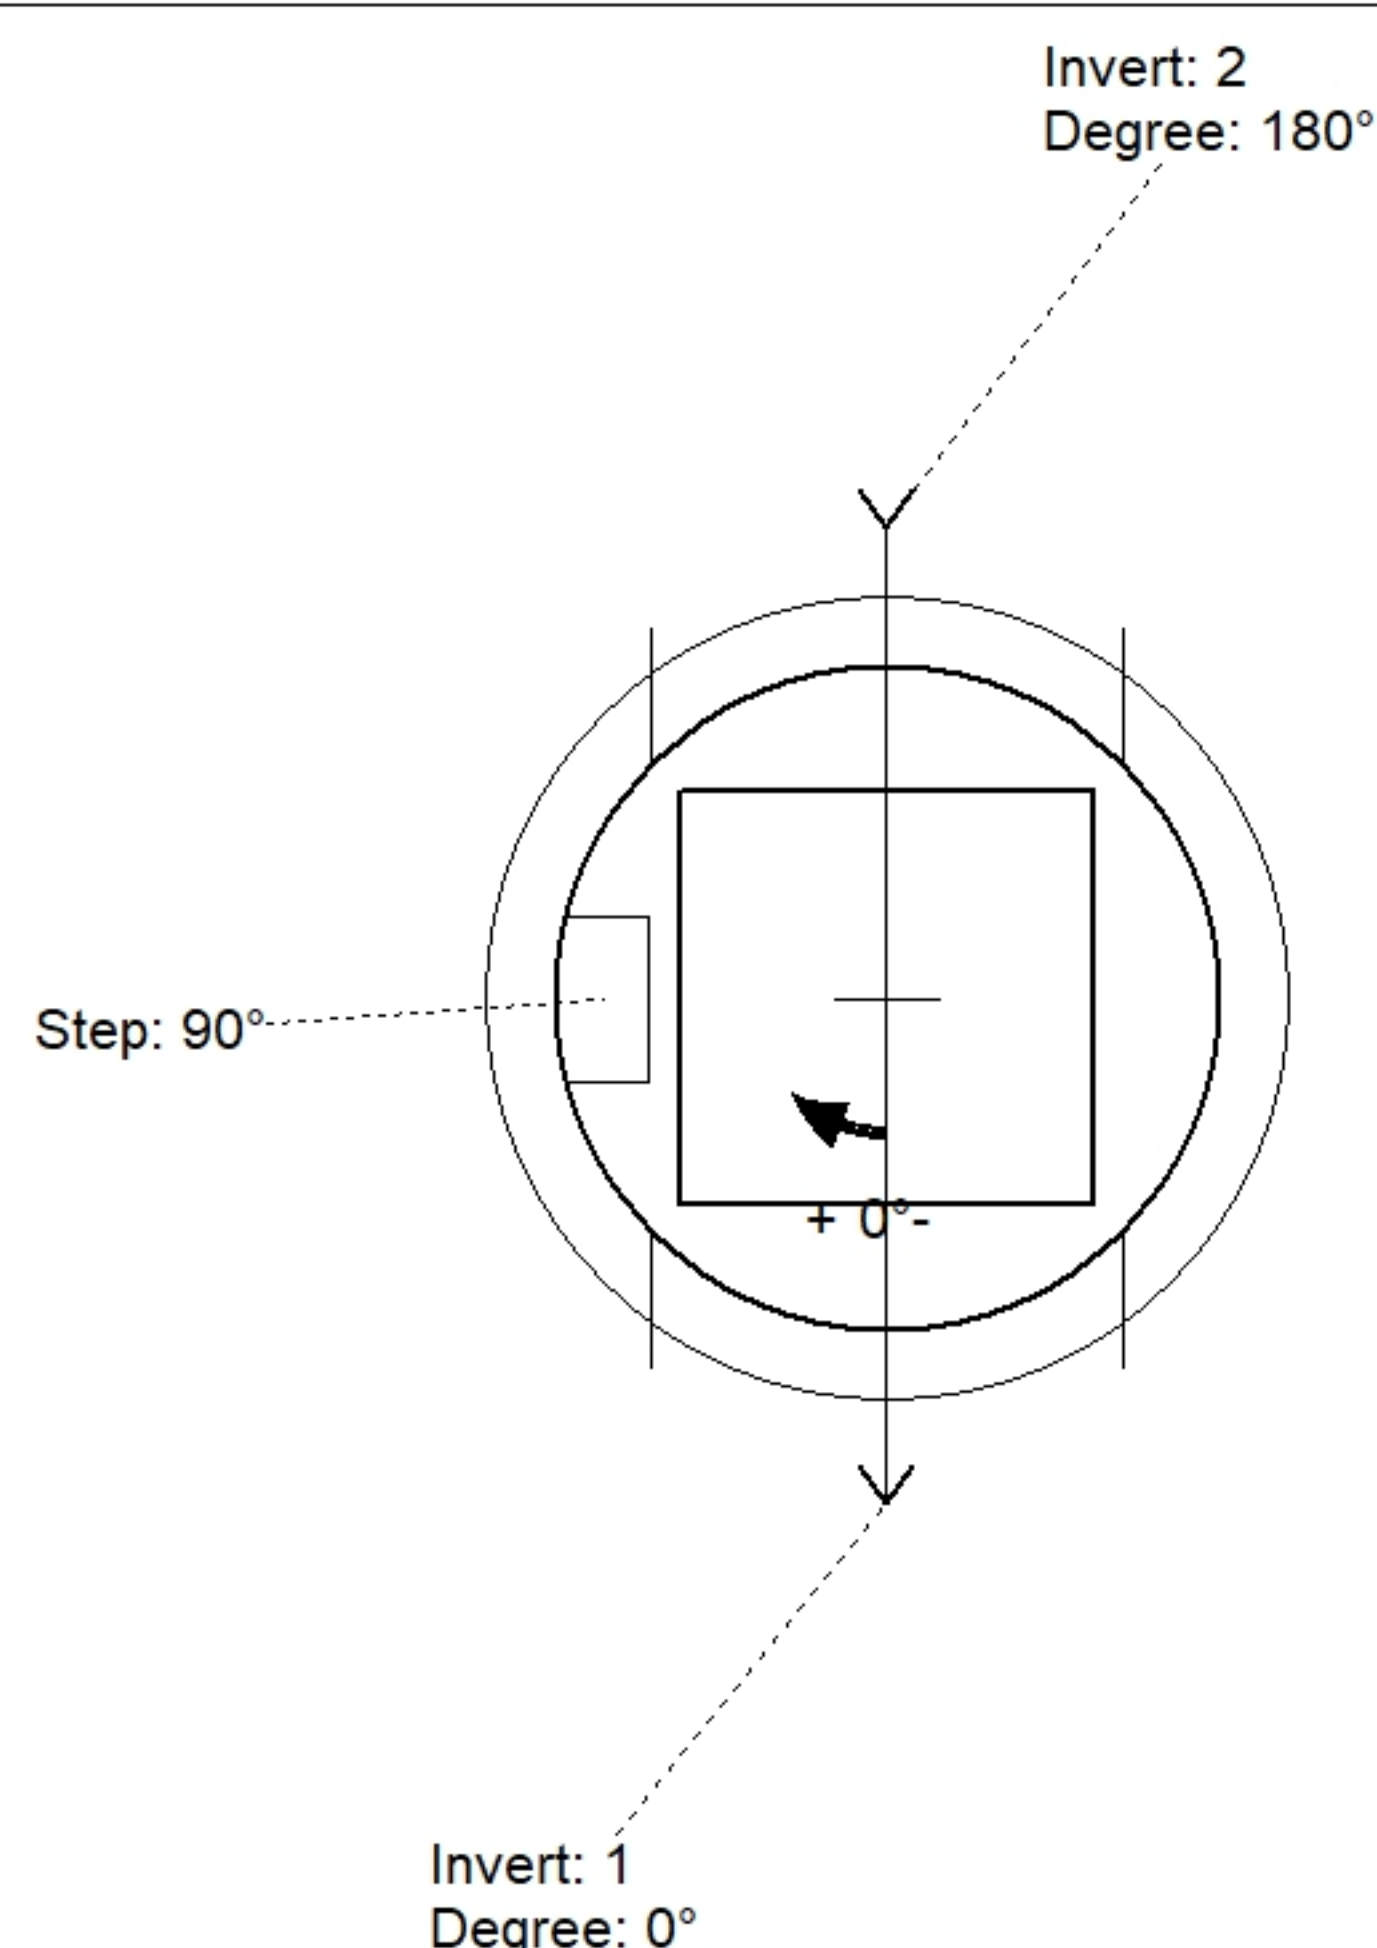

Position	Elev	Angle	Pipe	Pipe OD	Hole	Connector	Up (')	Ref
Rim	524.5'							
Reducer								
Invert 1	520.2'	0°	24" RCP B WALL	30"	34"	Hole 34	0"	P1
Invert 2	520.3'	180°	24" RCP B WALL	30"	34"	Hole 34	1.2"	P1
Invert 3								
Invert 4								
Invert 5								
Invert 6								
Invert 7								
Invert 8								

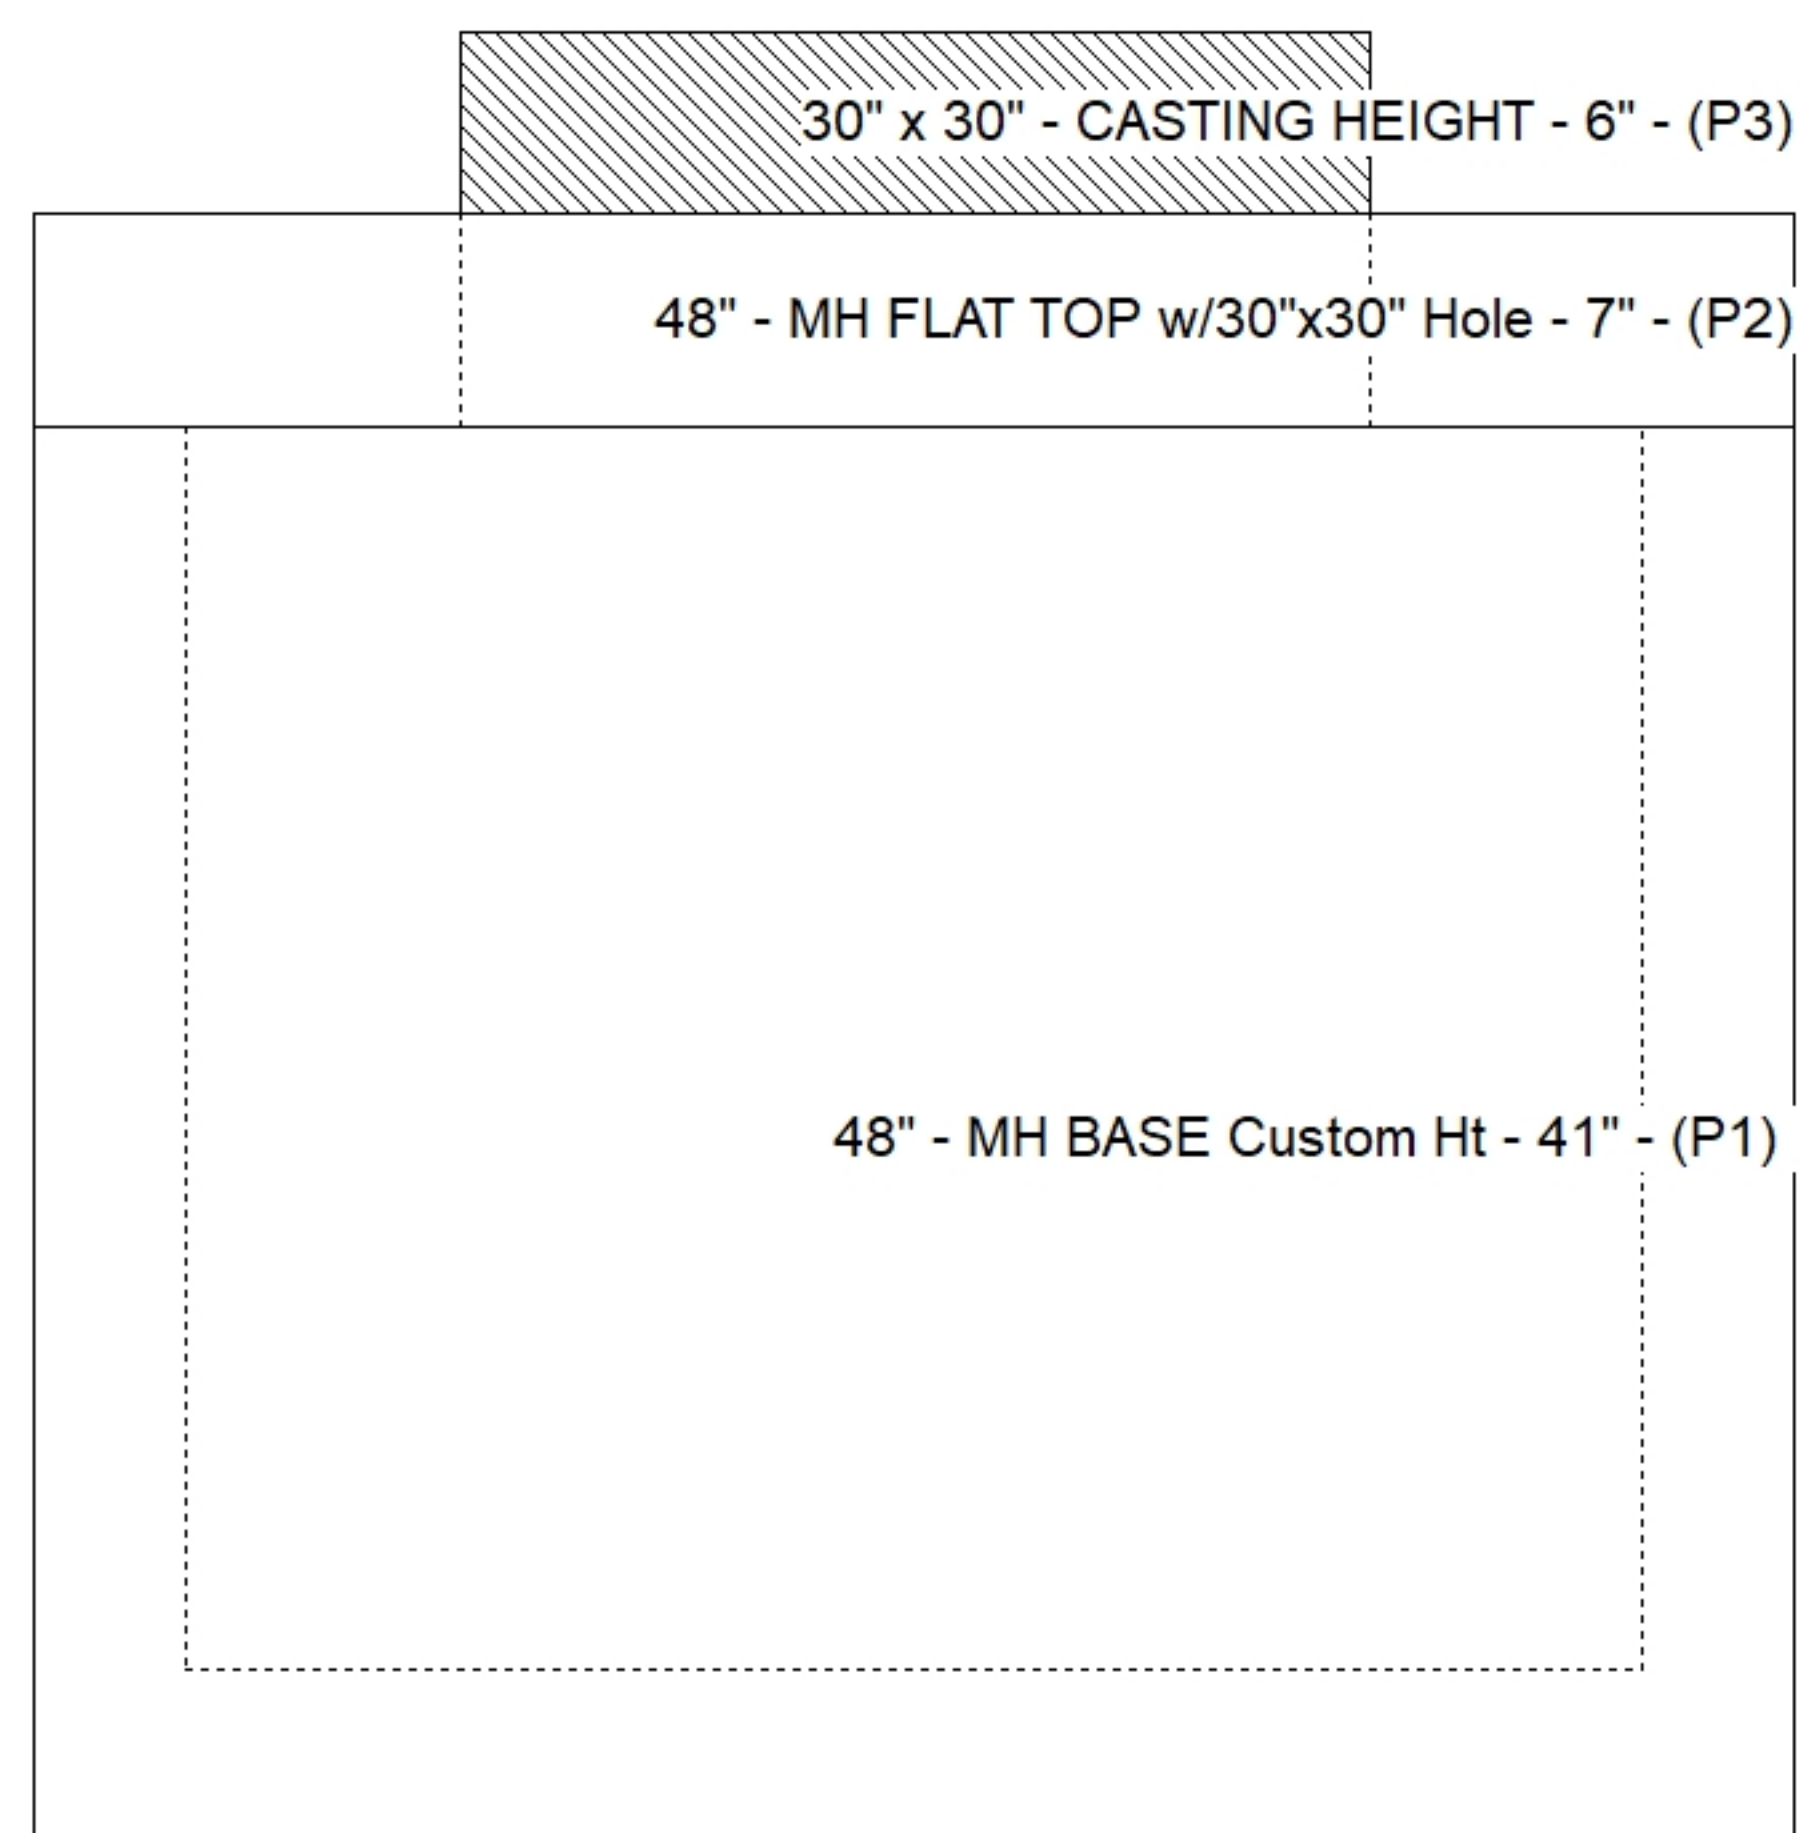

Default - Interior Dimensions

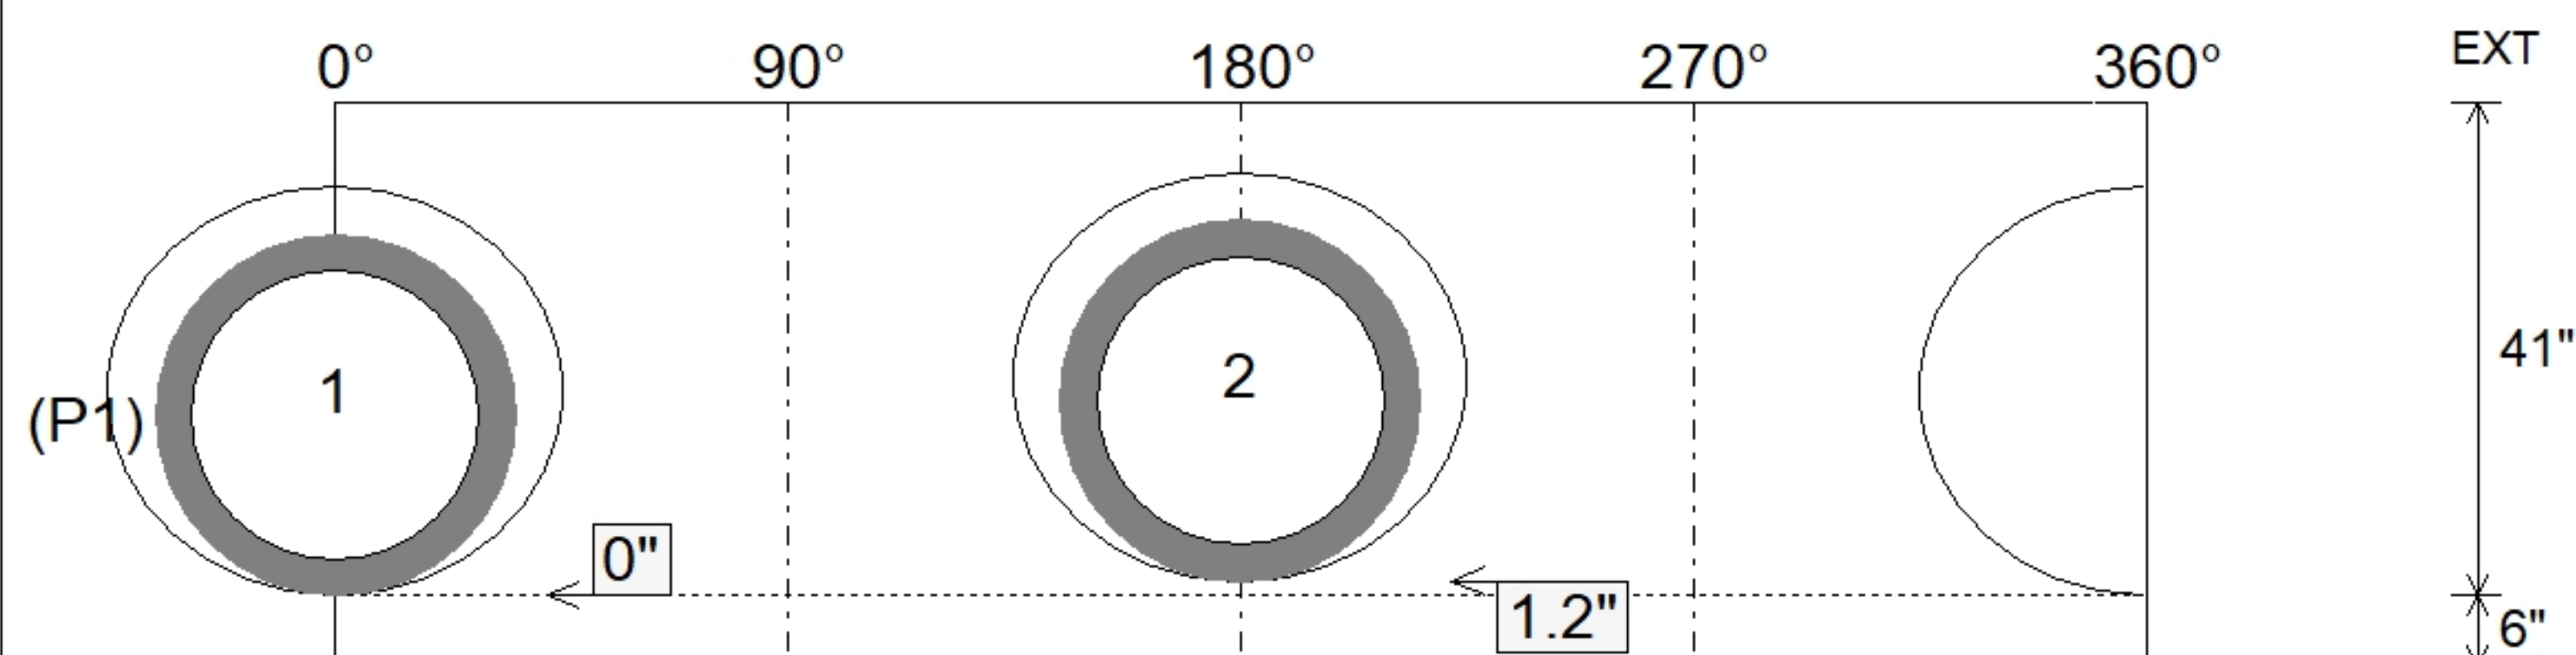

SUBMITTAL
APPROVED BY: