


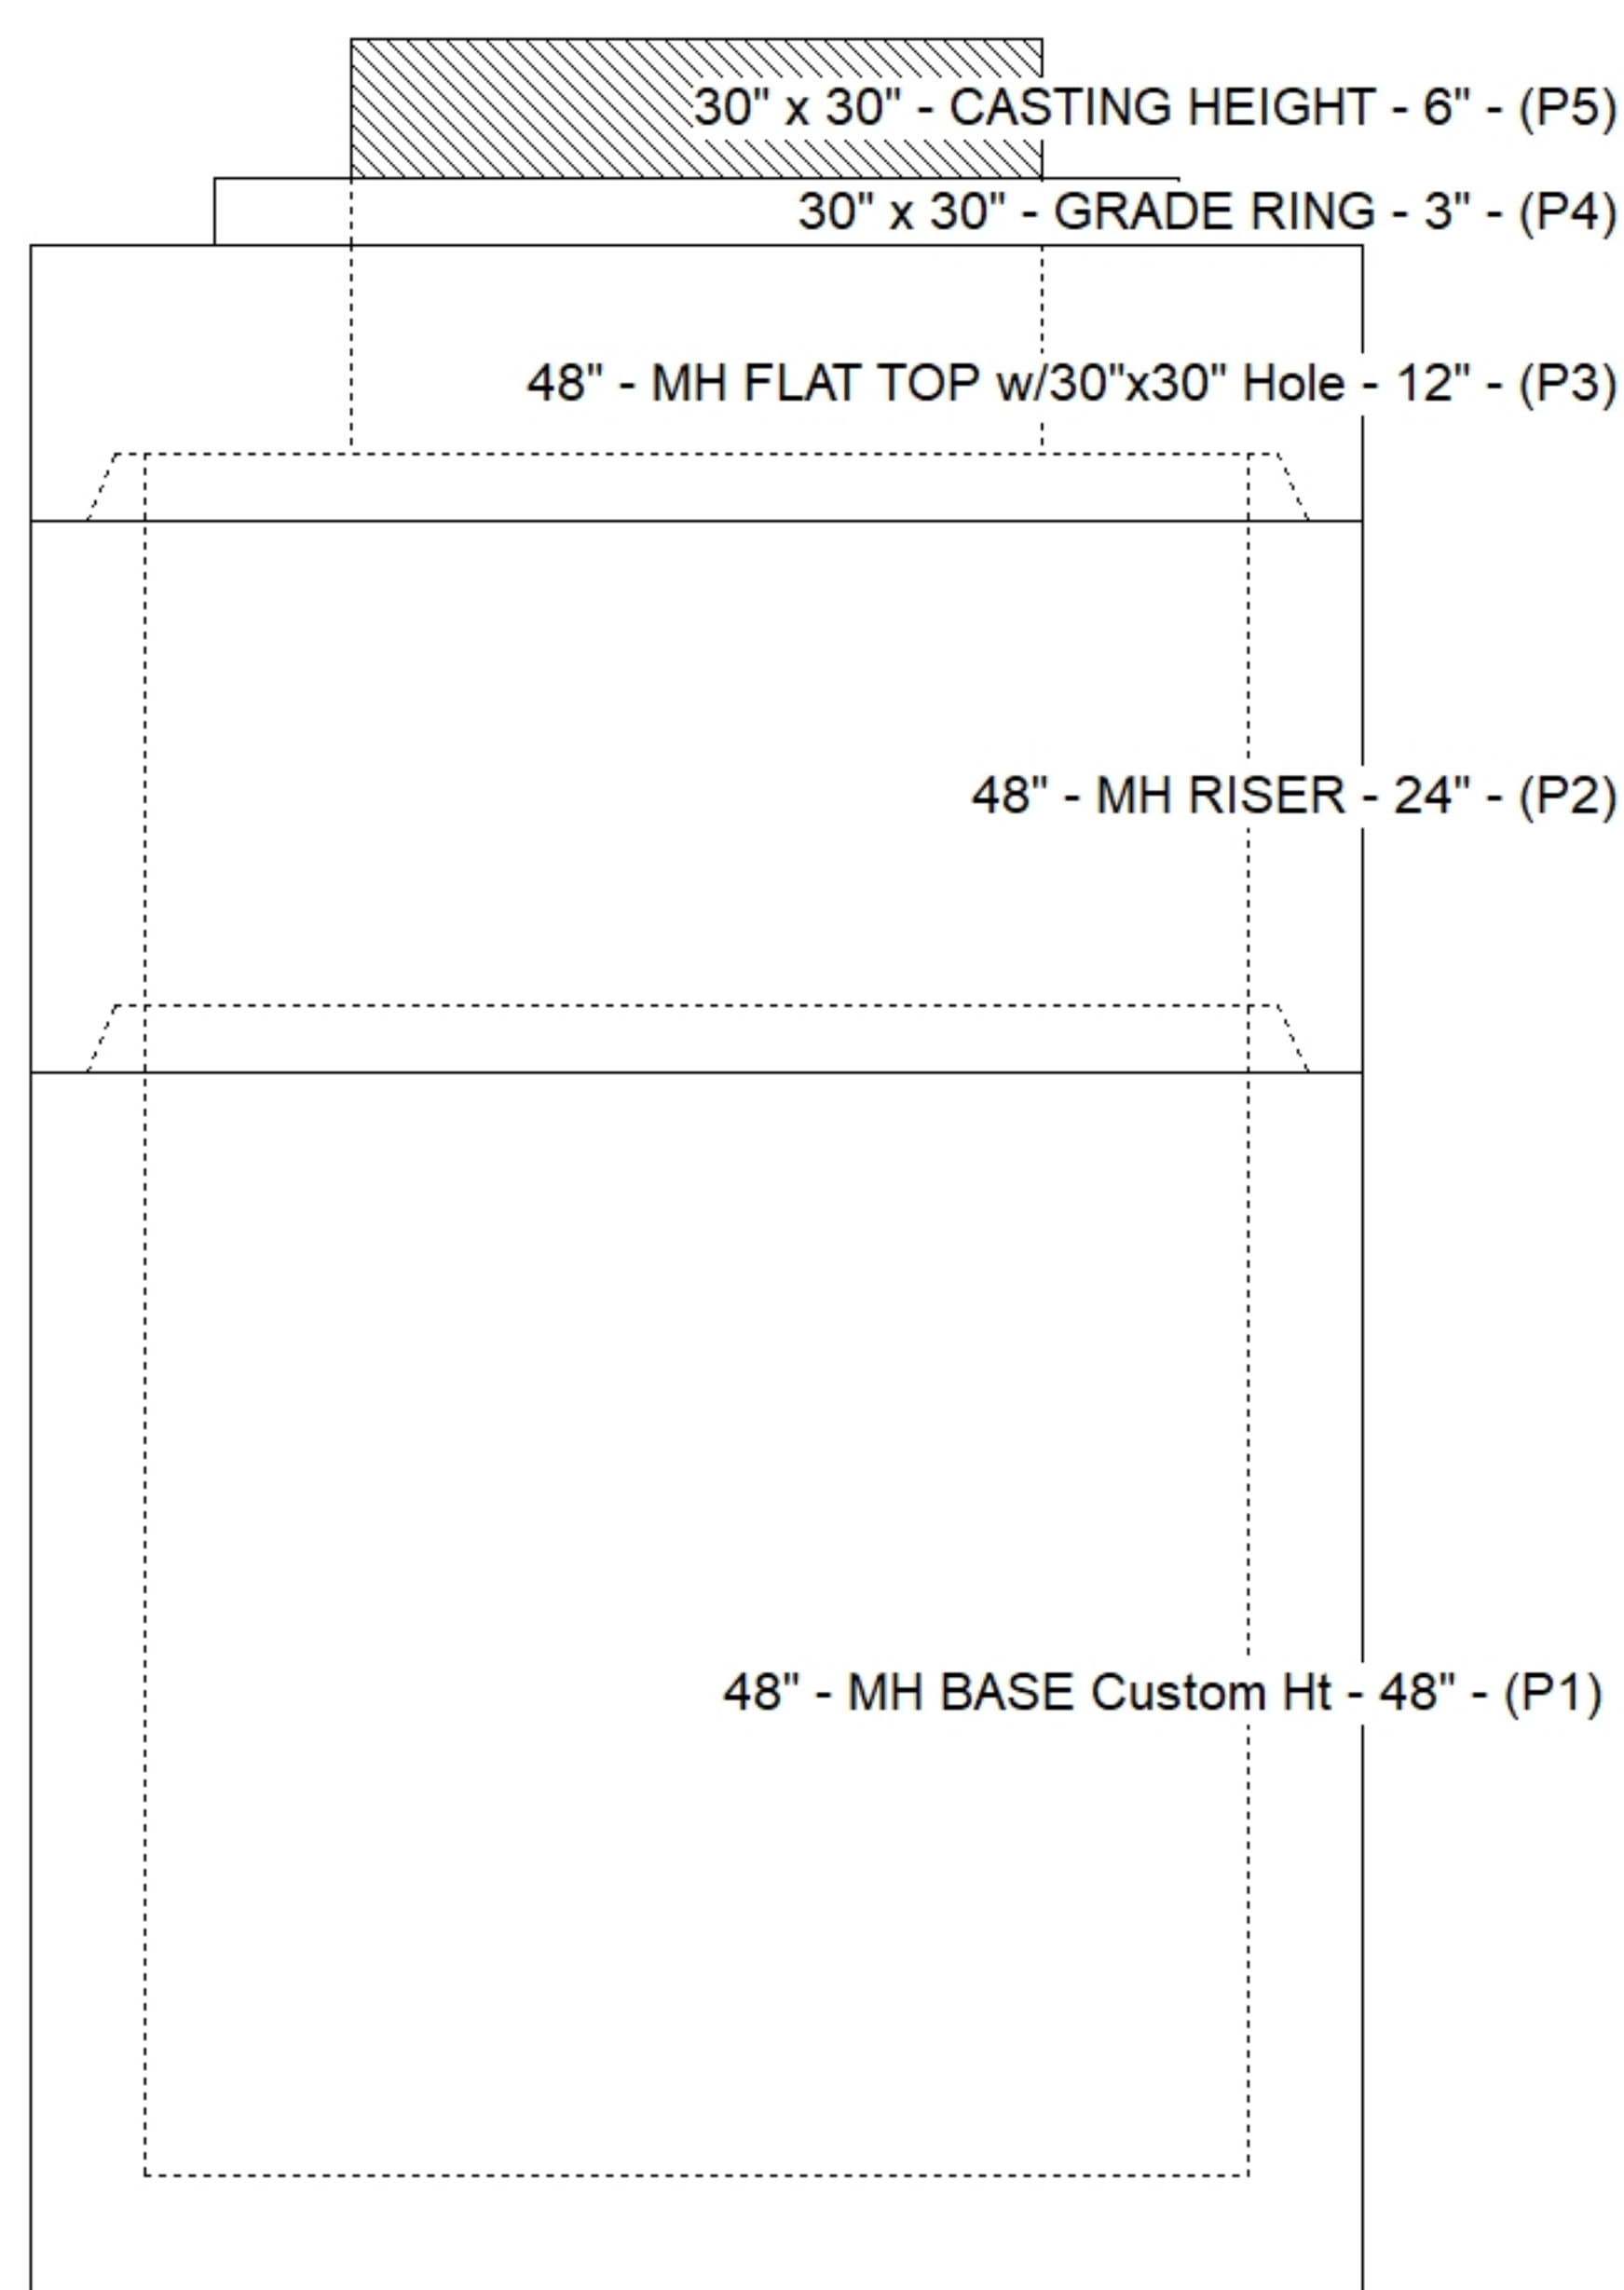

Floor (Bot): 522.75'
Overall Height: 8.25'
Slack: 0"

0 lb
218 lb
1350 lb
1677 lb
3870 lb
0 lb
0 lb
0 lb
0 lb
0 lb



Position	Elev	Angle	Pipe	Pipe OD	Hole	Connector	Up (')	Ref
Rim	531'							
Reducer								
Invert 1	523.5'	0°	24" RCP B WALL	30"	34"	Hole 34	0"	P1
Invert 2	523.6'	180°	15" RCP B WALL	19.5"	22"	Hole 22	1.95"	P1
Invert 3	523.6'	264°	18" RCP B WALL	23"	26"	Hole 26	1.7"	P1
Invert 4								
Invert 5								
Invert 6								
Invert 7								
Invert 8								

SUBMITTAL
APPROVED BY: