

Job Name: 25-2647 Nichols West

F. Brackley
J. Cop



Job Location: Gallatin, TN

Structure ID: D12

Plant: Beaver Dam


Spec: Stone
Type: SM-MH
Size: 48" RCP

Contractor: Hayes Pipe Supply

Structure Notes:
1. PER JBS 4310 F/G
2. PER ASTM C478 SPECIFICATIONS.


Structure Summary:
P1) 48" - MH BASE Custom Ht - 39" 60 lb
1) 48" - Conseal CS-102 1.00" 0 lb
1) 30" x 30" - Conseal CS-102 1.00'0 lb
2) Hole - 34 0 lb
1) Hole - 22 0 lb
3) MH Step ML-10-TDS-NCR - 10" 0 lb

Structure Dimensions:
Rim: 543.7' Sum: 538.7' (Bot): 538.7'
Invert: 539.6' (Top): 539.7' Overall Height: 4.83'
Invert: 539.7' (Bot): 539.7' Overall Height: 4.83'
Invert: 539.7' (Bot): 539.7' Overall Height: 4.83'

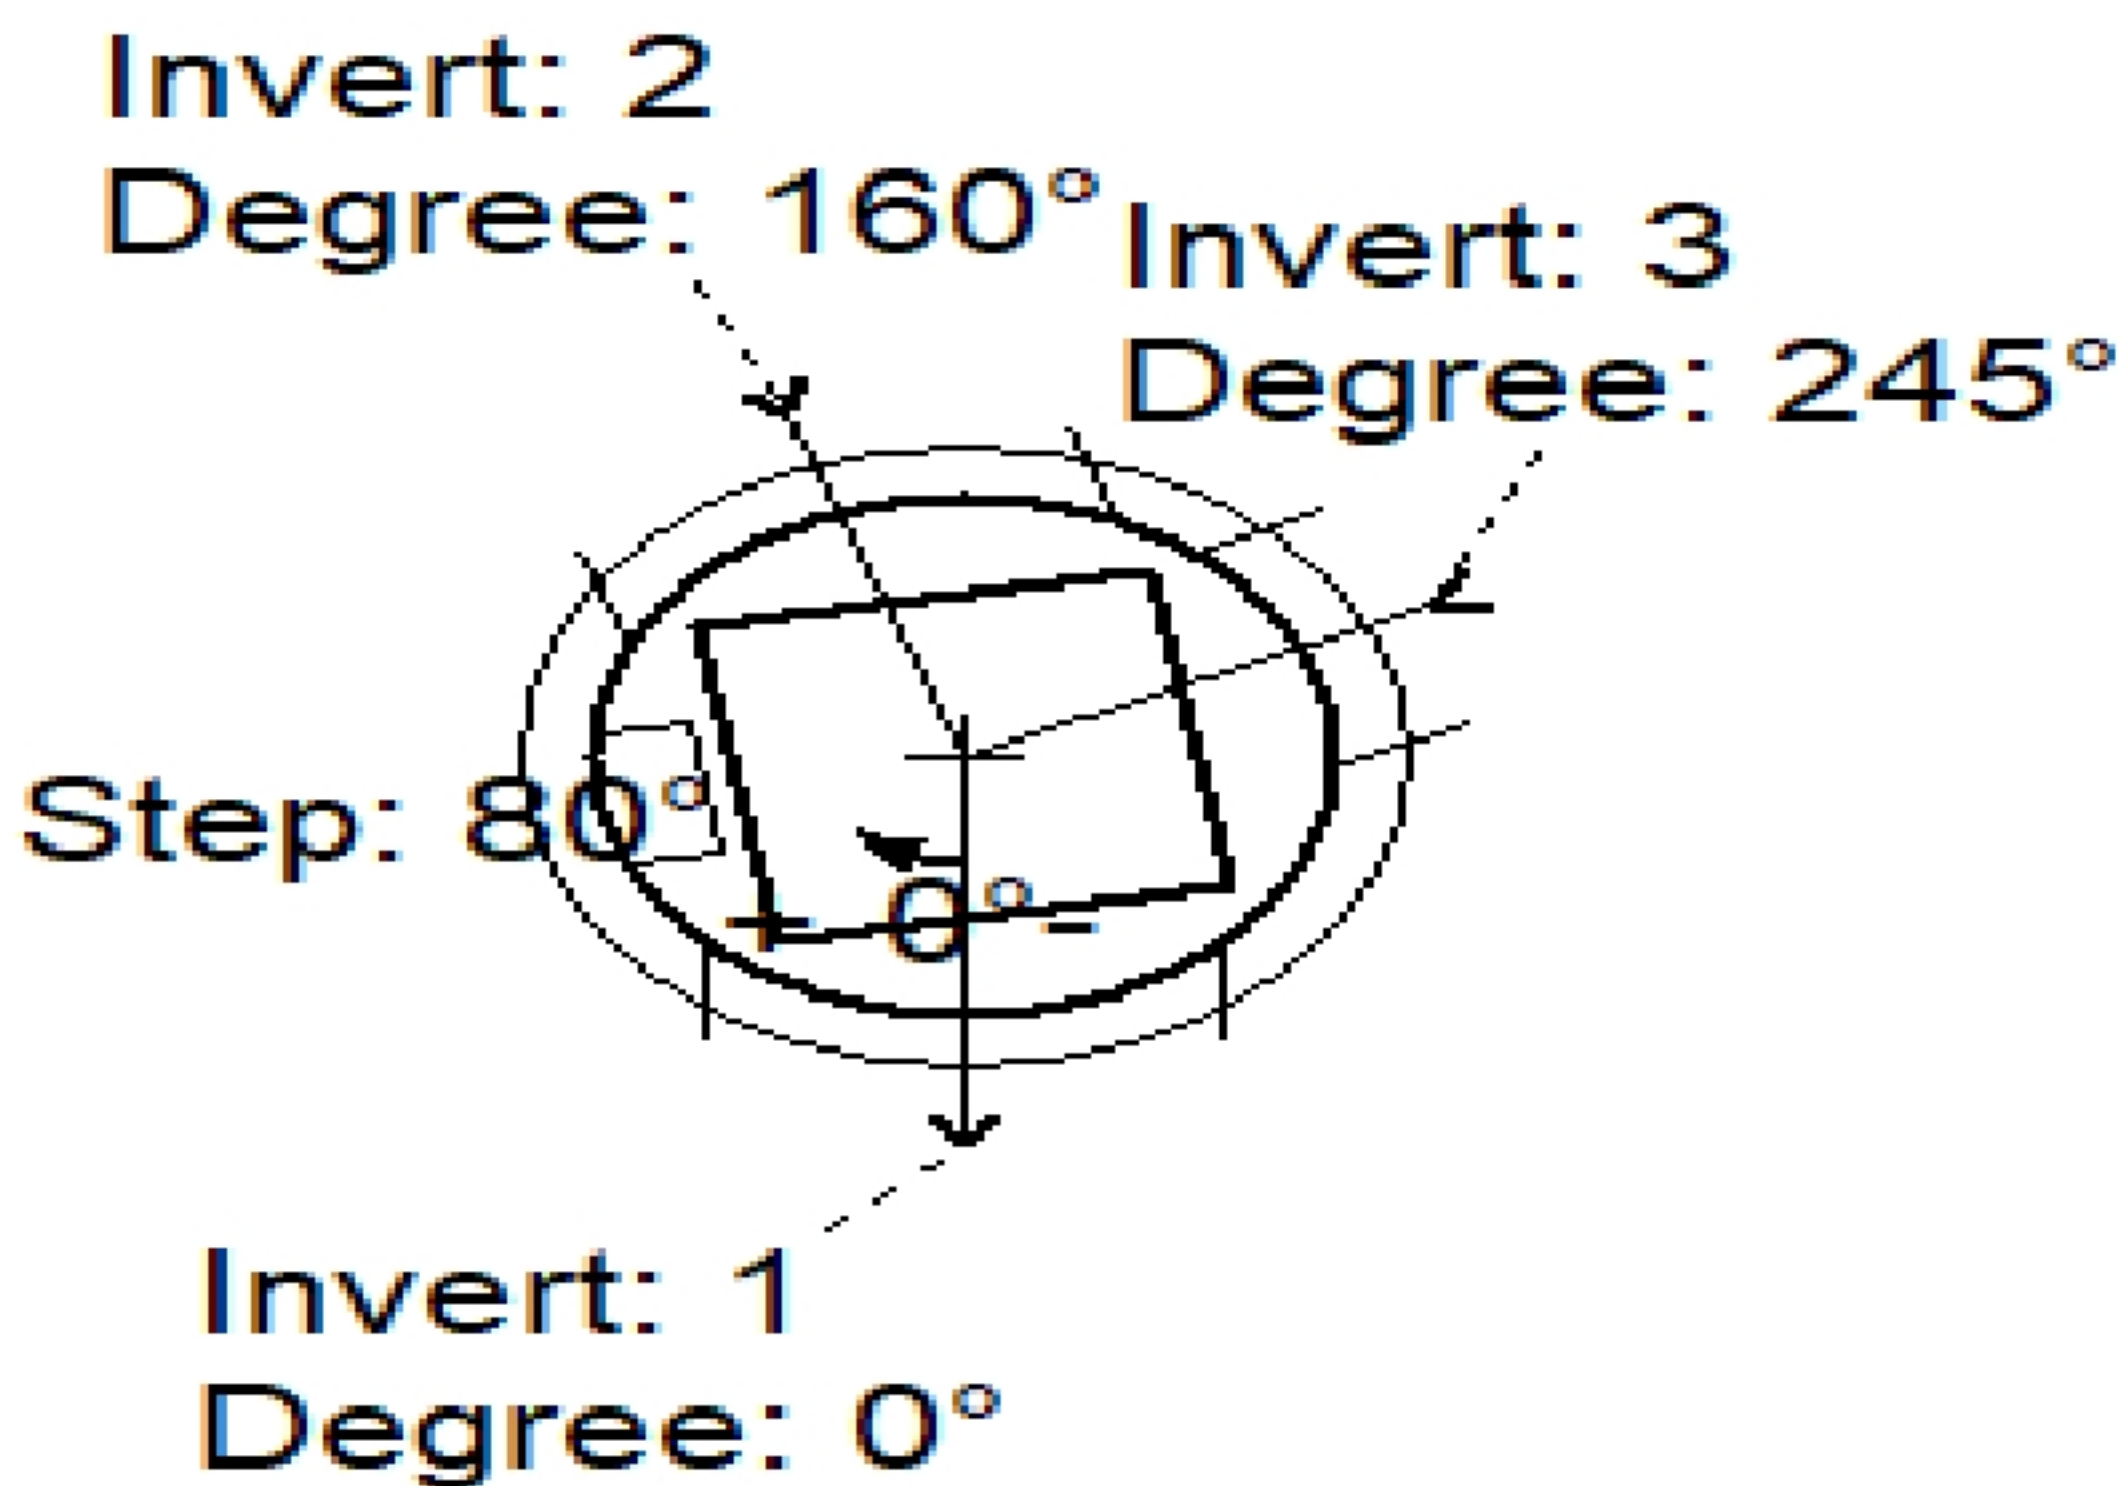

Position	Elev	Angle	Pipe	Pipe OD	Hole	Connector	Ref
Rim	543.7'						
Reducer							
Invert 1	539.6'	0°	24" RCP B WALL	30"	34"	Hole 34	0" P1
Invert 2	539.7'	160°	24" RCP B WALL	30"	34"	Hole 34	1.2" P1
Invert 3	539.7'	245°	15" RCP B WALL	19.5"	22"	Hole 22	1.95" P1
Invert 4							
Invert 5							
Invert 6							
Invert 7							
Invert 8							

Default - Interior Dimensions

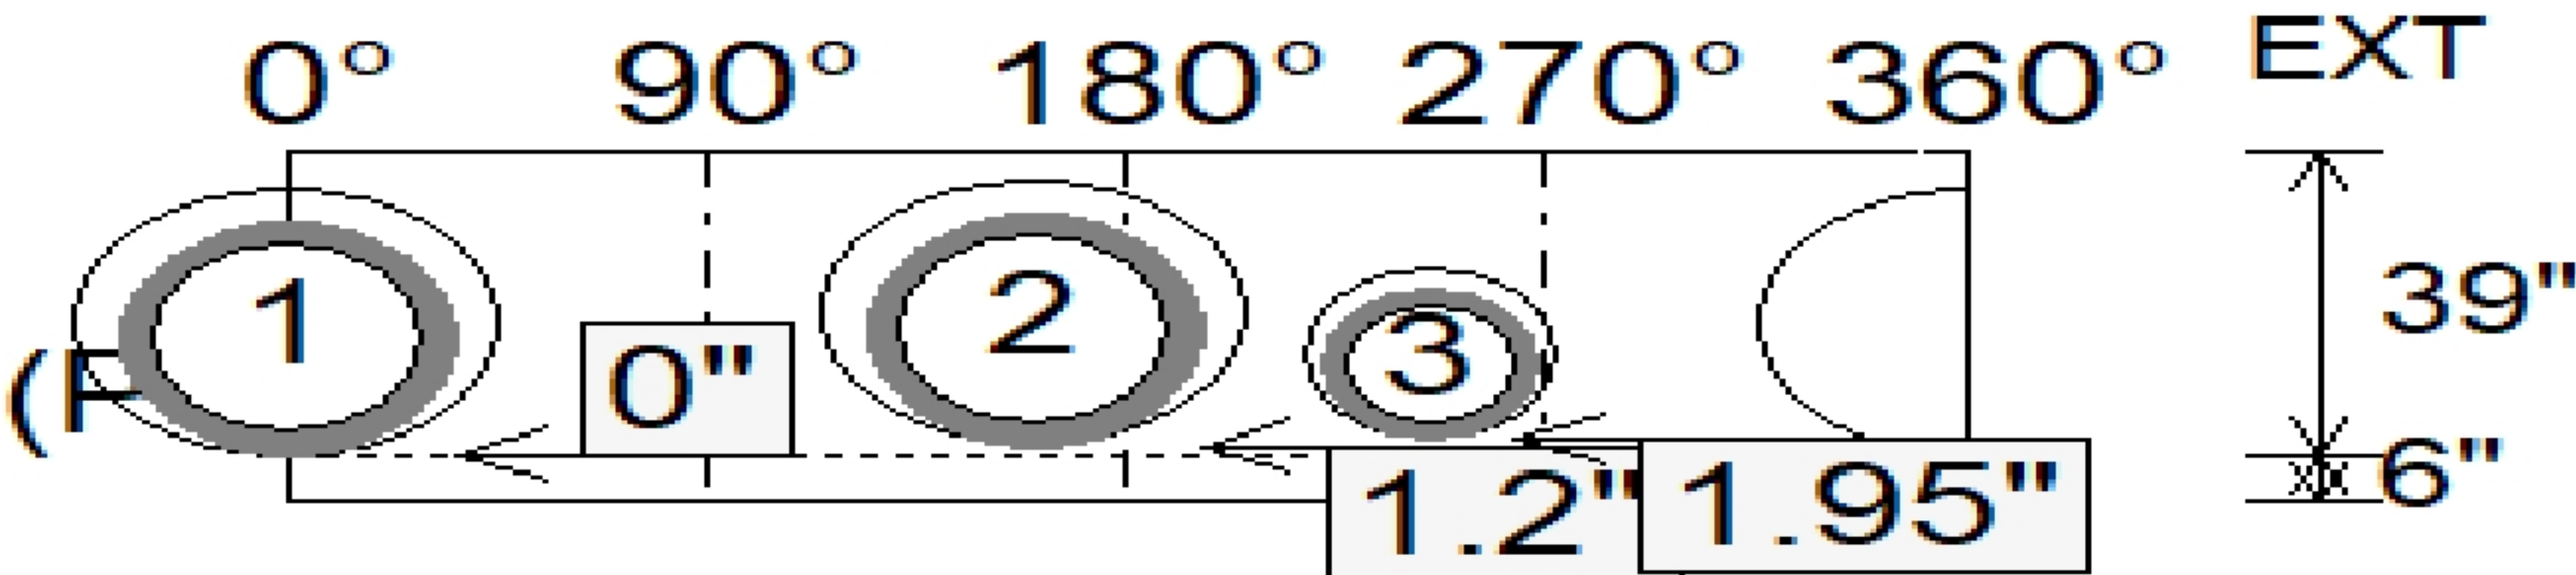

BY: