



Plant: Beaver Dam

Job Location: Gallatin, TN

Job Location:

Spec: **Contractor: Hayes Pipe Supply Bot**): 541


Structure Notes:

STRUCTURE NOTES: STRUCTURE SUMMARY:
Type S1M1H Invert: 546.9 (Top): 646.5 Height: 4.83
1. (JBS 4310) G 1.9' 60" x 30" CASTING HEIGHT 60"

Size: 48 Ring to Hvert Floor Height: 6" TOP w/30" Slack: 0.2"


2. PER ASTM C478 SPECIFICATIONS.

Invert: 2
Degree: 130°

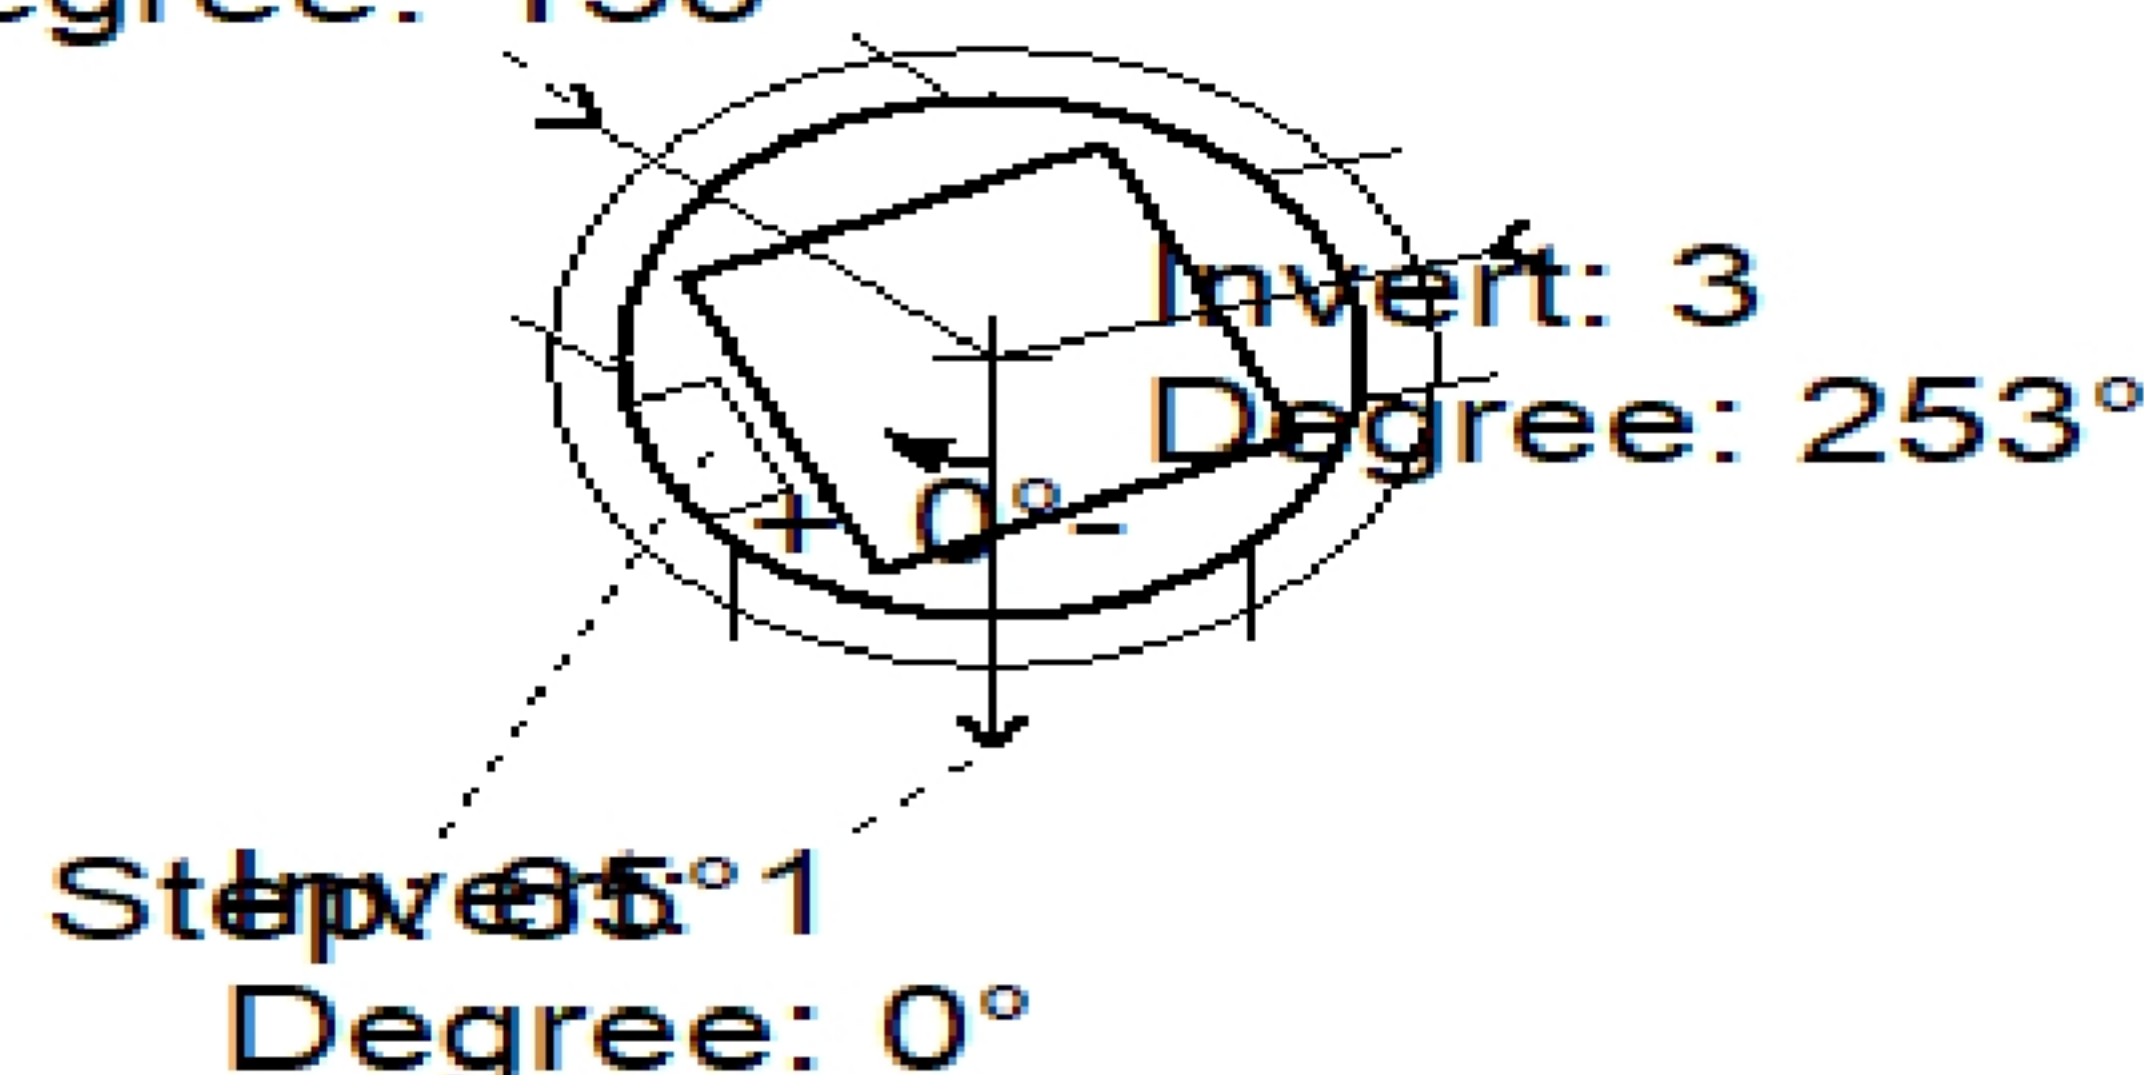

0" - CASTING HEIGHT - 6" - (P3)
T TOP w/30"x30" Hole - 7" - (P2)

MH BASE Custom Ht - 39" - (P1)

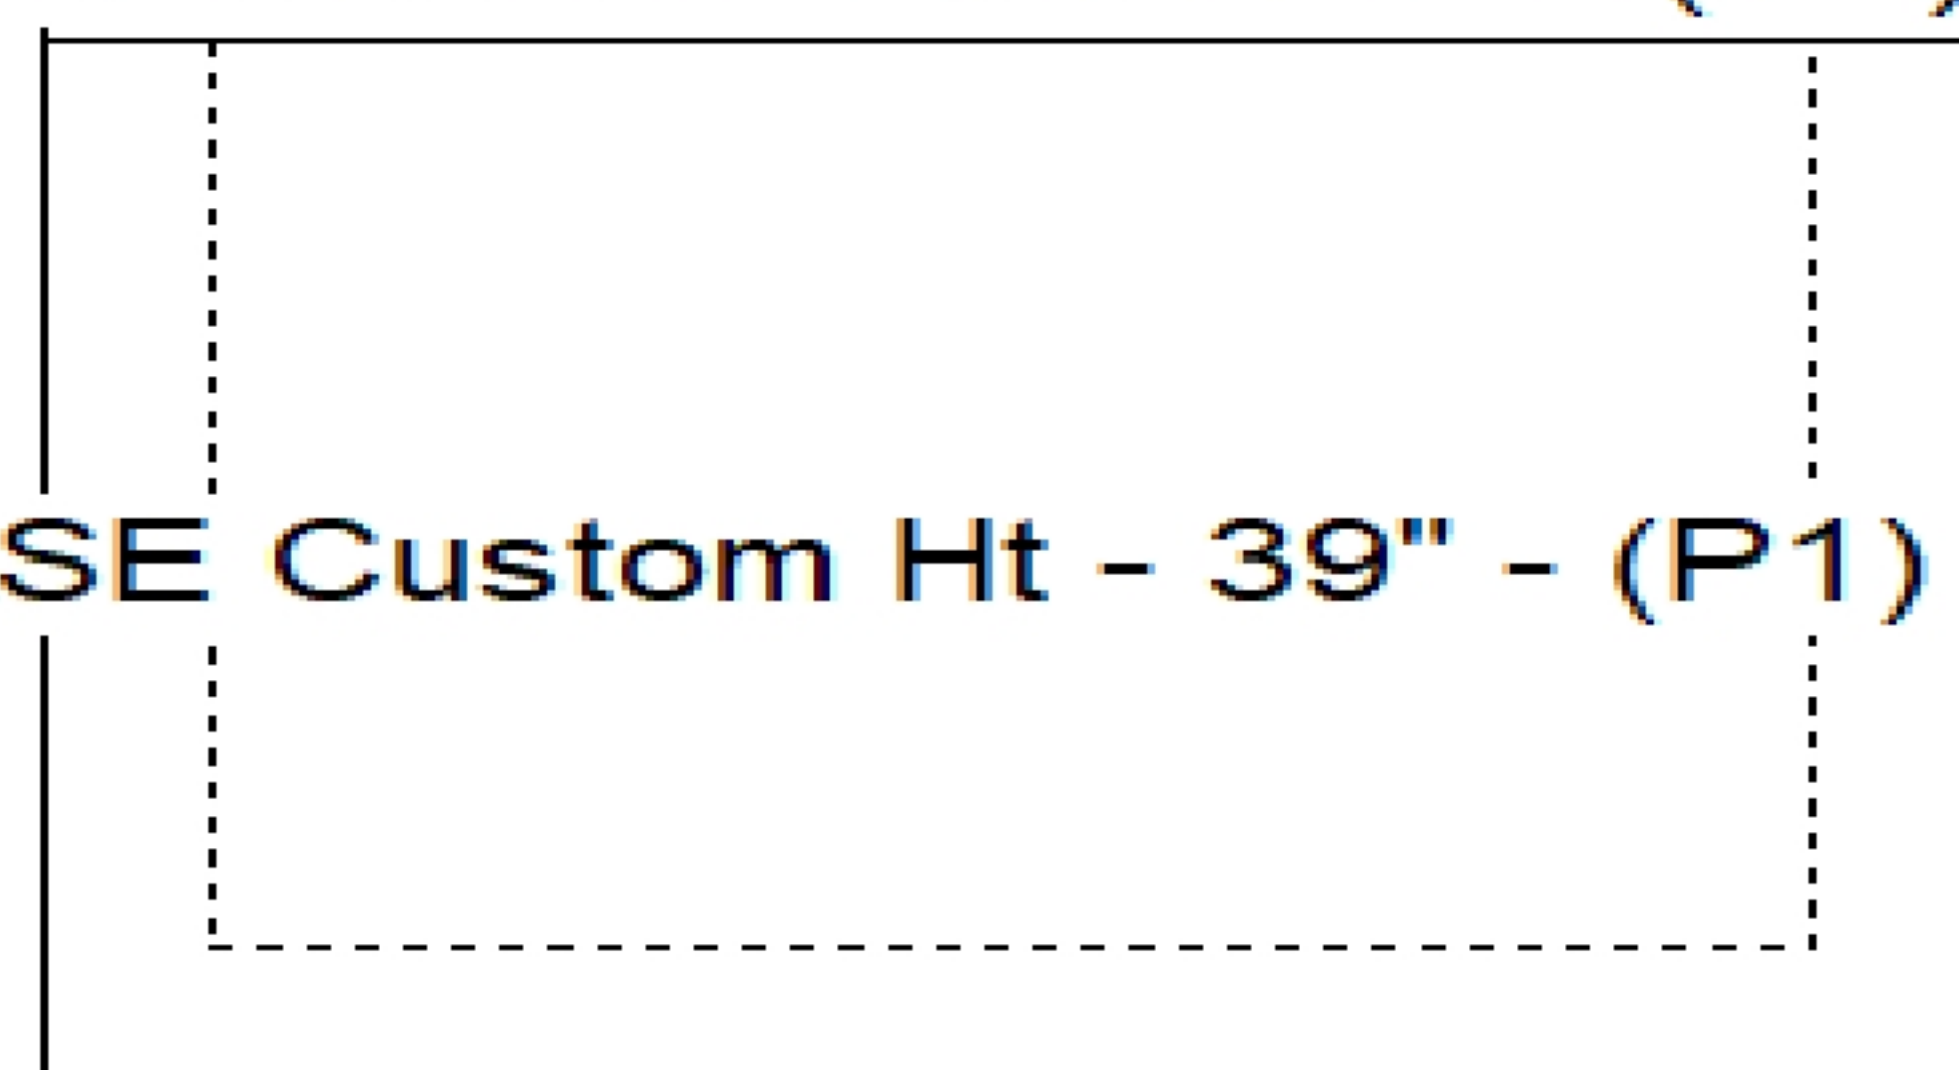

STRUCTURE SUMMARY:

54569 (top) : 64569 Height 4

4'8" Height: 6" TOP w/30" Slack: 0

P1) 48" - MH BASE Custom Ht - 3960 lb

1) 48" - Conseal CS-102 1.00" 0 lb

1) 30" x 30" - Conseal CS-102 1.00'0 lb


2) Hole - 34 0 lb

1) Hole - 22 0 lb

3) MH Step ML-10-TDS-NCR - 10" 0 lb

Position	Elev	Angle	Pipe Structure	Pipe OD	Hole	Connector	Top (")	Ref
Rim	546"							
Reducer								
Invert 1	541.9'	0°	24" RCP B WALL	30"	34"	Hole 34	0"	P1
Invert 2	542'	130°	24" RCP B WALL	30"	34"	Hole 34	1.2"	P1
Invert 3	542'	253°	15" RCP B WALL	19.5"	22"	Hole 22	1.95"	P1
Invert 4								
Invert 5								
Invert 6								
Invert 7								
Invert 8								

Default - Interior Dimensions

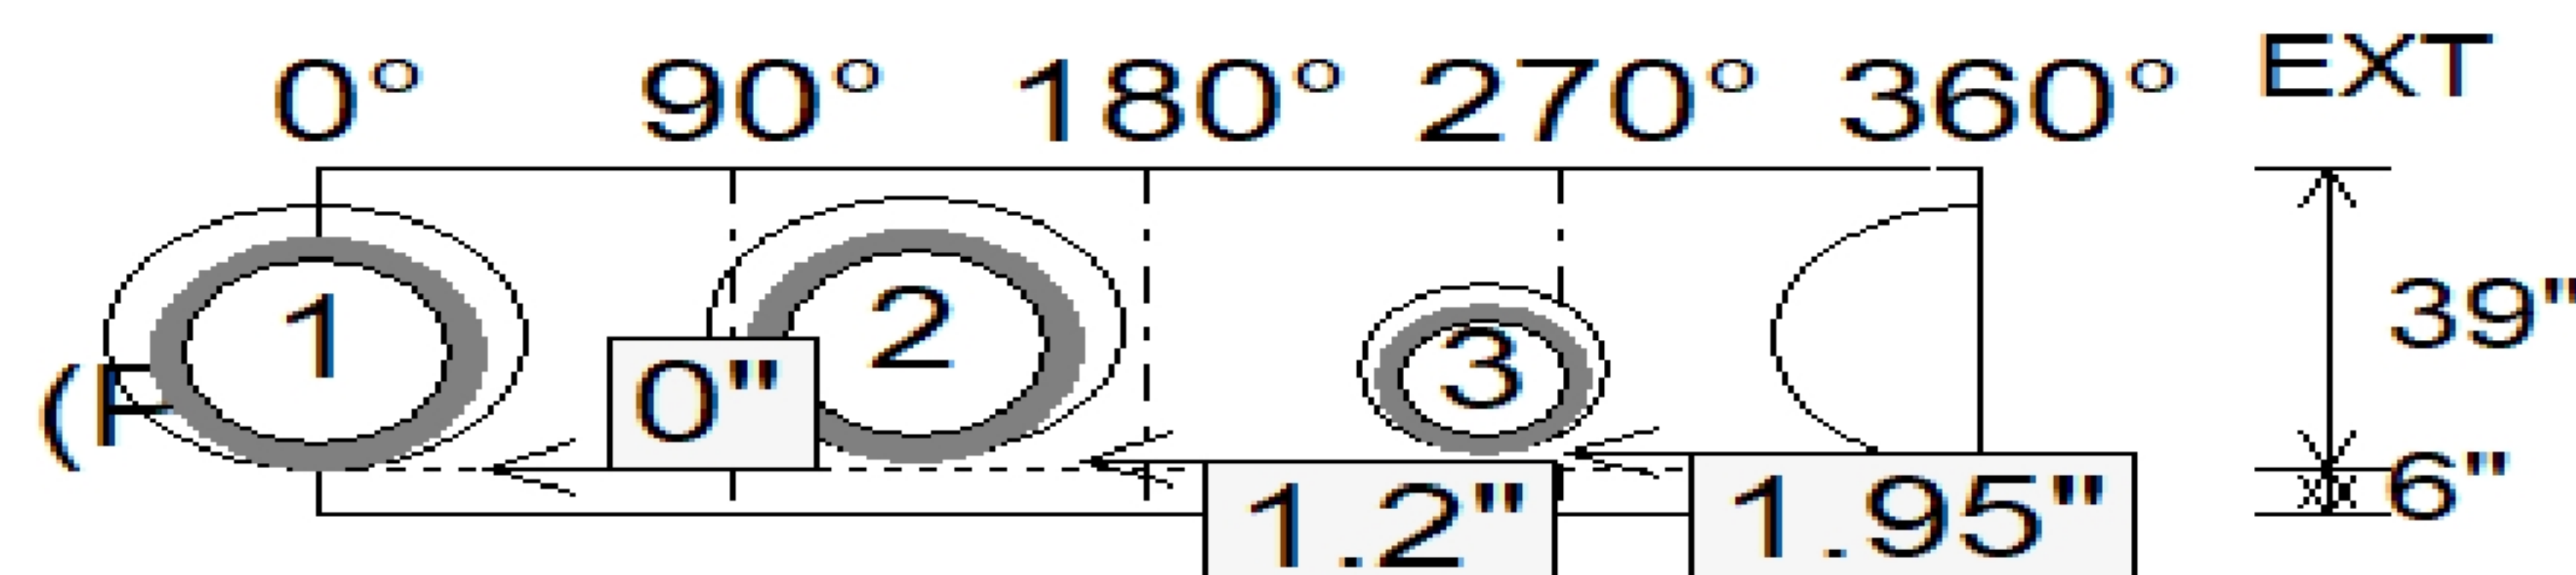

BY: