

Weight (Net): 4788 lb
Volume (Net): 1.22cu.yd

Job Name: 25-2647 Nichols West
Job Location: Gallatin, TN
Contractor: Hayes Pipe Supply



Plant: Beaver Dam
10/1/2026 10:33:16 AM


Tech: J. Coppage
PC: E. Bradley



Structure ID: D15
P1 BX28640606-VH BOX BASE 6inW, 6inF, Variable Ht

GENERAL NOTES:
1. RECESSES FOR LINTEL BARS TO BE 7" LONG X 1" DEEP X FULL WIDTH OF WALL.

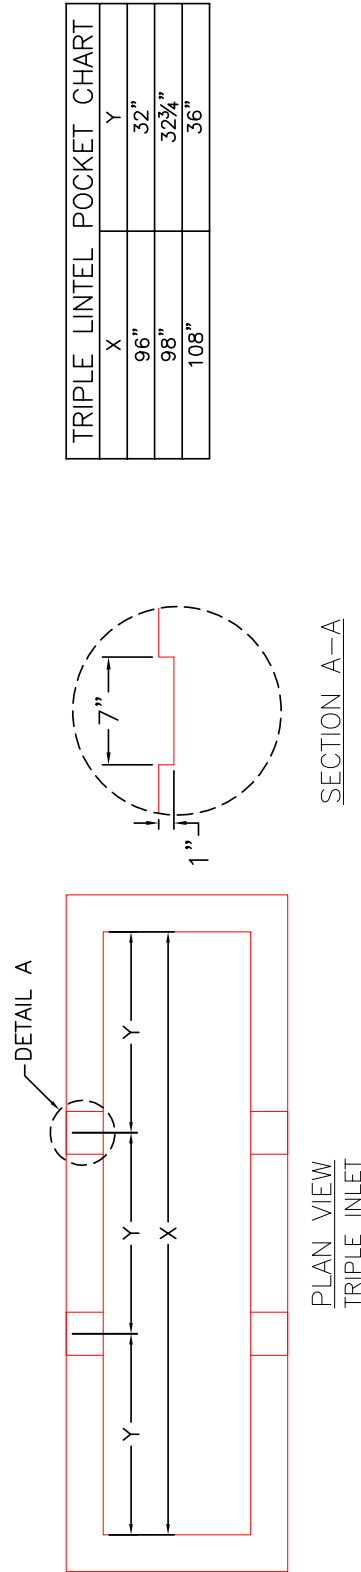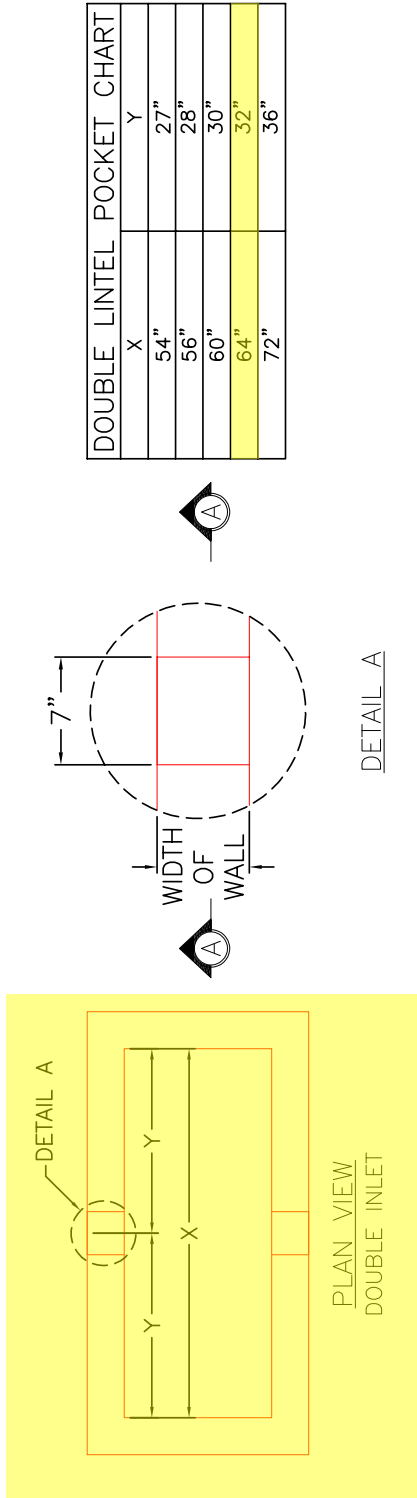

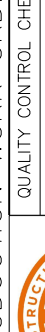PRODUCTION WORK ORDER		PRODUCT I.D.: -	DESCRIPTION: LINTEL BAR POCKET LOCATIONS	
	QUALITY CONTROL CHECKLIST		PRODUCT VIEW: RIGHT SIDE UP	CUSTOMER: N/A
	☐ ALL DIMENSIONS CORRECT.		PLANT: BEAVER DAM, KY.	PROJECT: N/A
	☐ LIFTERS INSTALLED.		WEIGHT: N/A.	STRUCTURE: N/A
	☐ OPENING CENTERED.		TOP SECTION JOINT: N/A	ORDER NO: N/A
	☐ REINFORCING CORRECT.		BASE SECTION JOINT: N/A	PE: J.H. ROSS
	☐ SURFACE QUALITY ACCEPTABLE.		QC CHECK INITIALS:	DRAWING: J. COPPAGE
	☐ EDGES CHAMFERED.		DATE: 3/6/24	SCALE: NTS
	☐ ALL PATCHWORK ACCEPTABLE.		PG. 1 of 1	