

Job Name: 25-2647 Nichols West

F. Brack
J. Cop
Plant: Beaver Dam



Job Location: Gallatin, TN

Structure ID: D15
Contractor: Hayes Pipe Supply

Structure Notes:
1. (JBS 3500 DOUBLE
SE 28" RCP BY OTHERS)
2. PER ASTM C913


STRUCTURE SUMMARY:

1) 28" x 64" - Conseal CS-102 1.00'0 lb
1) Hole - 22 0 lb
2) LINTEL BAR SLOT - 7"x1" 0 lb

Structure Total: 4788 lb


Invert: 2
Degree: 90°

Invert: 1
Degree: 90°

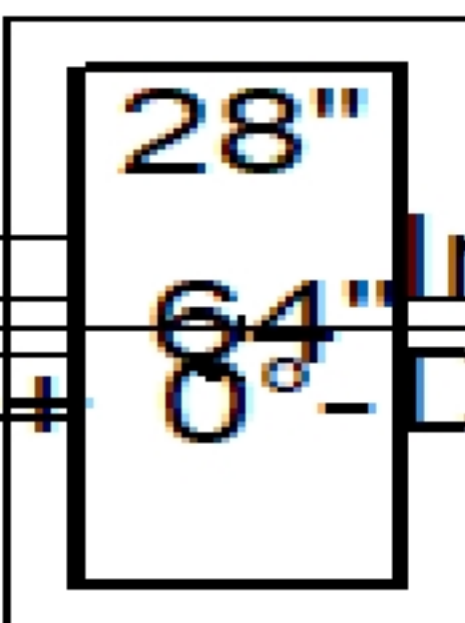

Position	Elev	Angle	Pipe	Pipe OD	Hole	Connector	Up ()	Ref
Rim	508.9'							
Reducer								
Invert 1	505.7'	90°	15" RCP B WALL	19.5"	22"	Hole 22	0.006"	P1
Invert 2	508.17'	90°	7" x 1" LINTEL BAR SLOT	7" x 1"	7" x 1"	LINTEL BAR SLOT 7"x1"	31.896"	P1
Invert 3	508.17'	270°	7" x 1" LINTEL BAR SLOT	7" x 1"	7" x 1"	LINTEL BAR SLOT 7"x1"	31.896"	P1
Invert 4								
Invert 5								
Invert 6								
Invert 7								
Invert 8								

Default - Interior Dimensions

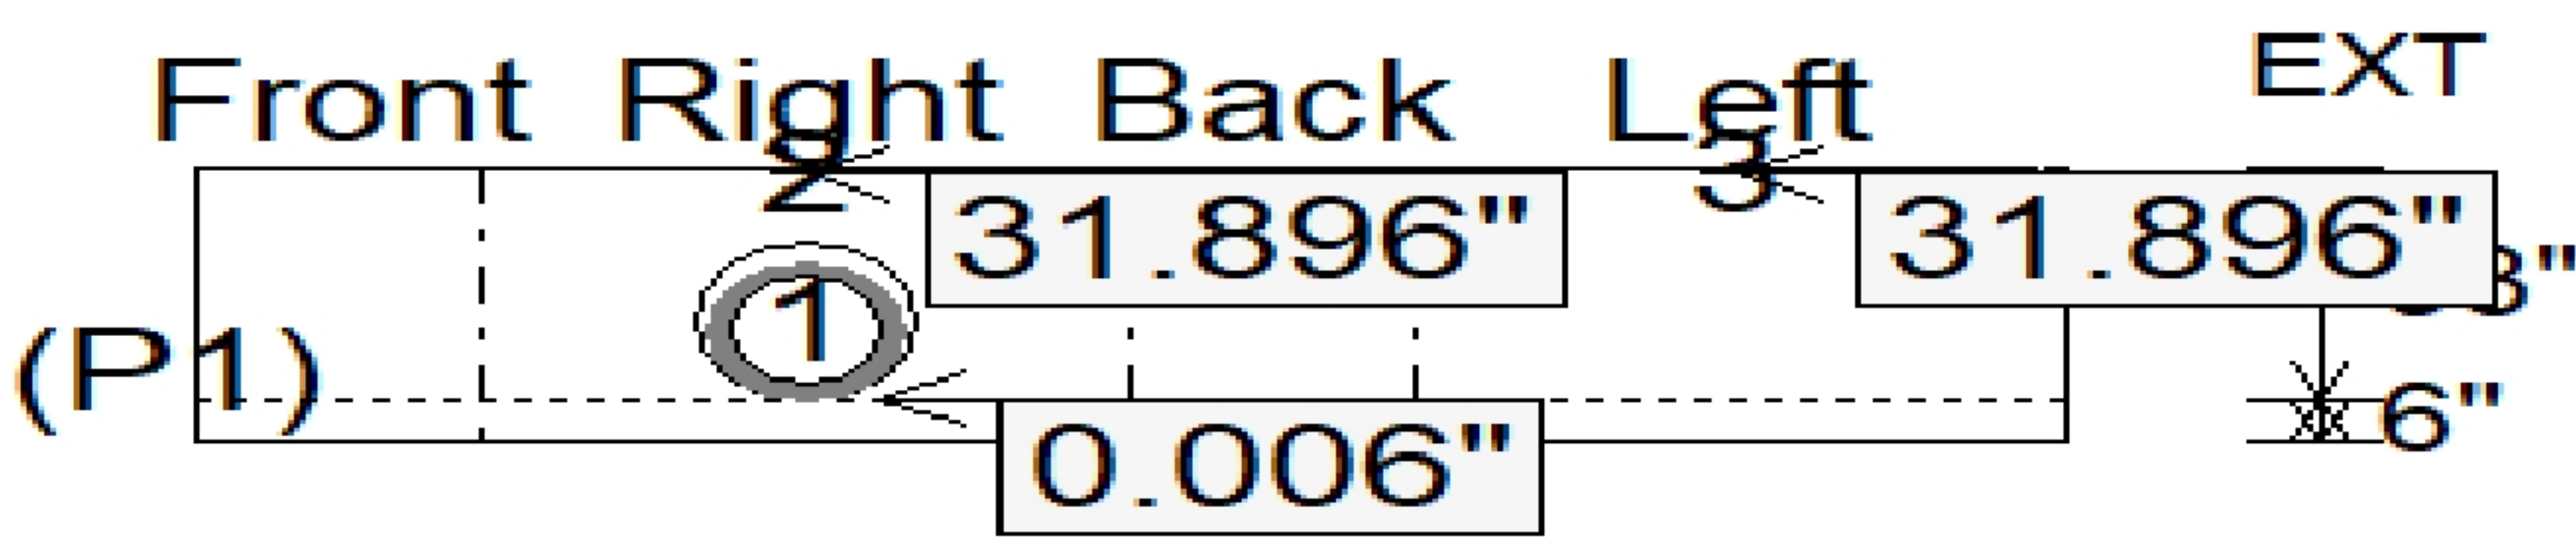

BY: