

Job Name: 25-2647 Nichols West

E. Brackley  
J. Cop  
Plant: Beaver Dam




Job Location: Gallatin, TN

Structure ID: D17  
Contractor: Hayes Pipe Supply

Structure Notes:  
1. (JBS 3500 SINGLE  
2. PER ASTM C913


STRUCTURE SUMMARY:  
1) 28" x 28" - Conseal CS-102 1.00'0 lb  
2) Hole - 22 0 lb

Structure Total: 3162 lb

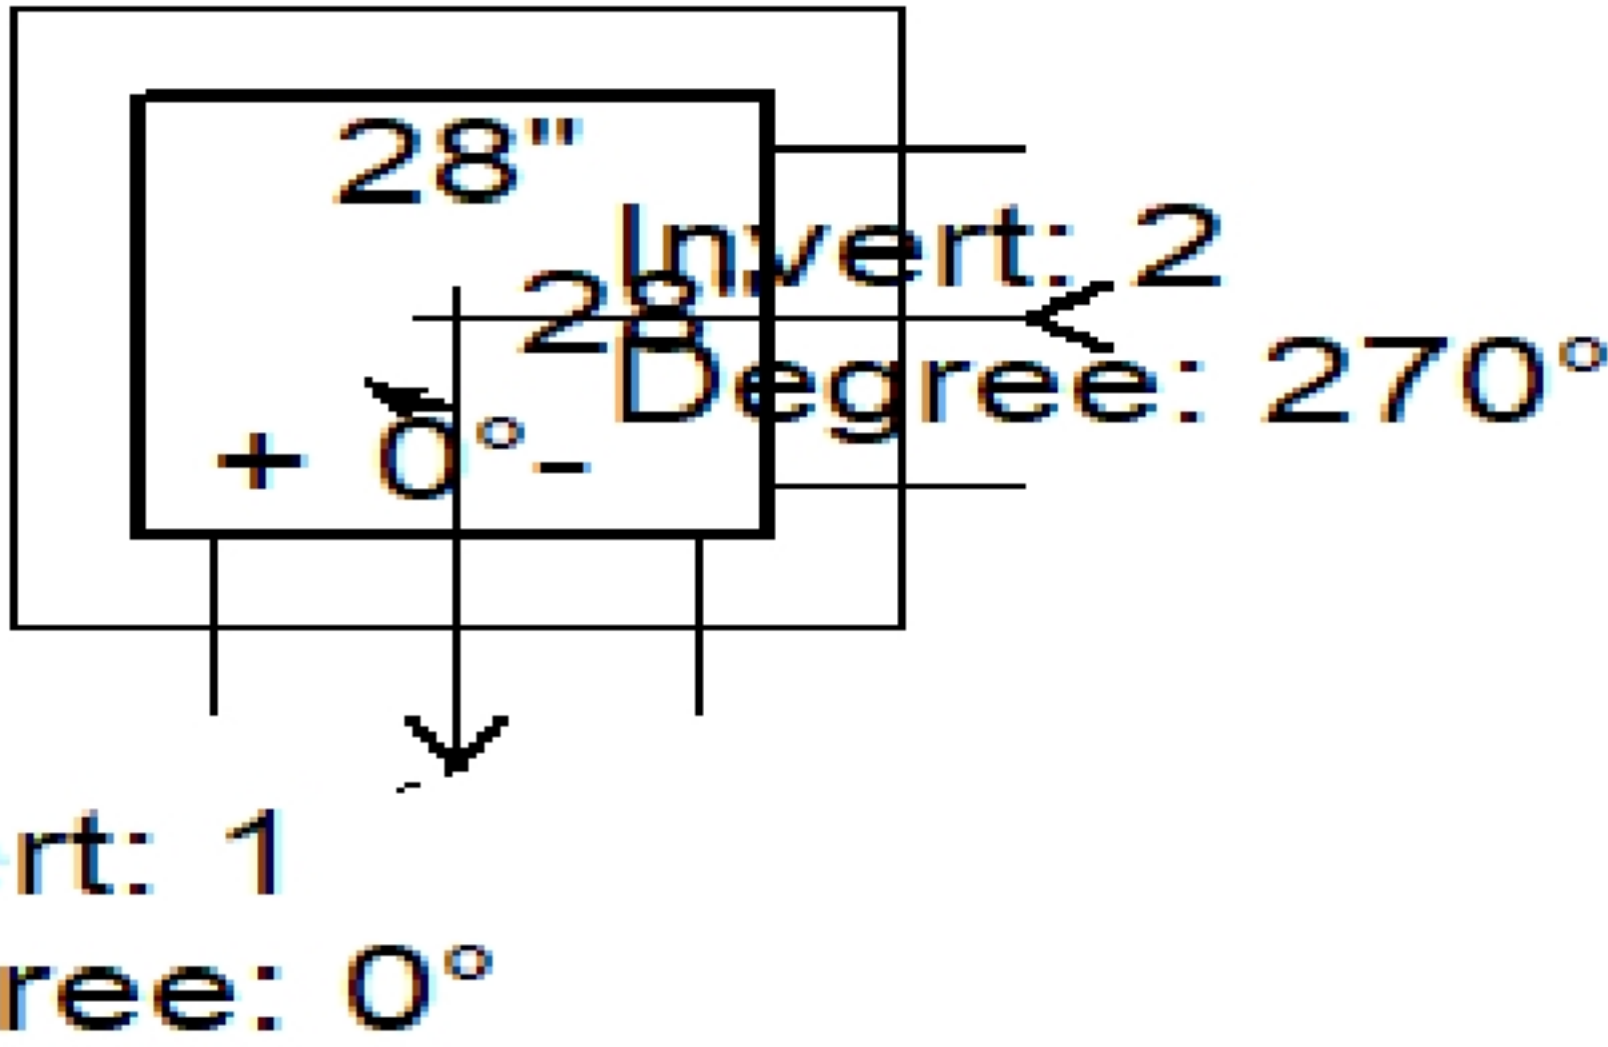

| Position | Elev   | Angle | Pipe           | Pipe OD | Hole | Connector | Up ( ) | Ref |
|----------|--------|-------|----------------|---------|------|-----------|--------|-----|
| Rim      | 520'   |       |                |         |      |           |        |     |
| Reducer  |        |       |                |         |      |           |        |     |
| Invert 1 | 516.2' | 0°    | 15" RCP B WALL | 19.5"   | 22"  | Hole 22   | 0.006" | P1  |
| Invert 2 | 516.3' | 270°  | 15" RCP B WALL | 19.5"   | 22"  | Hole 22   | 1.206" | P1  |
| Invert 3 |        |       |                |         |      |           |        |     |
| Invert 4 |        |       |                |         |      |           |        |     |
| Invert 5 |        |       |                |         |      |           |        |     |
| Invert 6 |        |       |                |         |      |           |        |     |
| Invert 7 |        |       |                |         |      |           |        |     |
| Invert 8 |        |       |                |         |      |           |        |     |

Default - Interior Dimensions

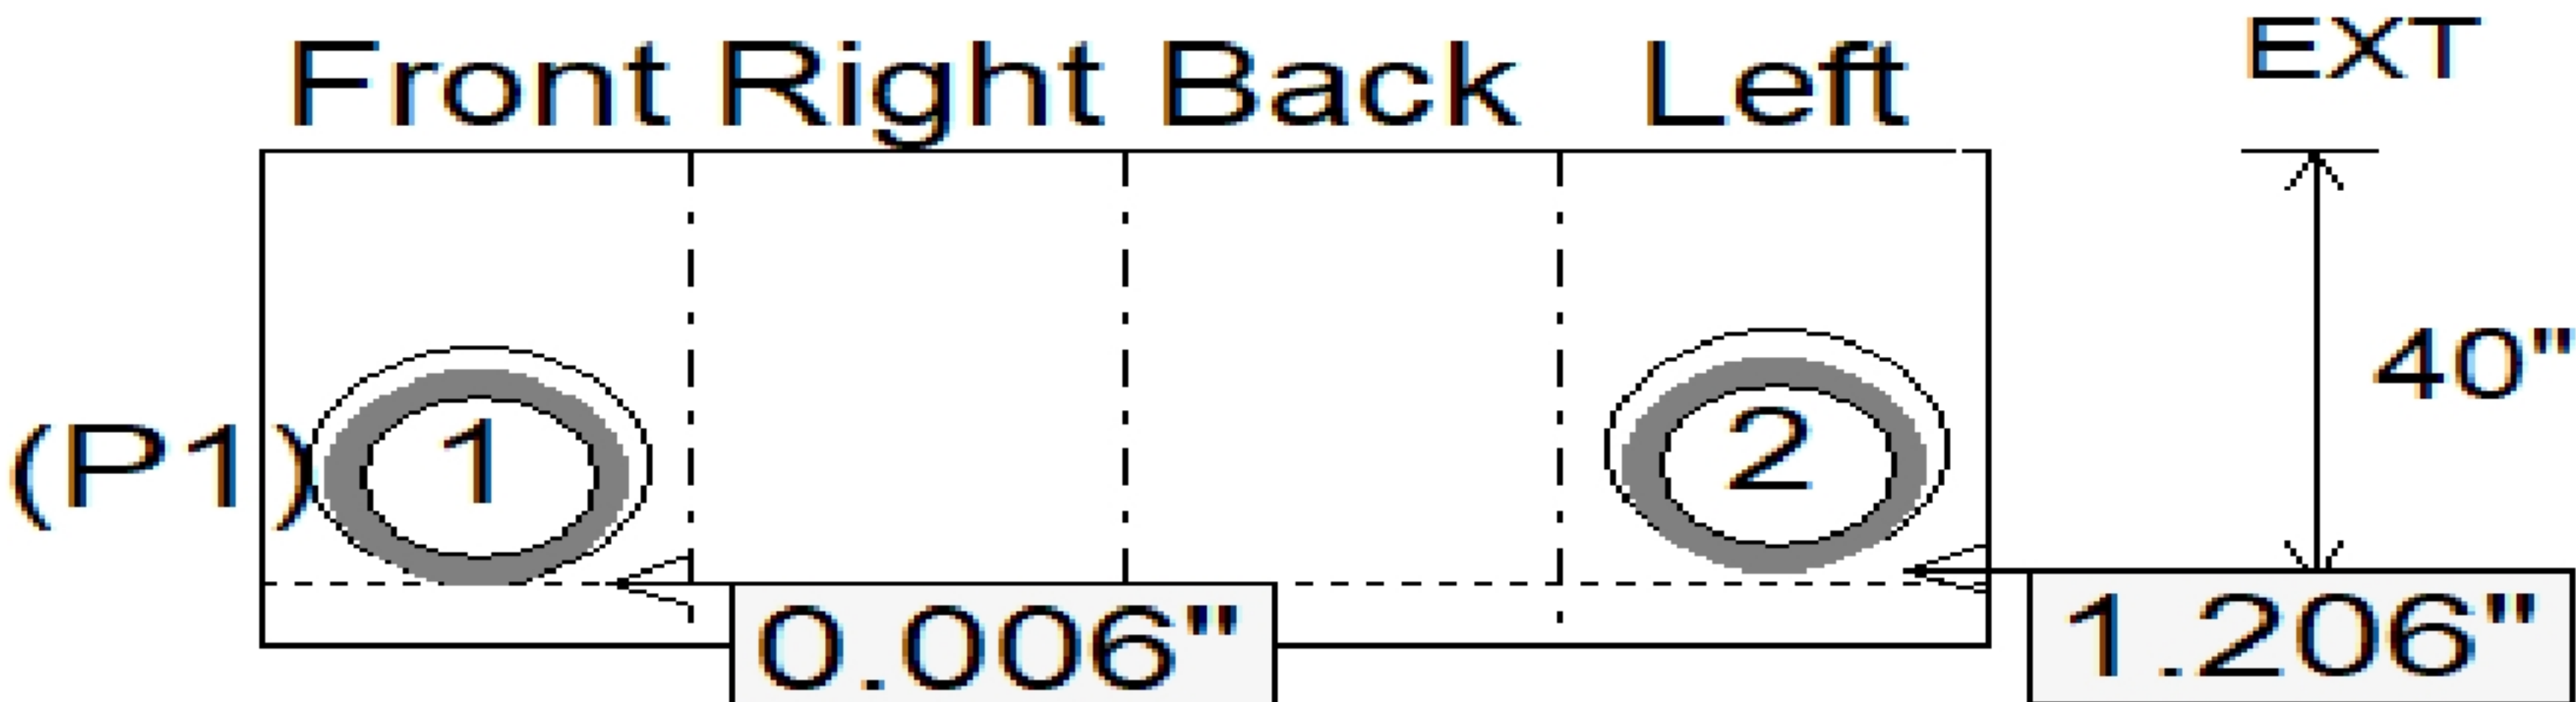

BY: