

Job Name: 25-2647 Nichols West

E. Brackley
J. Cop
Plant: Beaver Dam



Job Location: Gallatin, TN

Structure ID: D18
Contractor: Hayes Pipe Supply


Structure Notes:
1. (JBS 3500 SINGLE INVERT) 2. (28" x 28" GASLINE HOLE) 3. (28" x 28" BASE 6" W. 30" H. 10" DIA)

Size: 28" x 28" to Invert 1 1/4" height: 8" Black: 0.55

OTHERS)
2. PER ASTM C913

STRUCTURE SUMMARY:
1) 28" x 28" - Conseal CS-102 1.00'0 lb
1) Hole - 22 0 lb


Structure Total: 3011 lb

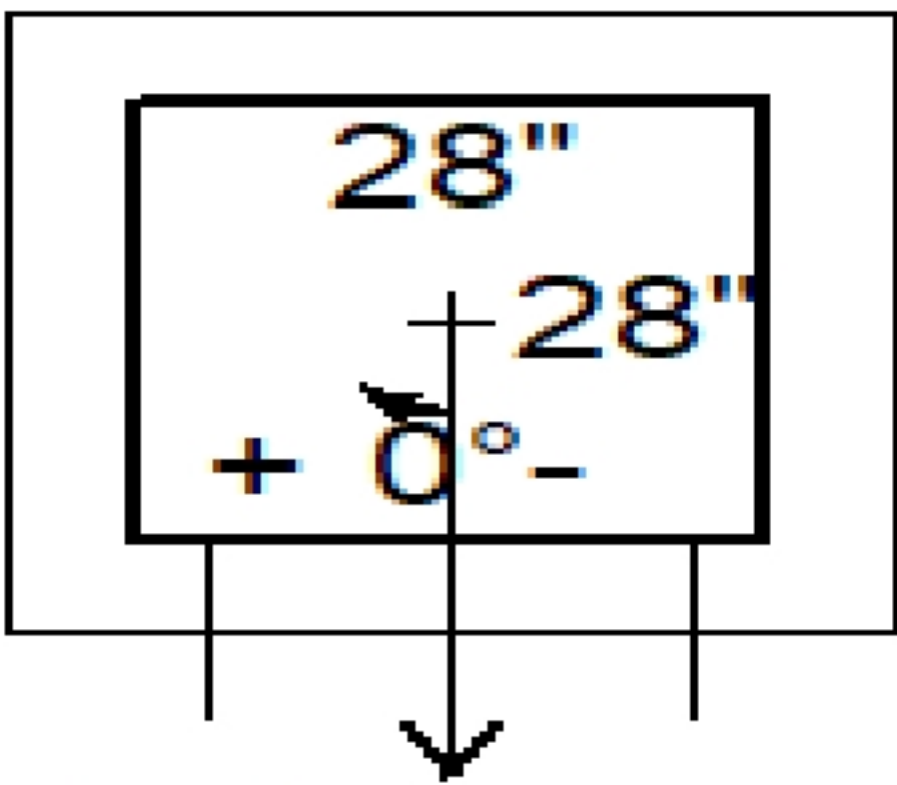

Invert: 1
Degree: 0°

Position	Elev	Angle	Pipe	Pipe OD	Hole	Connector	Up ()	Ref
Rim	520'							
Reducer								
Invert 1	516.6'	0°	15" RCP B WALL	19.5"	22"	Hole 22	0.006"	P1
Invert 2								
Invert 3								
Invert 4								
Invert 5								
Invert 6								
Invert 7								
Invert 8								

Default - Interior Dimensions

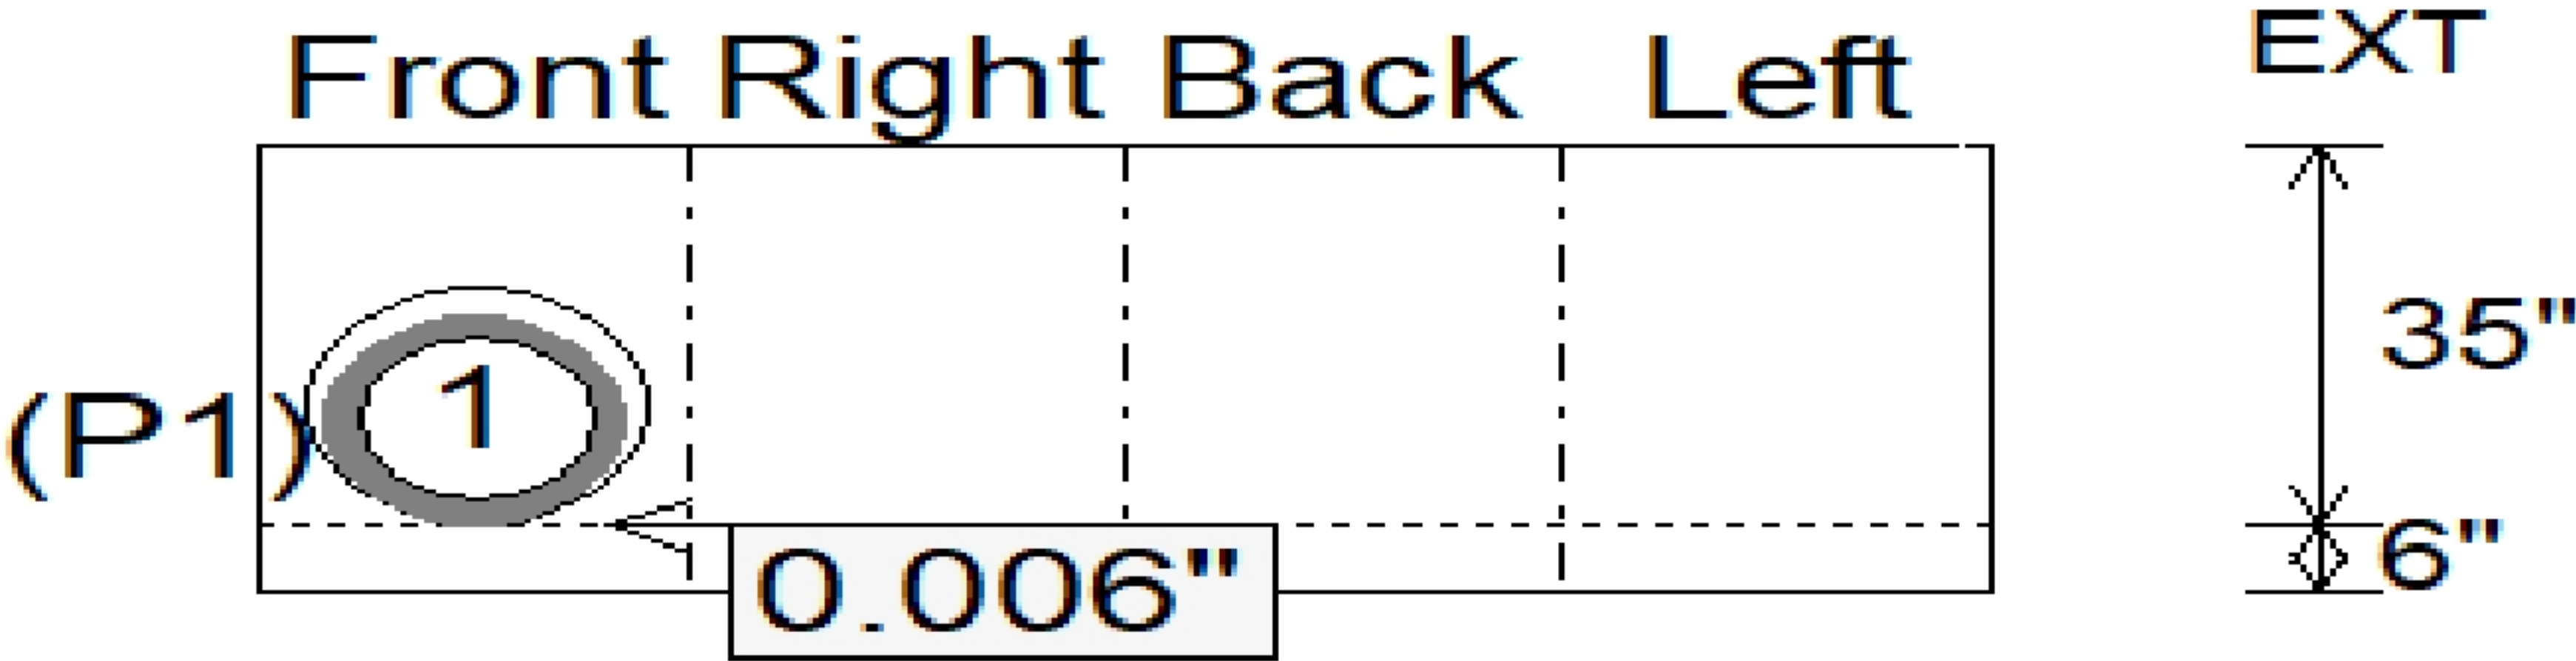

BY: