

Job Name: 25-2647 Nichols West

Job Location: Gallatin, TN

Contractor: Hayes Pipe Supply



Structure Notes:
1. (JBS 3500 SINGLE
SE 28" RCP BY
OTHERS)
2. PER ASTM C913

Structure ID: D19

Structure Summary:
1) 28" x 28" - Conseal CS-102 1.00'0 lb
1) Hole - 22 0 lb


Structure Notes:
1. (JBS 3500 SINGLE
SE 28" RCP BY
OTHERS)
2. PER ASTM C913

Structure Summary:
1) 28" x 28" - Conseal CS-102 1.00'0 lb
1) Hole - 22 0 lb

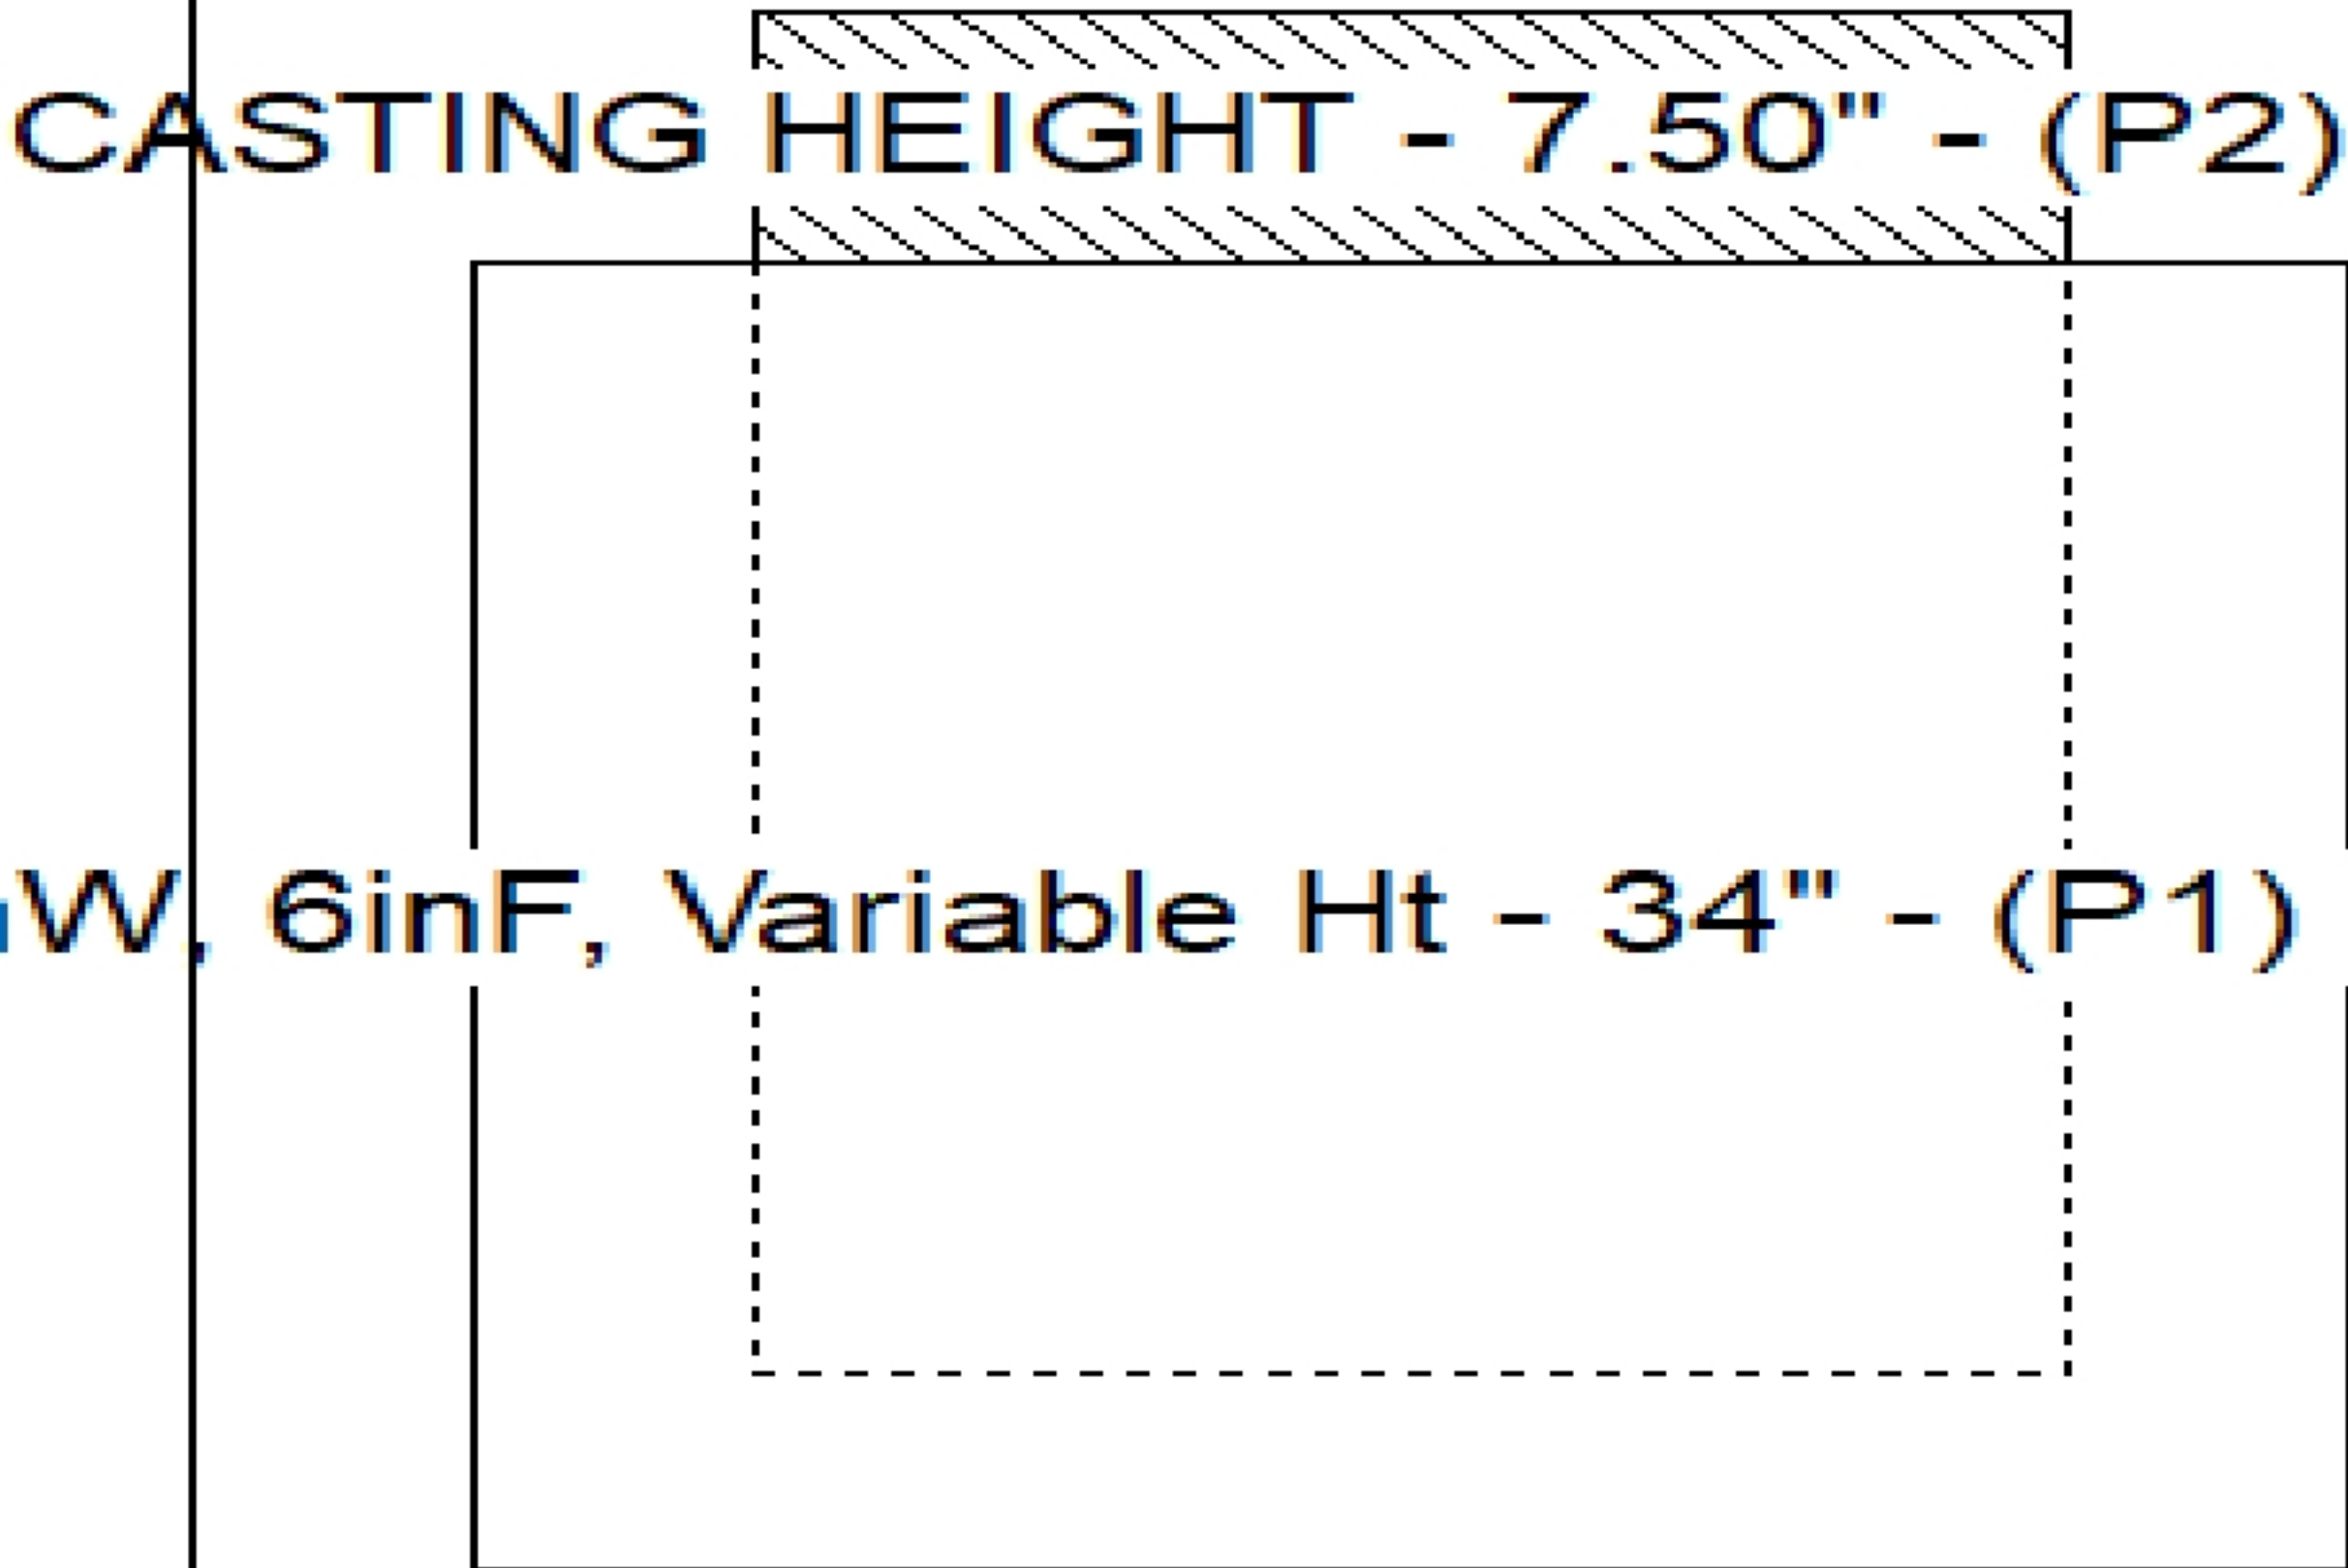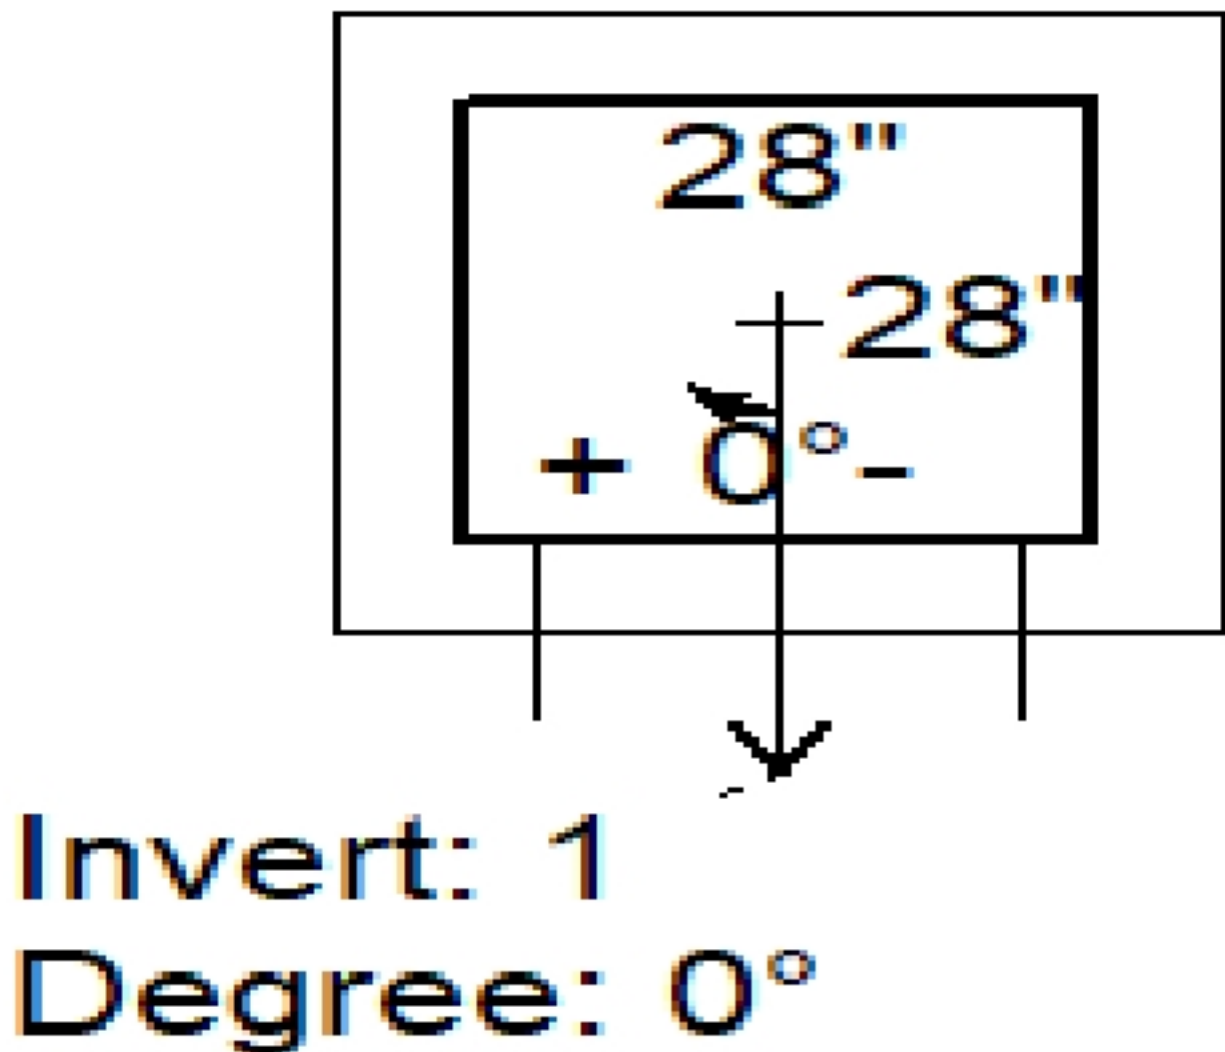

Position	Elev	Angle	Pipe	Pipe OD	Hole	Connector	Up ()	Ref
Rim	519.8'							
Reducer								
Invert 1	516.5'	0°	15" RCP B WALL	19.5"	22"	Hole 22	0.006"	P1
Invert 2								
Invert 3								
Invert 4								
Invert 5								
Invert 6								
Invert 7								
Invert 8								

Default - Interior Dimensions

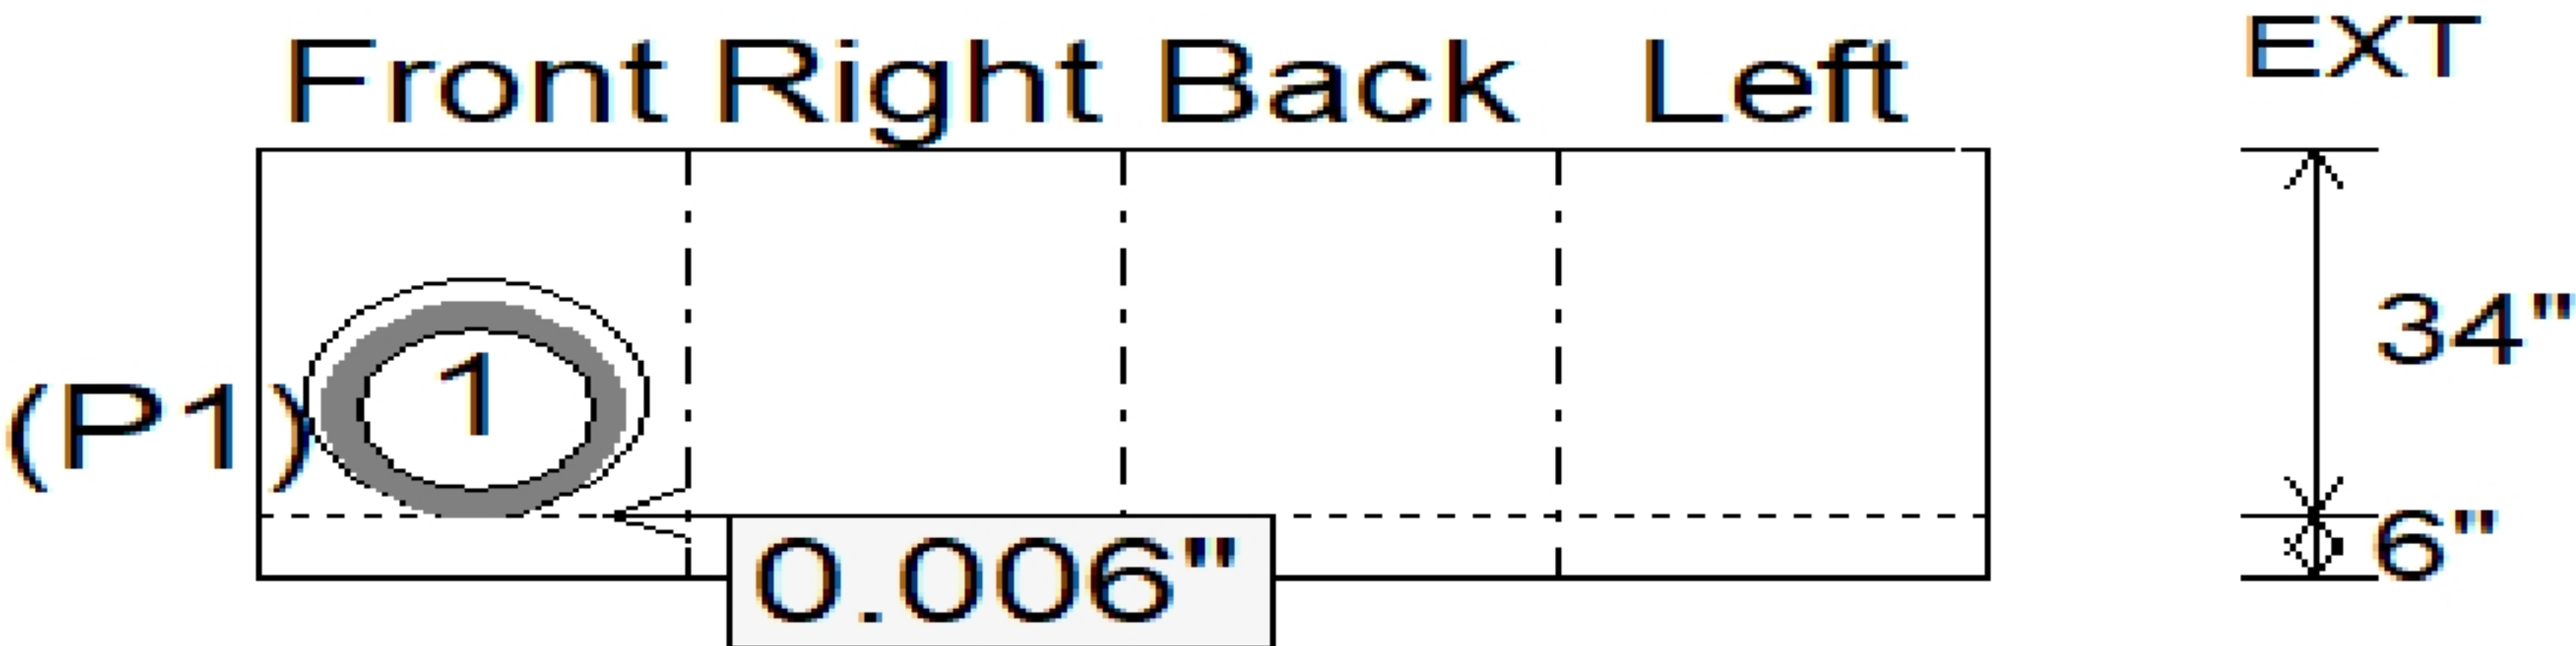

BY: